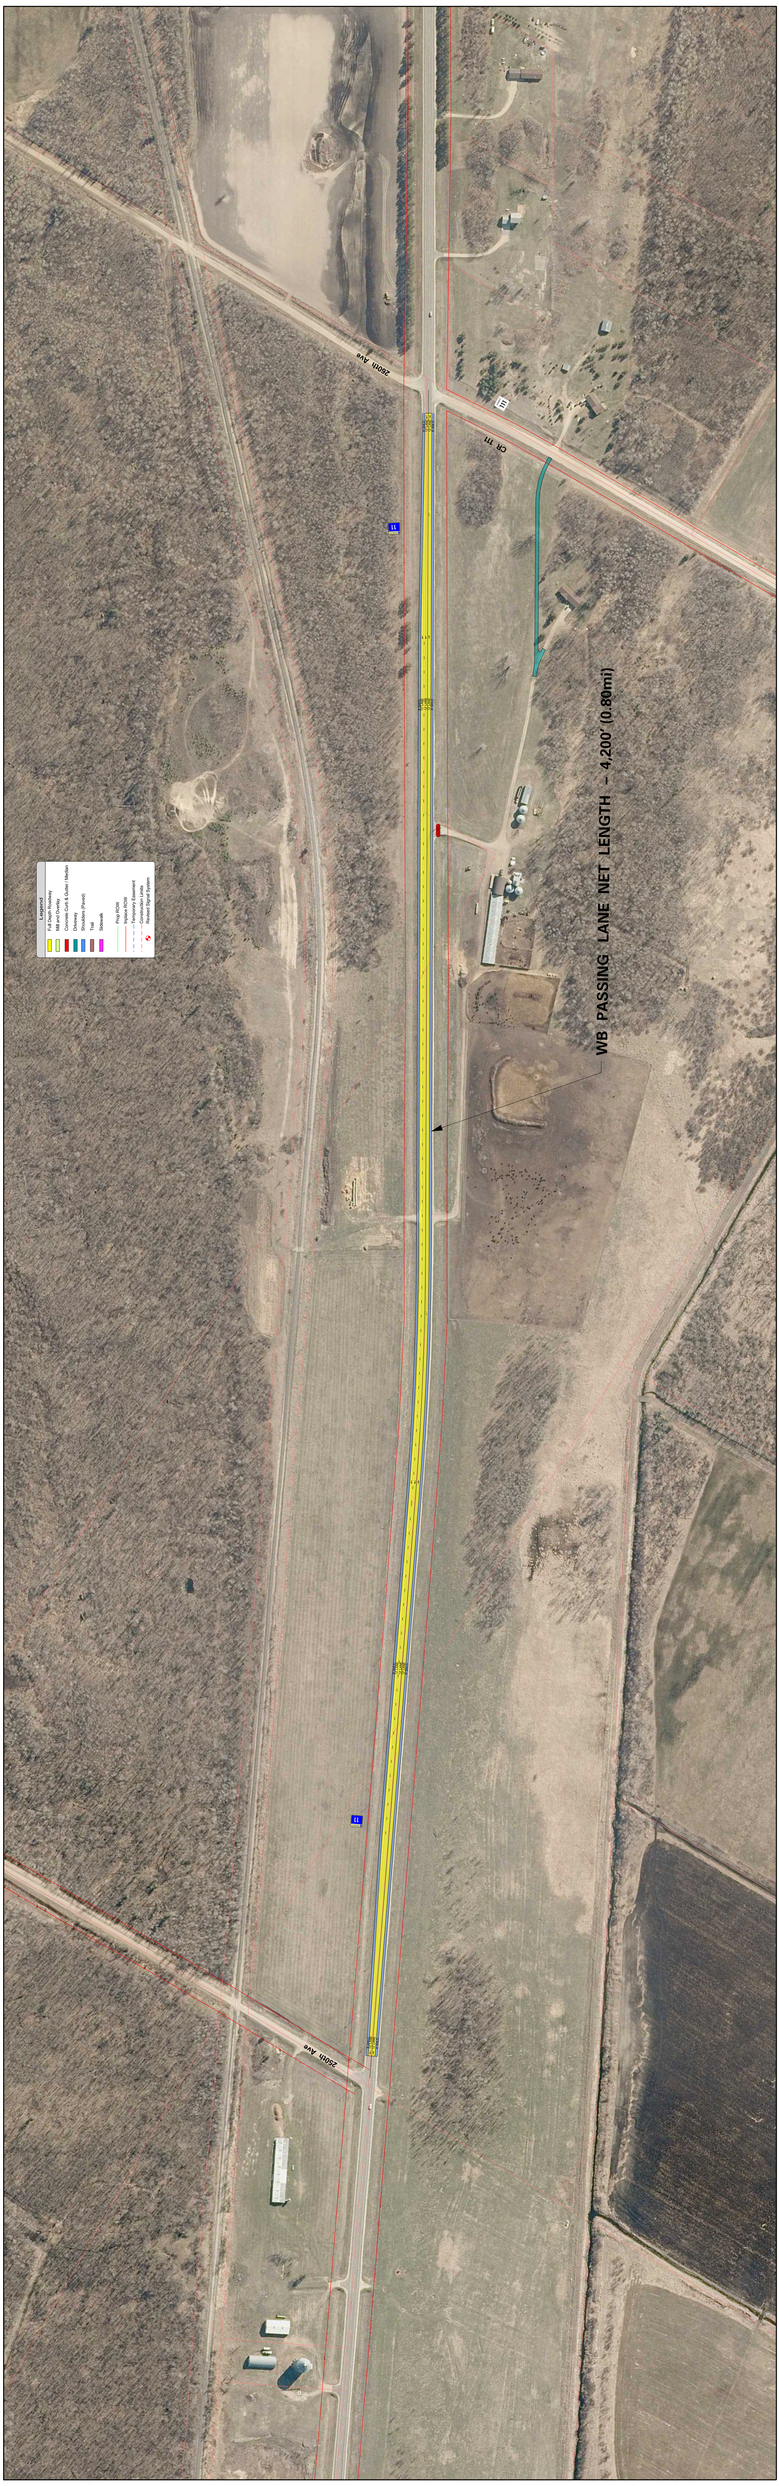
Legend
Full Depth Roadway
Mill & Overlay
Concrete Curb & Gutter / Median
Driveway
Culvert (Pipe)
Trail
Sidewalk
Prop ROW
Temporary Easement
Permanent Easement
Revised Signal System
WB PASSING LANE NET LENGTH = 4,200' (0.80mi)
250th Ave
CR 111
11