HIGHWAY 371 NORTH IMPROVEMENT PROJECT

PRELIMINARY LAYOUT
SUBJECT TO CHANGE

SCALE: 1" = 800'

800 0 800

scale feet

12/03/2003

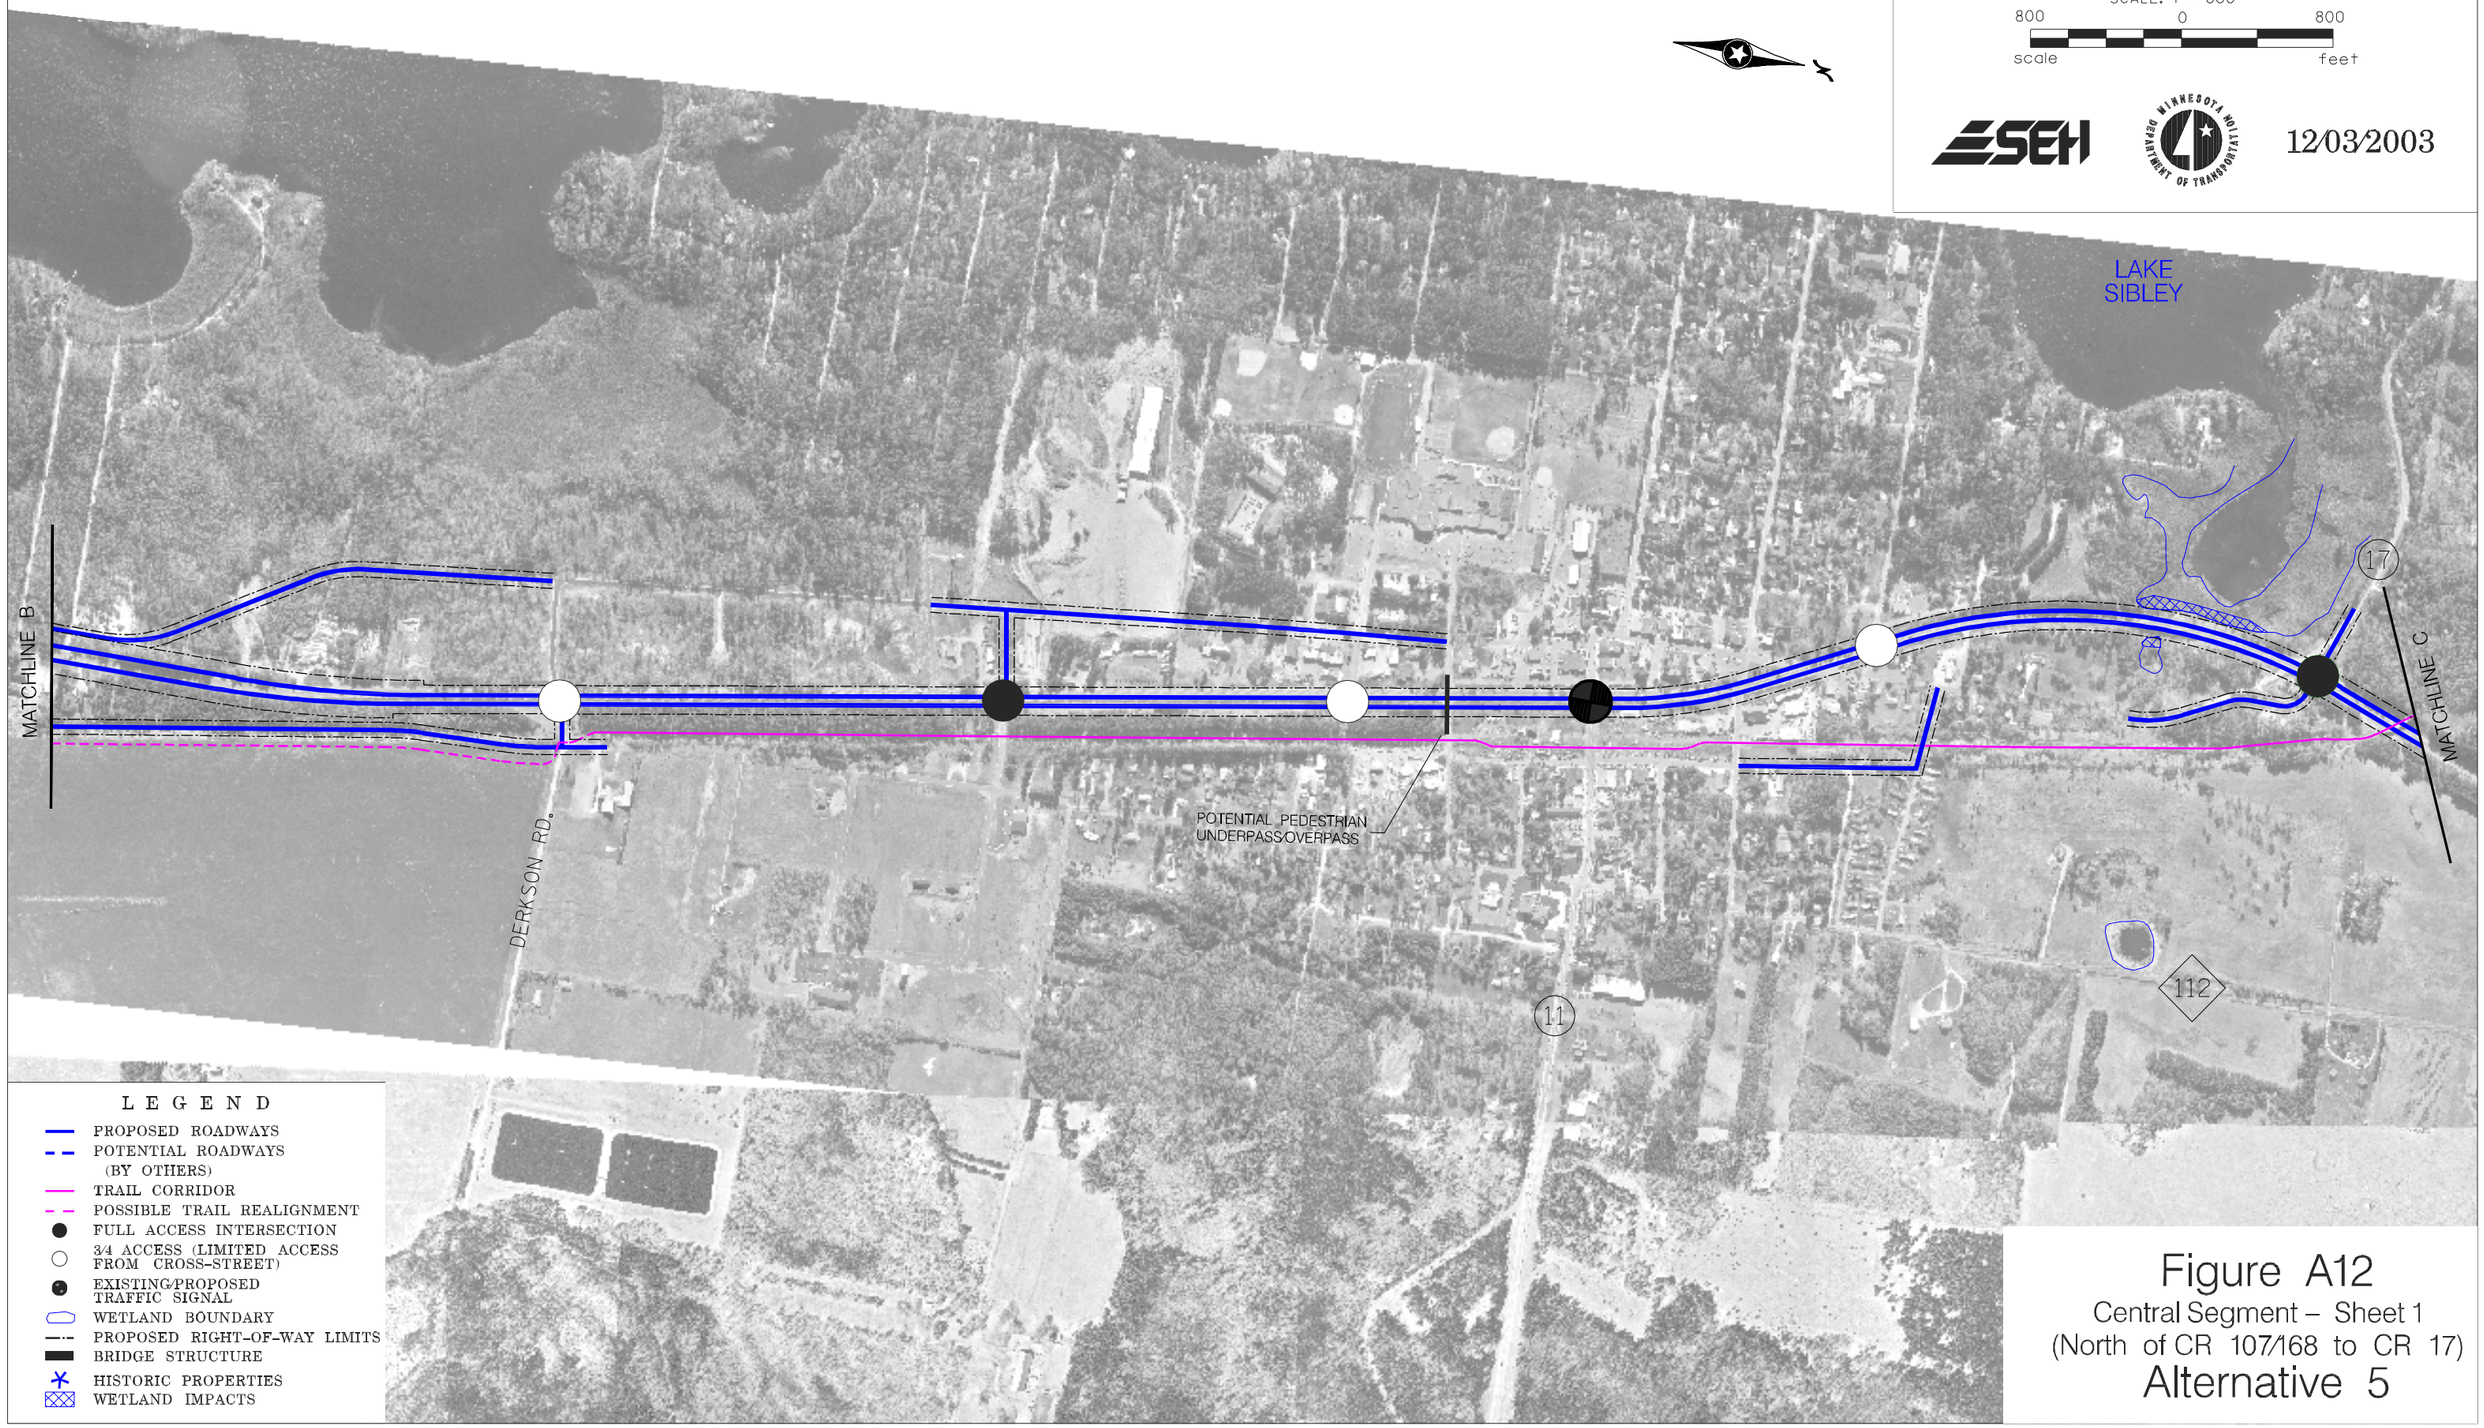

LEGEND

- PROPOSED ROADWAYS
- POTENTIAL ROADWAYS (BY OTHERS)
- TRAIL CORRIDOR
- POSSIBLE TRAIL REALIGNMENT
- FULL ACCESS INTERSECTION
- 3/4 ACCESS (LIMITED ACCESS FROM CROSS-STREET)
- EXISTING/PROPOSED TRAFFIC SIGNAL
- WETLAND BOUNDARY
- PROPOSED RIGHT-OF-WAY LIMITS
- BRIDGE STRUCTURE
- HISTORIC PROPERTIES
- WETLAND IMPACTS

Figure A12

Central Segment – Sheet 1

(North of CR 107/168 to CR 17)

Alternative 5