HIGHWAY 371 NORTH IMPROVEMENT PROJECT

PRELIMINARY LAYOUT SUBJECT TO CHANGE

SCALE: 1" = 800'

800 0 800

scale feet

SEH

MINNESOTA DEPARTMENT OF TRANSPORTATION

6/29/2004

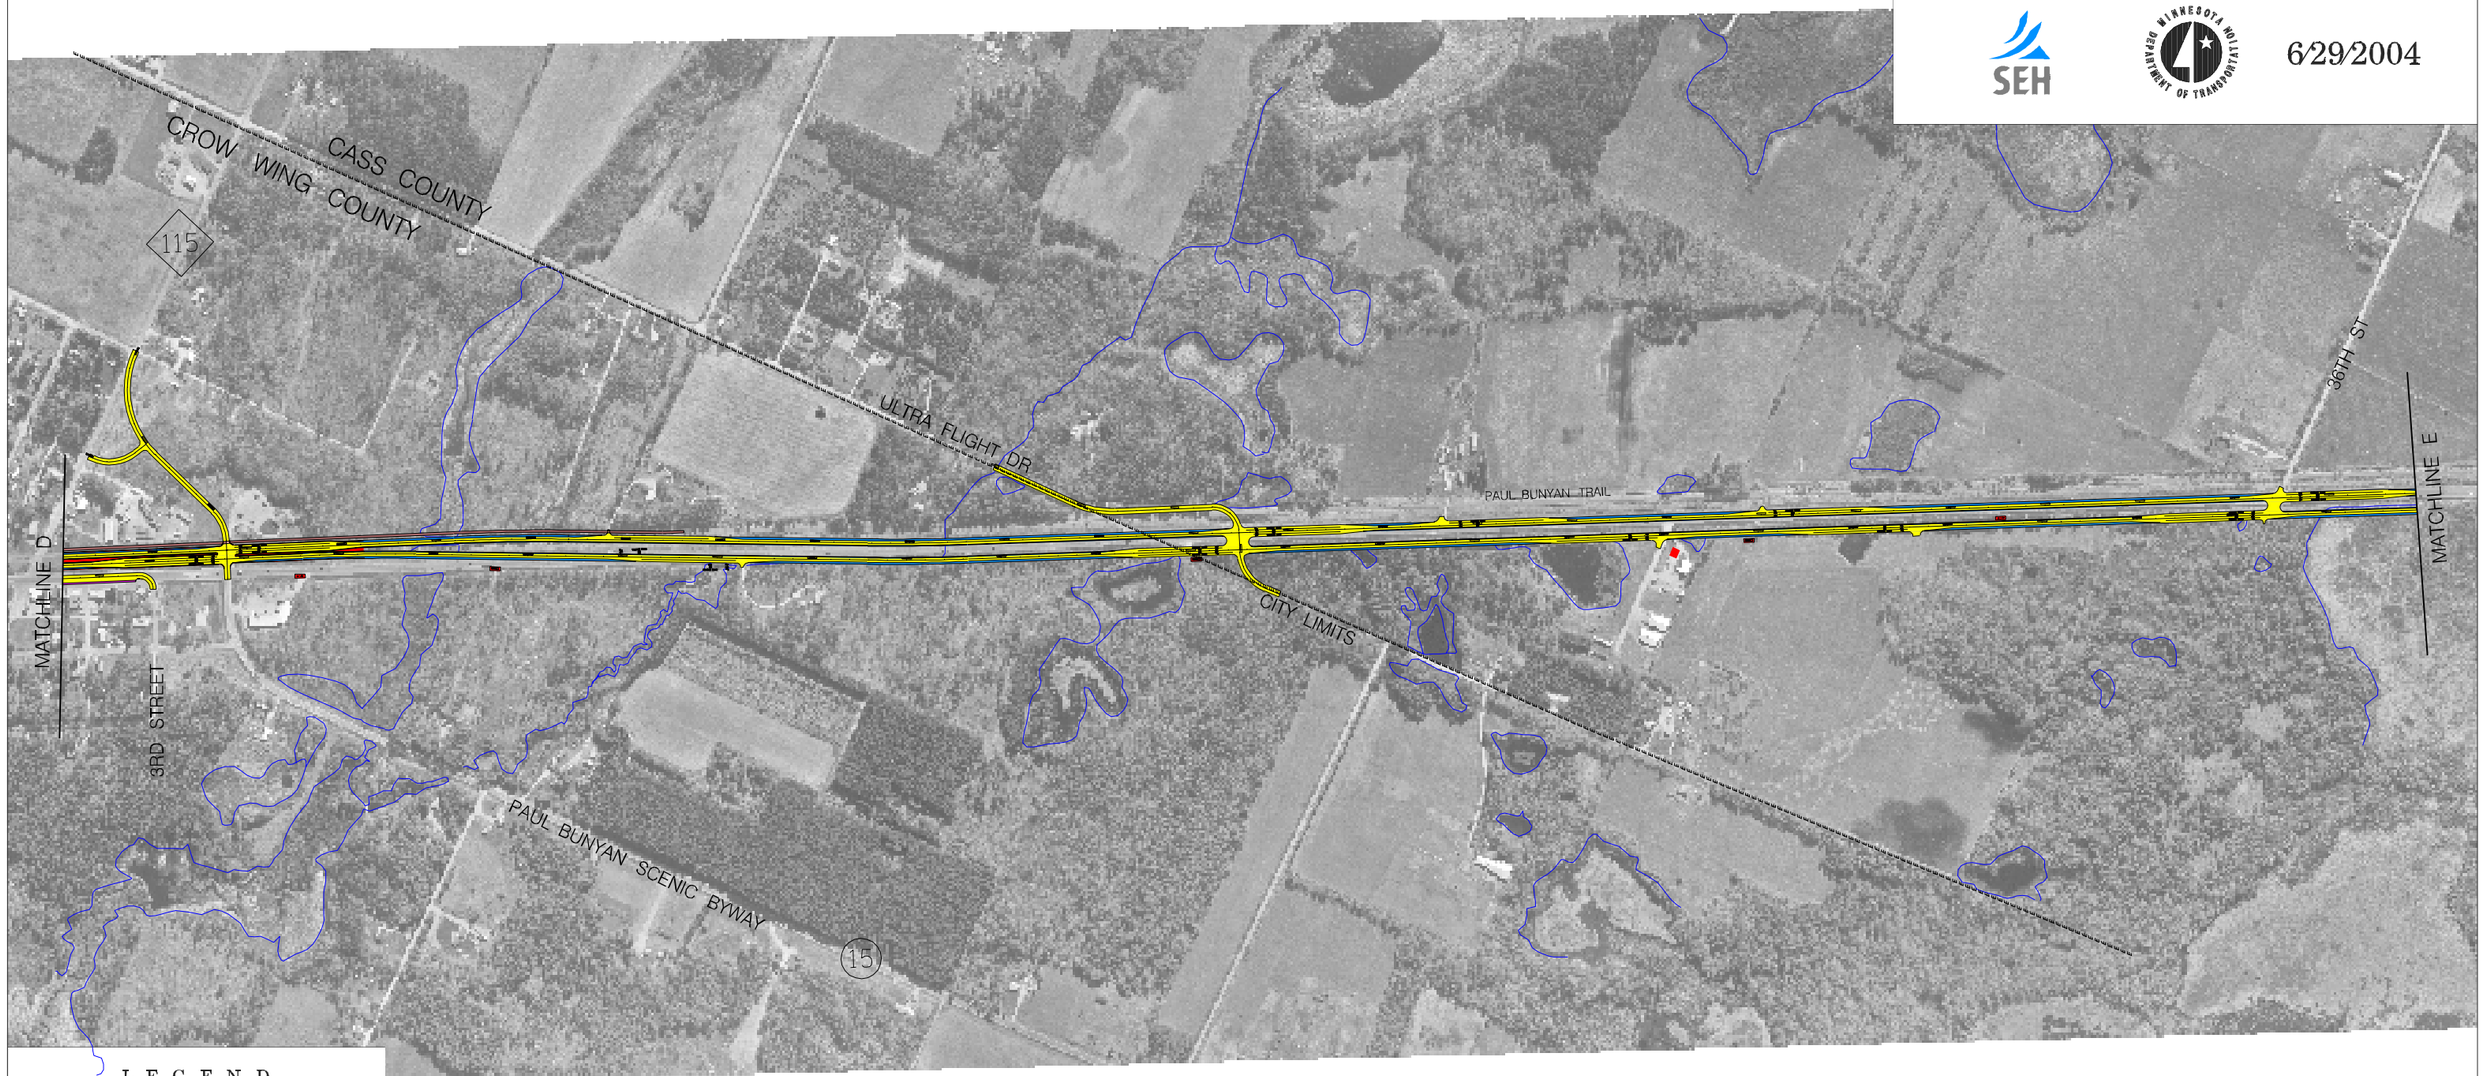

L E G E N D

- ROADWAYS
- BRIDGES
- SHOULDERS
- TRAIL REALIGNMENT
- RAISED MEDIAN, CURBS
- CONSTRUCTION BY OTHERS
- SIDEWALK
- WETLAND BOUNDARY
- HISTORIC PROPERTIES

Figure A5

Jenkins/Wilson Twp.

Preferred Alternative