HIGHWAY 371 NORTH IMPROVEMENT PROJECT

PRELIMINARY LAYOUT SUBJECT TO CHANGE

SCALE: 1" = 800'

800 0 800

scale feet

01/27/2004

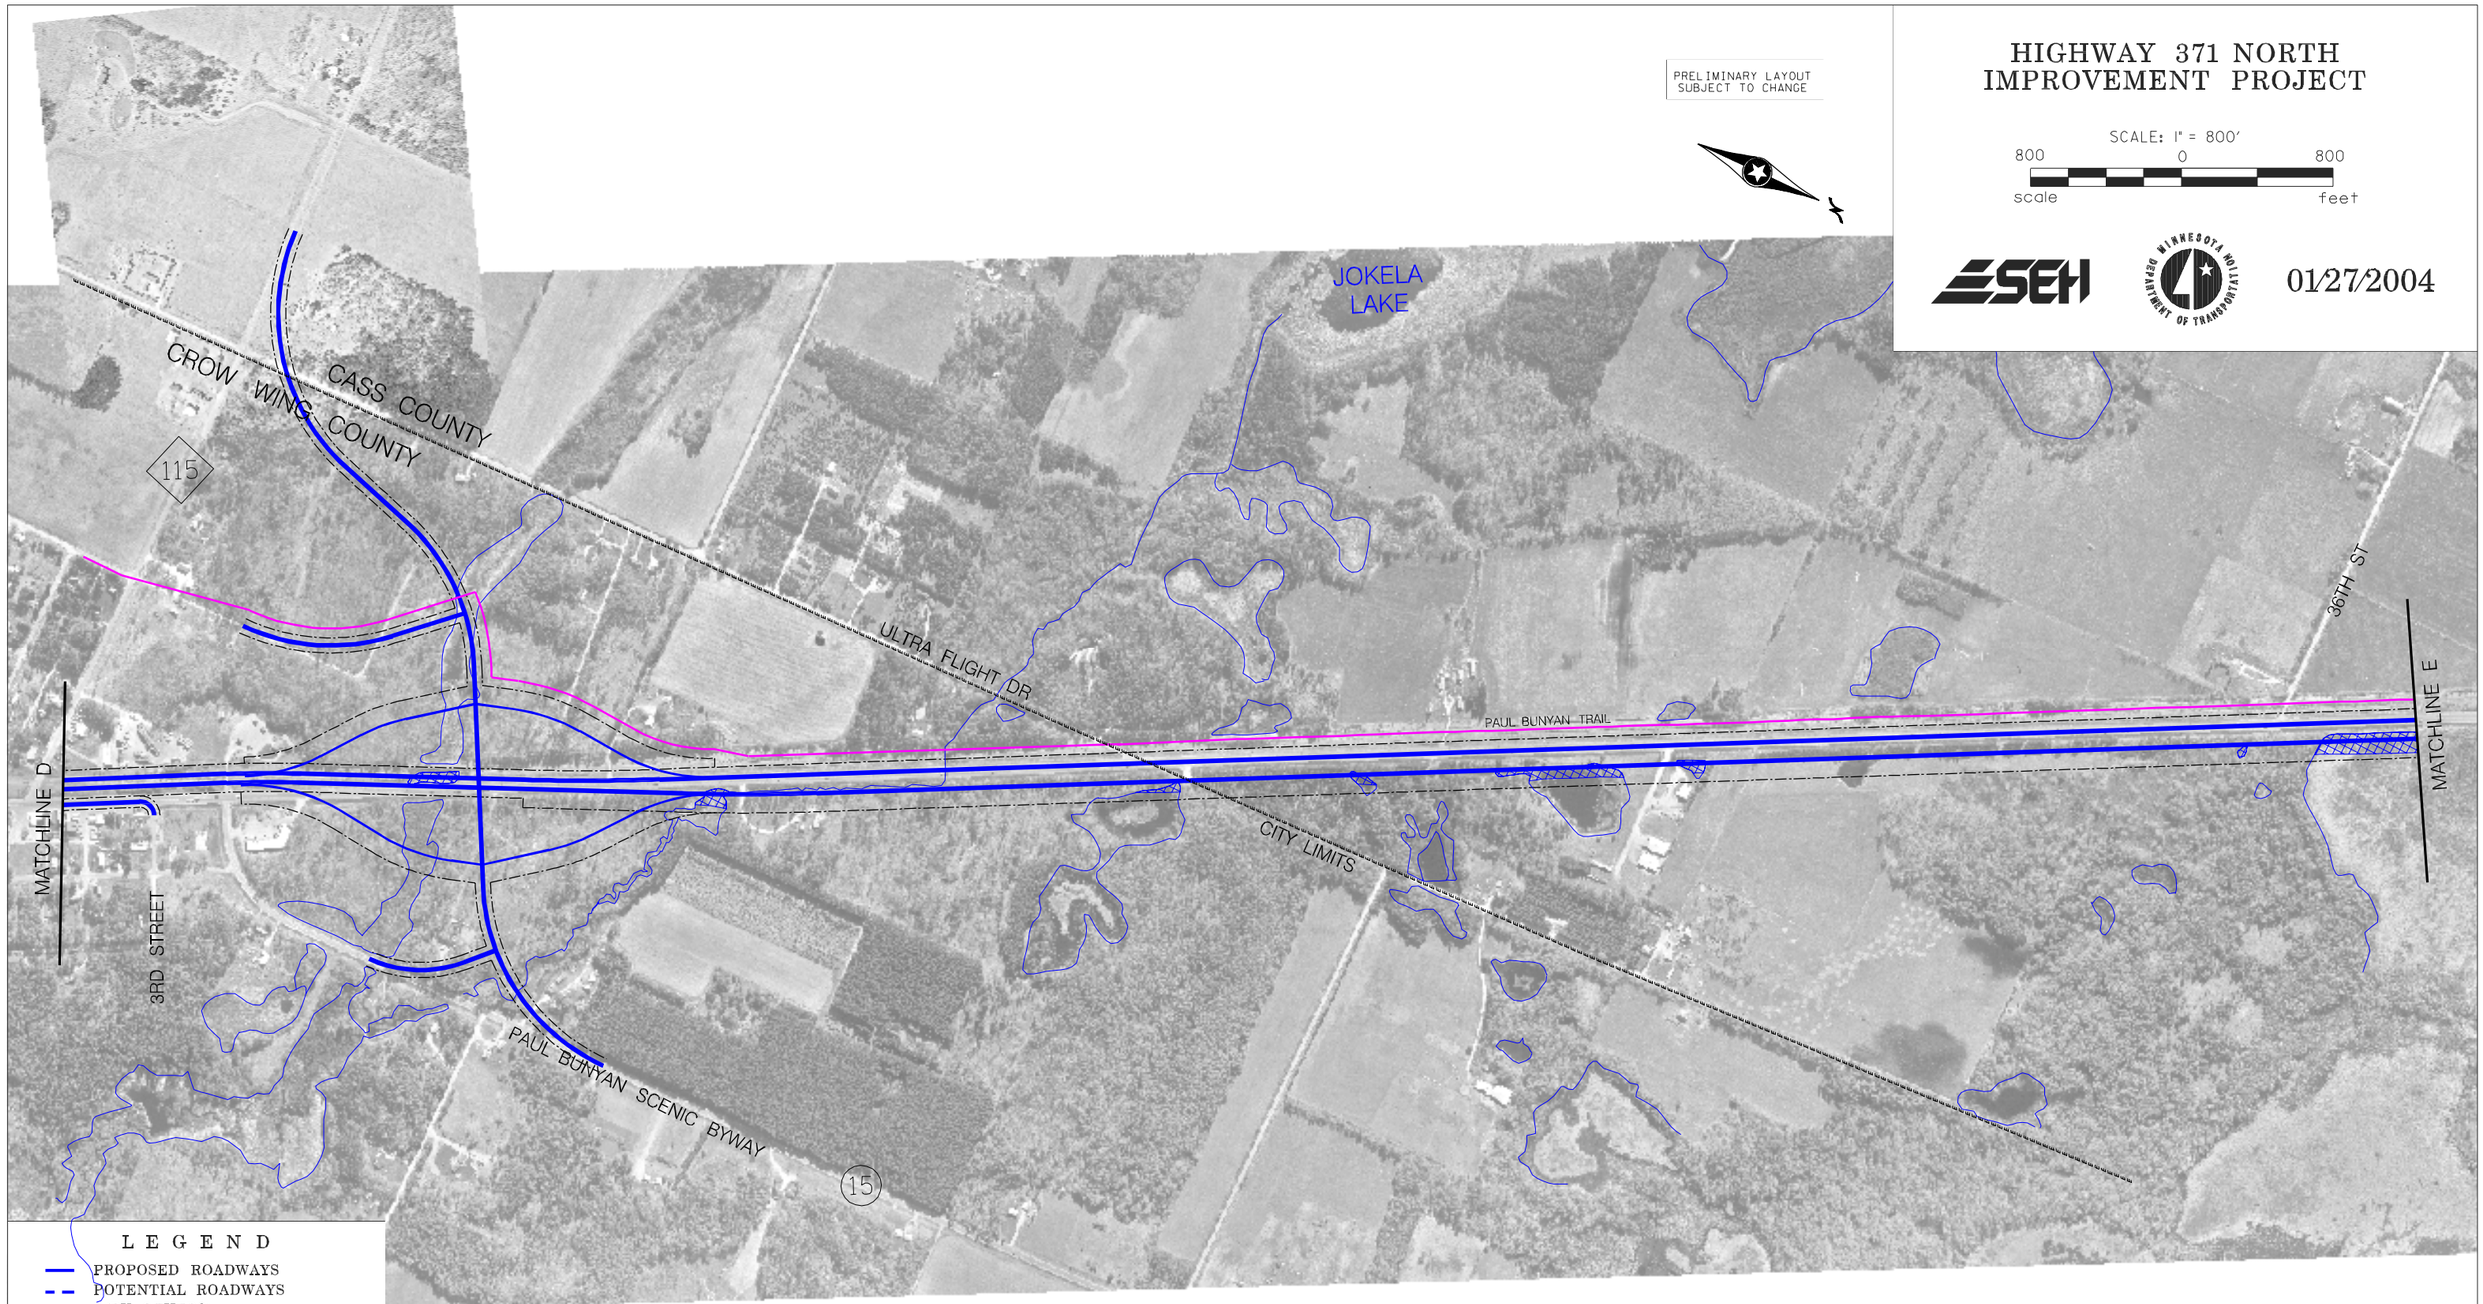

LEGEND

- PROPOSED ROADWAYS
- POTENTIAL ROADWAYS (BY OTHERS)
- TRAIL CORRIDOR
- POSSIBLE TRAIL REALIGNMENT
- FULL ACCESS INTERSECTION
- 3/4 ACCESS (LIMITED ACCESS FROM CROSS-STREET)
- EXISTING/PROPOSED TRAFFIC SIGNAL
- WETLAND BOUNDARY
- PROPOSED RIGHT-OF-WAY LIMITS
- BRIDGE STRUCTURE
- HISTORIC PROPERTIES
- WETLAND IMPACTS

Figure A8

Central Segment – Sheet 3

(Veteran St/Lilac Ave to 36th St.)

Alternative 3