CITY OF GLENWOOD

STREETSCAPE MASTERPLAN

NOVEMBER 30, 2016

GLENWOOD

SEH

KEY:

BUILDING ENTRY LOCATION & NAME

SECTION CUT

KIOSK ZONE #

CROSSING ZONE

TREES

LIGHTING

BENCH "READING" 60"(D)x24"(H) 6' LENGTH

ANCHA SEATING SET

PLANTER LOLL
- mondo quad
- mondo double

LITTER & RECYCLING
- Dual Perm Style
- Single Perm Style
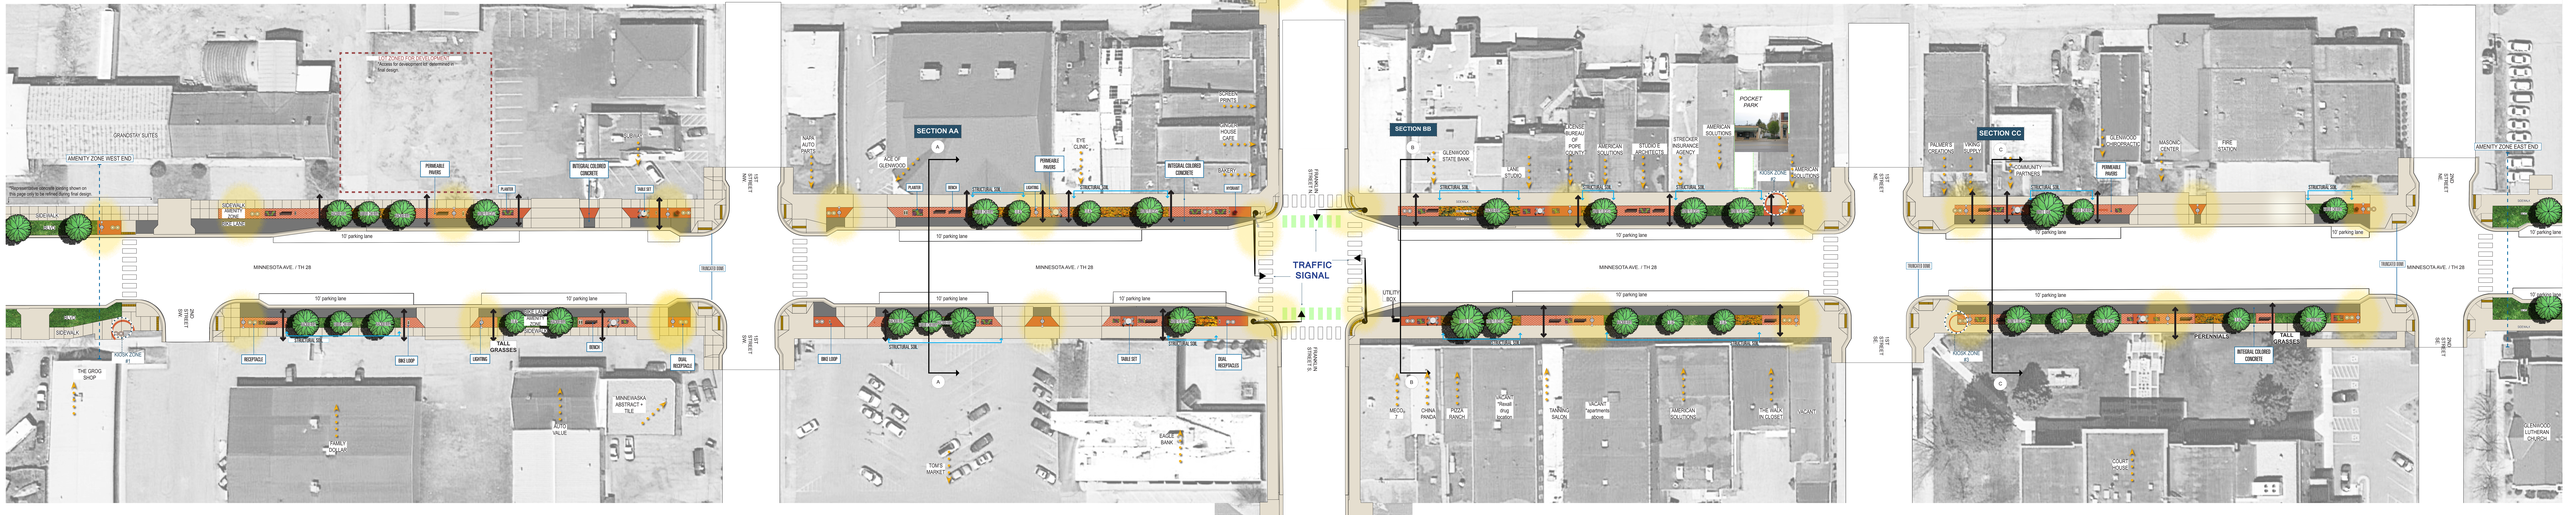
BIKE LOOP 2 bike mounts per individual loop