S.P. 4006-35

T.H. 60 LAKE CONNECTION PROJECT LAYOUT

CENTER LEFT TURN LANE FROM CSAH 62 TO CR 131

Hwy60 THE LAKE CONNECTION

DEPARTMENT OF TRANSPORTATION

BOLTON & MENK

01/15/2019

LAYOUT HISTORY

THIS LAYOUT IS BASED ON A PRELIMINARY LAYOUT CONCEPT DEVELOPED BY MNDOT TO ADD A CENTER LEFT TURN LANE ON TH 60 BETWEEN THE INTERSECTIONS OF CSAH 62 AND CR 131.

DISTRICT COMMENTS ON THIS LAYOUT, BASED ON A LAYOUT SUBMITTAL ON 08-29-2018, HAVE ALSO BEEN INCORPORATED.

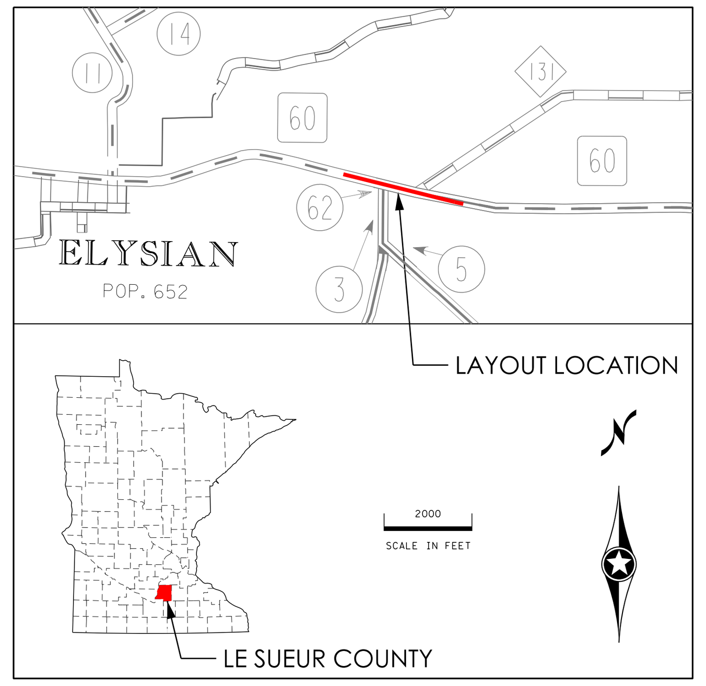

LAYOUT LEGEND

- PROPOSED ROADWAY
- BITUMINOUS SHOULDER
- AGGREGATE SHOULDER
- CLOSED DRIVEWAY
- EXISTING RIGHT-OF-WAY
- CONSTRUCTION LIMITS

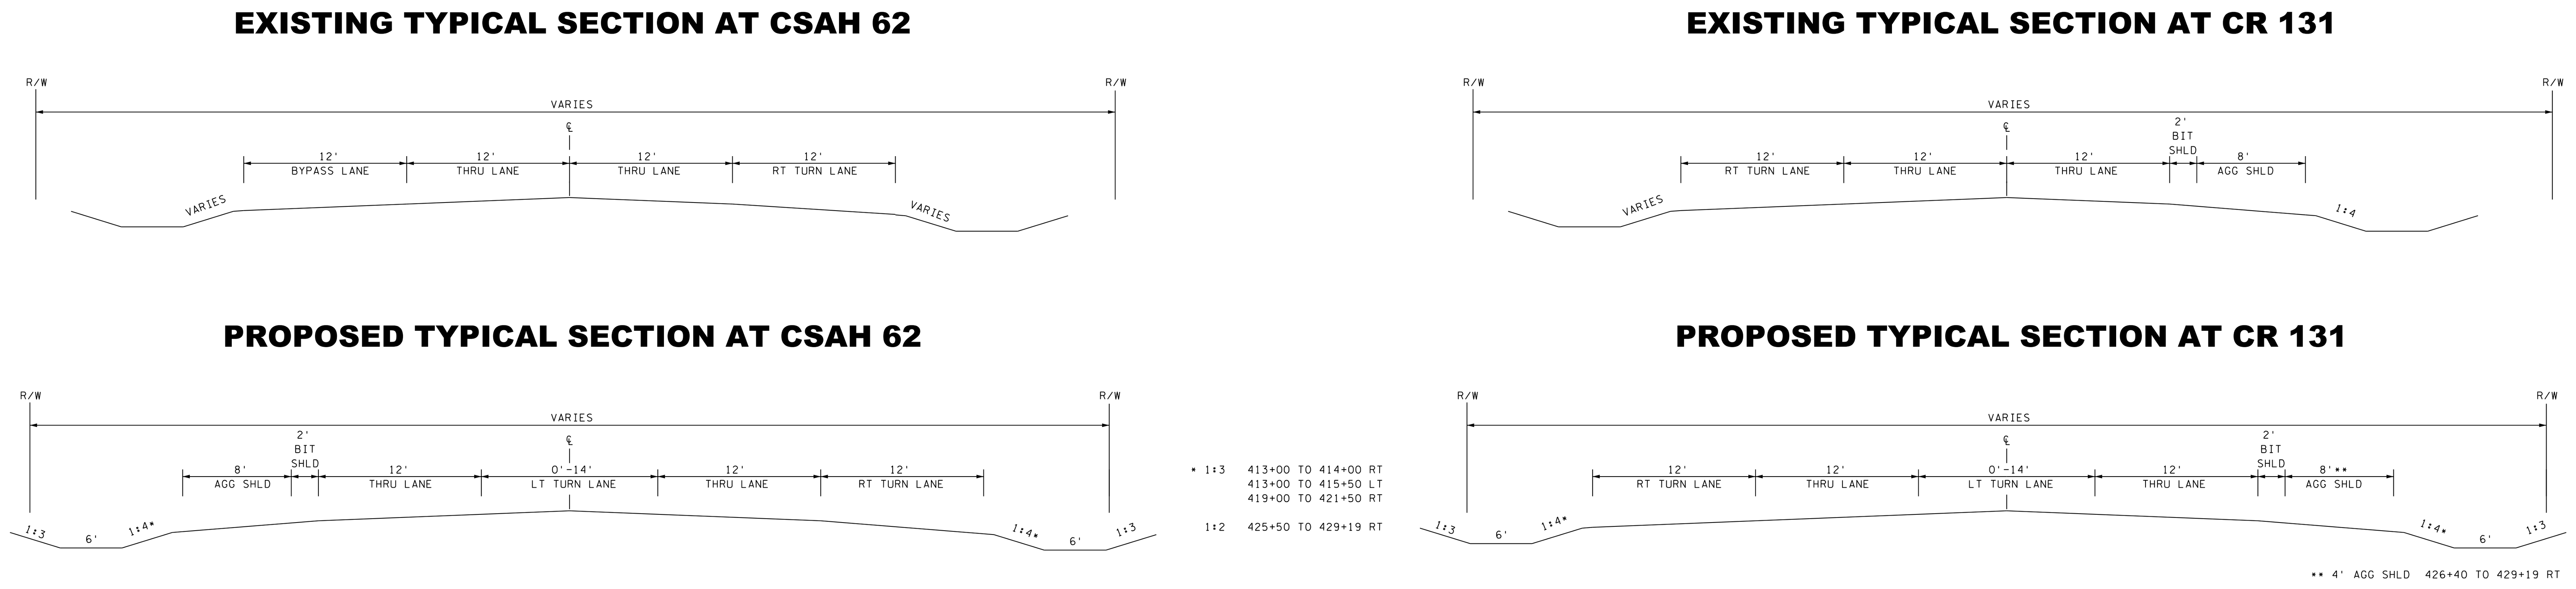

Level 2 LAYOUT APPROVAL

Programmed Letting Date ~~FEBRUARY 28,~~ DECEMBER 18 2020

Prepared By ______ 2/ 2019
Bolton & Menk, Inc.

Reviewed By ______ 2/20 2019
District Design or Preliminary Design Engineer

Reviewed By ______ 12 FEB 2019
District Traffic Engineer

Approved By ______ 2/21 2019
Transportation District Engineer

I HEREBY CERTIFY THAT THIS LAYOUT WAS PREPARED BY ME OR UNDER MY DIRECT SUPERVISION AND THAT I AM A DULY LICENSED PROFESSIONAL ENGINEER UNDER THE LAWS OF THE STATE OF MINNESOTA.

NAME: ______ LIC. NO. 54867 DATE: 2/22 2019

LAYOUT No. 1 COPY No. 1

T.H. 60 VICINITY OF ELYSIAN

FROM 1000' WEST OF CSAH 62 TO 1000' EAST OF CR 131

Prepared January 15 2019 Scale: Hor. 1 inch = 50 ft.

By ______

The alignment and grades shown on this map are tentative and subject to change without notice.	Staff Approval Date: 2/21/2019	The traffic volumes shown are estimated for year ______ Prepared ______ 20___

S.P. 4006-35 T.H. 60 A.J. ______ PPMS Activity ______

S.P. ______ T.H. ______ A.J. ______ PPMS Activity ______

S.P. ______ T.H. ______ A.J. ______ PPMS Activity ______

Copy To: ______ For: ______

DESIGN FILE:
DATE: