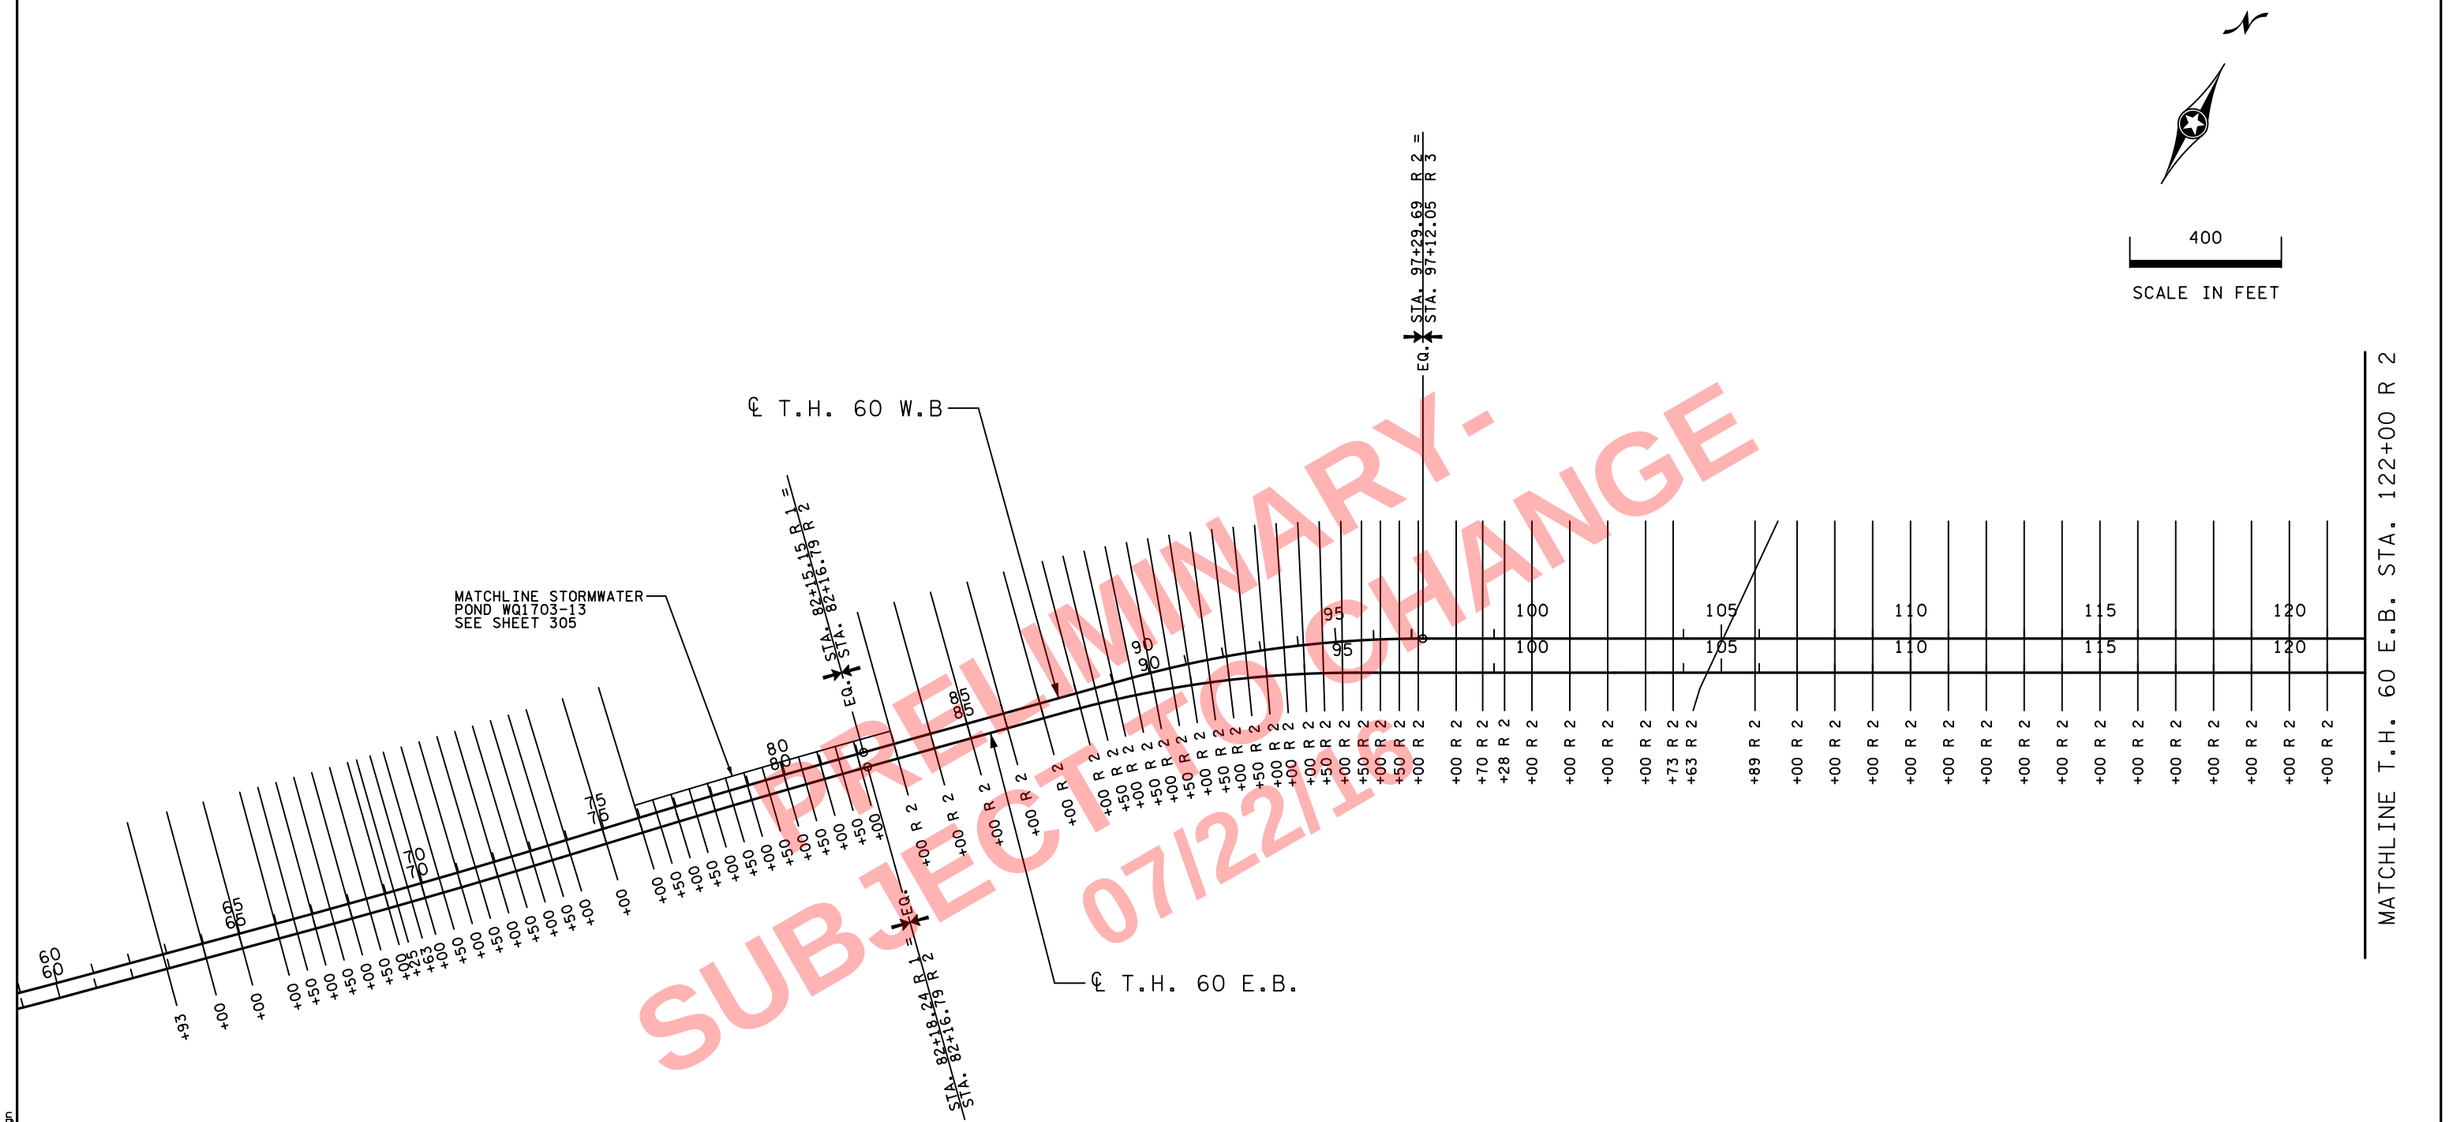

PRELIMINARY-
SUBJECT TO CHANGE
07/22/16

CROSS SECTION INDEX	
ALIGNMENT	SHEET NO.
T.H. 60 E.B.	X1 - X30

NO	DATE	DWN	DES	CKD	REVISION
0	02/01/16	TJO	HGO	PRS	

...\PlanSheets\cd170369_xs101.dgn

3:16:50 PM
7/22/2016
c:\pw_working\projectwise\nwilson\dms34519\cd170369_xs101.dgn

I hereby certify that this plan, specification, or report was prepared by me or under my direct supervision and that I am a duly Licensed Professional Engineer under the laws of the State of Minnesota.

DRAFT COPY DRAFT COPY

Print Name: _____

Date _____ License # _____

STATE AID PROJECT NO.
STATE PROJECT NO.
COUNTY PROJECT NO.
CITY PROJECT NO.

ALLIANT ENGINEERING
233 Park Ave S, Ste 300
Minneapolis, MN 55415
612.758.3080 MAIN
612.758.3099 FAX
www.alliant-inc.com

S.P. 1703-69 (T.H. 60) - WEST GAP

CROSS SECTION MATCHLINE LAYOUT
T.H. 60
BEGIN CONSTRUCTION TO T.H. 60 E.B. STA. 122+00 R 2

SHEET XX1 OF XX7

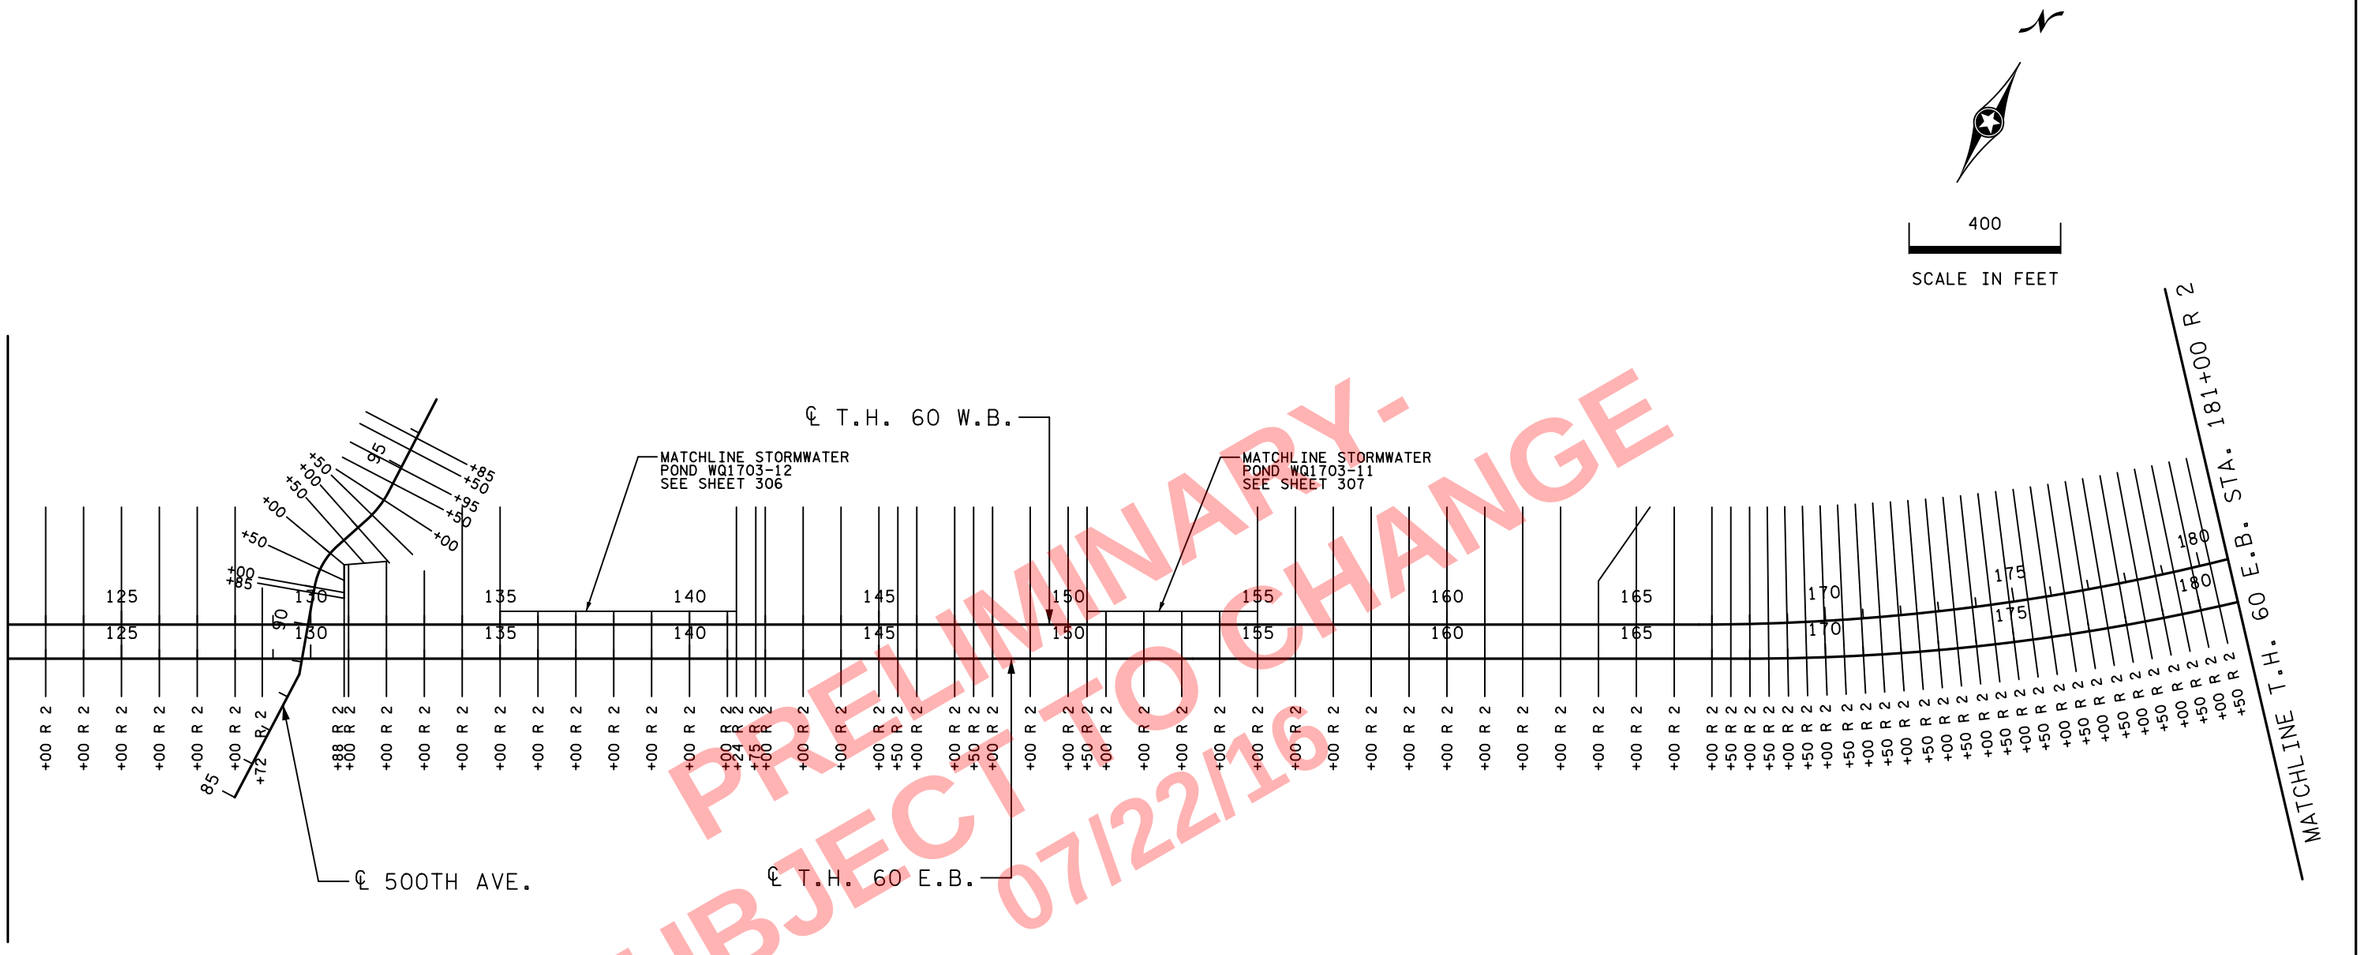

PRELIMINARY-
SUBJECT TO CHANGE
07/22/16

CROSS SECTION INDEX	
ALIGNMENT	SHEET NO.
T.H. 60 E.B.	X30 - X59
500TH AVE.	X181 - X184

NO	DATE	DWN	DES	CKD	REVISION
0	02/01/16	TJO	HGO	PRS	

...\PlanSheets\cd170369_xs102.dgn

I hereby certify that this plan, specification, or report was prepared by me or under my direct supervision and that I am a duly Licensed Professional Engineer under the laws of the State of Minnesota.

Print Name: DRAFT COPY DRAFT COPY

Date _____ License # _____

STATE AID PROJECT NO.
STATE PROJECT NO.
COUNTY PROJECT NO.
CITY PROJECT NO.

ALLIANT ENGINEERING
233 Park Ave S, Ste 300
Minneapolis, MN 55415
612.758.3080 MAIN
612.758.3099 FAX
www.alliant-inc.com

S.P. 1703-69 (T.H. 60) - WEST GAP

CROSS SECTION MATCHLINE LAYOUT
T.H. 60
T.H. 60 E.B. STA. 122+00 R 2 TO STA. 181+00 R 2

SHEET XX2 OF XX7

3:16:56 PM
7/22/2016
c:\pw_working\projectwise\nwilson\dms34519\cd170369_xs102.dgn

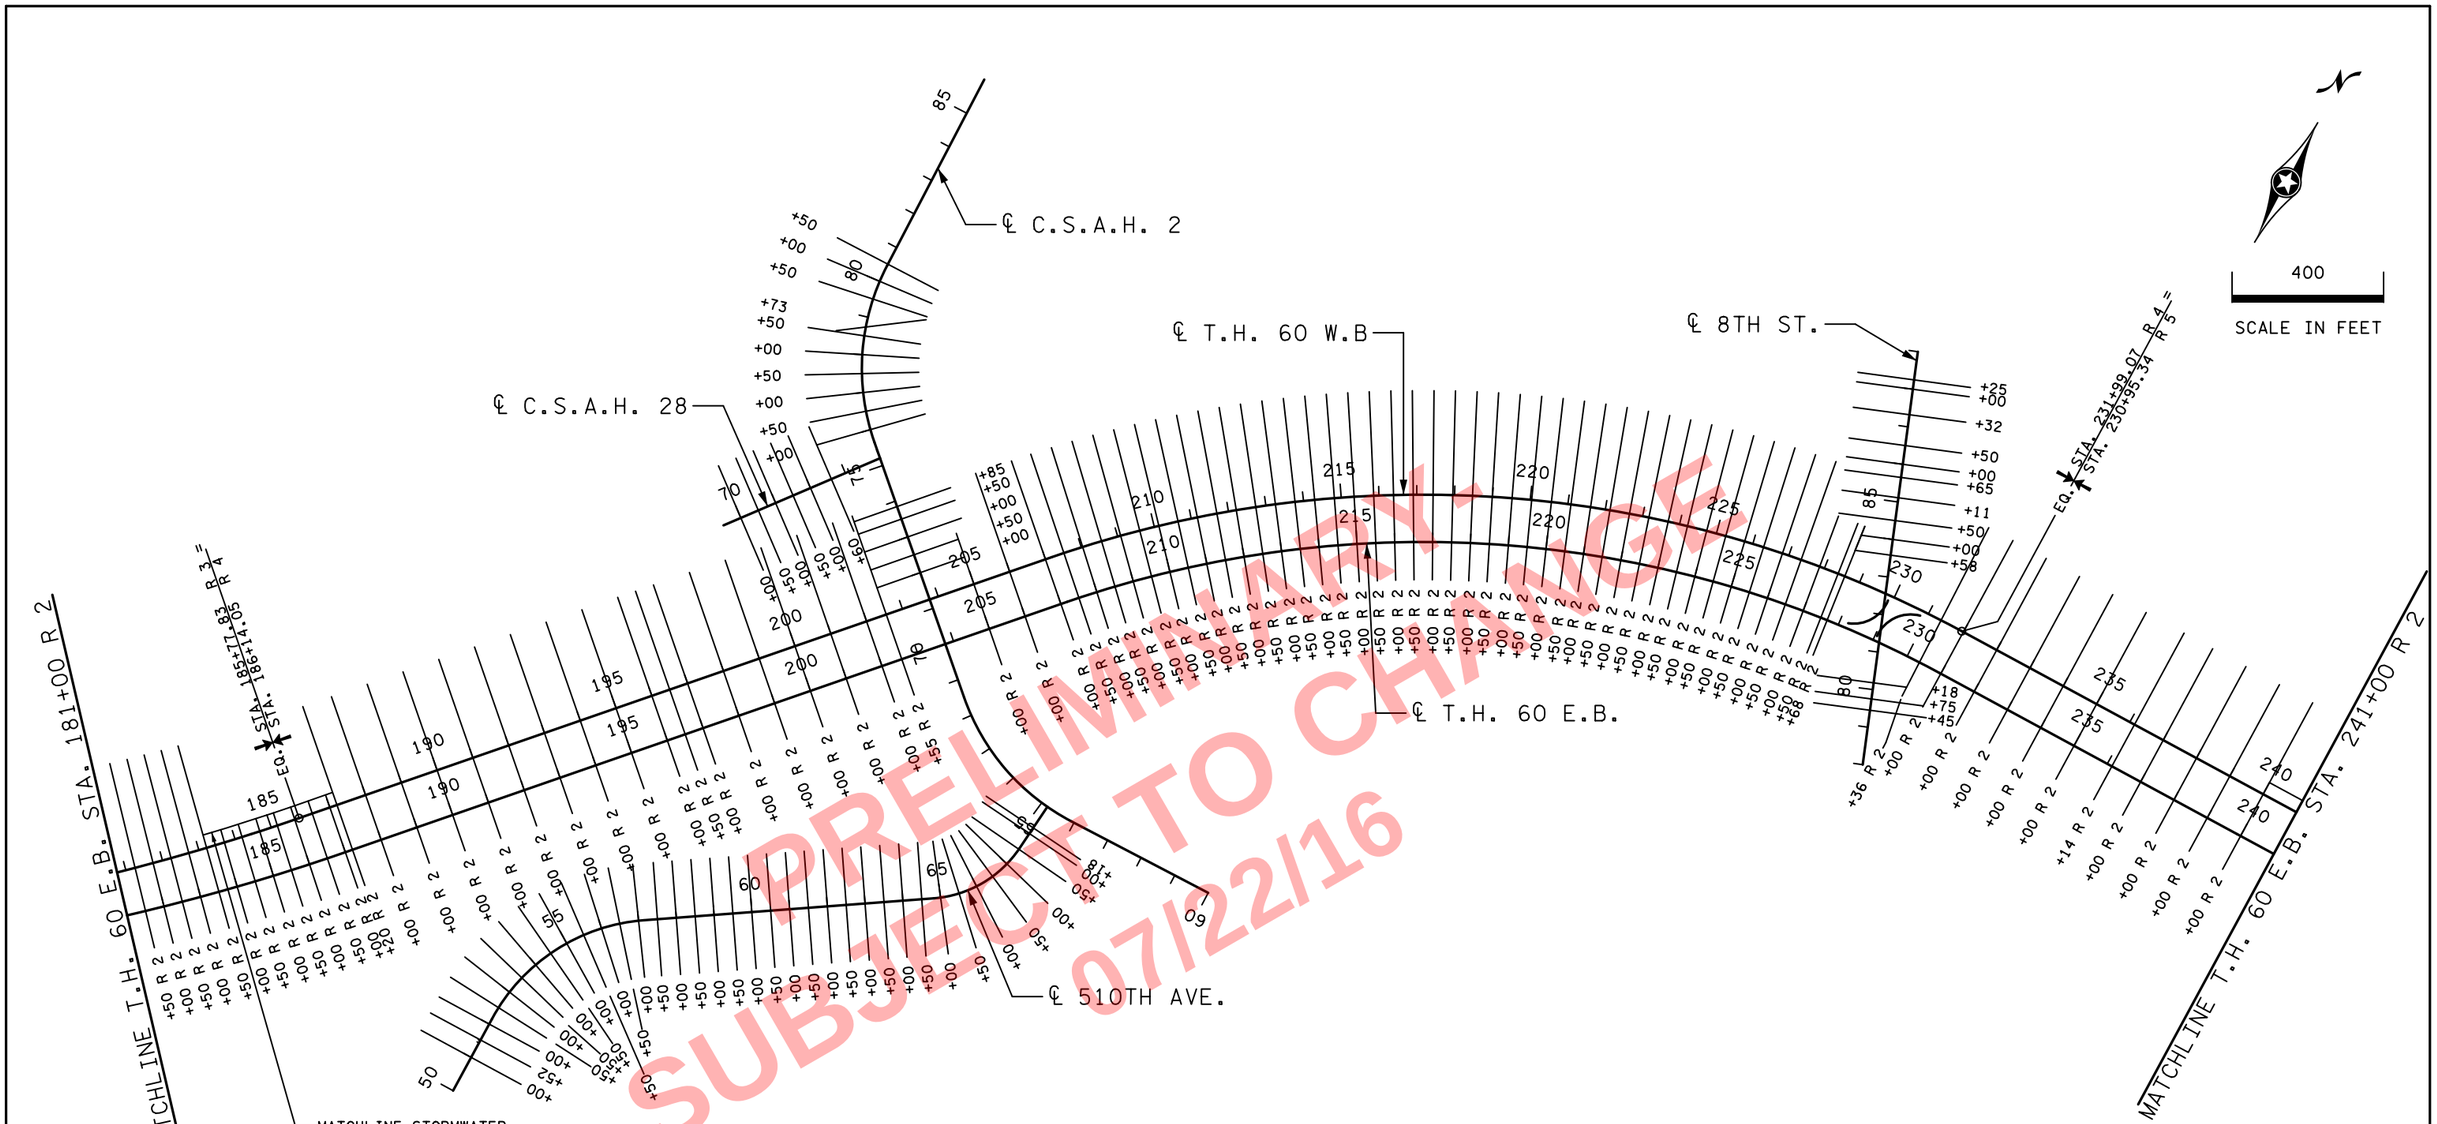

PRELIMINARY
SUBJECT TO CHANGE
07/22/16

CROSS SECTION INDEX	
ALIGNMENT	SHEET NO.
T.H. 60 E.B.	X59 - X91
C.S.A.H. 2	X185 - X189
C.S.A.H. 28	X190 - X191
510TH AVE.	X192 - X203
8TH ST.	X204 - X207

NO	DATE	DWN	DES	CKD	REVISION
0	02/01/16	TJO	HGO	PRS	

...\PlanSheets\cd170369_xs103.dgn

I hereby certify that this plan, specification, or report was prepared by me or under my direct supervision and that I am a duly Licensed Professional Engineer under the laws of the State of Minnesota.

Print Name: DRAFT COPY DRAFT COPY

Date _____ License # _____

STATE AID PROJECT NO.	
STATE PROJECT NO.	
COUNTY PROJECT NO.	
CITY PROJECT NO.	

ALLIANT ENGINEERING
233 Park Ave S, Ste 300
Minneapolis, MN 55415
612.758.3080 MAIN
612.758.3099 FAX
www.alliant-inc.com

S.P. 1703-69 (T.H. 60) - WEST GAP

CROSS SECTION MATCHLINE LAYOUT
T.H. 60
T.H. 60 E.B. STA. 181+00 R 2 TO STA. 241+00 R 2

SHEET XX3 OF XX7

3:17:01 PM
7/22/2016
d:\pw_working\projectwise\nwilson\dms34519\cd170369_xs103.dgn

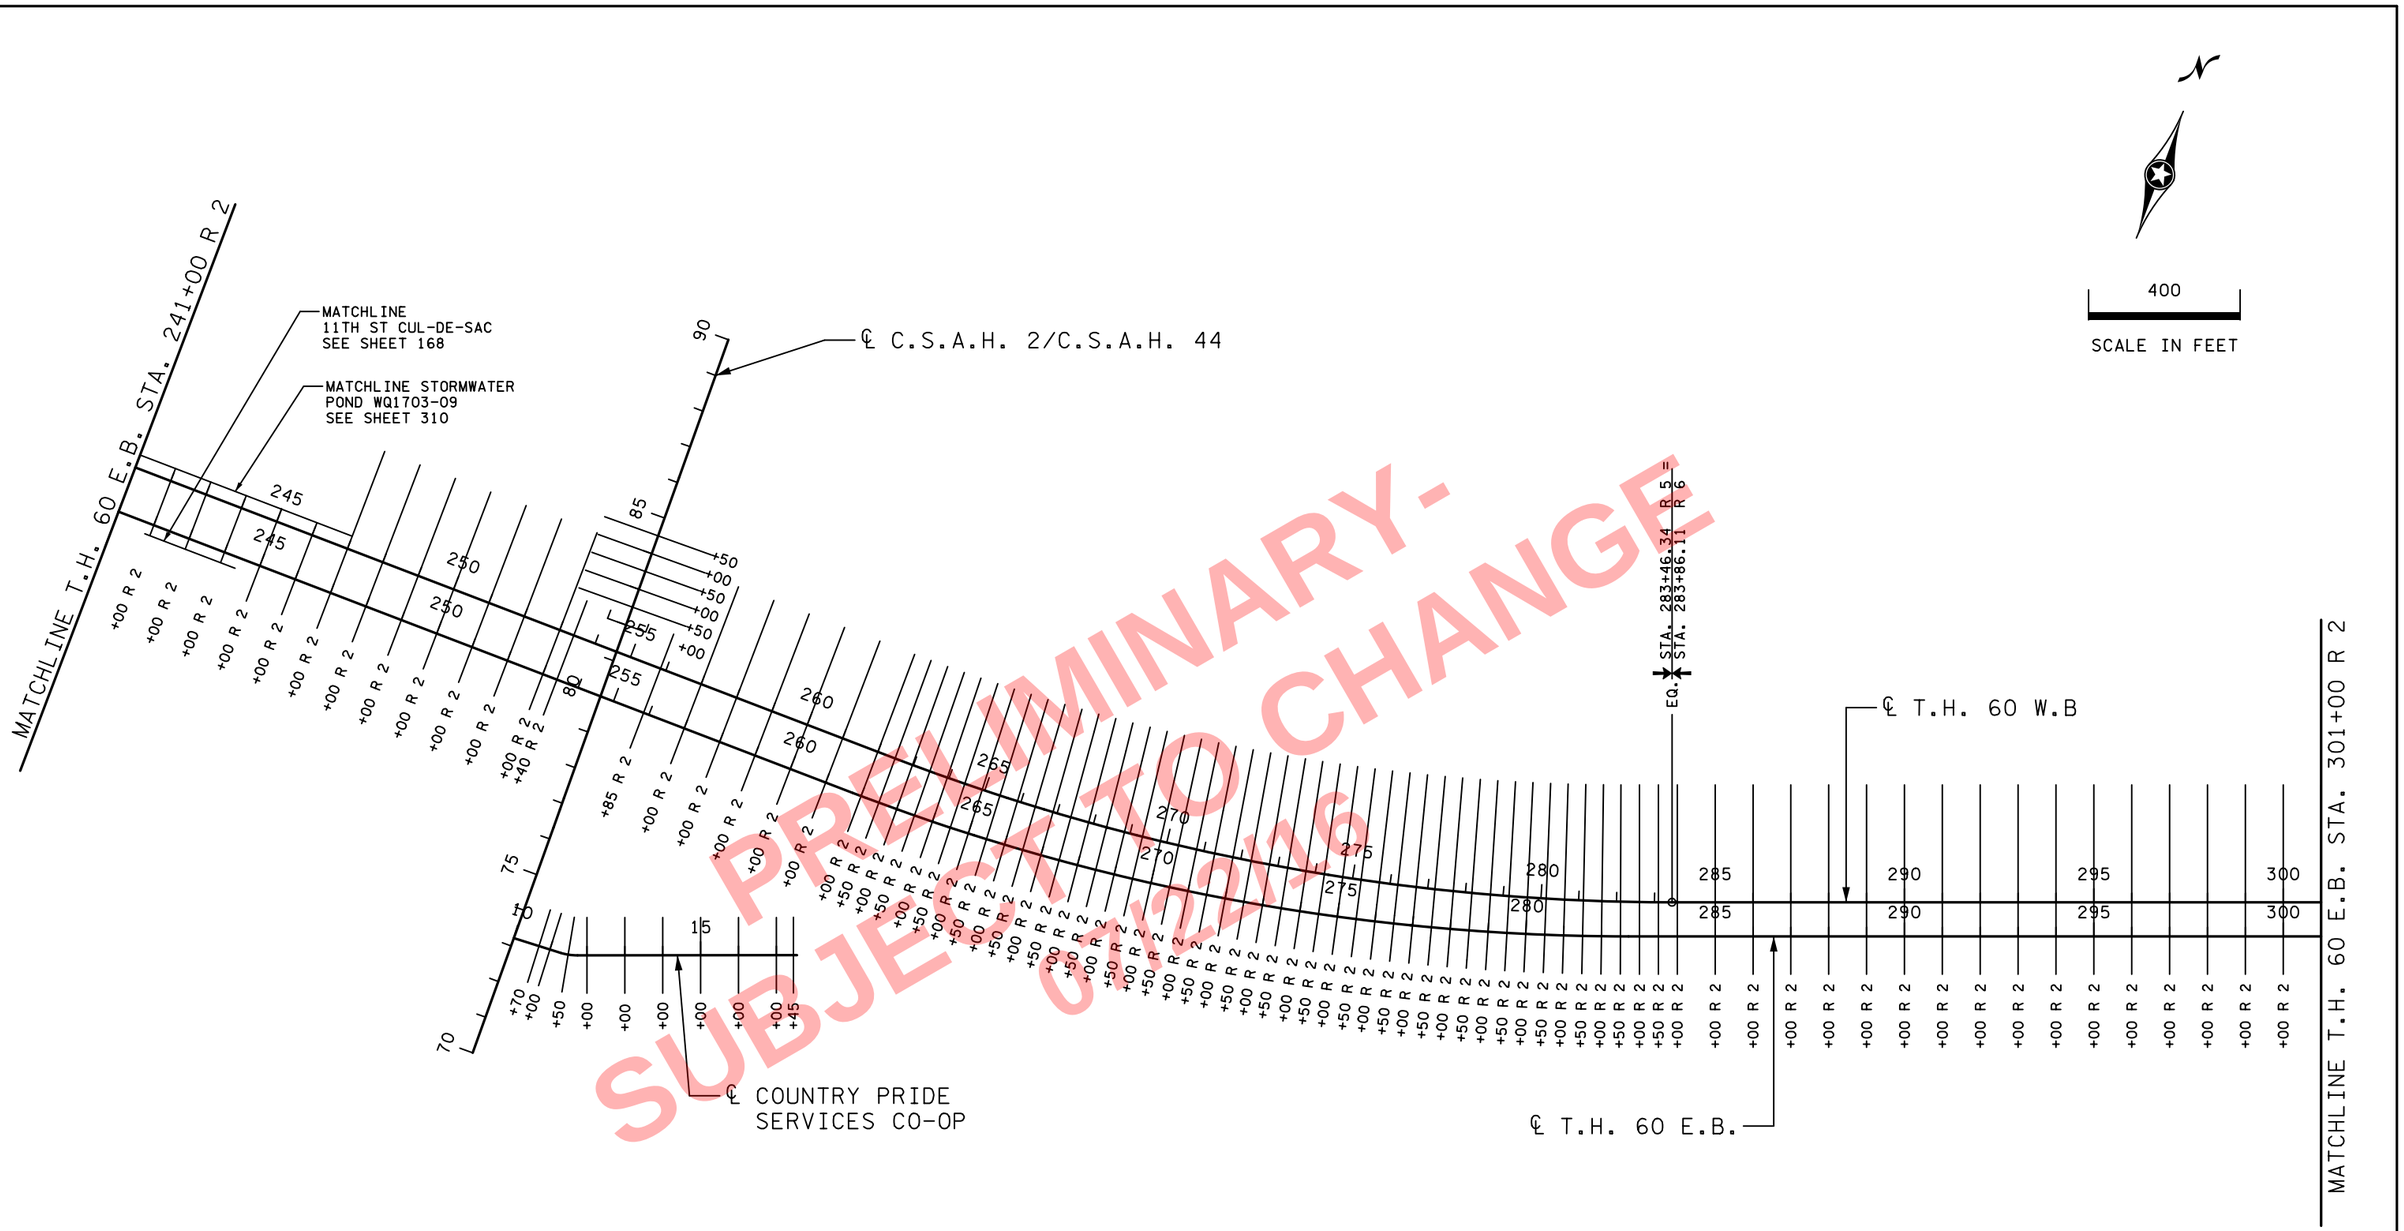

PRELIMINARY-
SUBJECT TO CHANGE
6/2/2016

CROSS SECTION INDEX	
ALIGNMENT	SHEET NO.
T.H. 60 E.B.	X91 - X118
C.S.A.H. 2/C.S.A.H. 44	X208 - X209
COUNTRY PRIDE DRIVEWAY	X219 - X221

NO	DATE	DWN	DES	CKD	REVISION
0	02/01/16	TJO	HGO	PRS	

...\PlanSheets\cd170369_xs104.dgn

I hereby certify that this plan, specification, or report was prepared by me or under my direct supervision and that I am a duly Licensed Professional Engineer under the laws of the State of Minnesota.

Print Name: DRAFT COPY DRAFT COPY

Date _____ License # _____

STATE AID PROJECT NO.	
STATE PROJECT NO.	
COUNTY PROJECT NO.	
CITY PROJECT NO.	

ALLIANT ENGINEERING
233 Park Ave S, Ste 300
Minneapolis, MN 55415
612.758.3080 MAIN
612.758.3099 FAX
www.alliant-inc.com

S.P. 1703-69 (T.H. 60) - WEST GAP

CROSS SECTION MATCHLINE LAYOUT
T.H. 60
T.H. 60 E.B. STA. 241+00 R 2 TO STA. 301+00 R 2

SHEET XX4 OF XX7

3:17:07 PM
7/22/2016
c:\pw_working\projectwise\nwilson\dms34519\cd170369_xs104.dgn

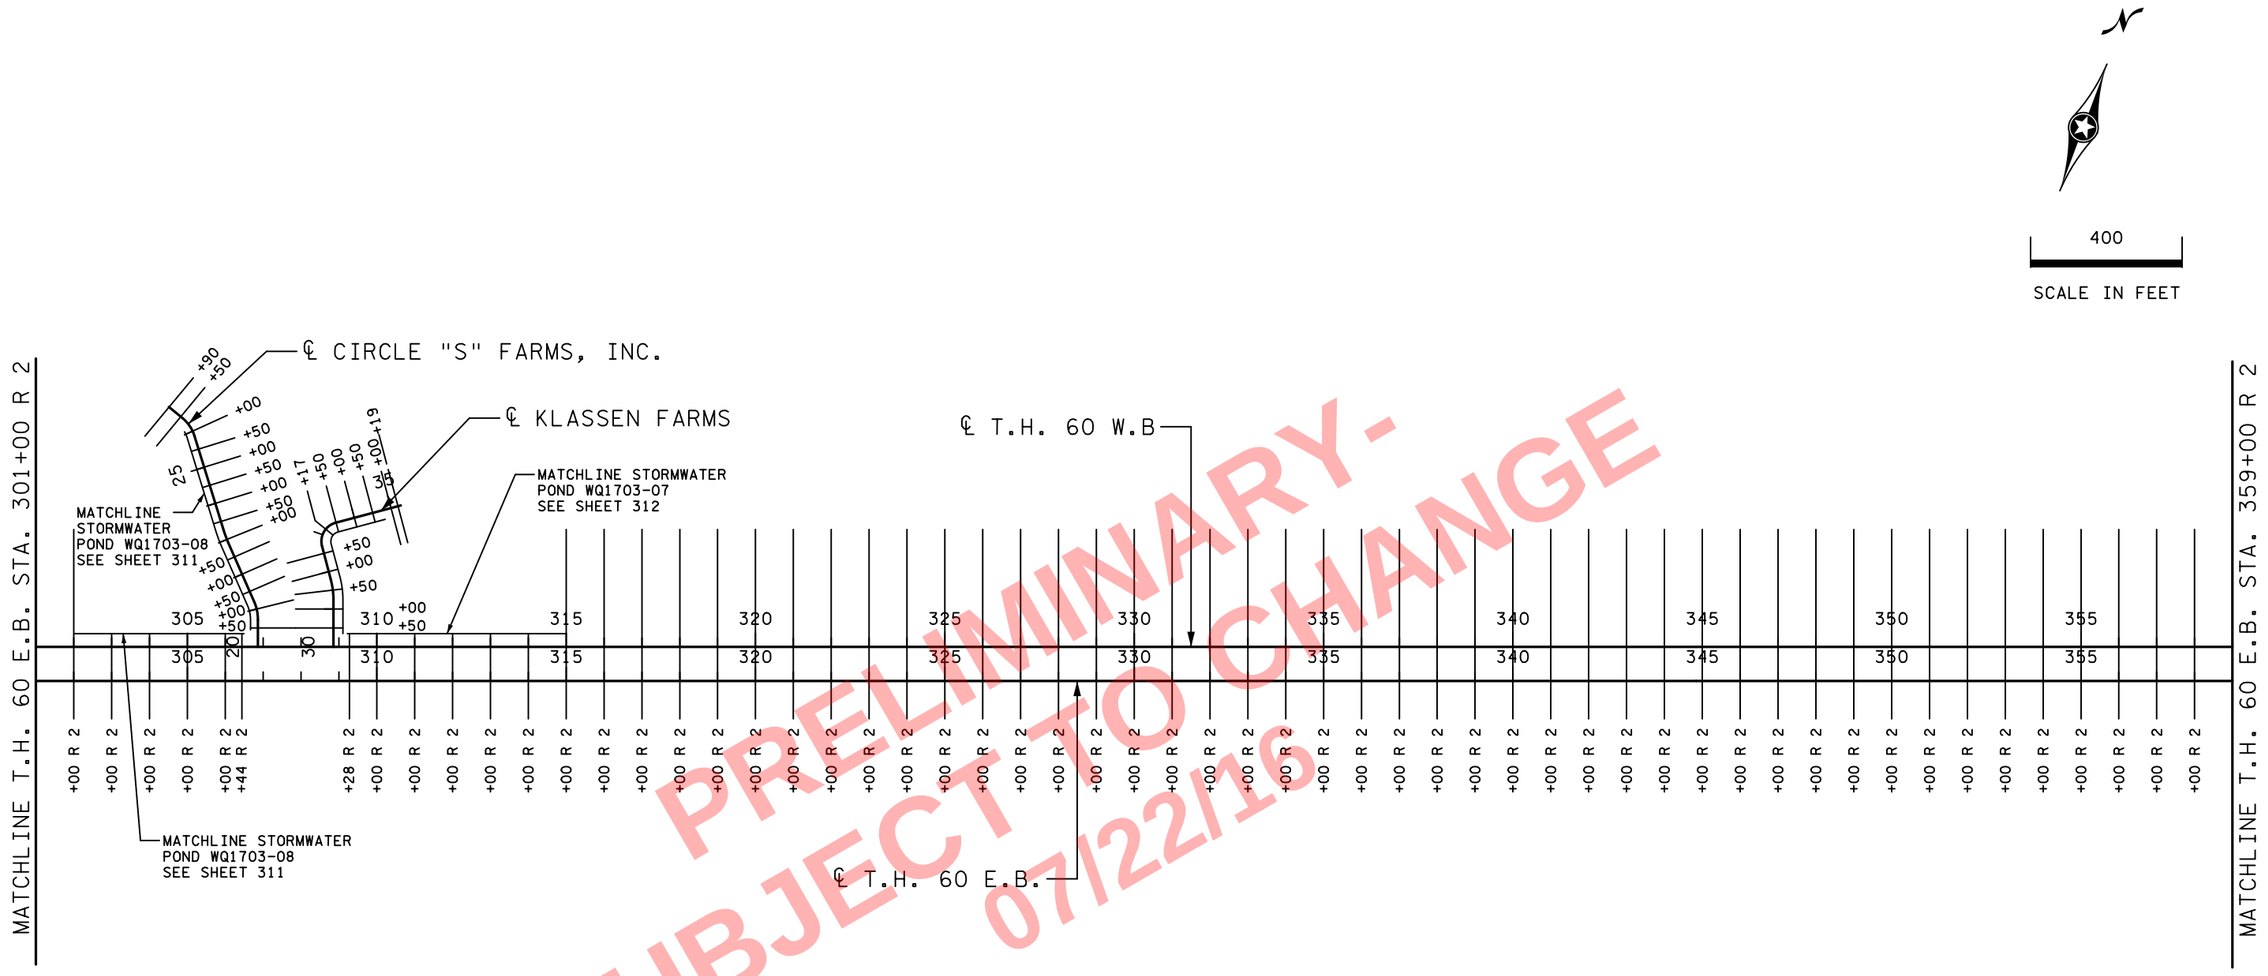

PRELIMINARY-
SUBJECT TO CHANGE
07/22/16

CROSS SECTION INDEX	
ALIGNMENT	SHEET NO.
T.H. 60 E.B.	X118 - X138
CIRCLE "S" FARMS, INC.	X222 - X225
KLASSEN FARMS	X226 - X229

NO	DATE	DWN	DES	CKD	REVISION
0	02/01/16	TJO	HGO	PRS	

...\PlanSheets\cd170369_xs105.dgn

I hereby certify that this plan, specification, or report was prepared by me or under my direct supervision and that I am a duly Licensed Professional Engineer under the laws of the State of Minnesota.

Print Name: DRAFT COPY DRAFT COPY

Date _____ License # _____

STATE AID PROJECT NO.	
STATE PROJECT NO.	
COUNTY PROJECT NO.	
CITY PROJECT NO.	

ALLIANT ENGINEERING
233 Park Ave S, Ste 300
Minneapolis, MN 55415
612.758.3080 MAIN
612.758.3099 FAX
www.alliant-inc.com

S.P. 1703-69 (T.H. 60) - WEST GAP

CROSS SECTION MATCHLINE LAYOUT
T.H. 60
T.H. 60 E.B. STA. 301+00 R 2 TO STA. 359+00 R 2

SHEET XX5 OF XX7

3:17:12 PM
7/22/2016
o:\pw_working\projectwise\nwilson\dms34519\cd170369_xs105.dgn

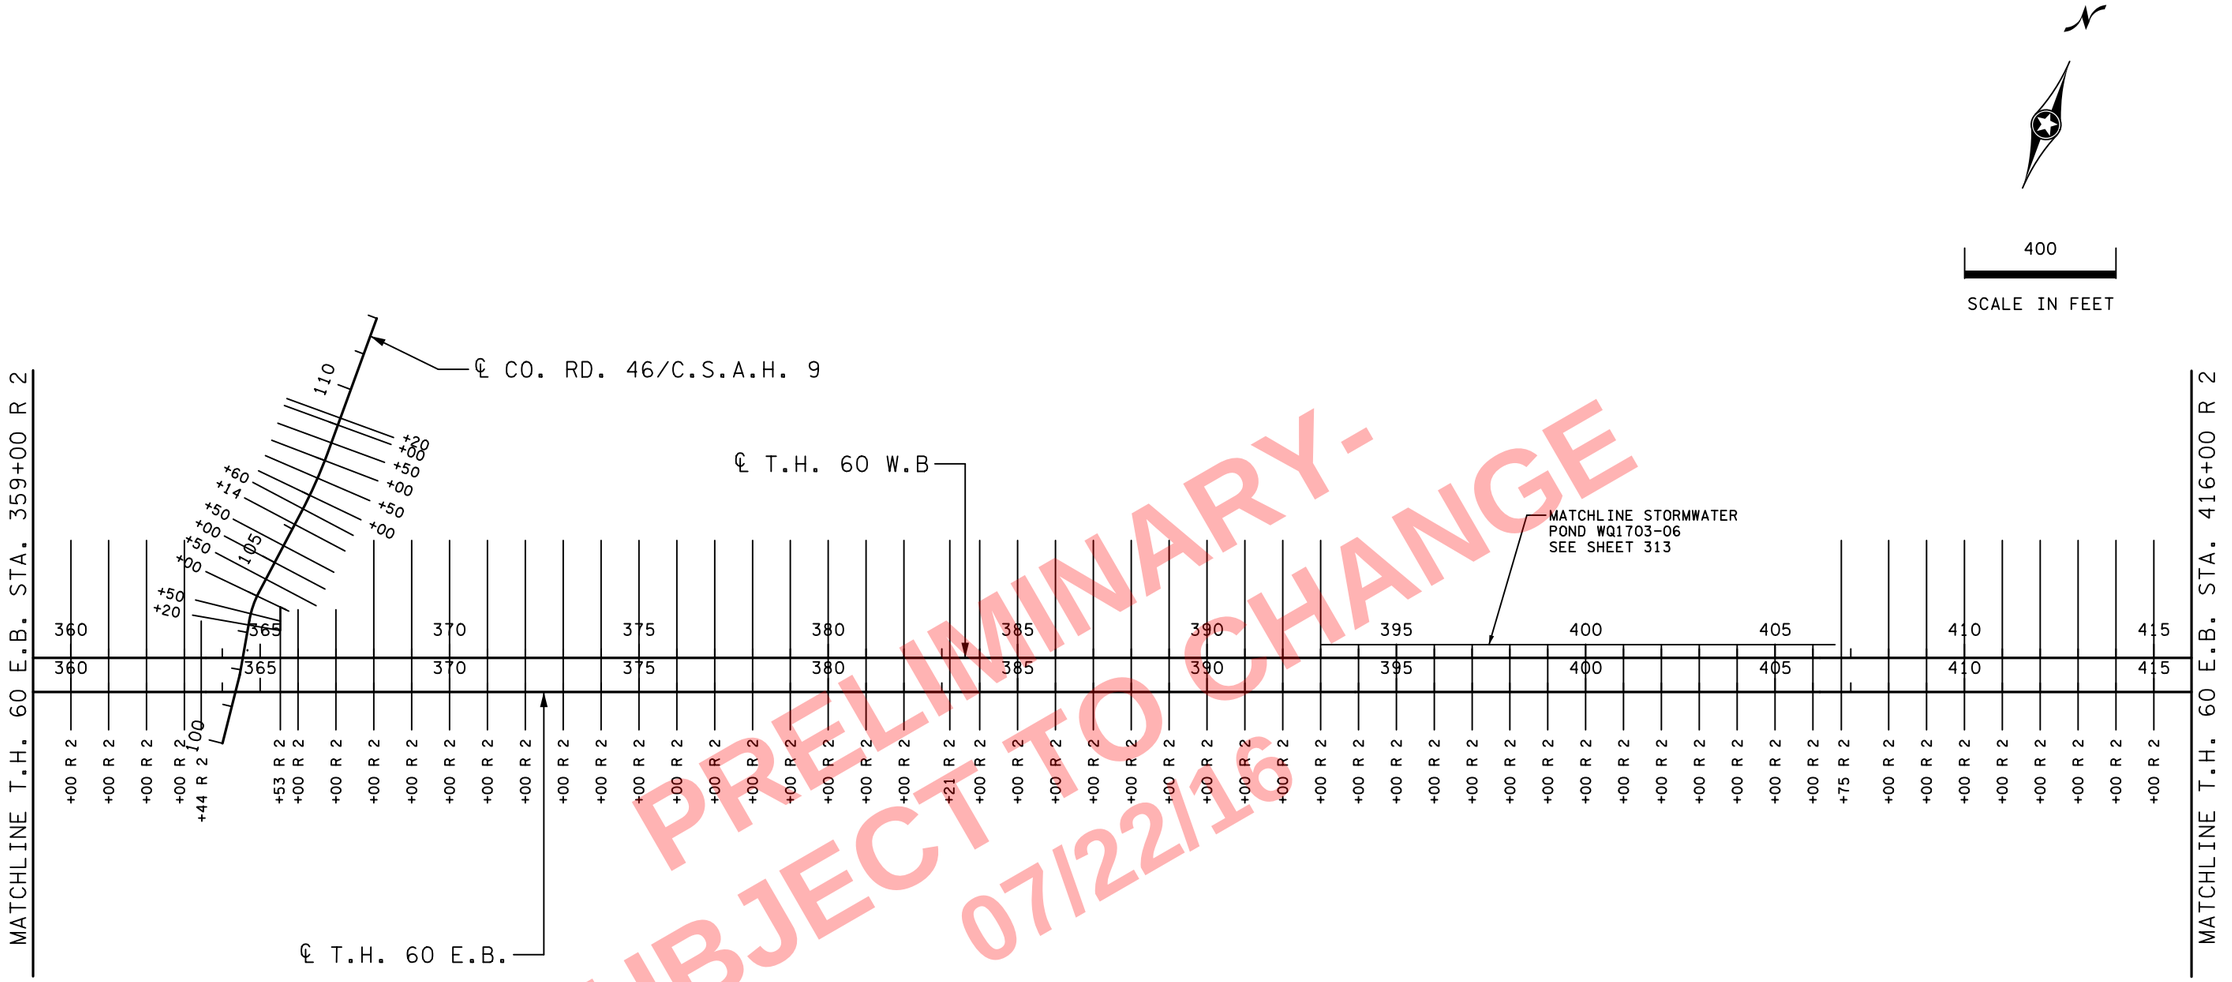

PRELIMINARY-
SUBJECT TO CHANGE
07/22/16

CROSS SECTION INDEX	
ALIGNMENT	SHEET NO.
T.H. 60 E.B.	X138 - X156
CO. RD. 46/C.S.A.H. 9	X210 - X213

NO	DATE	DWN	DES	CKD	REVISION
0	02/01/16	TJO	HGO	PRS	

...\PlanSheets\cd170369_xs106.dgn

I hereby certify that this plan, specification, or report was prepared by me or under my direct supervision and that I am a duly Licensed Professional Engineer under the laws of the State of Minnesota.

Print Name: DRAFT COPY DRAFT COPY

Date _____ License # _____

STATE AID PROJECT NO.
STATE PROJECT NO.
COUNTY PROJECT NO.
CITY PROJECT NO.

ALLIANT ENGINEERING
233 Park Ave S, Ste 300
Minneapolis, MN 55415
612.758.3080 MAIN
612.758.3099 FAX
www.alliant-inc.com

S.P. 1703-69 (T.H. 60) - WEST GAP

CROSS SECTION MATCHLINE LAYOUT
T.H. 60
T.H. 60 E.B. STA. 359+00 TO STA. 416+00 R 2

SHEET XX6 OF XX7

3:17:18 PM
7/22/2016
c:\pw_working\projectwise\nwilson\dms34519\cd170369_xs106.dgn

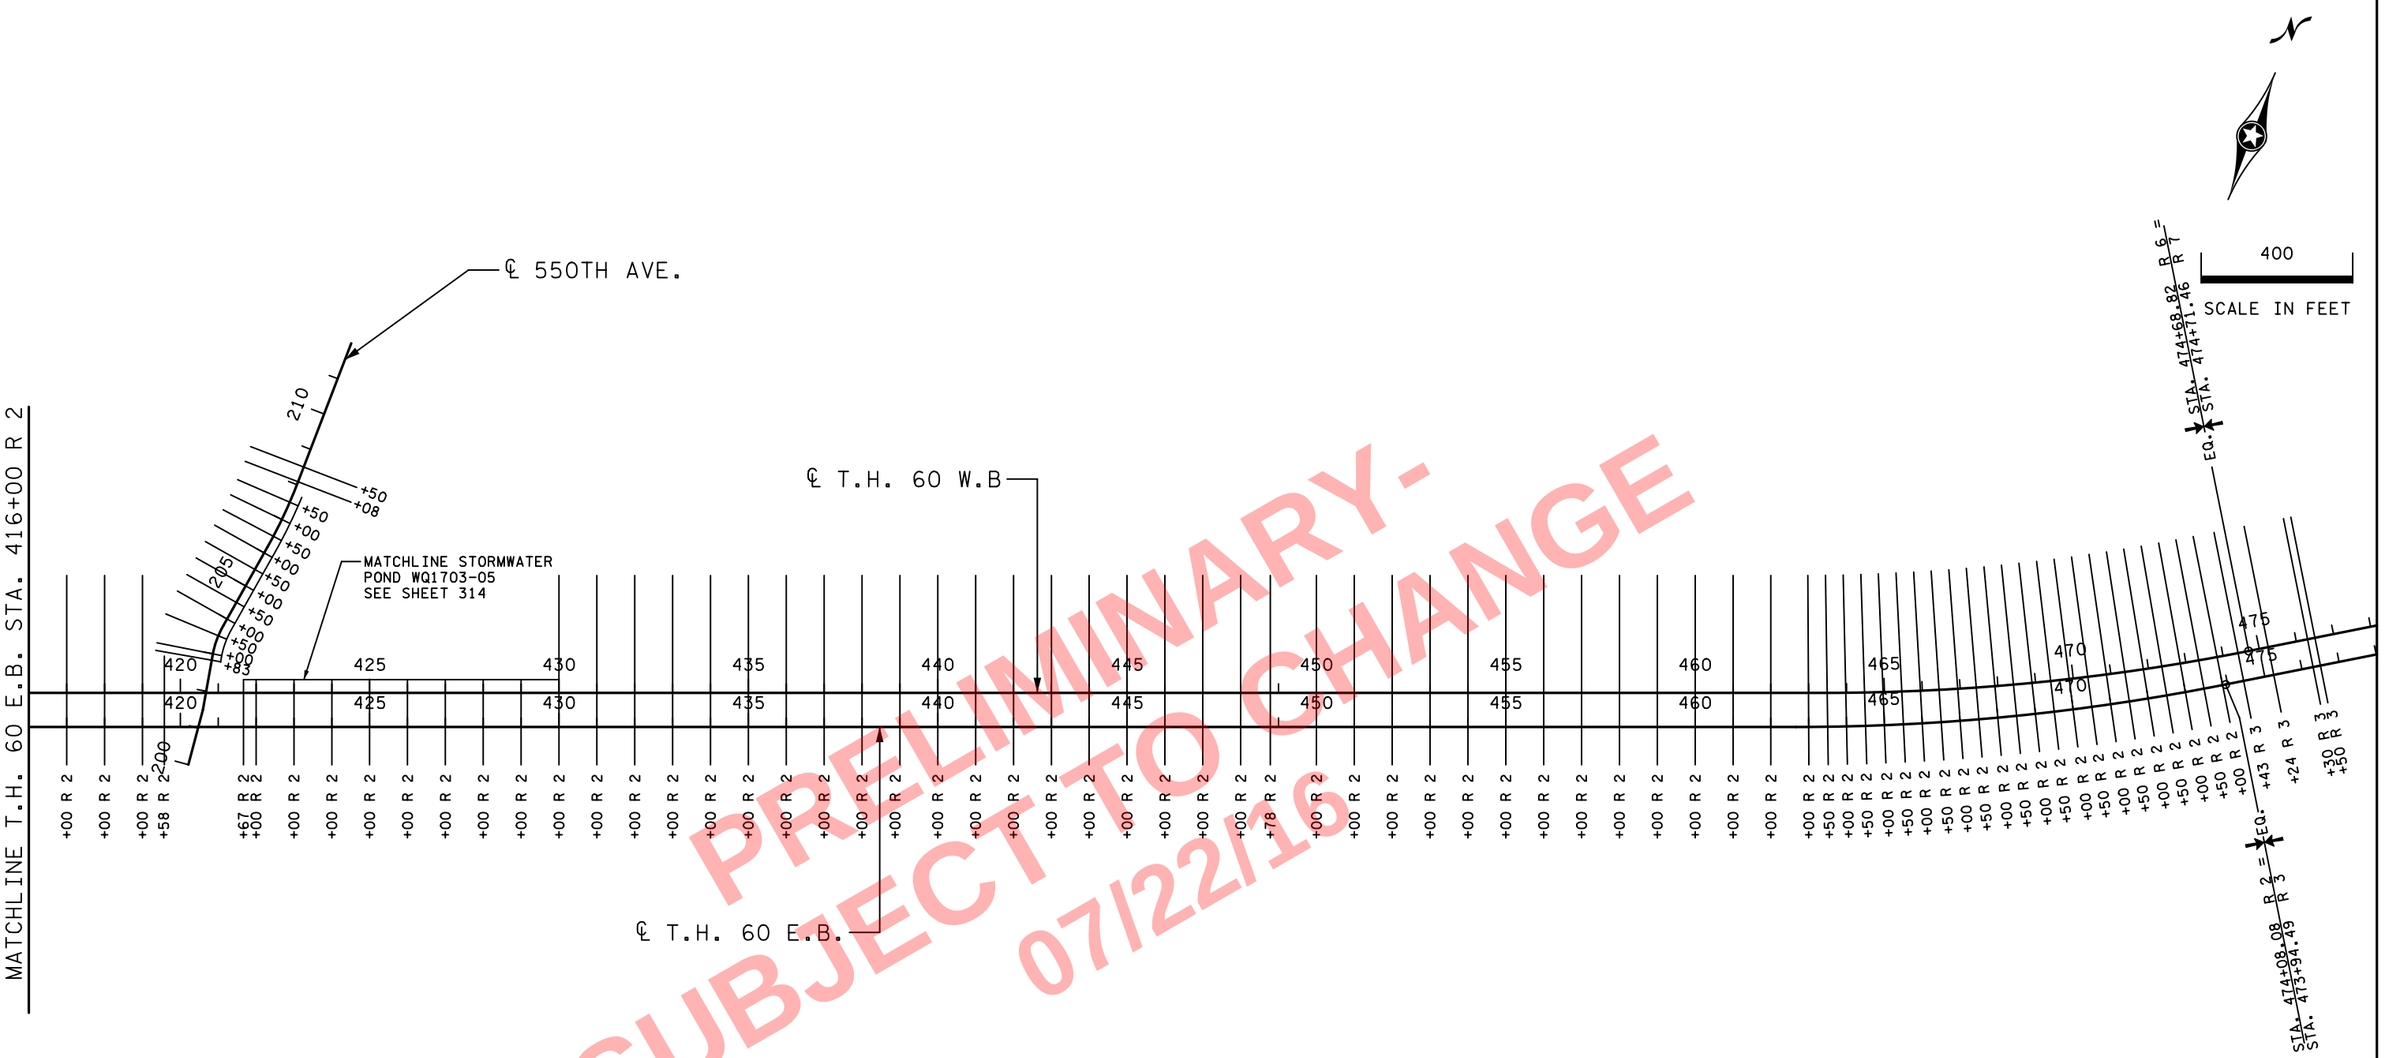

CROSS SECTION INDEX	
ALIGNMENT	SHEET NO.
T.H. 60 E.B.	X156 - X180
550TH AVE.	X201 - X204

NO	DATE	DWN	DES	CKD	REVISION
0	02/01/16	TJO	HGO	PRS	

...\PlanSheets\cd170369_xs107.dgn

I hereby certify that this plan, specification, or report was prepared by me or under my direct supervision and that I am a duly Licensed Professional Engineer under the laws of the State of Minnesota.

DRAFT COPY DRAFT COPY

Print Name: _____

Date _____ License # _____

STATE AID PROJECT NO.
STATE PROJECT NO.
COUNTY PROJECT NO.
CITY PROJECT NO.

ALLIANT ENGINEERING
233 Park Ave S, Ste 300
Minneapolis, MN 55415
612.758.3080 MAIN
612.758.3099 FAX
www.alliant-inc.com

S.P. 1703-69 (T.H. 60) - WEST GAP

CROSS SECTION MATCHLINE LAYOUT
T.H. 60
T.H. 60 E.B. STA. 416+00 R 2 TO END CONSTRUCTION

SHEET XX7 OF XX7

3:17:24 PM
7/22/2016
o:\pw_working\projectwise\nwilson\dms34519\cd170369_xs107.dgn

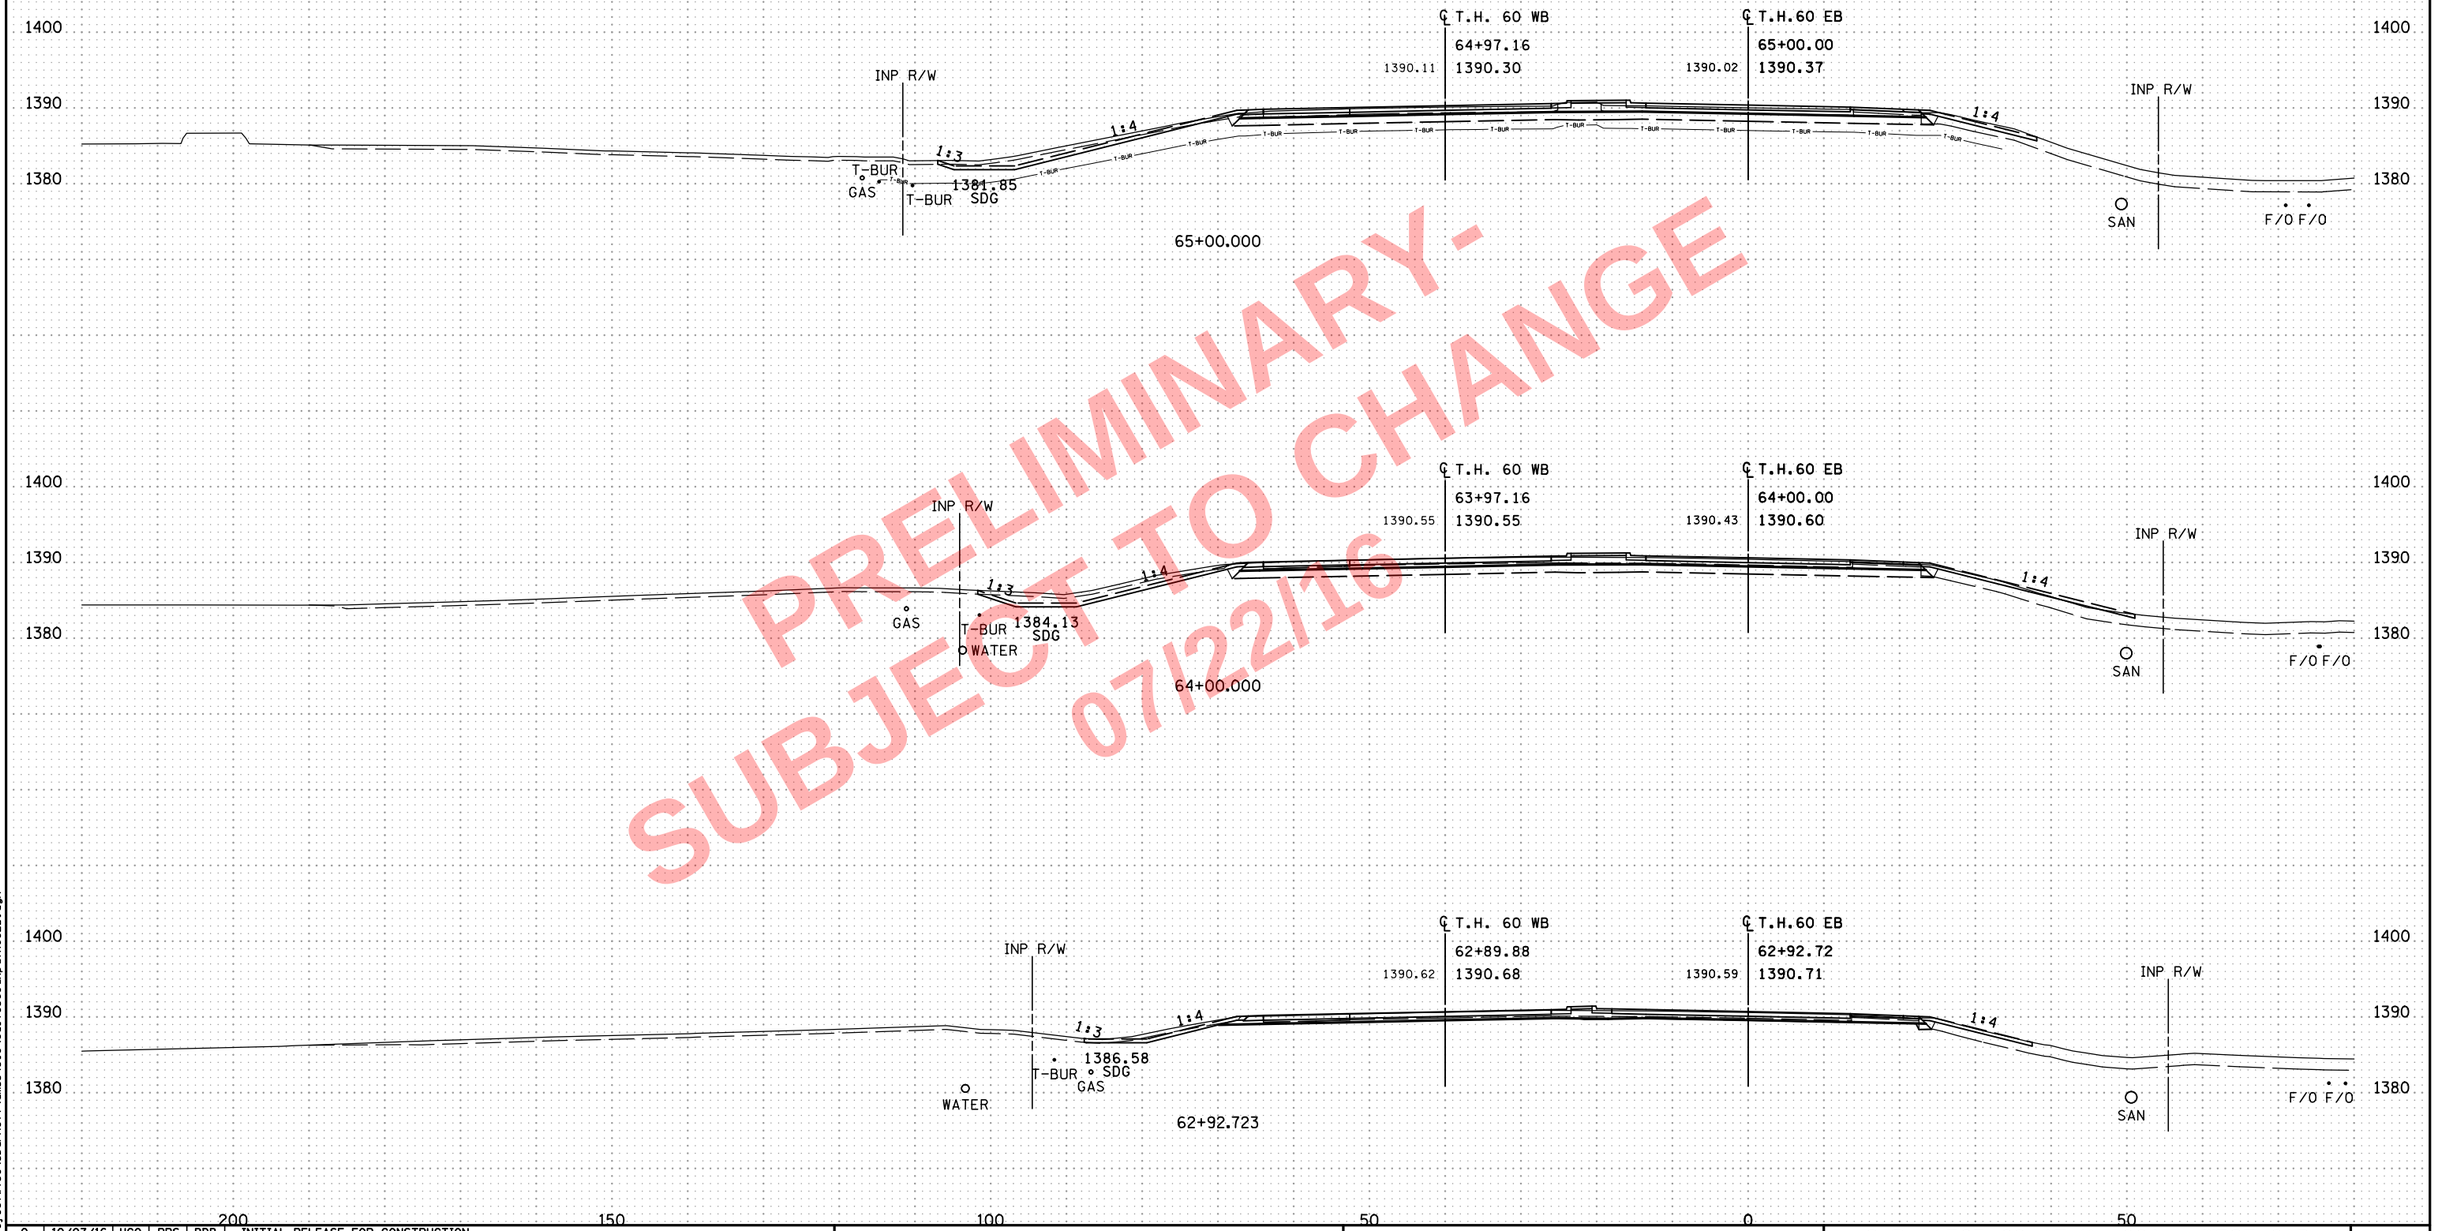

PRELIMINARY - SUBJECT TO CHANGE 07/22/16

NO	DATE	DWN	DES	CKD	REVISION
0	10/07/16	HGO	PRS	BDB	INITIAL RELEASE FOR CONSTRUCTION

...\cd170369_xp_TH60EB.dgn

8:01:23 AM
7/22/2016
o:\pw_working\projectwise\sbarnett\dms34519\cd170369_xp_TH60EB.dgn

ALLIANT ENGINEERING
233 Park Ave S, Ste 300
Minneapolis, MN 55415
612.758.3080 MAIN
612.758.3099 FAX
www.alliant-inc.com

S.P. 1703-69 (T.H. 60) - WEST GAP

CROSS SECTIONS
T.H. 60
STA. 62+92.723 - 65+00.000

SHEET X1 OF X229

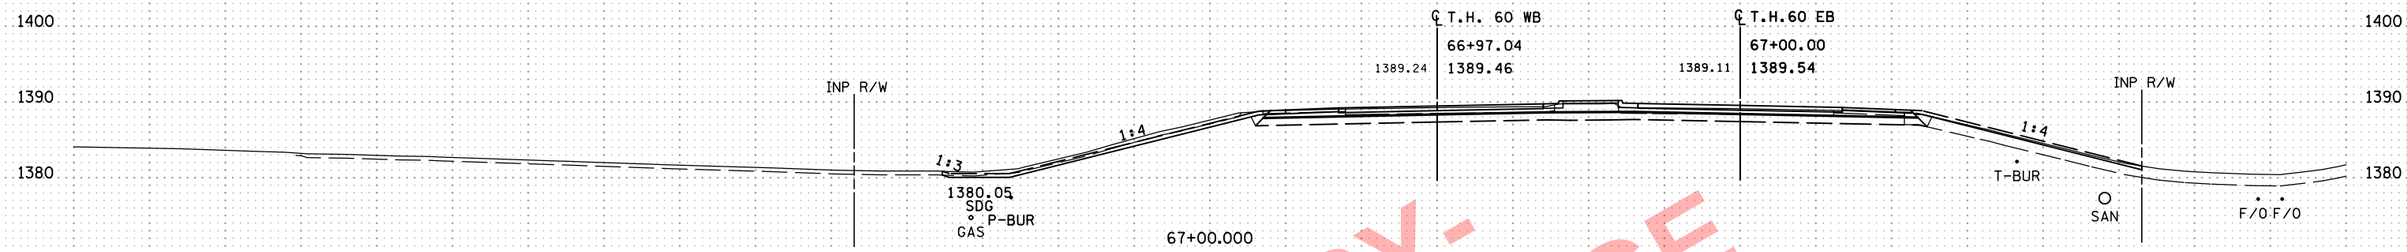

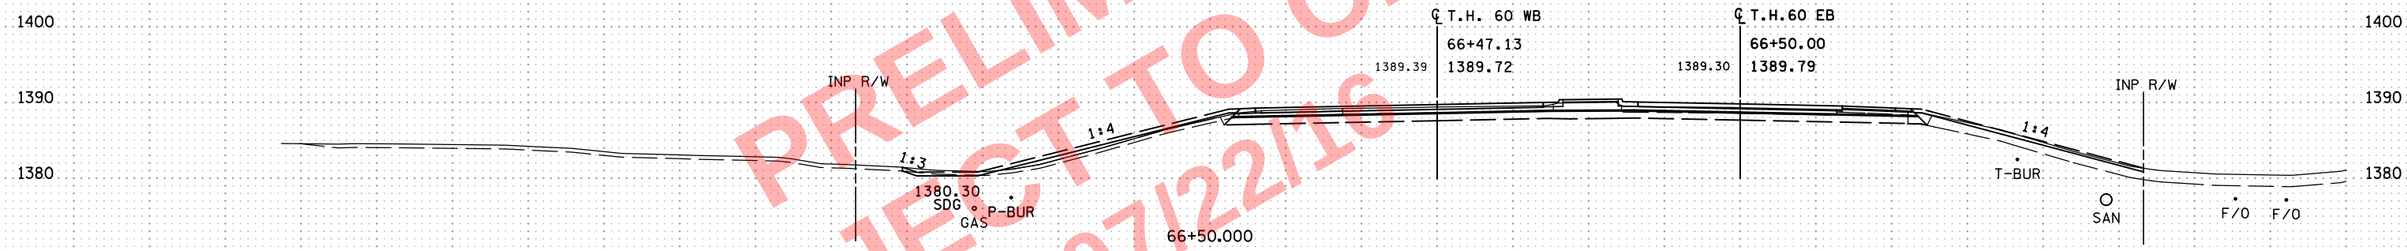

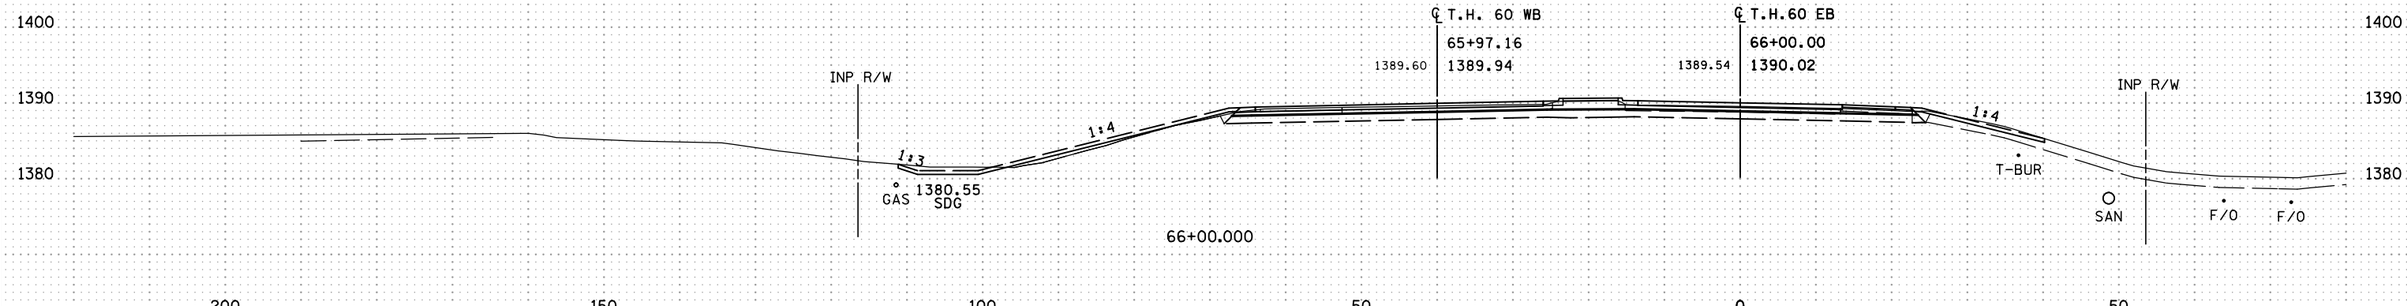

PRELIMINARY-
SUBJECT TO CHANGE
07/22/16

NO	DATE	DWN	DES	CKD	REVISION
0	10/07/16	HGO	PRS	BDB	INITIAL RELEASE FOR CONSTRUCTION

...\cd170369_xp_TH60EB.dgn

8:01:24 AM
7/22/2016
c:\pw_work\ng\project\wise\sbarnett\dms34519\cd170369_xp_TH60EB.dgn

ALLIANT ENGINEERING
233 Park Ave S, Ste 300
Minneapolis, MN 55415
612.758.3080 MAIN
612.758.3099 FAX
www.alliant-inc.com

S.P. 1703-69 (T.H. 60) - WEST GAP

CROSS SECTIONS
T.H. 60
STA. 66+00.000 - 67+00.000

SHEET X2 OF X229

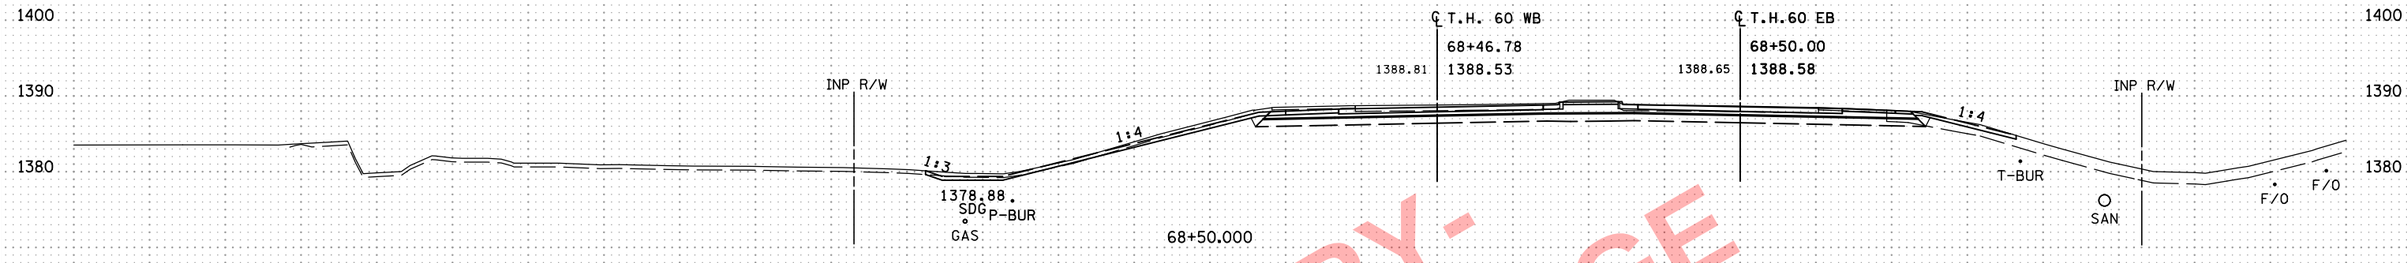

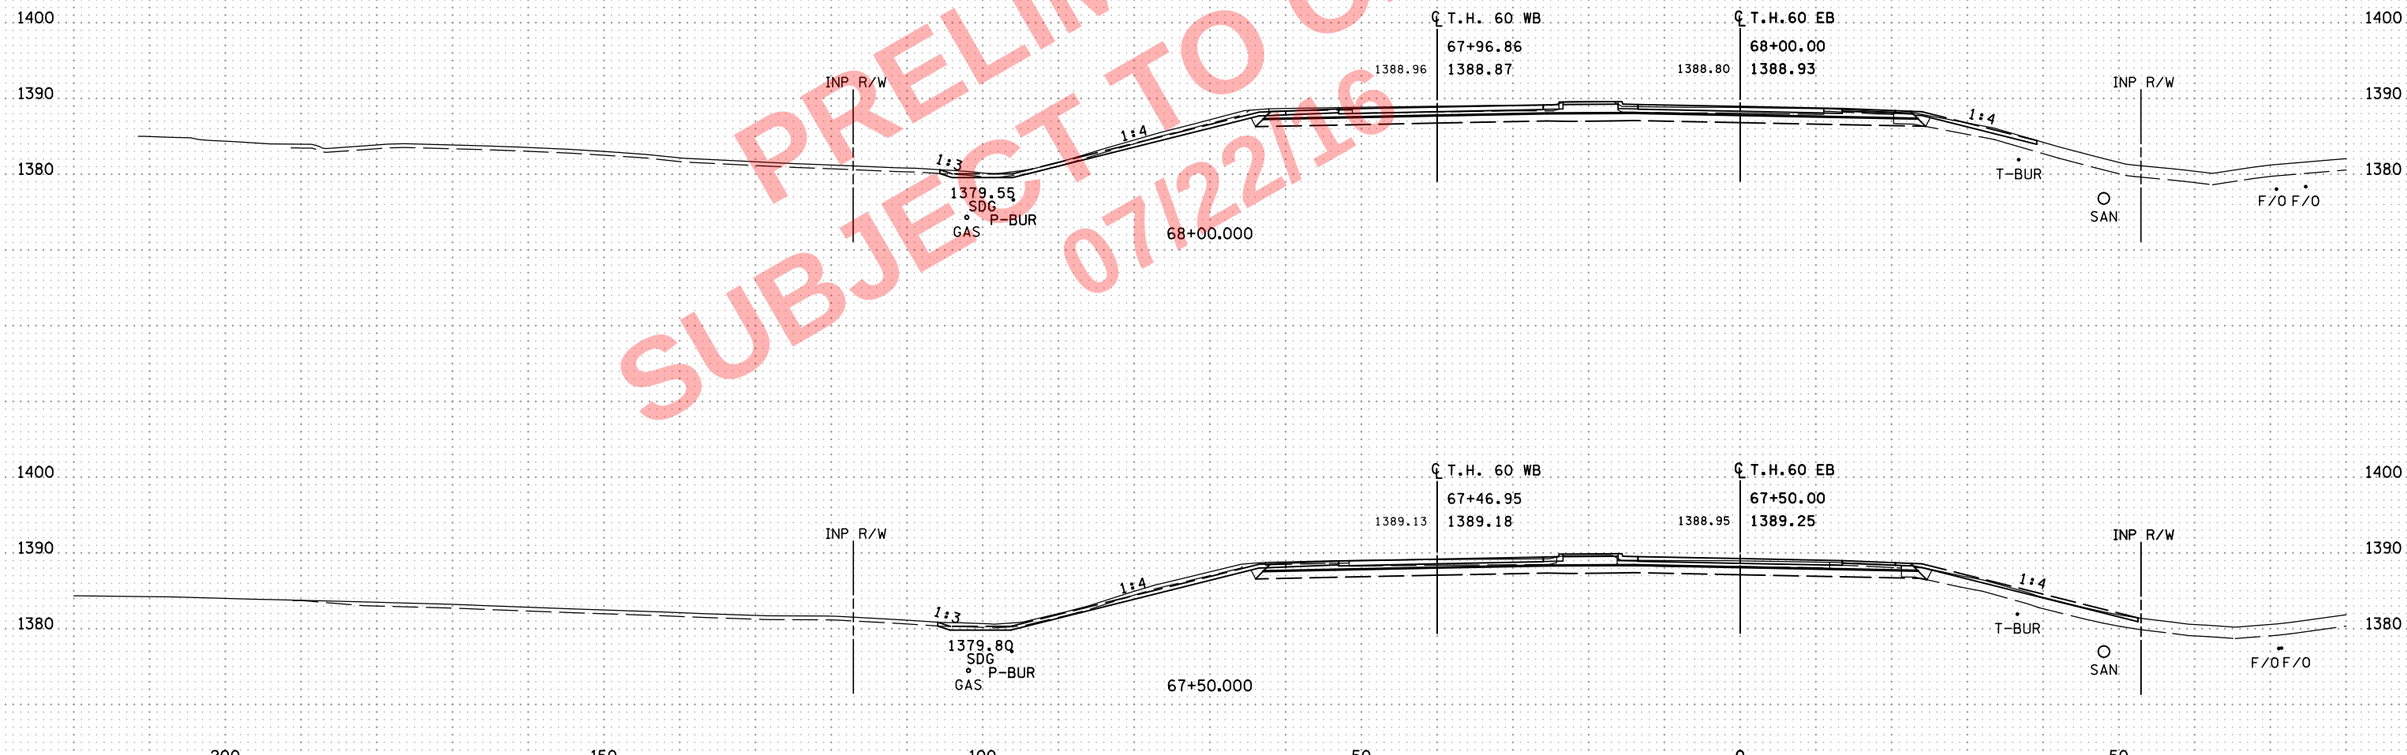

PRELIMINARY-
SUBJECT TO CHANGE
07/22/16

NO	DATE	DWN	DES	CKD	REVISION
0	10/07/16	HGO	PRS	BDB	INITIAL RELEASE FOR CONSTRUCTION

...\cd170369_xp_TH60EB.dgn

ALLIANT ENGINEERING
233 Park Ave S, Ste 300
Minneapolis, MN 55415
612.758.3080 MAIN
612.758.3099 FAX
www.alliant-inc.com

S.P. 1703-69 (T.H. 60) - WEST GAP

CROSS SECTIONS
T.H. 60
STA. 67+50.000 - 68+50.000

SHEET X3 OF X229

8:01:26 AM
7/22/2016
c:\pw_work\ng\project\wise\sbarnett\dms34519\cd170369_xp_TH60EB.dgn

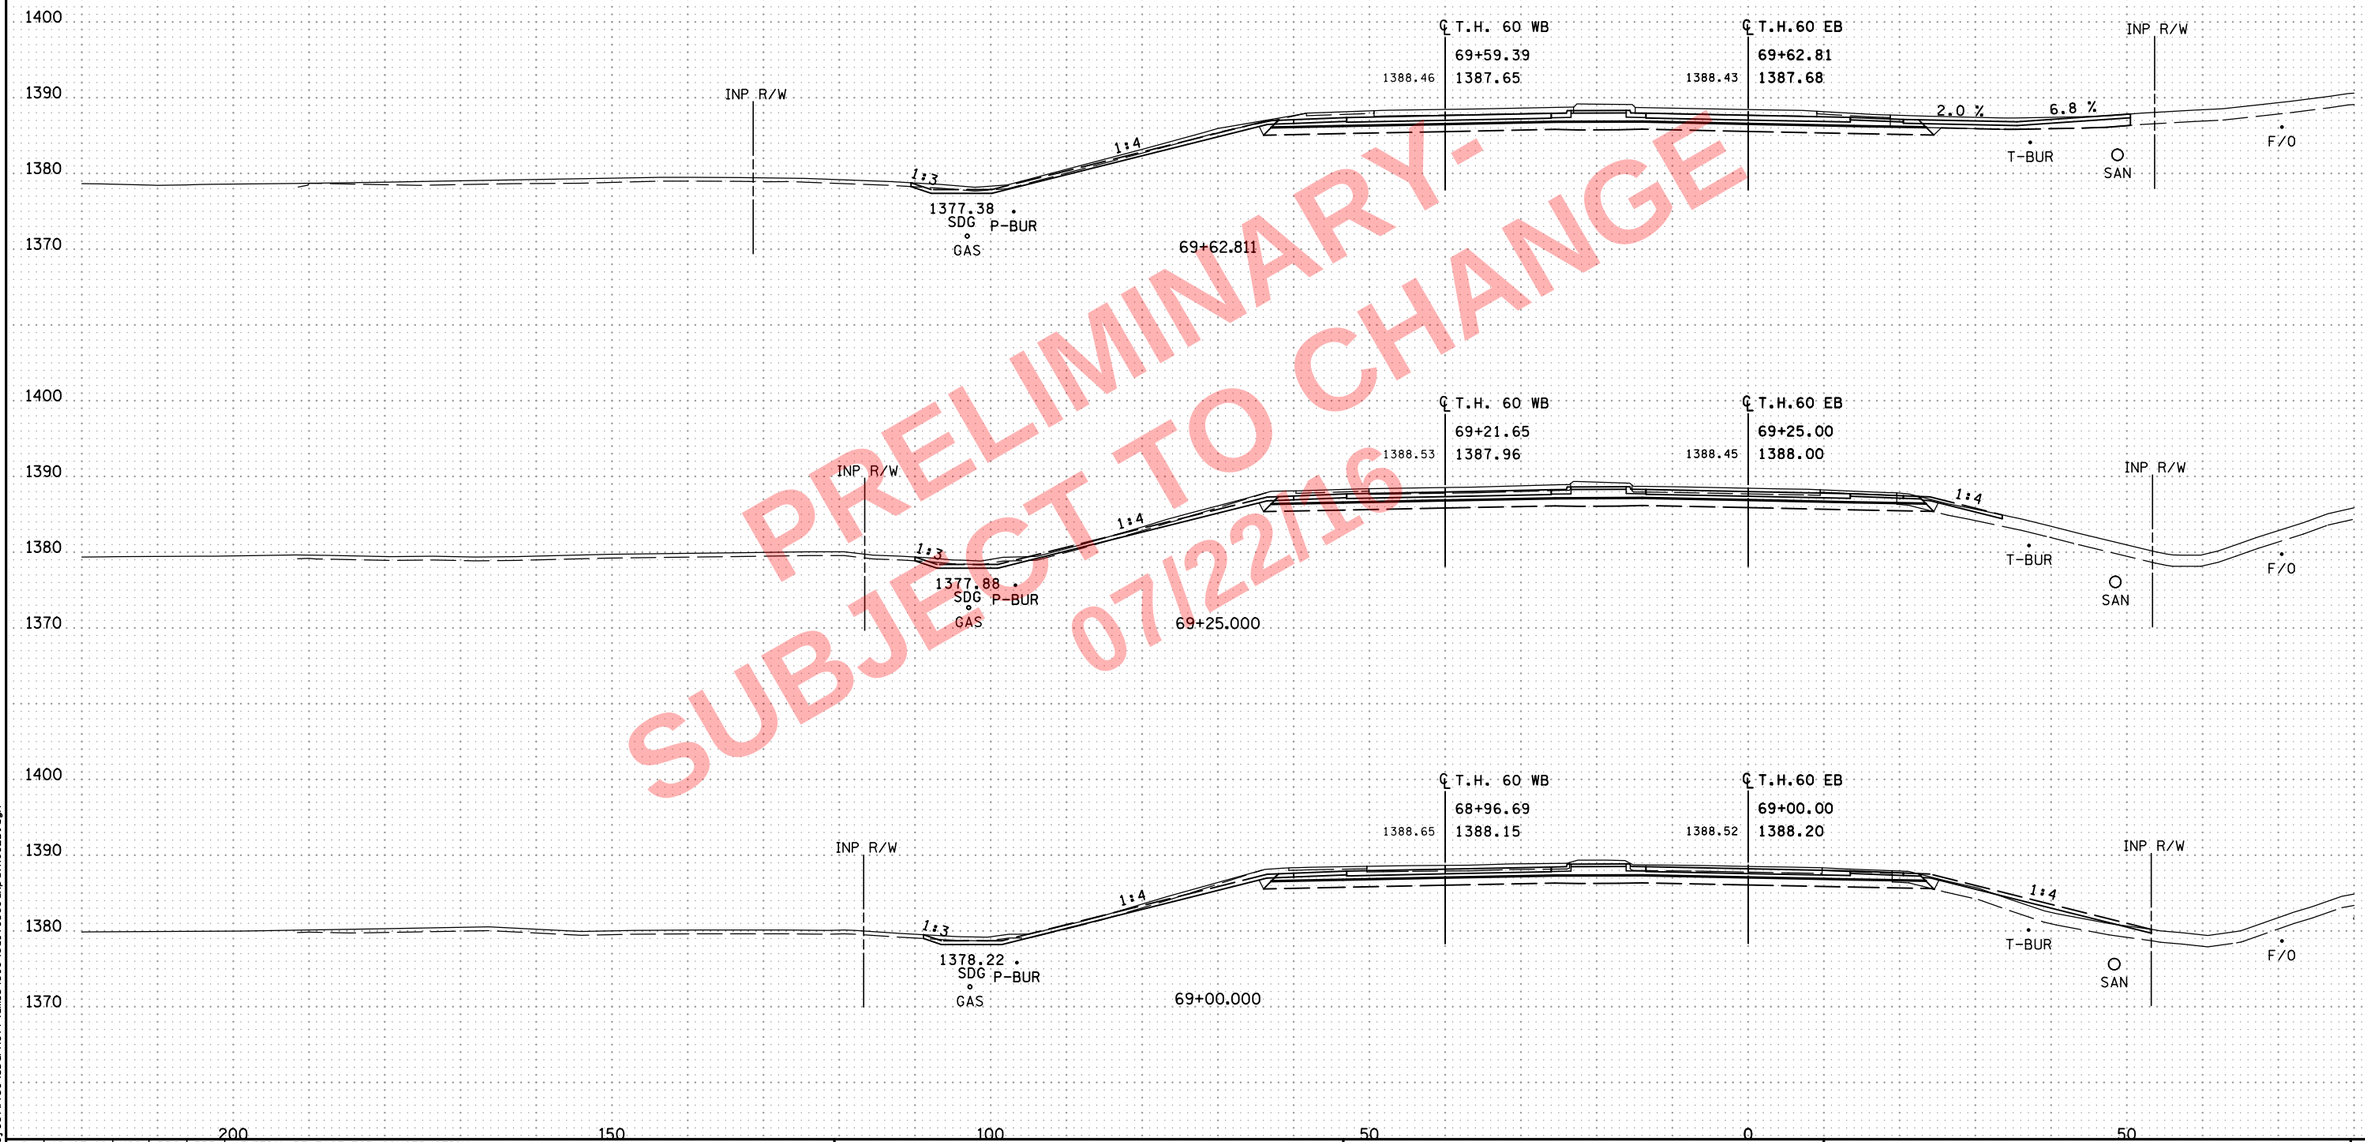

PRELIMINARY-
SUBJECT TO CHANGE
07/22/16

NO	DATE	DWN	DES	CKD	REVISION
0	10/07/16	HGO	PRS	BDB	INITIAL RELEASE FOR CONSTRUCTION
					...\cd170369_xp_TH60EB.dgn

8:01:28 AM
7/22/2016
c:\pw_working\projectwise\sbarnett\dms34519\cd170369_xp_TH60EB.dgn

ALLIANT ENGINEERING
233 Park Ave S, Ste 300
Minneapolis, MN 55415
612.758.3080 MAIN
612.758.3099 FAX
www.alliant-inc.com

S.P. 1703-69 (T.H. 60) - WEST GAP

CROSS SECTIONS
T.H. 60
STA. 69+00.000 - 69+62.811

SHEET X4 OF X229

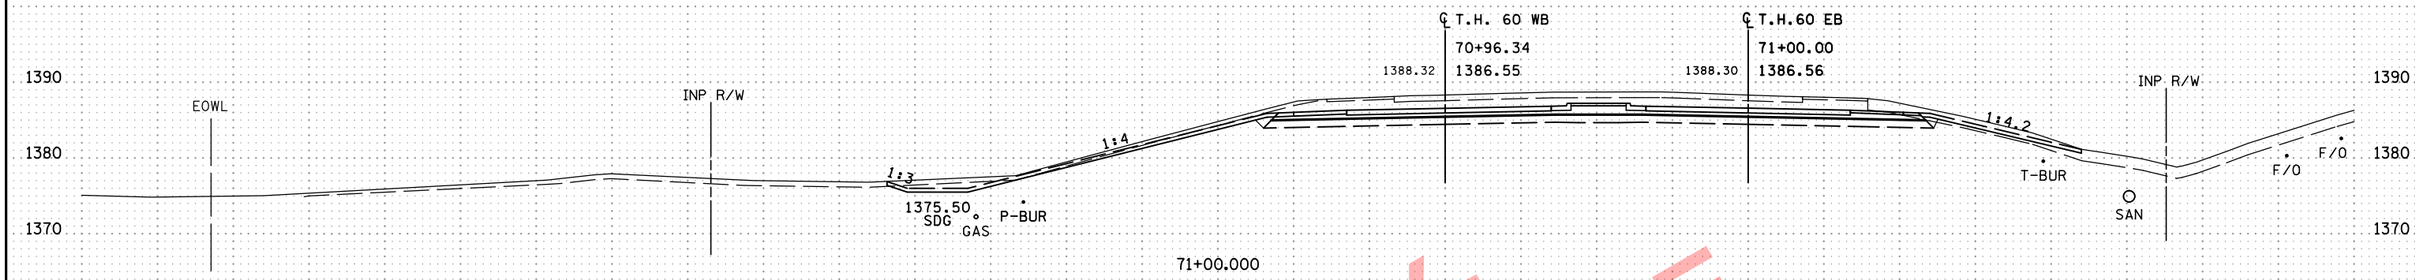

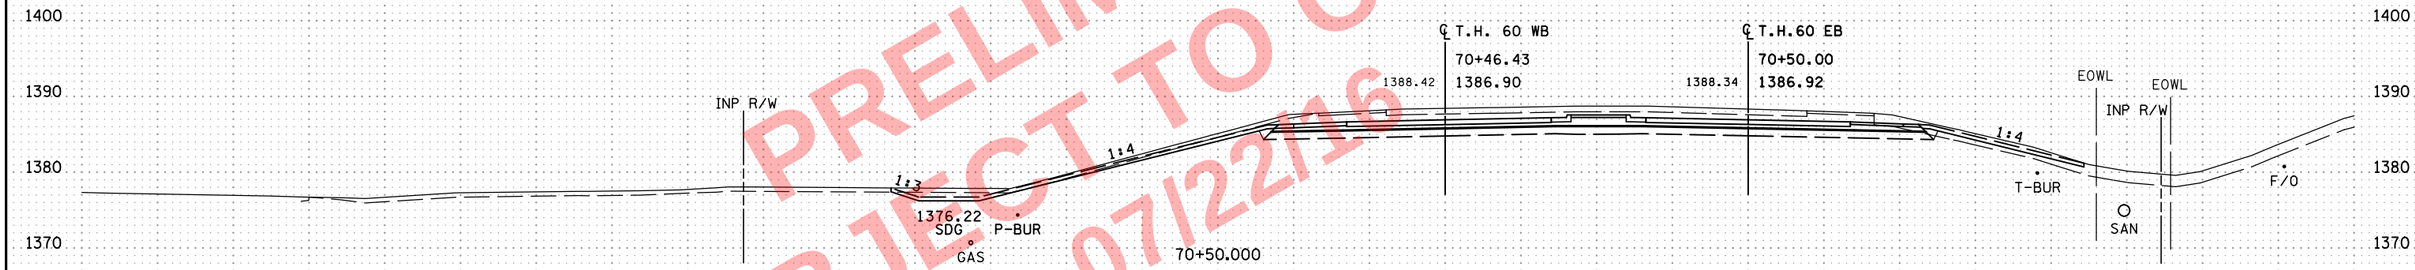

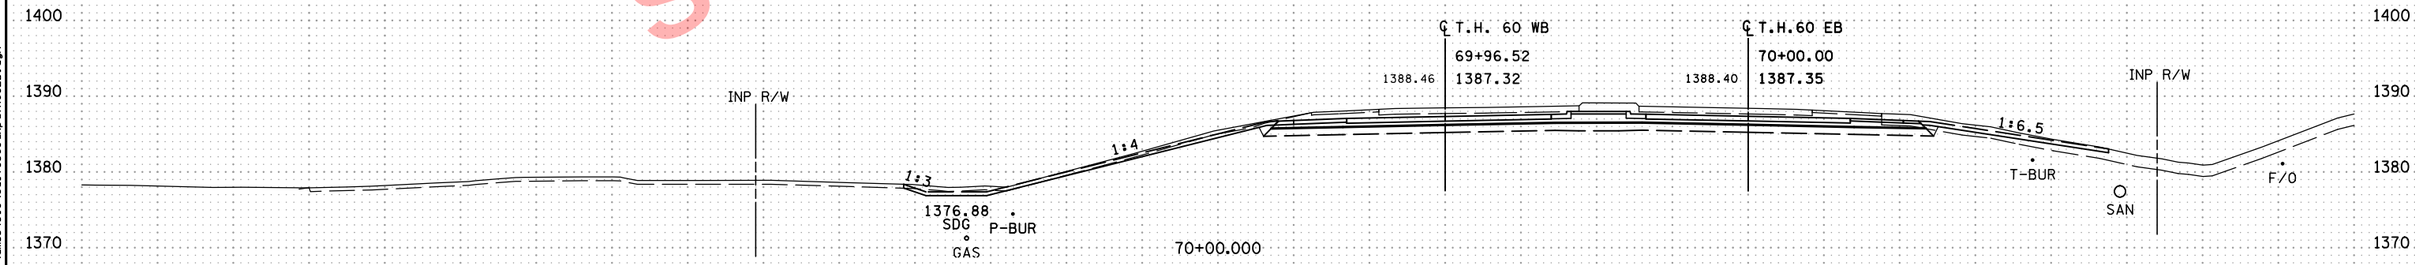

PRELIMINARY-
SUBJECT TO CHANGE
07/22/16

NO	DATE	DWN	DES	CKD	REVISION
0	10/07/16	HGO	PRS	BDB	INITIAL RELEASE FOR CONSTRUCTION

...\cd170369_xp_TH60EB.dgn

ALLIANT ENGINEERING
233 Park Ave S, Ste 300
Minneapolis, MN 55415
612.758.3080 MAIN
612.758.3099 FAX
www.alliant-inc.com

S.P. 1703-69 (T.H. 60) - WEST GAP

CROSS SECTIONS
T.H. 60
STA. 70+00.000 - 71+00.000

SHEET X5 OF X229

8:01:30 AM
7/22/2016
o:\pw_working\projectwise\sbarnett\dms34519\cd170369_xp_TH60EB.dgn

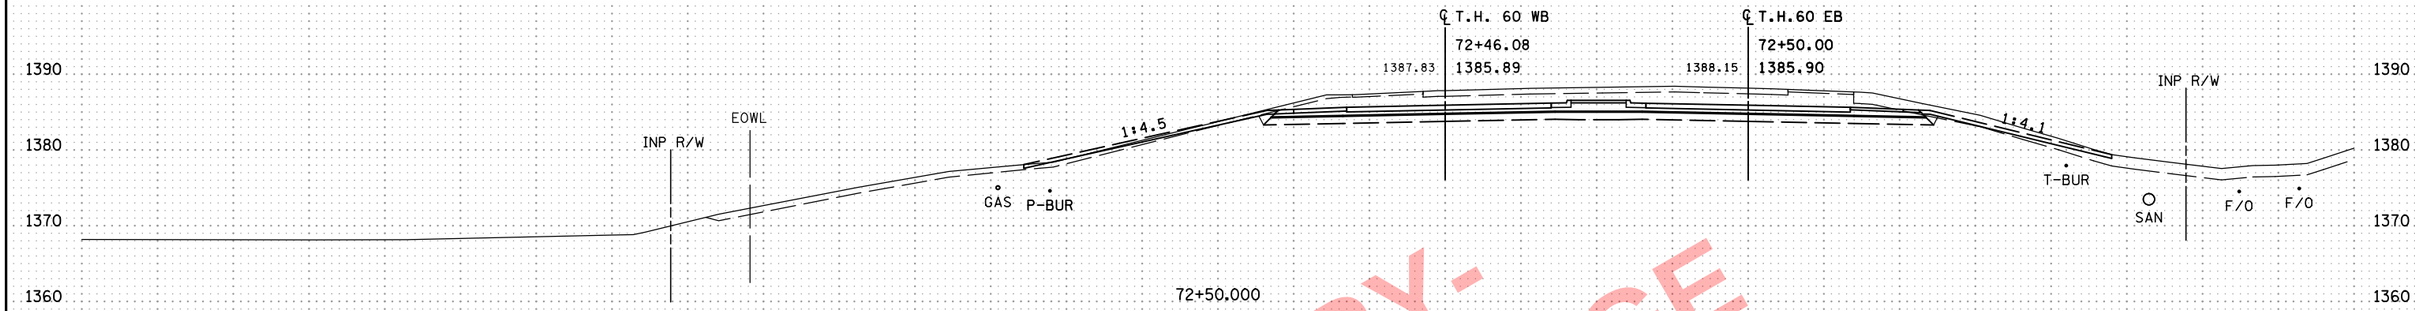

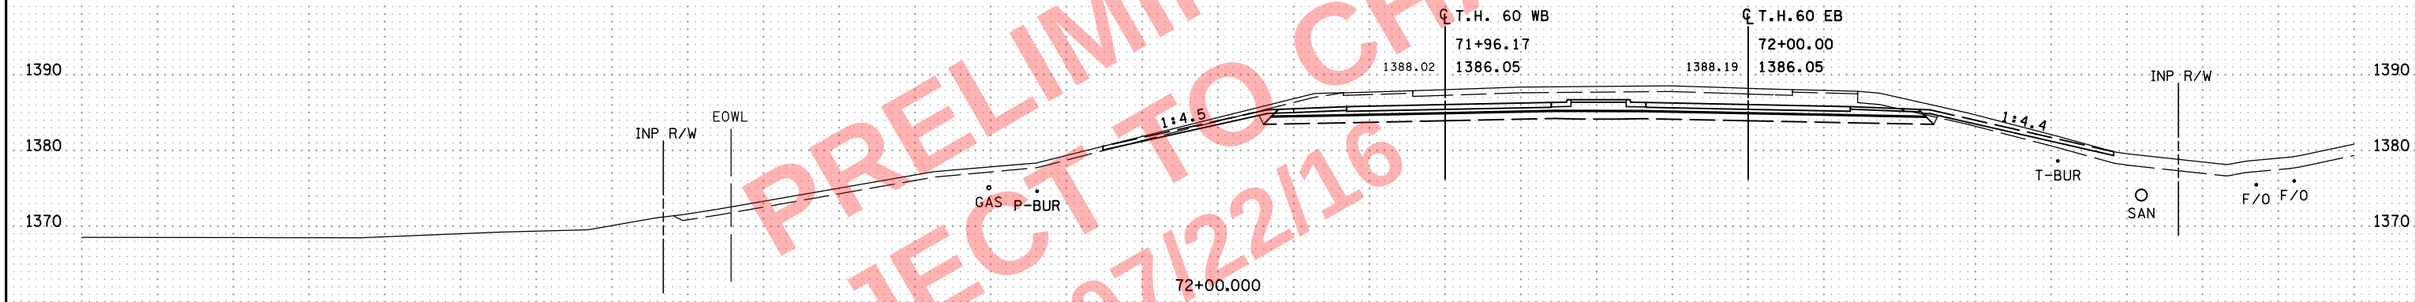

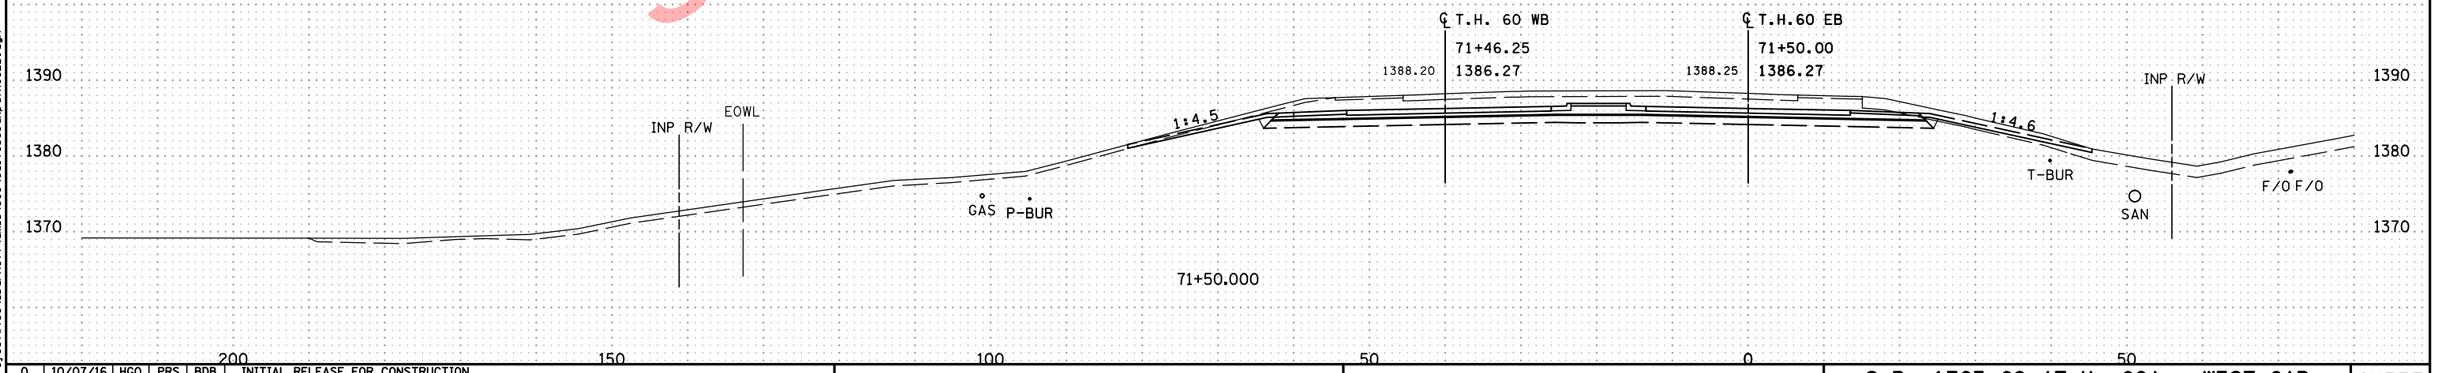

PRELIMINARY -
SUBJECT TO CHANGE
07/22/16

NO	DATE	DWN	DES	CKD	REVISION
0	10/07/16	HGO	PRS	BDB	INITIAL RELEASE FOR CONSTRUCTION

...\cd170369_xp_TH60EB.dgn

ALLIANT ENGINEERING
233 Park Ave S, Ste 300
Minneapolis, MN 55415
612.758.3080 MAIN
612.758.3099 FAX
www.alliant-inc.com

S.P. 1703-69 (T.H. 60) - WEST GAP

CROSS SECTIONS
T.H. 60
STA. 71+50.000 - 72+50.000

SHEET X6 OF X229

8:01:33 AM
7/22/2016
c:\pw_working\projectwise\sbarnett\dms34519\cd170369_xp_TH60EB.dgn

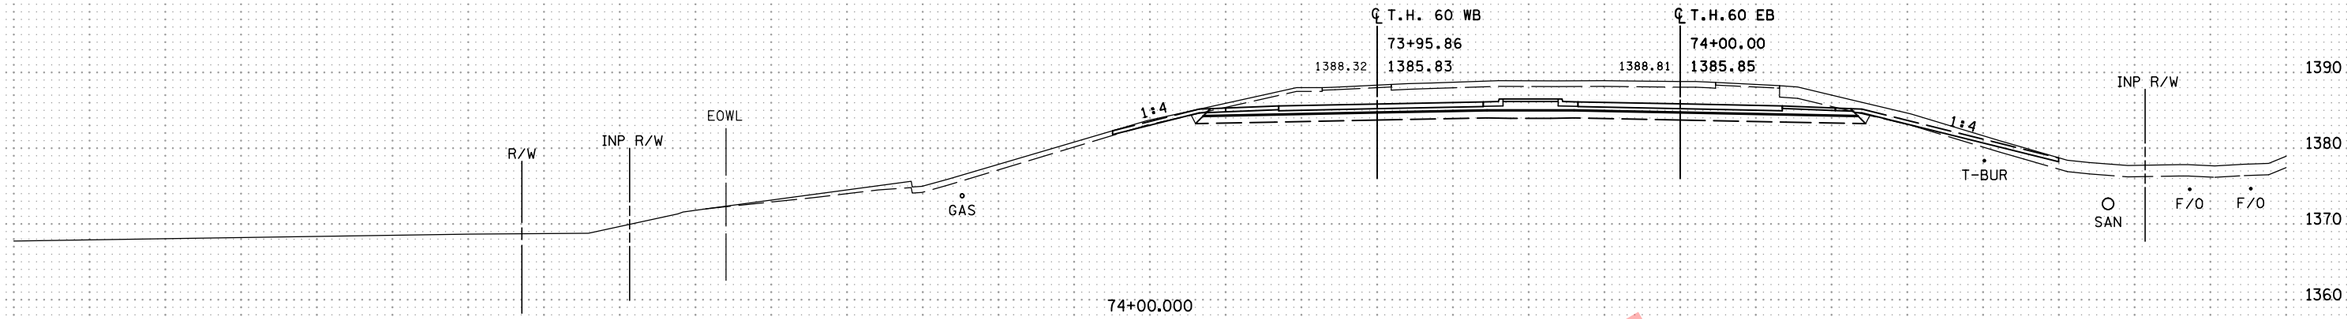

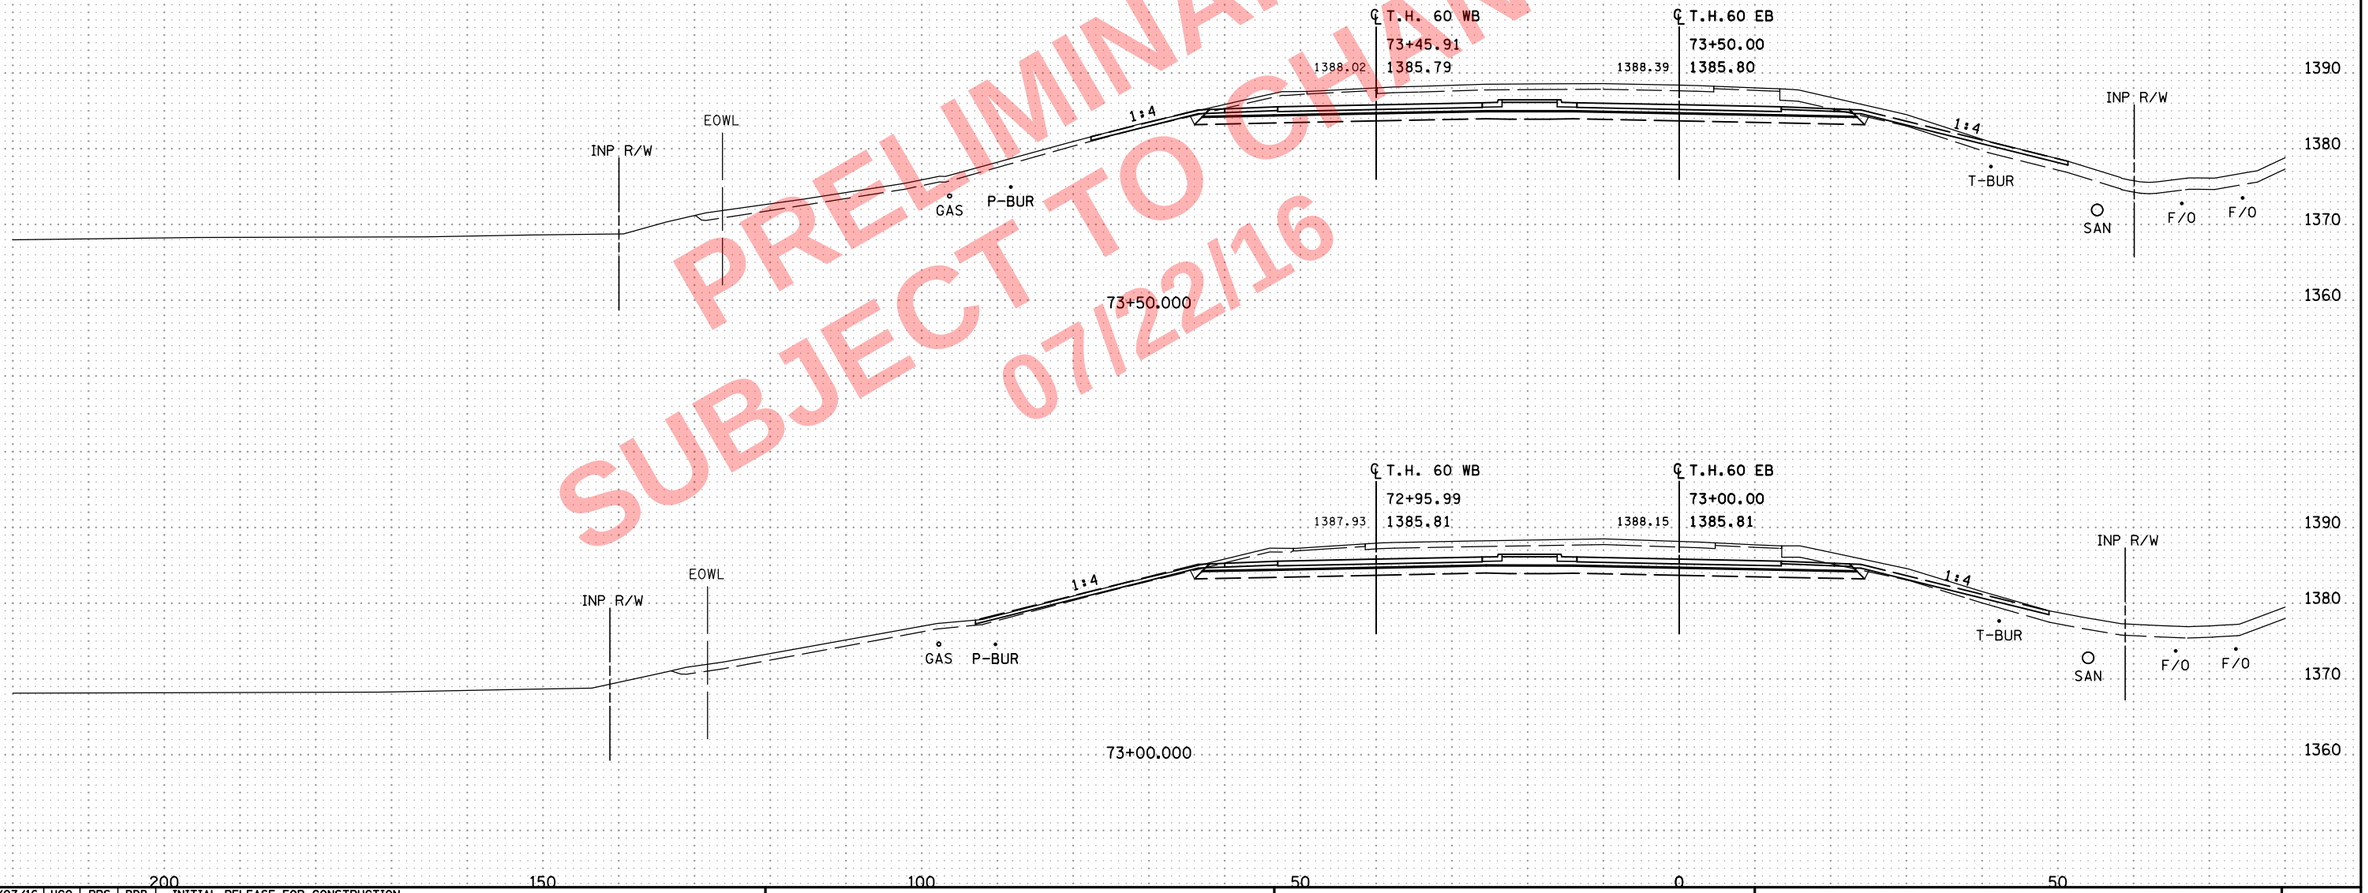

PRELIMINARY-
SUBJECT TO CHANGE
07/22/16

200 150 100 50 0 50

NO	DATE	DWN	DES	CKD	REVISION
0	10/07/16	HGO	PRS	BDB	INITIAL RELEASE FOR CONSTRUCTION

...\cd170369_xp_TH60EB.dgn

8:01:35 AM
7/22/2016
c:\pw_work\ng\projectwise\sbarnett\dms34519\cd170369_xp_TH60EB.dgn

ALLIANT ENGINEERING
233 Park Ave S, Ste 300
Minneapolis, MN 55415
612.758.3080 MAIN
612.758.3099 FAX
www.alliant-inc.com

S.P. 1703-69 (T.H. 60) - WEST GAP

CROSS SECTIONS
T.H. 60
STA. 73+00.000 - 74+00.000

SHEET
X7
OF
X229

PRELIMINARY-
SUBJECT TO CHANGE
07/22/16

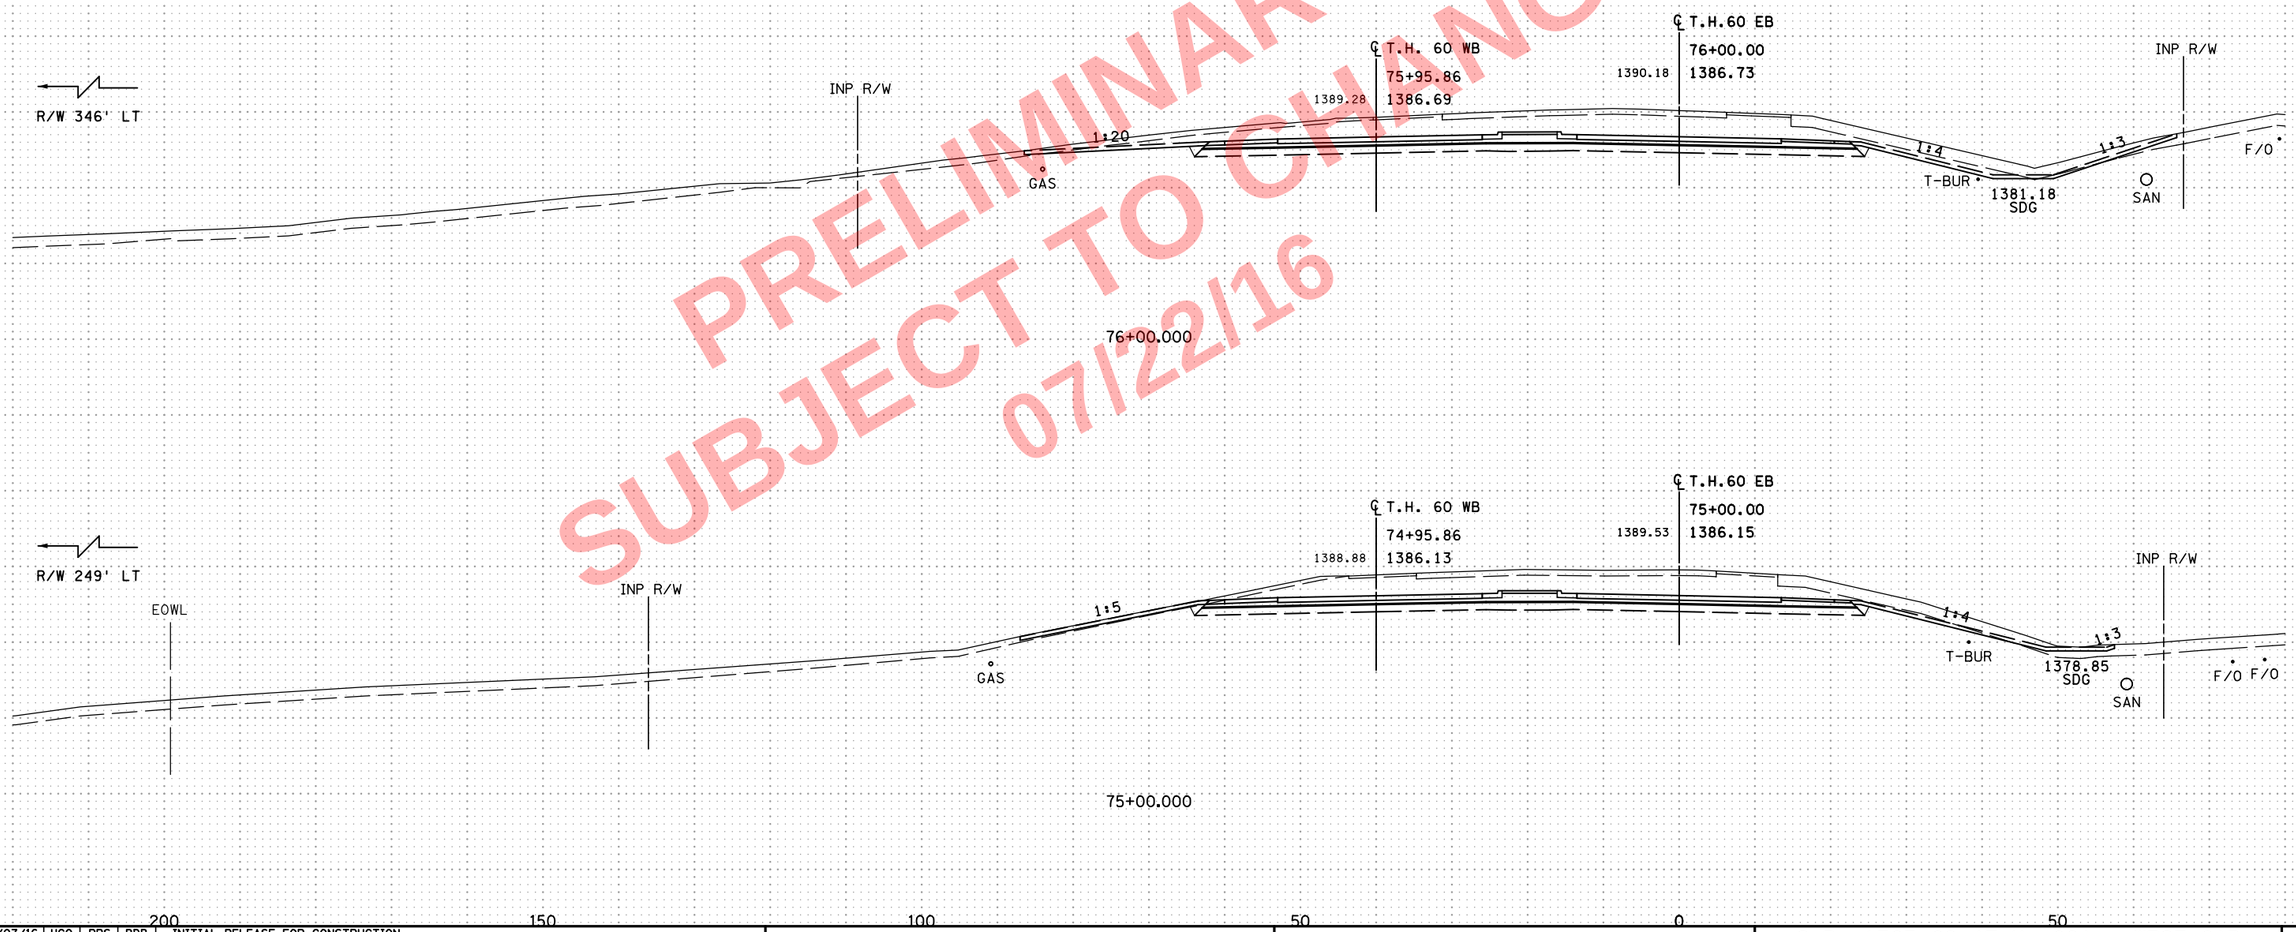

NO	DATE	DWN	DES	CKD	REVISION
0	10/07/16	HGO	PRS	BDB	INITIAL RELEASE FOR CONSTRUCTION

...\cd170369_xp_TH60EB.dgn

8:01:37 AM
7/22/2016
c:\pw_work\ngvprojectwise\sbarnett\dms34519\cd170369_xp_TH60EB.dgn

ALLIANT ENGINEERING
233 Park Ave S, Ste 300
Minneapolis, MN 55415
612.758.3080 MAIN
612.758.3099 FAX
www.alliant-inc.com

S.P. 1703-69 (T.H. 60) - WEST GAP

CROSS SECTIONS
T.H. 60
STA. 75+00.000 - 76+00.000

SHEET
X8
OF
X229

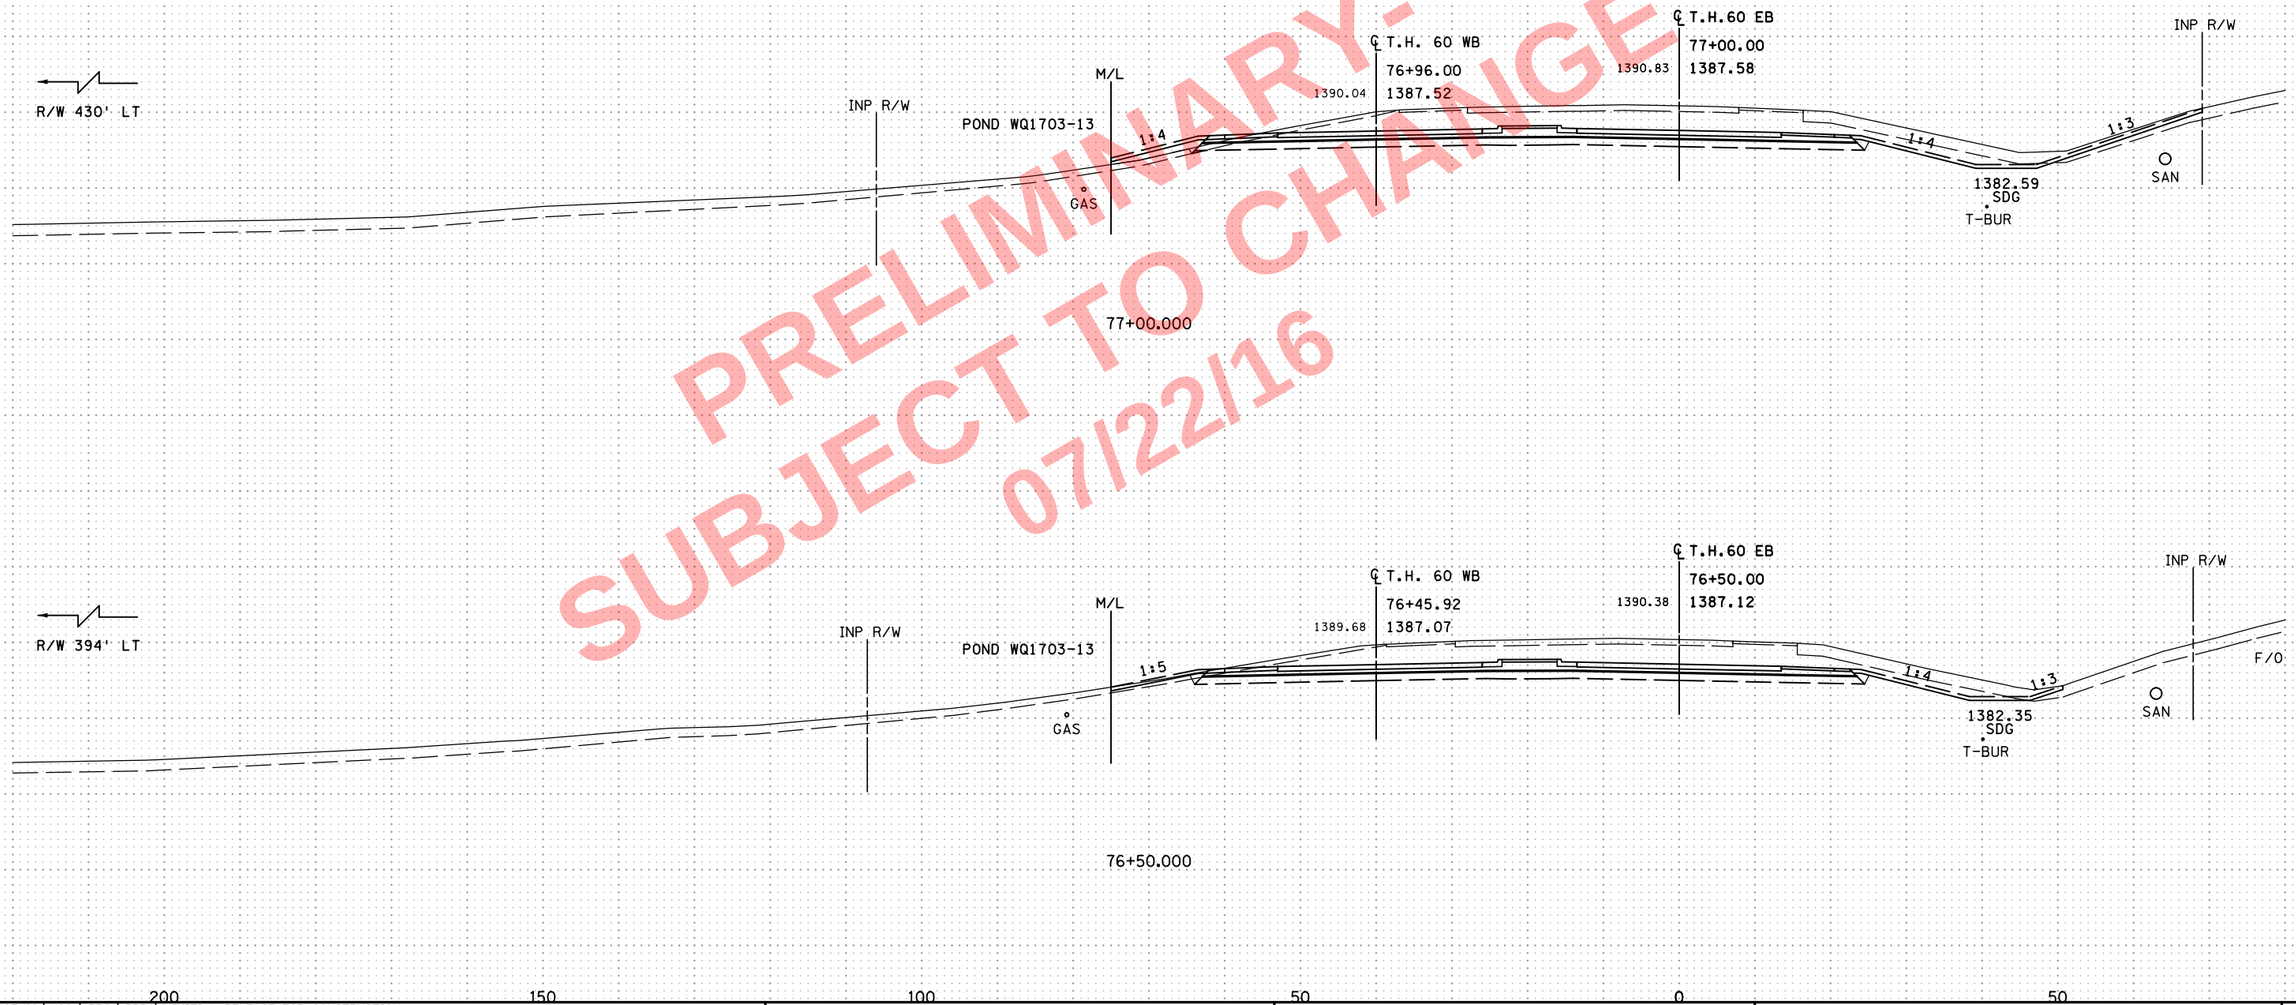

PRELIMINARY-
SUBJECT TO CHANGE
07/22/16

NO	DATE	DWN	DES	CKD	REVISION
0	10/07/16	HGO	PRS	BDB	INITIAL RELEASE FOR CONSTRUCTION

...\cd170369_xp_TH60EB.dgn

8:01:40 AM
7/22/2016
c:\pw_working\projectwise\sbarnett\dms34519\cd170369_xp_TH60EB.dgn

ALLIANT ENGINEERING
233 Park Ave S, Ste 300
Minneapolis, MN 55415
612.758.3080 MAIN
612.758.3099 FAX
www.alliant-inc.com

S.P. 1703-69 (T.H. 60) - WEST GAP

CROSS SECTIONS
T.H. 60
STA. 76+50.000 - 77+00.000

SHEET X9 OF X229

PRELIMINARY-
SUBJECT TO CHANGE
07/22/16

NO	DATE	DWN	DES	CKD	REVISION
0	10/07/16	HGO	PRS	BDB	INITIAL RELEASE FOR CONSTRUCTION

...\cd170369_xp_TH60EB.dgn

ALLIANT ENGINEERING
233 Park Ave S, Ste 300
Minneapolis, MN 55415
612.758.3080 MAIN
612.758.3099 FAX
www.alliant-inc.com

S.P. 1703-69 (T.H. 60) - WEST GAP

CROSS SECTIONS
T.H. 60
STA. 77+50.000 - 78+50.000

SHEET X10 OF X229

8:01:42 AM
7/22/2016
c:\pw_working\projectwise\sbarnett\dms34519\cd170369_xp_TH60EB.dgn

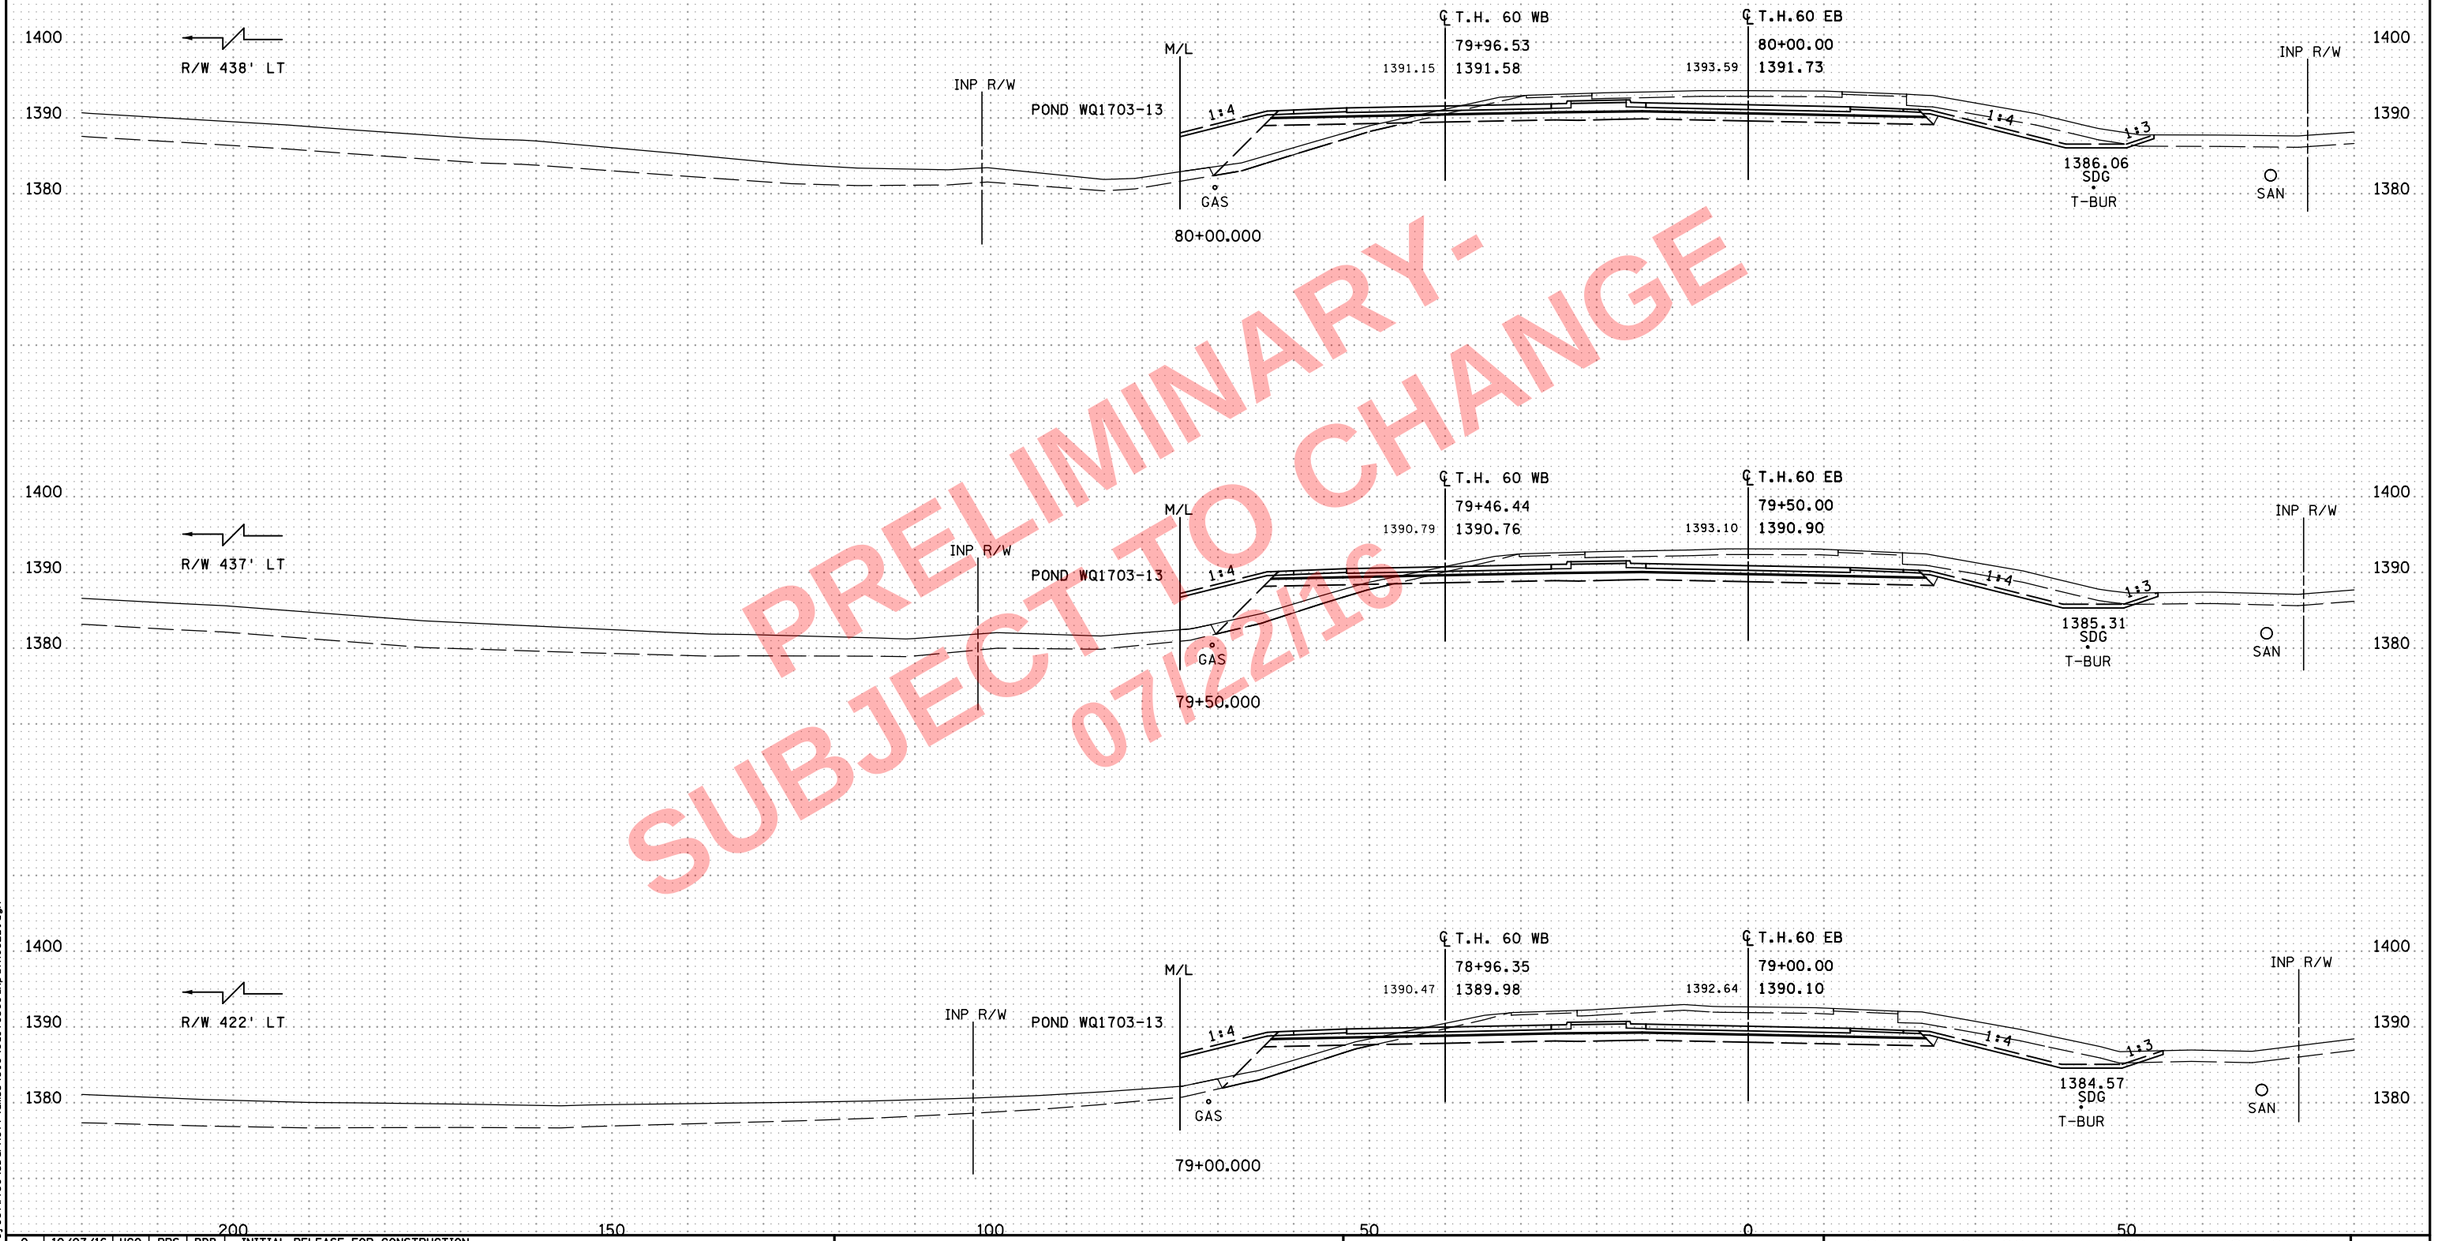

PRELIMINARY-
SUBJECT TO CHANGE
07/27/16

NO	DATE	DWN	DES	CKD	REVISION
0	10/07/16	HGO	PRS	BDB	INITIAL RELEASE FOR CONSTRUCTION

...\cd170369_xp_TH60EB.dgn

8:01:44 AM
7/22/2016
o:\pw_working\projectwise\sbarnett\dms34519\cd170369_xp_TH60EB.dgn

ALLIANT ENGINEERING
233 Park Ave S, Ste 300
Minneapolis, MN 55415
612.758.3080 MAIN
612.758.3099 FAX
www.alliant-inc.com

S.P. 1703-69 (T.H. 60) - WEST GAP

CROSS SECTIONS
T.H. 60
STA. 79+00.000 - 80+00.000

SHEET
X11
OF
X229

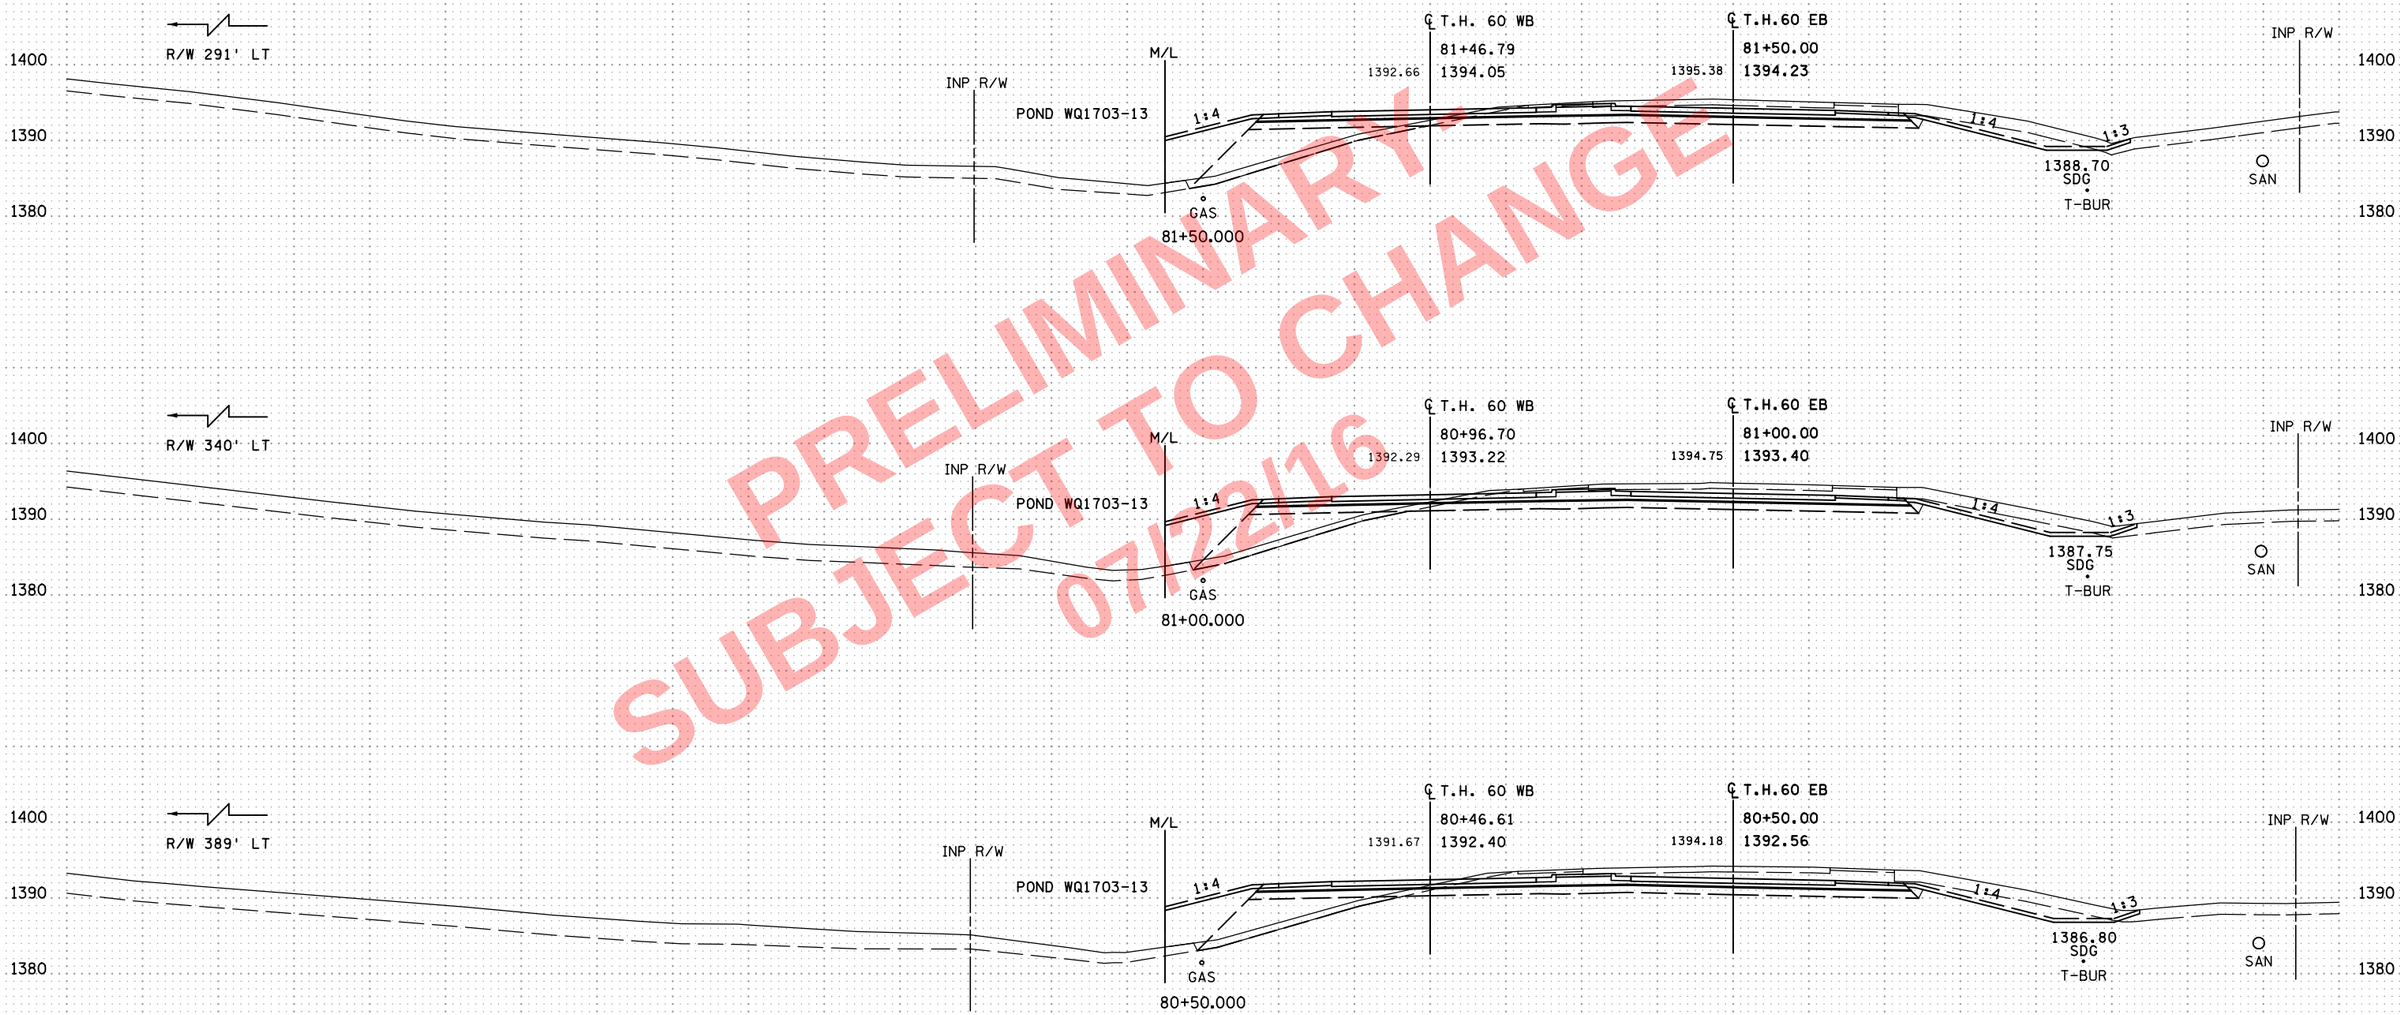

PRELIMINARY
SUBJECT TO CHANGE
07/22/16

NO	DATE	DWN	DES	CKD	REVISION
0	10/07/16	HGO	PRS	BDB	INITIAL RELEASE FOR CONSTRUCTION

...\cd170369_xp_TH60EB.dgn

8:01:46 AM
7/22/2016
c:\pw_working\projectwise\sbarnett\dms34519\cd170369_xp_TH60EB.dgn

ALLIANT ENGINEERING
233 Park Ave S, Ste 300
Minneapolis, MN 55415
612.758.3080 MAIN
612.758.3099 FAX
www.alliant-inc.com

S.P. 1703-69 (T.H. 60) - WEST GAP

CROSS SECTIONS
T.H. 60
STA. 80+50.000 - 81+50.000

SHEET X12 OF X229

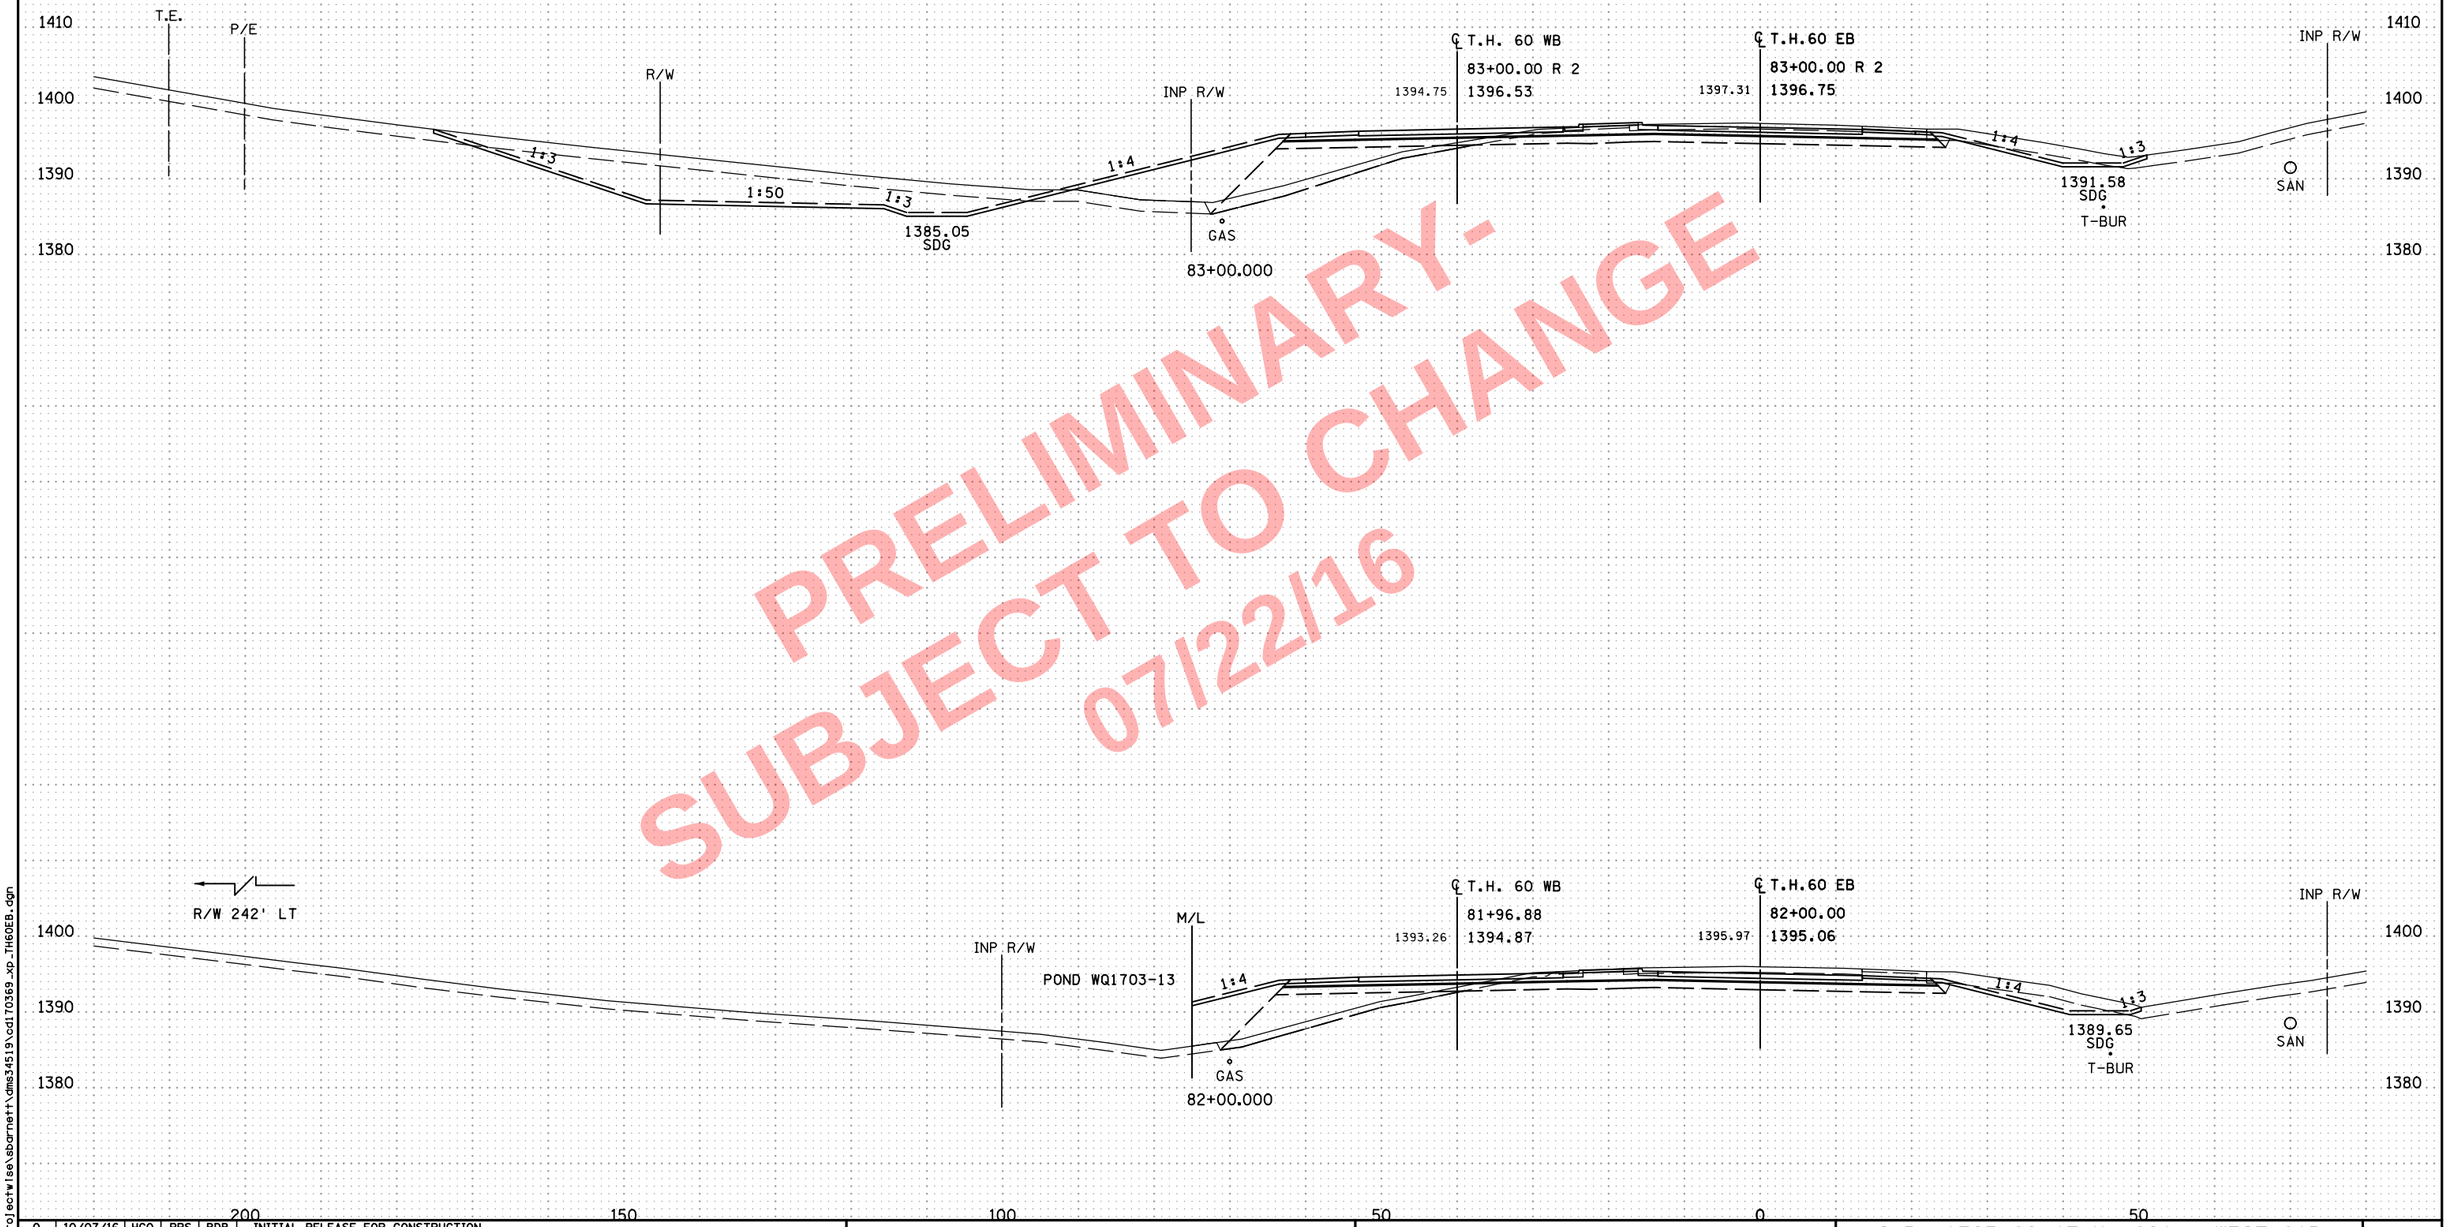

PRELIMINARY-
SUBJECT TO CHANGE
07/22/16

NO	DATE	DWN	DES	CKD	REVISION
0	10/07/16	HGO	PRS	BDB	INITIAL RELEASE FOR CONSTRUCTION

...\cd170369_xp_TH60EB.dgn

8:01:49 AM
7/22/2016
c:\pw_working\projectwise\sbarnett\dms34519\cd170369_xp_TH60EB.dgn

ALLIANT ENGINEERING
233 Park Ave S, Ste 300
Minneapolis, MN 55415
612.758.3080 MAIN
612.758.3099 FAX
www.alliant-inc.com

S.P. 1703-69 (T.H. 60) - WEST GAP

CROSS SECTIONS
T.H. 60
STA. 82+00.000 - 83+00.000

SHEET
X13
OF
X229

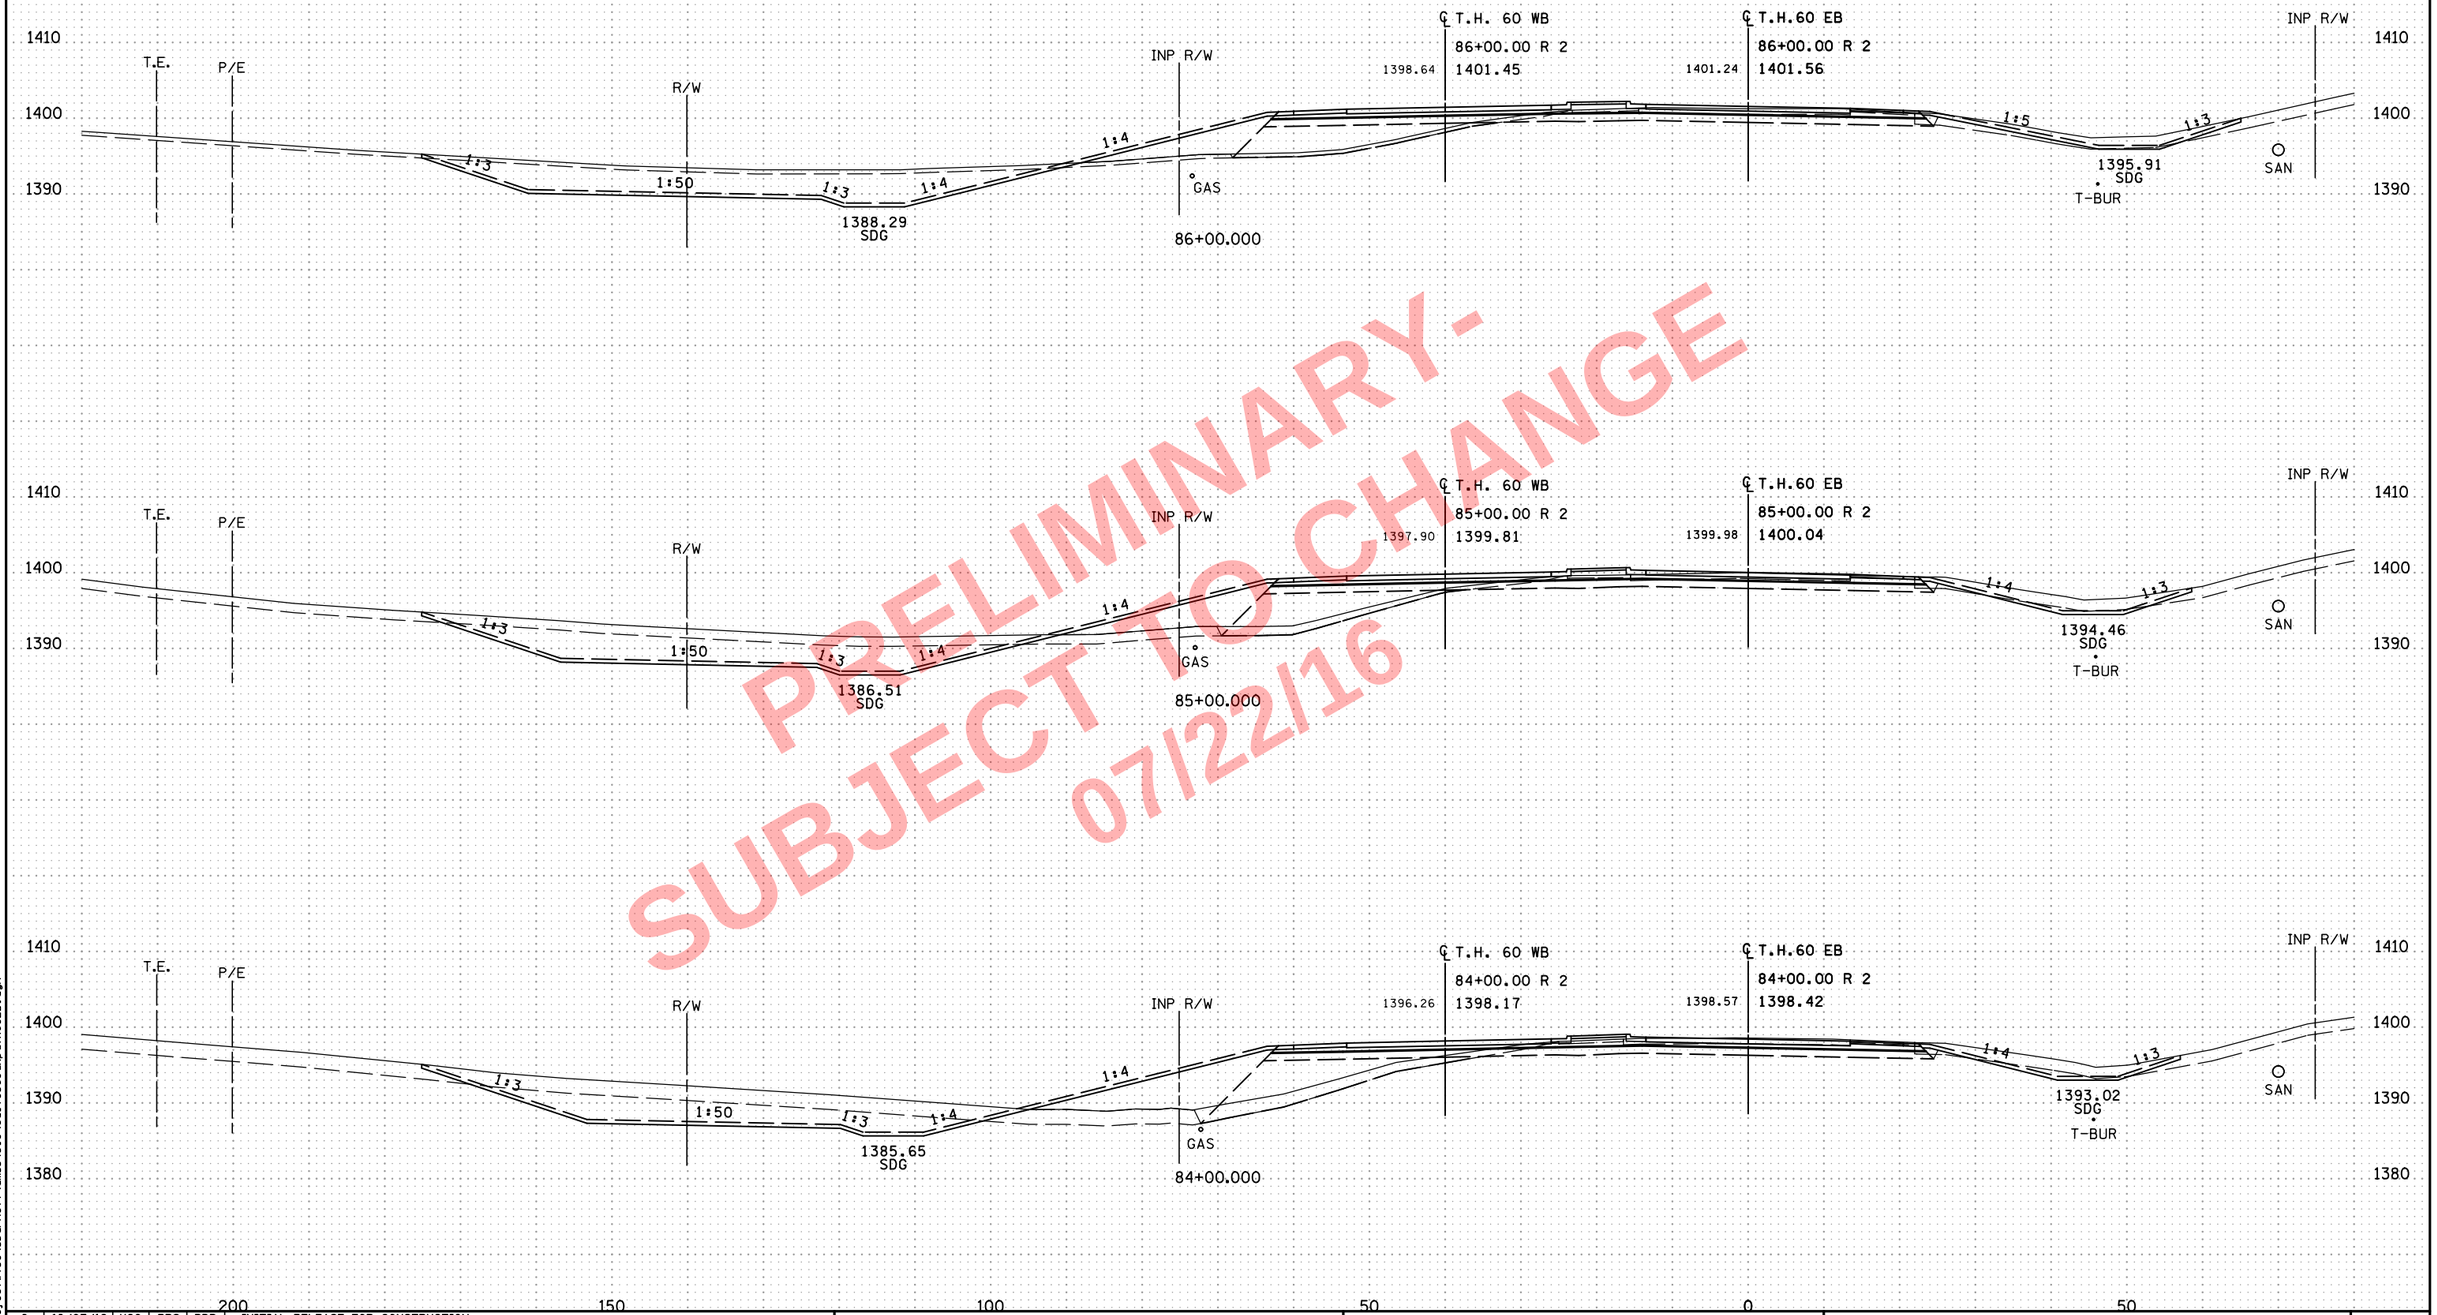

PRELIMINARY - SUBJECT TO CHANGE 07/22/16

NO	DATE	DWN	DES	CKD	REVISION
0	10/07/16	HGO	PRS	BDB	INITIAL RELEASE FOR CONSTRUCTION

...\cd170369_xp_TH60EB.dgn

ALLIANT ENGINEERING
233 Park Ave S, Ste 300
Minneapolis, MN 55415
612.758.3080 MAIN
612.758.3099 FAX
www.alliant-inc.com

S.P. 1703-69 (T.H. 60) - WEST GAP

CROSS SECTIONS
T.H. 60
STA. 84+00.000 - 86+00.000

SHEET X14 OF X229

8:01:51 AM
7/22/2016
c:\pw_working\projectwise\sbarnett\dms34519\cd170369_xp_TH60EB.dgn

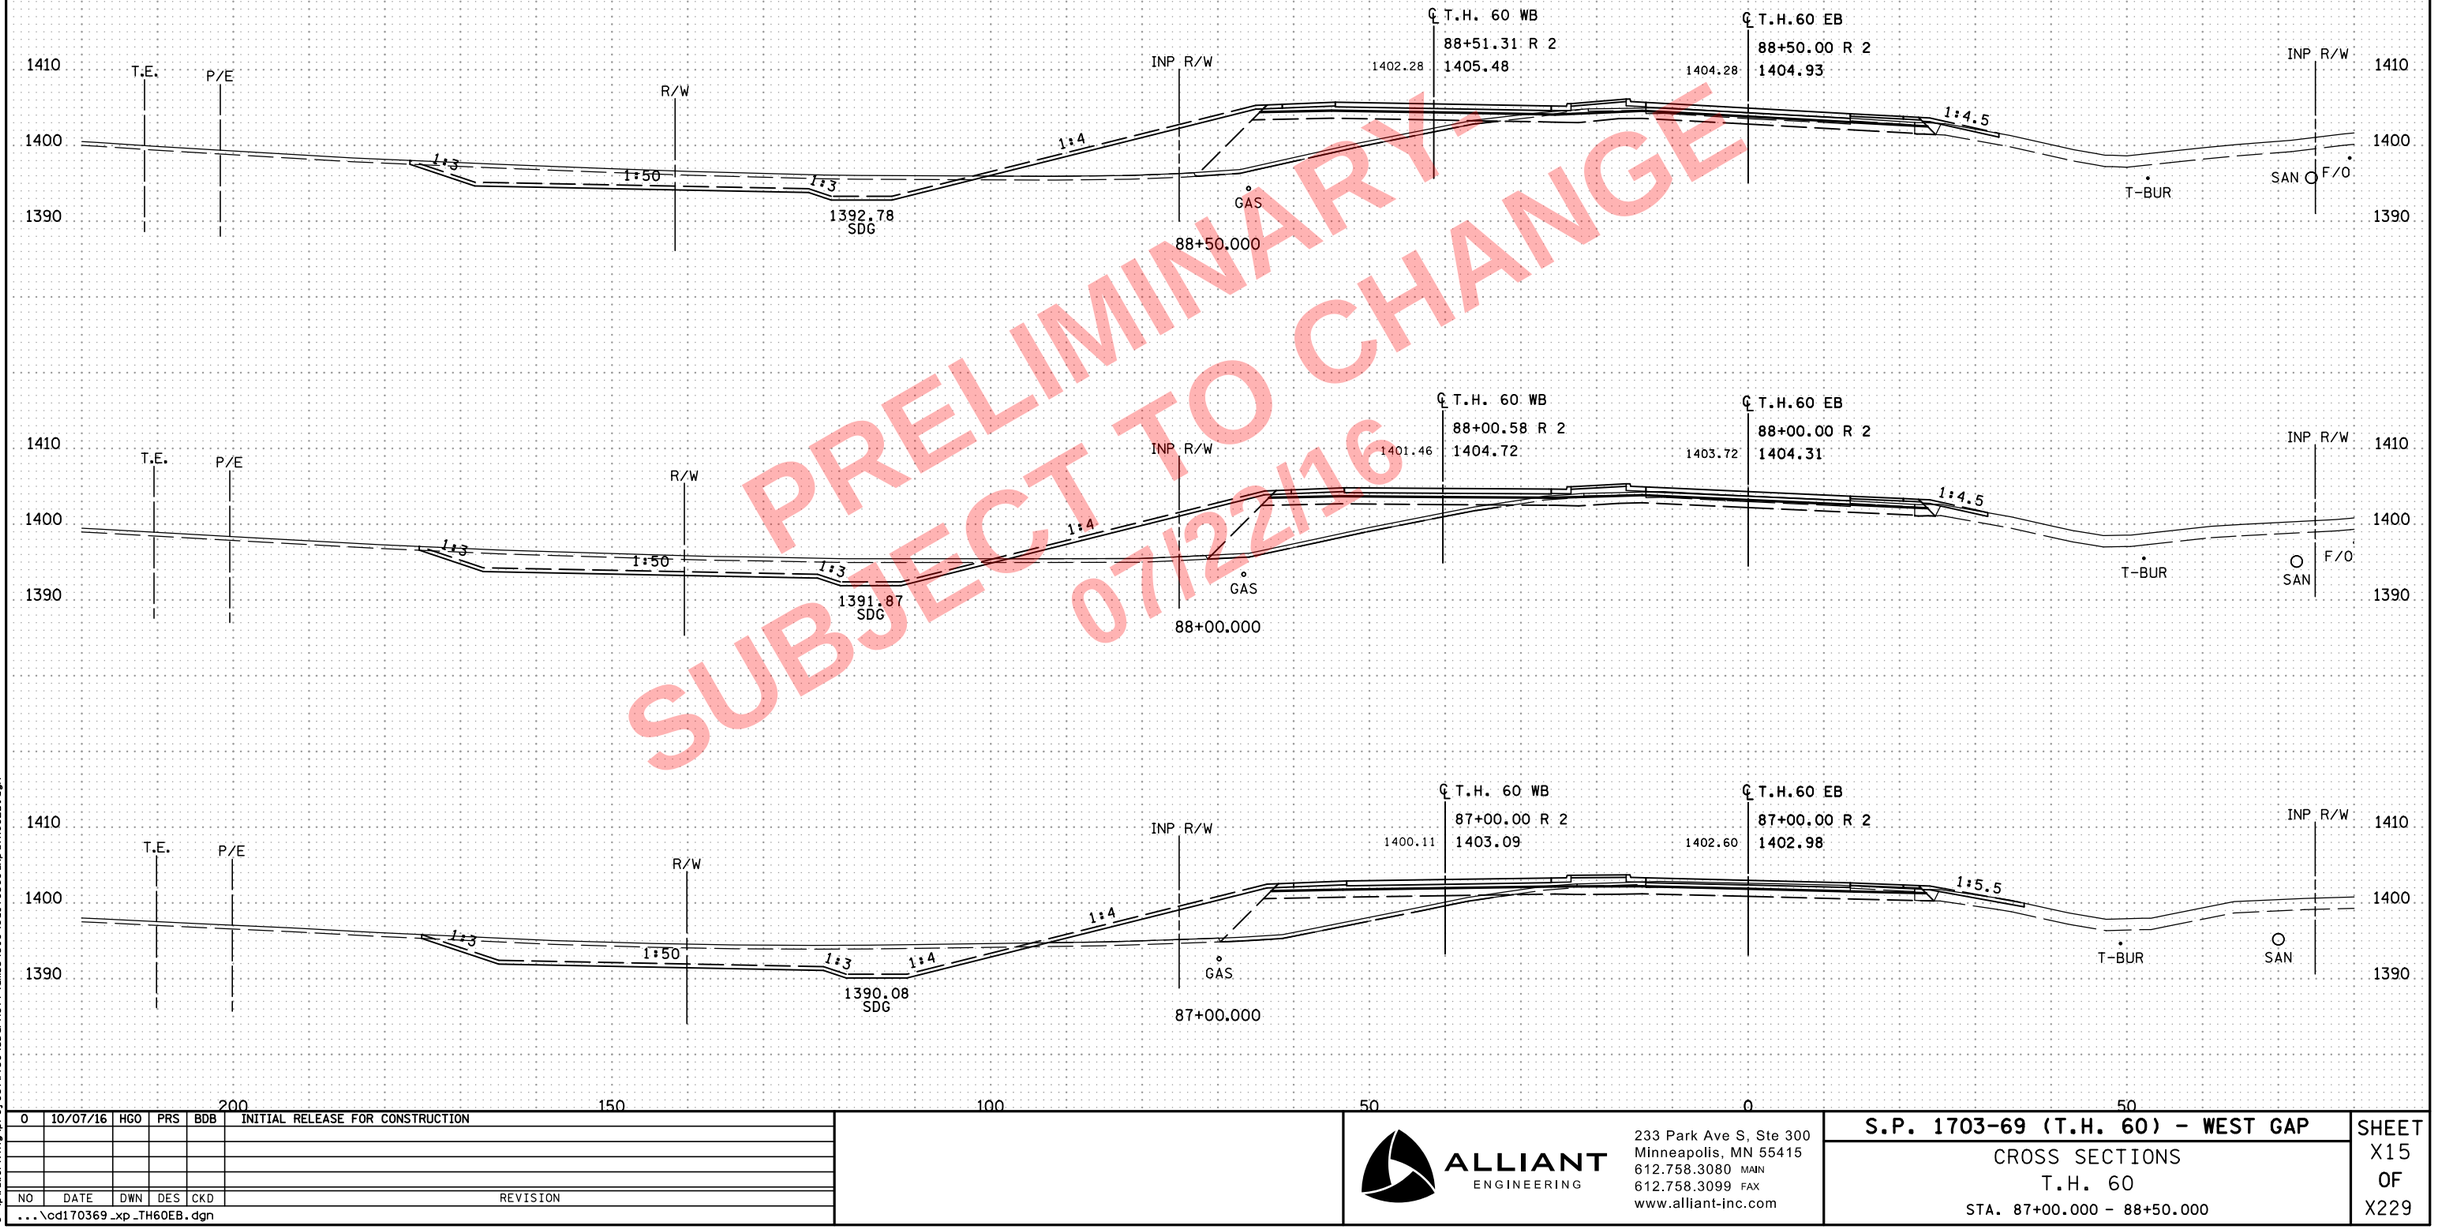

PRELIMINARY
SUBJECT TO CHANGE
07/22/16

NO	DATE	DWN	DES	CKD	REVISION
0	10/07/16	HGO	PRS	BDB	INITIAL RELEASE FOR CONSTRUCTION

...\cd170369_xp_TH60EB.dgn

8:01:53 AM
7/22/2016
c:\pw_working\projectwise\sbarnett\dms34519\cd170369_xp_TH60EB.dgn

ALLIANT ENGINEERING
233 Park Ave S, Ste 300
Minneapolis, MN 55415
612.758.3080 MAIN
612.758.3099 FAX
www.alliant-inc.com

S.P. 1703-69 (T.H. 60) - WEST GAP

CROSS SECTIONS
T.H. 60
STA. 87+00.000 - 88+50.000

SHEET
X15
OF
X229

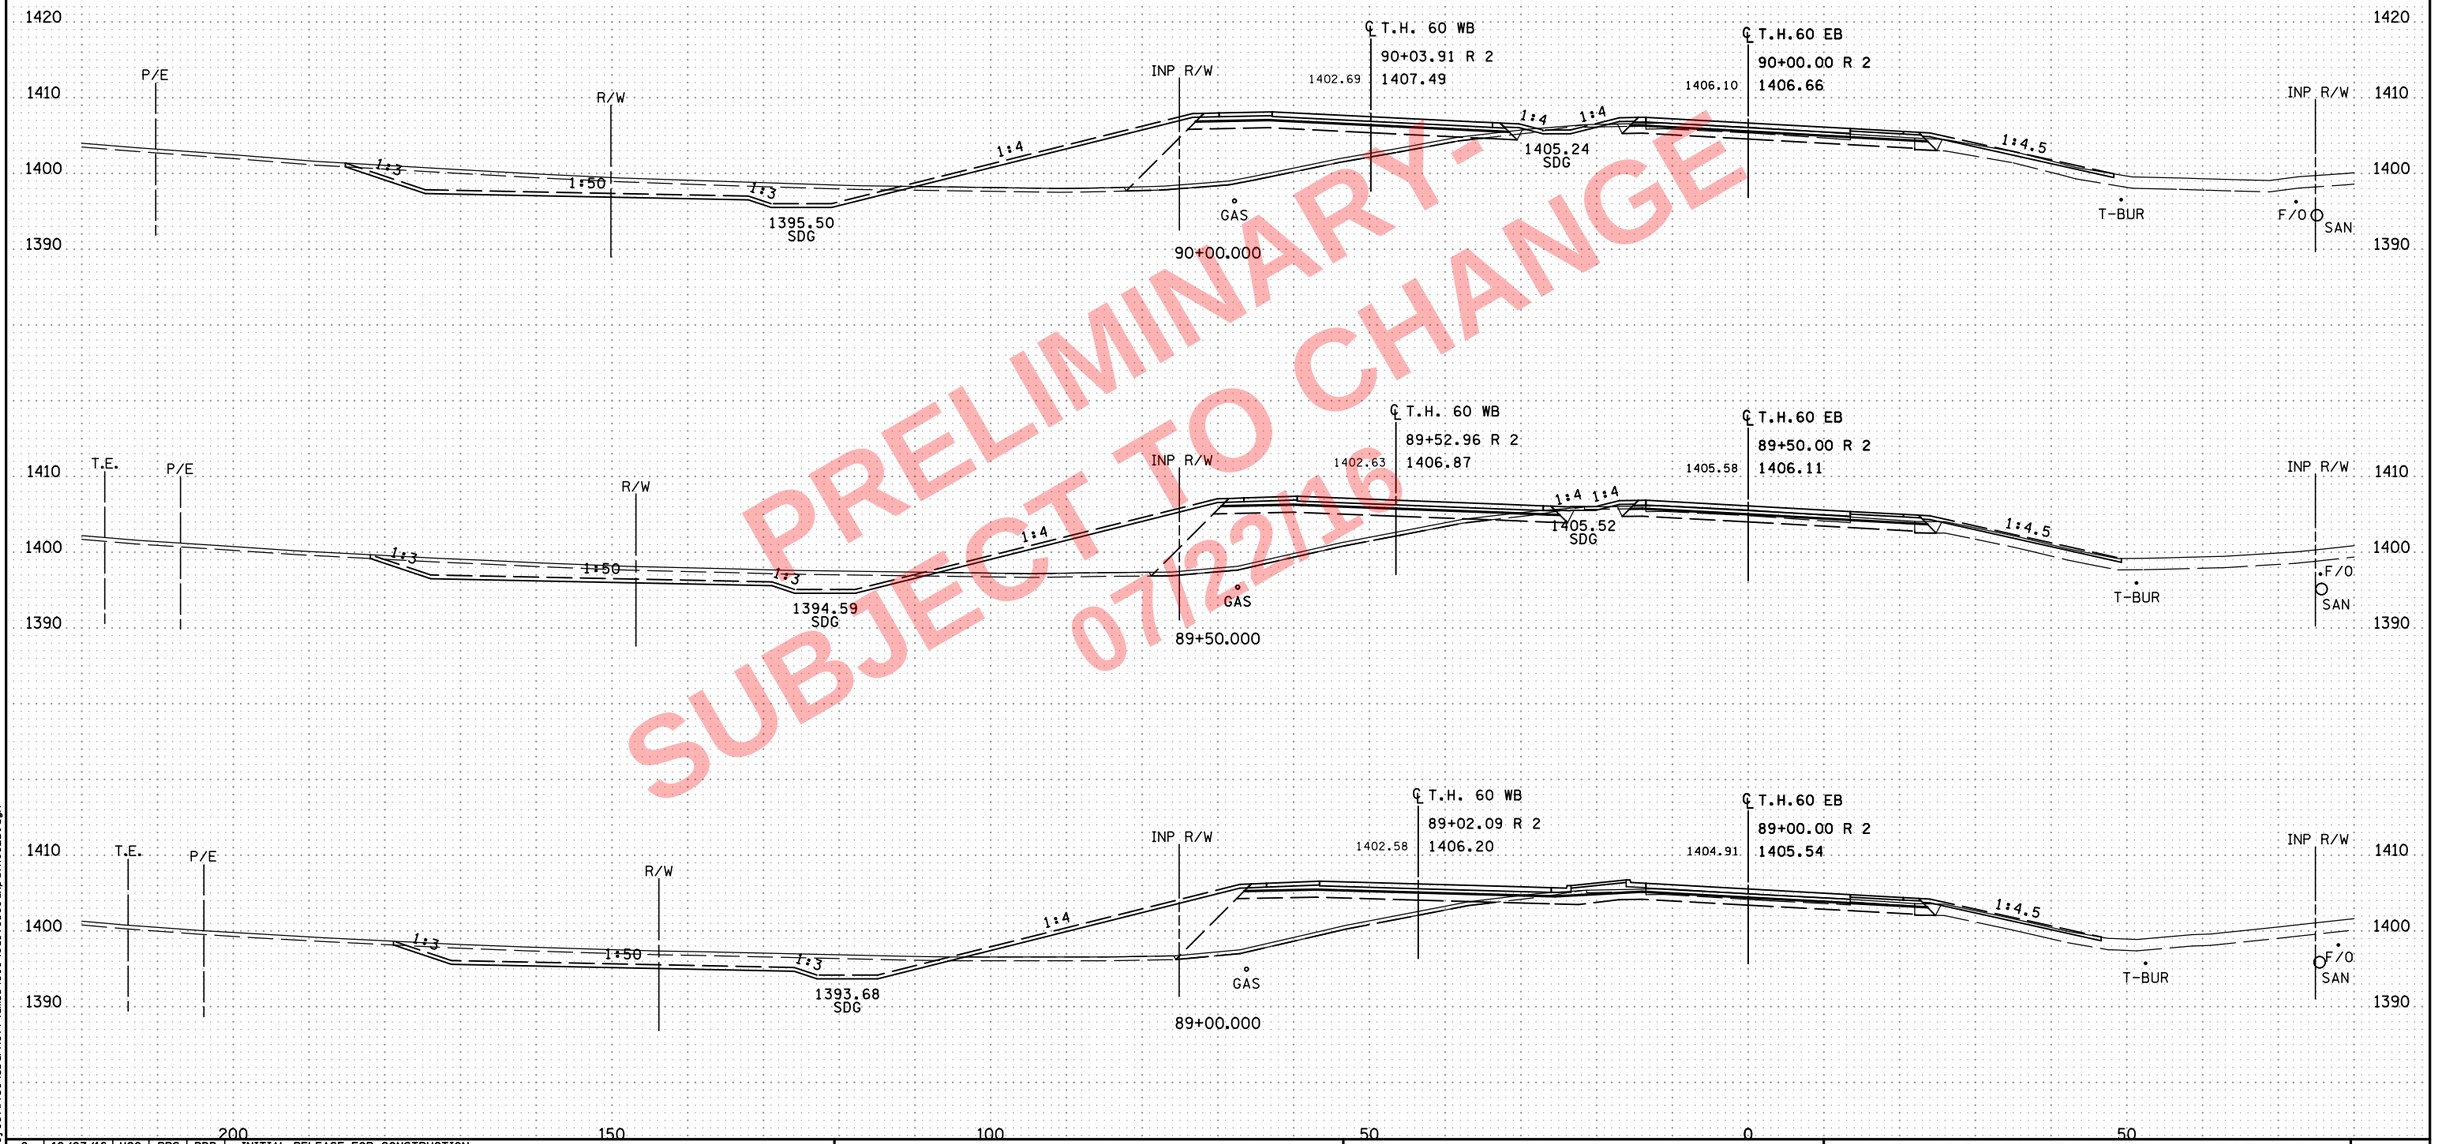

PRELIMINARY-
SUBJECT TO CHANGE
07/22/16

NO	DATE	DWN	DES	CKD	REVISION
0	10/07/16	HGO	PRS	BDB	INITIAL RELEASE FOR CONSTRUCTION

...\cd170369_xp_TH60EB.dgn

8:01:55 AM
7/22/2016
o:\pw_working\projectwise\sbarnett\dms34519\cd170369_xp_TH60EB.dgn

ALLIANT ENGINEERING
233 Park Ave S, Ste 300
Minneapolis, MN 55415
612.758.3080 MAIN
612.758.3099 FAX
www.alliant-inc.com

S.P. 1703-69 (T.H. 60) - WEST GAP

CROSS SECTIONS
T.H. 60
STA. 89+00.000 - 90+00.000

SHEET
X16
OF
X229

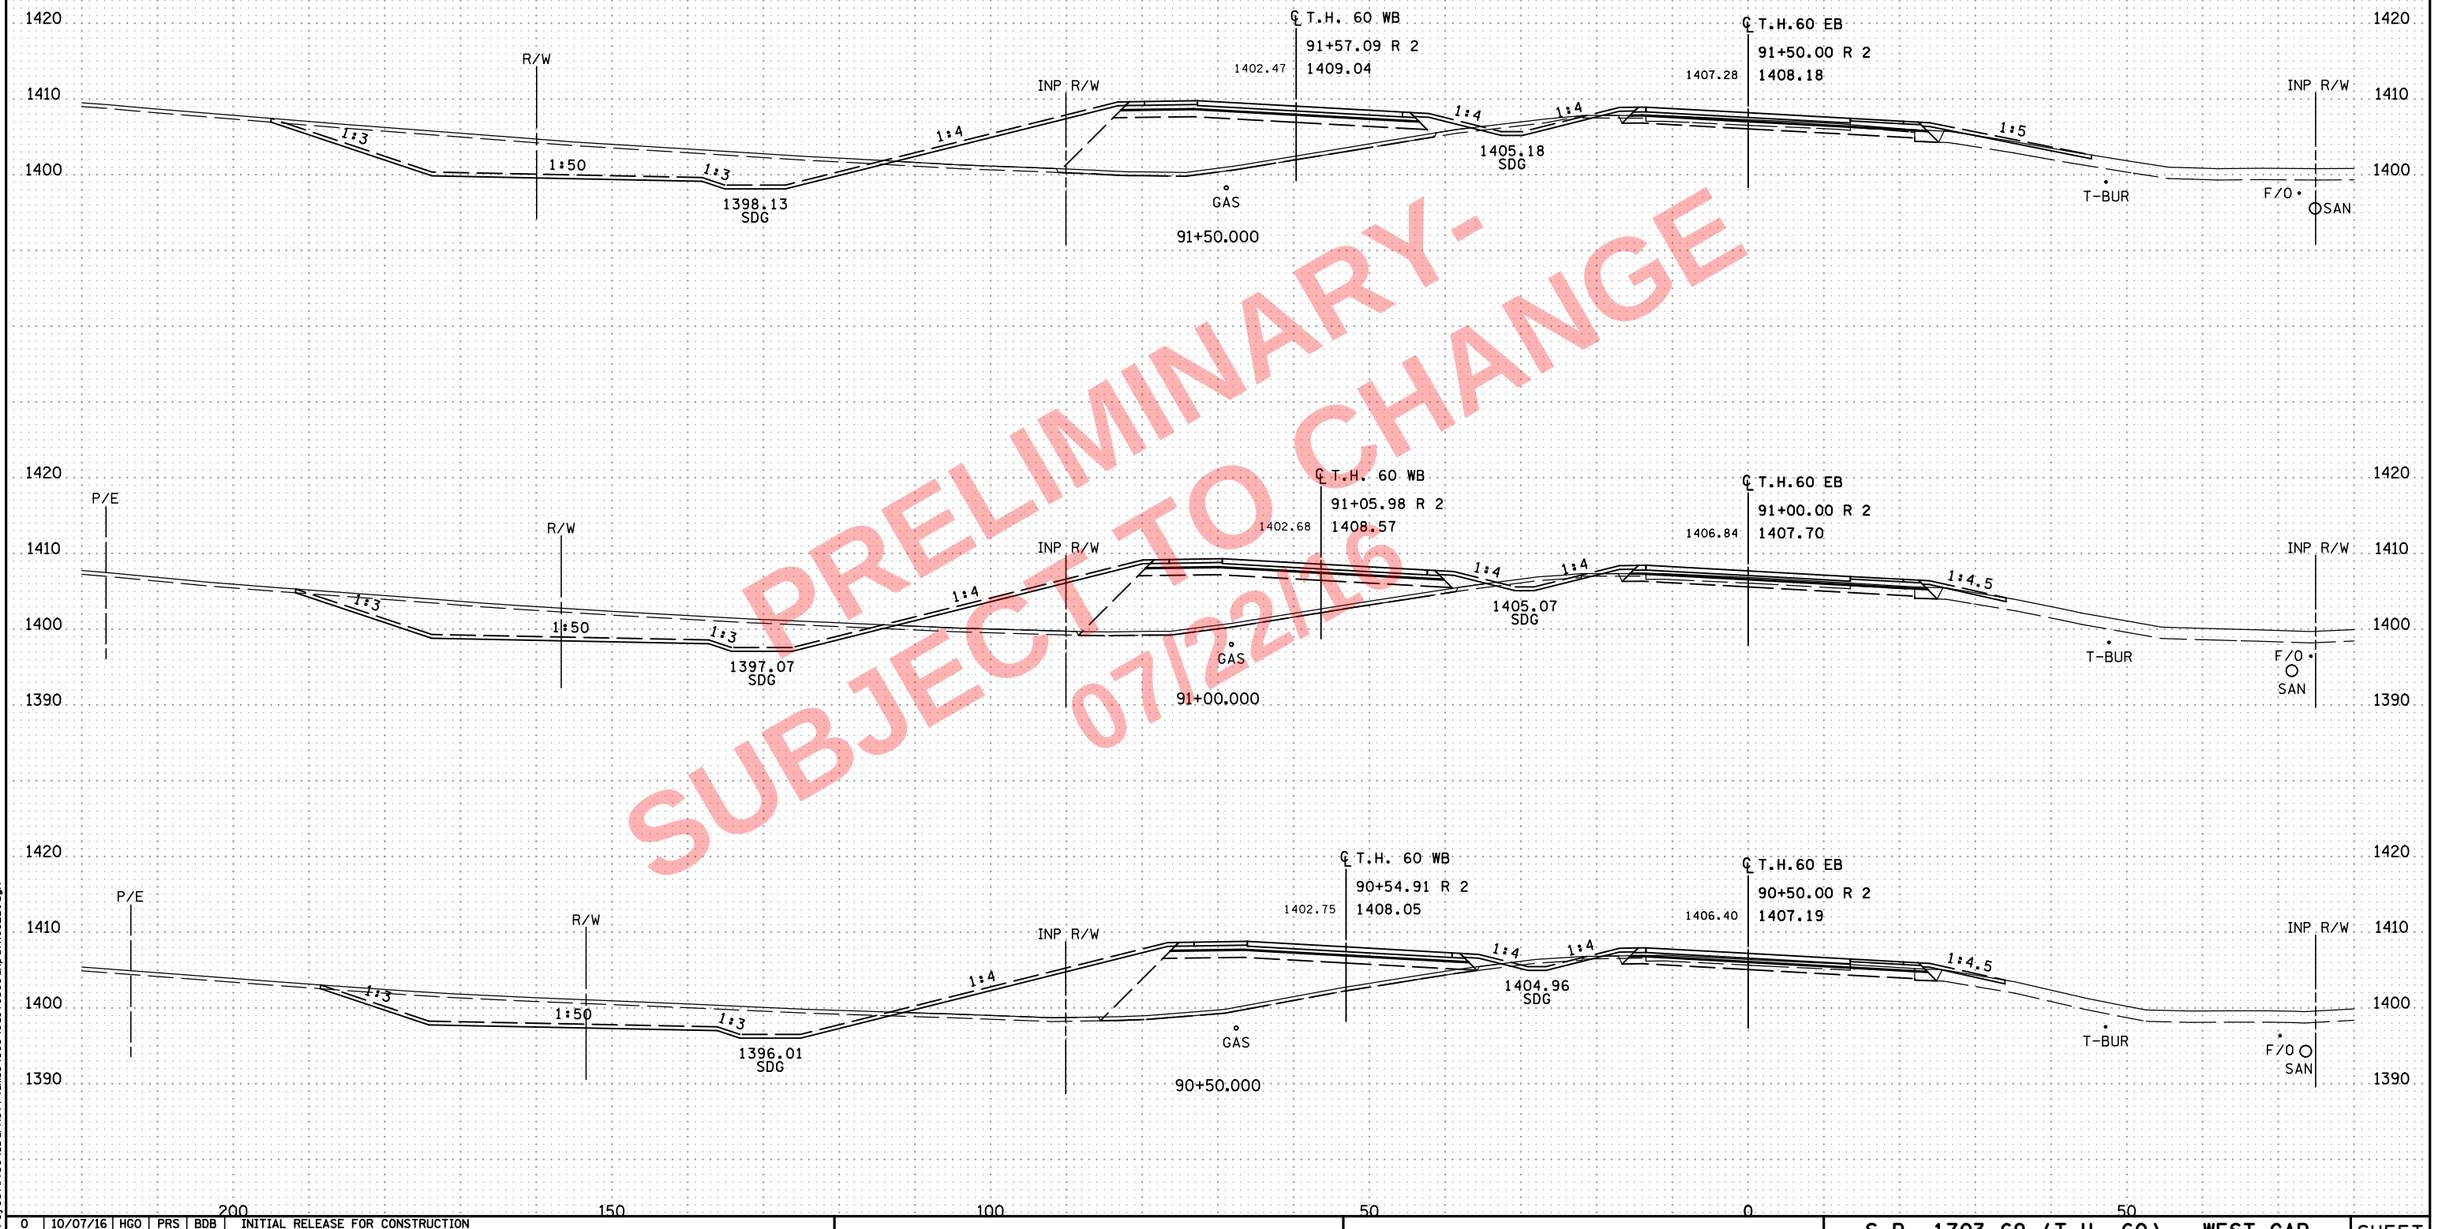

PRELIMINARY-
SUBJECT TO CHANGE
07/22/16

NO	DATE	DWN	DES	CKD	REVISION
0	10/07/16	HGO	PRS	BDB	INITIAL RELEASE FOR CONSTRUCTION

...\cd170369_xp_TH60EB.dgn

8:01:57 AM
7/22/2016
c:\pw_working\pprojectwise\sbarnett\dms34519\cd170369_xp_TH60EB.dgn

ALLIANT ENGINEERING
233 Park Ave S, Ste 300
Minneapolis, MN 55415
612.758.3080 MAIN
612.758.3099 FAX
www.alliant-inc.com

S.P. 1703-69 (T.H. 60) - WEST GAP

CROSS SECTIONS
T.H. 60
STA. 90+50.000 - 91+50.000

SHEET
X17
OF
X229

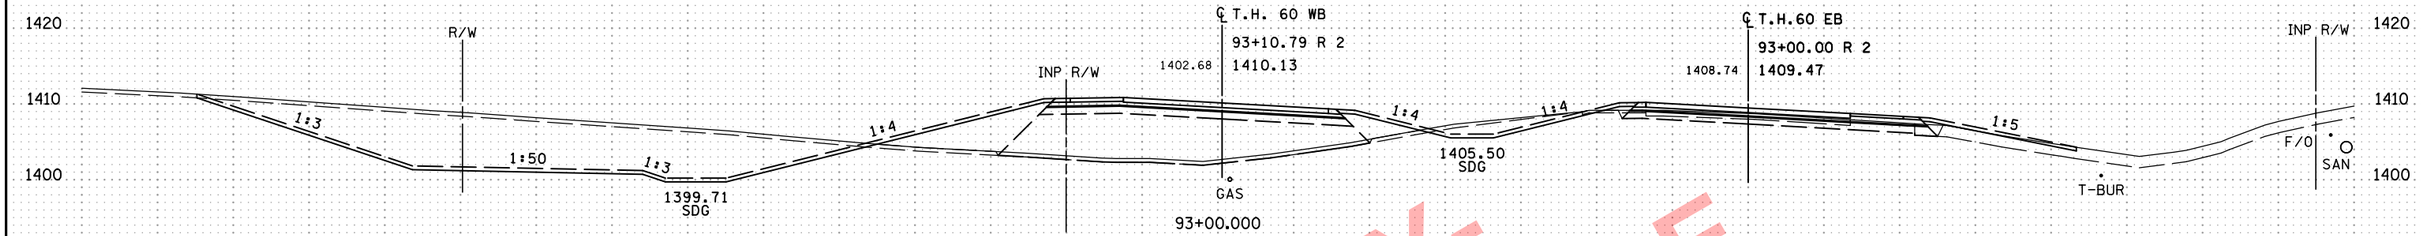

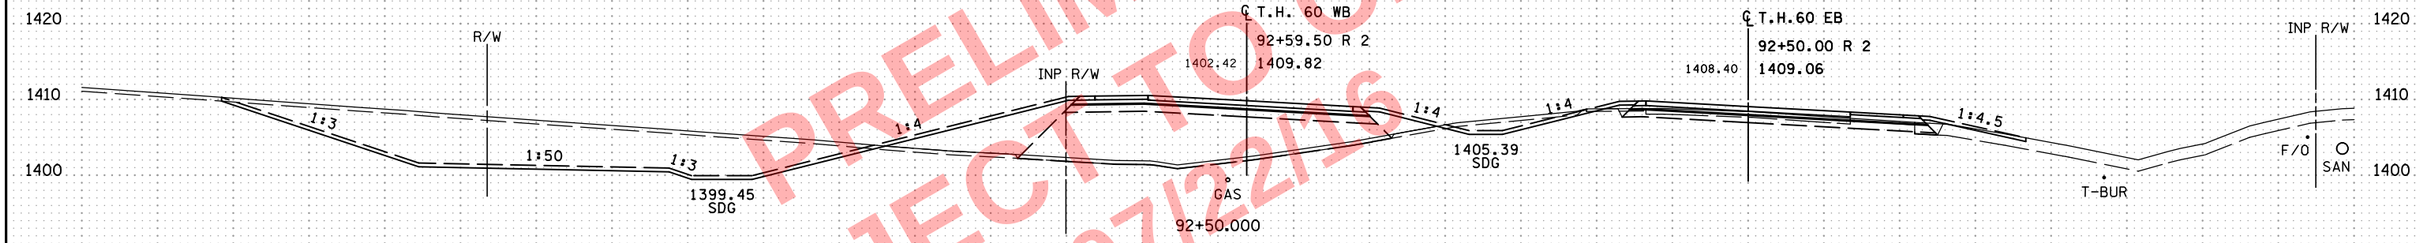

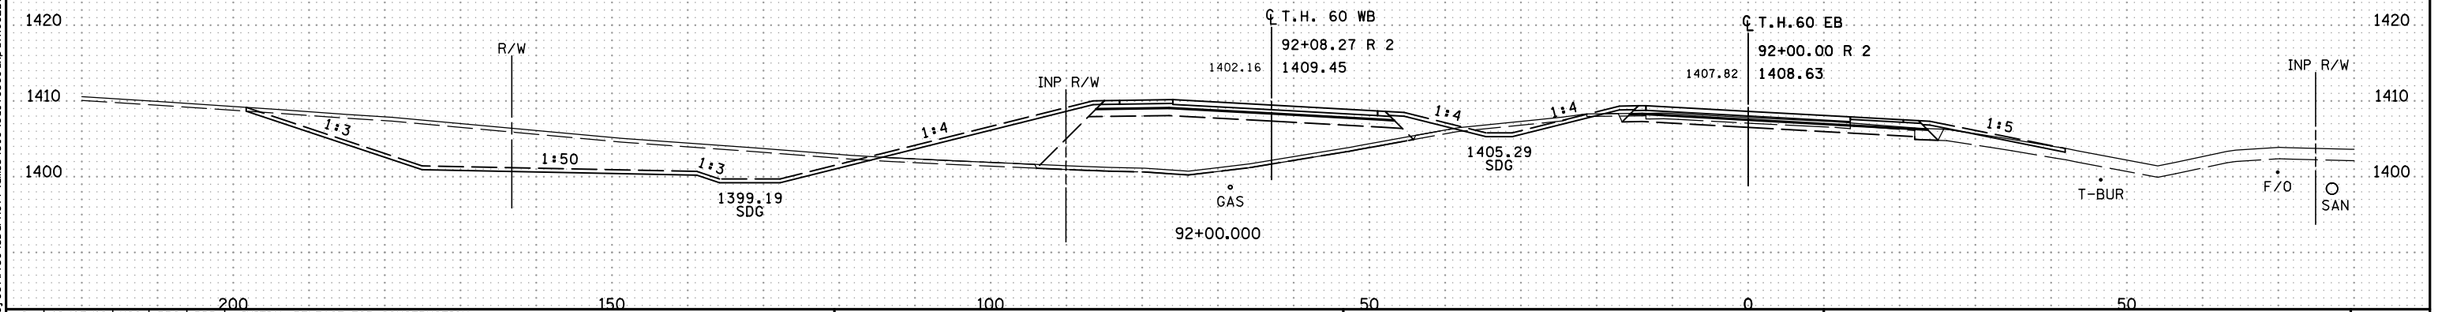

PRELIMINARY-
SUBJECT TO CHANGE
07/22/16

NO	DATE	DWN	DES	CKD	REVISION
0	10/07/16	HGO	PRS	BDB	INITIAL RELEASE FOR CONSTRUCTION

...\cd170369_xp_TH60EB.dgn

ALLIANT ENGINEERING
233 Park Ave S, Ste 300
Minneapolis, MN 55415
612.758.3080 MAIN
612.758.3099 FAX
www.alliant-inc.com

S.P. 1703-69 (T.H. 60) - WEST GAP

CROSS SECTIONS
T.H. 60
STA. 92+00.000 - 93+00.000

SHEET X18 OF X229

8:01:59 AM
7/22/2016
o:\pw_working\projectwise\sbarnett\dms34519\cd170369_xp_TH60EB.dgn

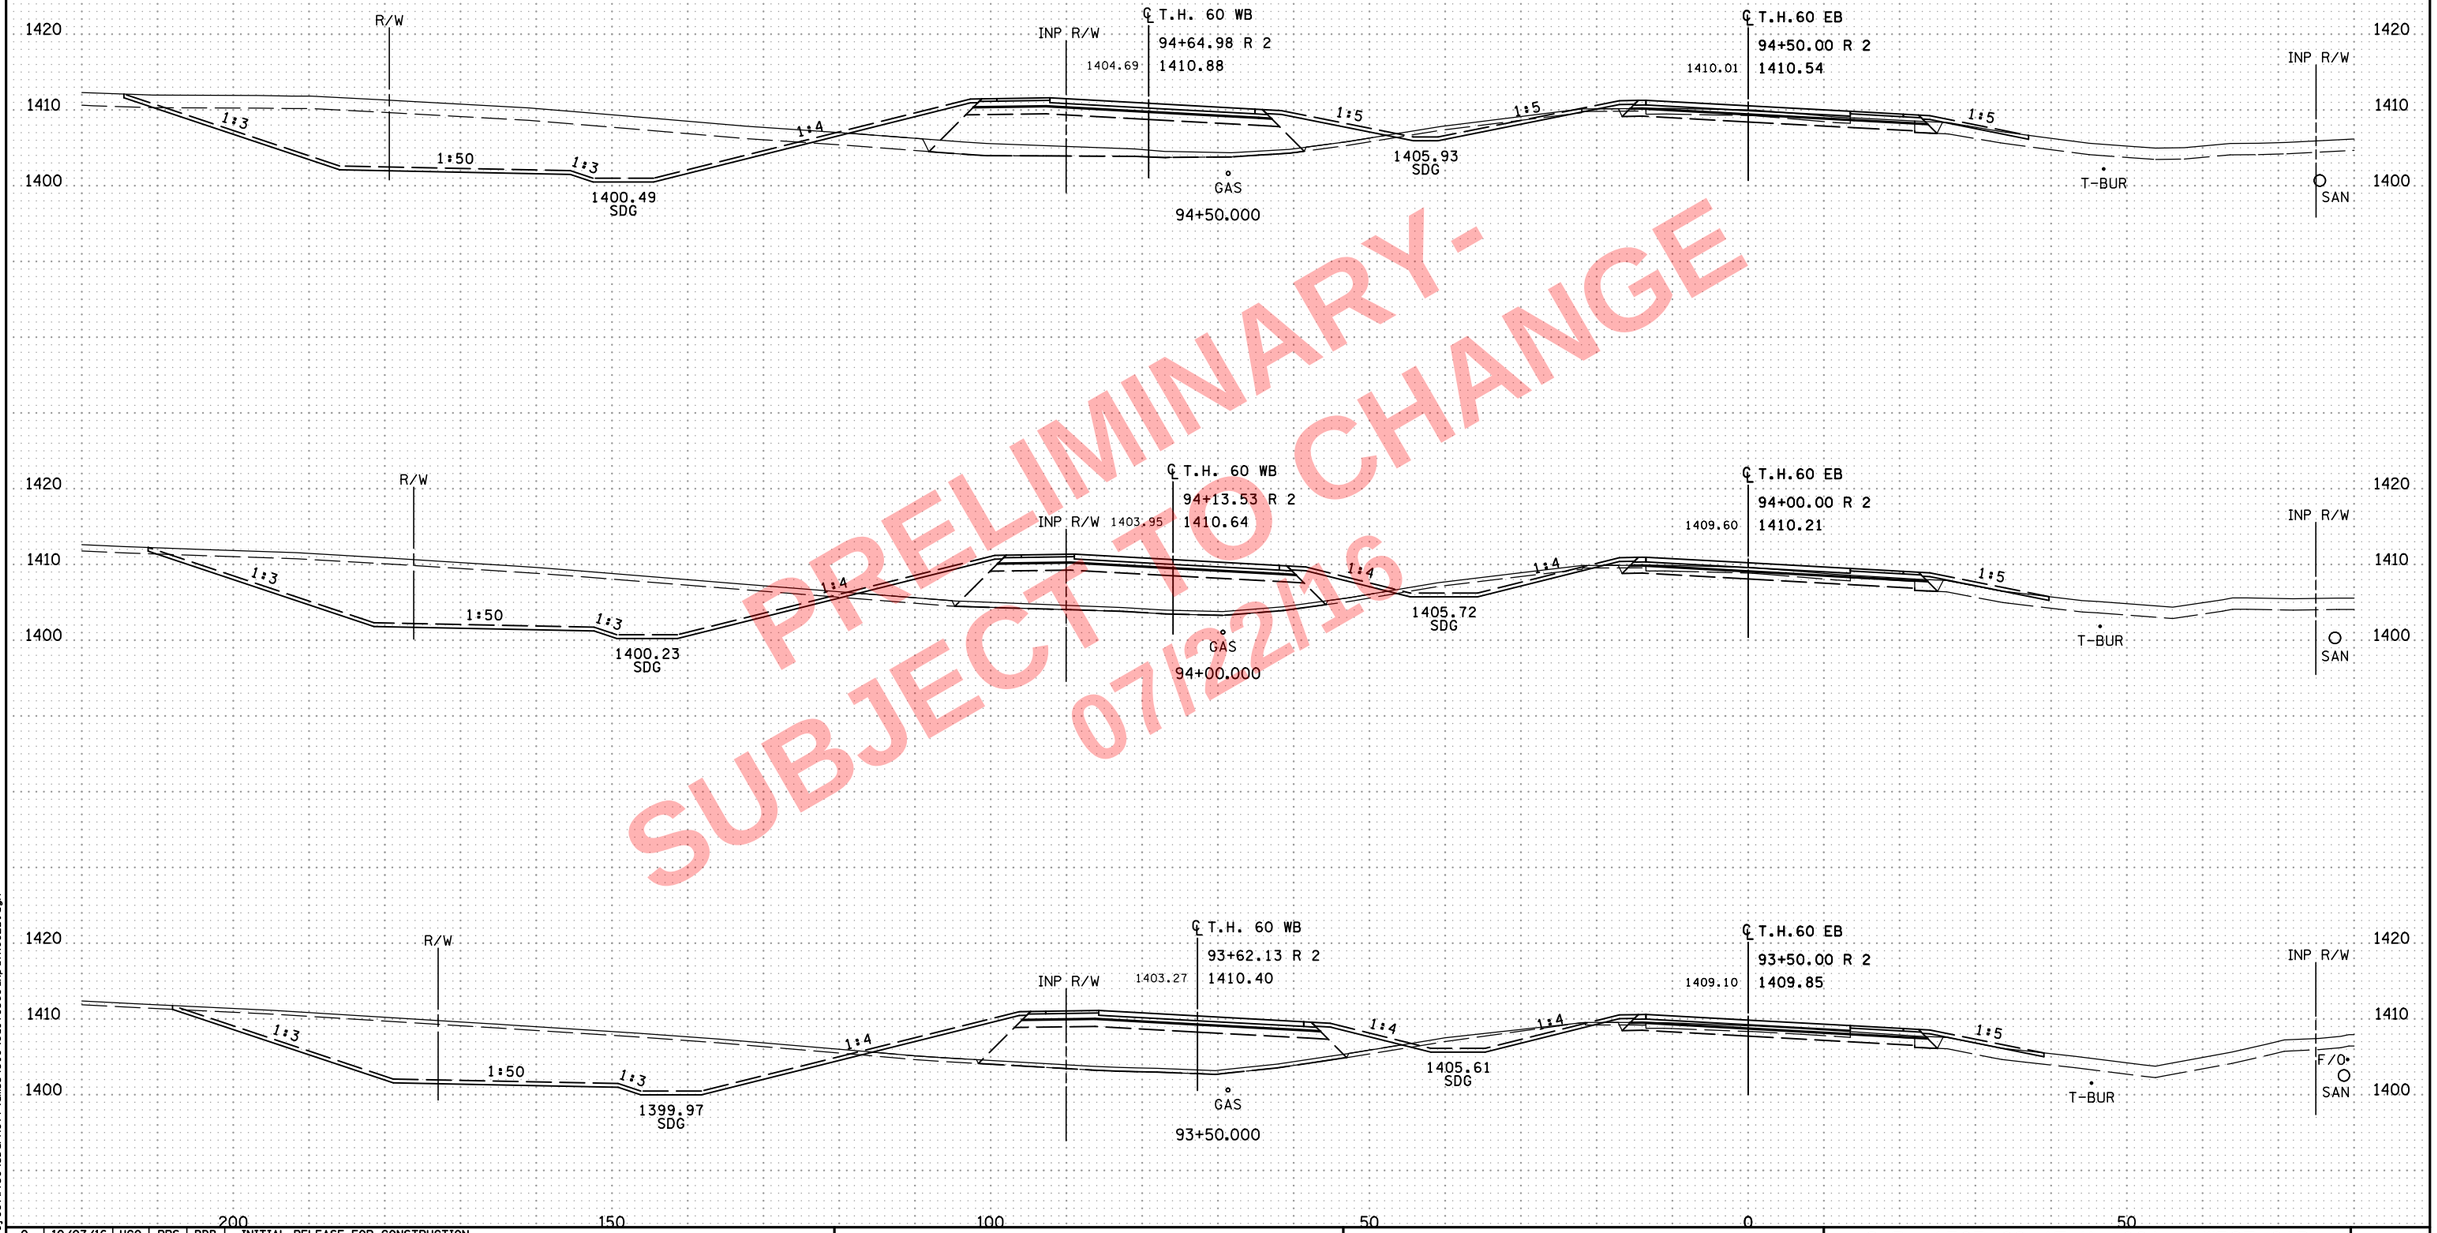

PRELIMINARY - SUBJECT TO CHANGE 07/22/16

NO	DATE	DWN	DES	CKD	REVISION
0	10/07/16	HGO	PRS	BDB	INITIAL RELEASE FOR CONSTRUCTION

...\cd170369_xp_TH60EB.dgn

8:02:01 AM
7/22/2016
o:\pw_working\projectwise\sbarnett\dms34519\cd170369_xp_TH60EB.dgn

ALLIANT ENGINEERING
233 Park Ave S, Ste 300
Minneapolis, MN 55415
612.758.3080 MAIN
612.758.3099 FAX
www.alliant-inc.com

S.P. 1703-69 (T.H. 60) - WEST GAP

CROSS SECTIONS
T.H. 60
STA. 93+50.000 - 94+50.000

SHEET X19 OF X229

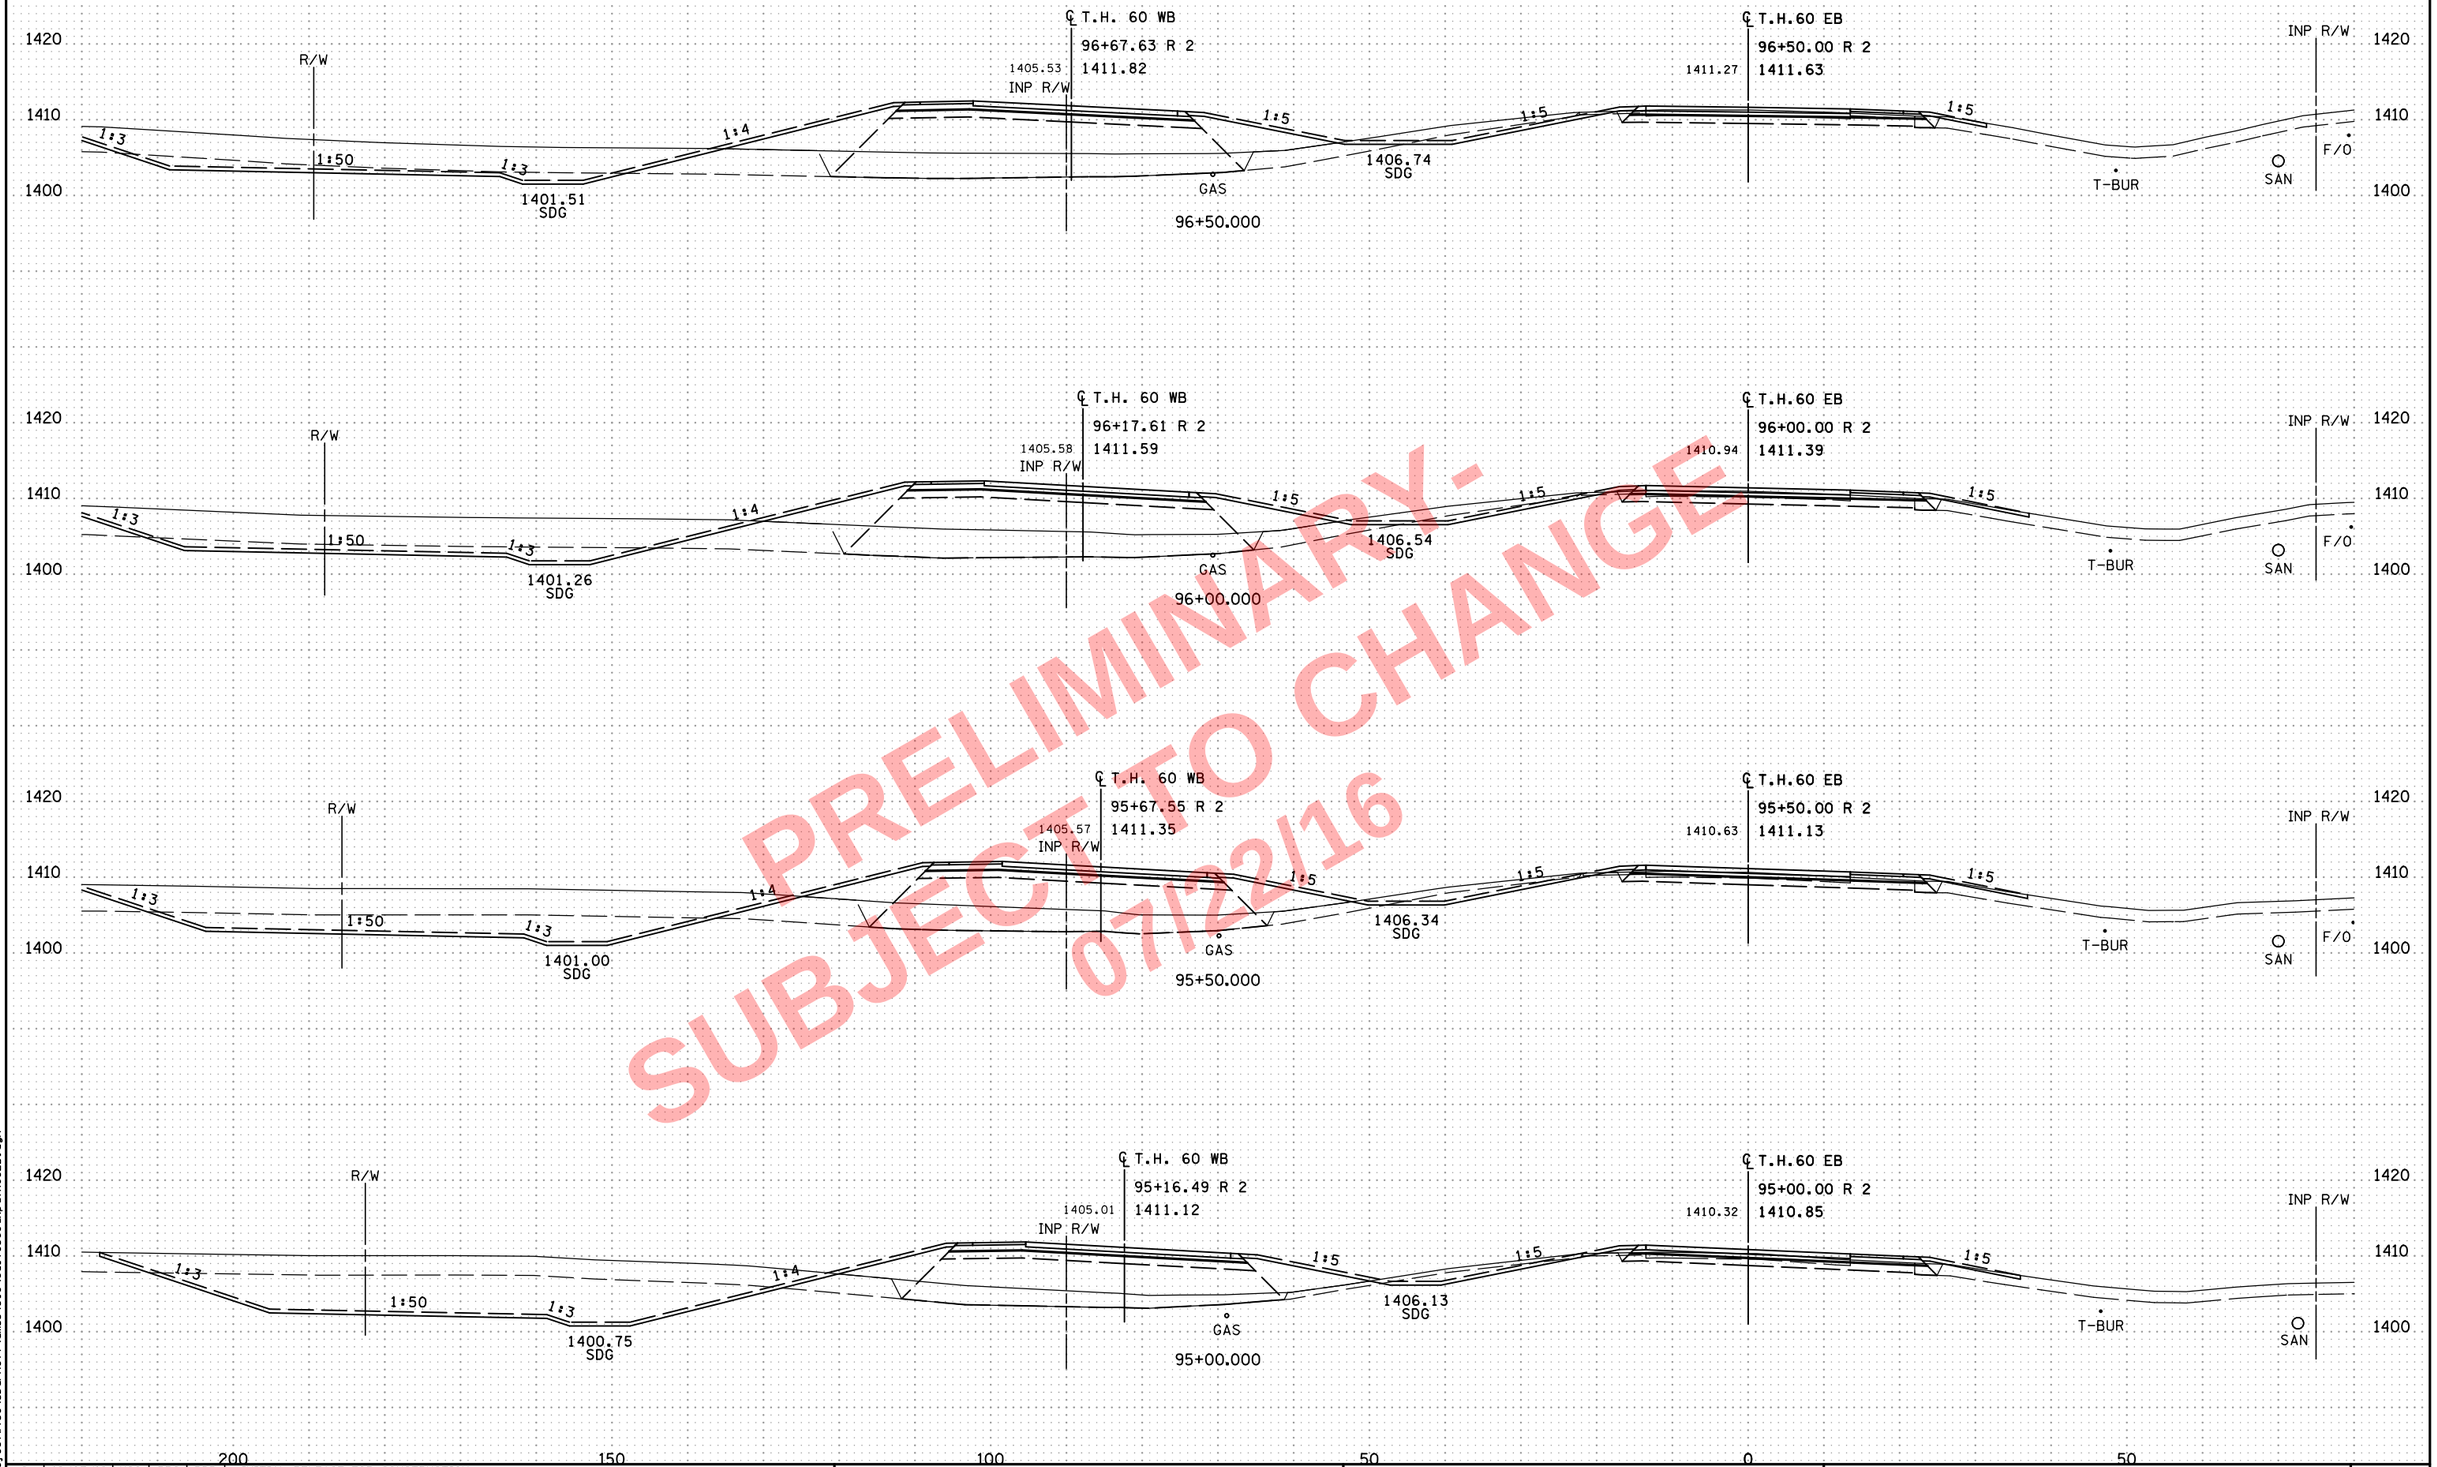

PRELIMINARY-
SUBJECT TO CHANGE
07/22/16

NO	DATE	DWN	DES	CKD	REVISION
0	10/07/16	HGO	PRS	BDB	INITIAL RELEASE FOR CONSTRUCTION

...\cd170369_xp_TH60EB.dgn

8:02:03 AM
7/22/2016
c:\pw_working\projectwise\sbarnett\dms34519\cd170369_xp_TH60EB.dgn

ALLIANT ENGINEERING
233 Park Ave S, Ste 300
Minneapolis, MN 55415
612.758.3080 MAIN
612.758.3099 FAX
www.alliant-inc.com

S.P. 1703-69 (T.H. 60) - WEST GAP

CROSS SECTIONS
T.H. 60
STA. 95+00.000 - 96+50.000

SHEET
X20
OF
X229

PRELIMINARY -
SUBJECT TO CHANGE
07/22/16

NO	DATE	DWN	DES	CKD	REVISION
0	10/07/16	HGO	PRS	BDB	INITIAL RELEASE FOR CONSTRUCTION

...\cd170369_xp_TH60EB.dgn

8:02:06 AM
7/22/2016
c:\pw_working\projectwise\sbarnett\dms34519\cd170369_xp_TH60EB.dgn

ALLIANT ENGINEERING
233 Park Ave S, Ste 300
Minneapolis, MN 55415
612.758.3080 MAIN
612.758.3099 FAX
www.alliant-inc.com

S.P. 1703-69 (T.H. 60) - WEST GAP

CROSS SECTIONS
T.H. 60
STA. 95+00.000 - 96+50.000

SHEET
X20A
OF
X229

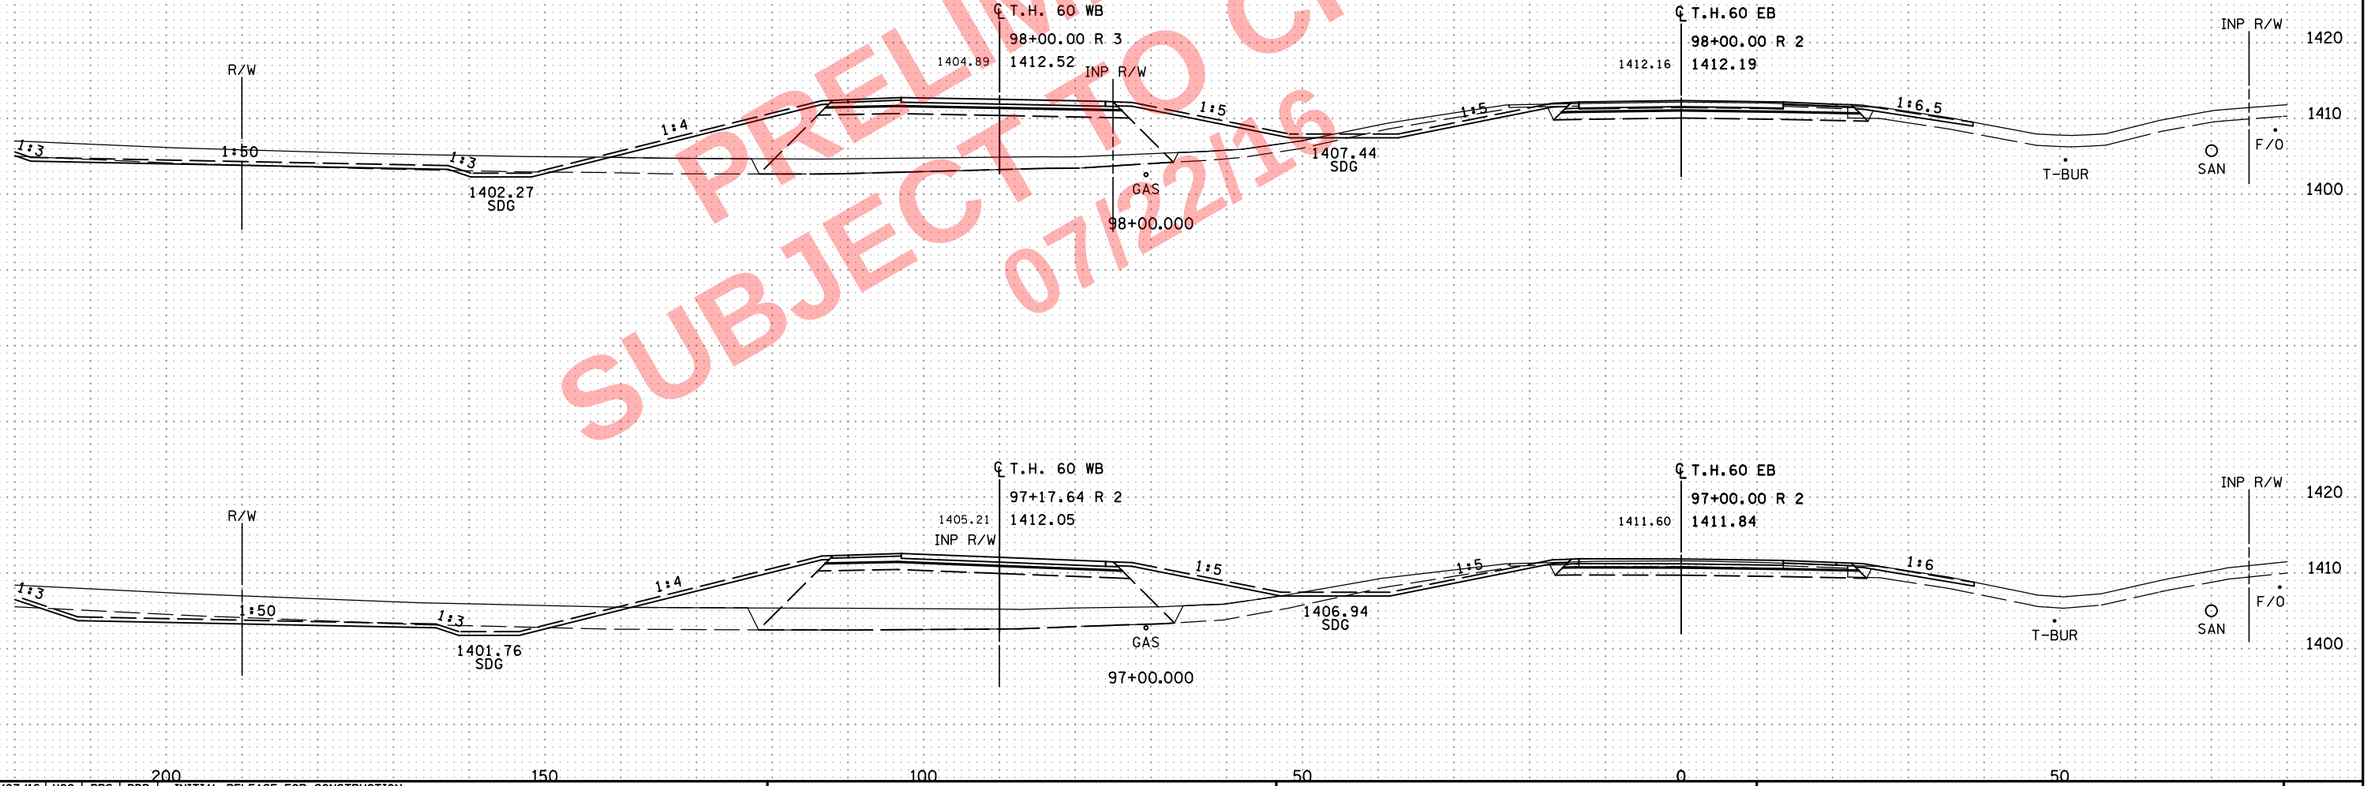

PRELIMINARY -
SUBJECT TO CHANGE
07/22/16

NO	DATE	DWN	DES	CKD	REVISION
0	10/07/16	HGO	PRS	BDB	INITIAL RELEASE FOR CONSTRUCTION

...\cd170369_xp_TH60EB.dgn

ALLIANT ENGINEERING
233 Park Ave S, Ste 300
Minneapolis, MN 55415
612.758.3080 MAIN
612.758.3099 FAX
www.alliant-inc.com

S.P. 1703-69 (T.H. 60) - WEST GAP

CROSS SECTIONS
T.H. 60
STA. 97+00.000 - 98+00.000

SHEET X21 OF X229

8:02:08 AM
7/22/2016
c:\pw_working\projectwise\sbarnett\dms34519\cd170369_xp_TH60EB.dgn

PRELIMINARY -
SUBJECT TO CHANGE
07/22/16

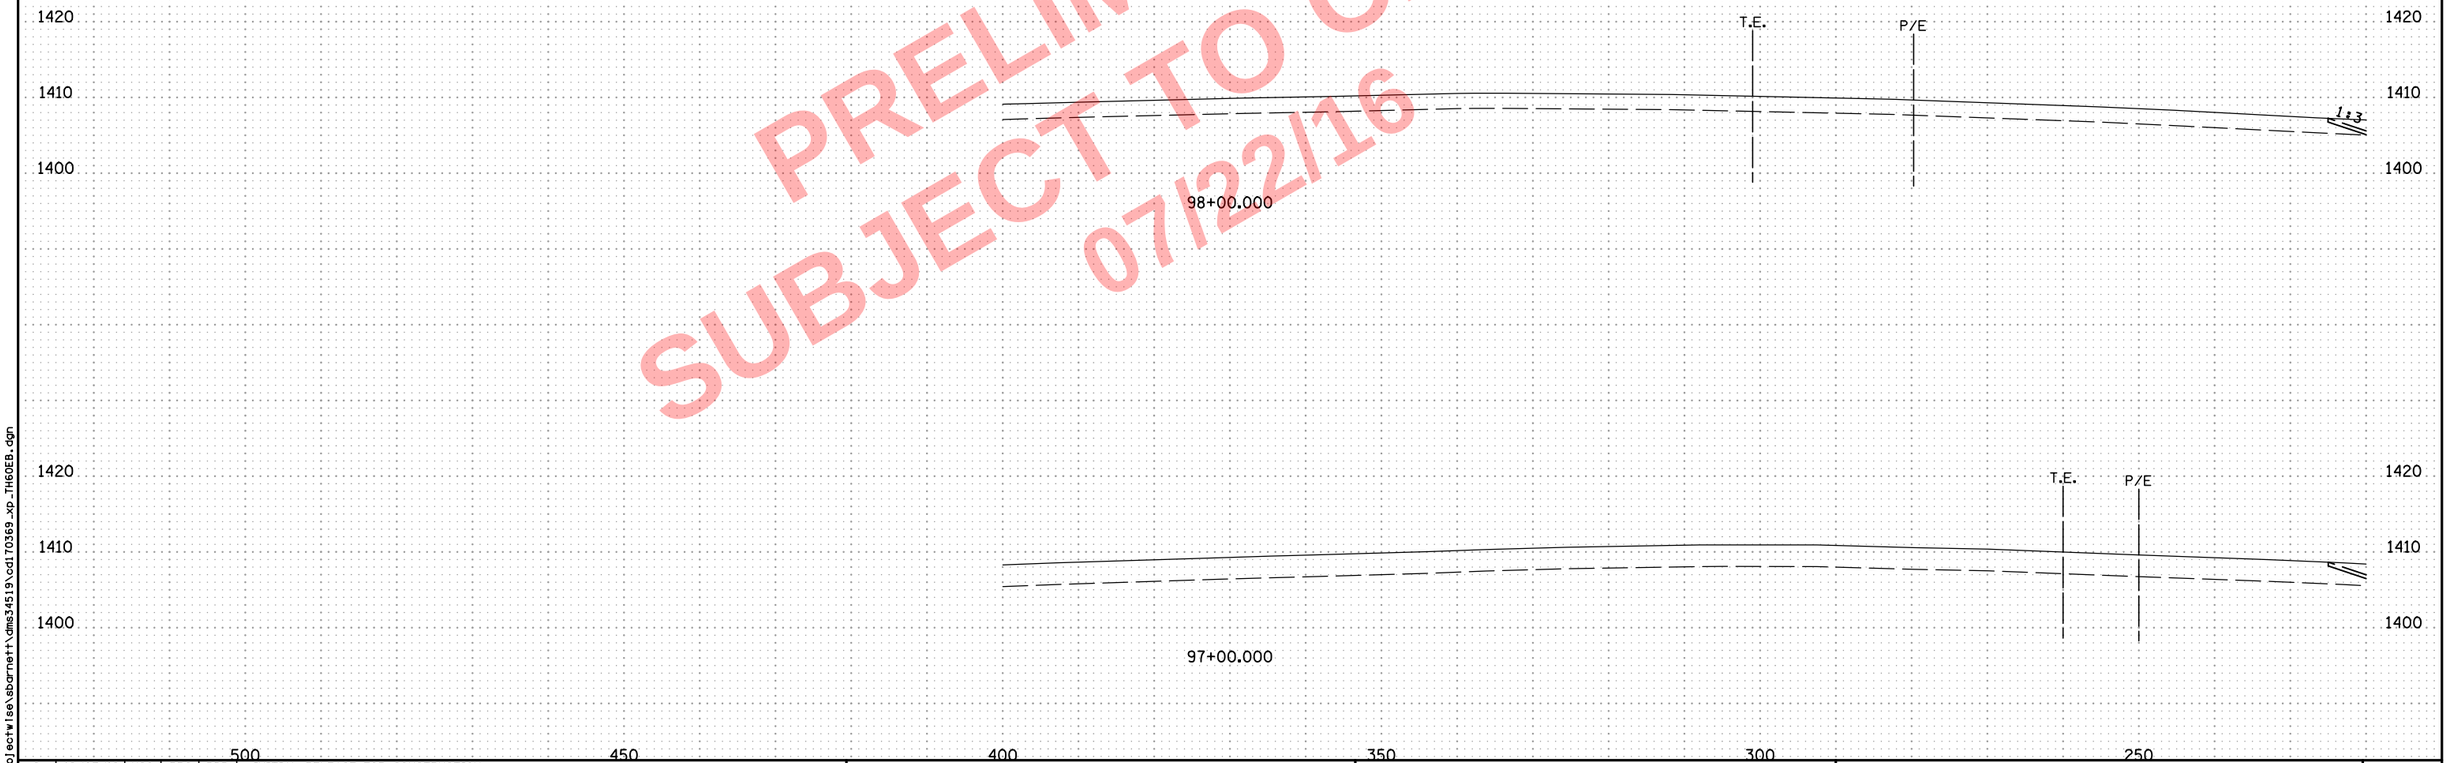

NO	DATE	DWN	DES	CKD	REVISION
0	10/07/16	HGO	PRS	BDB	INITIAL RELEASE FOR CONSTRUCTION

...\cd170369_xp_TH60EB.dgn

8:02:10 AM
7/22/2016
c:\pw_working\projectwise\sbarnett\dms34519\cd170369_xp_TH60EB.dgn

ALLIANT ENGINEERING
233 Park Ave S, Ste 300
Minneapolis, MN 55415
612.758.3080 MAIN
612.758.3099 FAX
www.alliant-inc.com

S.P. 1703-69 (T.H. 60) - WEST GAP

CROSS SECTIONS
T.H. 60
STA. 97+00.000 - 98+00.000

SHEET
X21A
OF
X229

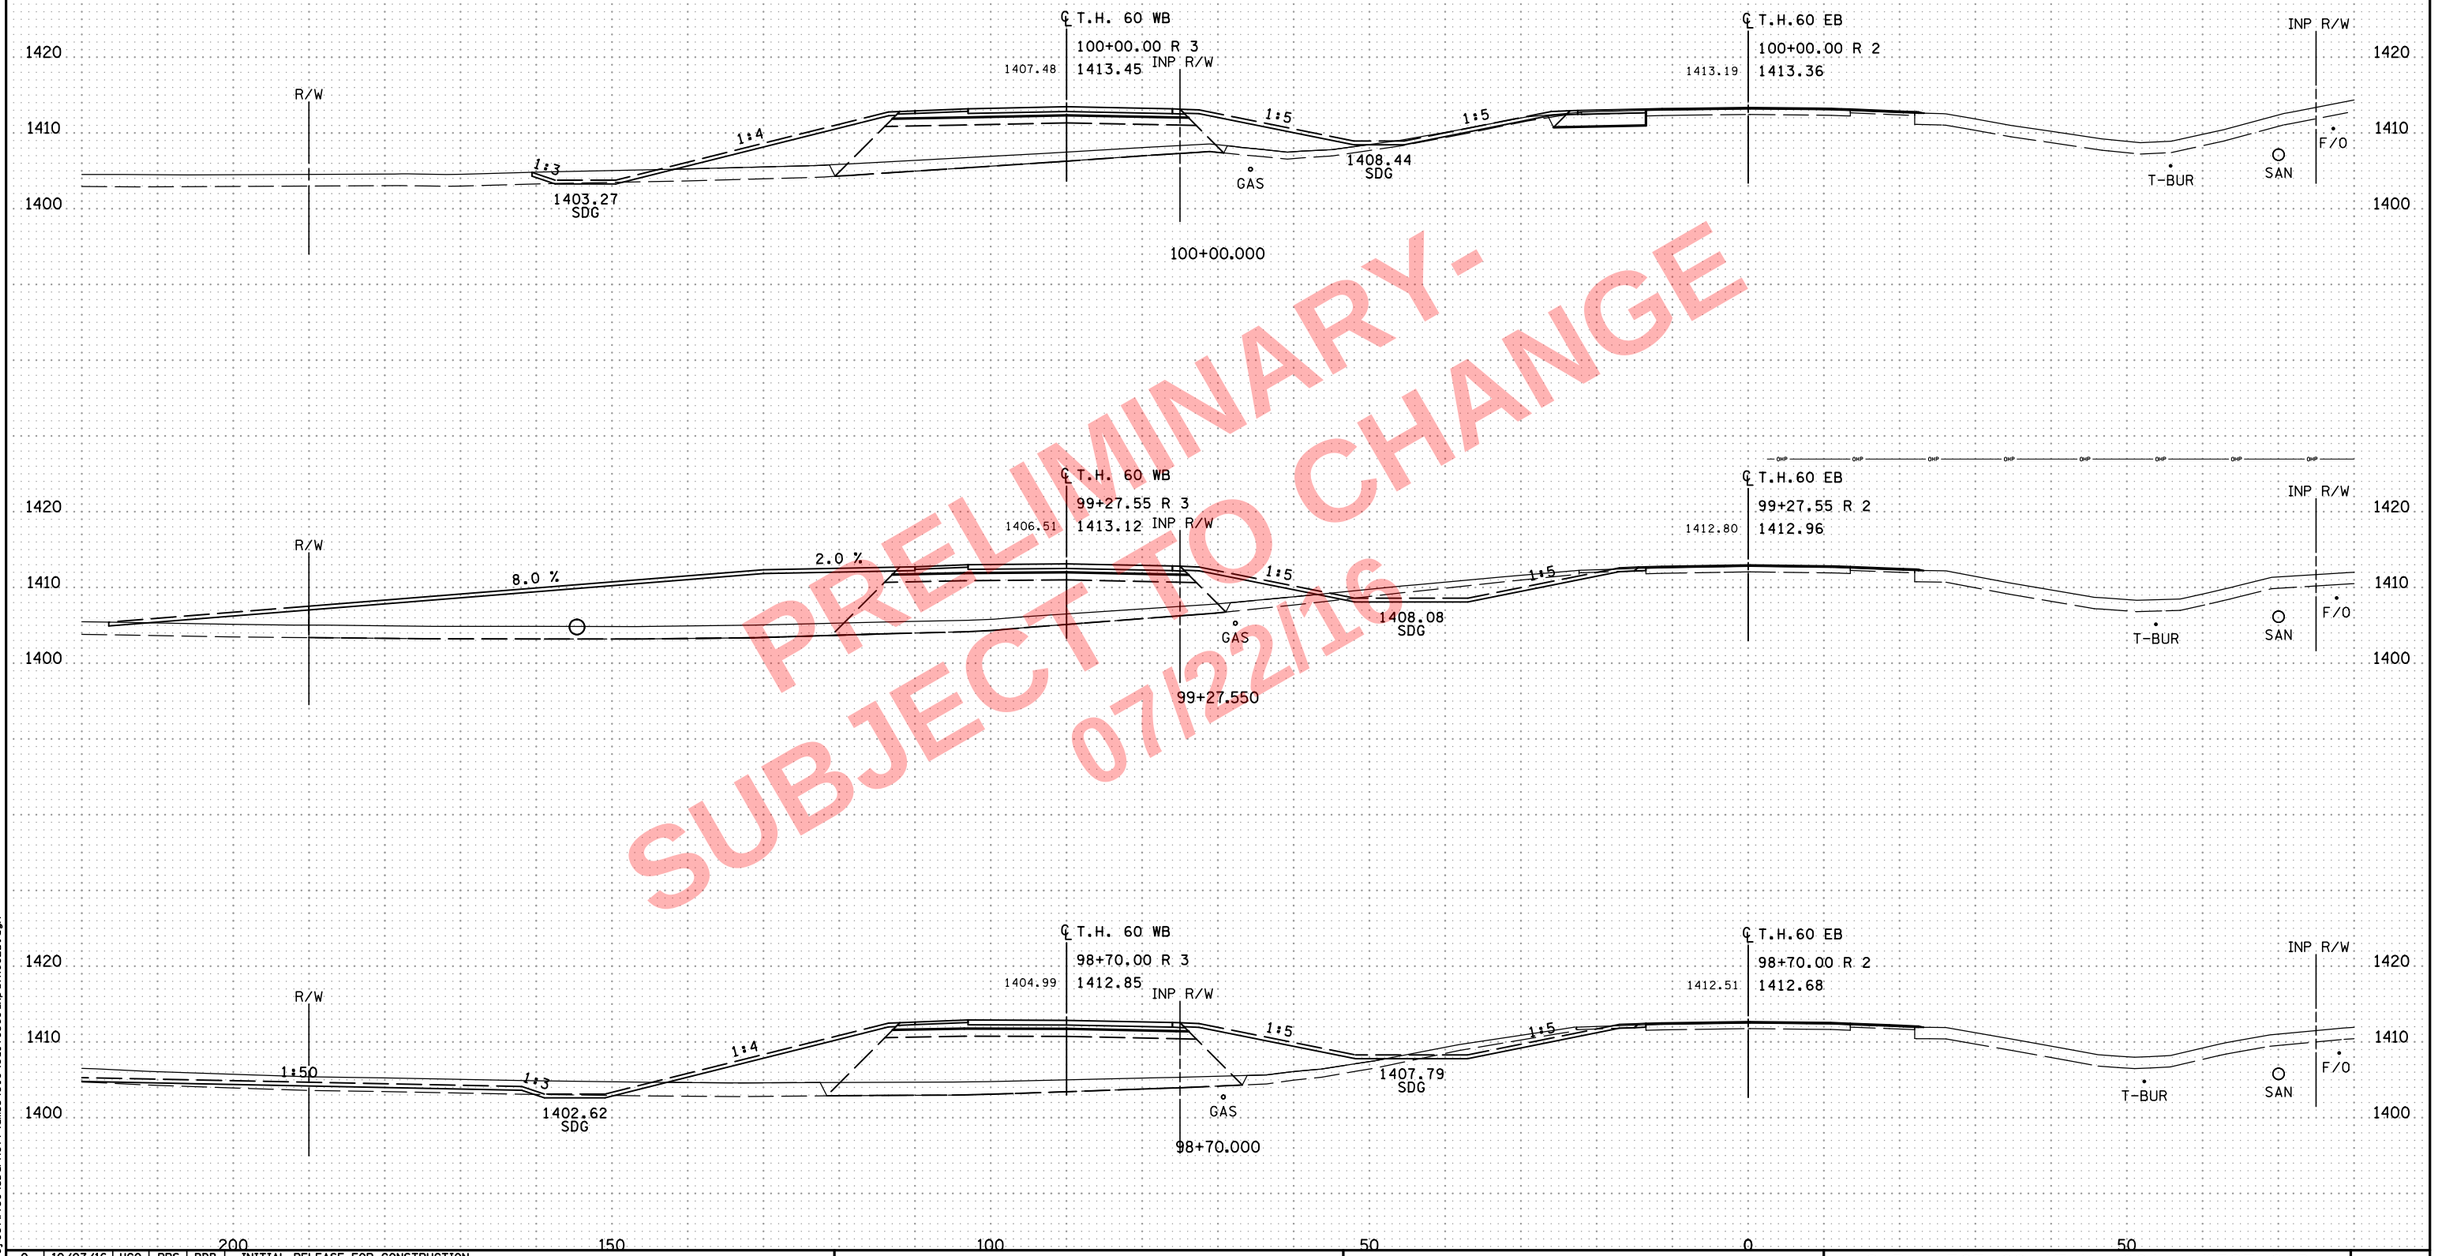

PRELIMINARY-
SUBJECT TO CHANGE
07/22/16

NO	DATE	DWN	DES	CKD	REVISION
0	10/07/16	HGO	PRS	BDB	INITIAL RELEASE FOR CONSTRUCTION

...\cd170369_xp_TH60EB.dgn

8:02:12 AM
7/22/2016
o:\pw_working\projectwise\sbarnett\dms34519\cd170369_xp_TH60EB.dgn

ALLIANT ENGINEERING
233 Park Ave S, Ste 300
Minneapolis, MN 55415
612.758.3080 MAIN
612.758.3099 FAX
www.alliant-inc.com

S.P. 1703-69 (T.H. 60) - WEST GAP

CROSS SECTIONS
T.H. 60
STA. 98+70.000 - 100+00.000

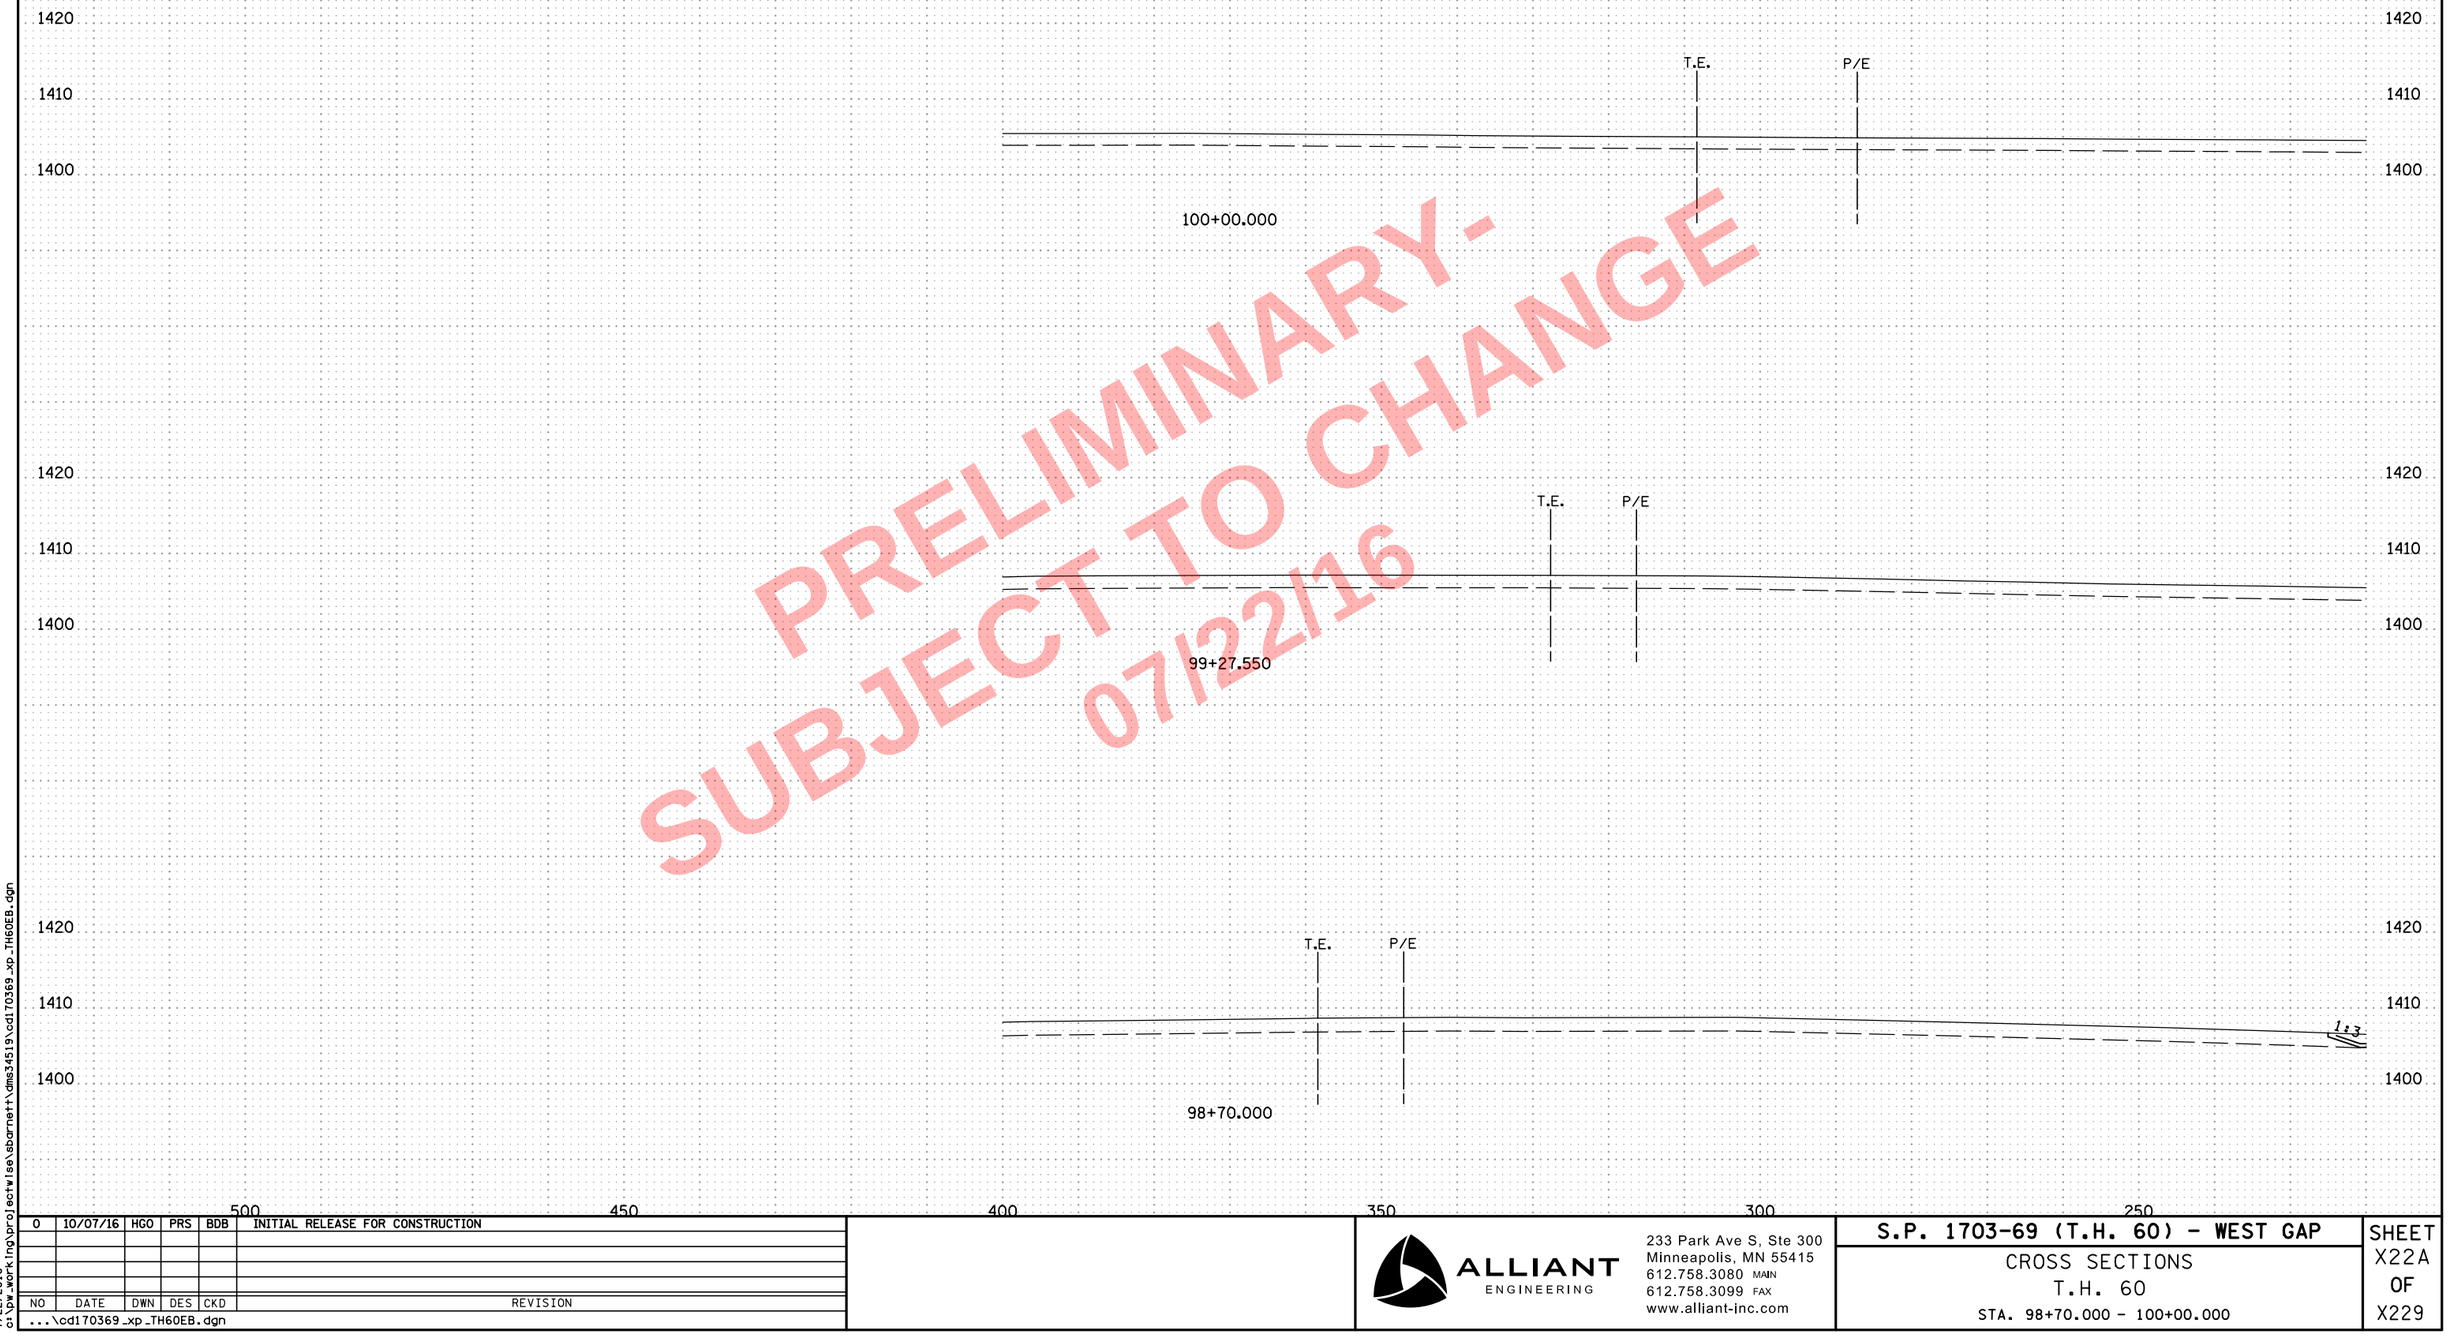

PRELIMINARY -
SUBJECT TO CHANGE
07/22/16

NO	DATE	DWN	DES	CKD	REVISION
0	10/07/16	HGO	PRS	BDB	INITIAL RELEASE FOR CONSTRUCTION

...\cd170369_xp_TH60EB.dgn

8:02:14 AM
7/22/2016
c:\pw_working\projectwise\sbarnett\dms34519\cd170369_xp_TH60EB.dgn

ALLIANT ENGINEERING
233 Park Ave S, Ste 300
Minneapolis, MN 55415
612.758.3080 MAIN
612.758.3099 FAX
www.alliant-inc.com

S.P. 1703-69 (T.H. 60) - WEST GAP

CROSS SECTIONS
T.H. 60
STA. 98+70.000 - 100+00.000

SHEET
X22A
OF
X229

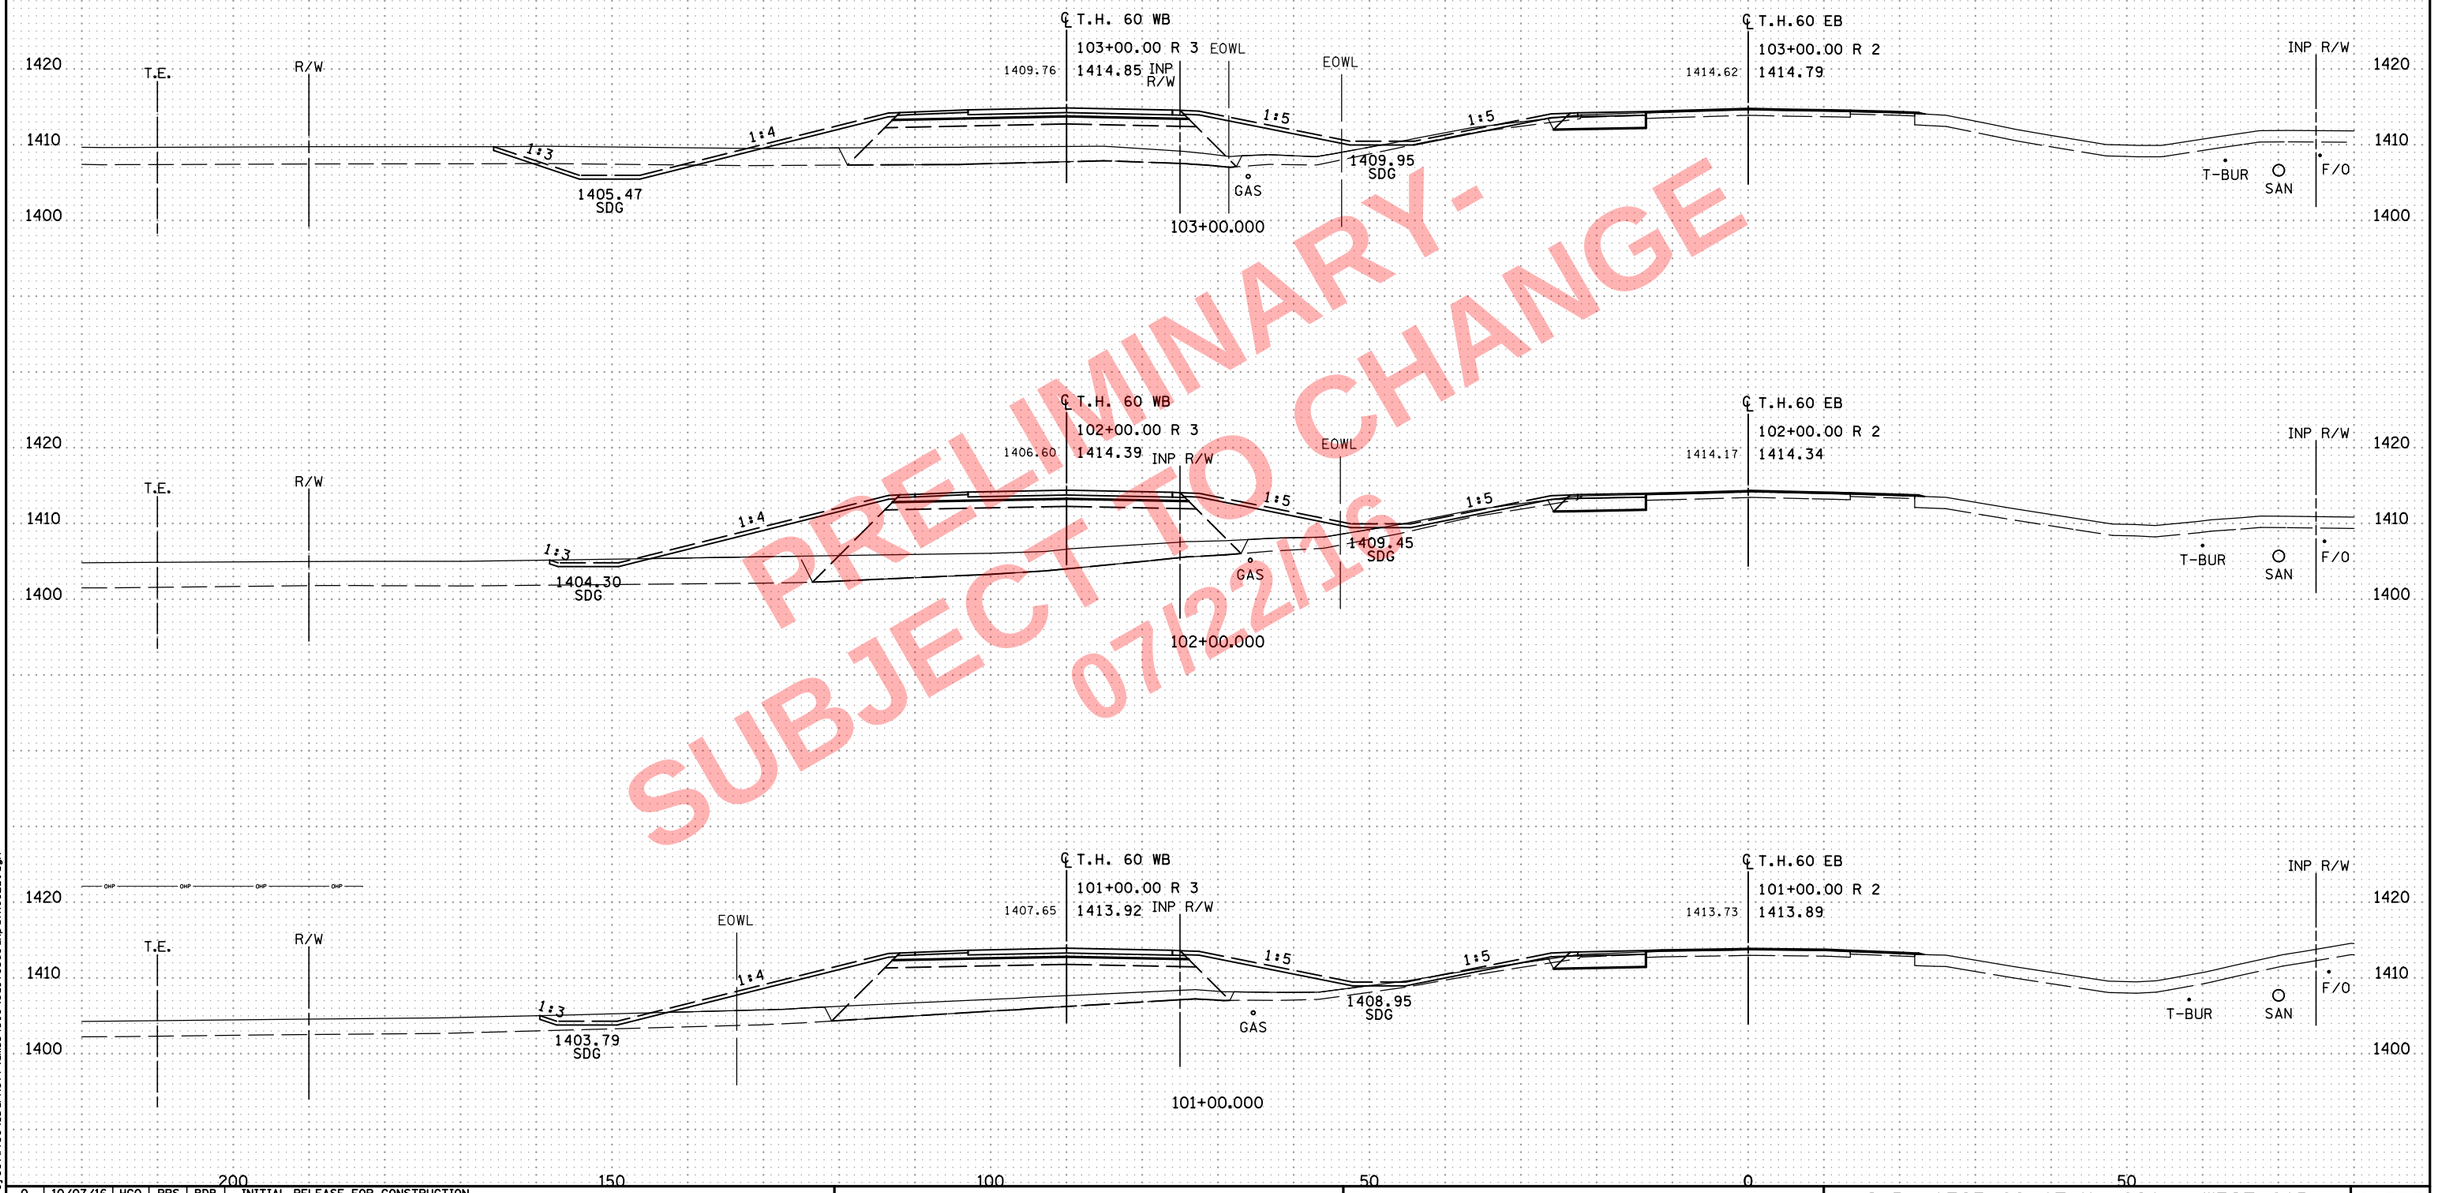

PRELIMINARY-
SUBJECT TO CHANGE
07/27/16

NO	DATE	DWN	DES	CKD	REVISION
0	10/07/16	HGO	PRS	BDB	INITIAL RELEASE FOR CONSTRUCTION

...\cd170369_xp_TH60EB.dgn

8:02:16 AM
7/22/2016
c:\pw_working\projectwise\sbarnett\dms34519\cd170369.xp_TH60EB.dgn

ALLIANT ENGINEERING
233 Park Ave S, Ste 300
Minneapolis, MN 55415
612.758.3080 MAIN
612.758.3099 FAX
www.alliant-inc.com

S.P. 1703-69 (T.H. 60) - WEST GAP

CROSS SECTIONS
T.H. 60
STA. 101+00.000 - 103+00.000

SHEET
X23
OF
X229

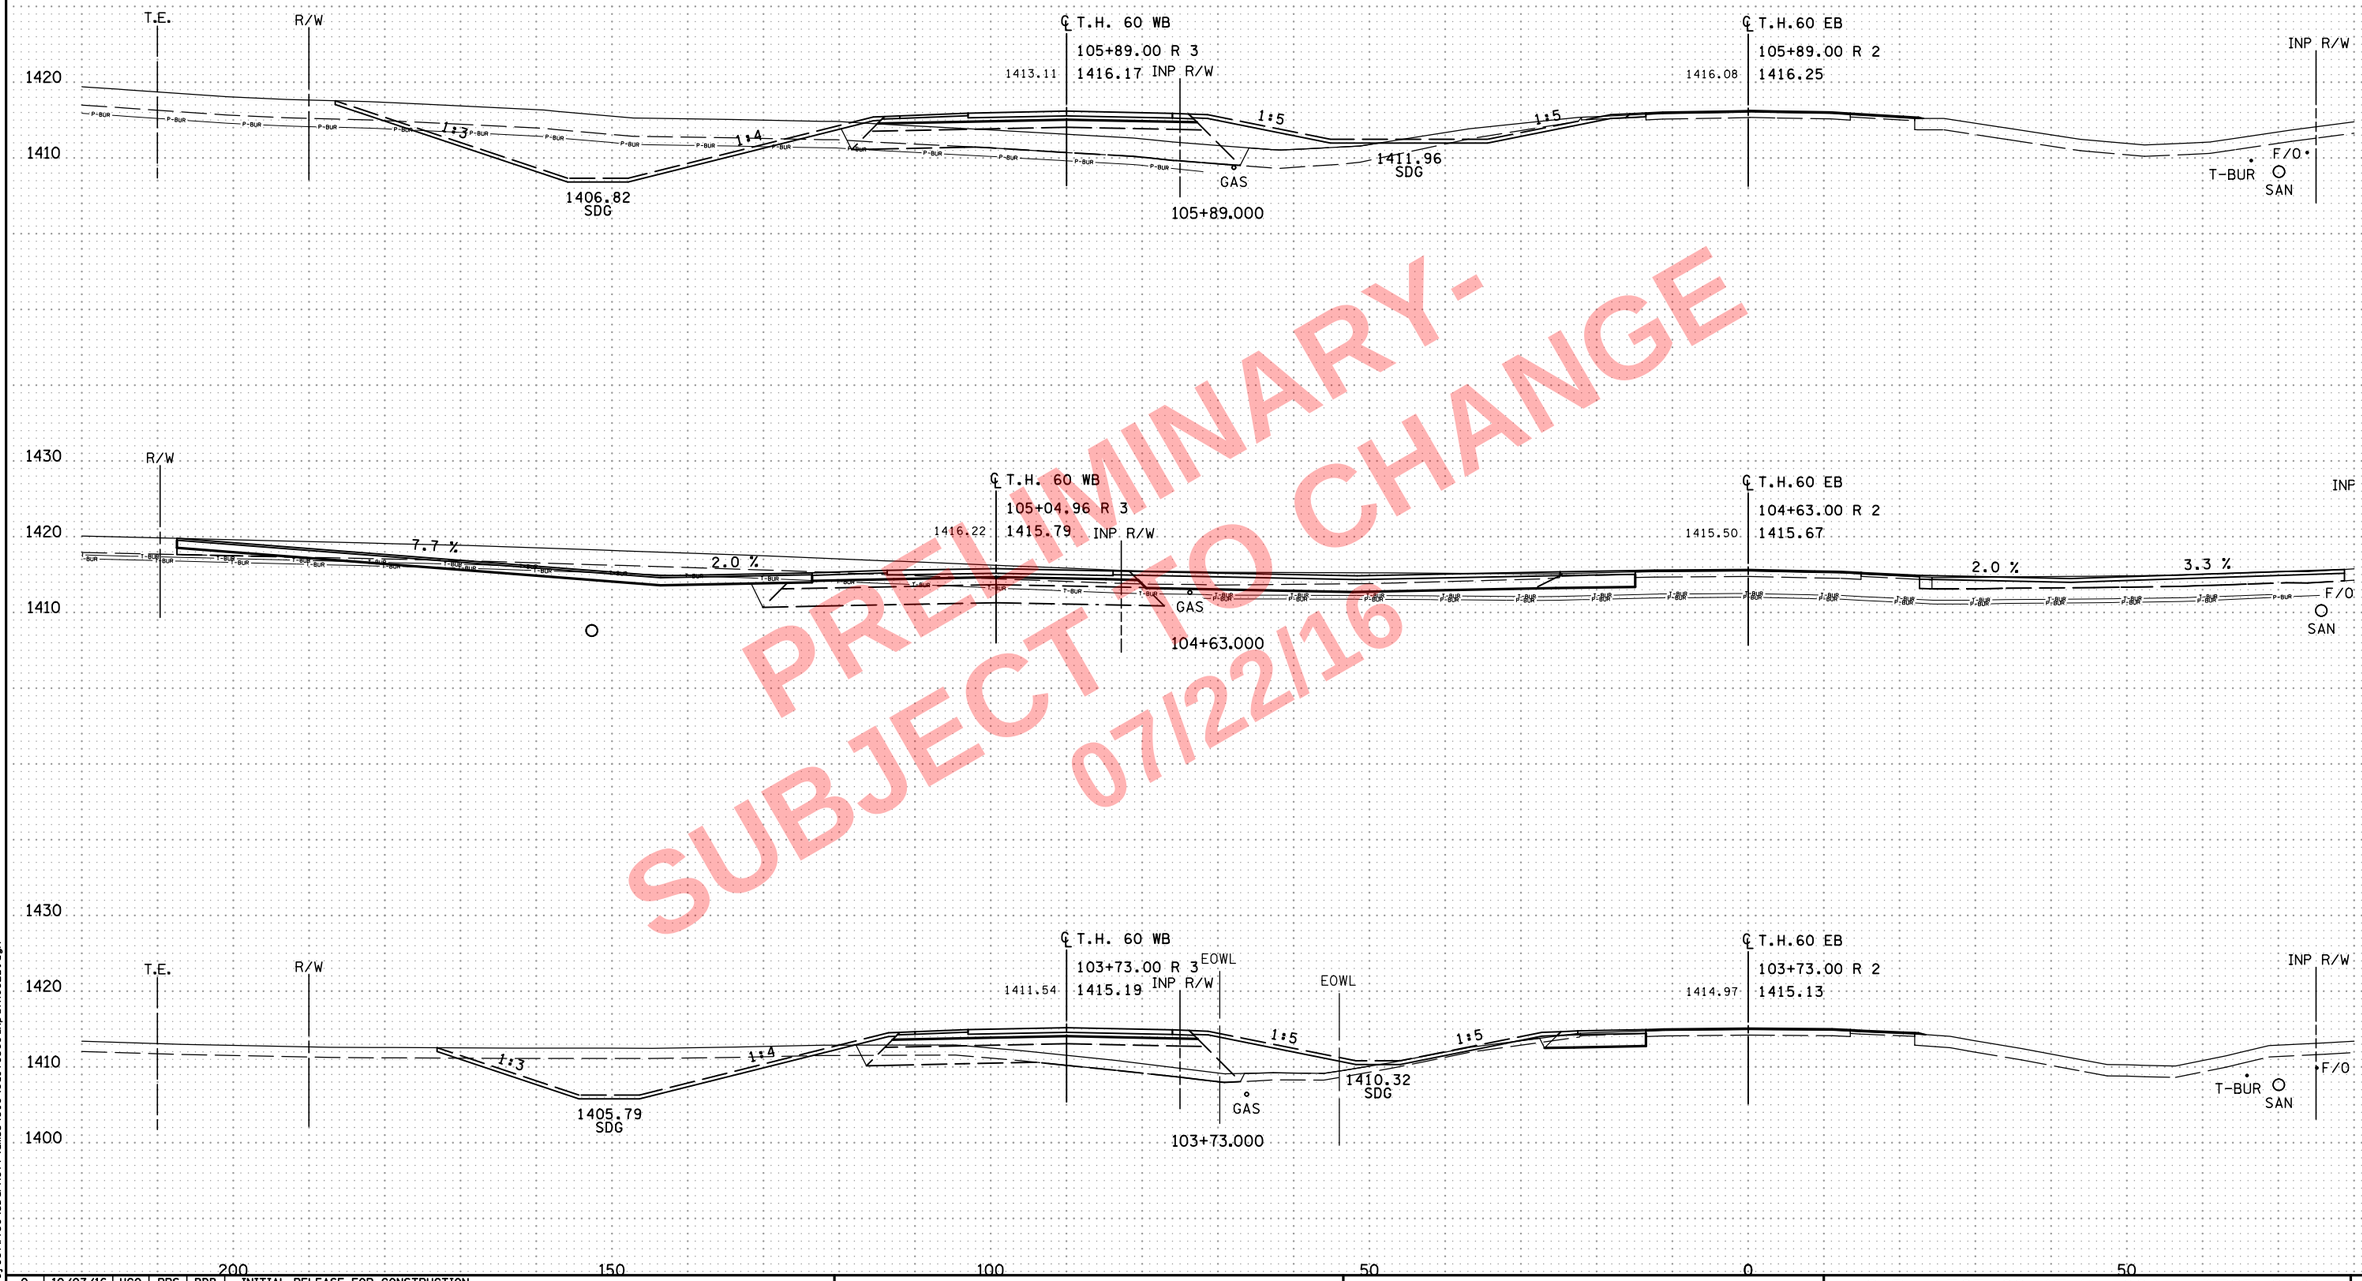

PRELIMINARY - SUBJECT TO CHANGE 07/22/16

NO	DATE	DWN	DES	CKD	REVISION
0	10/07/16	HGO	PRS	BDB	INITIAL RELEASE FOR CONSTRUCTION

...\cd170369_xp_TH60EB.dgn

8:02:19 AM
7/22/2016
c:\pw_work\ngvprojectwise\sbarnett\dms34519\cd170369_xp_TH60EB.dgn

ALLIANT ENGINEERING
233 Park Ave S, Ste 300
Minneapolis, MN 55415
612.758.3080 MAIN
612.758.3099 FAX
www.alliant-inc.com

S.P. 1703-69 (T.H. 60) - WEST GAP

CROSS SECTIONS
T.H. 60
STA. 103+73.000 - 105+89.000

SHEET
X24
OF
X229

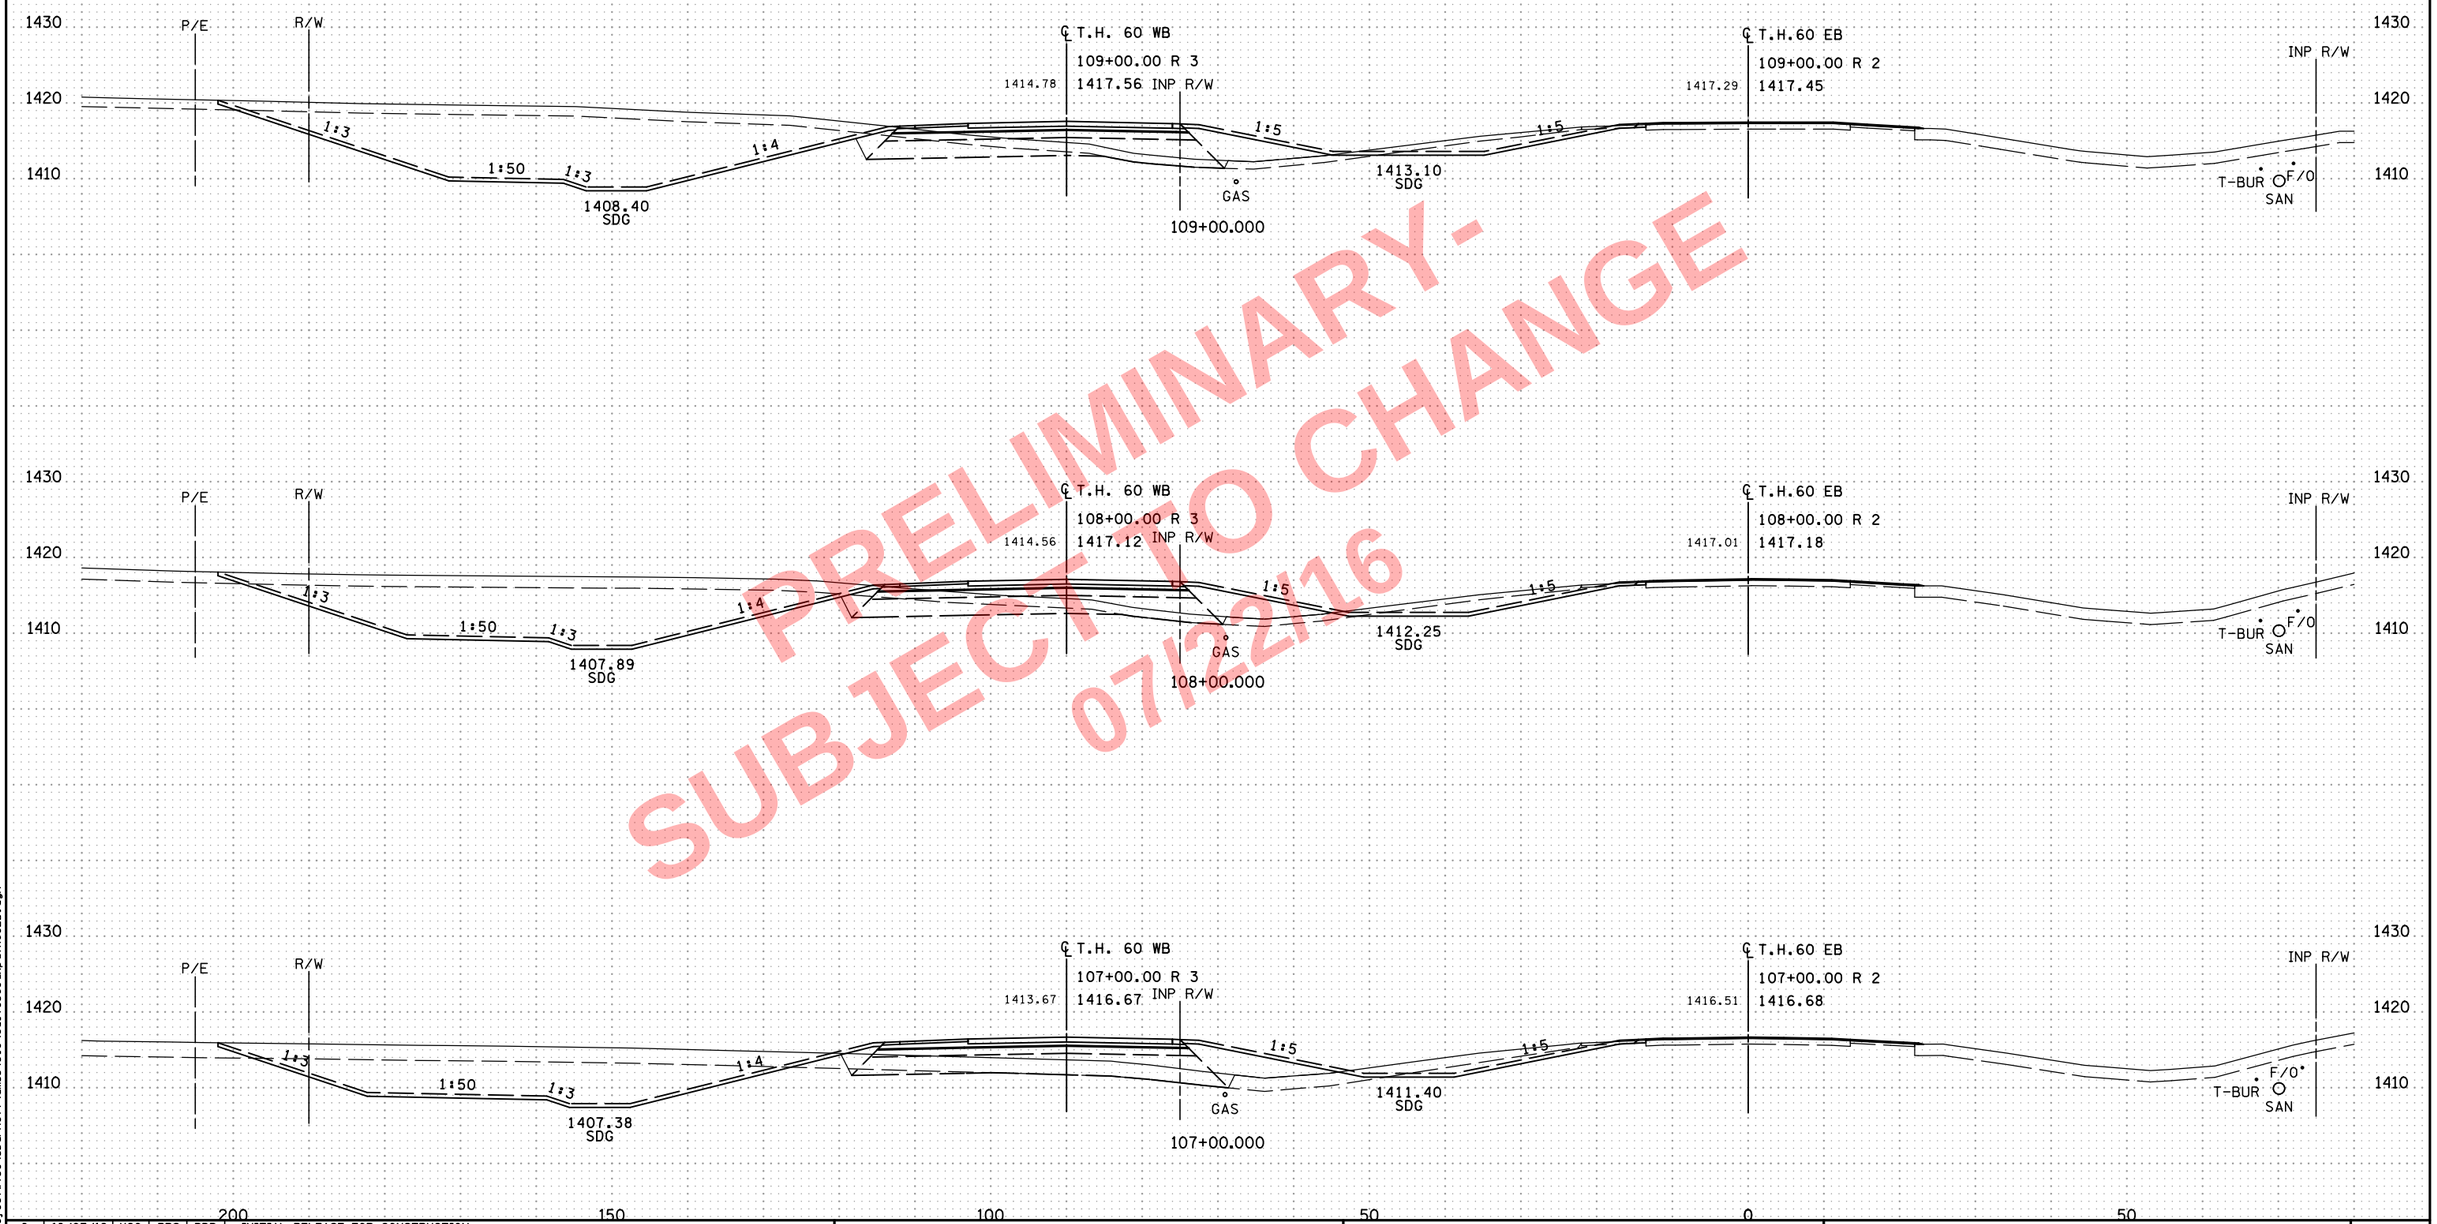

PRELIMINARY-
SUBJECT TO CHANGE
07/22/16

NO	DATE	DWN	DES	CKD	REVISION
0	10/07/16	HGO	PRS	BDB	INITIAL RELEASE FOR CONSTRUCTION

...\cd170369_xp_TH60EB.dgn

8:02:21 AM
7/22/2016
o:\pw_working\projectwise\sbarnett\dms34519\cd170369_xp_TH60EB.dgn

ALLIANT ENGINEERING
233 Park Ave S, Ste 300
Minneapolis, MN 55415
612.758.3080 MAIN
612.758.3099 FAX
www.alliant-inc.com

S.P. 1703-69 (T.H. 60) - WEST GAP

CROSS SECTIONS
T.H. 60
STA. 107+00.000 - 109+00.000

SHEET
X25
OF
X229

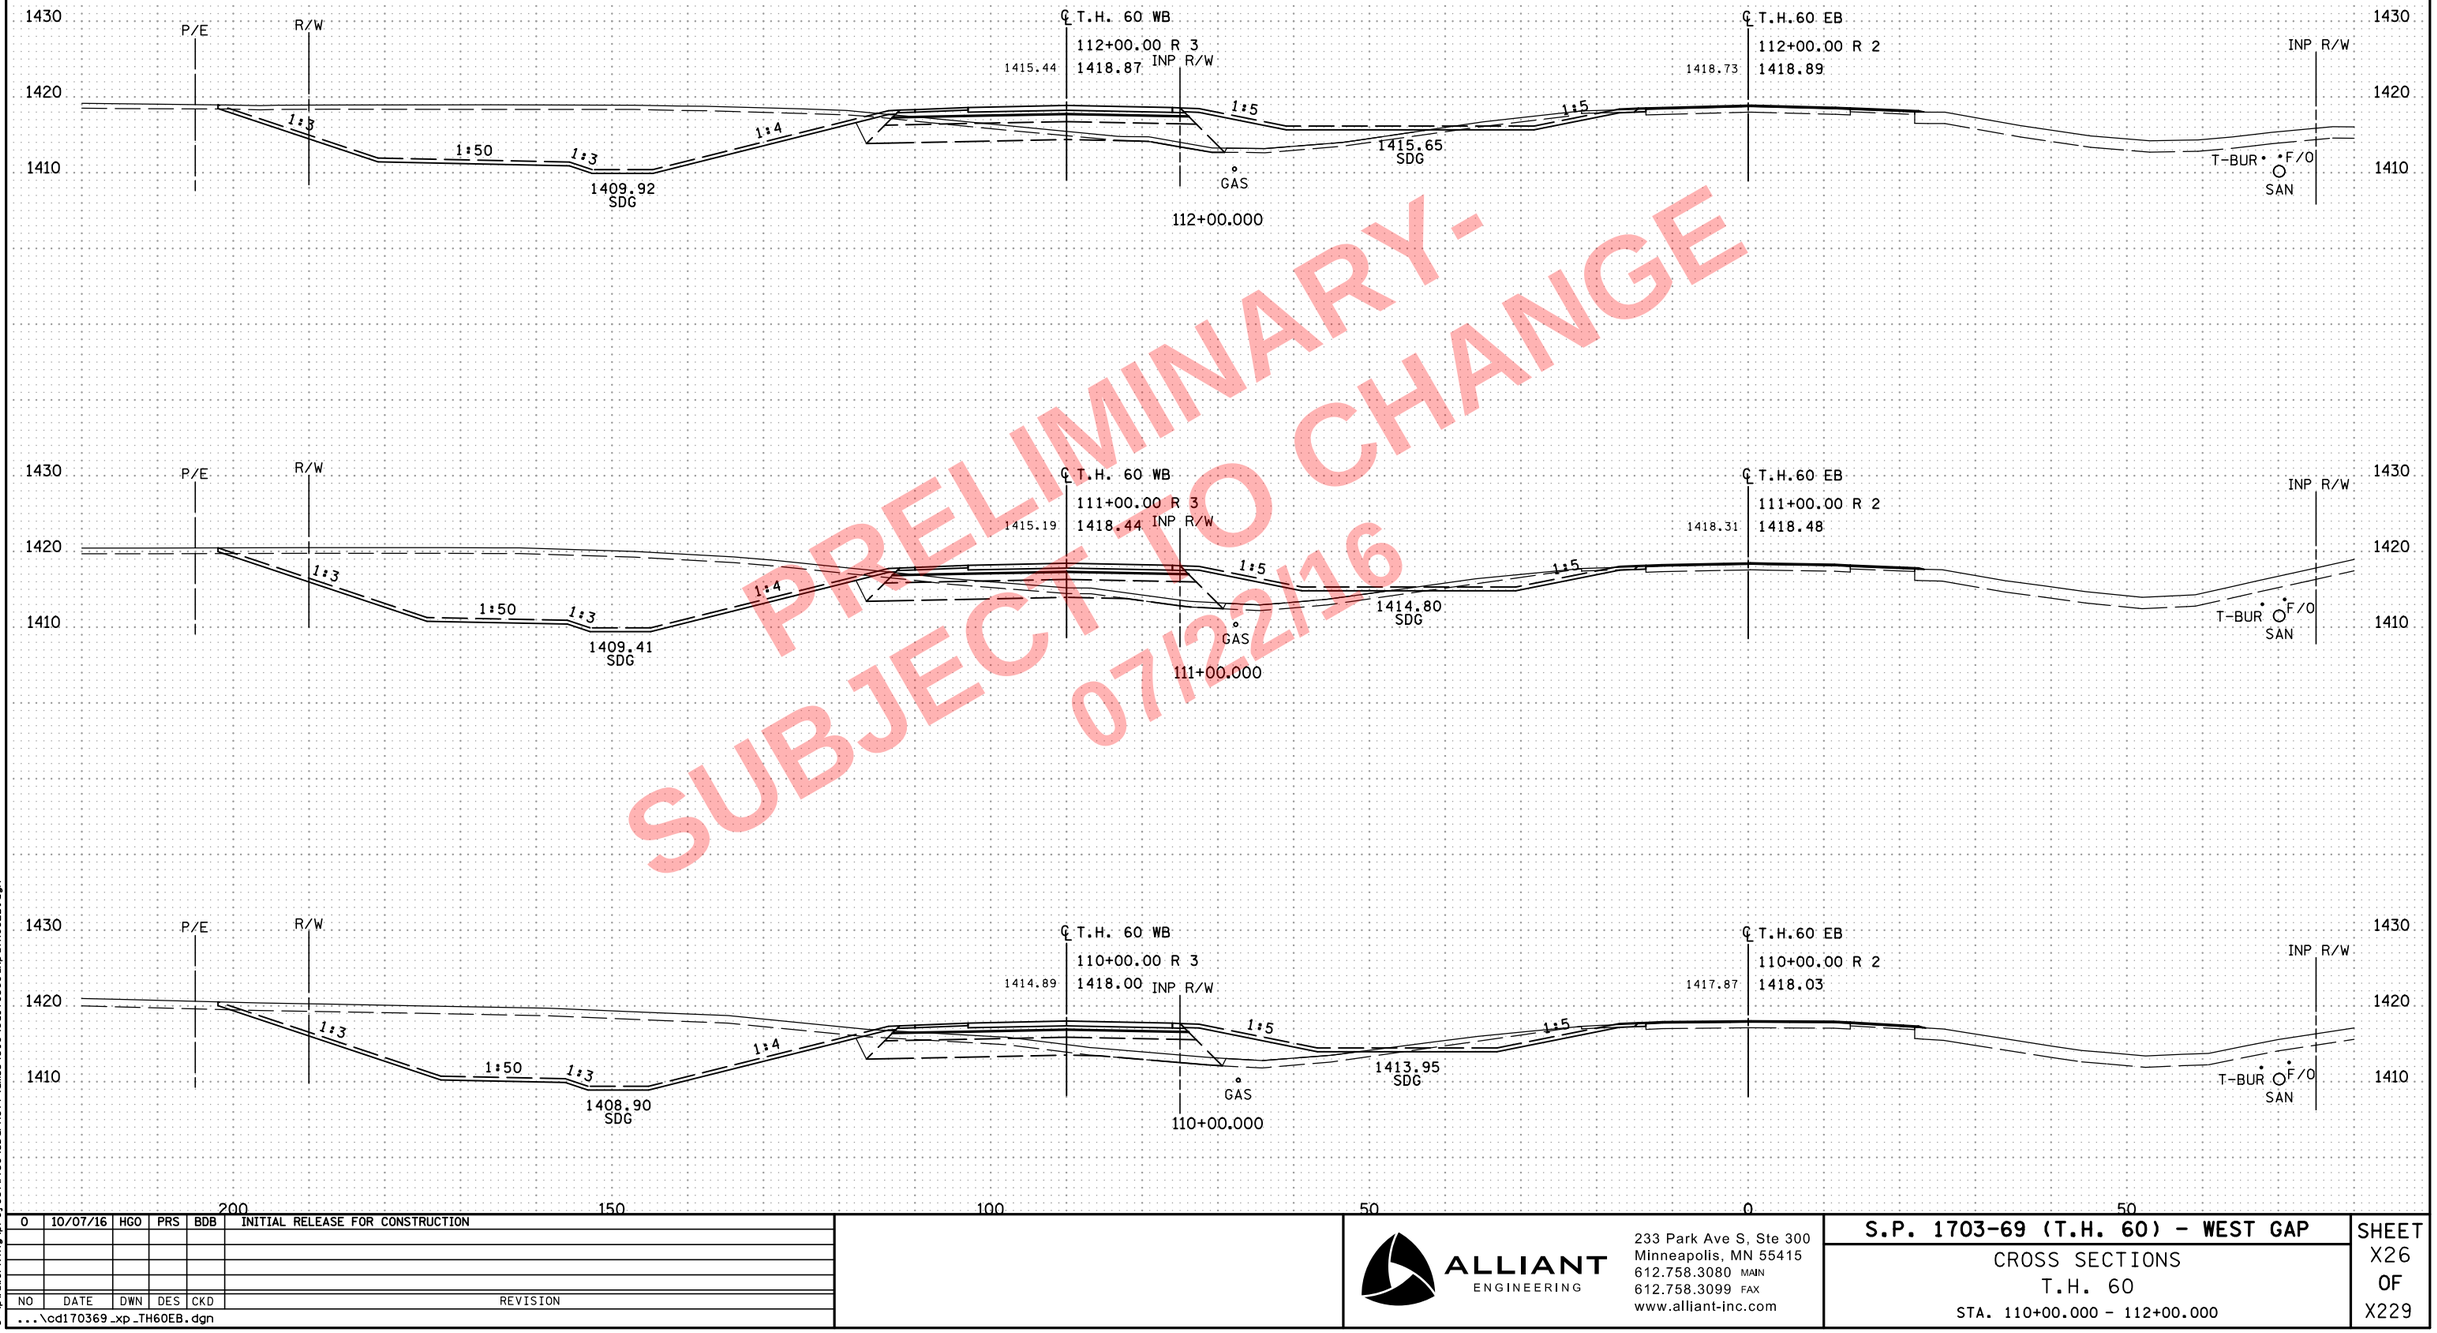

PRELIMINARY-
SUBJECT TO CHANGE
07/22/16

NO	DATE	DWN	DES	CKD	REVISION
0	10/07/16	HGO	PRS	BDB	INITIAL RELEASE FOR CONSTRUCTION

...\cd170369_xp_TH60EB.dgn

8:02:23 AM
7/22/2016
c:\pw_work\ng\projectfwlse\sbarnett\dms345191\cd170369_xp_TH60EB.dgn

ALLIANT ENGINEERING
233 Park Ave S, Ste 300
Minneapolis, MN 55415
612.758.3080 MAIN
612.758.3099 FAX
www.alliant-inc.com

S.P. 1703-69 (T.H. 60) - WEST GAP

CROSS SECTIONS
T.H. 60
STA. 110+00.000 - 112+00.000

SHEET
X26
OF
X229

PRELIMINARY-
SUBJECT TO CHANGE
07/22/16

NO	DATE	DWN	DES	CKD	REVISION
0	10/07/16	HGO	PRS	BDB	INITIAL RELEASE FOR CONSTRUCTION

...\cd170369_xp_TH60EB.dgn

ALLIANT ENGINEERING
233 Park Ave S, Ste 300
Minneapolis, MN 55415
612.758.3080 MAIN
612.758.3099 FAX
www.alliant-inc.com

S.P. 1703-69 (T.H. 60) - WEST GAP

CROSS SECTIONS
T.H. 60
STA. 113+00.000 - 115+00.000

SHEET X27 OF X229

8:02:25 AM
7/22/2016
c:\pw_working\projectwise\sbarnett\dms34519\cd170369_xp_TH60EB.dgn

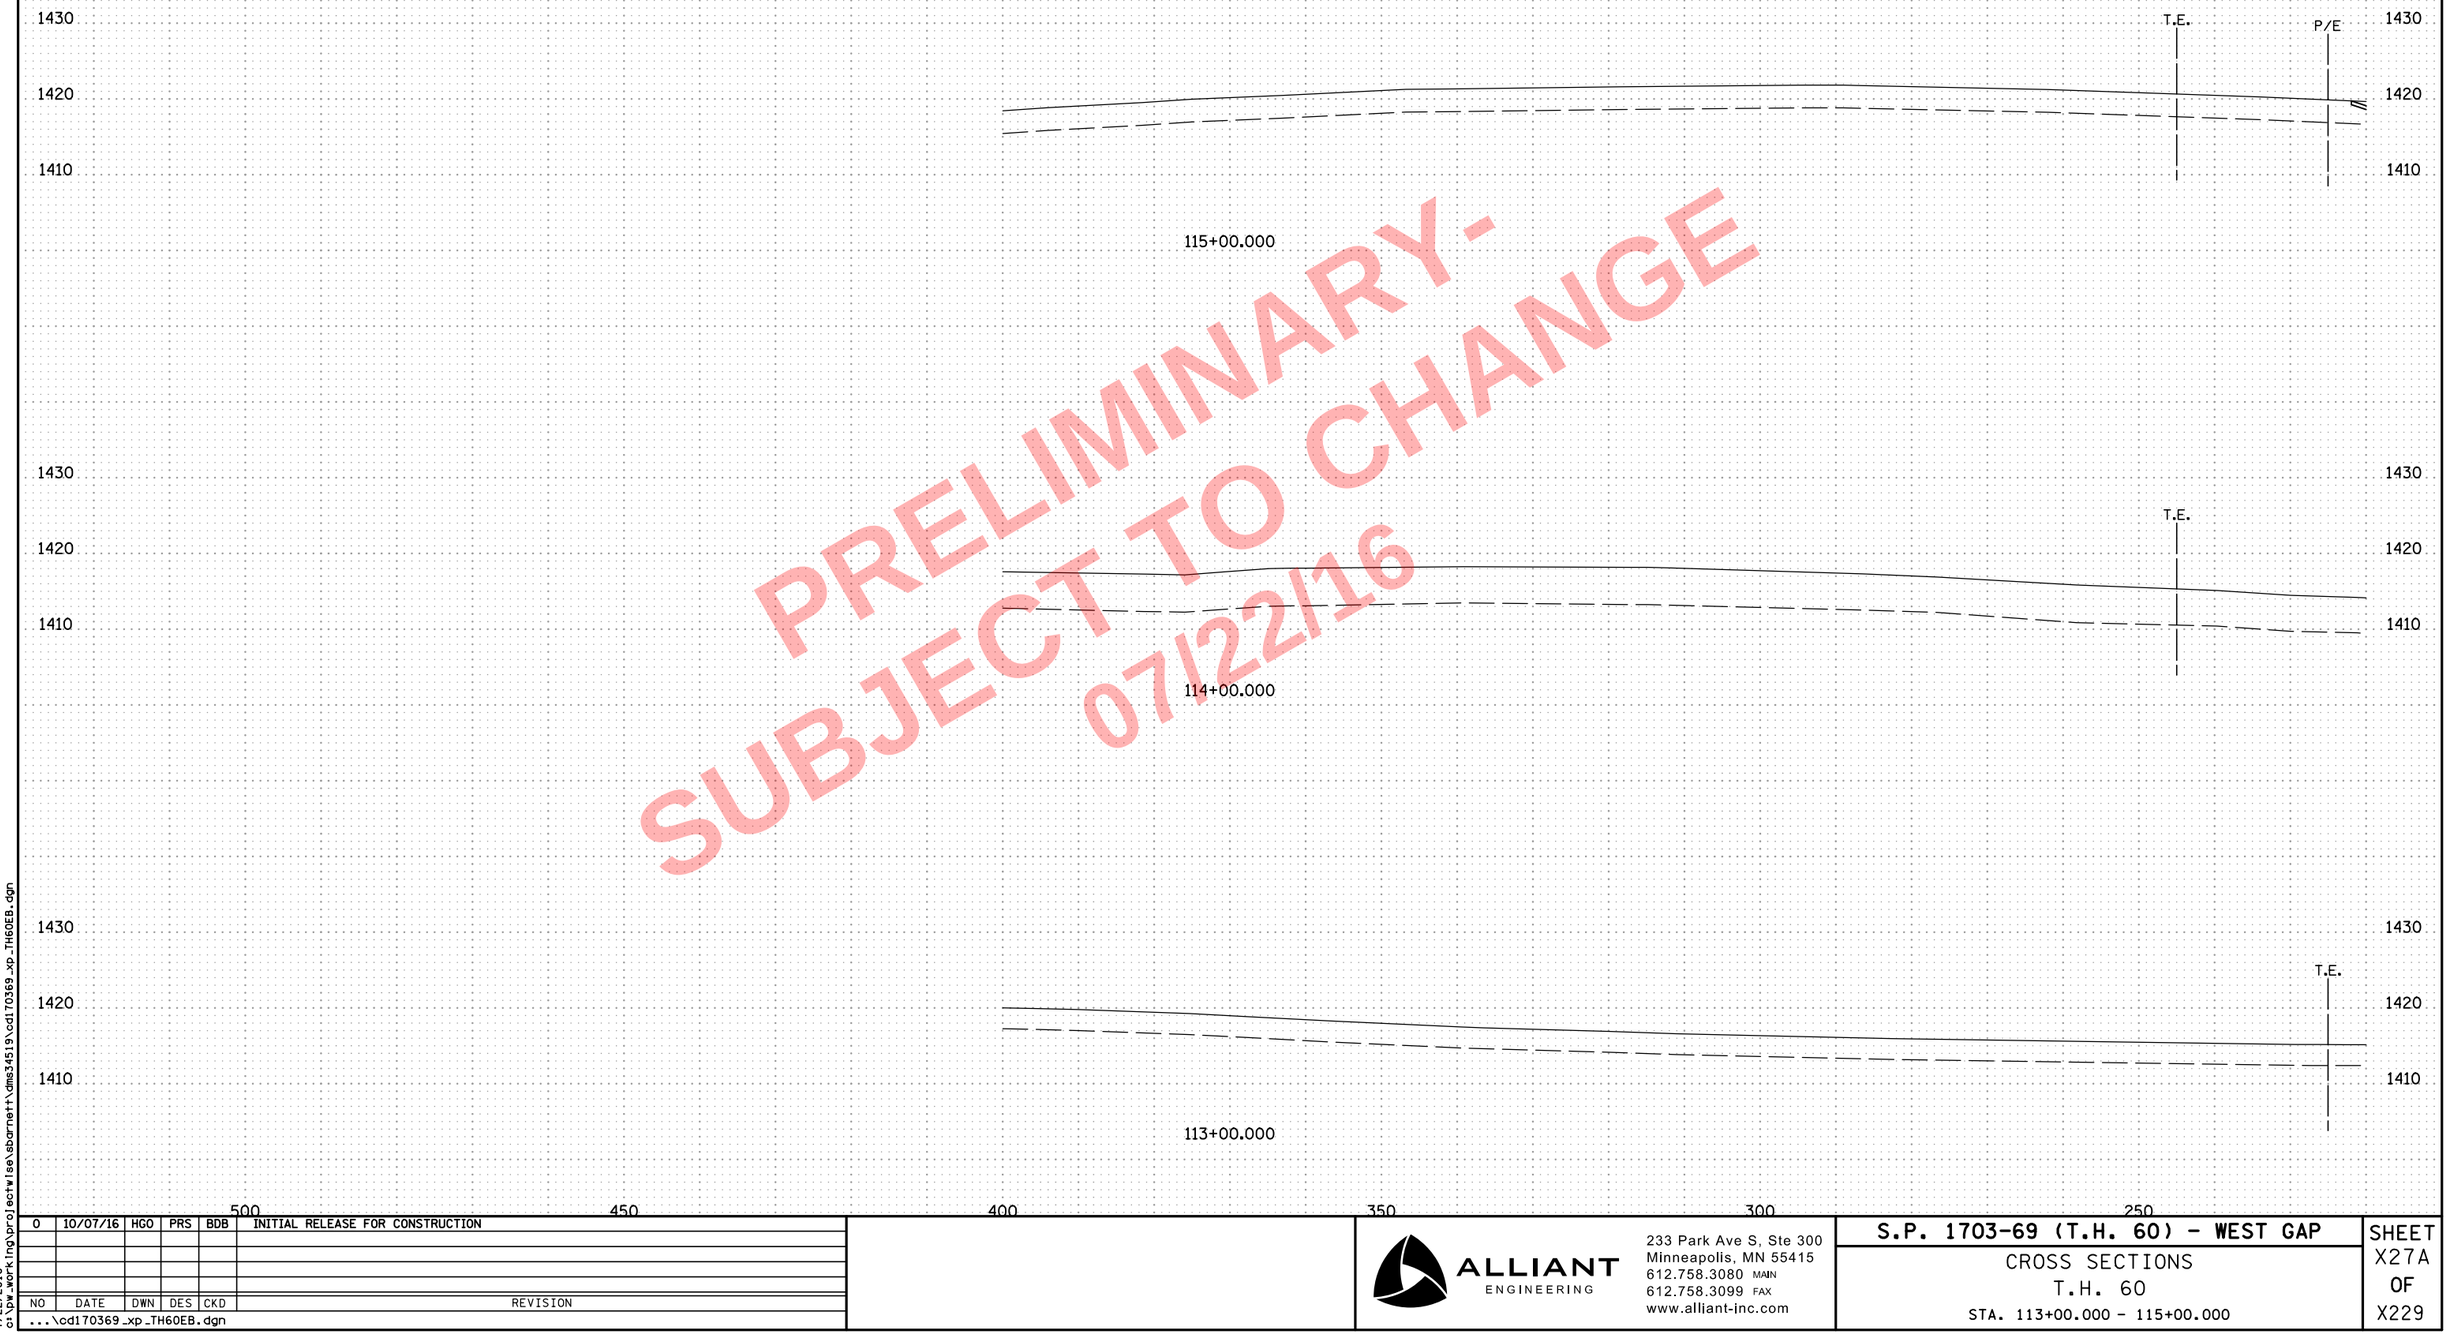

PRELIMINARY -
SUBJECT TO CHANGE
07/22/16

NO	DATE	DWN	DES	CKD	REVISION
0	10/07/16	HGO	PRS	BDB	INITIAL RELEASE FOR CONSTRUCTION

...\cd170369_xp_TH60EB.dgn

8:02:26 AM
7/22/2016
c:\pw_working\projectwise\sbarnett\dms34519\cd170369_xp_TH60EB.dgn

ALLIANT ENGINEERING
233 Park Ave S, Ste 300
Minneapolis, MN 55415
612.758.3080 MAIN
612.758.3099 FAX
www.alliant-inc.com

S.P. 1703-69 (T.H. 60) - WEST GAP

CROSS SECTIONS
T.H. 60
STA. 113+00.000 - 115+00.000

SHEET
X27A
OF
X229

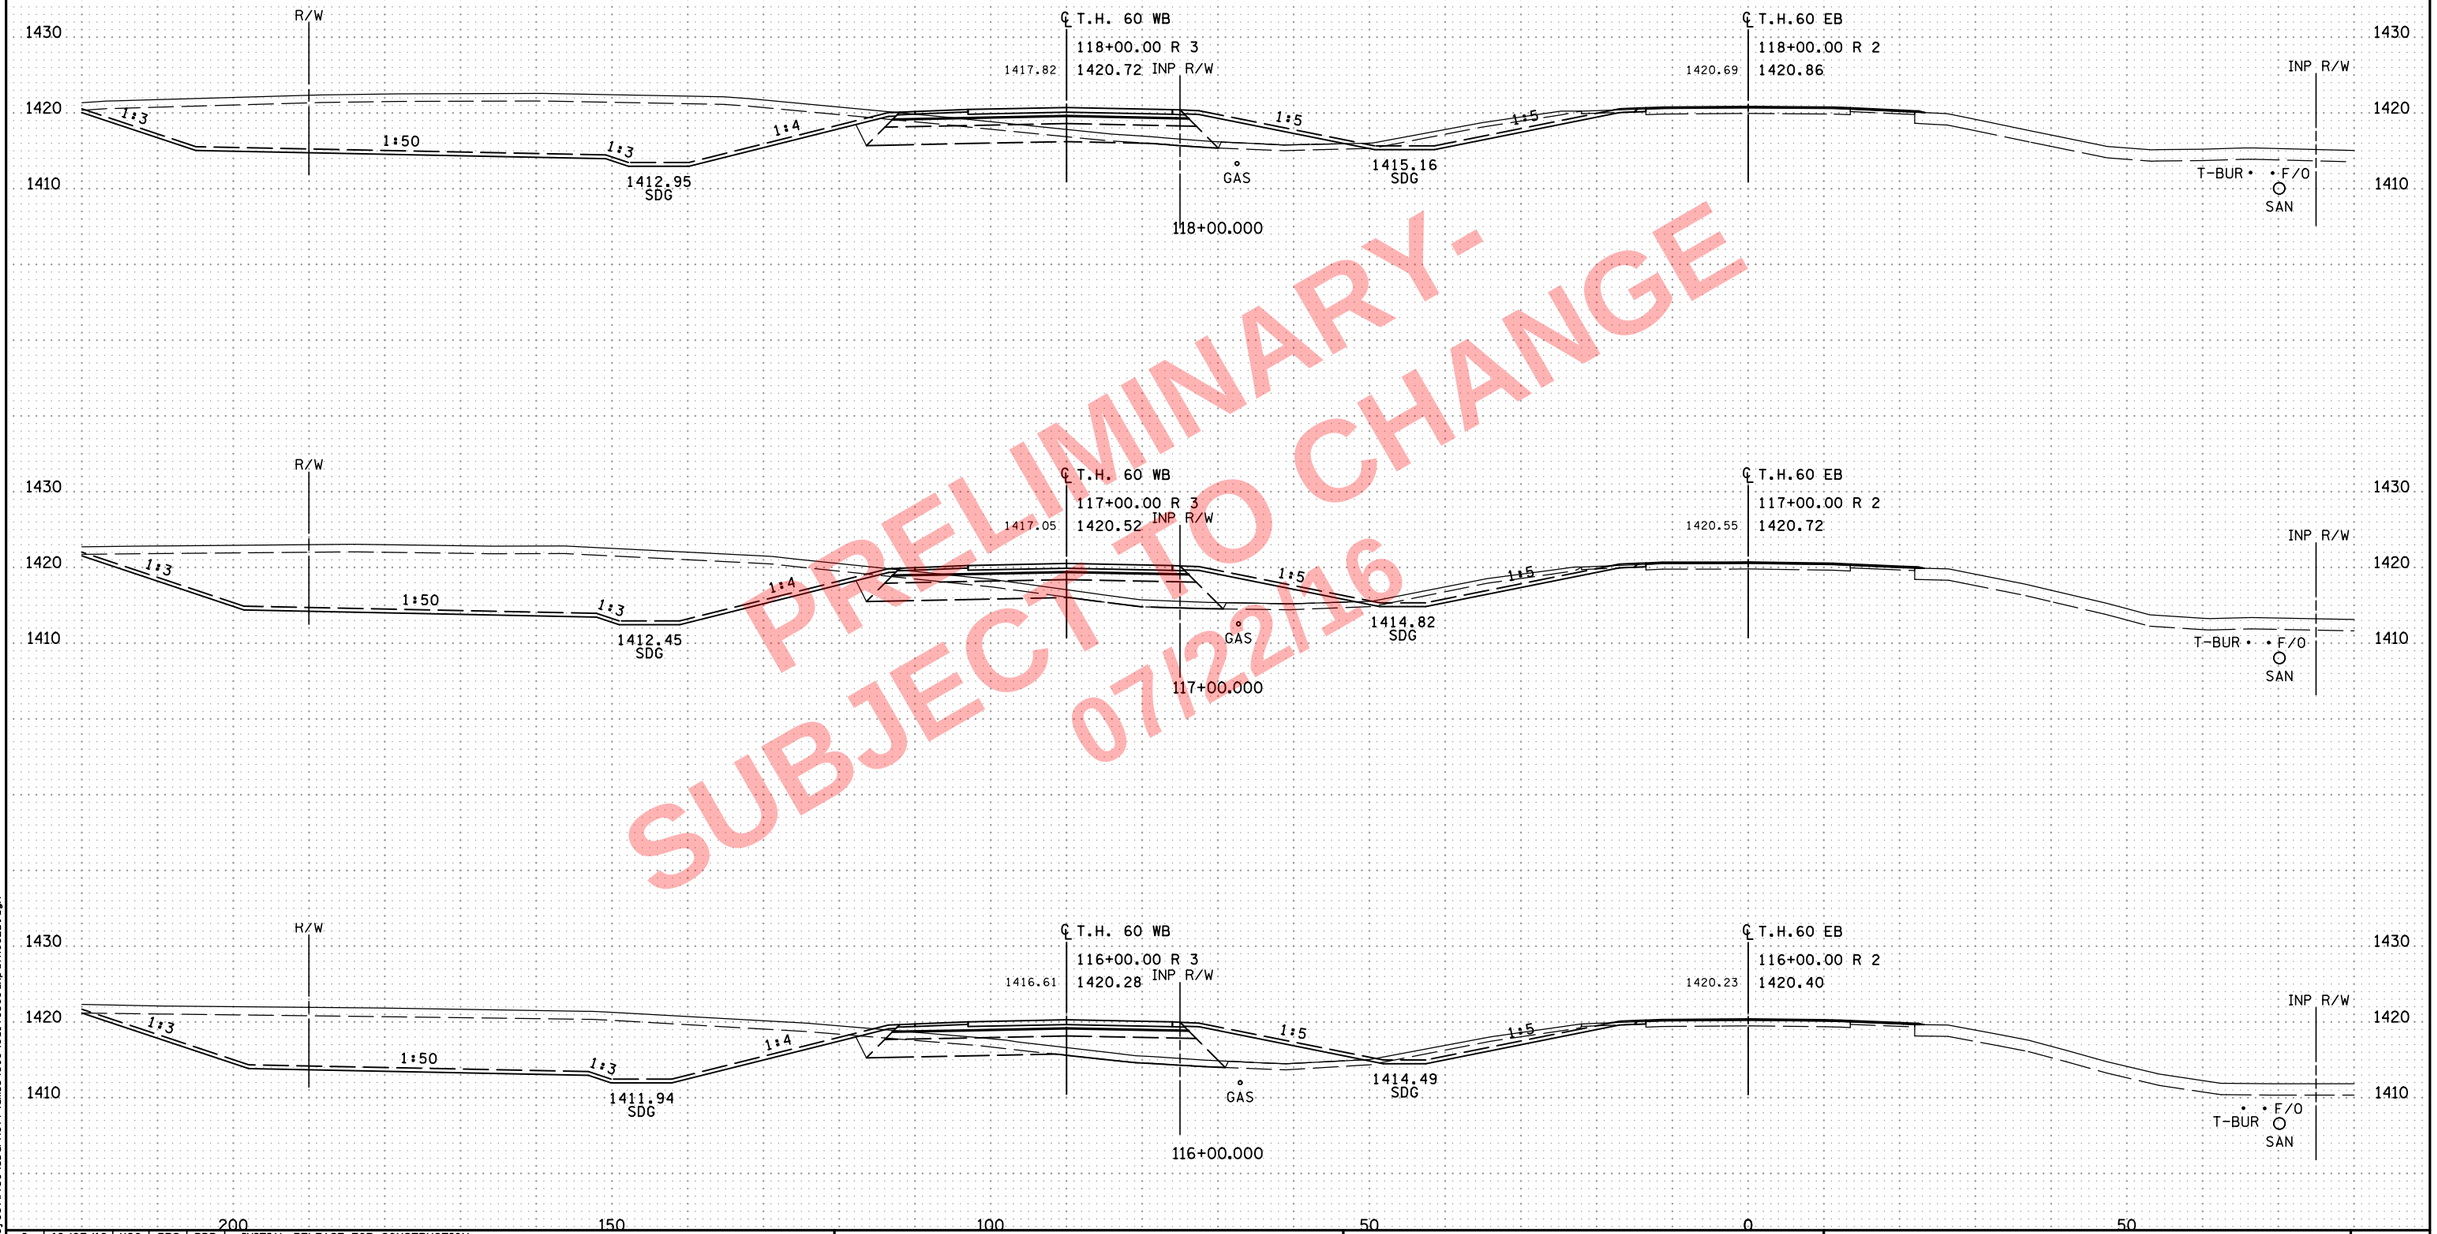

PRELIMINARY-
SUBJECT TO CHANGE
07/22/16

NO	DATE	DWN	DES	CKD	REVISION
0	10/07/16	HGO	PRS	BDB	INITIAL RELEASE FOR CONSTRUCTION

...\cd170369_xp_TH60EB.dgn

8:02:28 AM
7/22/2016
c:\pw_work\ng\project\wise\sbarnett\dms345191\cd170369_xp_TH60EB.dgn

ALLIANT ENGINEERING
233 Park Ave S, Ste 300
Minneapolis, MN 55415
612.758.3080 MAIN
612.758.3099 FAX
www.alliant-inc.com

S.P. 1703-69 (T.H. 60) - WEST GAP

CROSS SECTIONS
T.H. 60
STA. 116+00.000 - 118+00.000

SHEET
X28
OF
X229

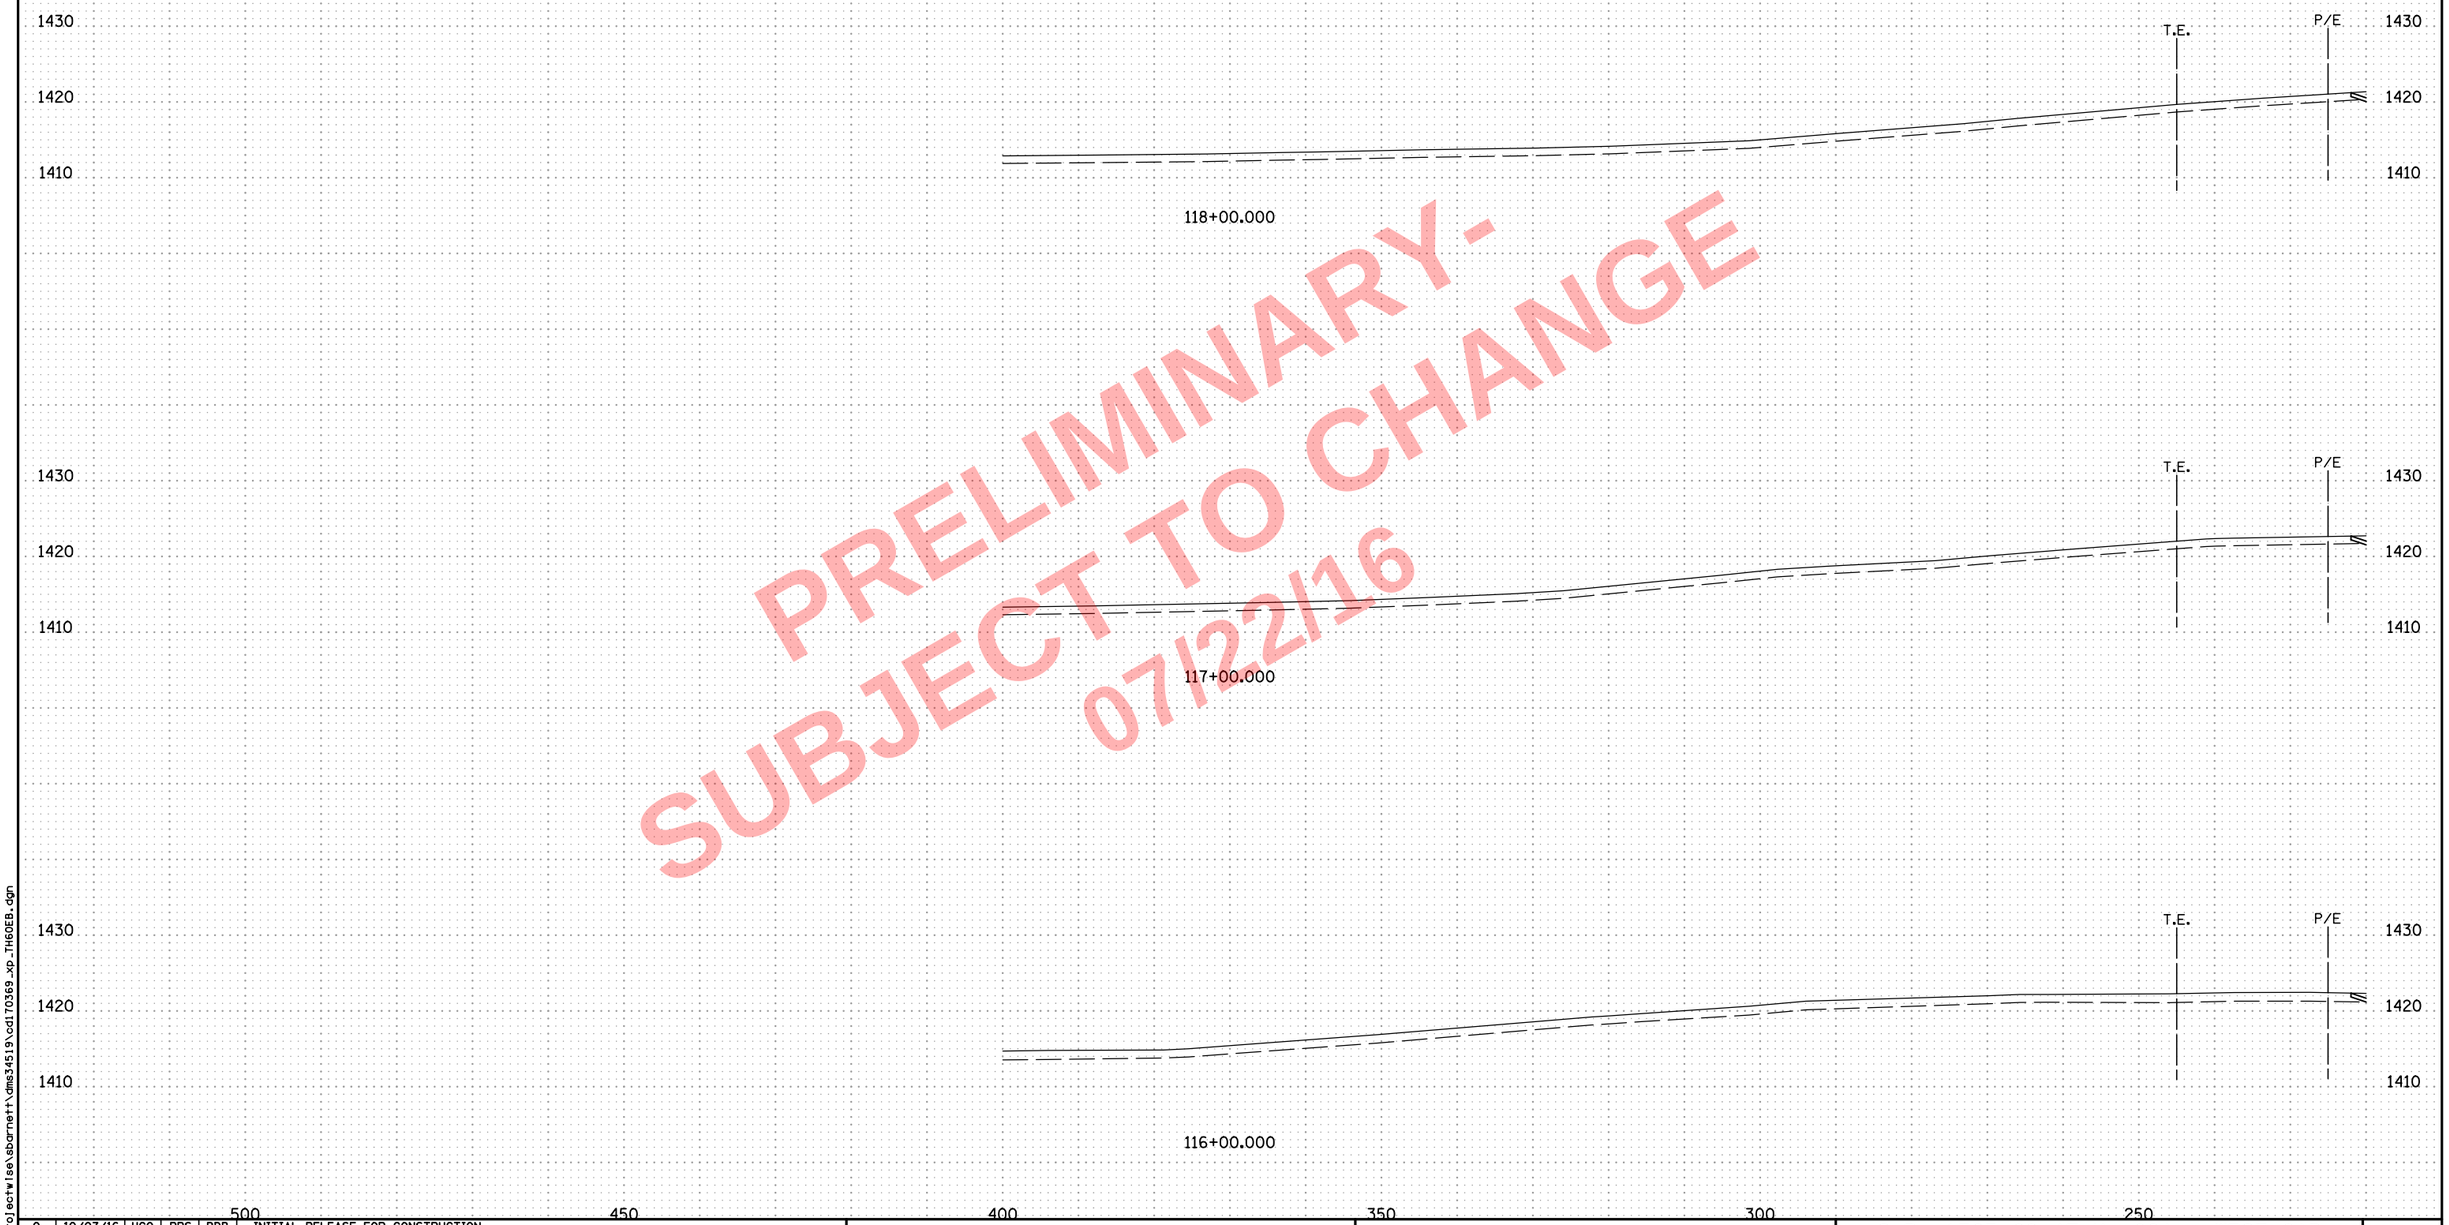

PRELIMINARY -
SUBJECT TO CHANGE
07/22/16

NO	DATE	DWN	DES	CKD	REVISION
0	10/07/16	HGO	PRS	BDB	INITIAL RELEASE FOR CONSTRUCTION

...\cd170369_xp_TH60EB.dgn

ALLIANT ENGINEERING
233 Park Ave S, Ste 300
Minneapolis, MN 55415
612.758.3080 MAIN
612.758.3099 FAX
www.alliant-inc.com

S.P. 1703-69 (T.H. 60) - WEST GAP

CROSS SECTIONS
T.H. 60
STA. 116+00.000 - 118+00.000

SHEET X28A OF X229

8:02:30 AM
7/22/2016
c:\pw_working\projectwise\sbarnett\dms34519\cd170369_xp_TH60EB.dgn

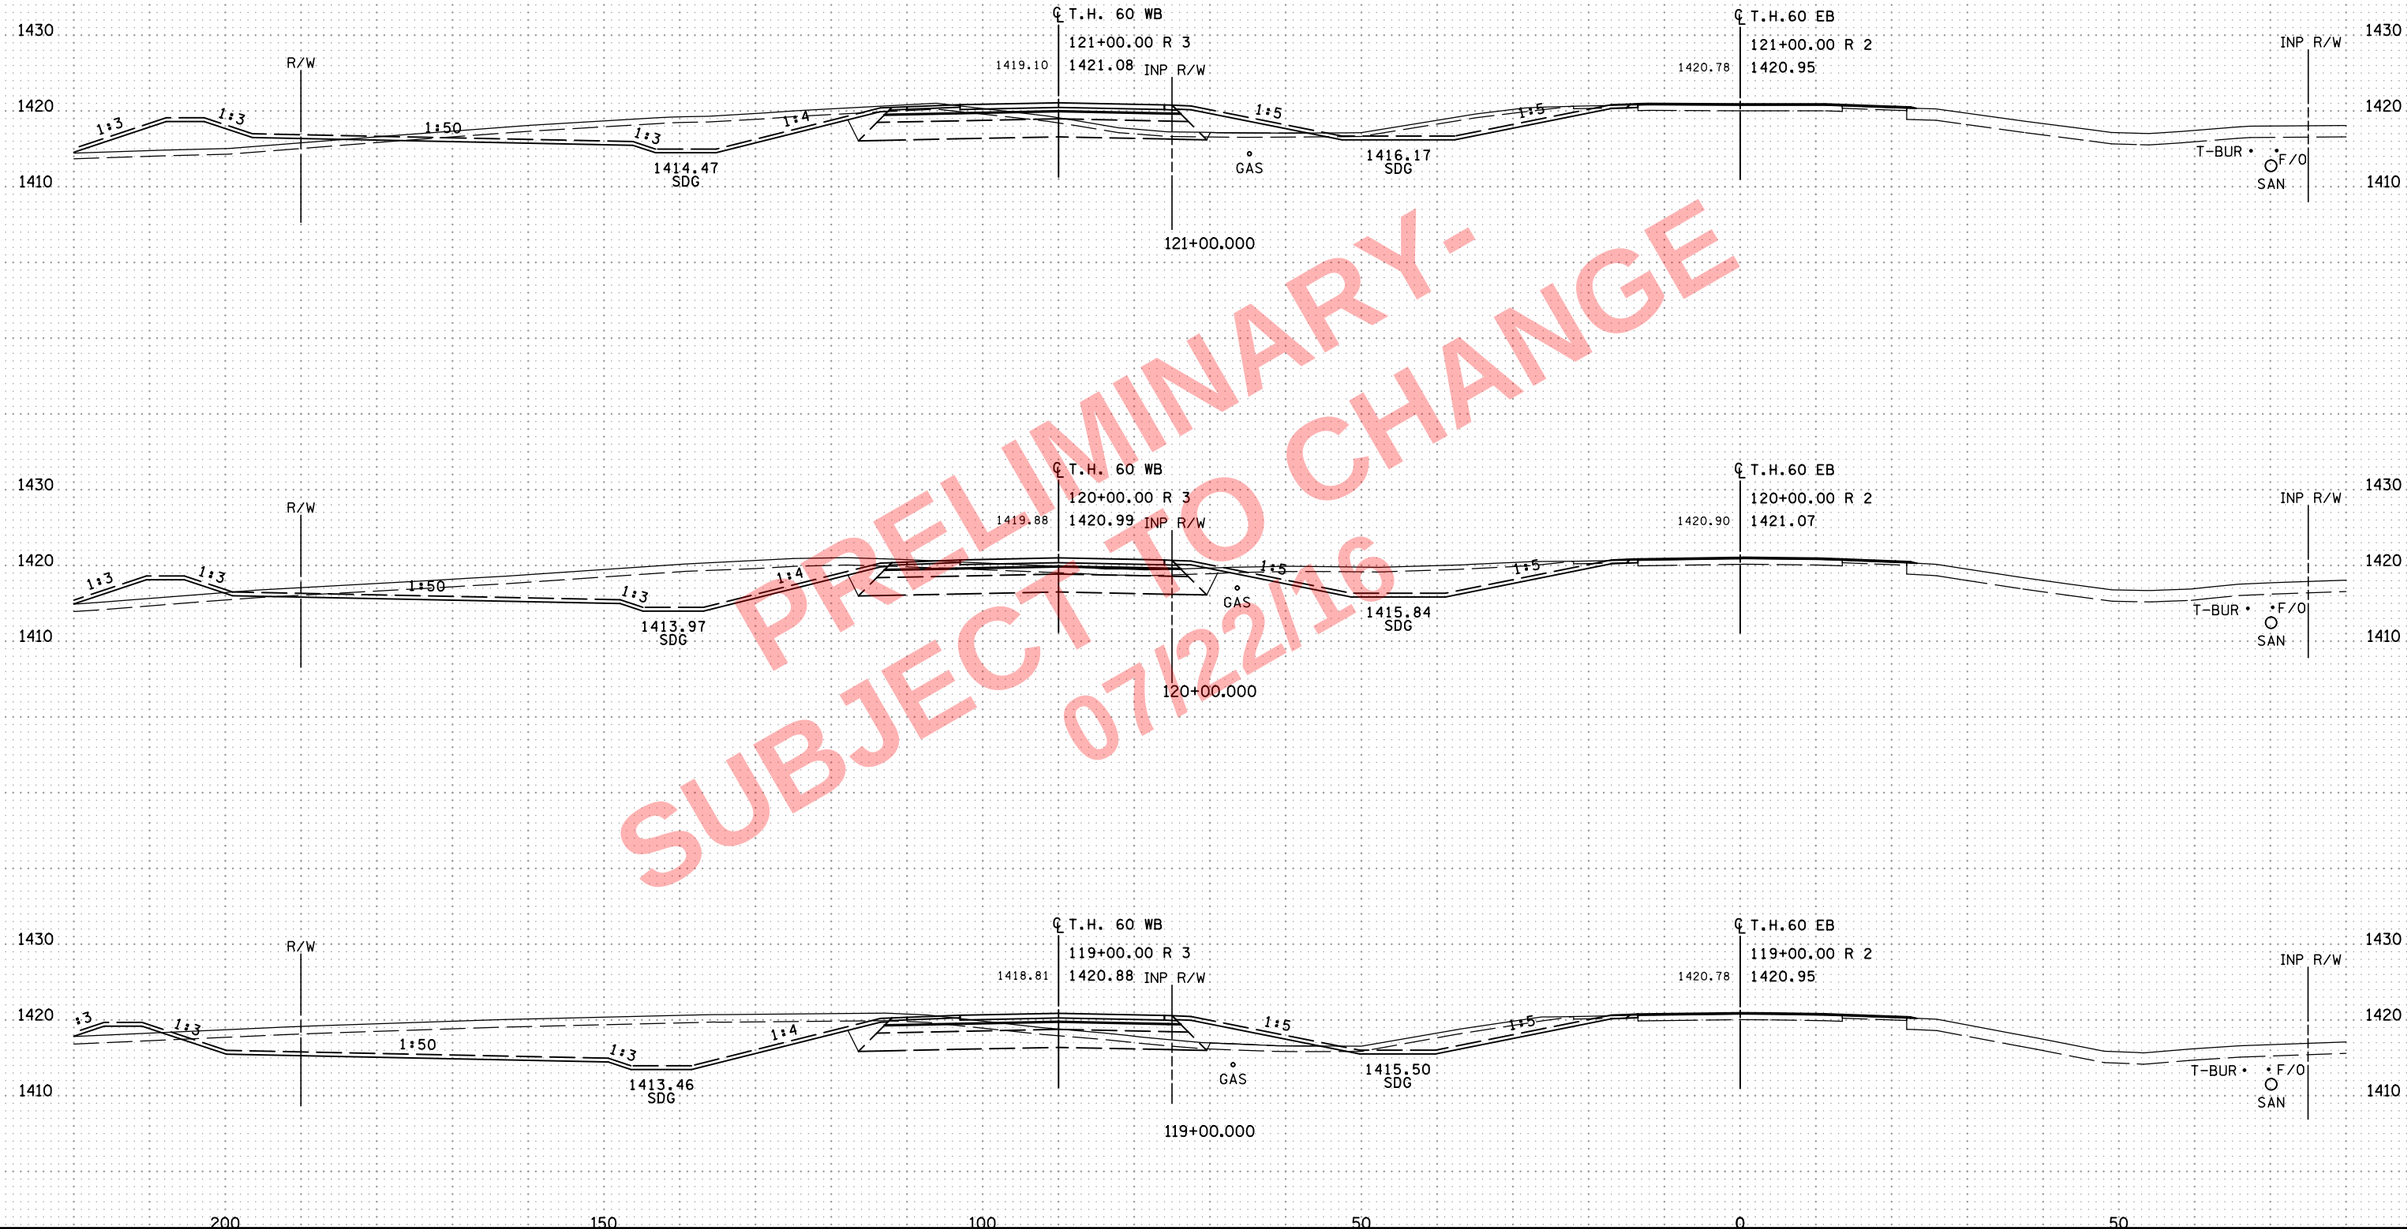

PRELIMINARY - SUBJECT TO CHANGE 07/22/16

NO	DATE	DWN	DES	CKD	REVISION
0	10/07/16	HGO	PRS	BDB	INITIAL RELEASE FOR CONSTRUCTION

...\cd170369_xp_TH60EB.dgn

ALLIANT ENGINEERING
233 Park Ave S, Ste 300
Minneapolis, MN 55415
612.758.3080 MAIN
612.758.3099 FAX
www.alliant-inc.com

S.P. 1703-69 (T.H. 60) - WEST GAP

CROSS SECTIONS
T.H. 60
STA. 119+00.000 - 121+00.000

SHEET X29 OF X229

8:02:32 AM
7/22/2016
o:\pw_working\projectwise\sbarnett\dms34519\cd170369_xp_TH60EB.dgn

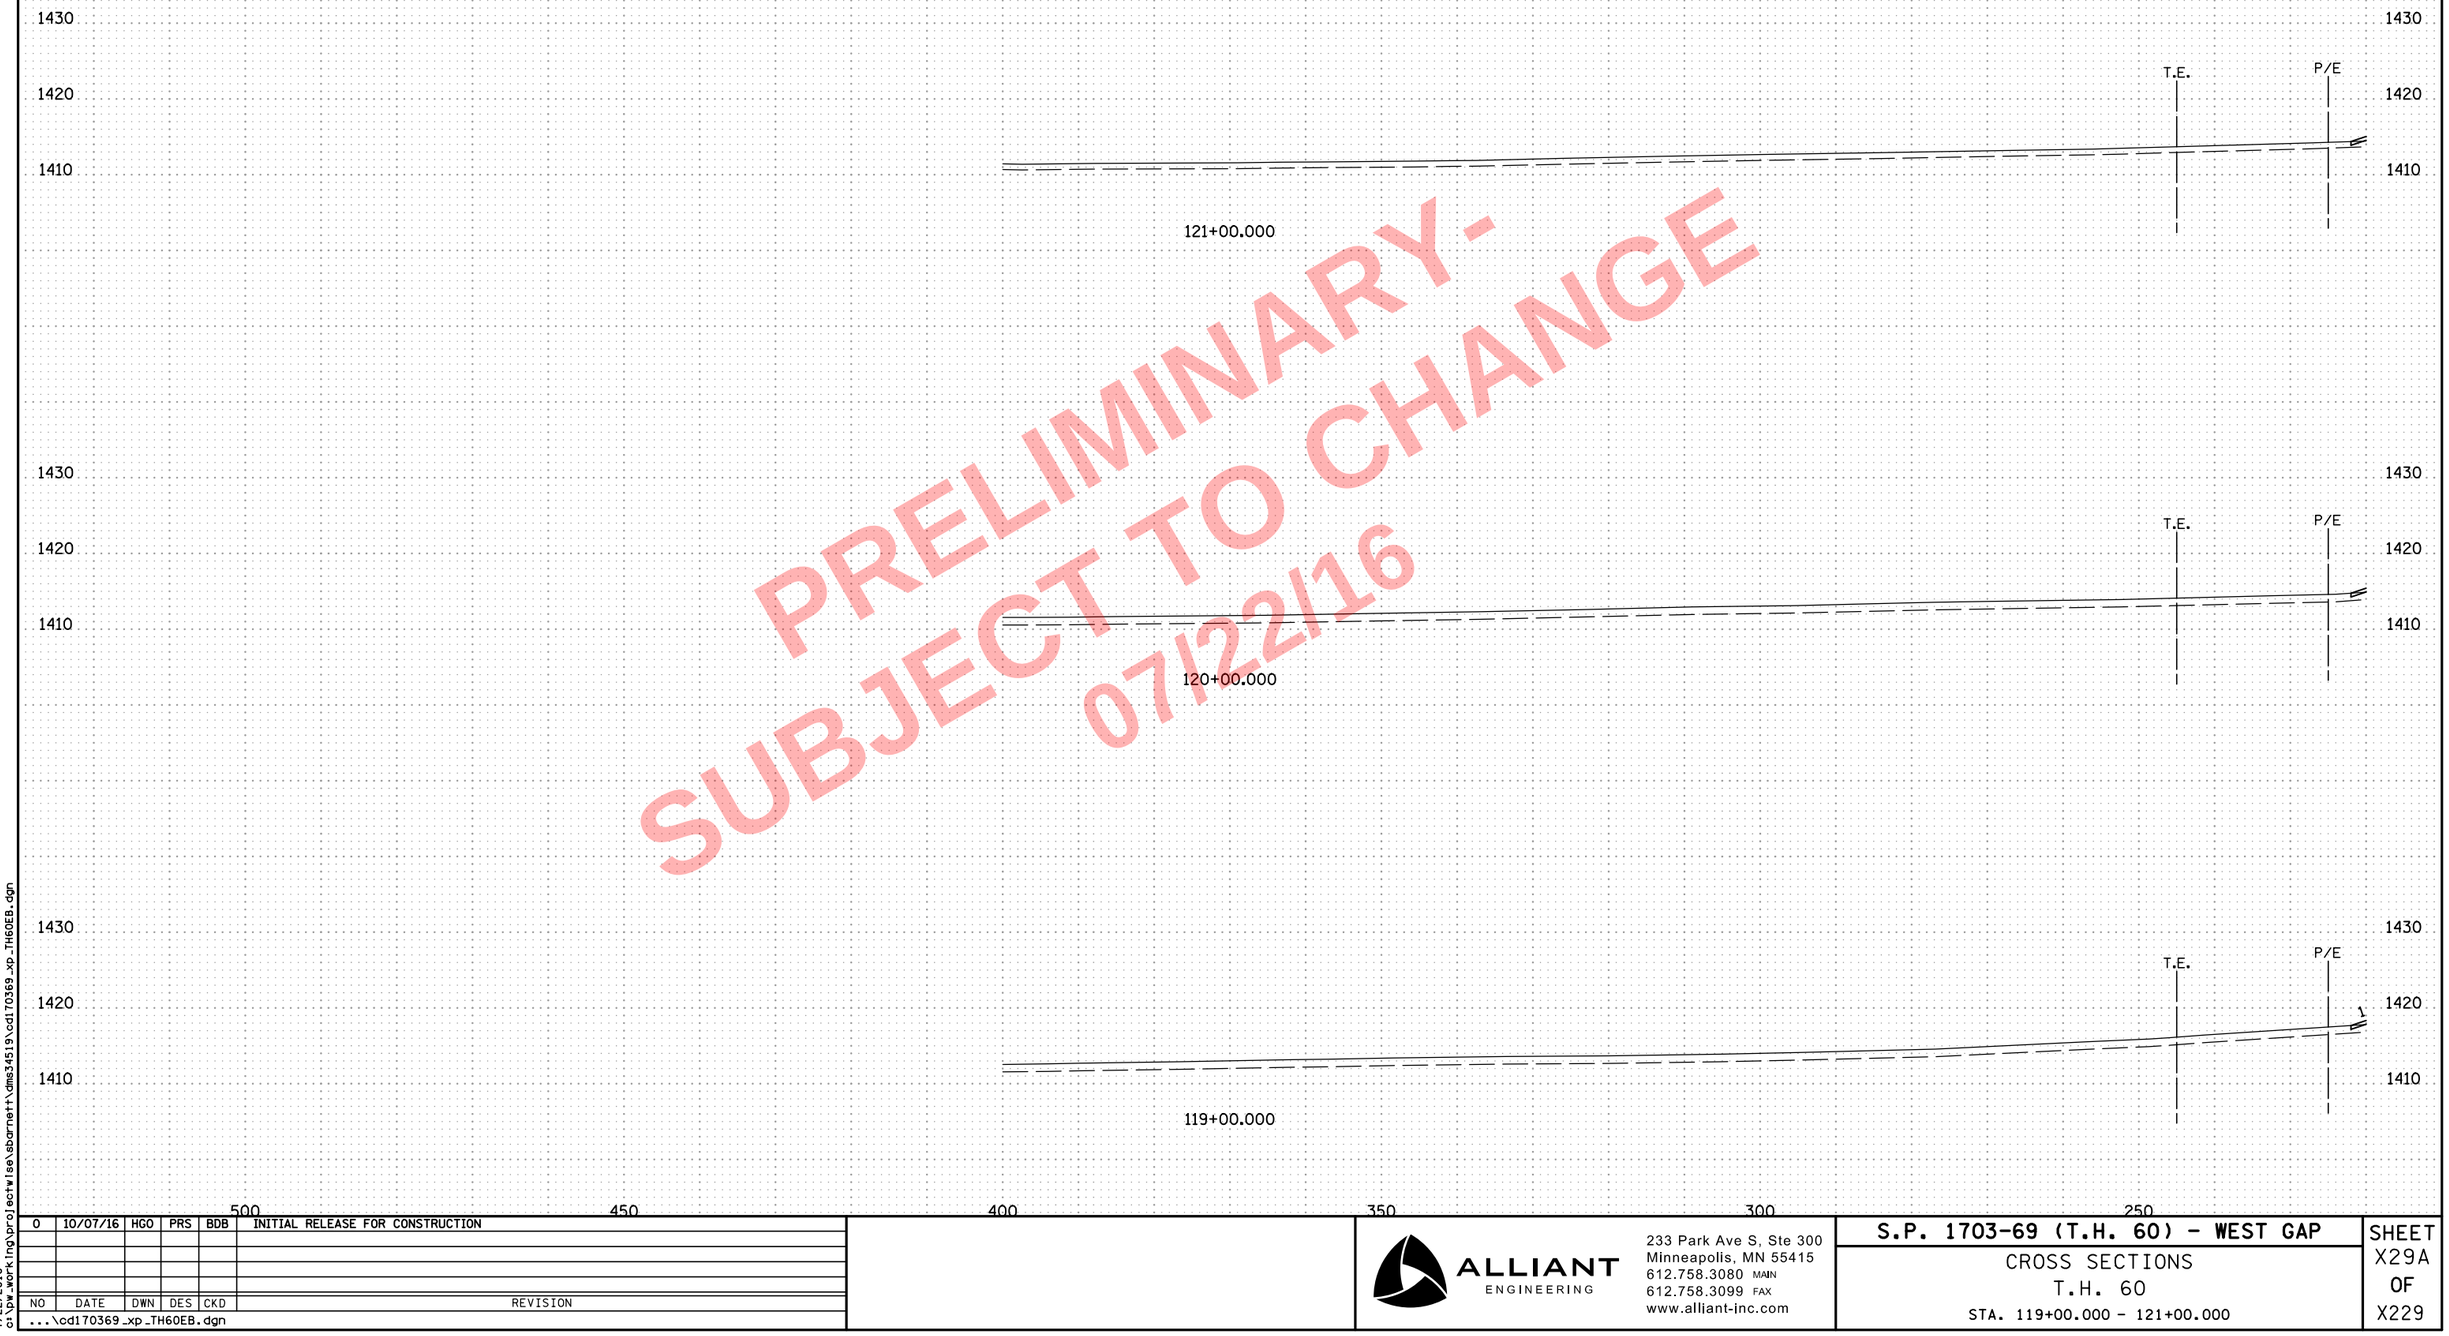

PRELIMINARY -
SUBJECT TO CHANGE
07/22/16

NO	DATE	DWN	DES	CKD	REVISION
0	10/07/16	HGO	PRS	BDB	INITIAL RELEASE FOR CONSTRUCTION

...\cd170369_xp_TH60EB.dgn

8:02:34 AM
7/22/2016
c:\pw_working\projectwise\sbarnett\dms34519\cd170369_xp_TH60EB.dgn

ALLIANT ENGINEERING
233 Park Ave S, Ste 300
Minneapolis, MN 55415
612.758.3080 MAIN
612.758.3099 FAX
www.alliant-inc.com

S.P. 1703-69 (T.H. 60) - WEST GAP

CROSS SECTIONS
T.H. 60
STA. 119+00.000 - 121+00.000

SHEET
X29A
OF
X229

PRELIMINARY-
SUBJECT TO CHANGE
07/22/16

NO	DATE	DWN	DES	CKD	REVISION
0	10/07/16	HGO	PRS	BDB	INITIAL RELEASE FOR CONSTRUCTION

...\cd170369_xp_TH60EB.dgn

8:02:36 AM
7/22/2016
c:\pw_working\projectwise\sbarnett\dms34519\cd170369_xp_TH60EB.dgn

ALLIANT ENGINEERING
233 Park Ave S, Ste 300
Minneapolis, MN 55415
612.758.3080 MAIN
612.758.3099 FAX
www.alliant-inc.com

S.P. 1703-69 (T.H. 60) - WEST GAP

CROSS SECTIONS
T.H. 60
STA. 122+00.000 - 124+00.000

SHEET
X30
OF
X229

PRELIMINARY-
SUBJECT TO CHANGE
07/22/16

NO	DATE	DWN	DES	CKD	REVISION
0	10/07/16	HGO	PRS	BDB	INITIAL RELEASE FOR CONSTRUCTION

...\cd170369_xp_TH60EB.dgn

ALLIANT ENGINEERING
233 Park Ave S, Ste 300
Minneapolis, MN 55415
612.758.3080 MAIN
612.758.3099 FAX
www.alliant-inc.com

S.P. 1703-69 (T.H. 60) - WEST GAP

CROSS SECTIONS
T.H. 60
STA. 122+00.000 - 124+00.000

SHEET X30A OF X229

8:02:38 AM
7/22/2016
c:\pw_working\projectwise\sbarnett\dms34519\cd170369_xp_TH60EB.dgn

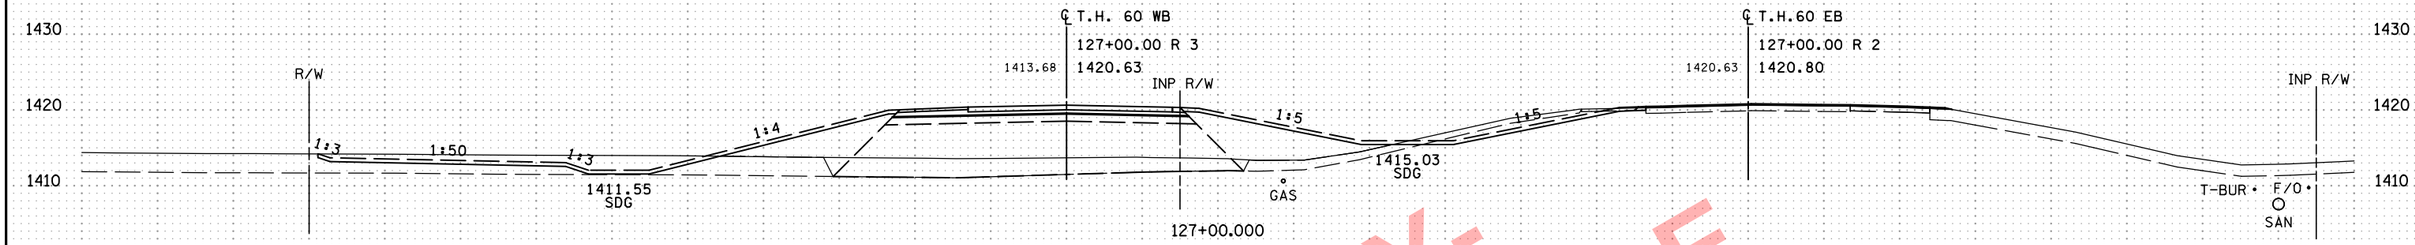

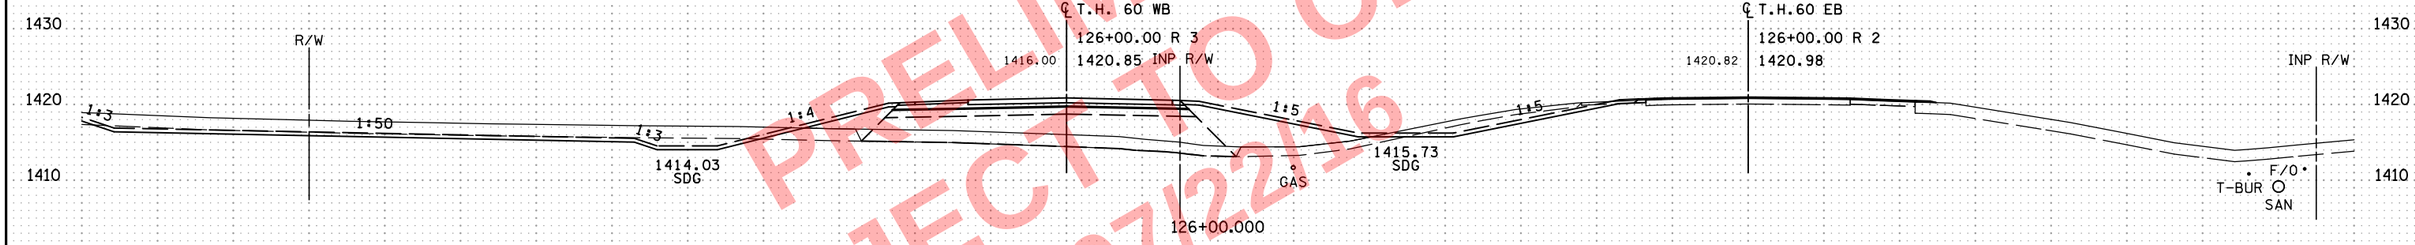

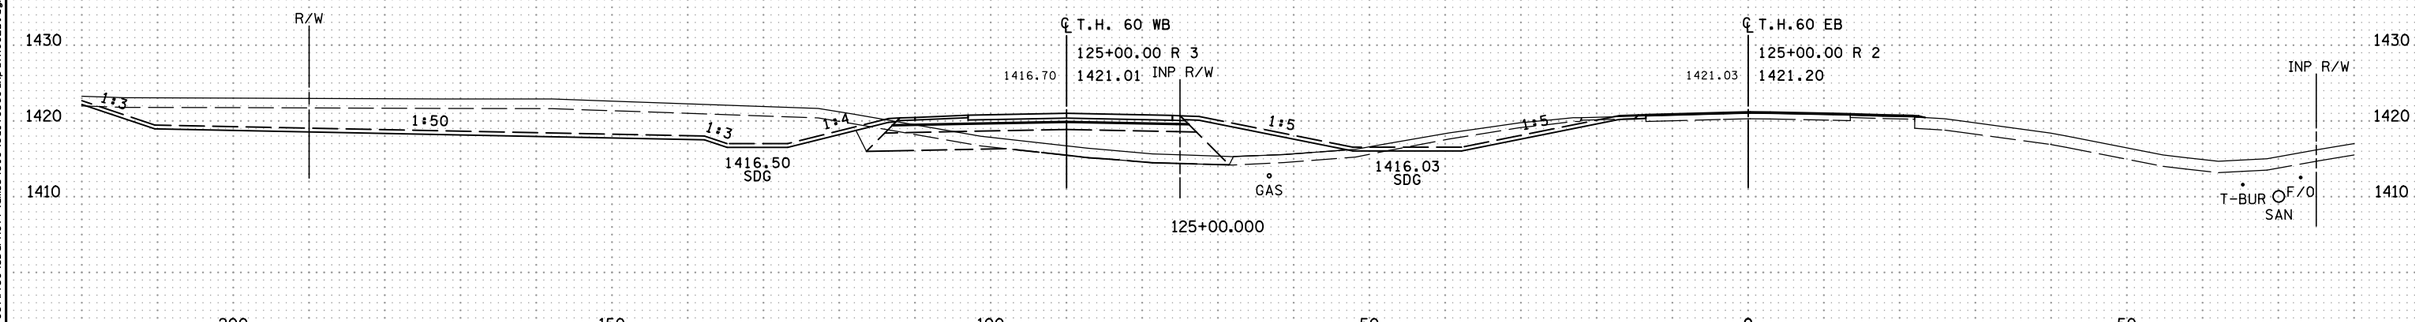

PRELIMINARY-
SUBJECT TO CHANGE
07/22/16

NO	DATE	DWN	DES	CKD	REVISION
0	10/07/16	HGO	PRS	BDB	INITIAL RELEASE FOR CONSTRUCTION

...\cd170369_xp_TH60EB.dgn

8:02:40 AM
7/22/2016
o:\pw_working\projectwise\sbarnett\dms34519\cd170369_xp_TH60EB.dgn

ALLIANT ENGINEERING
233 Park Ave S, Ste 300
Minneapolis, MN 55415
612.758.3080 MAIN
612.758.3099 FAX
www.alliant-inc.com

S.P. 1703-69 (T.H. 60) - WEST GAP

CROSS SECTIONS
T.H. 60
STA. 125+00.000 - 127+00.000

SHEET
X31
OF
X229

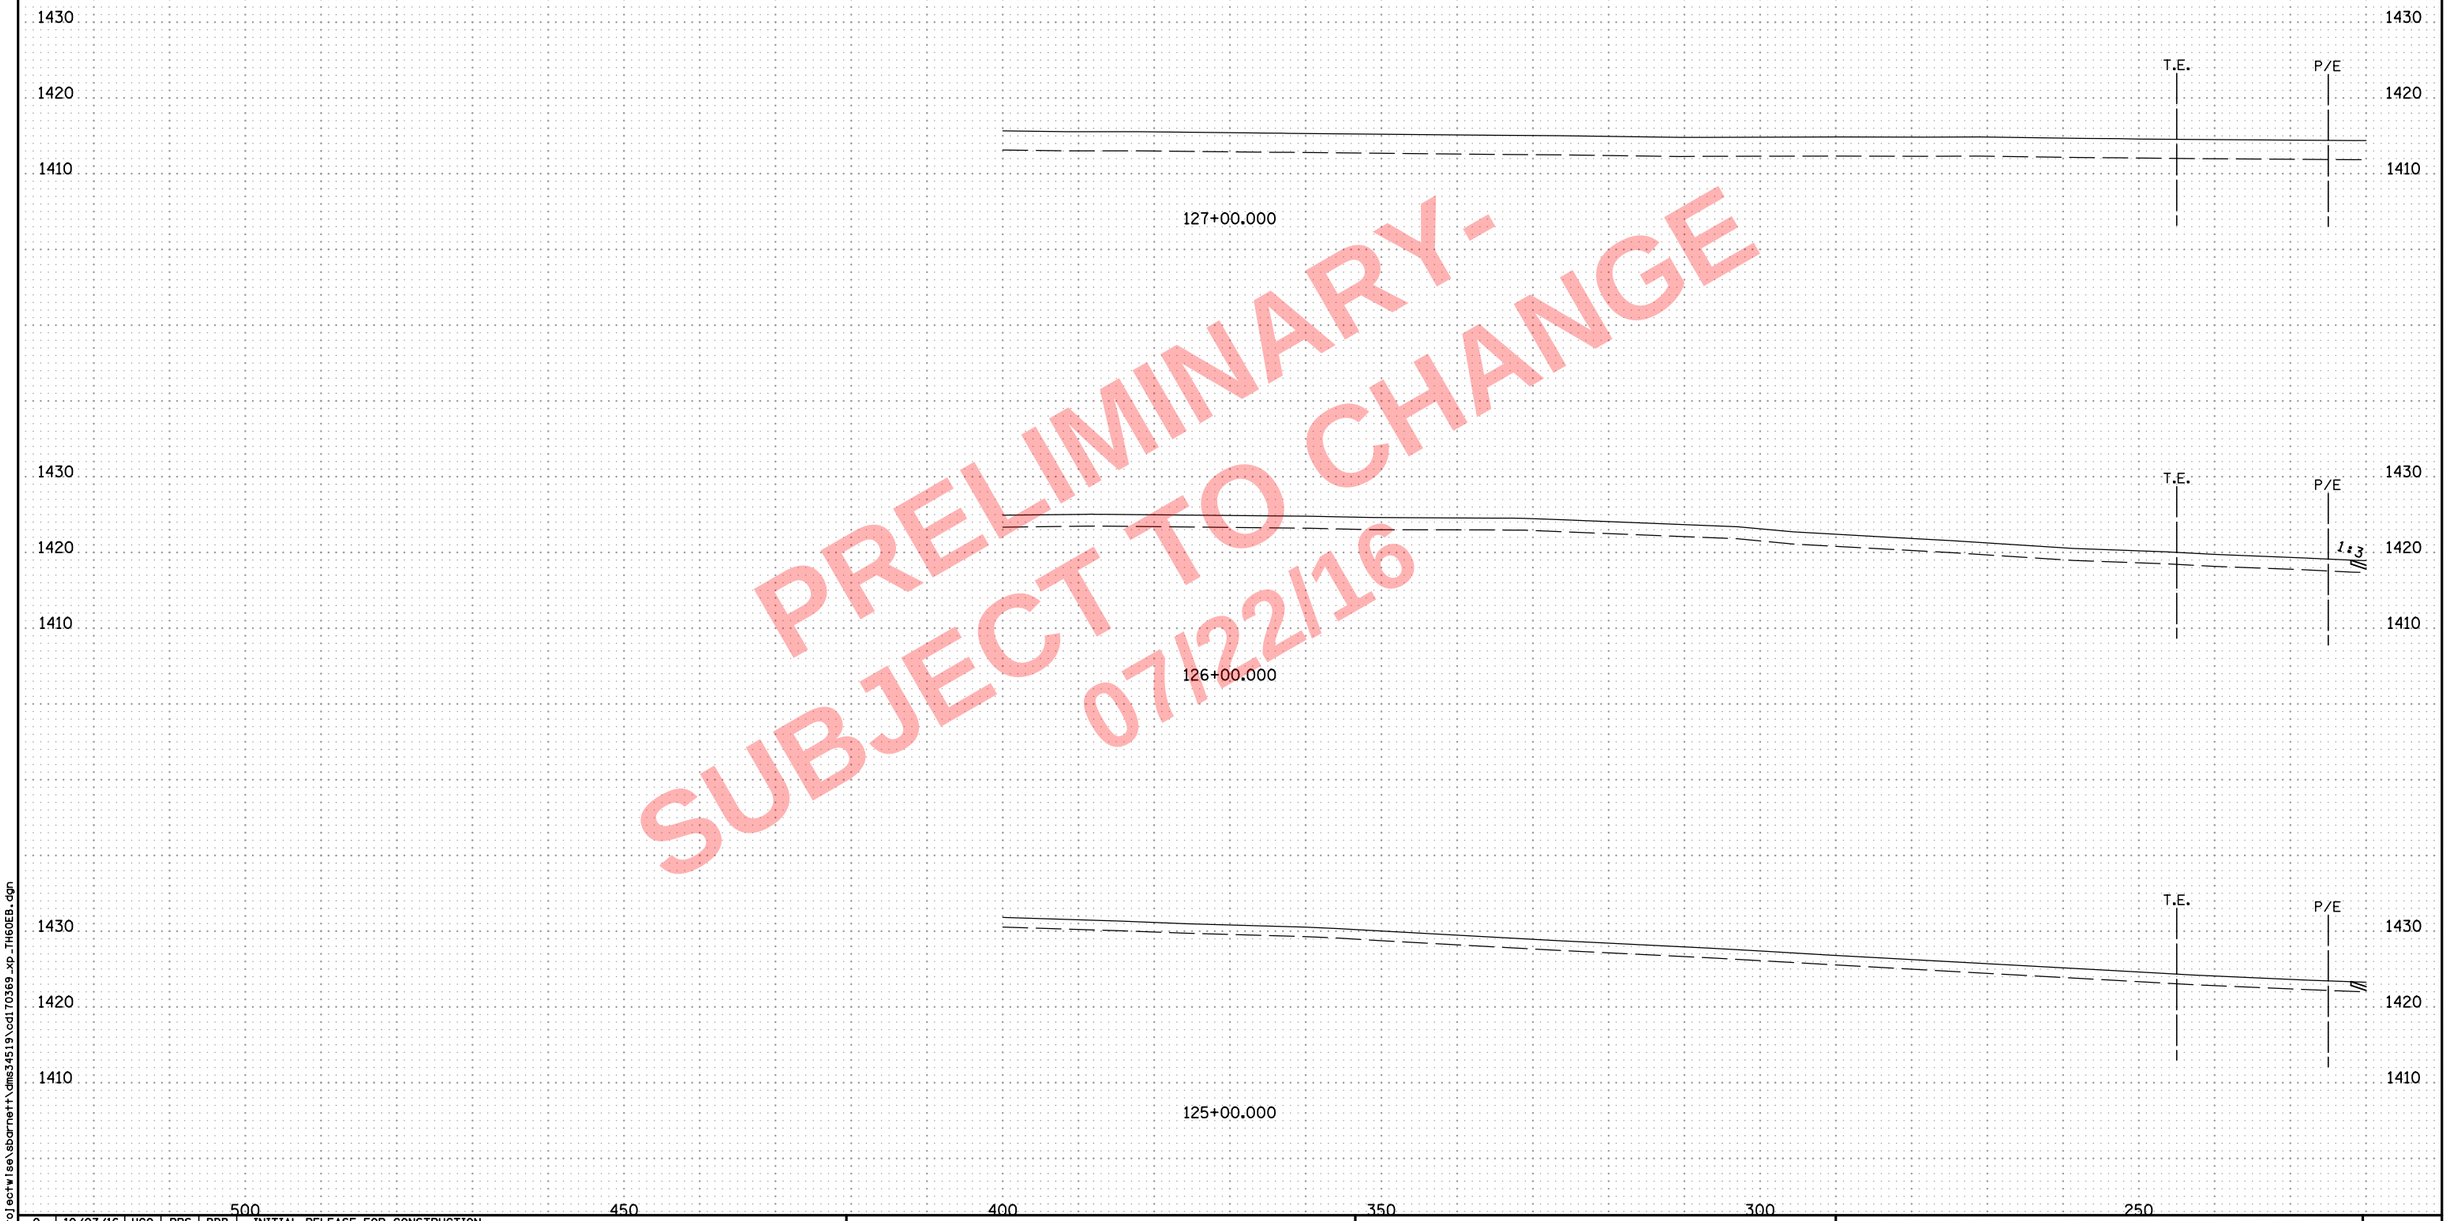

PRELIMINARY-
SUBJECT TO CHANGE
07/22/16

NO	DATE	DWN	DES	CKD	REVISION
0	10/07/16	HGO	PRS	BDB	INITIAL RELEASE FOR CONSTRUCTION

...\cd170369_xp_TH60EB.dgn

ALLIANT ENGINEERING
233 Park Ave S, Ste 300
Minneapolis, MN 55415
612.758.3080 MAIN
612.758.3099 FAX
www.alliant-inc.com

S.P. 1703-69 (T.H. 60) - WEST GAP

CROSS SECTIONS
T.H. 60
STA. 125+00.000 - 127+00.000

SHEET X31A OF X229

8:02:43 AM
7/22/2016
c:\pw_work\ng\projectwise\sbarnett\dms34519\cd170369_xp_TH60EB.dgn

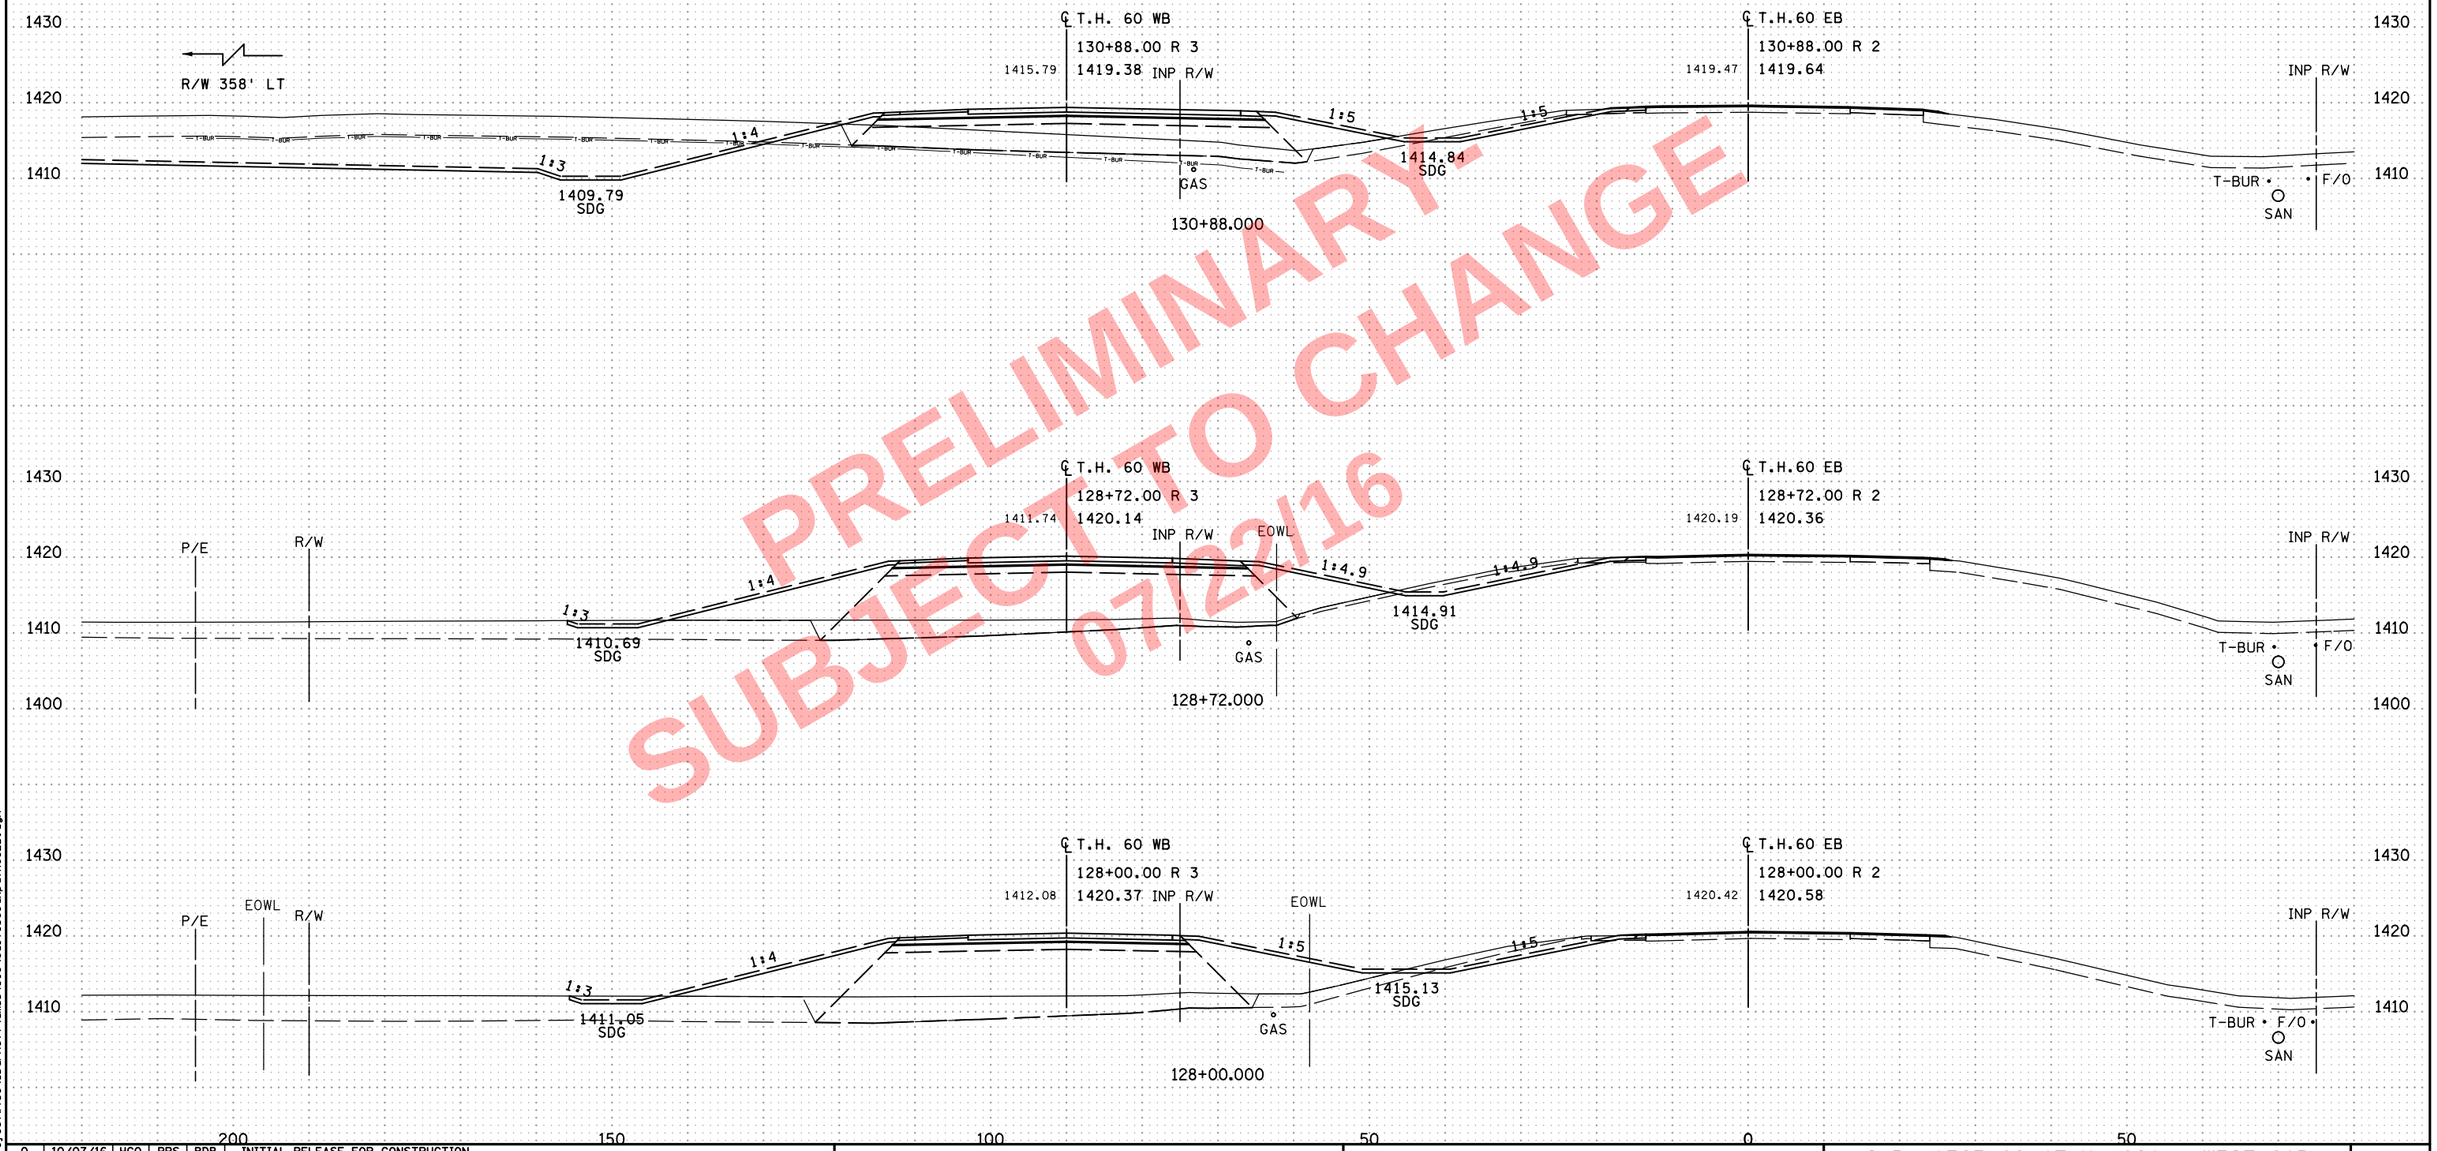

PRELIMINARY - SUBJECT TO CHANGE 07/22/16

NO	DATE	DWN	DES	CKD	REVISION
0	10/07/16	HGO	PRS	BDB	INITIAL RELEASE FOR CONSTRUCTION

...\cd170369_xp_TH60EB.dgn

8:02:45 AM
7/22/2016
c:\pw_working\projectwise\sbarnett\dms34519\cd170369_xp_TH60EB.dgn

ALLIANT ENGINEERING
233 Park Ave S, Ste 300
Minneapolis, MN 55415
612.758.3080 MAIN
612.758.3099 FAX
www.alliant-inc.com

S.P. 1703-69 (T.H. 60) - WEST GAP

CROSS SECTIONS
T.H. 60
STA. 128+00.000 - 130+88.000

SHEET
X32
OF
X229

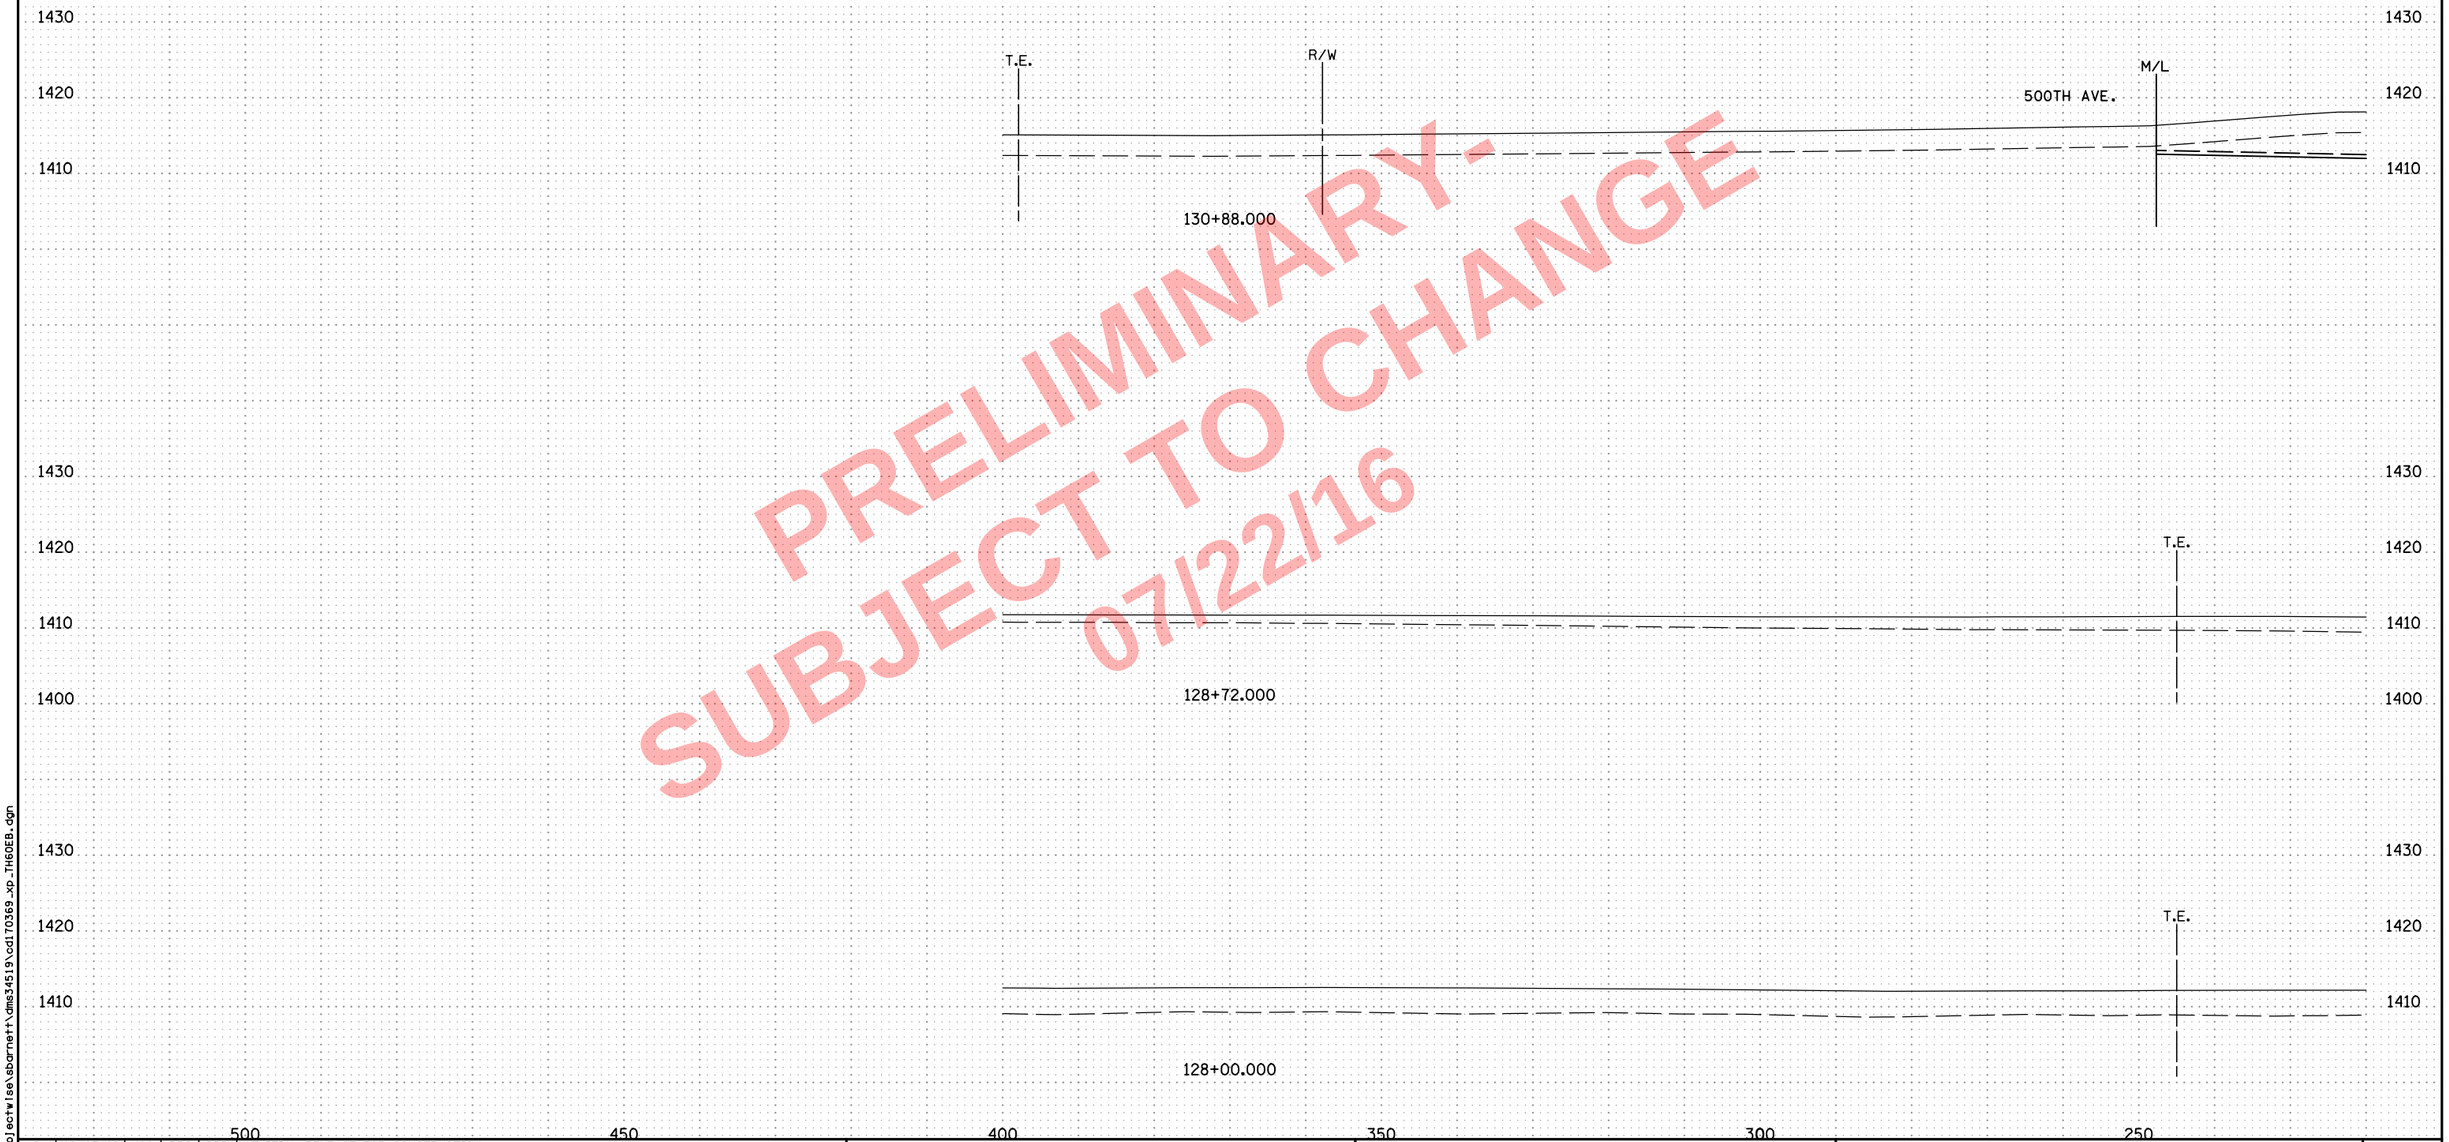

PRELIMINARY-
SUBJECT TO CHANGE
07/22/16

NO	DATE	DWN	DES	CKD	REVISION
0	10/07/16	HGO	PRS	BDB	INITIAL RELEASE FOR CONSTRUCTION

...\cd170369_xp_TH60EB.dgn

ALLIANT ENGINEERING
233 Park Ave S, Ste 300
Minneapolis, MN 55415
612.758.3080 MAIN
612.758.3099 FAX
www.alliant-inc.com

S.P. 1703-69 (T.H. 60) - WEST GAP

CROSS SECTIONS
T.H. 60
STA. 128+00.000 - 130+88.000

SHEET X32A OF X229

8:02:47 AM
7/22/2016
c:\pw_working\projectwise\sbarnett\dms34519\cd170369_xp_TH60EB.dgn

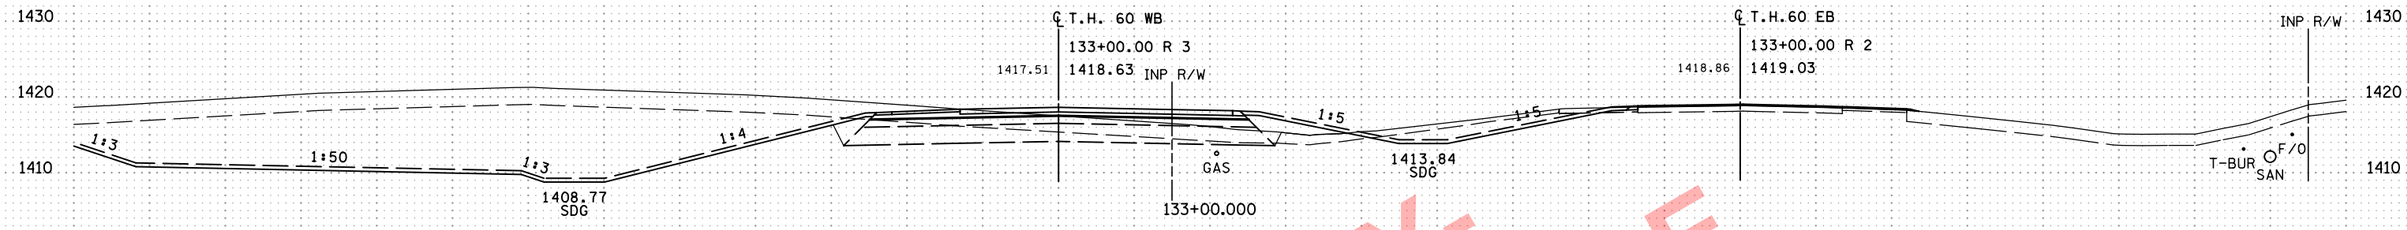

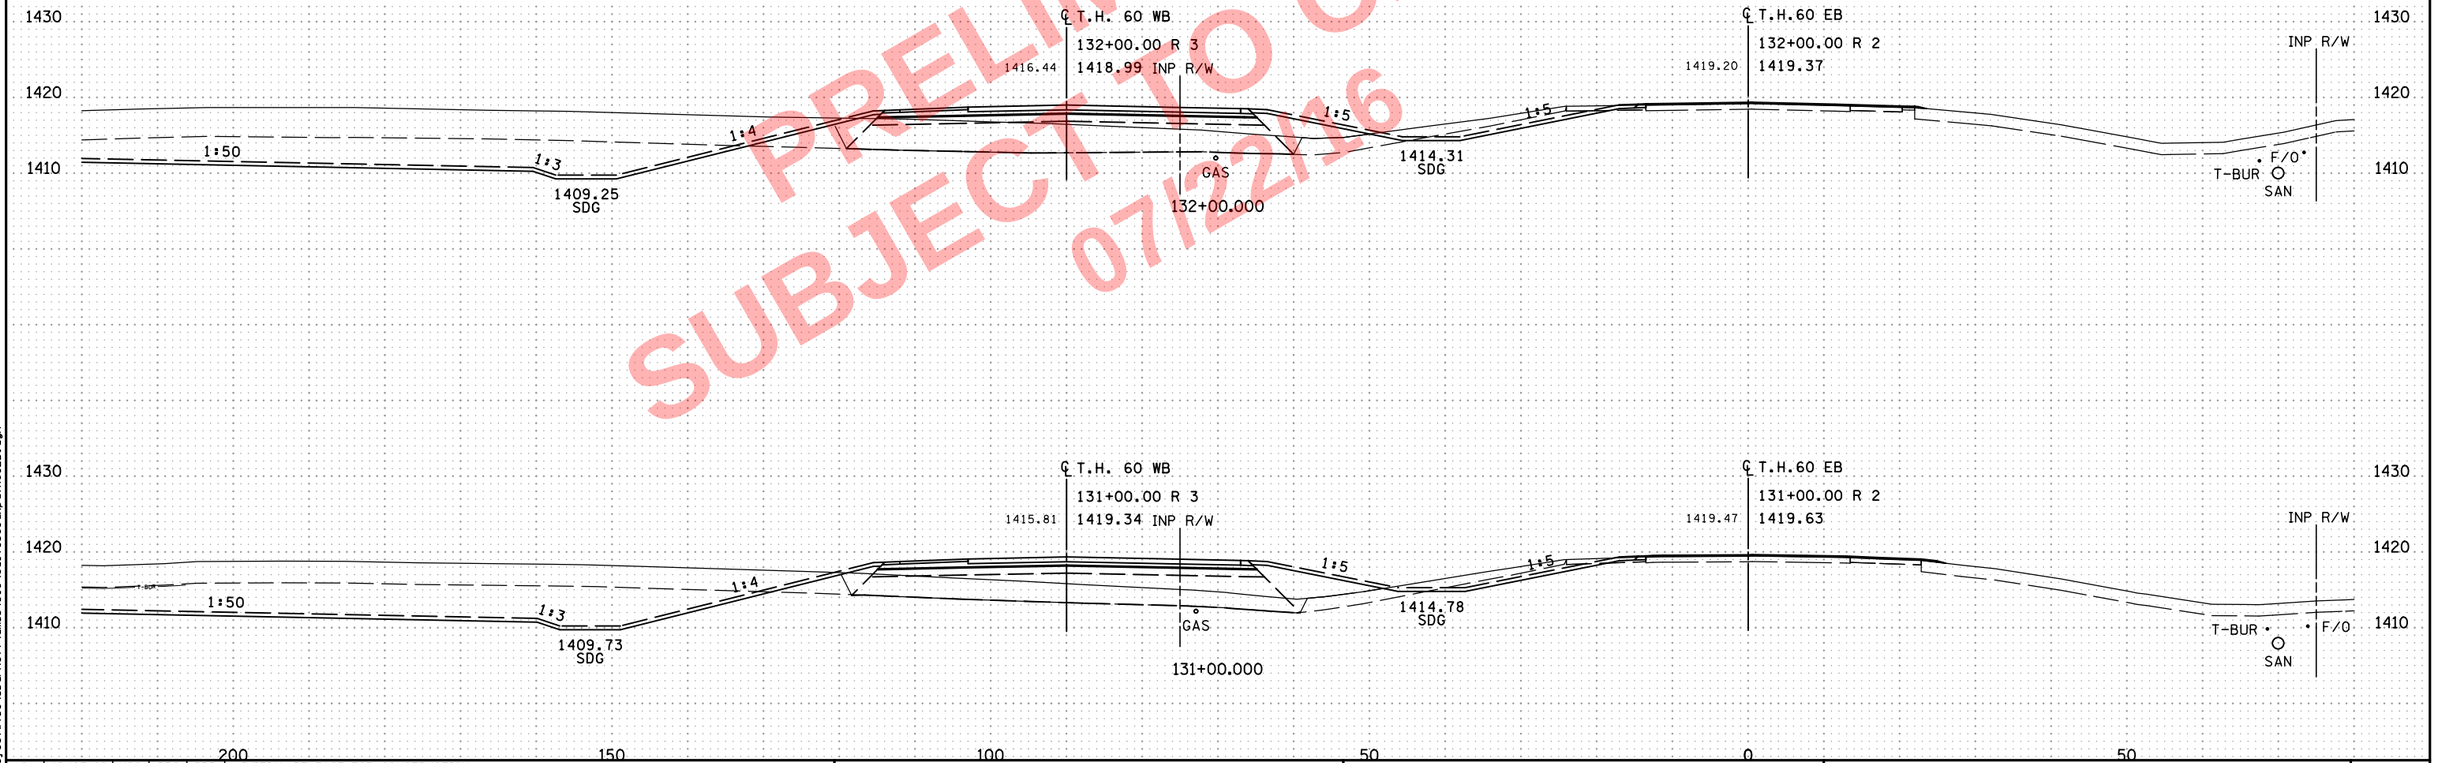

PRELIMINARY-
SUBJECT TO CHANGE
07/22/16

NO	DATE	DWN	DES	CKD	REVISION
0	10/07/16	HGO	PRS	BDB	INITIAL RELEASE FOR CONSTRUCTION

...\cd170369_xp_TH60EB.dgn

8:02:49 AM
7/22/2016
c:\pw_working\projectwise\sbarnett\dms34519\cd170369_xp_TH60EB.dgn

ALLIANT ENGINEERING
233 Park Ave S, Ste 300
Minneapolis, MN 55415
612.758.3080 MAIN
612.758.3099 FAX
www.alliant-inc.com

S.P. 1703-69 (T.H. 60) - WEST GAP

CROSS SECTIONS
T.H. 60
STA. 131+00.000 - 133+00.000

SHEET
X33
OF
X229

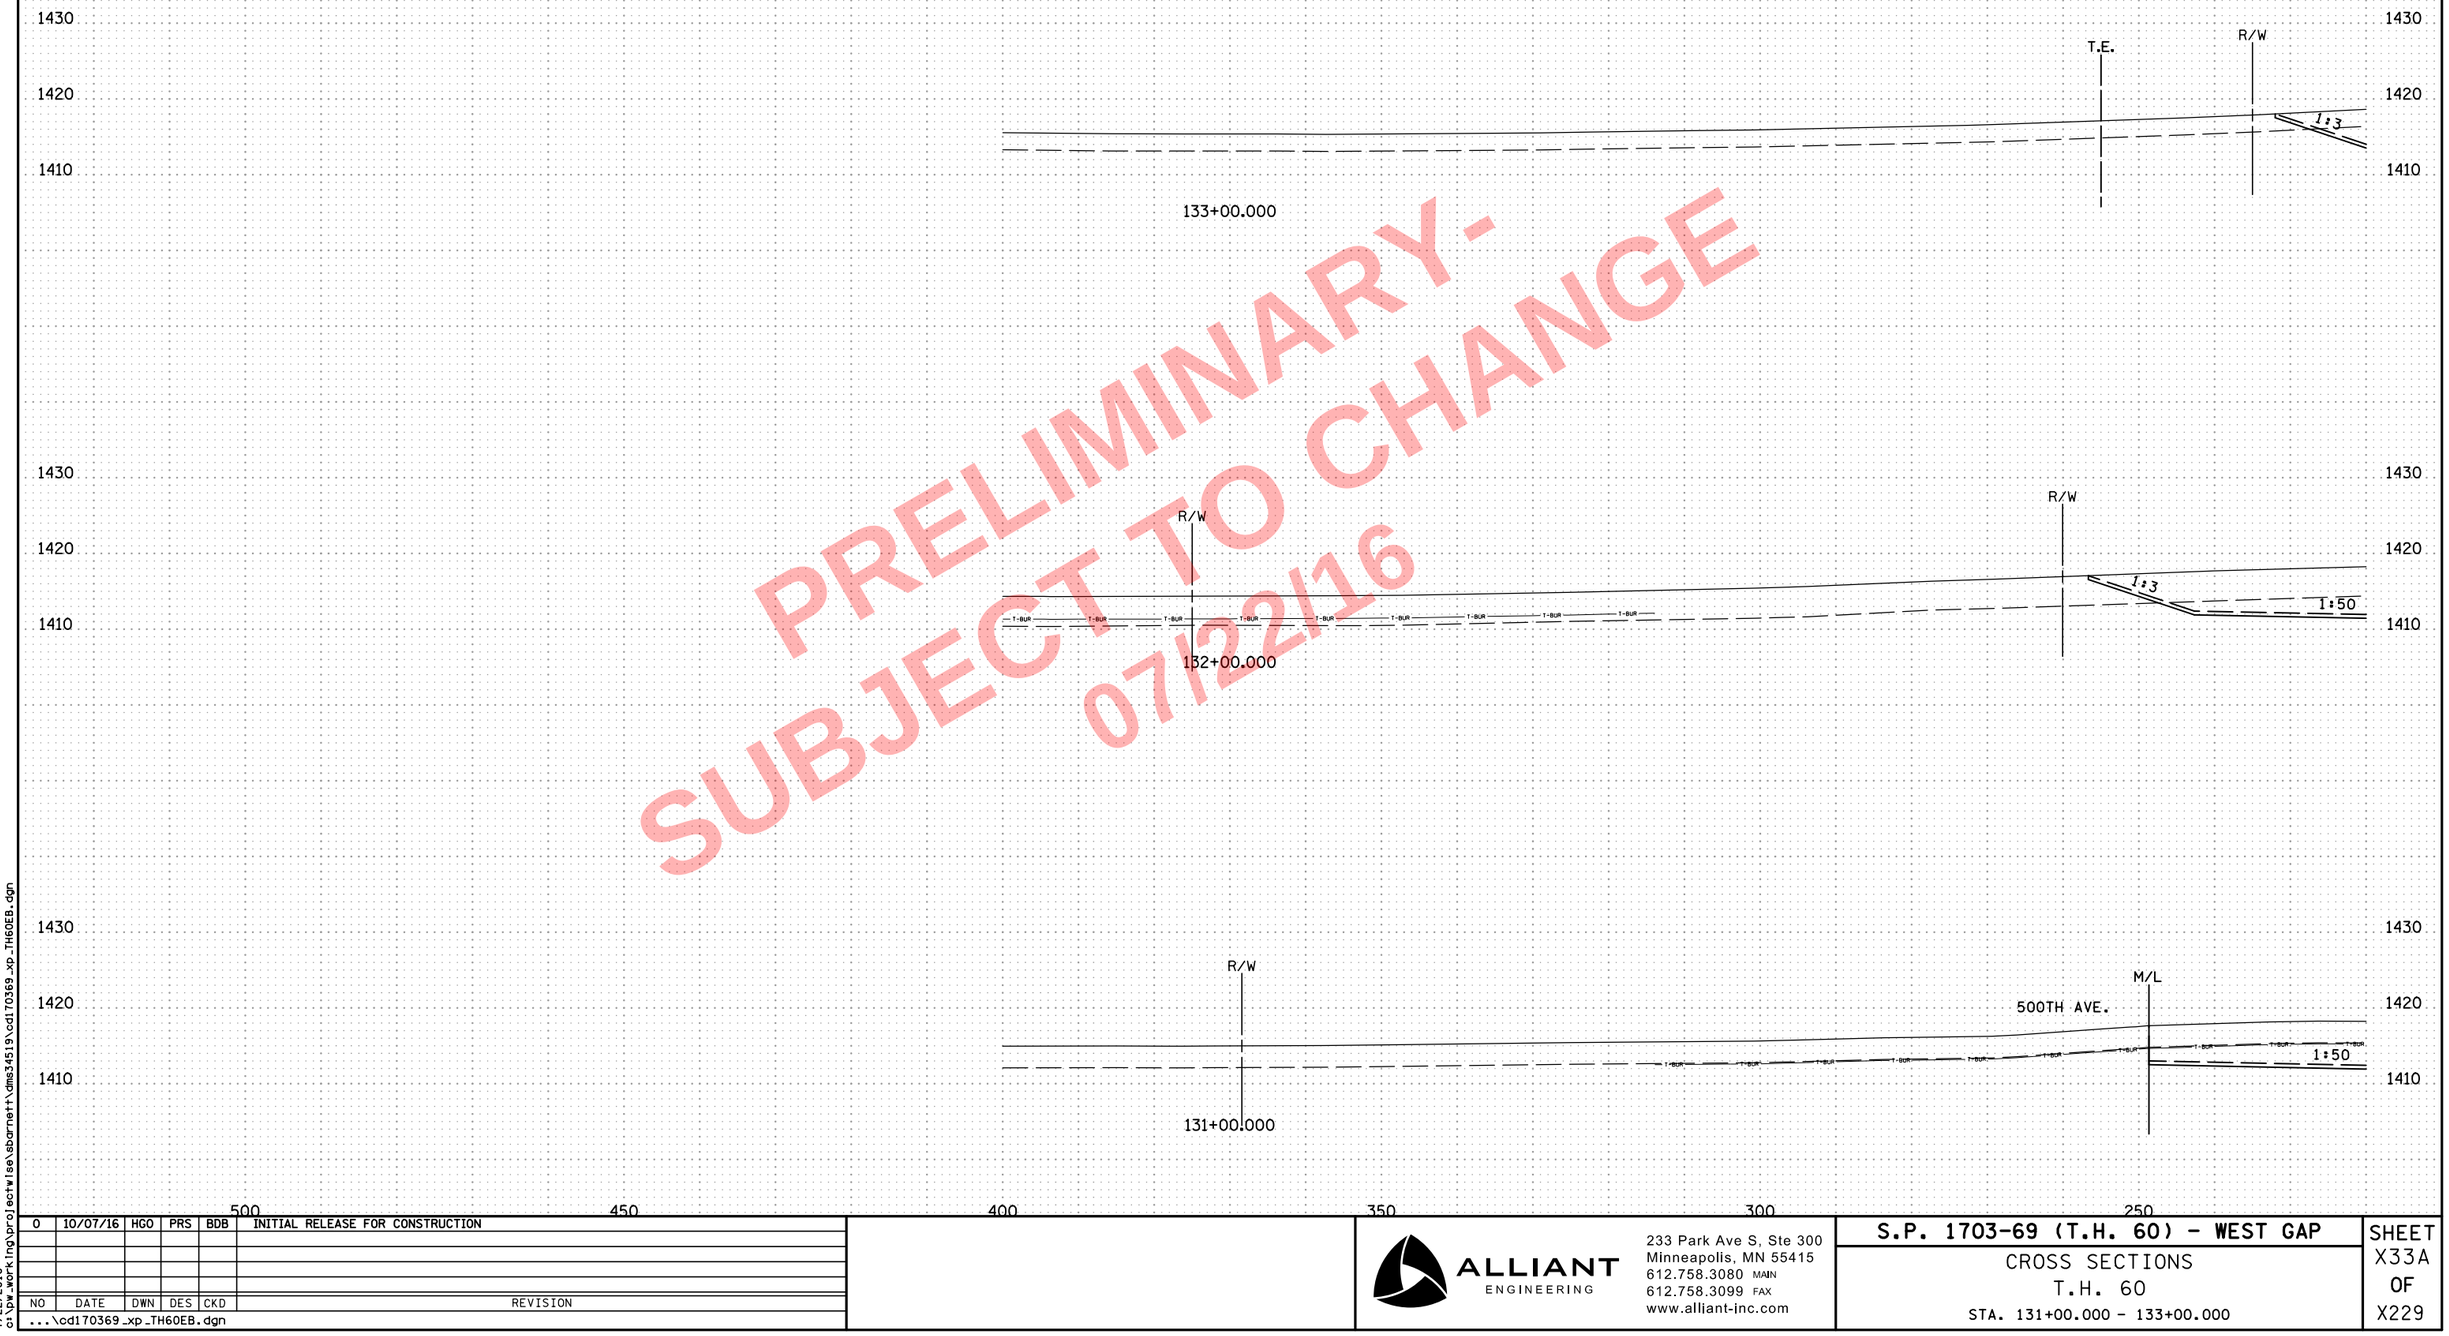

PRELIMINARY -
SUBJECT TO CHANGE
07/22/16

NO	DATE	DWN	DES	CKD	REVISION
0	10/07/16	HGO	PRS	BDB	INITIAL RELEASE FOR CONSTRUCTION

...\cd170369_xp_TH60EB.dgn

8:02:51 AM
7/22/2016
c:\pw_working\projectwise\sbarnett\dms34519\cd170369_xp_TH60EB.dgn

ALLIANT ENGINEERING
233 Park Ave S, Ste 300
Minneapolis, MN 55415
612.758.3080 MAIN
612.758.3099 FAX
www.alliant-inc.com

S.P. 1703-69 (T.H. 60) - WEST GAP

CROSS SECTIONS
T.H. 60
STA. 131+00.000 - 133+00.000

SHEET
X33A
OF
X229

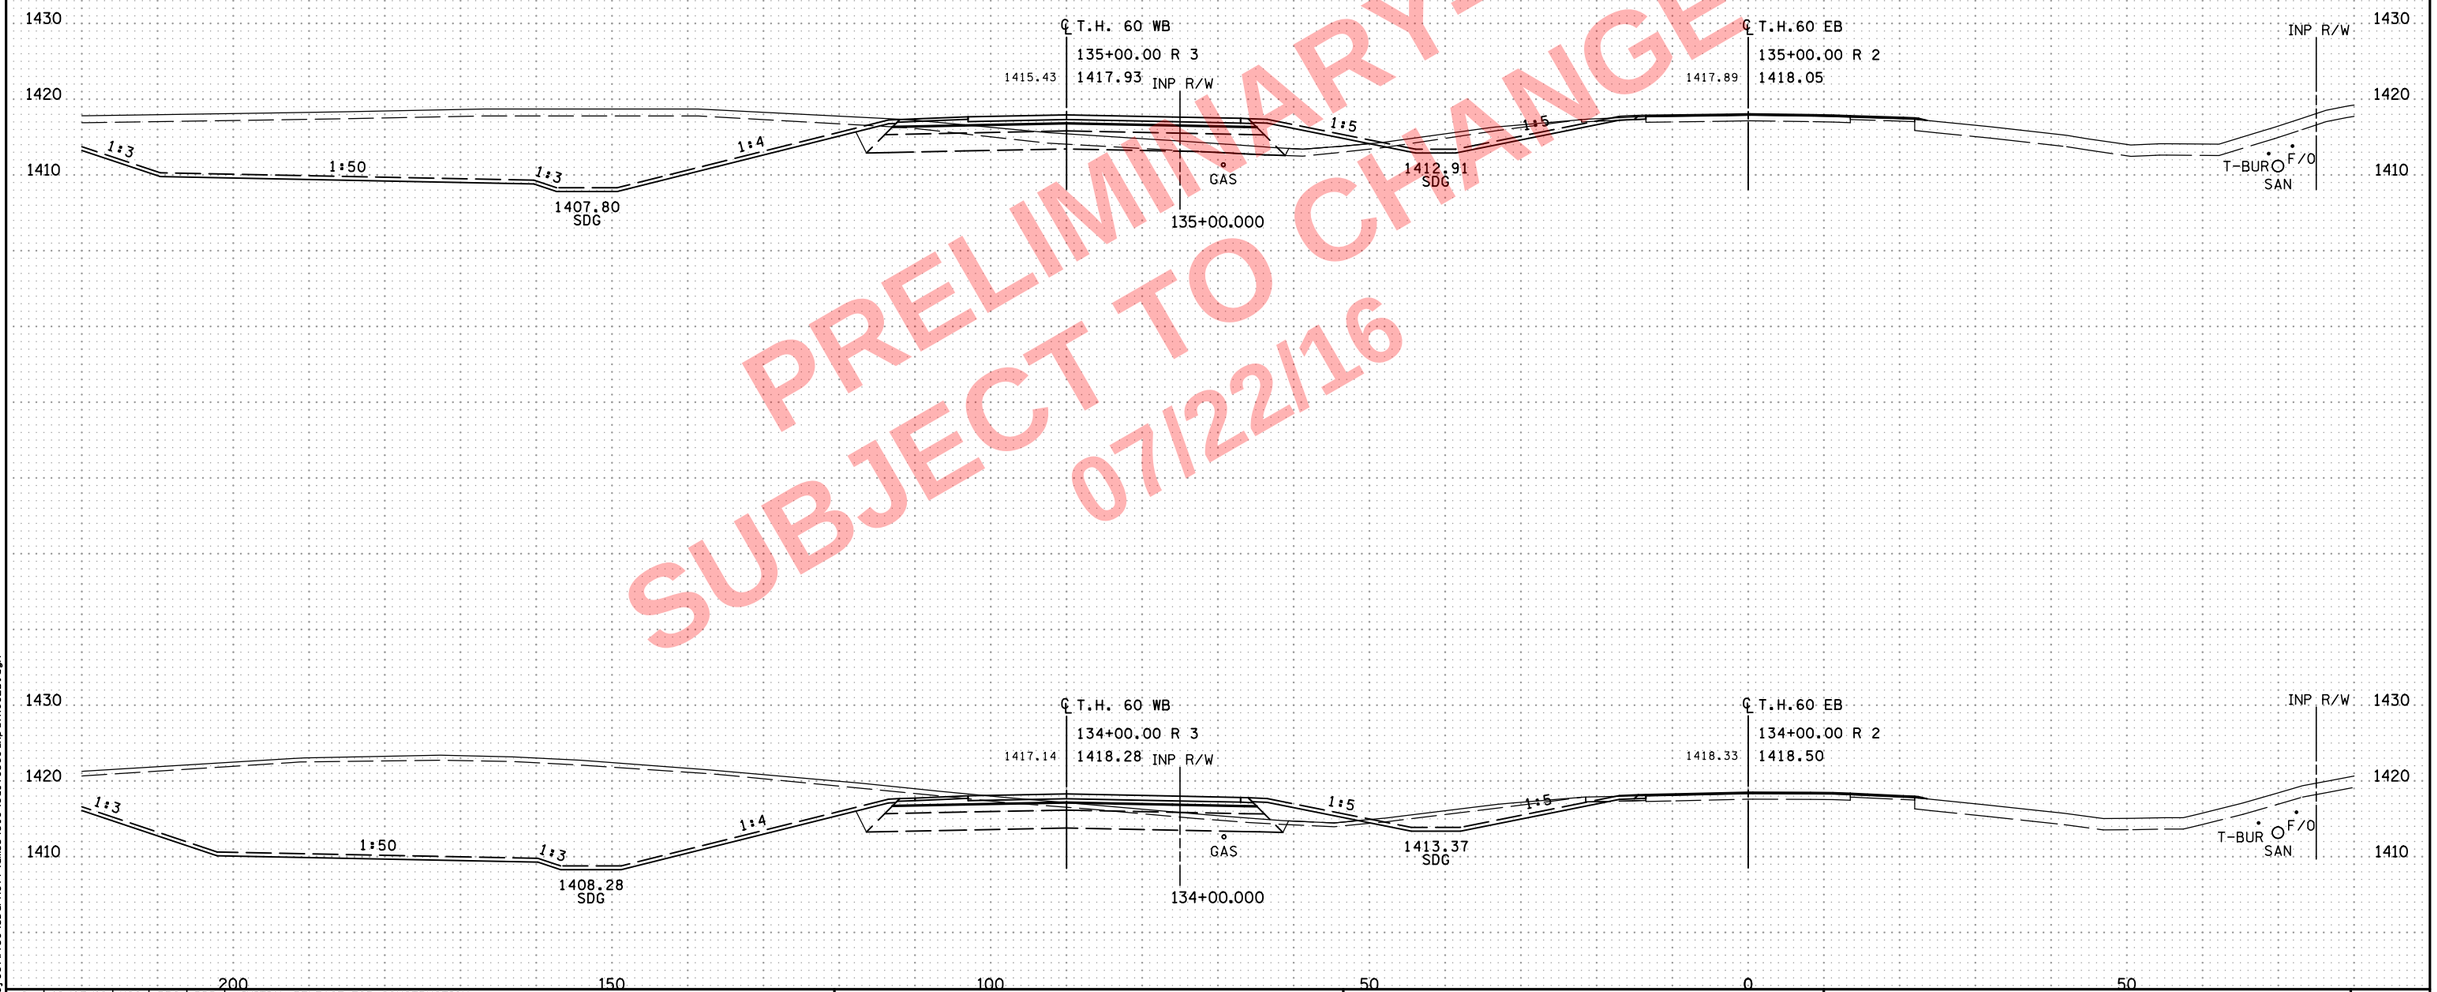

PRELIMINARY-
SUBJECT TO CHANGE
07/22/16

NO	DATE	DWN	DES	CKD	REVISION
0	10/07/16	HGO	PRS	BDB	INITIAL RELEASE FOR CONSTRUCTION

...\cd170369_xp_TH60EB.dgn

8:02:54 AM
7/22/2016
c:\pw_working\projectwise\sbarnett\dms34519\cd170369_xp_TH60EB.dgn

ALLIANT ENGINEERING
233 Park Ave S, Ste 300
Minneapolis, MN 55415
612.758.3080 MAIN
612.758.3099 FAX
www.alliant-inc.com

S.P. 1703-69 (T.H. 60) - WEST GAP

CROSS SECTIONS
T.H. 60
STA. 134+00.000 - 135+00.000

SHEET
X34
OF
X229

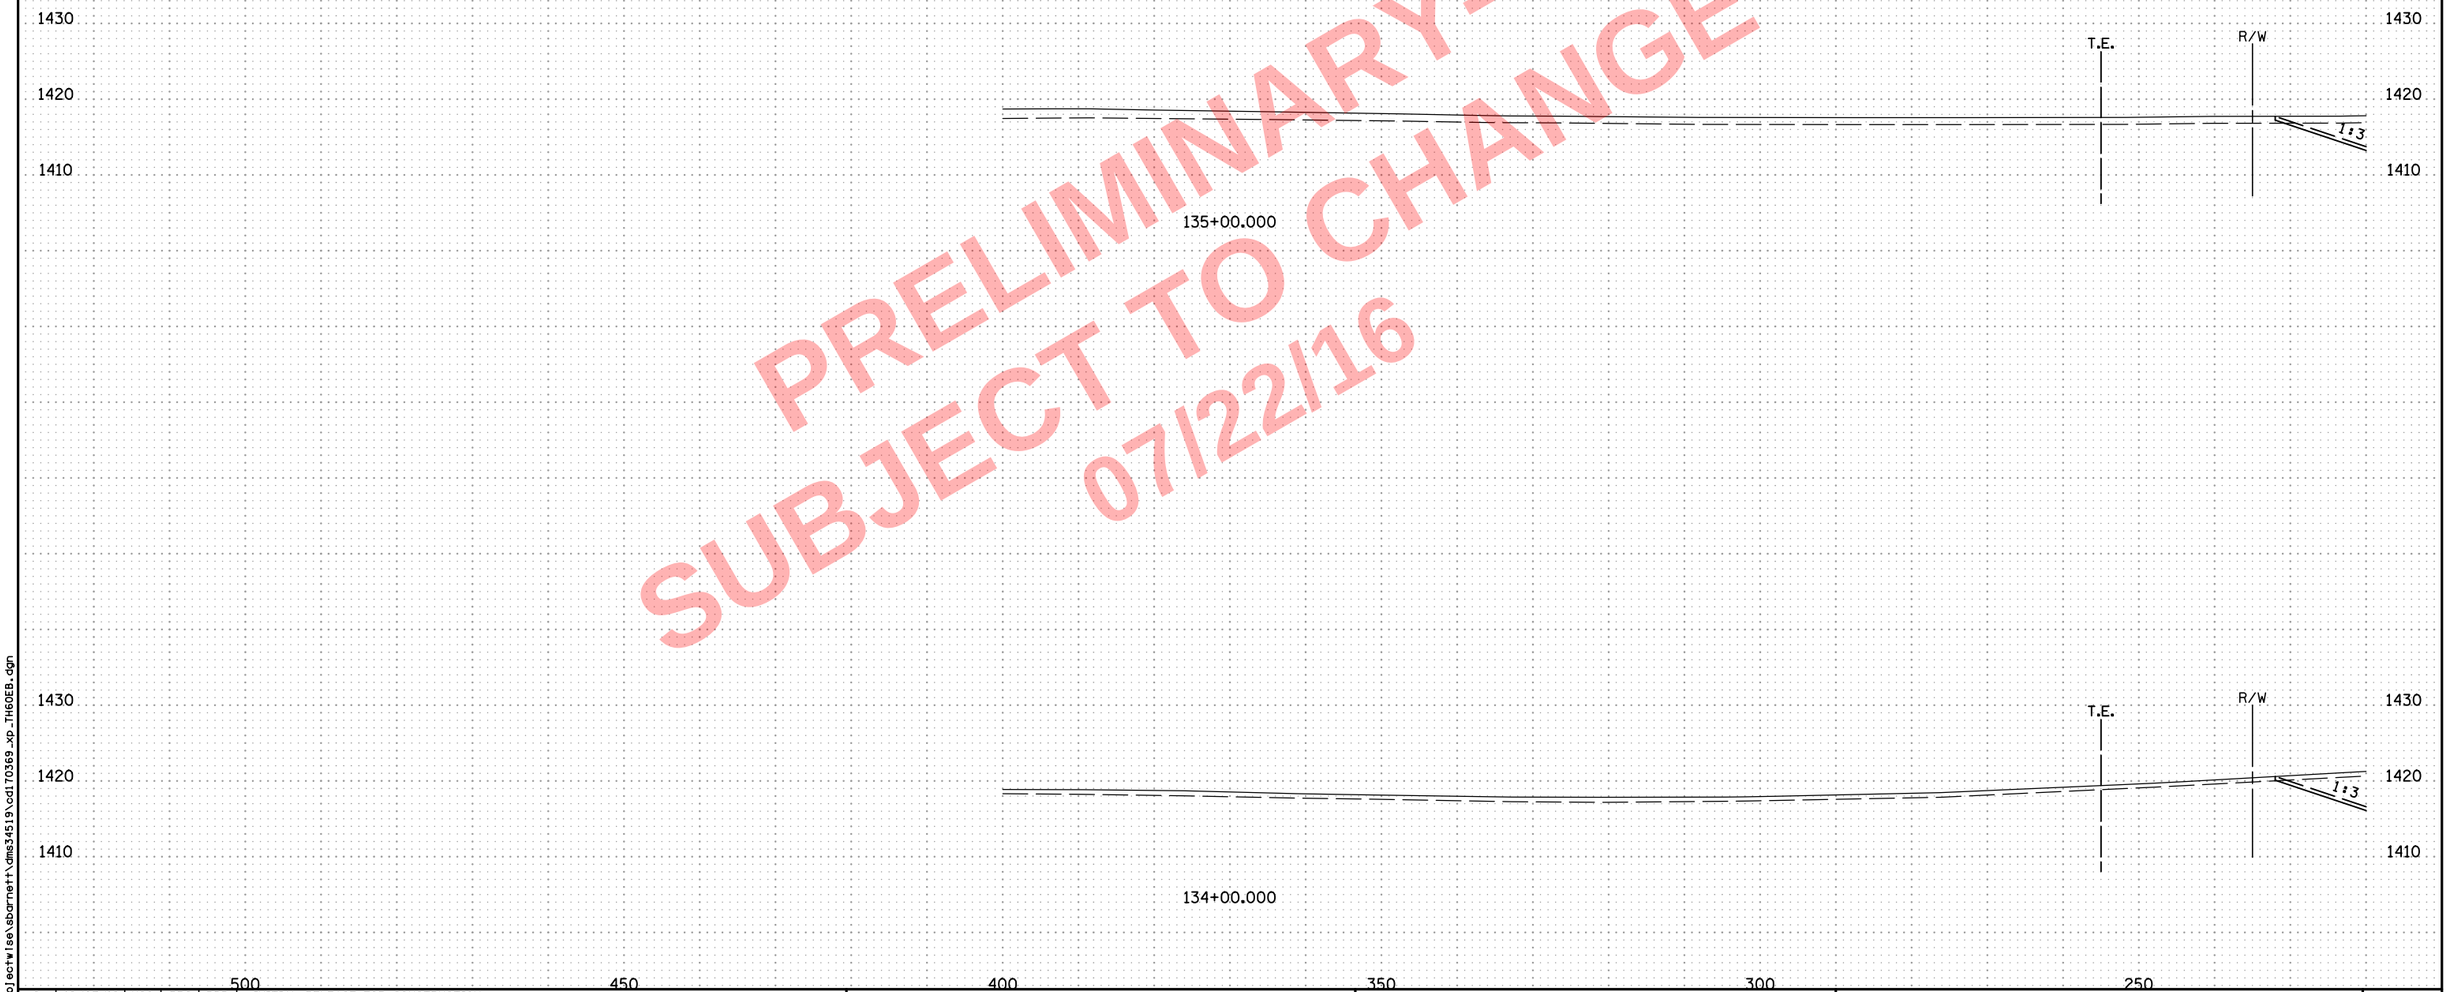

PRELIMINARY -
SUBJECT TO CHANGE
07/22/16

NO	DATE	DWN	DES	CKD	REVISION
0	10/07/16	HGO	PRS	BDB	INITIAL RELEASE FOR CONSTRUCTION

...\cd170369_xp_TH60EB.dgn

8:02:56 AM
7/22/2016
c:\pw_working\projectwise\sbarnett\dms34519\cd170369_xp_TH60EB.dgn

ALLIANT ENGINEERING
233 Park Ave S, Ste 300
Minneapolis, MN 55415
612.758.3080 MAIN
612.758.3099 FAX
www.alliant-inc.com

S.P. 1703-69 (T.H. 60) - WEST GAP

CROSS SECTIONS
T.H. 60
STA. 134+00.000 - 135+00.000

SHEET
X34A
OF
X229

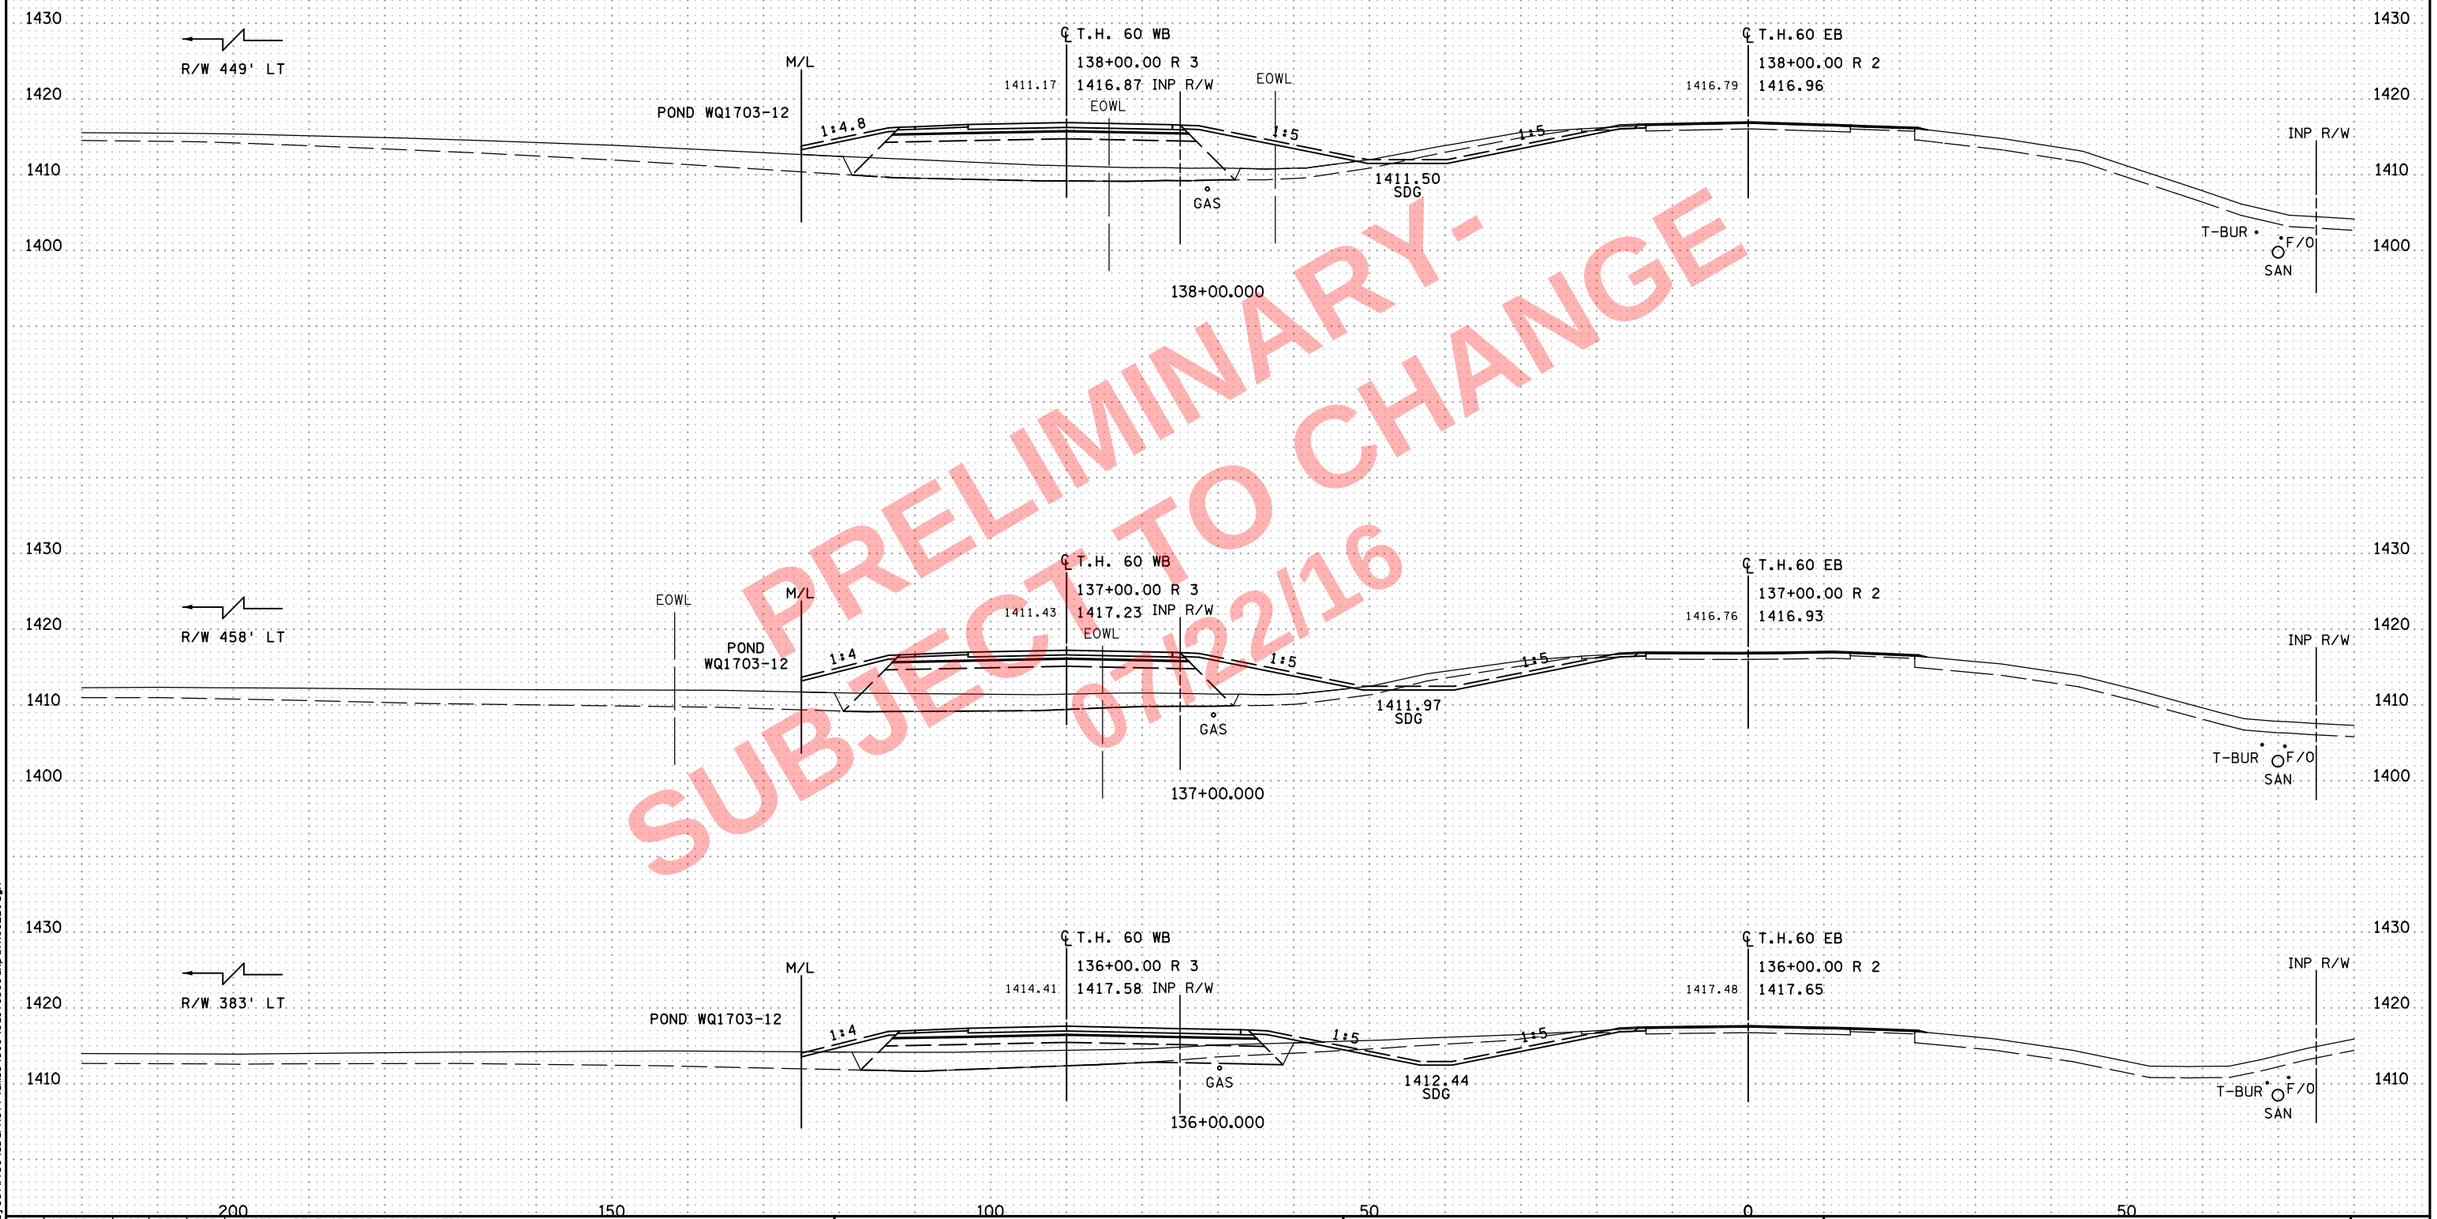

PRELIMINARY-
SUBJECT TO CHANGE
07/22/16

NO	DATE	DWN	DES	CKD	REVISION
0	10/07/16	HGO	PRS	BDB	INITIAL RELEASE FOR CONSTRUCTION

...\cd170369_xp_TH60EB.dgn

8:02:57 AM
7/22/2016
c:\pw_working\projectwise\sbarnett\dms34519\cd170369_xp_TH60EB.dgn

ALLIANT ENGINEERING
233 Park Ave S, Ste 300
Minneapolis, MN 55415
612.758.3080 MAIN
612.758.3099 FAX
www.alliant-inc.com

S.P. 1703-69 (T.H. 60) - WEST GAP

CROSS SECTIONS
T.H. 60
STA. 136+00.000 - 138+00.000

SHEET
X35
OF
X229

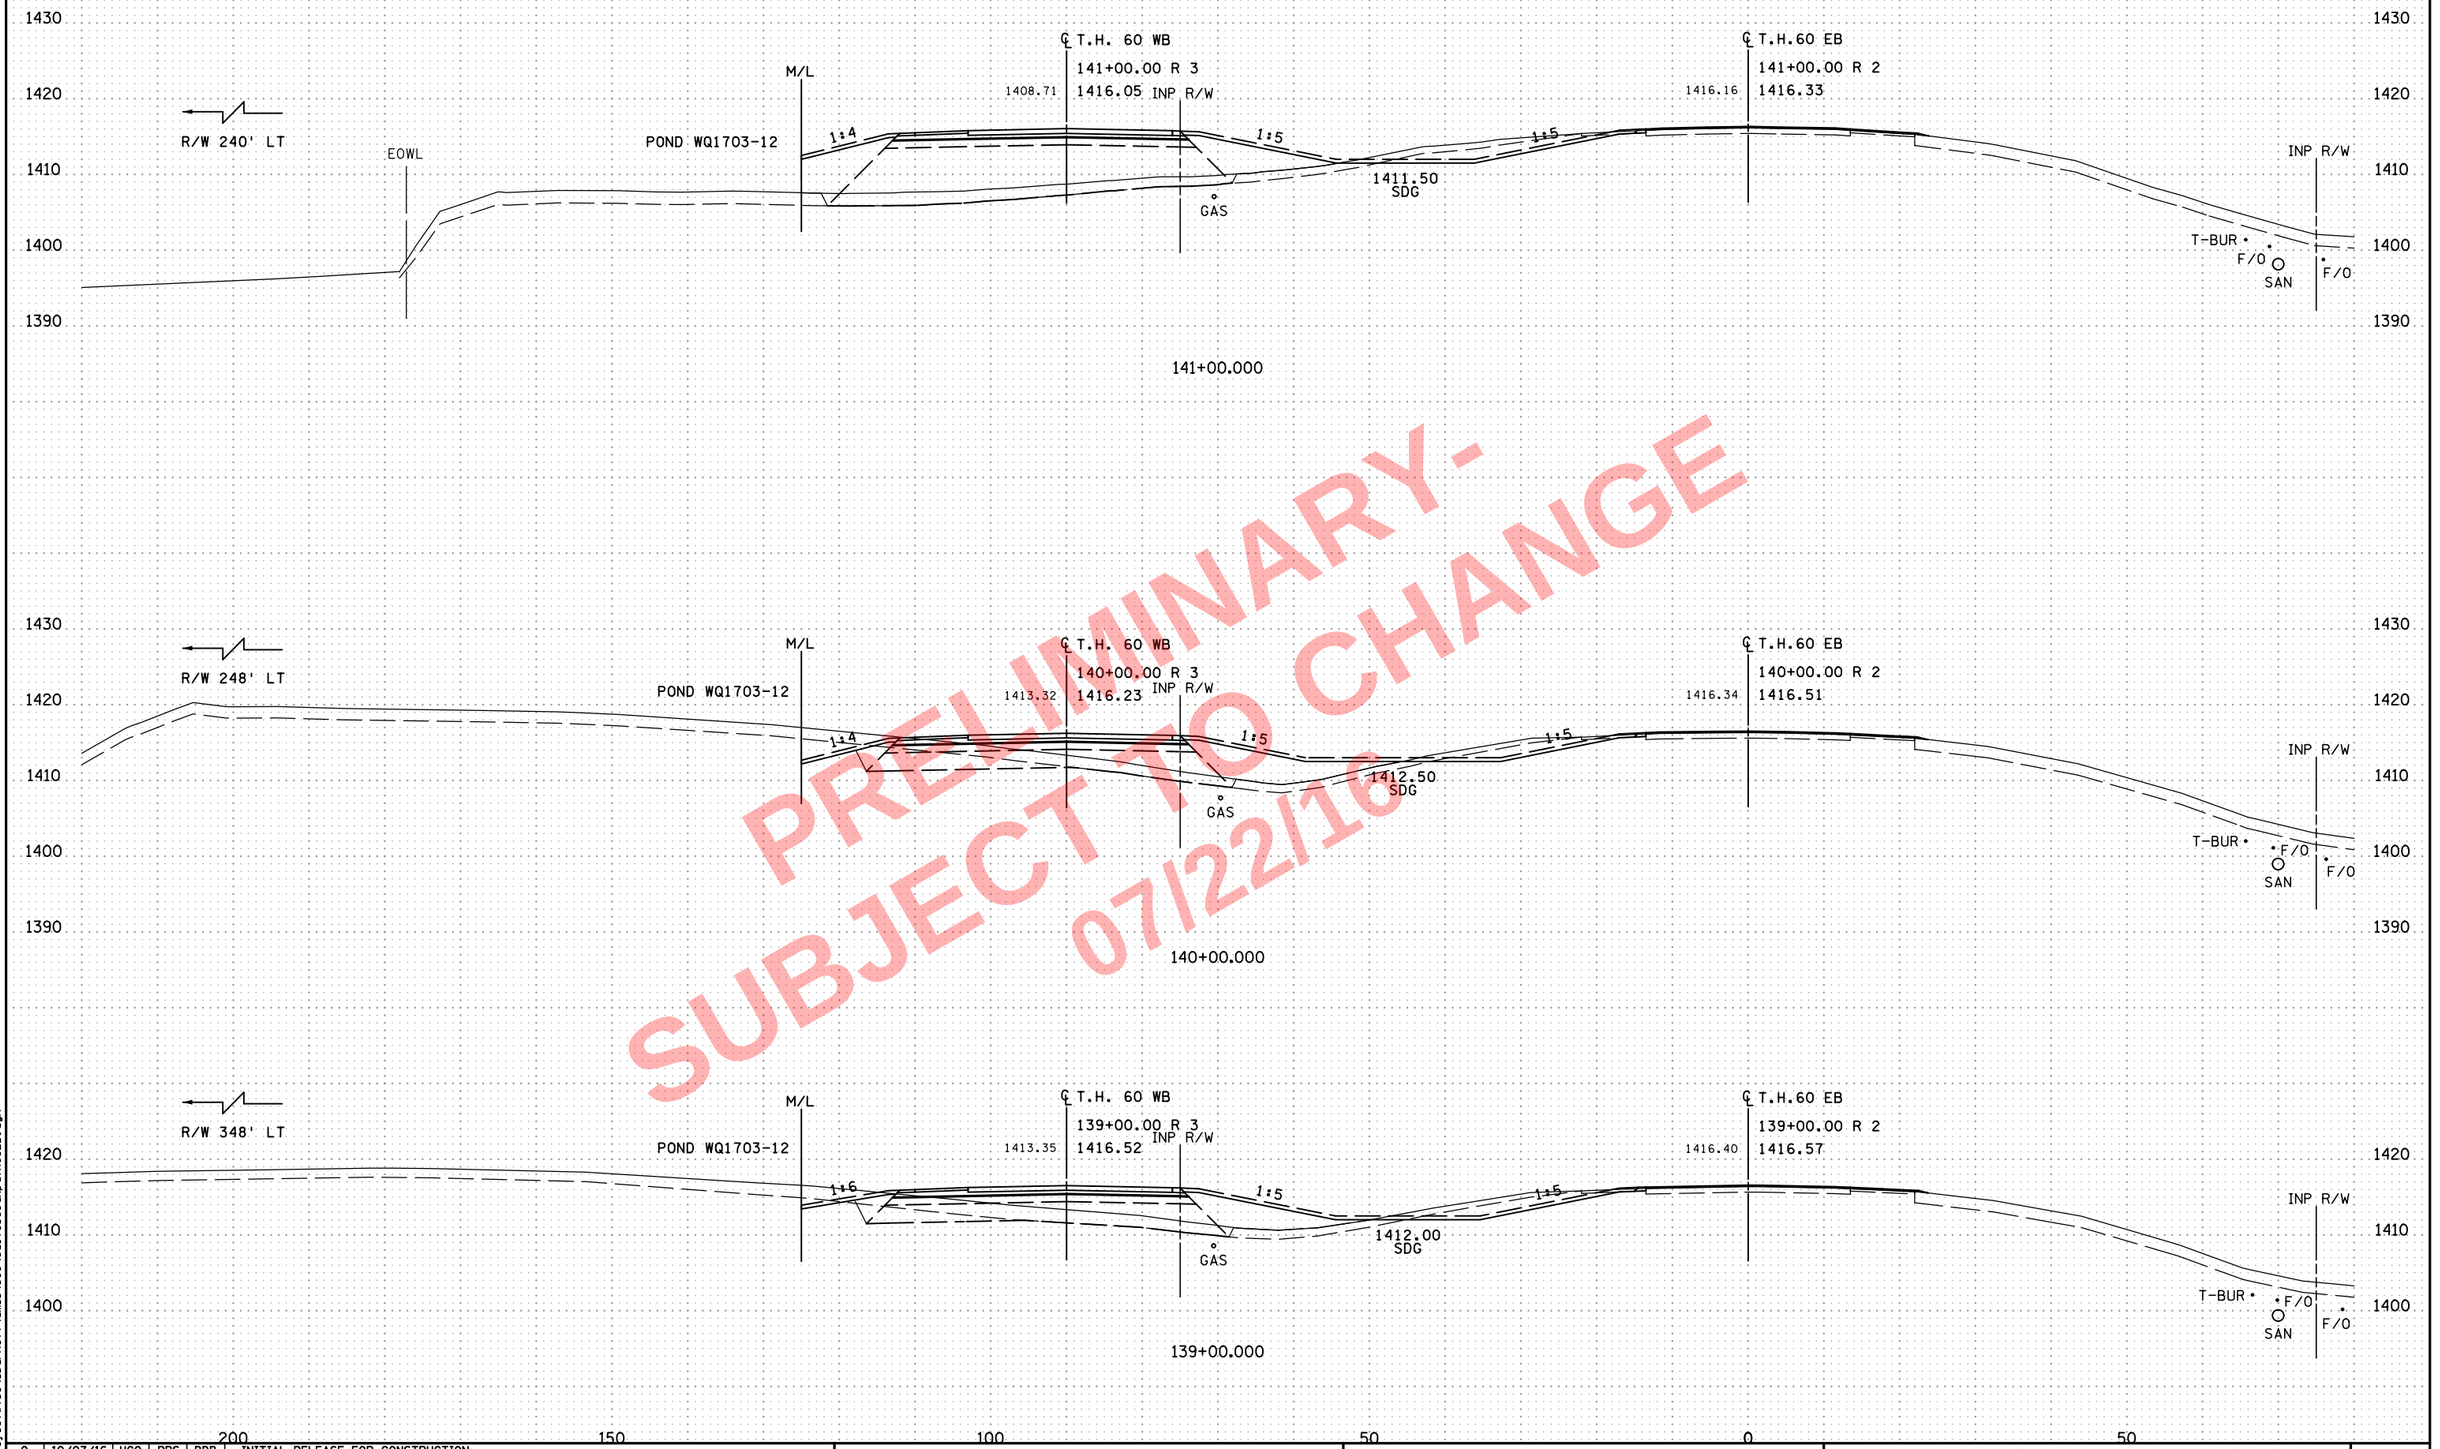

PRELIMINARY - SUBJECT TO CHANGE 07/22/16

NO	DATE	DWN	DES	CKD	REVISION
0	10/07/16	HGO	PRS	BDB	INITIAL RELEASE FOR CONSTRUCTION

...\cd170369_xp_TH60EB.dgn

8:02:59 AM
7/22/2016
c:\pw_work\ngvprojectwise\sbarnett\dms34519\cd170369_xp_TH60EB.dgn

ALLIANT ENGINEERING
233 Park Ave S, Ste 300
Minneapolis, MN 55415
612.758.3080 MAIN
612.758.3099 FAX
www.alliant-inc.com

S.P. 1703-69 (T.H. 60) - WEST GAP

CROSS SECTIONS
T.H. 60
STA. 139+00.000 - 141+00.000

SHEET
X36
OF
X229

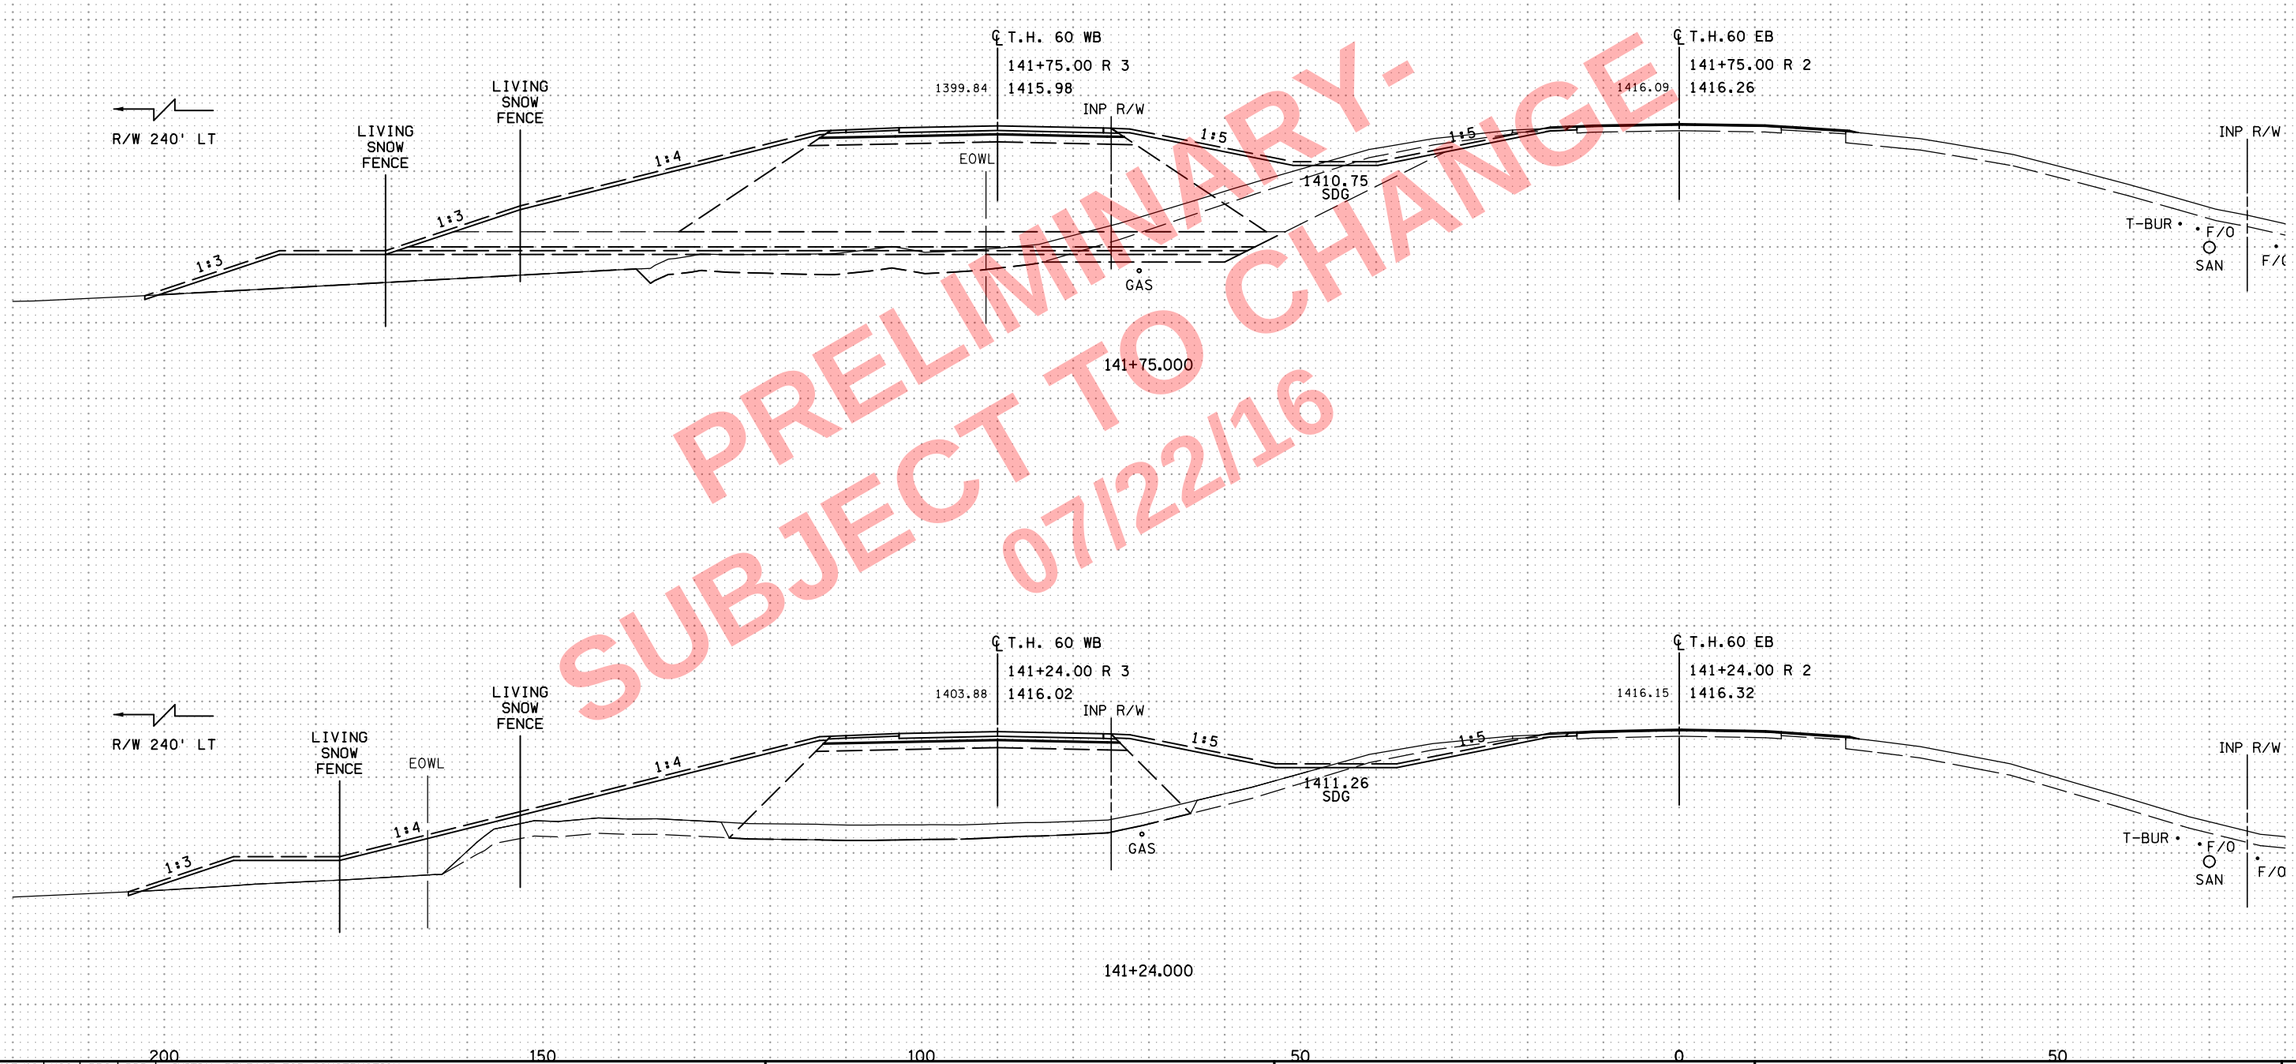

PRELIMINARY - SUBJECT TO CHANGE 07/22/16

NO	DATE	DWN	DES	CKD	REVISION
0	10/07/16	HGO	PRS	BDB	INITIAL RELEASE FOR CONSTRUCTION

...\cd170369_xp_TH60EB.dgn

8:03:01 AM
7/22/2016
c:\pw_working\projectwise\sbarnett\dms34519\cd170369_xp_TH60EB.dgn

ALLIANT ENGINEERING
233 Park Ave S, Ste 300
Minneapolis, MN 55415
612.758.3080 MAIN
612.758.3099 FAX
www.alliant-inc.com

S.P. 1703-69 (T.H. 60) - WEST GAP

CROSS SECTIONS
T.H. 60
STA. 141+24.000 - 141+75.000

SHEET X37 OF X229

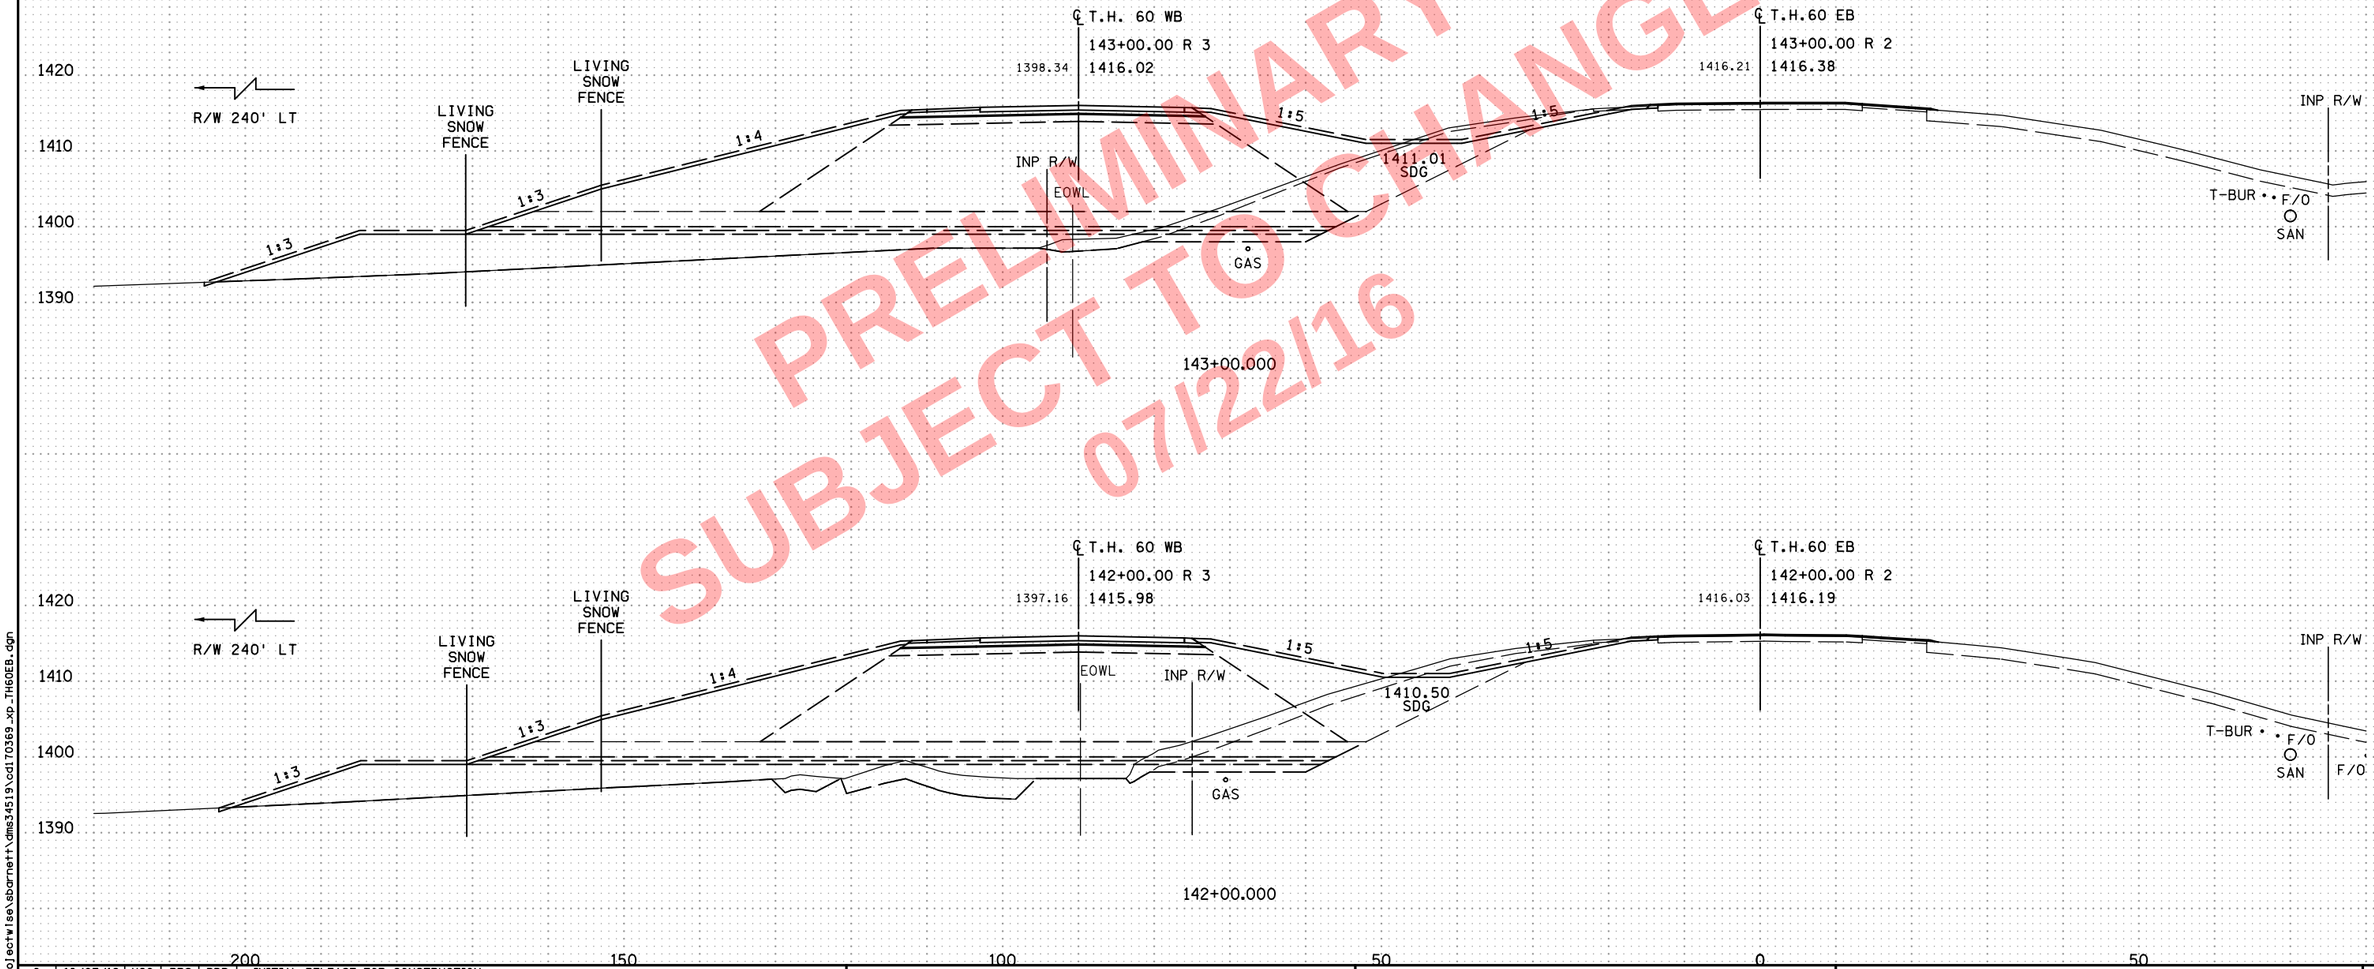

PRELIMINARY-
SUBJECT TO CHANGE
07/22/16

NO	DATE	DWN	DES	CKD	REVISION
0	10/07/16	HGO	PRS	BDB	INITIAL RELEASE FOR CONSTRUCTION

...\cd170369_xp_TH60EB.dgn

8:03:04 AM
7/22/2016
c:\pw_work\ngvprojectwise\sbarnett\dms34519\cd170369_xp_TH60EB.dgn

ALLIANT ENGINEERING
233 Park Ave S, Ste 300
Minneapolis, MN 55415
612.758.3080 MAIN
612.758.3099 FAX
www.alliant-inc.com

S.P. 1703-69 (T.H. 60) - WEST GAP

CROSS SECTIONS
T.H. 60
STA. 142+00.000 - 143+00.000

SHEET
X38
OF
X229

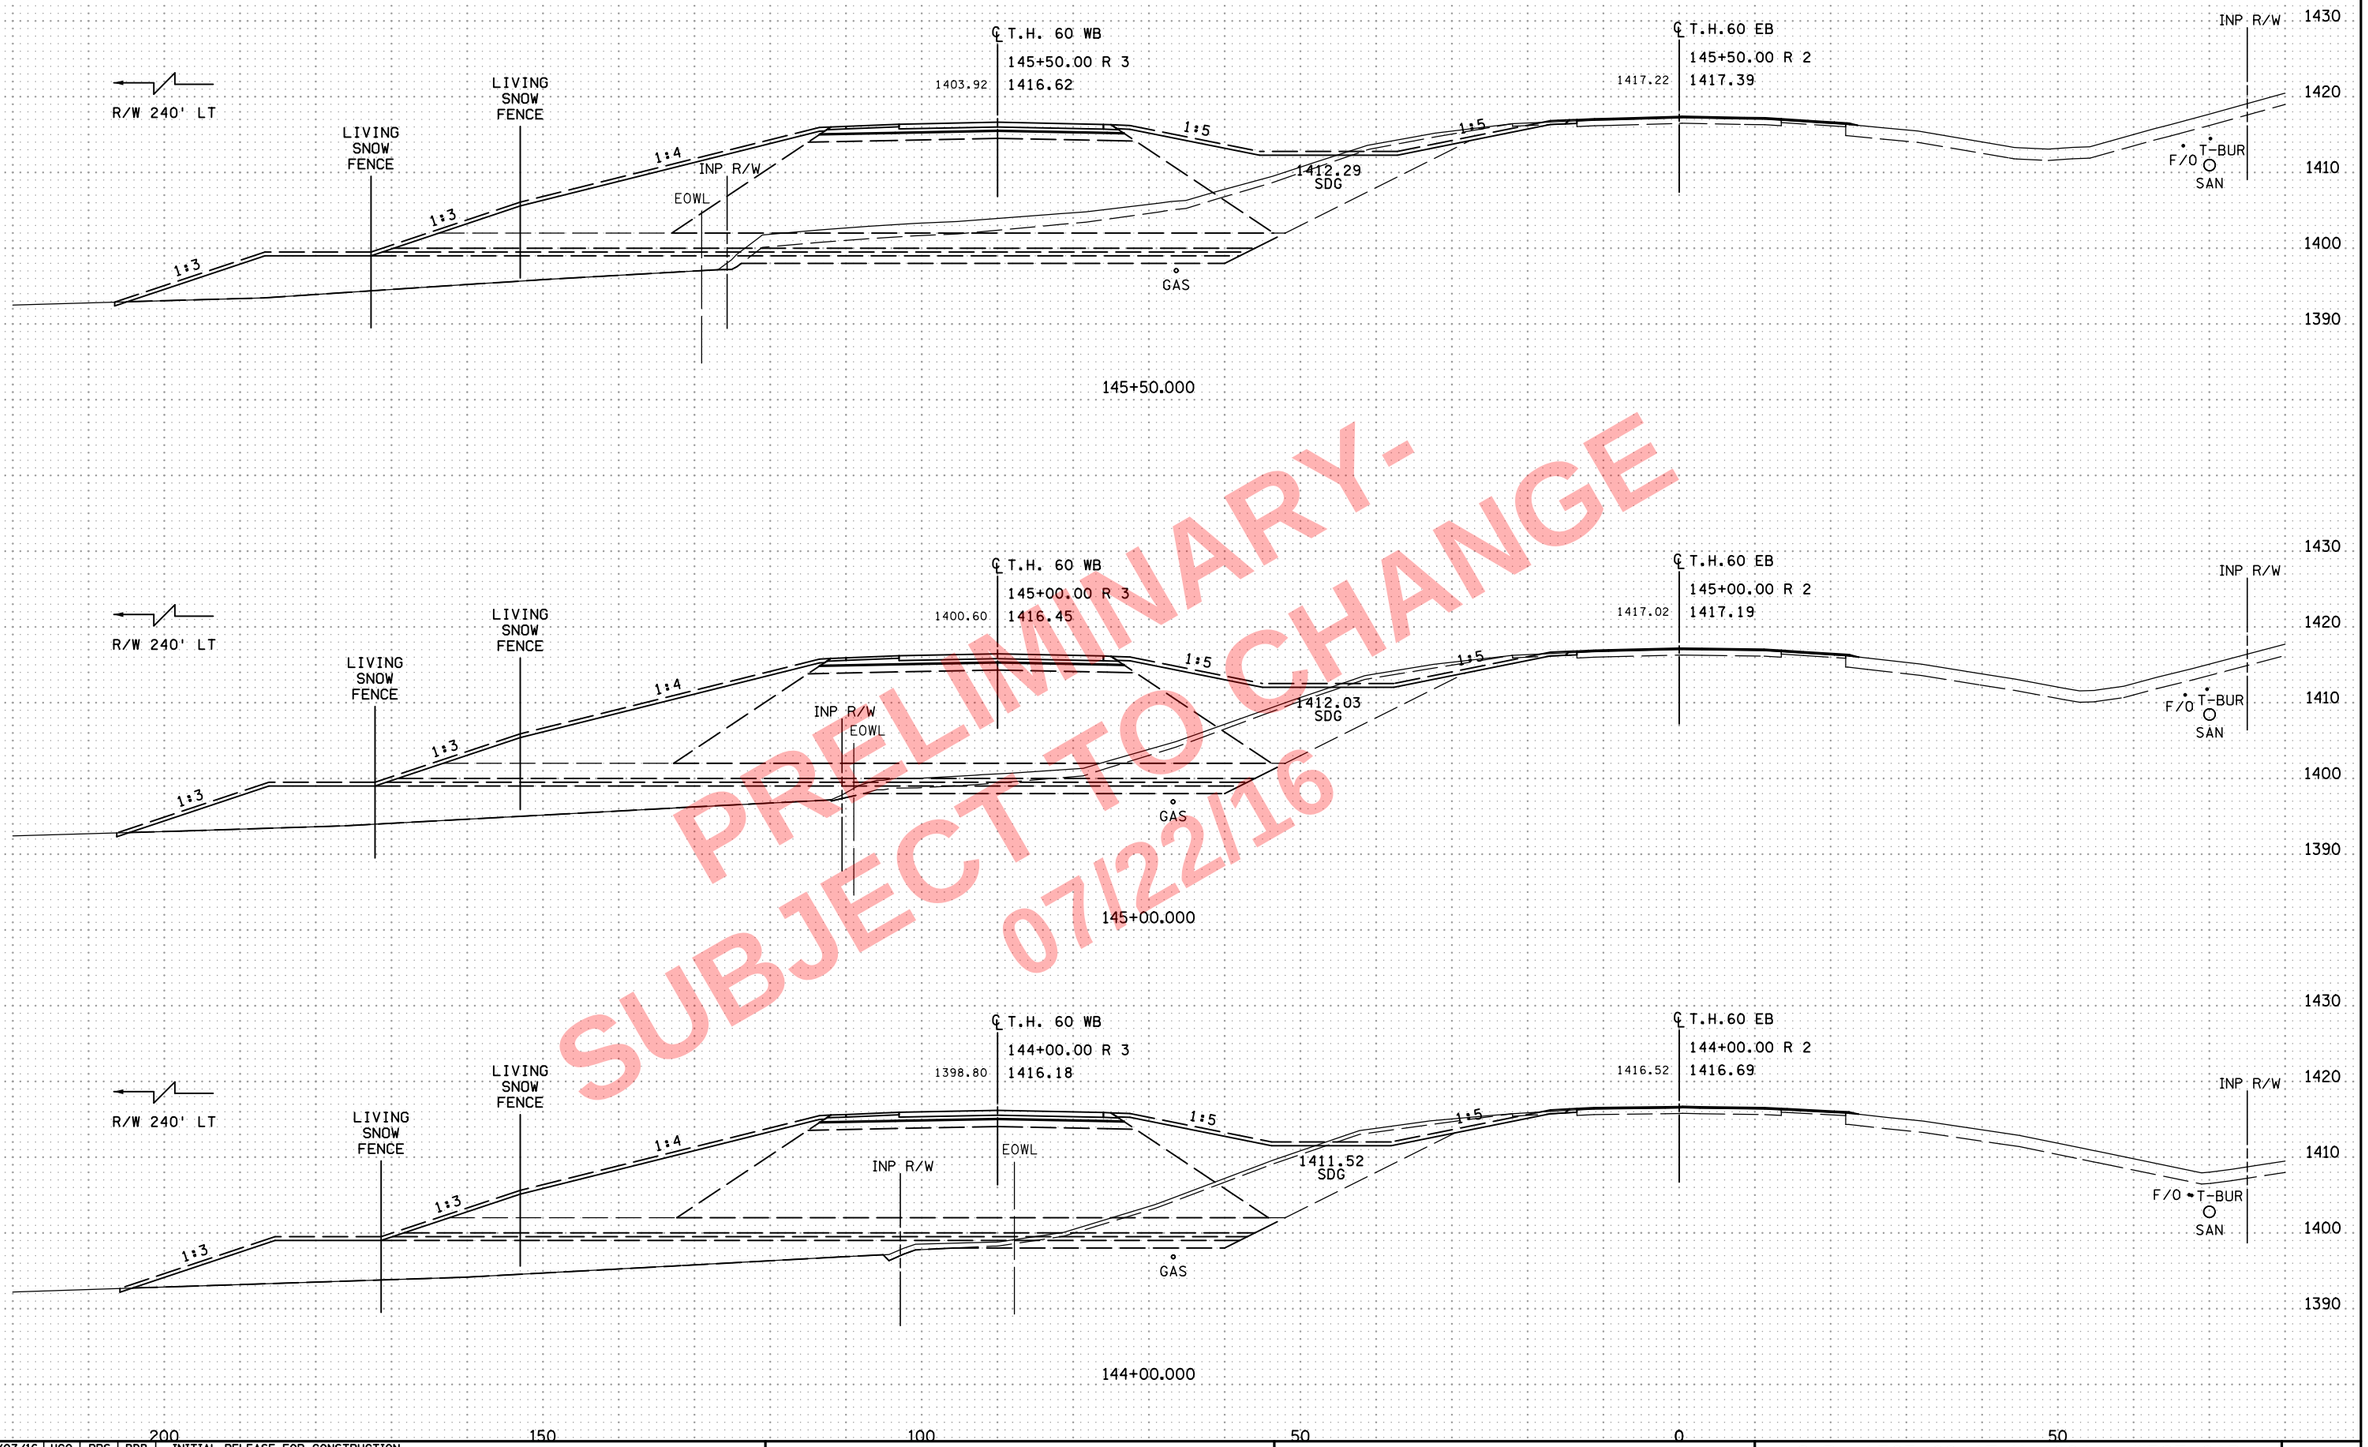

PRELIMINARY - SUBJECT TO CHANGE 07/22/16

NO	DATE	DWN	DES	CKD	REVISION
0	10/07/16	HGO	PRS	BDB	INITIAL RELEASE FOR CONSTRUCTION

...\cd170369_xp_TH60EB.dgn

ALLIANT ENGINEERING
233 Park Ave S, Ste 300
Minneapolis, MN 55415
612.758.3080 MAIN
612.758.3099 FAX
www.alliant-inc.com

S.P. 1703-69 (T.H. 60) - WEST GAP

CROSS SECTIONS
T.H. 60
STA. 144+00.000 - 145+00.000

SHEET X39 OF X229

8:03:06 AM
7/22/2016
c:\pw_work\hg\projectwise\sbarnett\dms34519\cd170369_xp_TH60EB.dgn

PRELIMINARY - SUBJECT TO CHANGE 07/22/16

NO	DATE	DWN	DES	CKD	REVISION
0	10/07/16	HGO	PRS	BDB	INITIAL RELEASE FOR CONSTRUCTION

...\cd170369_xp_TH60EB.dgn

8:03:08 AM
7/22/2016
c:\pw_work\ng\projectwise\sbarnett\dms34519\cd170369_xp_TH60EB.dgn

ALLIANT ENGINEERING
233 Park Ave S, Ste 300
Minneapolis, MN 55415
612.758.3080 MAIN
612.758.3099 FAX
www.alliant-inc.com

S.P. 1703-69 (T.H. 60) - WEST GAP

CROSS SECTIONS
T.H. 60
STA. 146+00.000 - 147+00.000

SHEET X40 OF X229

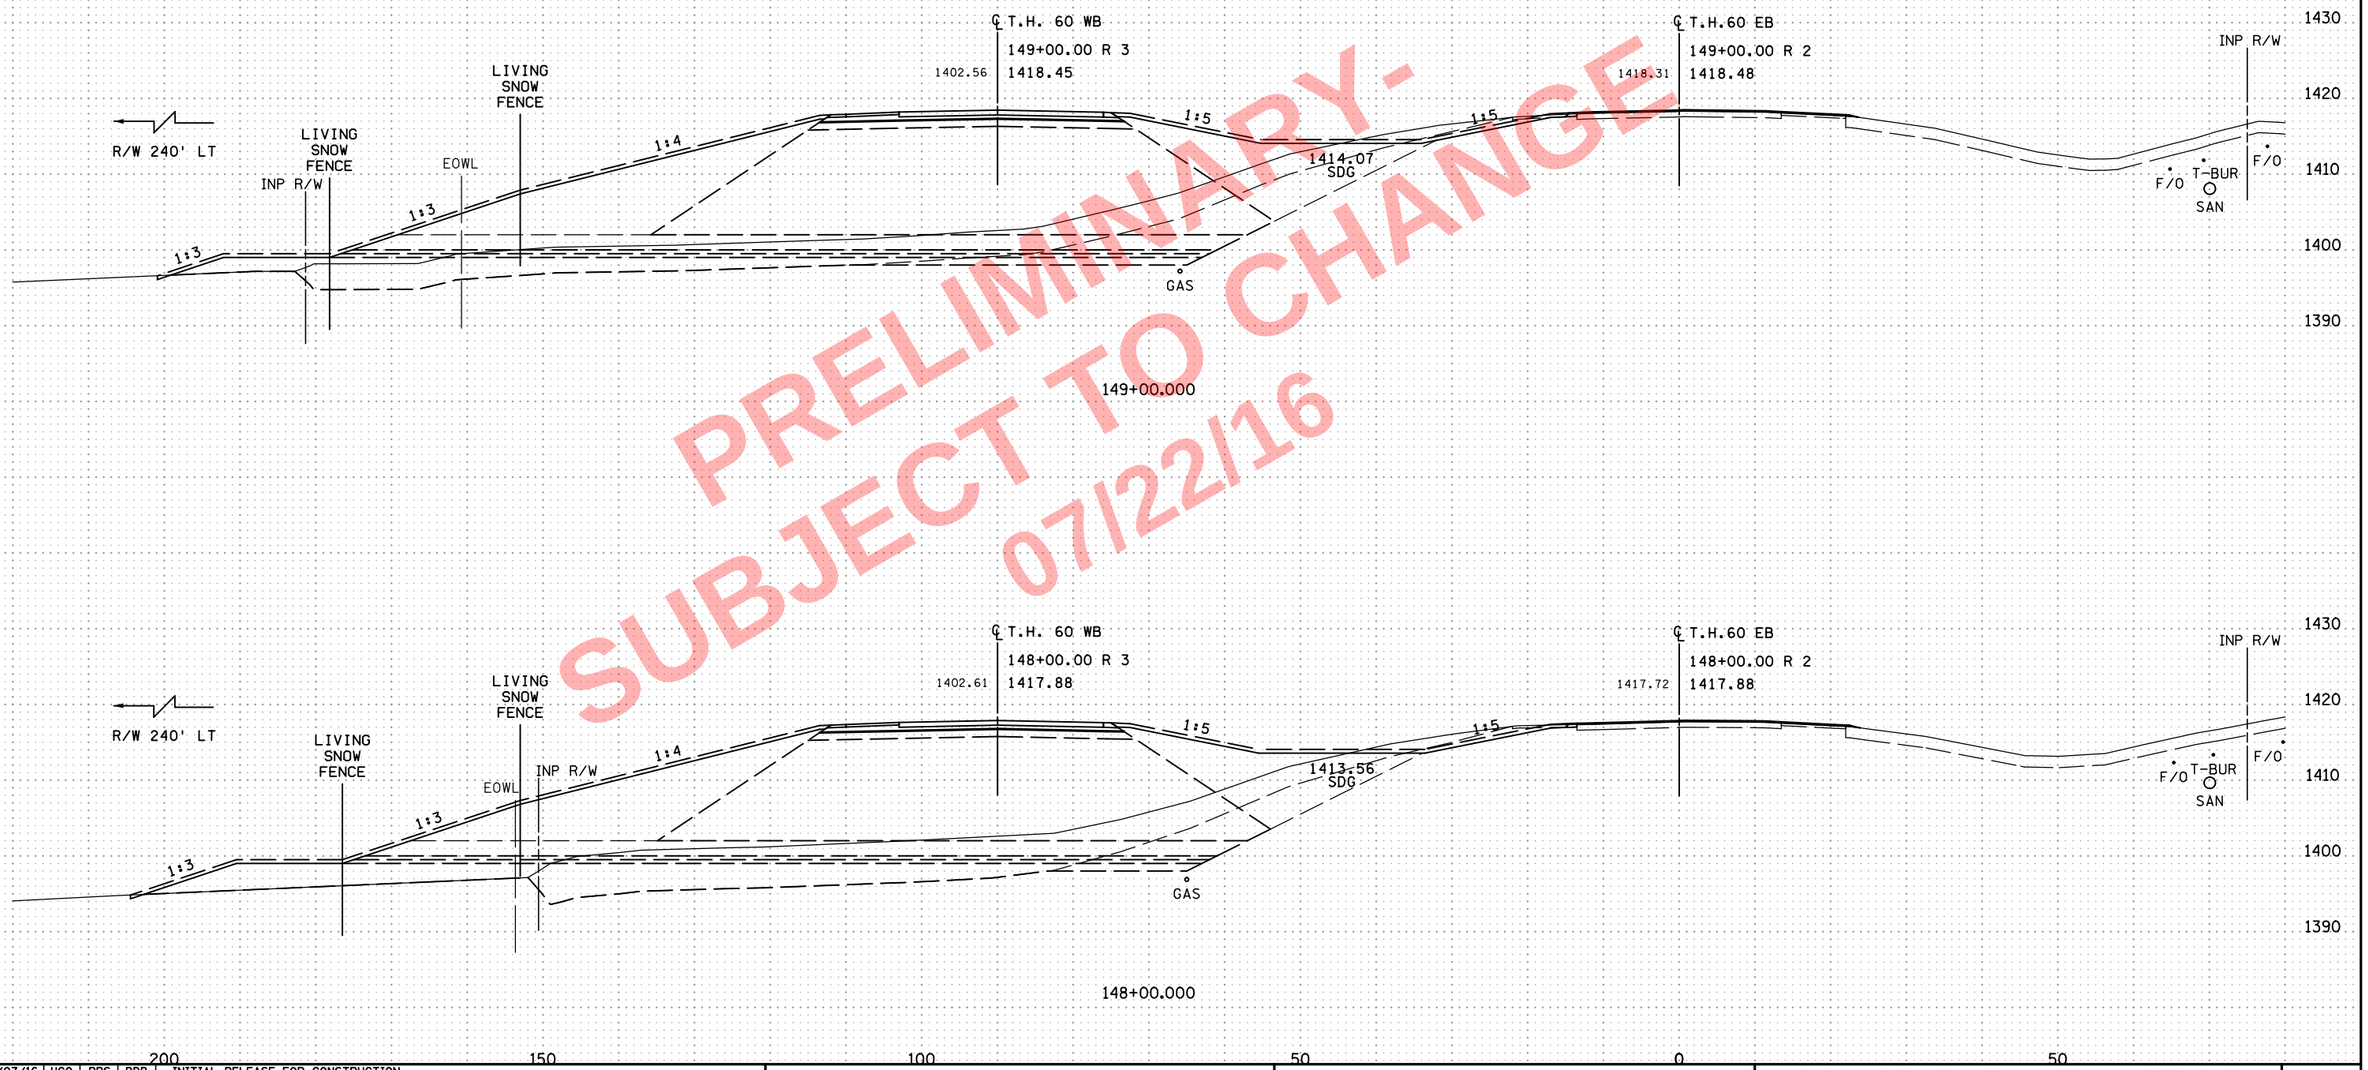

PRELIMINARY-
SUBJECT TO CHANGE
07/22/16

NO	DATE	DWN	DES	CKD	REVISION
0	10/07/16	HGO	PRS	BDB	INITIAL RELEASE FOR CONSTRUCTION

...\cd170369_xp_TH60EB.dgn

8:03:10 AM
7/22/2016
c:\pw_work\ngvprojectwise\sbarnett\dms34519\cd170369_xp_TH60EB.dgn

ALLIANT ENGINEERING
233 Park Ave S, Ste 300
Minneapolis, MN 55415
612.758.3080 MAIN
612.758.3099 FAX
www.alliant-inc.com

S.P. 1703-69 (T.H. 60) - WEST GAP

CROSS SECTIONS
T.H. 60
STA. 148+00.000 - 149+00.000

SHEET
X41
OF
X229

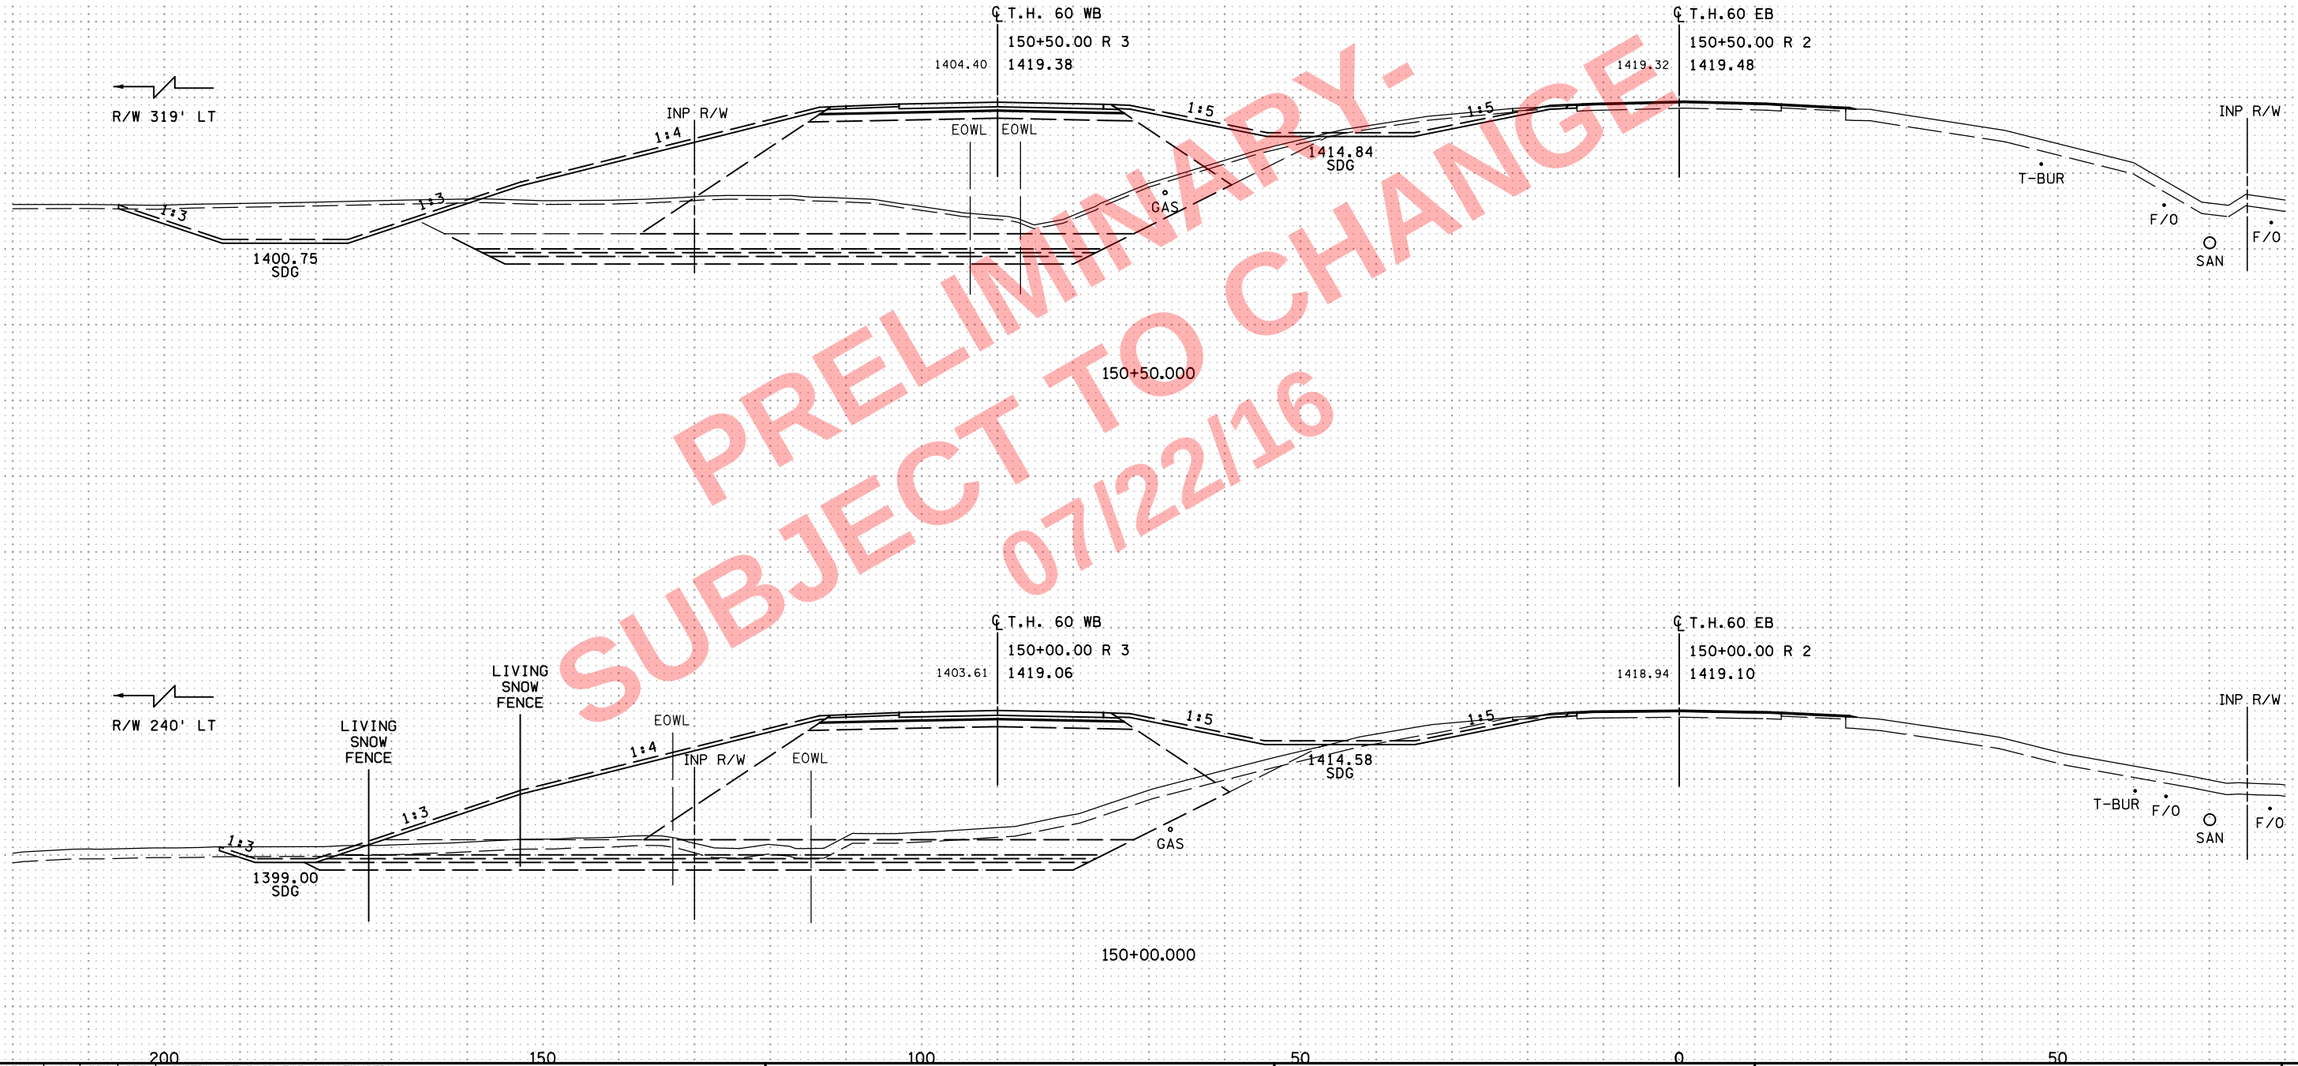

PRELIMINARY-
SUBJECT TO CHANGE
07/22/16

NO	DATE	DWN	DES	CKD	REVISION
0	10/07/16	HGO	PRS	BDB	INITIAL RELEASE FOR CONSTRUCTION

...\cd170369_xp_TH60EB.dgn

8:03:12 AM
7/22/2016
c:\pw_working\projectwise\sbarnett\dms34519\cd170369_xp_TH60EB.dgn

ALLIANT ENGINEERING
233 Park Ave S, Ste 300
Minneapolis, MN 55415
612.758.3080 MAIN
612.758.3099 FAX
www.alliant-inc.com

S.P. 1703-69 (T.H. 60) - WEST GAP

CROSS SECTIONS
T.H. 60
STA. 150+00.000 - 150+50.000

SHEET
X42
OF
X229

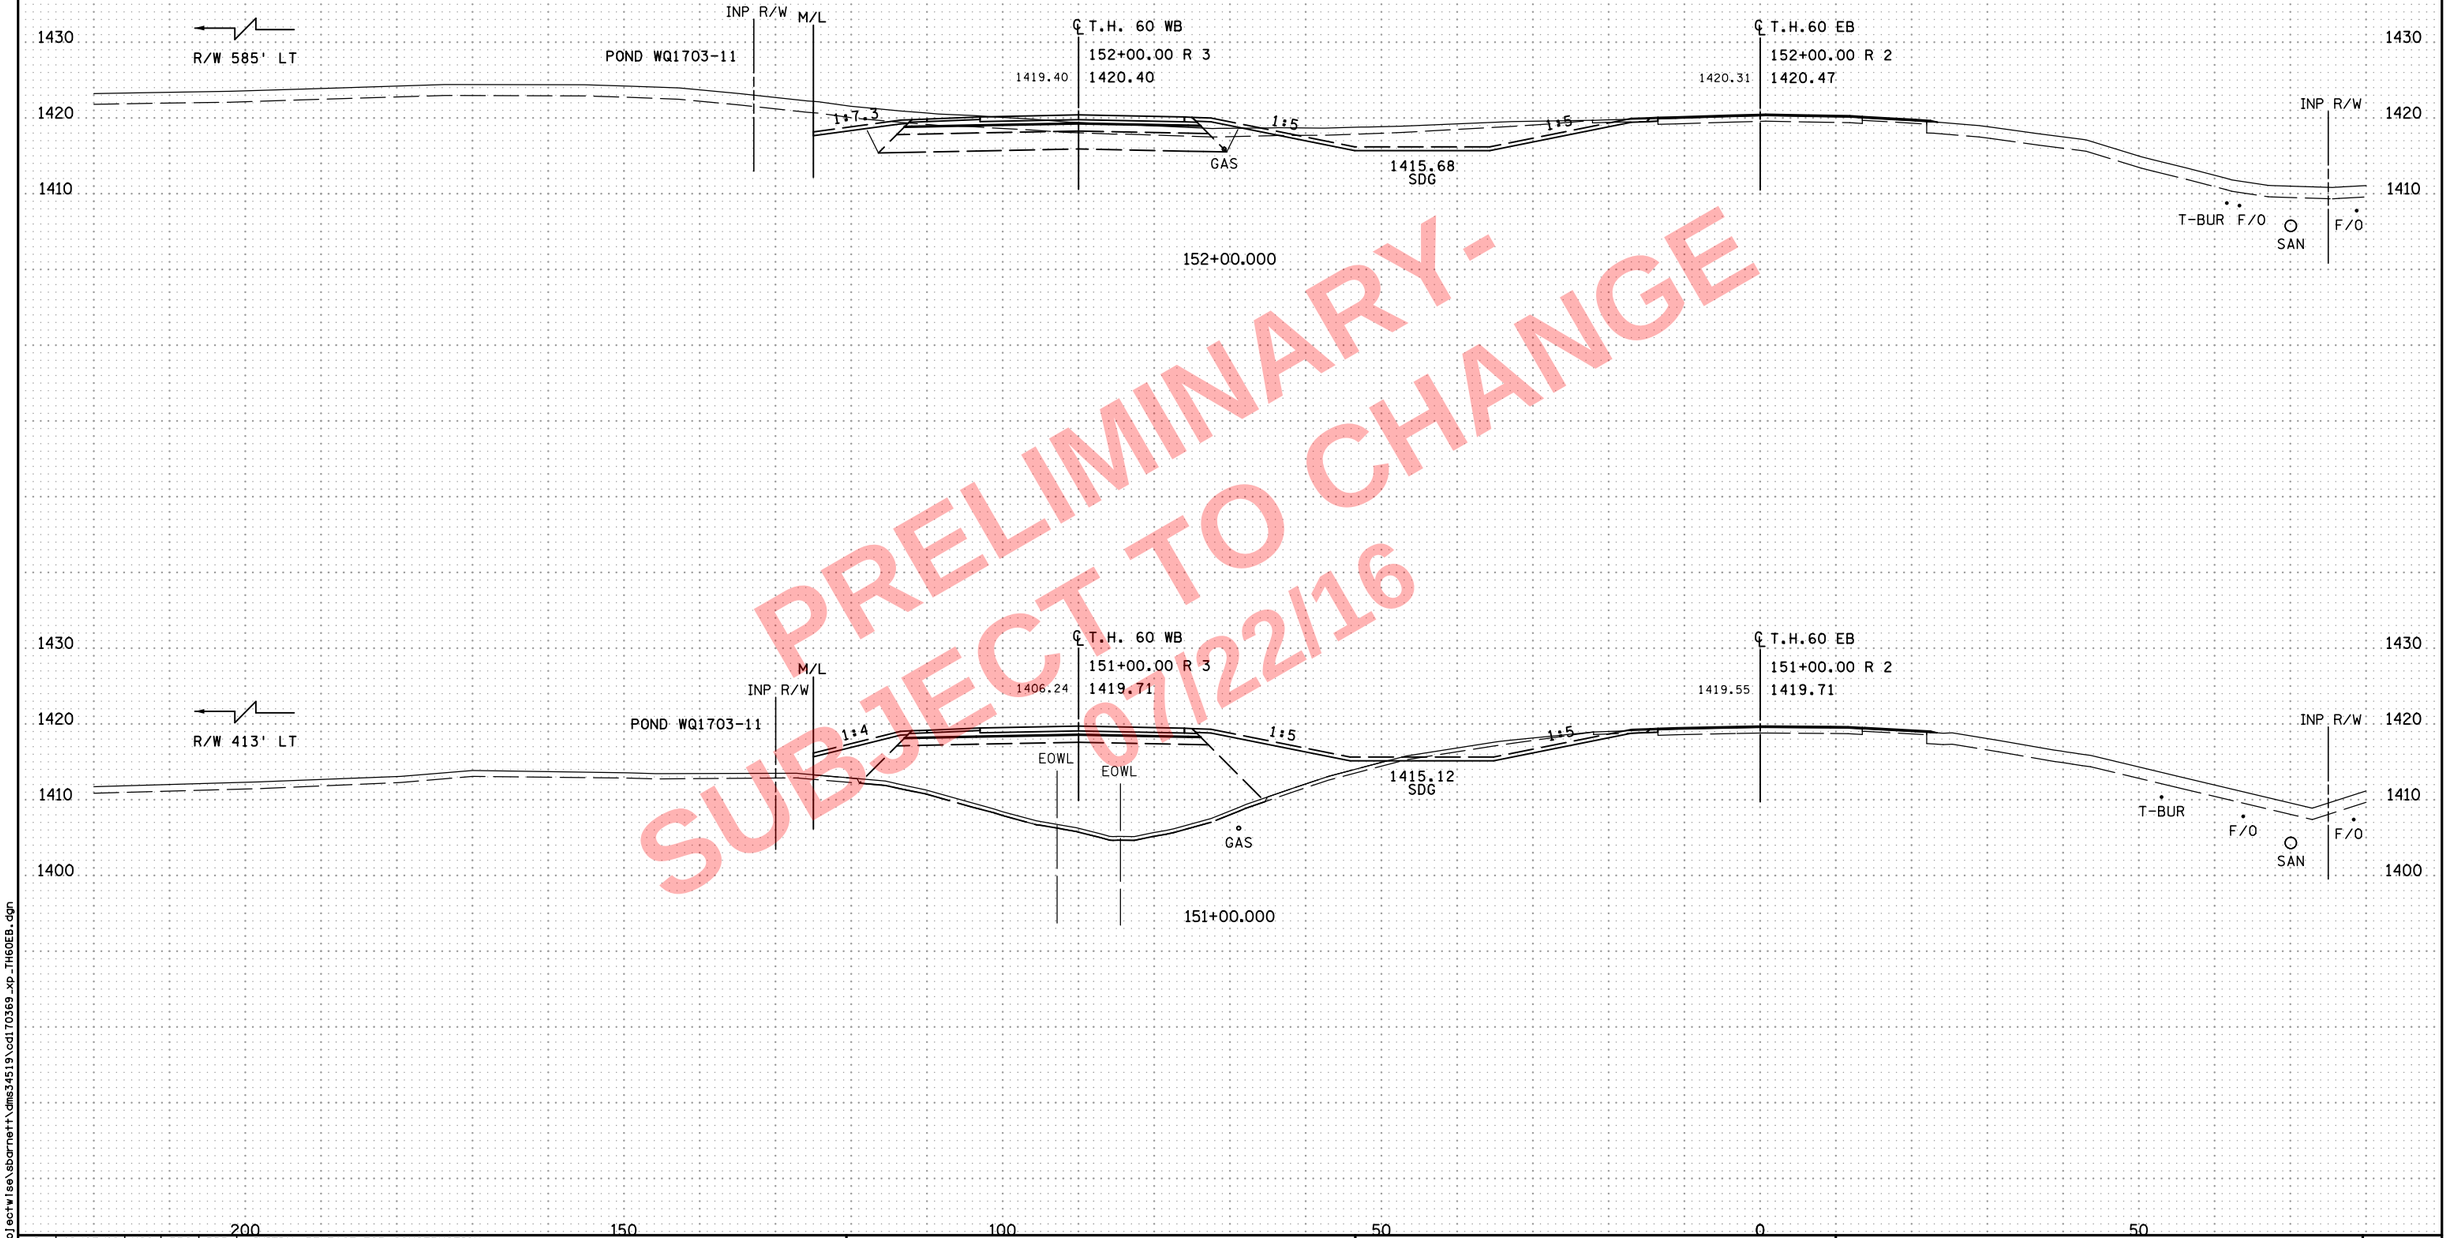

PRELIMINARY-
SUBJECT TO CHANGE
07/22/16

NO	DATE	DWN	DES	CKD	REVISION
0	10/07/16	HGO	PRS	BDB	INITIAL RELEASE FOR CONSTRUCTION

...\cd170369_xp_TH60EB.dgn

8:03:14 AM
7/22/2016
c:\pw_working\projectwise\sbarnett\dms34519\cd170369_xp_TH60EB.dgn

ALLIANT ENGINEERING
233 Park Ave S, Ste 300
Minneapolis, MN 55415
612.758.3080 MAIN
612.758.3099 FAX
www.alliant-inc.com

S.P. 1703-69 (T.H. 60) - WEST GAP

CROSS SECTIONS
T.H. 60
STA. 151+00.000 - 152+00.000

SHEET
X43
OF
X229

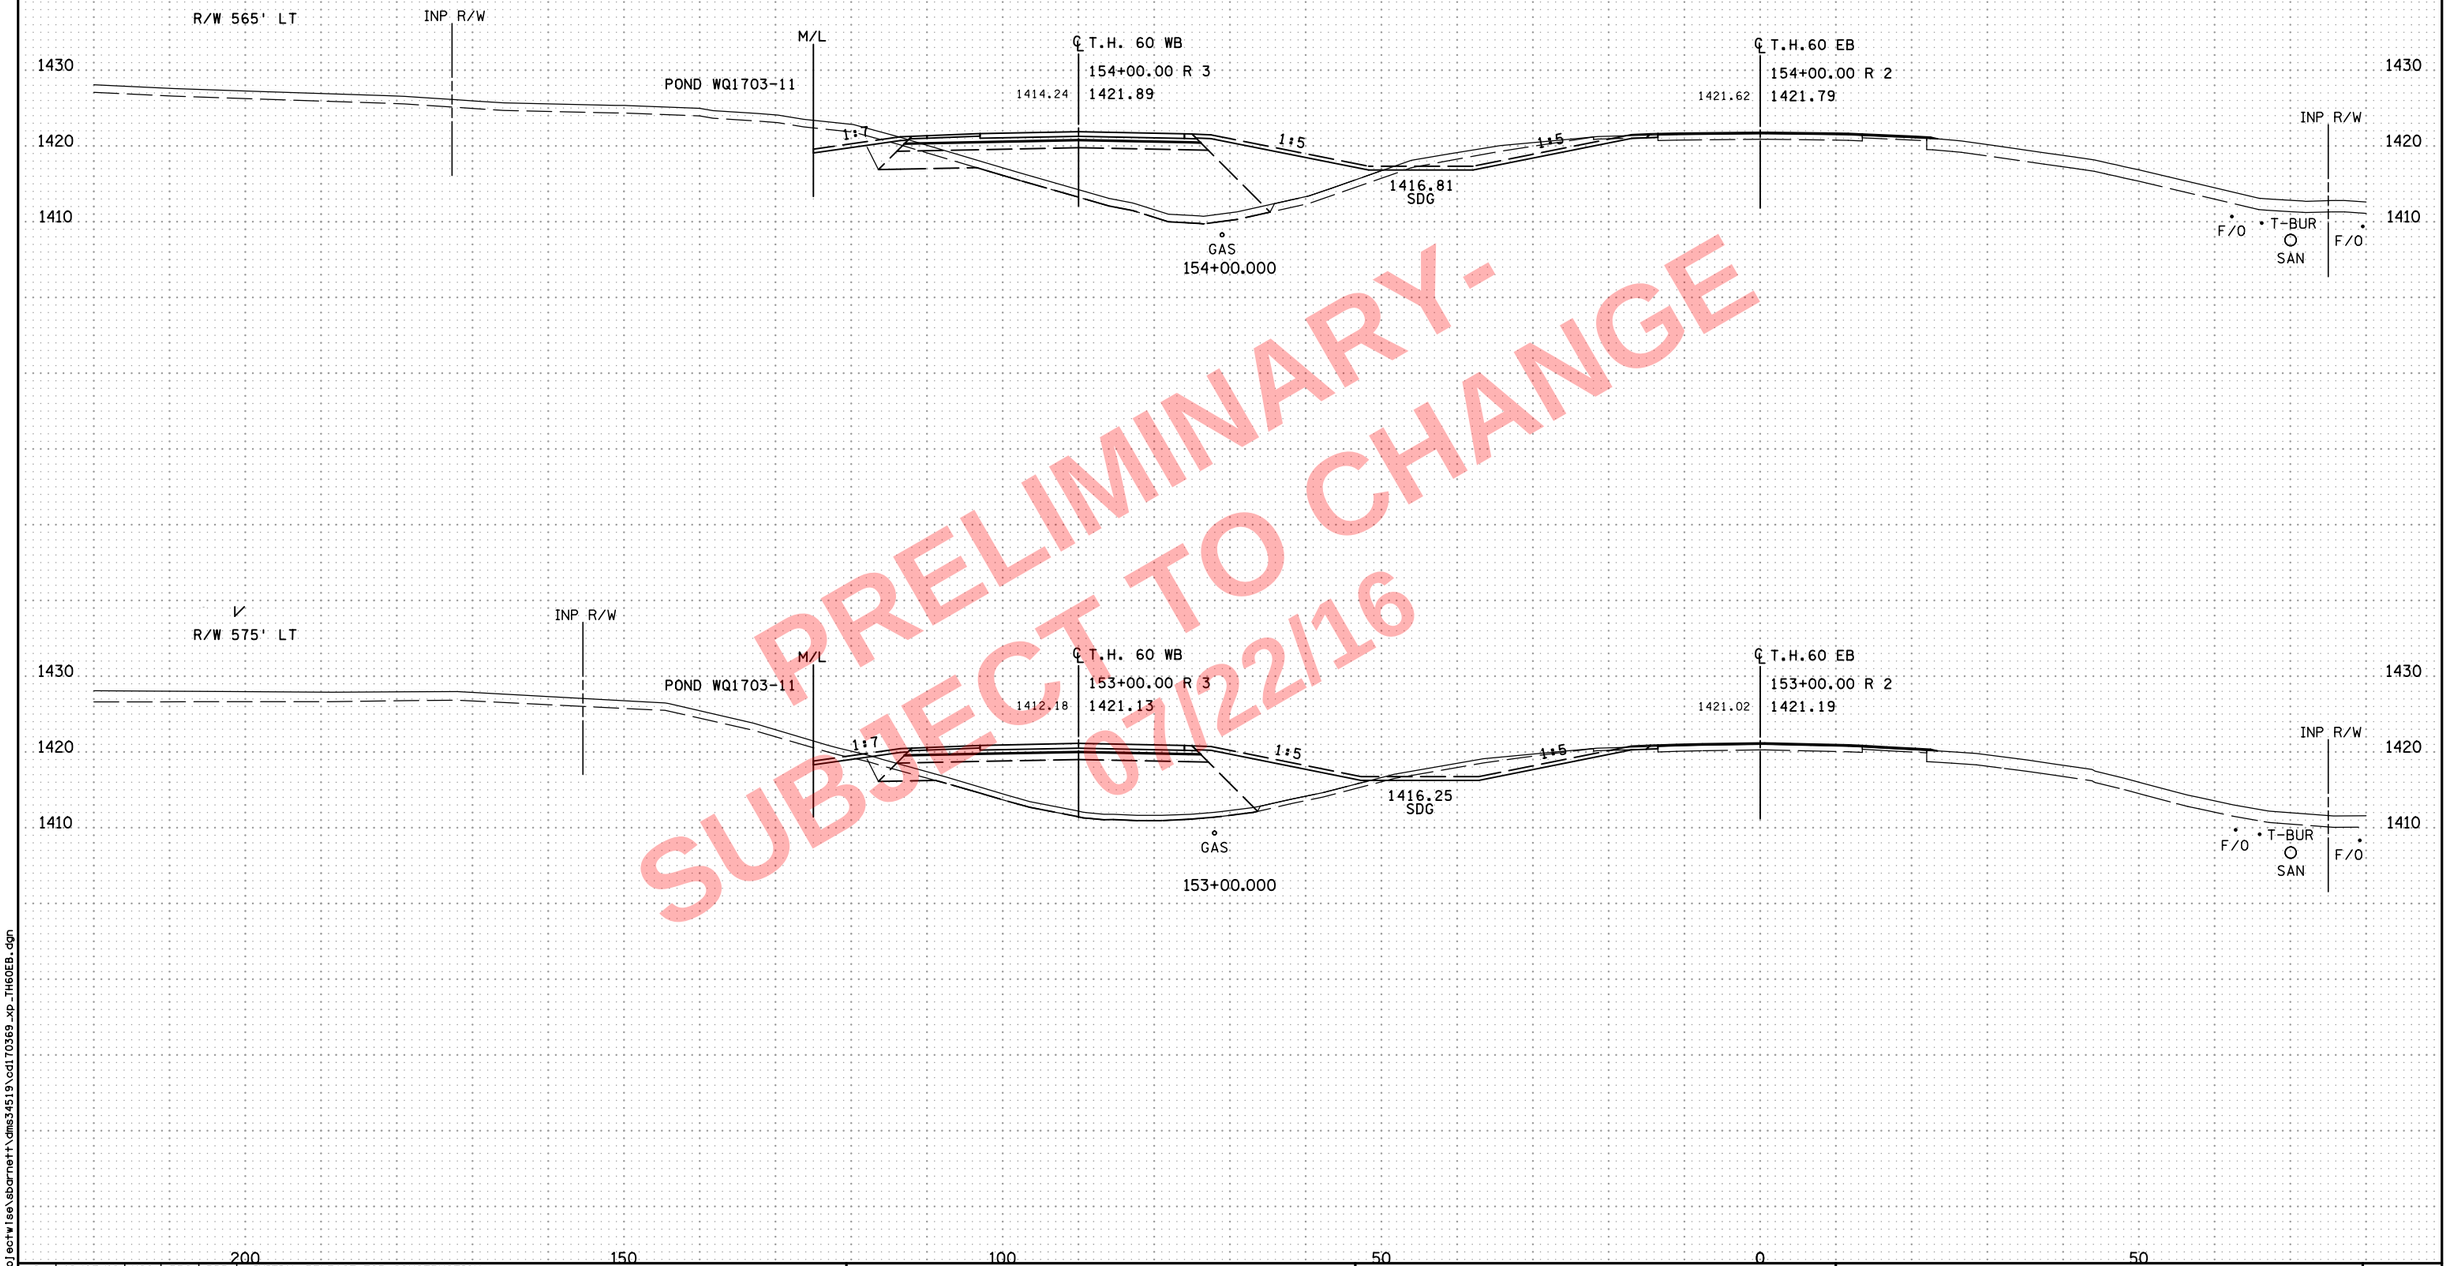

PRELIMINARY-
SUBJECT TO CHANGE
07/22/16

NO	DATE	DWN	DES	CKD	REVISION
0	10/07/16	HGO	PRS	BDB	INITIAL RELEASE FOR CONSTRUCTION

...\cd170369_xp_TH60EB.dgn

ALLIANT ENGINEERING
233 Park Ave S, Ste 300
Minneapolis, MN 55415
612.758.3080 MAIN
612.758.3099 FAX
www.alliant-inc.com

S.P. 1703-69 (T.H. 60) - WEST GAP

CROSS SECTIONS
T.H. 60
STA. 153+00.000 - 154+00.000

SHEET X44 OF X229

8:03:16 AM
7/22/2016
c:\pw_working\projectwise\sbarnett\dms34519\cd170369_xp_TH60EB.dgn

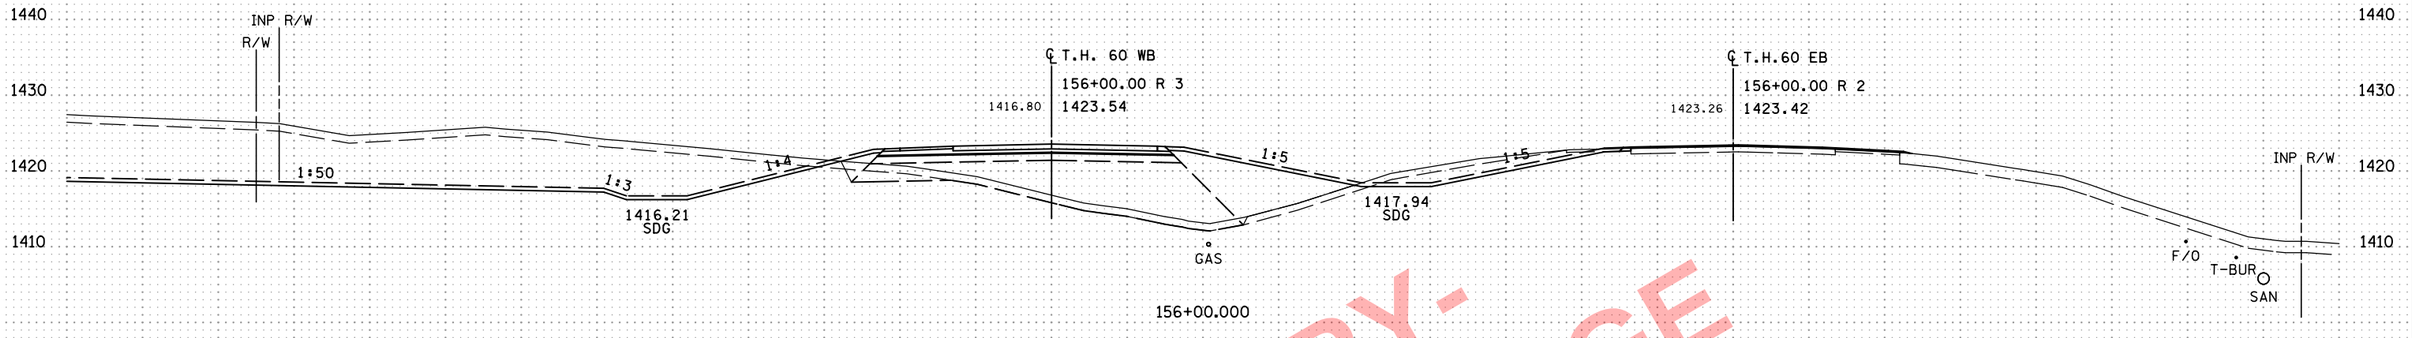

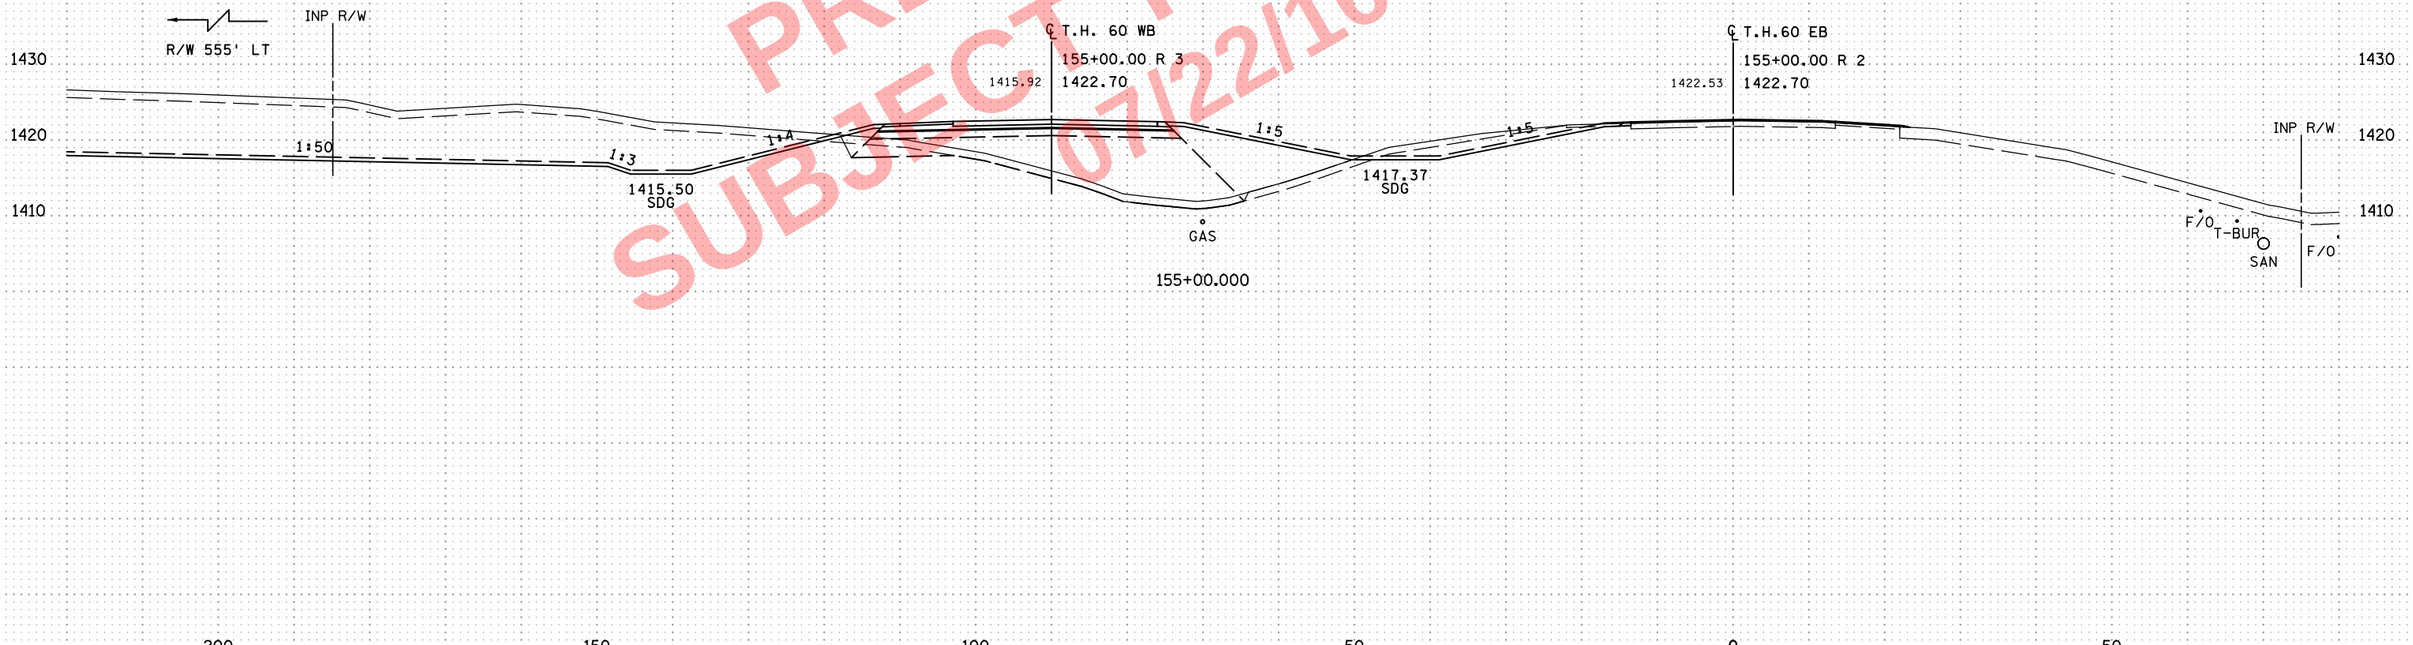

PRELIMINARY-
SUBJECT TO CHANGE
07/22/16

200 150 100 50 0 50

NO	DATE	DWN	DES	CKD	REVISION
0	10/07/16	HGO	PRS	BDB	INITIAL RELEASE FOR CONSTRUCTION

...\cd170369_xp_TH60EB.dgn

ALLIANT ENGINEERING
233 Park Ave S, Ste 300
Minneapolis, MN 55415
612.758.3080 MAIN
612.758.3099 FAX
www.alliant-inc.com

S.P. 1703-69 (T.H. 60) - WEST GAP

CROSS SECTIONS
T.H. 60
STA. 155+00.000 - 156+00.000

SHEET X45 OF X229

8:03:17 AM
7/22/2016
c:\pw_working\projectwise\sbarnett\dms34519\cd170369_xp_TH60EB.dgn

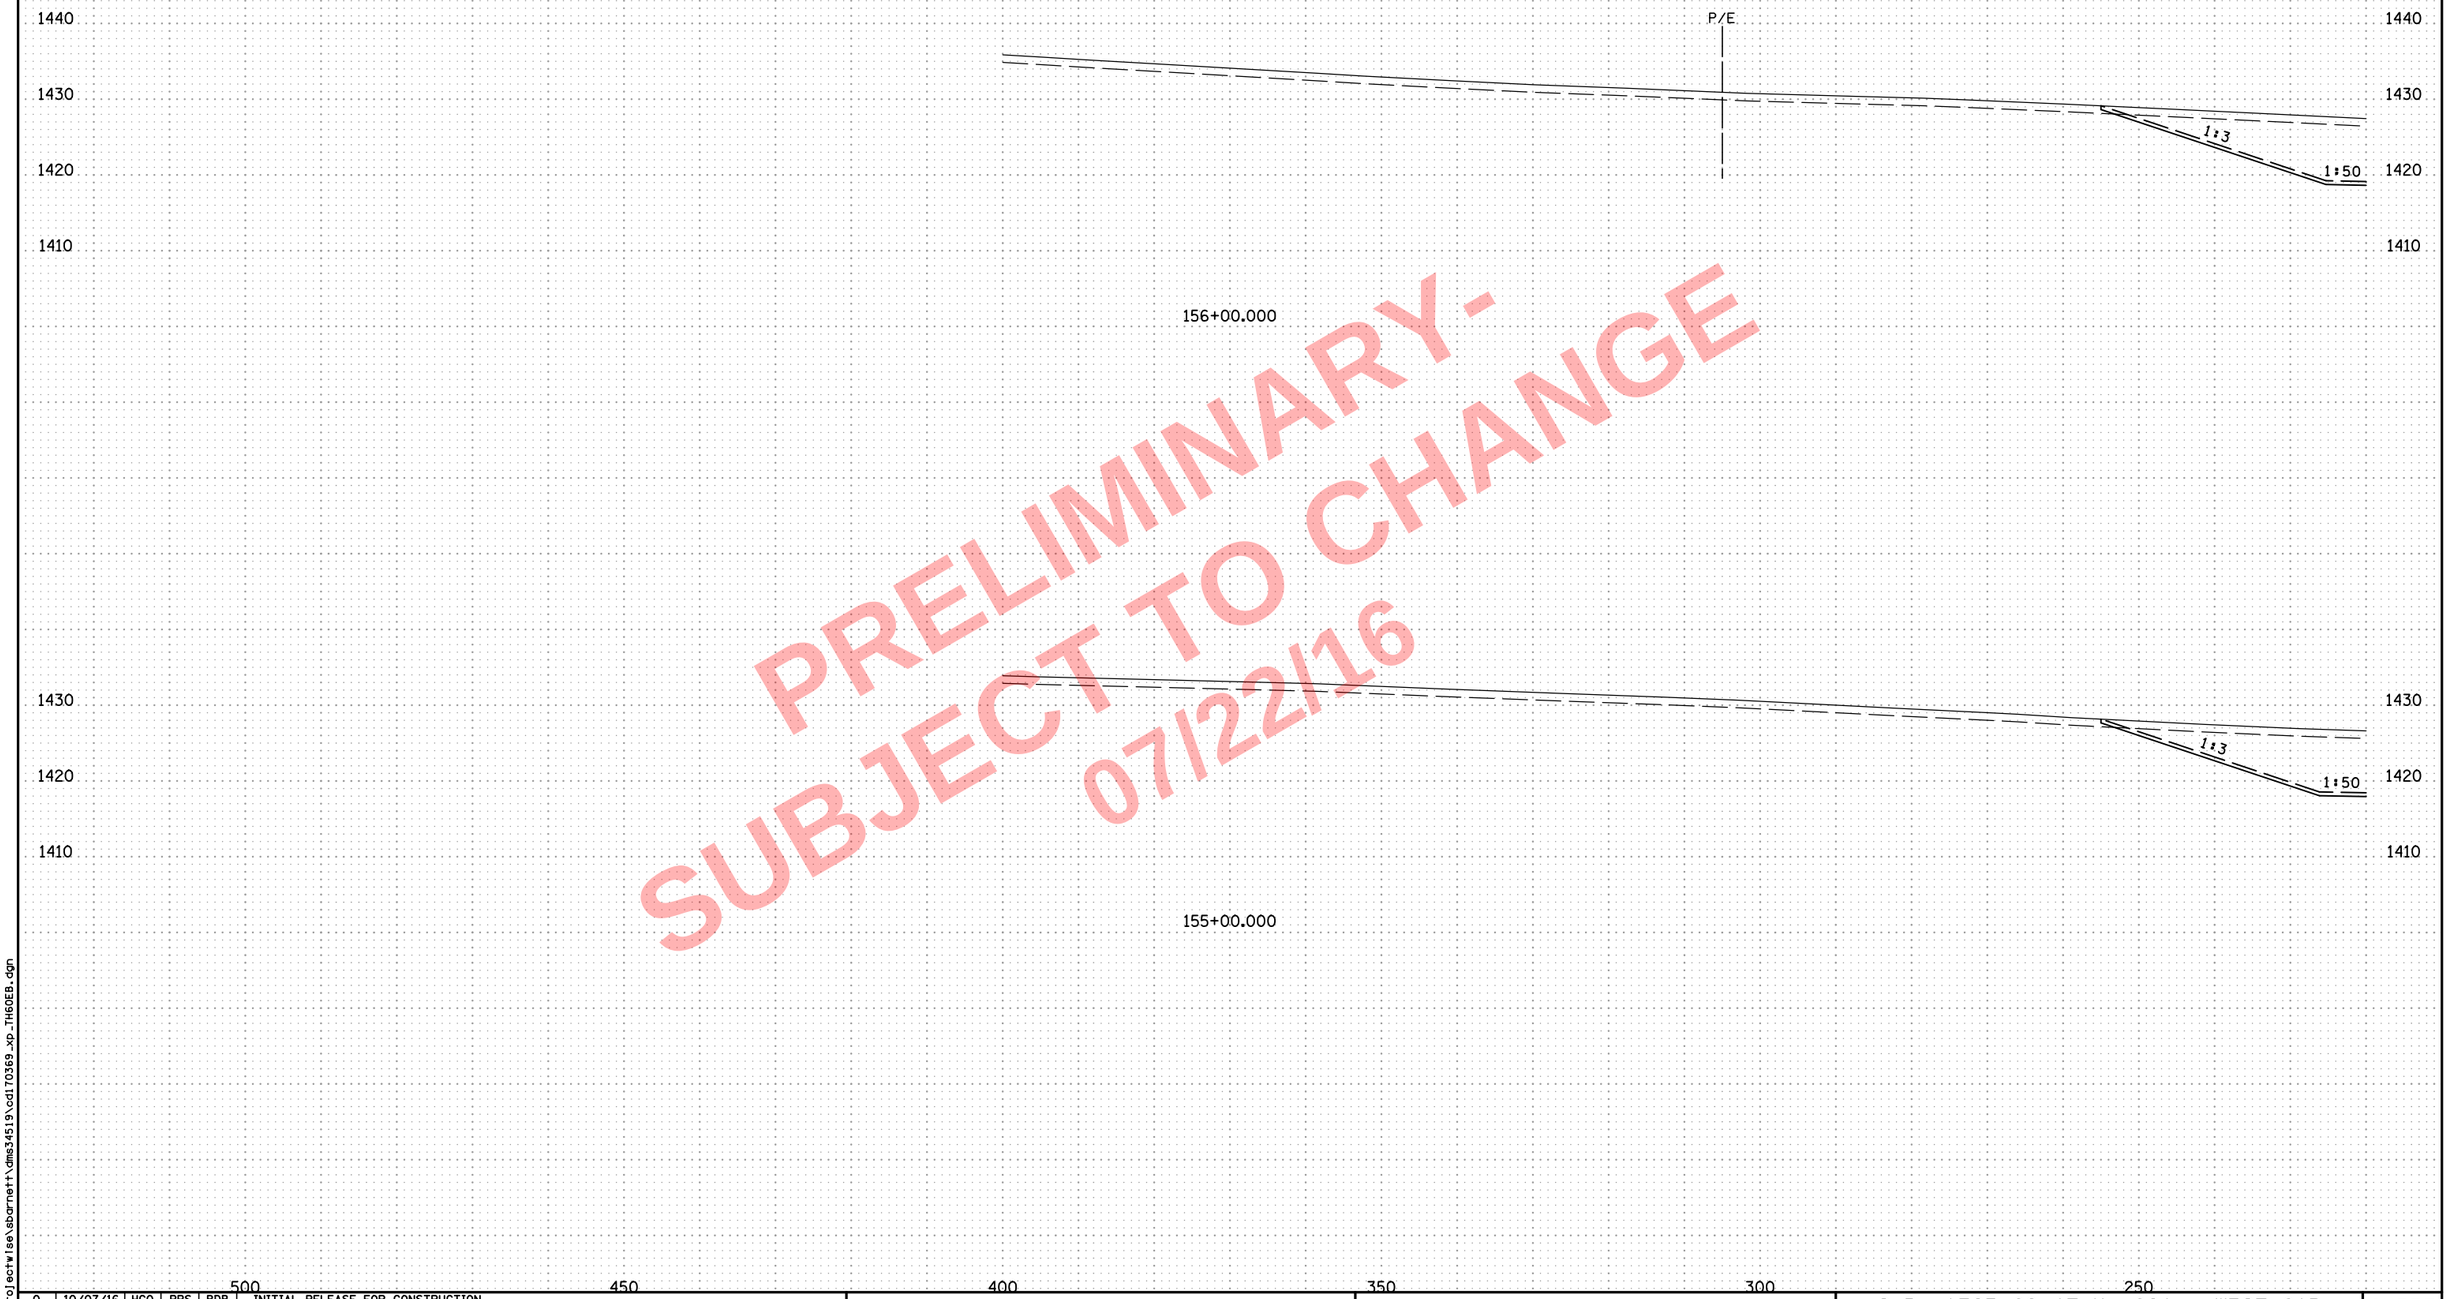

PRELIMINARY -
SUBJECT TO CHANGE
07/22/16

NO	DATE	DWN	DES	CKD	REVISION
0	10/07/16	HGO	PRS	BDB	INITIAL RELEASE FOR CONSTRUCTION

...\cd170369_xp_TH60EB.dgn

8:03:19 AM
7/22/2016
c:\pw_working\projectwise\sbarnett\dms34519\cd170369_xp_TH60EB.dgn

ALLIANT ENGINEERING
233 Park Ave S, Ste 300
Minneapolis, MN 55415
612.758.3080 MAIN
612.758.3099 FAX
www.alliant-inc.com

S.P. 1703-69 (T.H. 60) - WEST GAP

CROSS SECTIONS
T.H. 60
STA. 155+00.000 - 156+00.000

SHEET
X45A
OF
X229

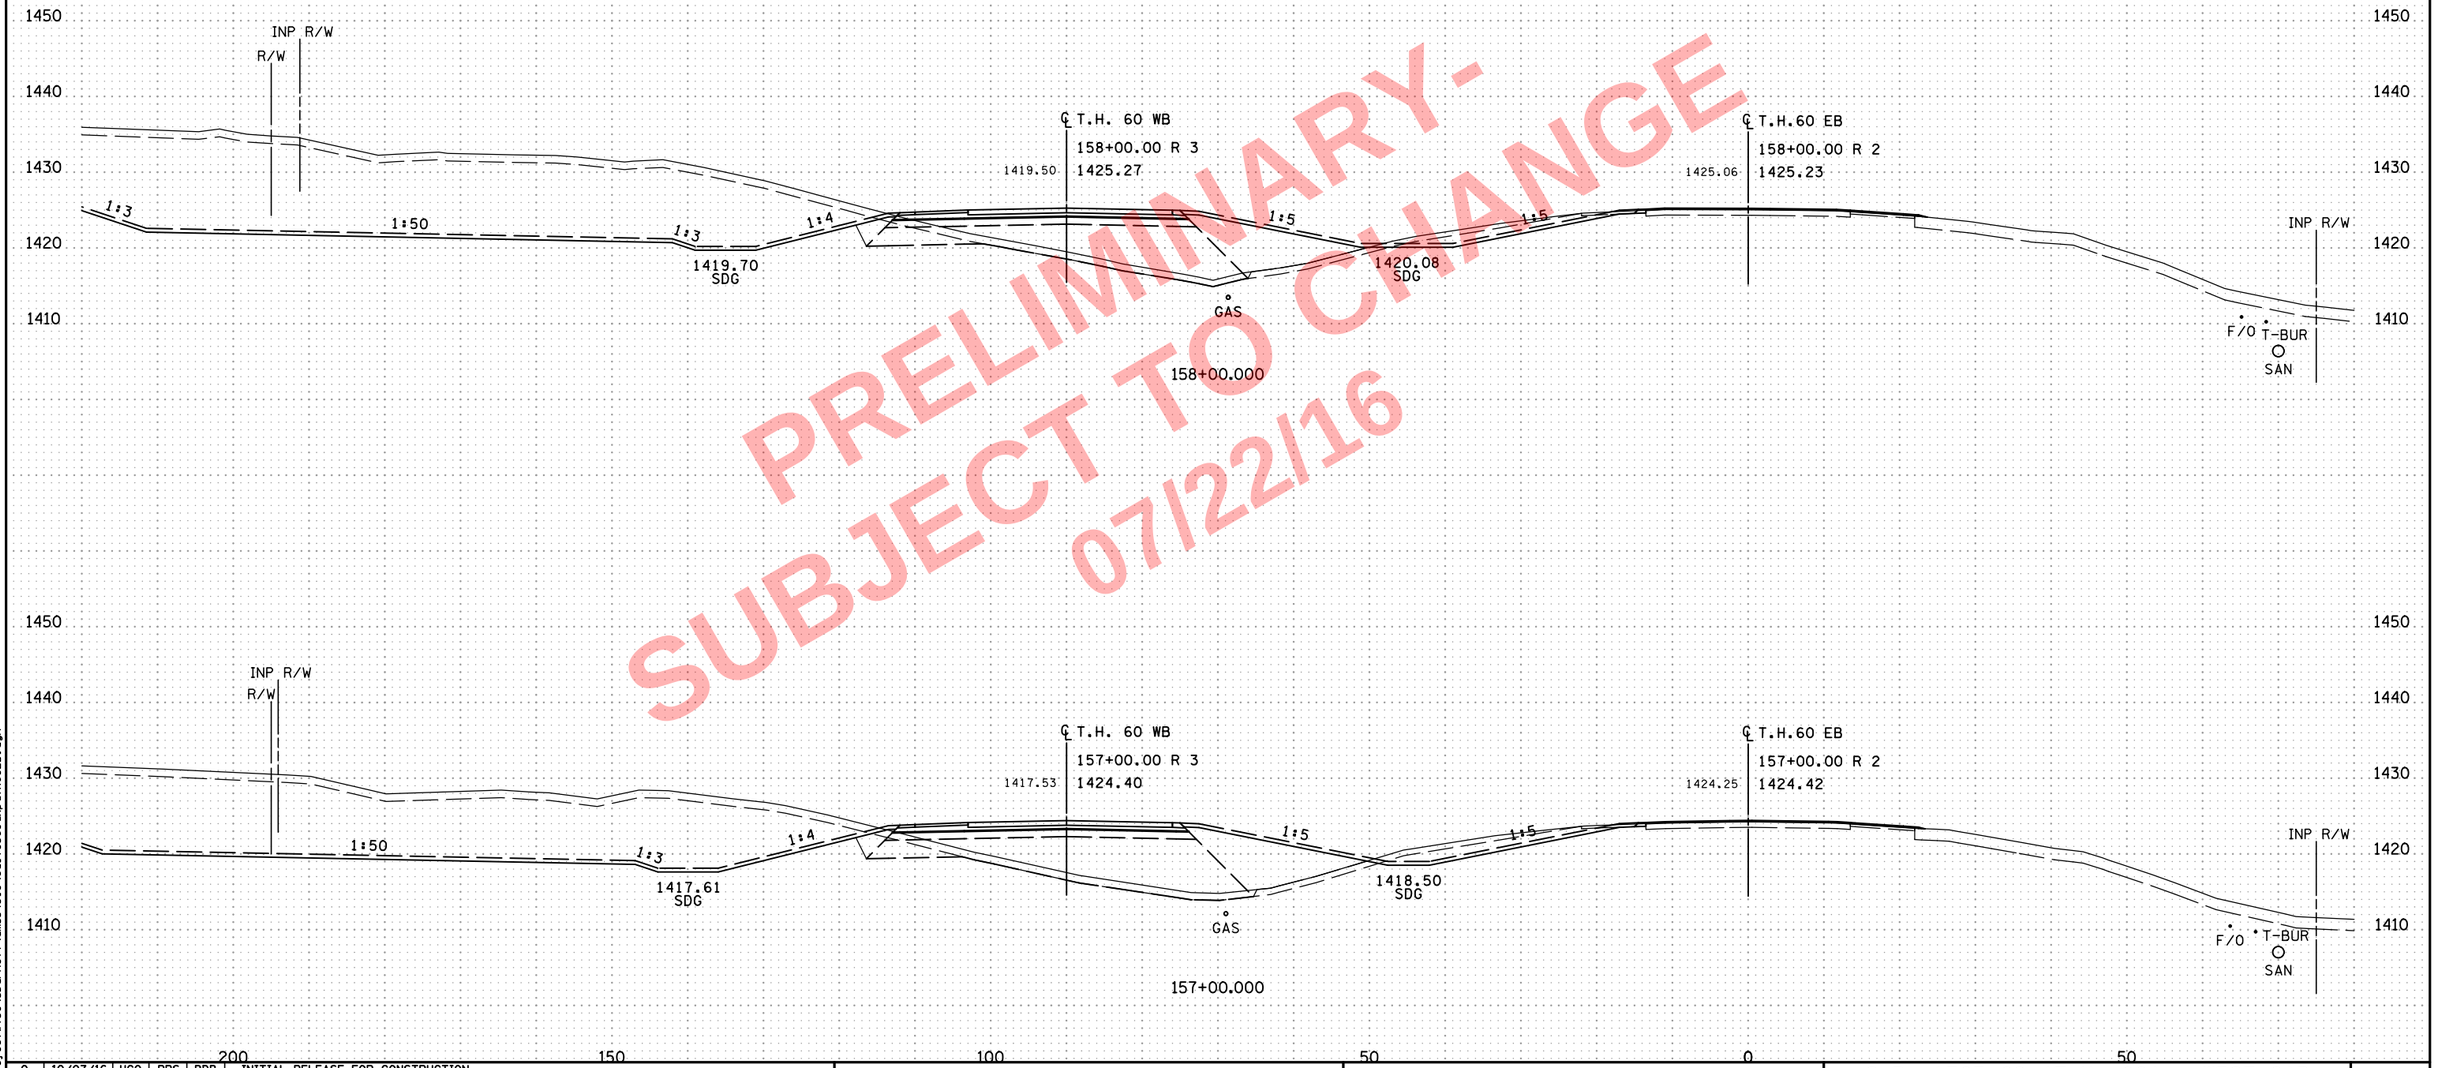

PRELIMINARY-
SUBJECT TO CHANGE
07/22/16

NO	DATE	DWN	DES	CKD	REVISION
0	10/07/16	HGO	PRS	BDB	INITIAL RELEASE FOR CONSTRUCTION

...\cd170369_xp_TH60EB.dgn

8:03:21 AM
7/22/2016
c:\pw_work\ngvprojectwise\sbarnett\dms34519\cd170369_xp_TH60EB.dgn

ALLIANT ENGINEERING
233 Park Ave S, Ste 300
Minneapolis, MN 55415
612.758.3080 MAIN
612.758.3099 FAX
www.alliant-inc.com

S.P. 1703-69 (T.H. 60) - WEST GAP

CROSS SECTIONS
T.H. 60
STA. 157+00.000 - 158+00.000

SHEET
X46
OF
X229

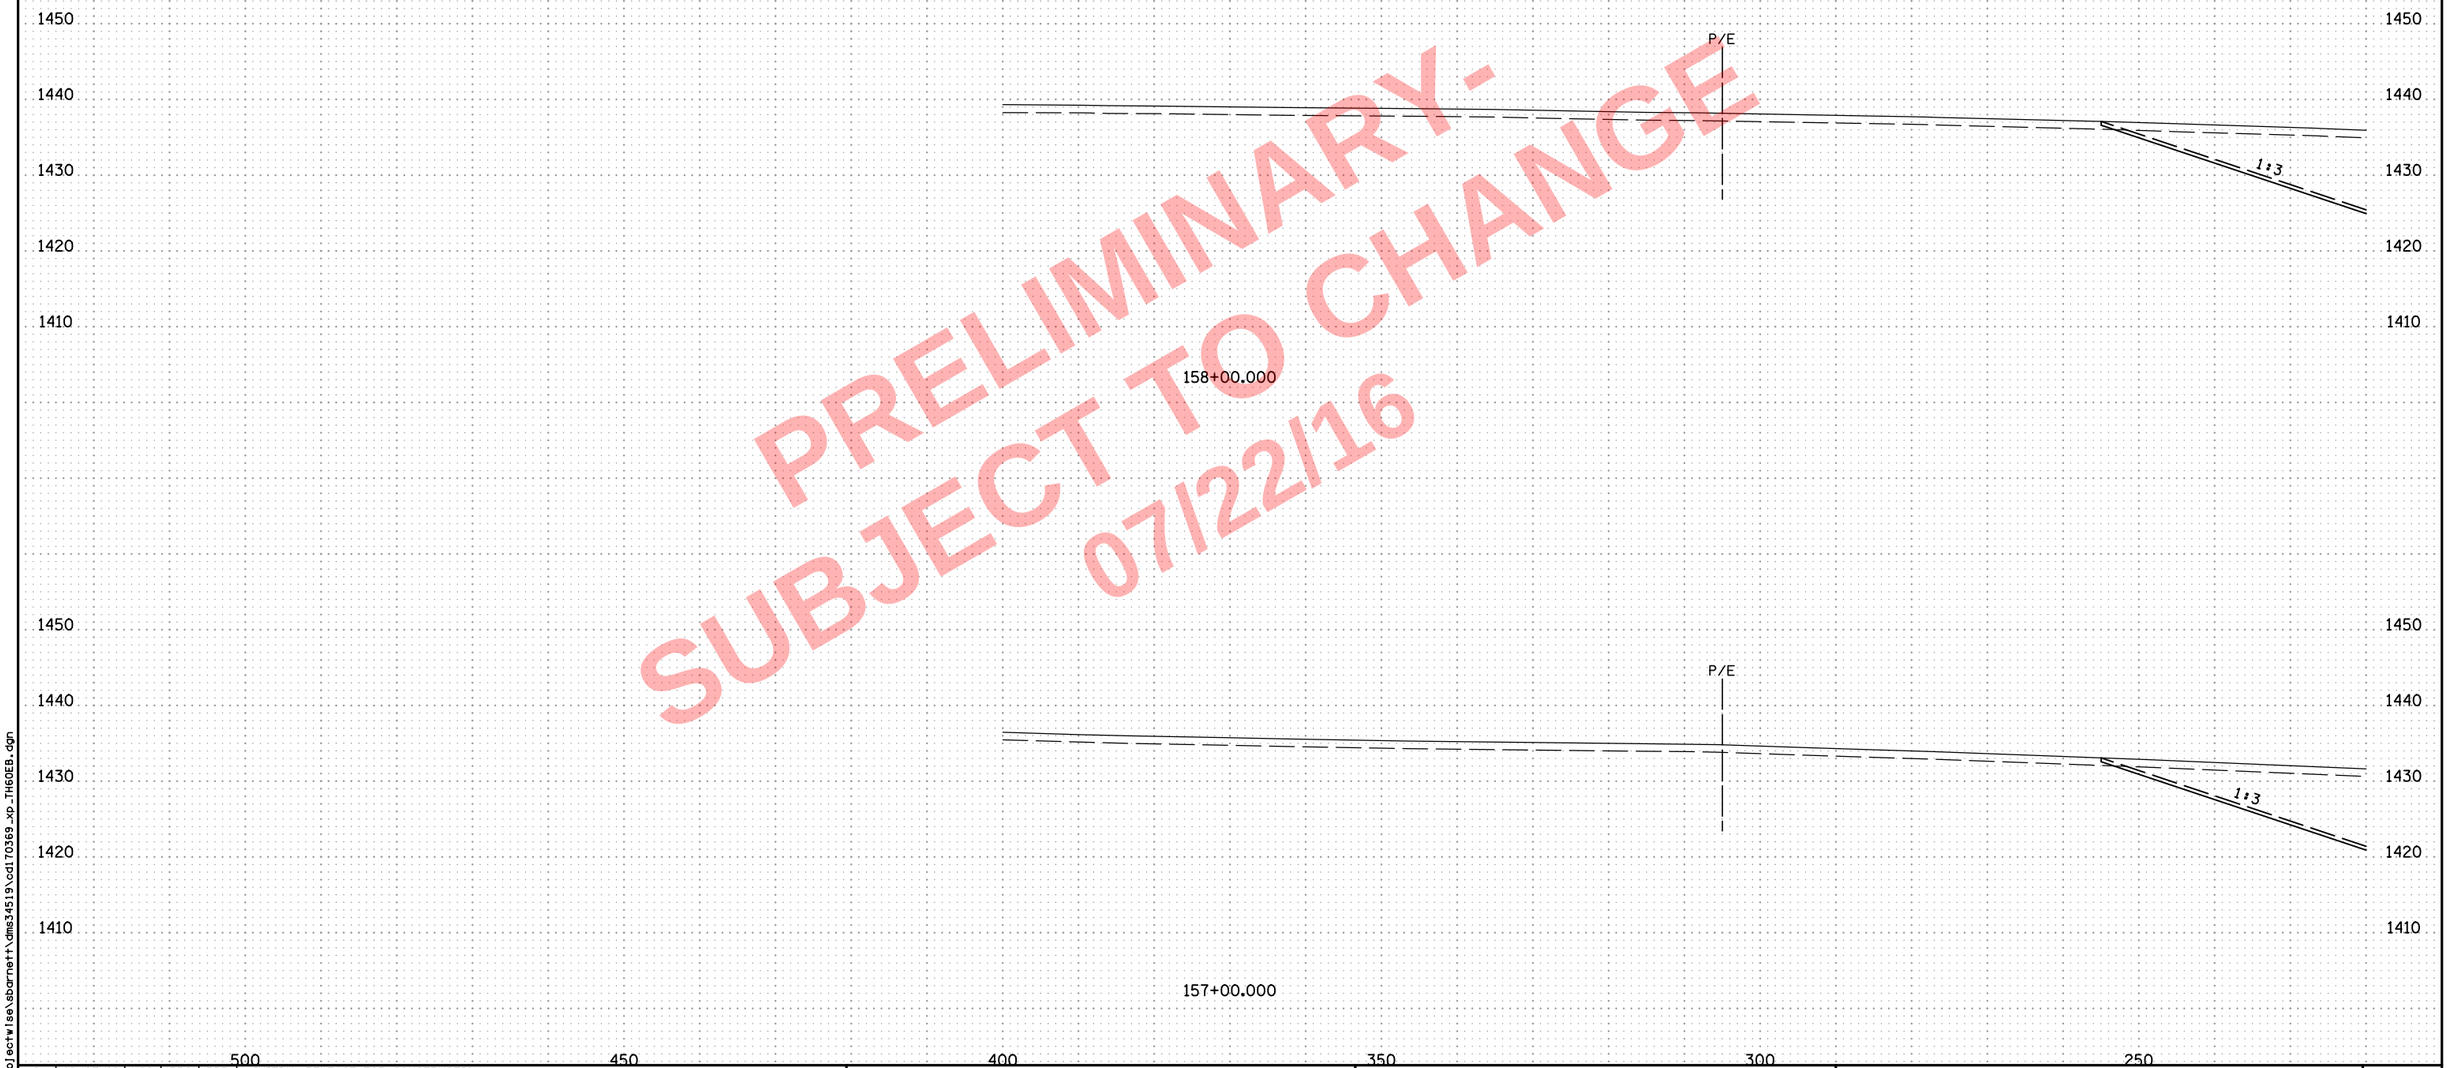

PRELIMINARY-
SUBJECT TO CHANGE
07/22/16

NO	DATE	DWN	DES	CKD	REVISION
0	10/07/16	HGO	PRS	BDB	INITIAL RELEASE FOR CONSTRUCTION

...\cd170369_xp_TH60EB.dgn

8:03:23 AM
7/22/2016
c:\pw_working\projectwise\sbarnett\dms34519\cd170369_xp_TH60EB.dgn

ALLIANT ENGINEERING
233 Park Ave S, Ste 300
Minneapolis, MN 55415
612.758.3080 MAIN
612.758.3099 FAX
www.alliant-inc.com

S.P. 1703-69 (T.H. 60) - WEST GAP

CROSS SECTIONS
T.H. 60
STA. 157+00.000 - 158+00.000

SHEET X46A OF X229

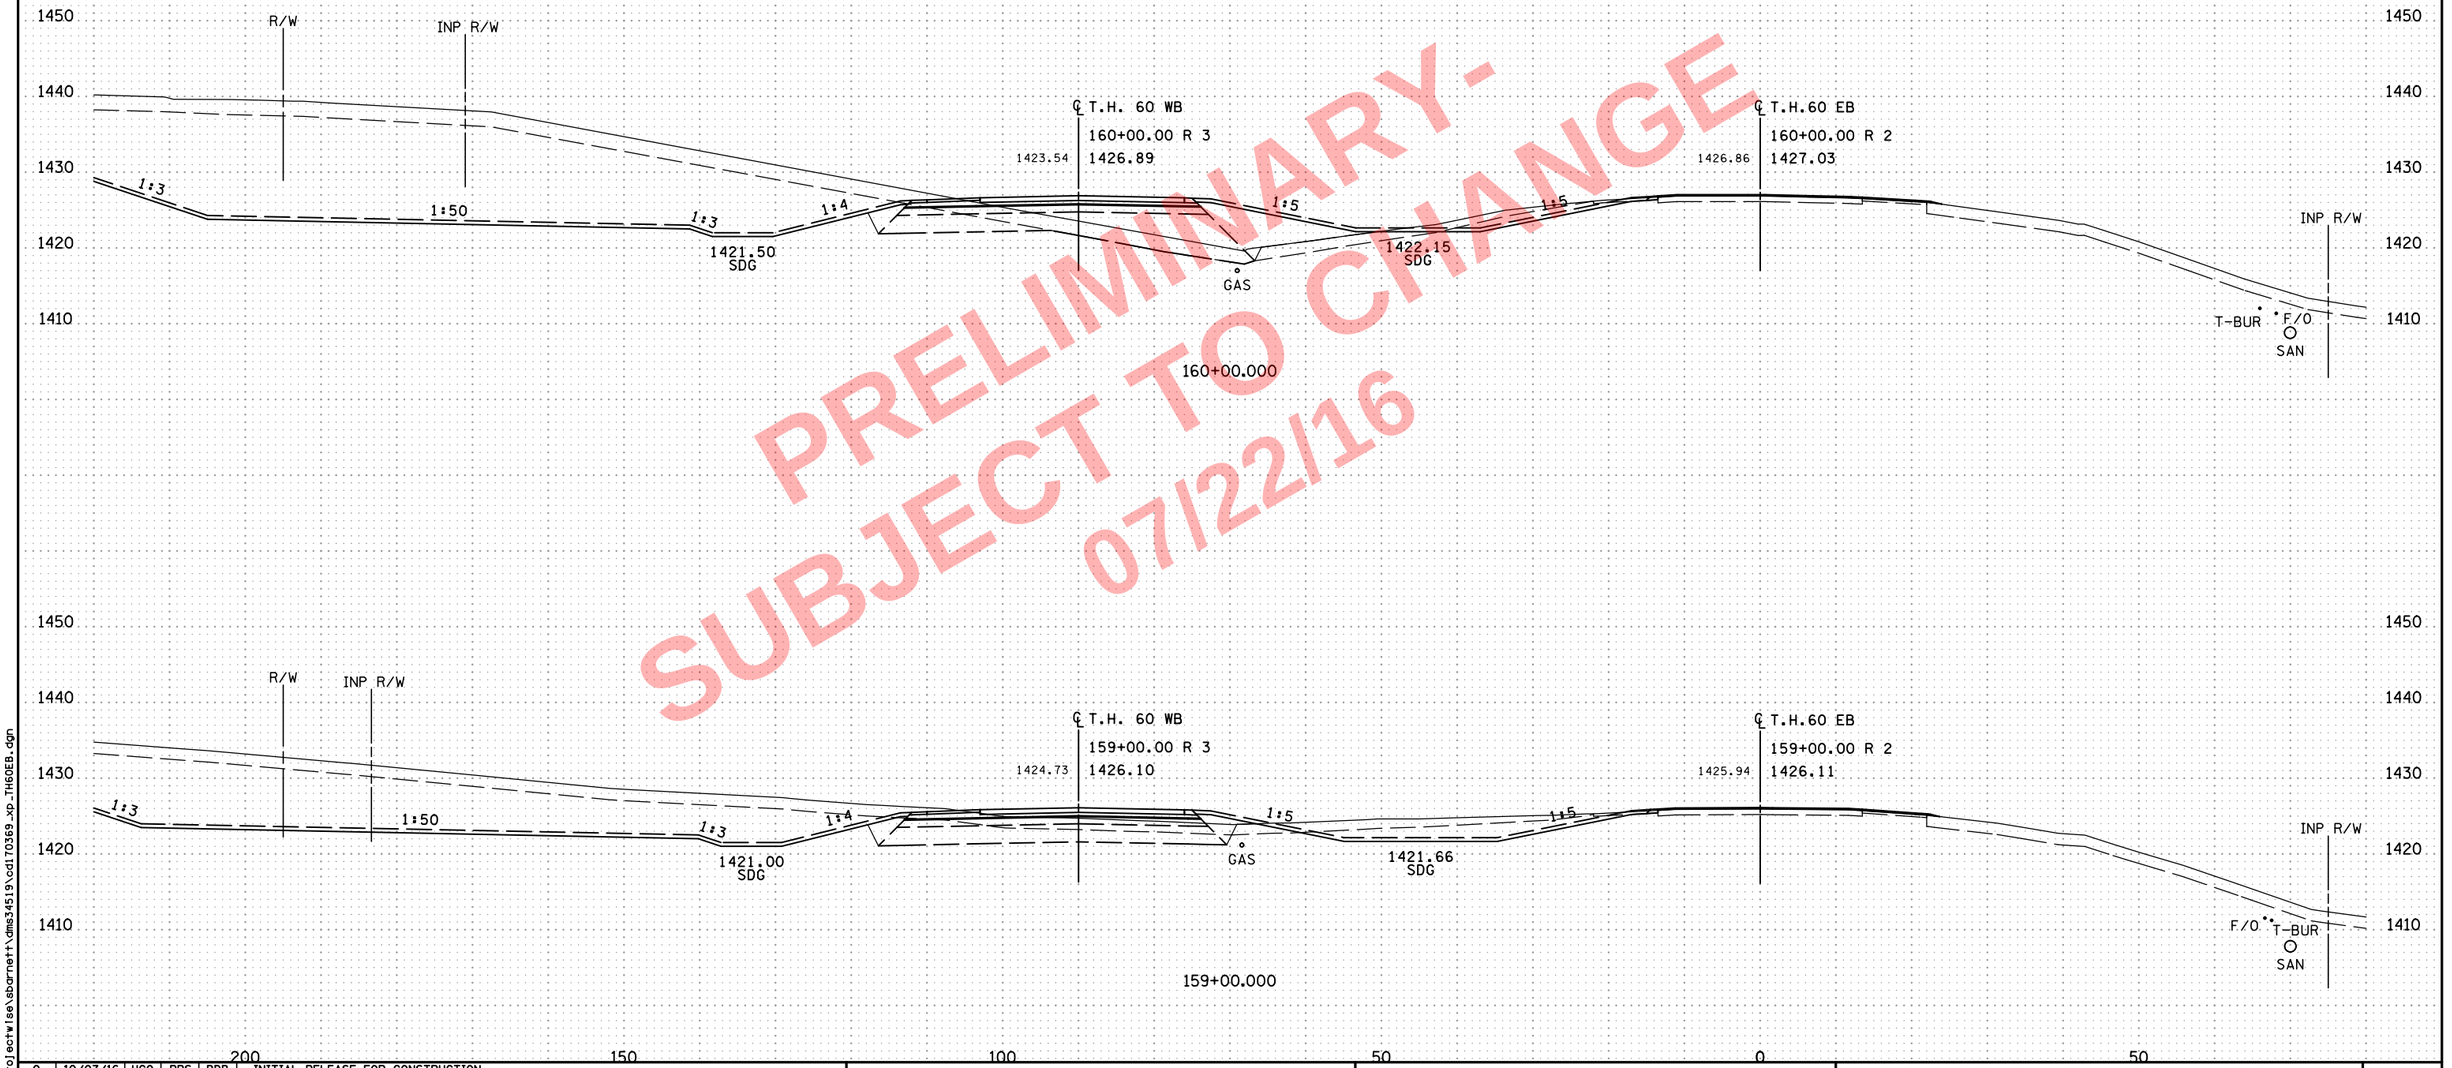

PRELIMINARY-
SUBJECT TO CHANGE
07/22/16

NO	DATE	DWN	DES	CKD	REVISION
0	10/07/16	HGO	PRS	BDB	INITIAL RELEASE FOR CONSTRUCTION

...\cd170369_xp_TH60EB.dgn

8:03:25 AM
7/22/2016
c:\pw_work\ngvprojectwise\sbarnett\dms34519\cd170369_xp_TH60EB.dgn

ALLIANT ENGINEERING
233 Park Ave S, Ste 300
Minneapolis, MN 55415
612.758.3080 MAIN
612.758.3099 FAX
www.alliant-inc.com

S.P. 1703-69 (T.H. 60) - WEST GAP

CROSS SECTIONS
T.H. 60
STA. 159+00.000 - 160+00.000

SHEET
X47
OF
X229

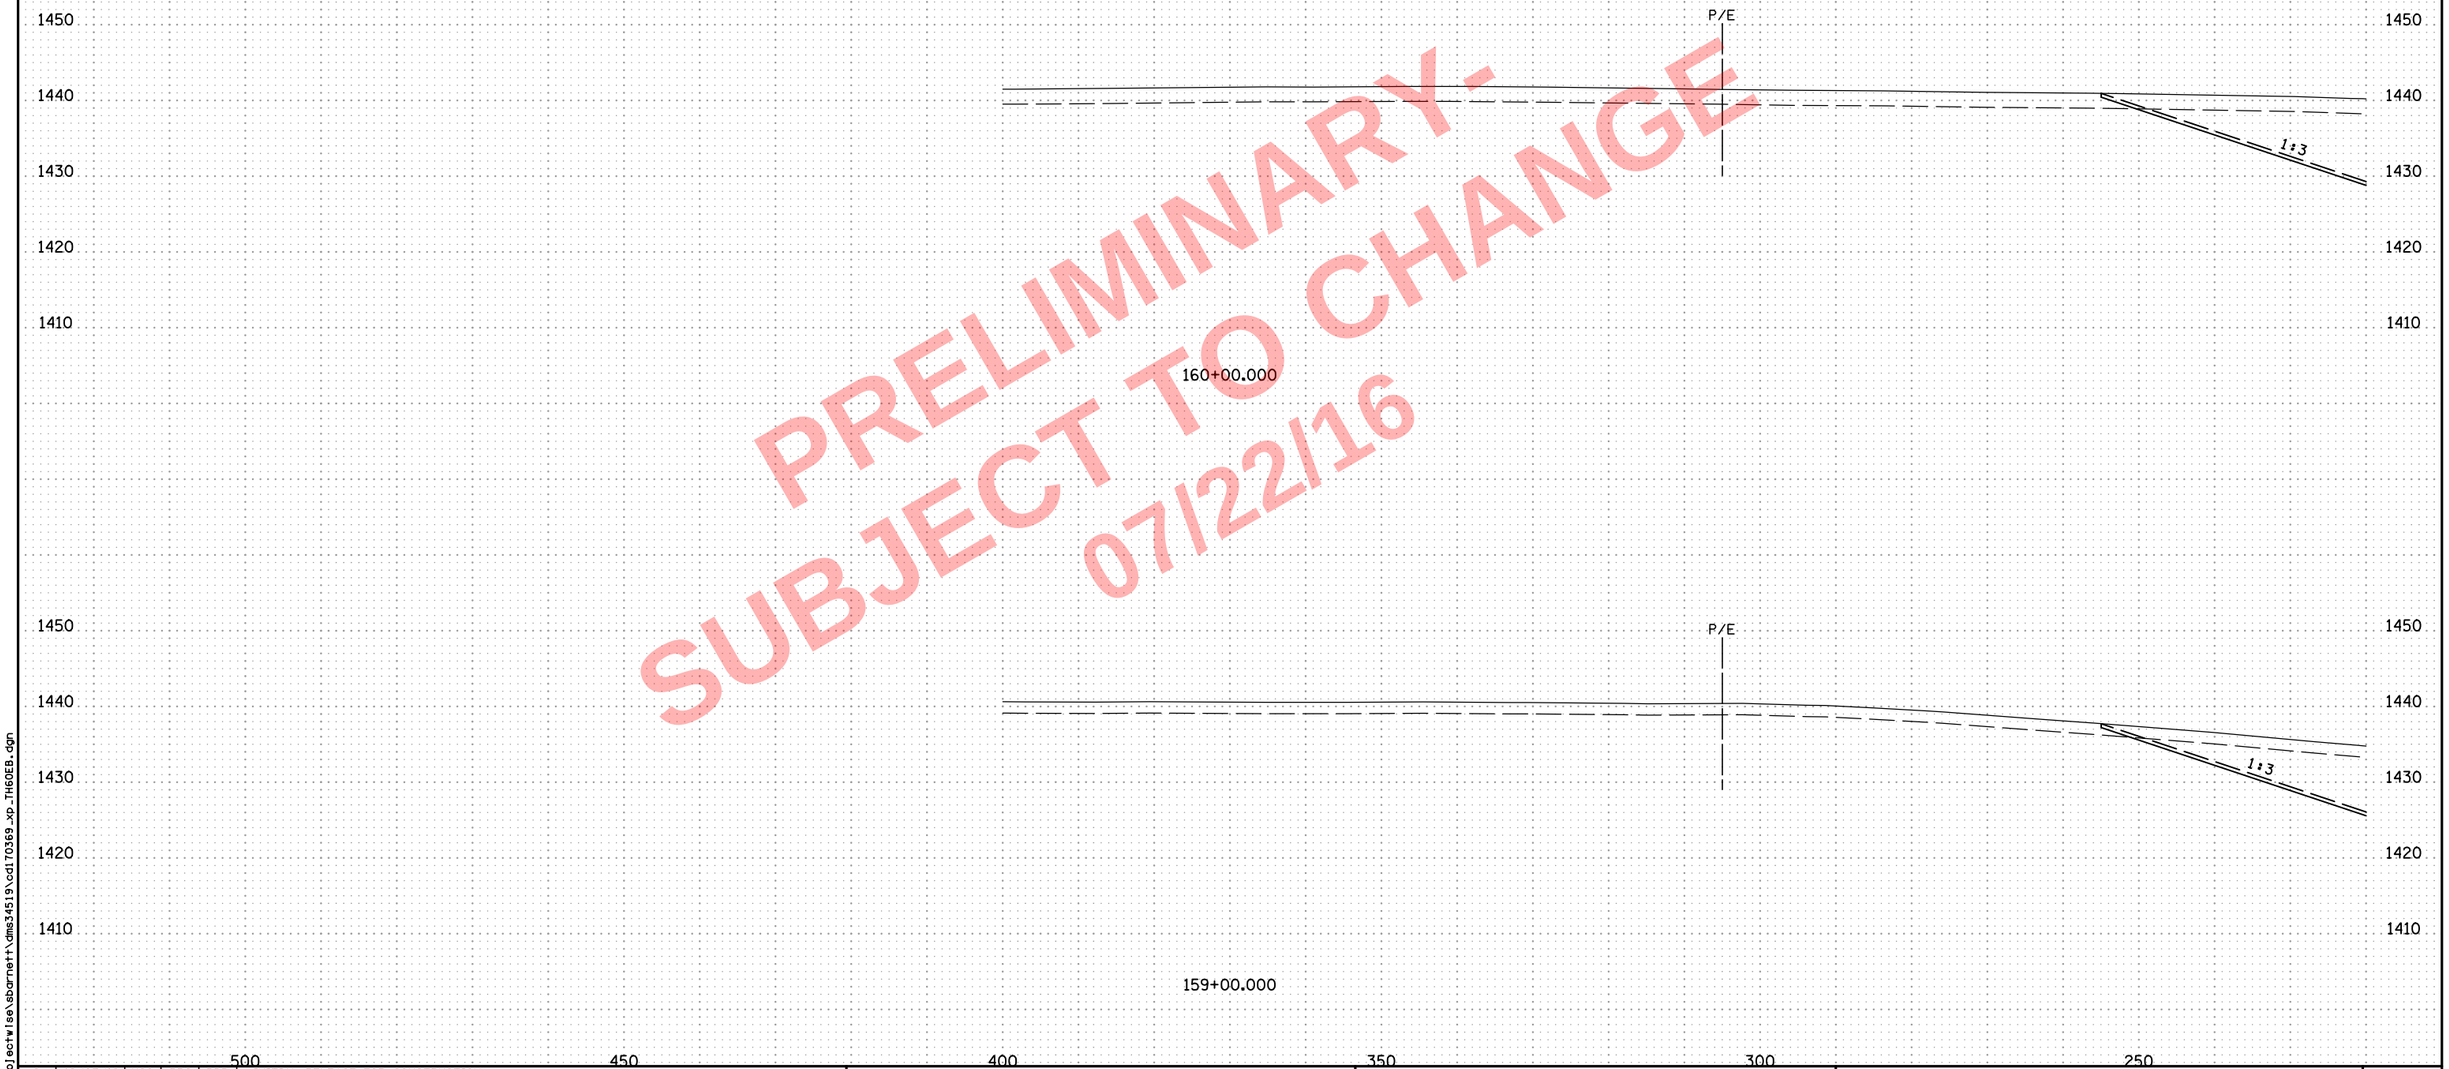

PRELIMINARY-
SUBJECT TO CHANGE
07/22/16

NO	DATE	DWN	DES	CKD	REVISION
0	10/07/16	HGO	PRS	BDB	INITIAL RELEASE FOR CONSTRUCTION

...\cd170369_xp_TH60EB.dgn

8:03:27 AM
7/22/2016
c:\pw_working\projectwise\sbarnett\dms34519\cd170369_xp_TH60EB.dgn

ALLIANT ENGINEERING
233 Park Ave S, Ste 300
Minneapolis, MN 55415
612.758.3080 MAIN
612.758.3099 FAX
www.alliant-inc.com

S.P. 1703-69 (T.H. 60) - WEST GAP

CROSS SECTIONS
T.H. 60
STA. 159+00.000 - 160+00.000

SHEET
X47A
OF
X229

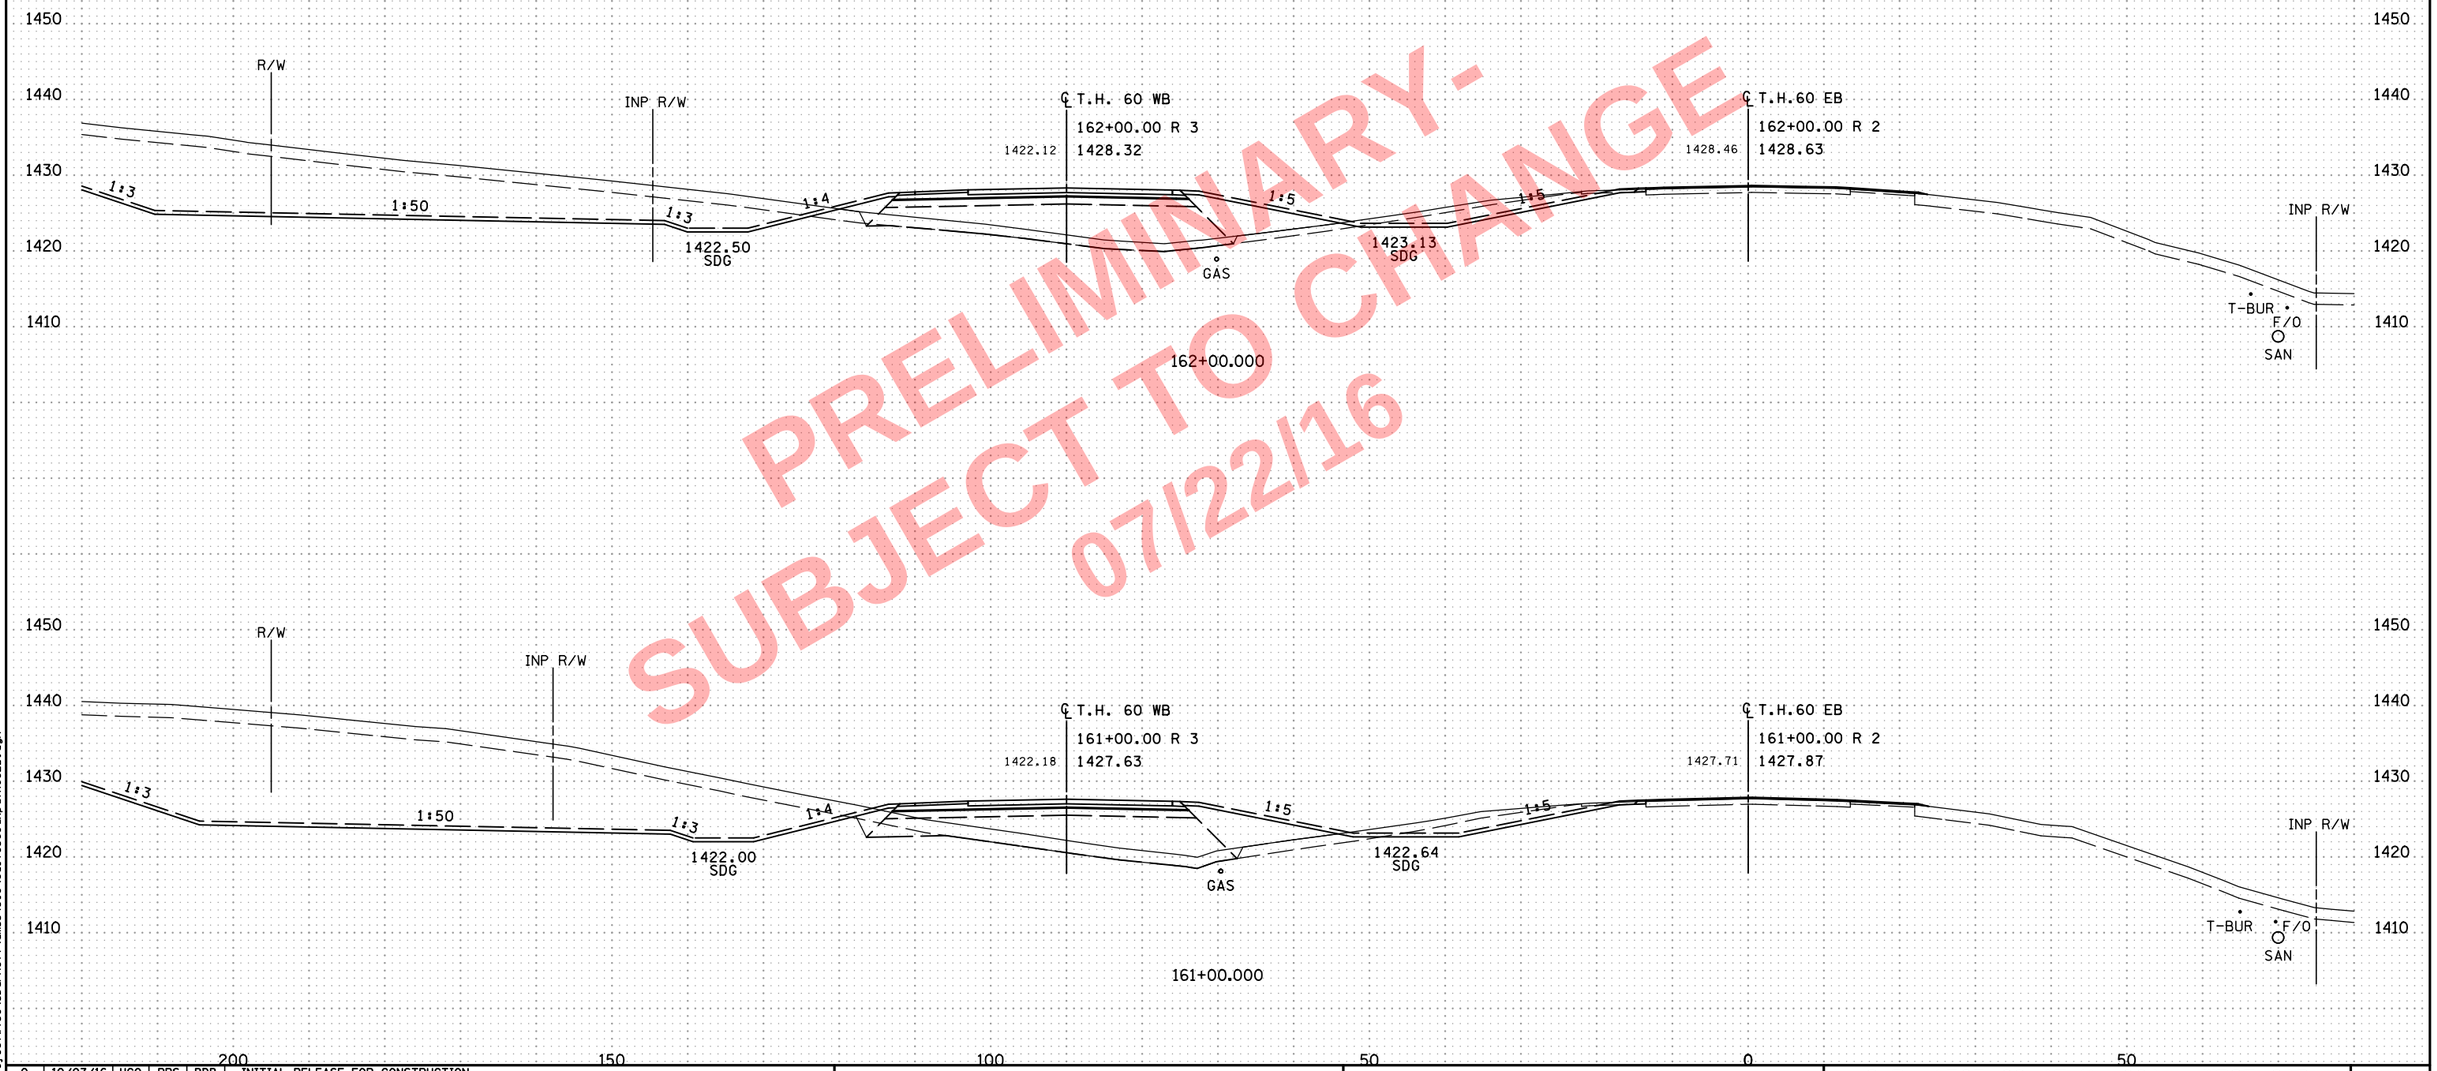

PRELIMINARY - SUBJECT TO CHANGE 07/22/16

NO	DATE	DWN	DES	CKD	REVISION
0	10/07/16	HGO	PRS	BDB	INITIAL RELEASE FOR CONSTRUCTION

...\cd170369_xp_TH60EB.dgn

8:03:29 AM
7/22/2016
c:\pw_work\ngvprojectwise\sbarnett\dms34519\cd170369_xp_TH60EB.dgn

ALLIANT ENGINEERING
233 Park Ave S, Ste 300
Minneapolis, MN 55415
612.758.3080 MAIN
612.758.3099 FAX
www.alliant-inc.com

S.P. 1703-69 (T.H. 60) - WEST GAP

CROSS SECTIONS
T.H. 60
STA. 161+00.000 - 162+00.000

SHEET
X48
OF
X229

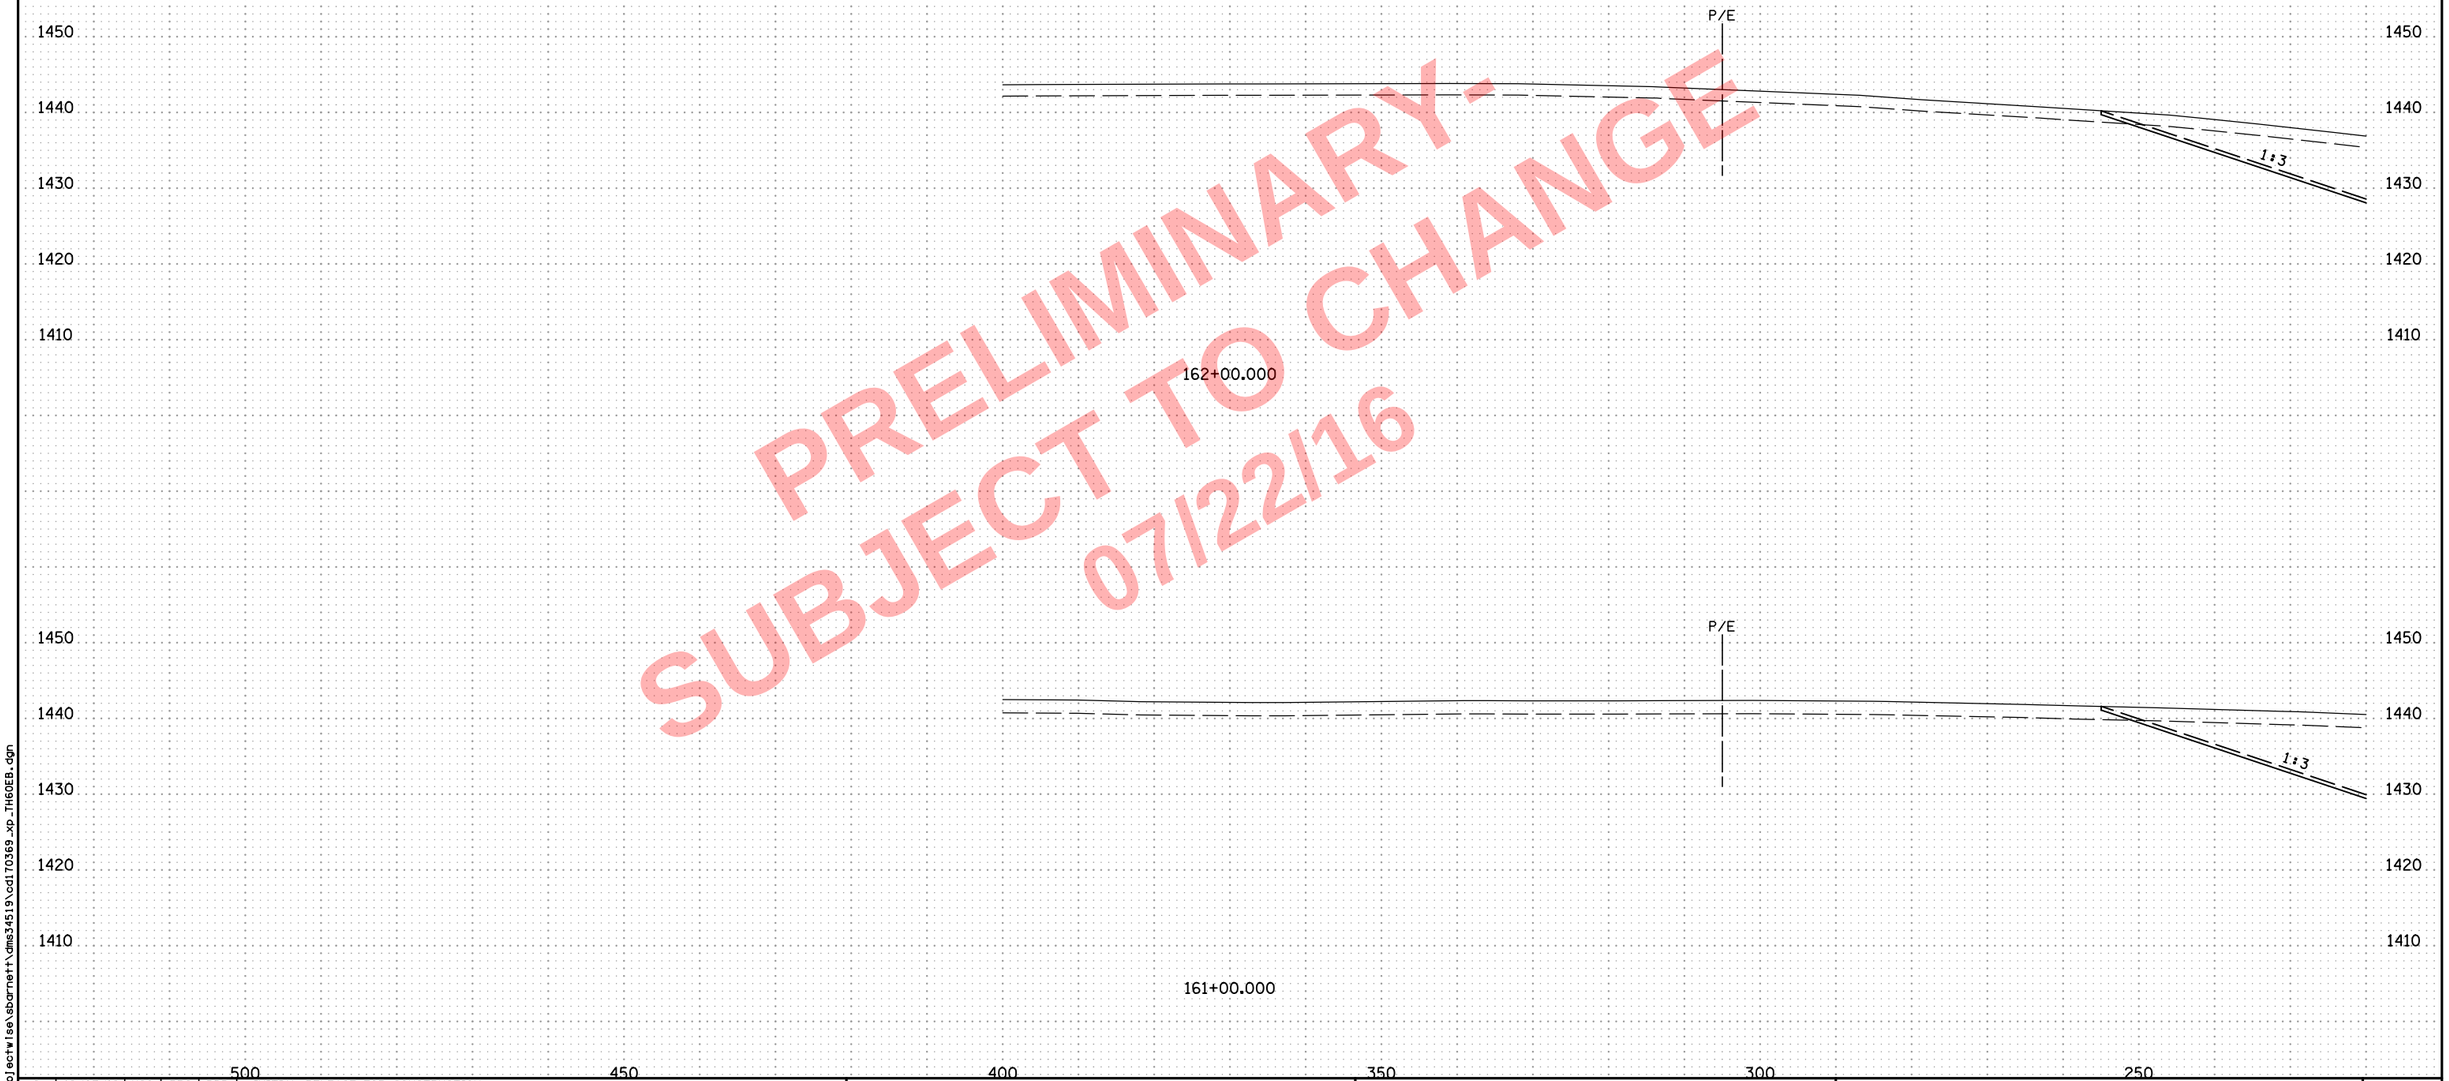

PRELIMINARY-
SUBJECT TO CHANGE
07/22/16

NO	DATE	DWN	DES	CKD	REVISION
0	10/07/16	HGO	PRS	BDB	INITIAL RELEASE FOR CONSTRUCTION

...\cd170369_xp_TH60EB.dgn

ALLIANT ENGINEERING
233 Park Ave S, Ste 300
Minneapolis, MN 55415
612.758.3080 MAIN
612.758.3099 FAX
www.alliant-inc.com

S.P. 1703-69 (T.H. 60) - WEST GAP

CROSS SECTIONS
T.H. 60
STA. 161+00.000 - 162+00.000

SHEET X48A OF X229

8:03:31 AM
7/22/2016
c:\pw_working\projectwise\sbarnett\dms34519\cd170369_xp_TH60EB.dgn

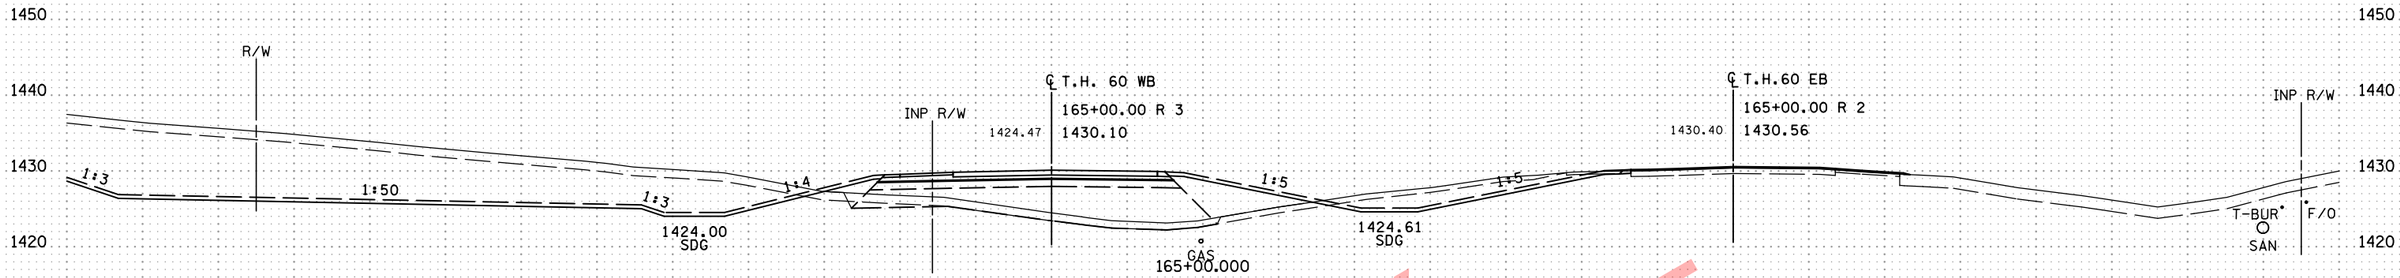

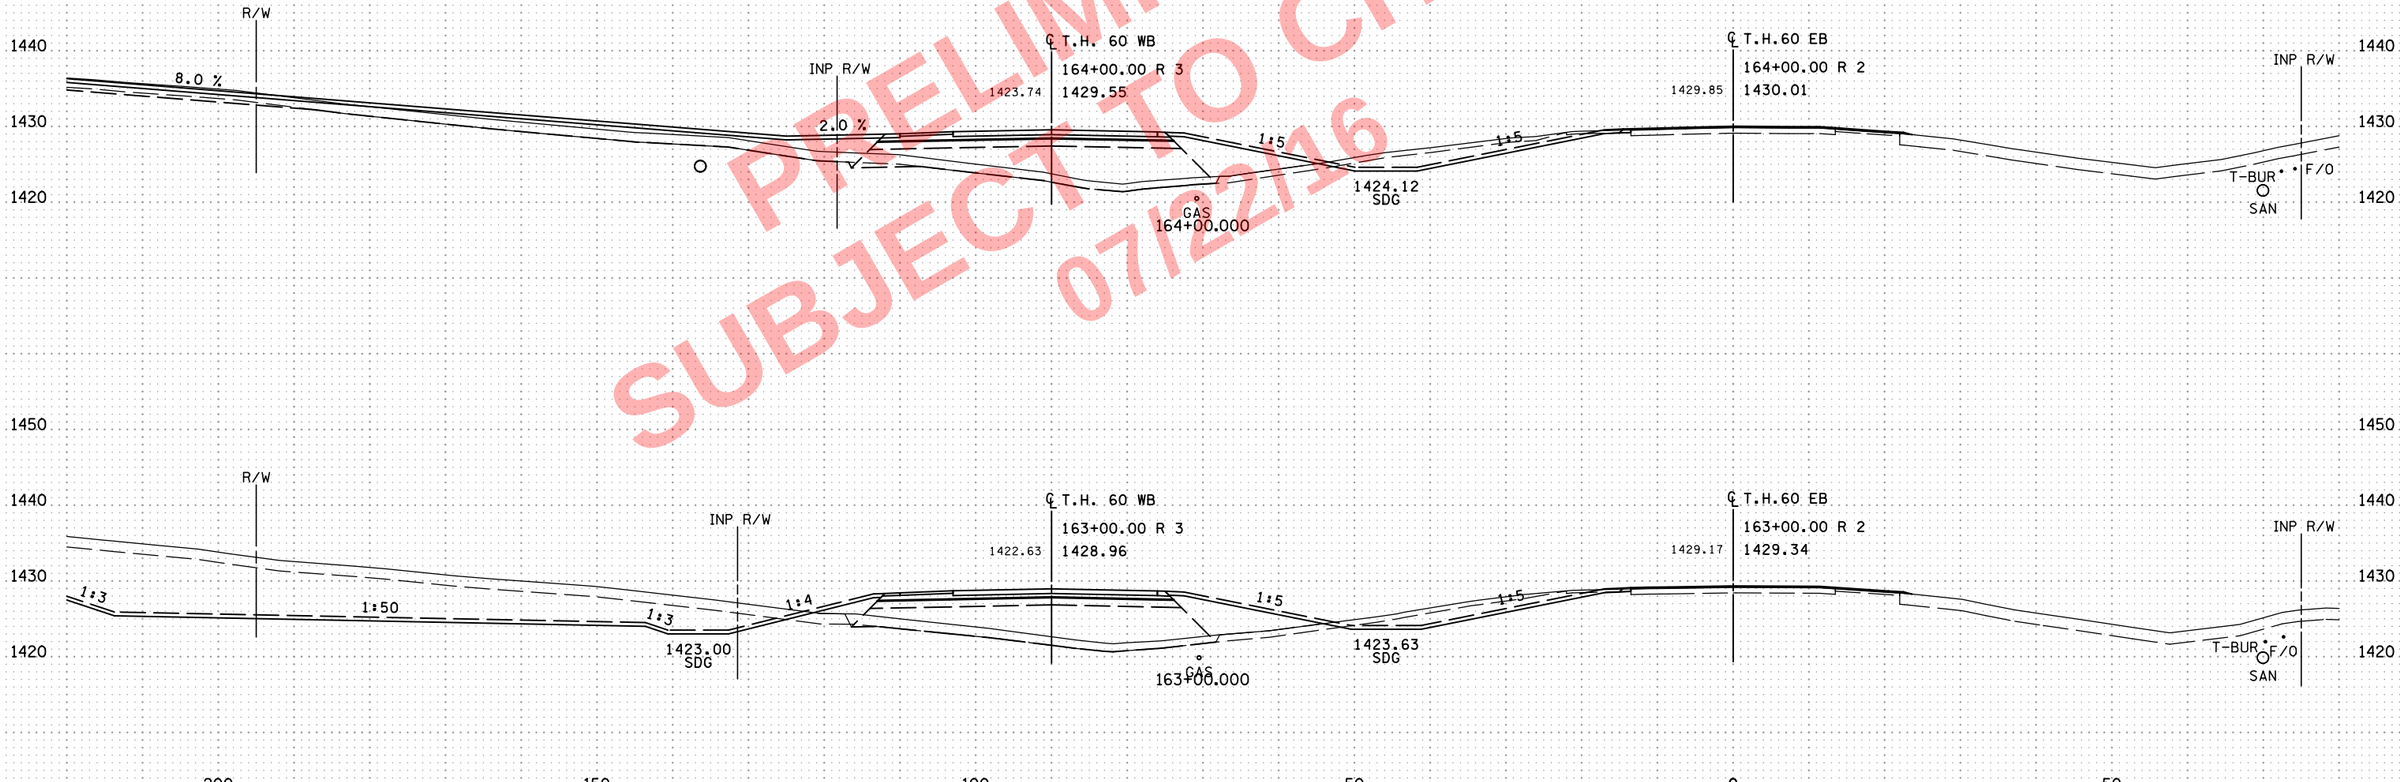

PRELIMINARY-
SUBJECT TO CHANGE
07/22/16

NO	DATE	DWN	DES	CKD	REVISION
0	10/07/16	HGO	PRS	BDB	INITIAL RELEASE FOR CONSTRUCTION

...\cd170369_xp_TH60EB.dgn

8:03:33 AM
7/22/2016
o:\pw_working\projectwise\sbarnett\dms345191\cd170369_xp_TH60EB.dgn

ALLIANT ENGINEERING
233 Park Ave S, Ste 300
Minneapolis, MN 55415
612.758.3080 MAIN
612.758.3099 FAX
www.alliant-inc.com

S.P. 1703-69 (T.H. 60) - WEST GAP

CROSS SECTIONS
T.H. 60
STA. 163+00.000 - 165+00.000

SHEET
X49
OF
X229

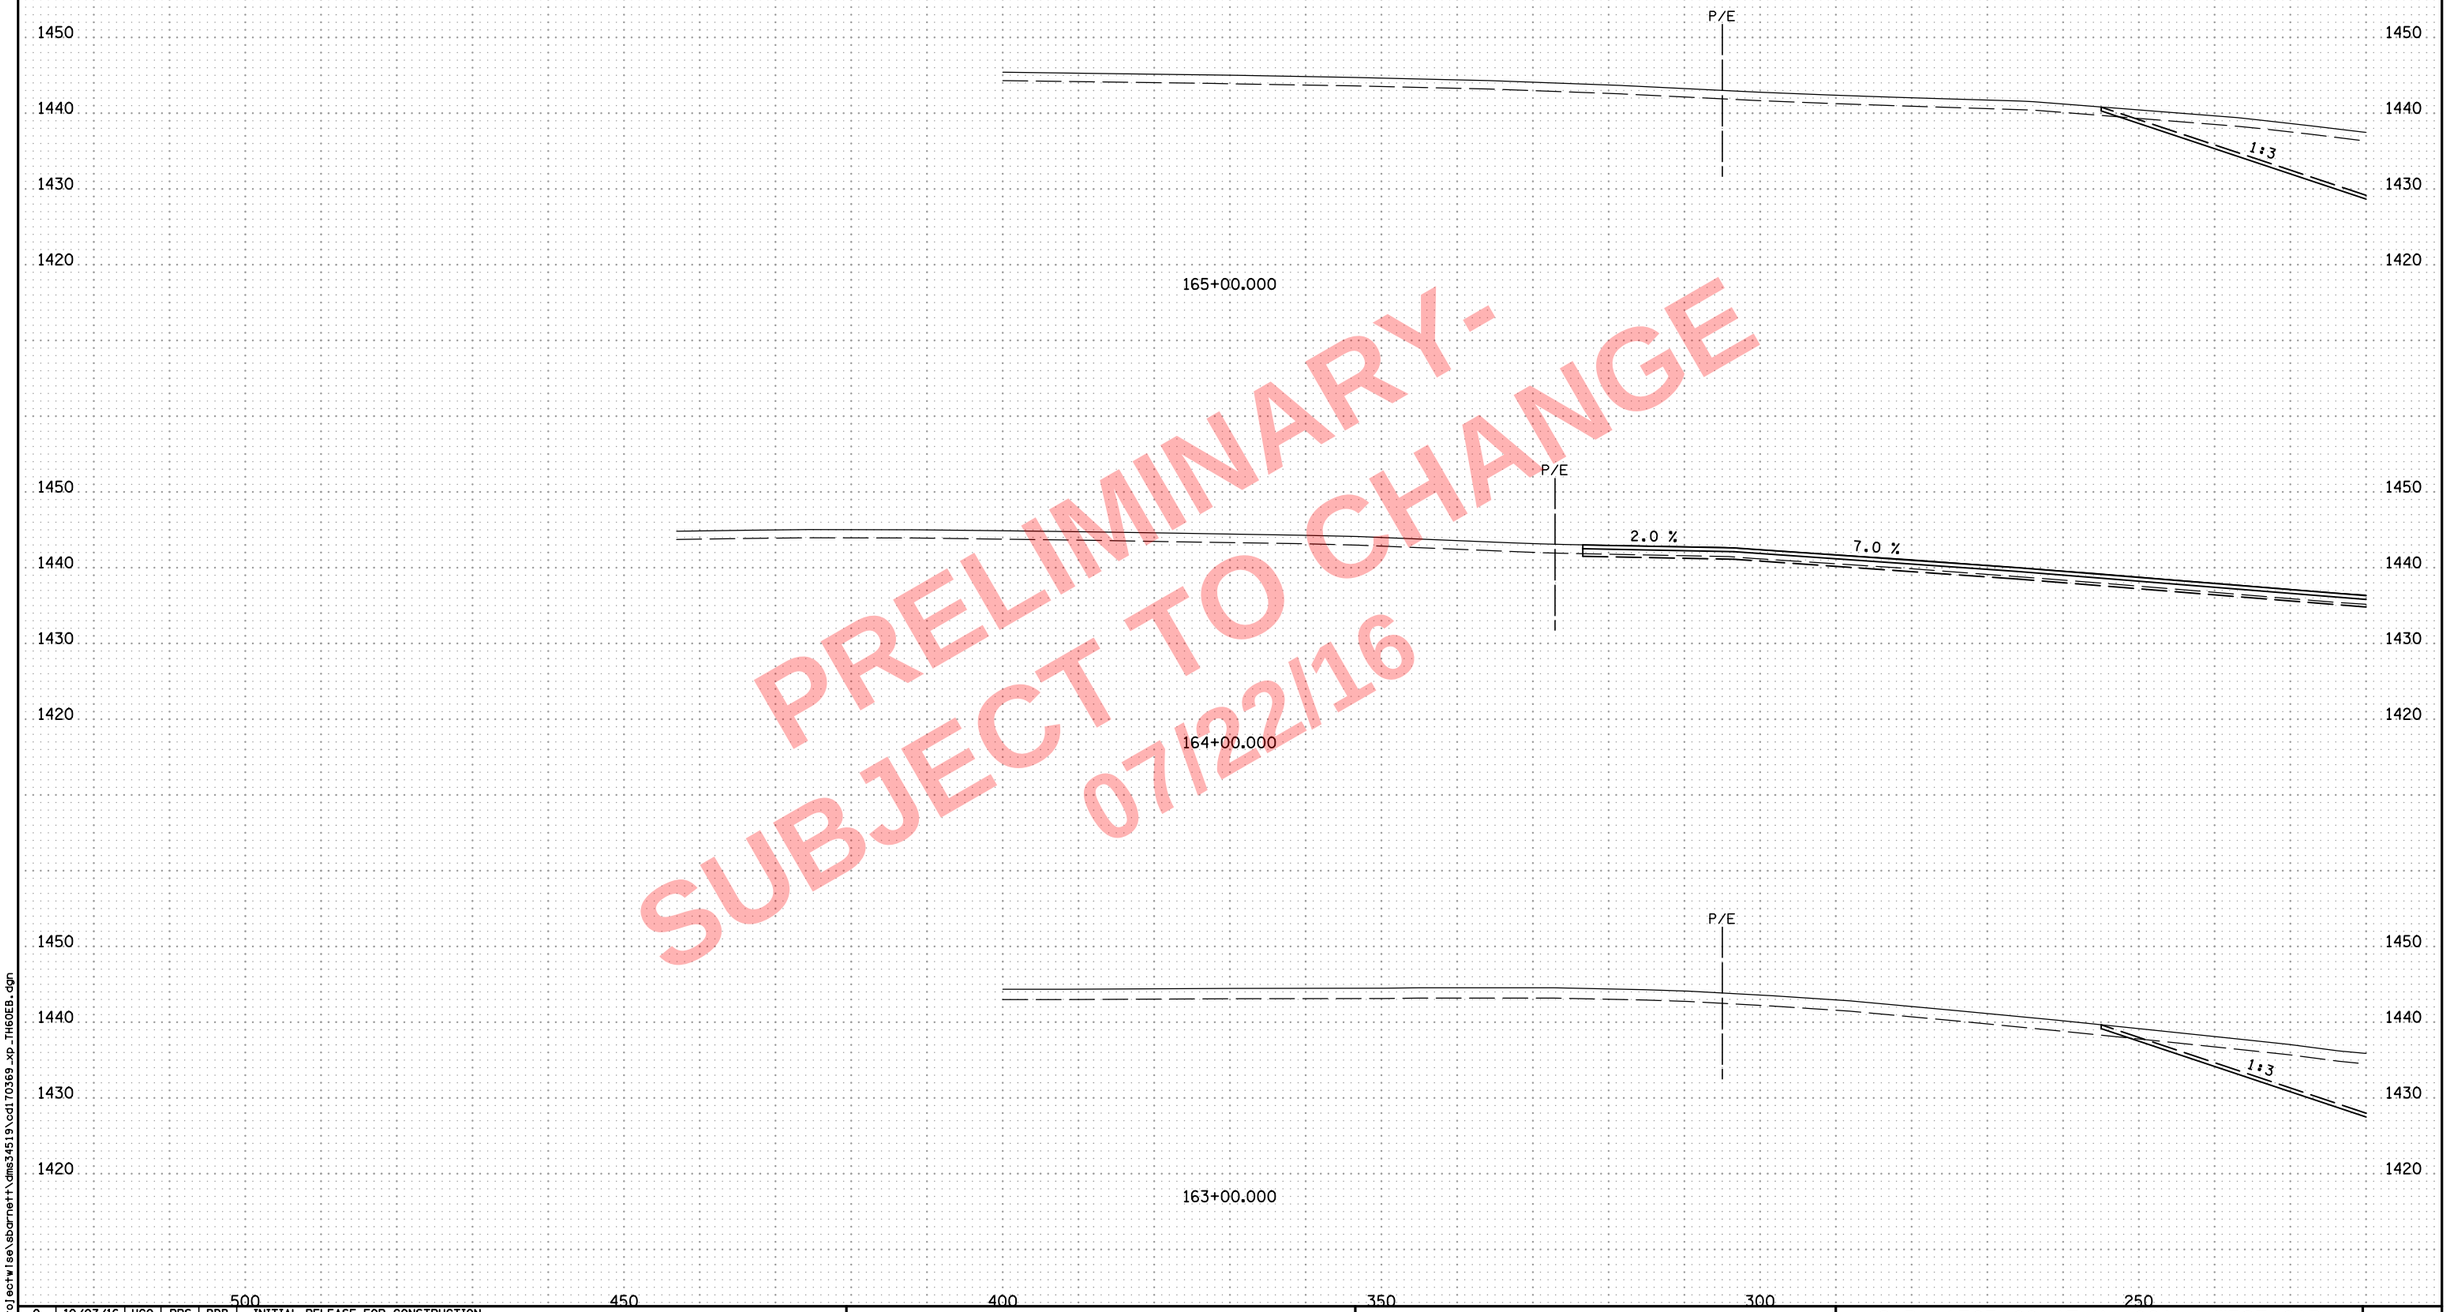

PRELIMINARY-
SUBJECT TO CHANGE
07/22/16

NO	DATE	DWN	DES	CKD	REVISION
0	10/07/16	HGO	PRS	BDB	INITIAL RELEASE FOR CONSTRUCTION

...\cd170369_xp_TH60EB.dgn

8:03:35 AM
7/22/2016
c:\pw_work\ng\projectwise\sbarnett\dms34519\cd170369_xp_TH60EB.dgn

ALLIANT ENGINEERING
233 Park Ave S, Ste 300
Minneapolis, MN 55415
612.758.3080 MAIN
612.758.3099 FAX
www.alliant-inc.com

S.P. 1703-69 (T.H. 60) - WEST GAP

CROSS SECTIONS
T.H. 60
STA. 163+00.000 - 165+00.000

SHEET
X49A
OF
X229

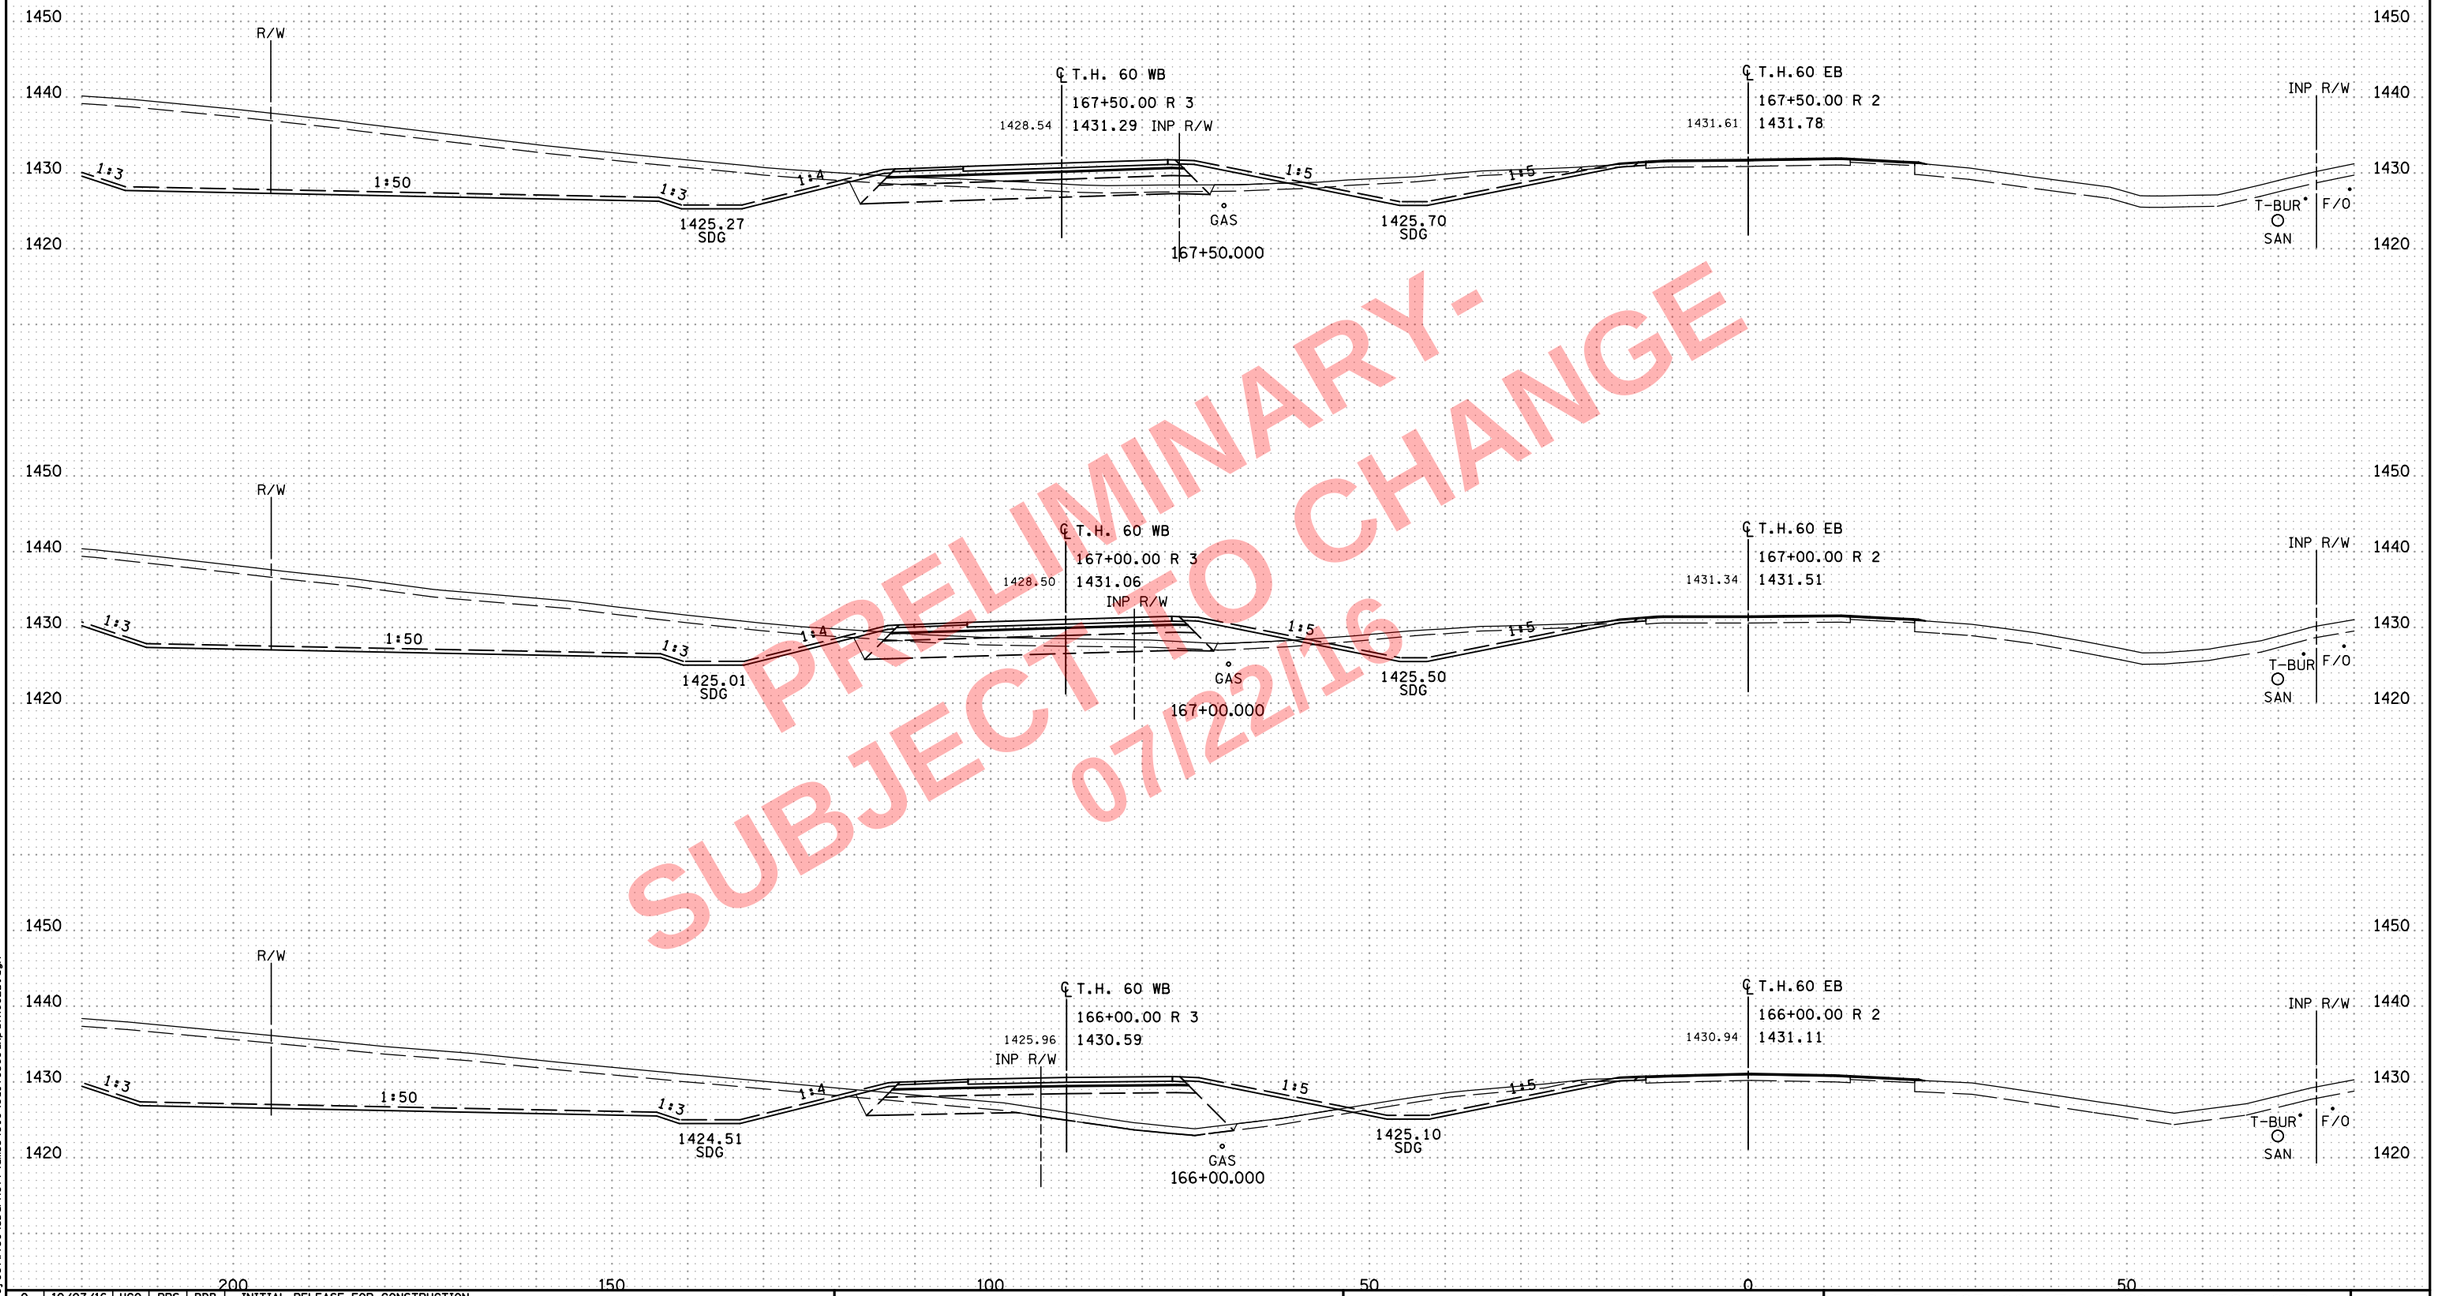

PRELIMINARY - SUBJECT TO CHANGE 07/22/16

NO	DATE	DWN	DES	CKD	REVISION
0	10/07/16	HGO	PRS	BDB	INITIAL RELEASE FOR CONSTRUCTION

...\cd170369_xp_TH60EB.dgn

8:03:37 AM
7/22/2016
c:\pw_work\ng\projectwise\sbarnett\dms34519\cd170369_xp_TH60EB.dgn

ALLIANT ENGINEERING
233 Park Ave S, Ste 300
Minneapolis, MN 55415
612.758.3080 MAIN
612.758.3099 FAX
www.alliant-inc.com

S.P. 1703-69 (T.H. 60) - WEST GAP

CROSS SECTIONS
T.H. 60
STA. 166+00.000 - 167+50.000

SHEET
X50
OF
X229

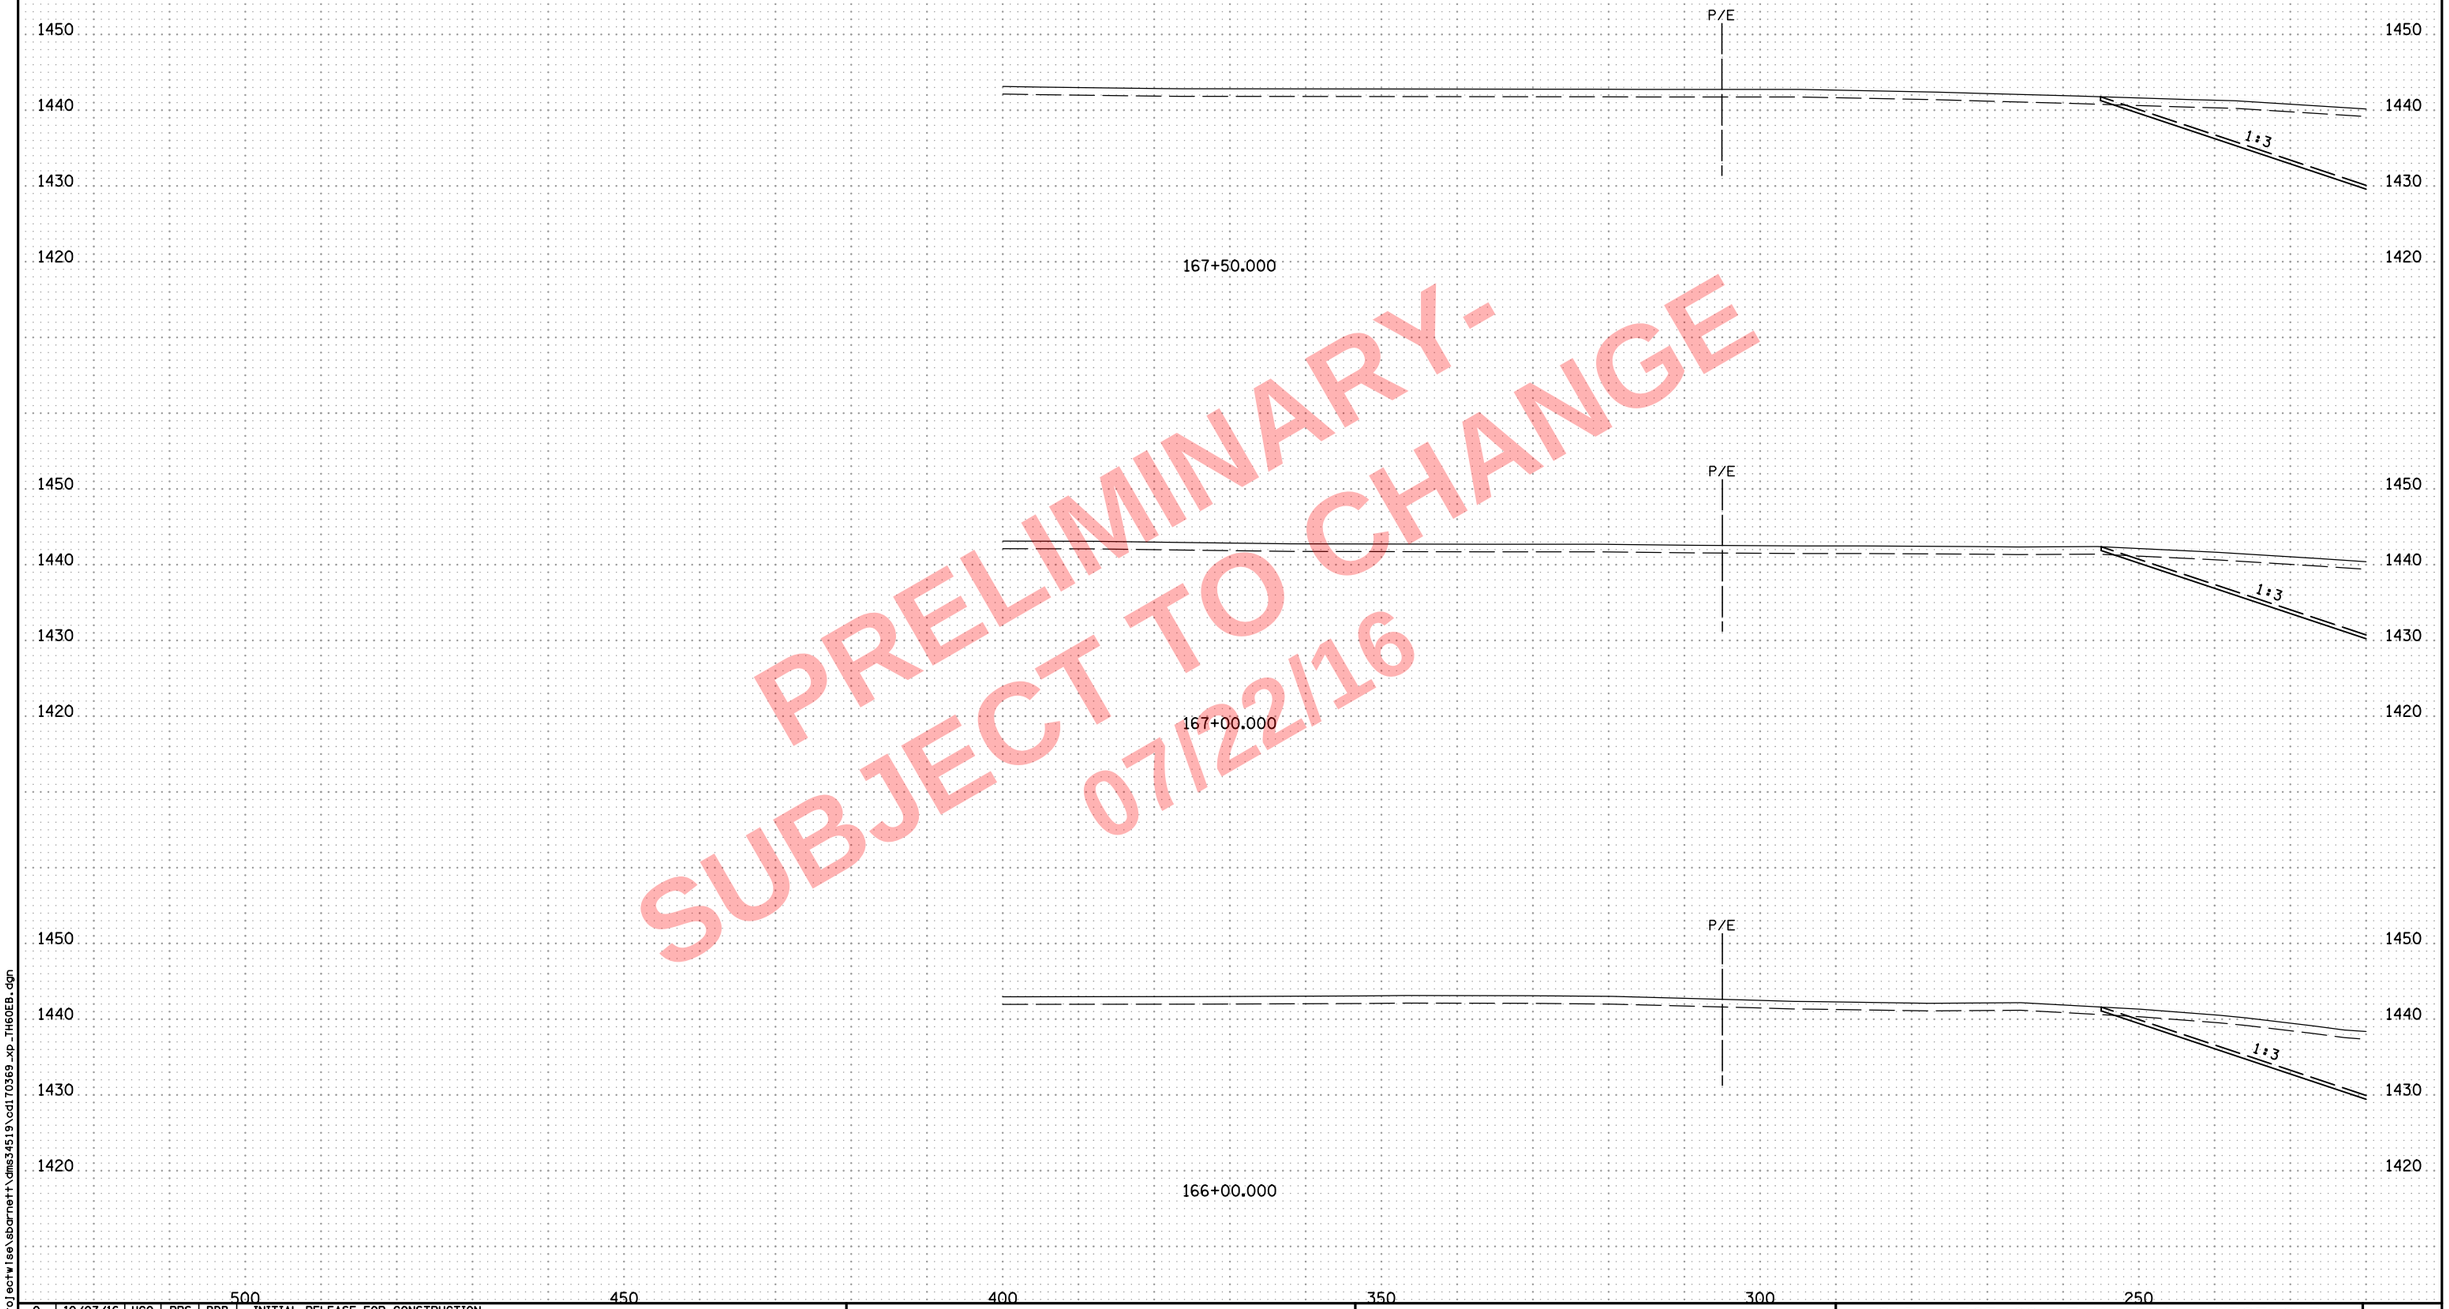

PRELIMINARY-
SUBJECT TO CHANGE
07/22/16

NO	DATE	DWN	DES	CKD	REVISION
0	10/07/16	HGO	PRS	BDB	INITIAL RELEASE FOR CONSTRUCTION

...\cd170369_xp_TH60EB.dgn

8:03:39 AM
7/22/2016
c:\pw_work\ng\projectwise\sbarnett\dms34519\cd170369_xp_TH60EB.dgn

ALLIANT ENGINEERING
233 Park Ave S, Ste 300
Minneapolis, MN 55415
612.758.3080 MAIN
612.758.3099 FAX
www.alliant-inc.com

S.P. 1703-69 (T.H. 60) - WEST GAP

CROSS SECTIONS
T.H. 60
STA. 166+00.000 - 167+50.000

SHEET X50A OF X229

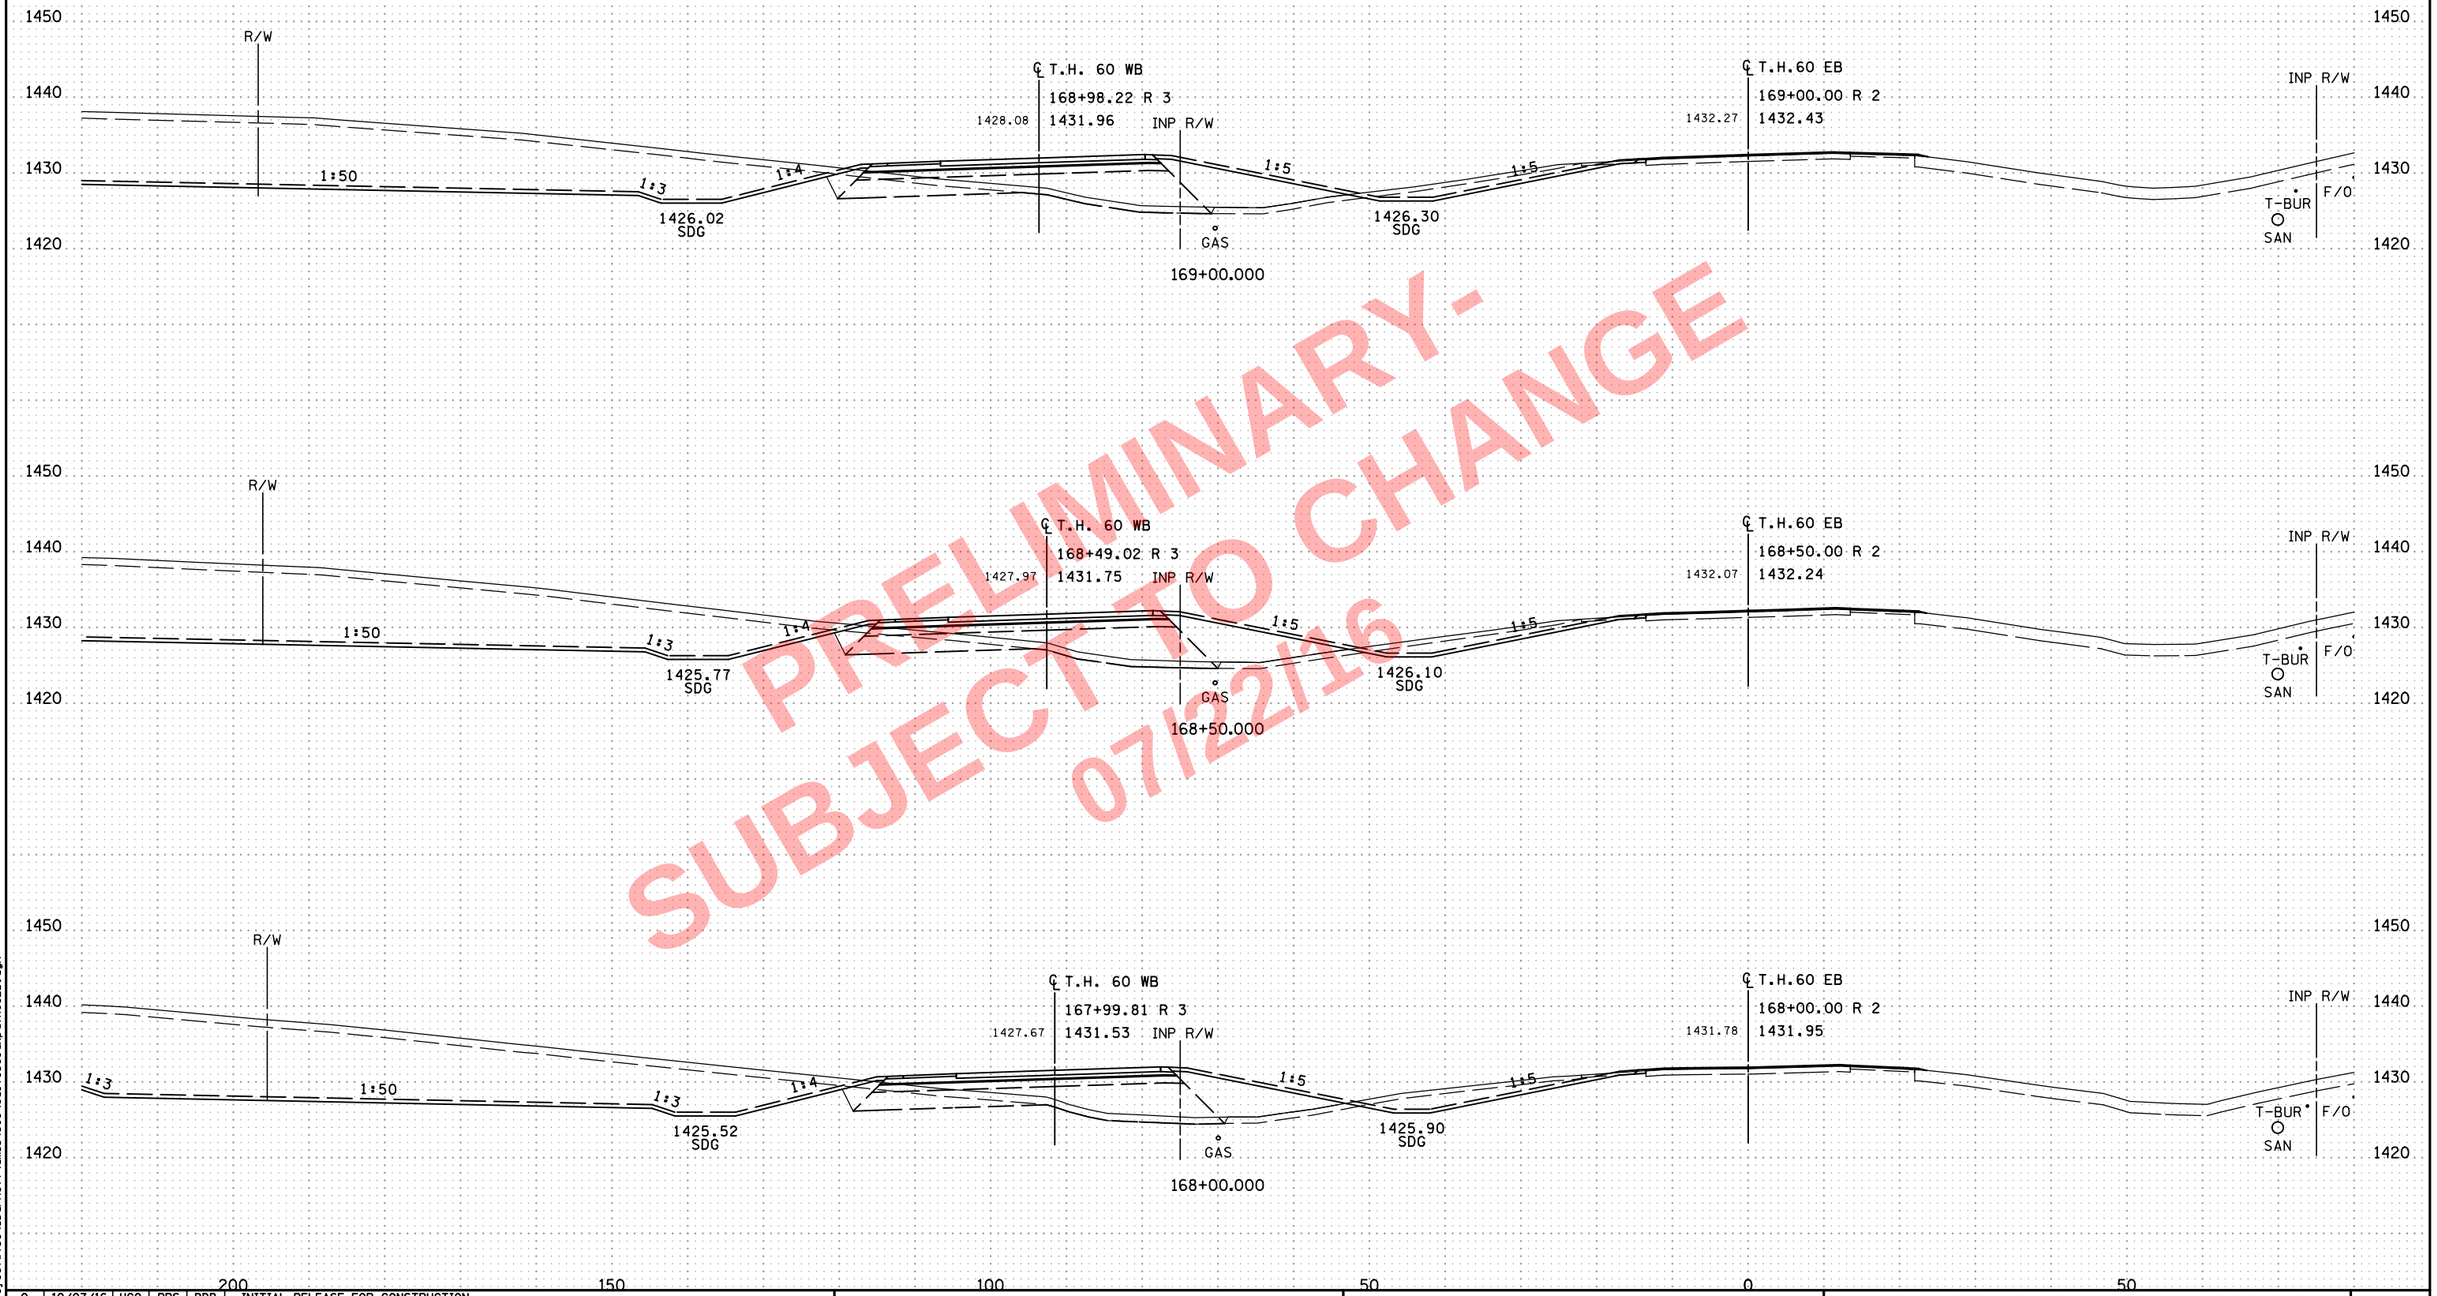

PRELIMINARY - SUBJECT TO CHANGE 07/22/16

NO	DATE	DWN	DES	CKD	REVISION
0	10/07/16	HGO	PRS	BDB	INITIAL RELEASE FOR CONSTRUCTION

...\cd170369_xp_TH60EB.dgn

8:03:41 AM
7/22/2016
c:\pw_work\ng\projectwise\sbarnett\dms34519\cd170369_xp_TH60EB.dgn

ALLIANT ENGINEERING
233 Park Ave S, Ste 300
Minneapolis, MN 55415
612.758.3080 MAIN
612.758.3099 FAX
www.alliant-inc.com

S.P. 1703-69 (T.H. 60) - WEST GAP

CROSS SECTIONS
T.H. 60
STA. 168+00.000 - 169+00.000

SHEET
X51
OF
X229

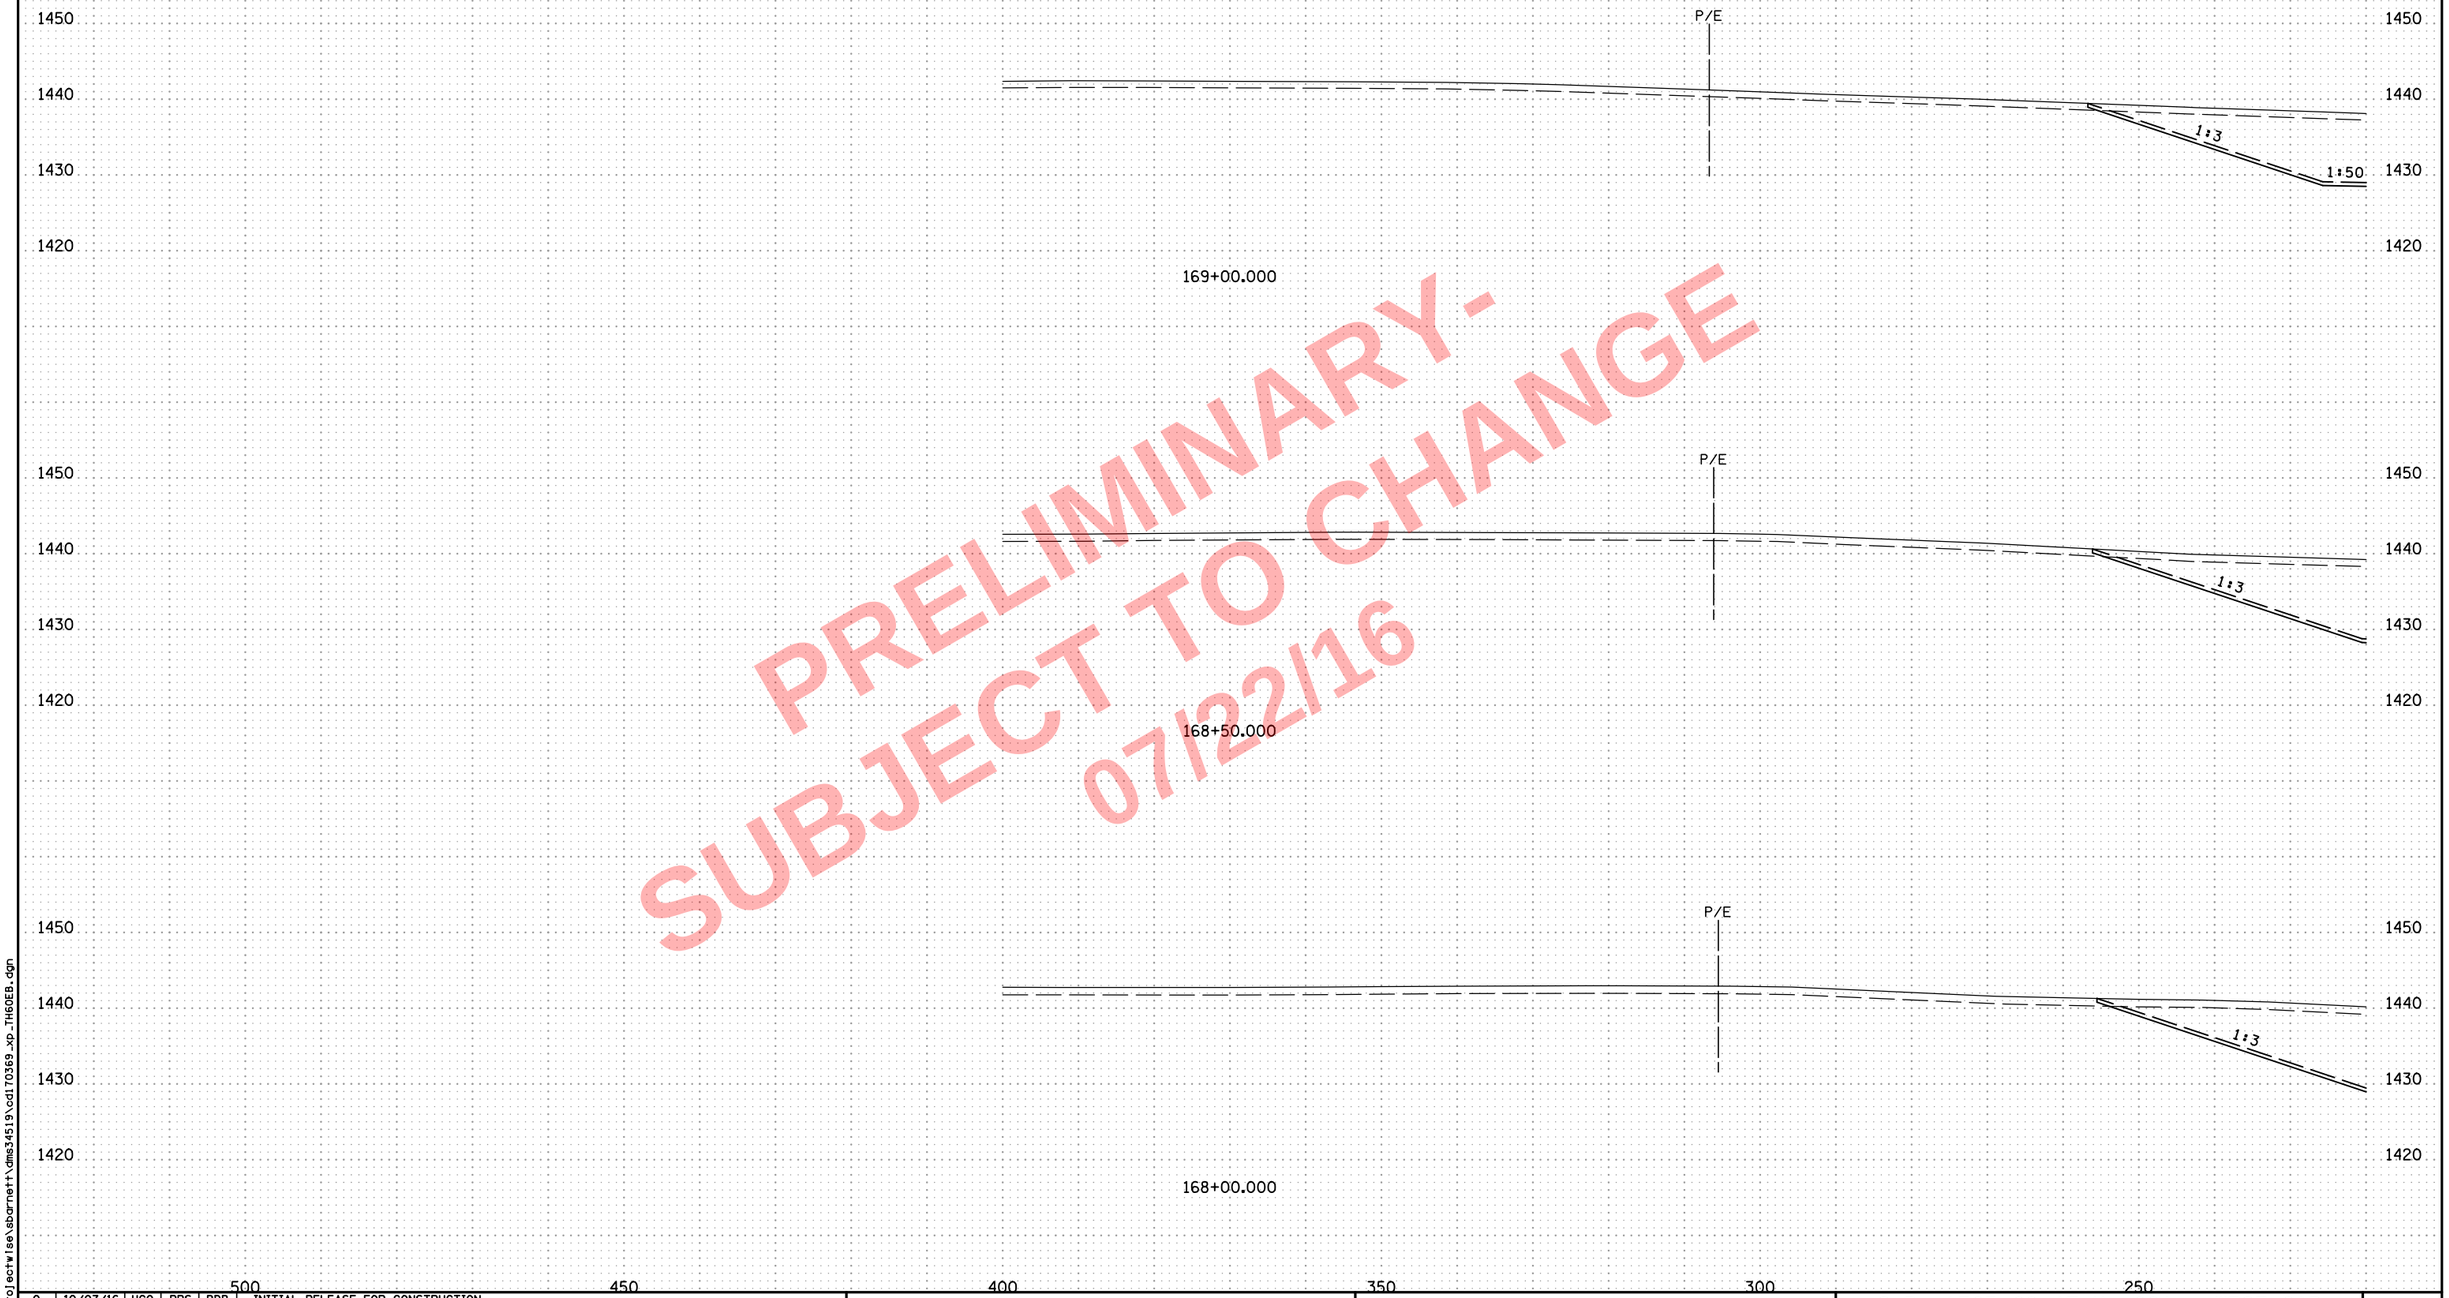

PRELIMINARY-
SUBJECT TO CHANGE
07/22/16

NO	DATE	DWN	DES	CKD	REVISION
0	10/07/16	HGO	PRS	BDB	INITIAL RELEASE FOR CONSTRUCTION

...\cd170369_xp_TH60EB.dgn

ALLIANT ENGINEERING
233 Park Ave S, Ste 300
Minneapolis, MN 55415
612.758.3080 MAIN
612.758.3099 FAX
www.alliant-inc.com

S.P. 1703-69 (T.H. 60) - WEST GAP

CROSS SECTIONS
T.H. 60
STA. 168+00.000 - 169+00.000

SHEET X51A OF X229

8:03:43 AM
7/22/2016
c:\pw_work\ng\projectwise\sbarnett\dms34519\cd170369_xp_TH60EB.dgn

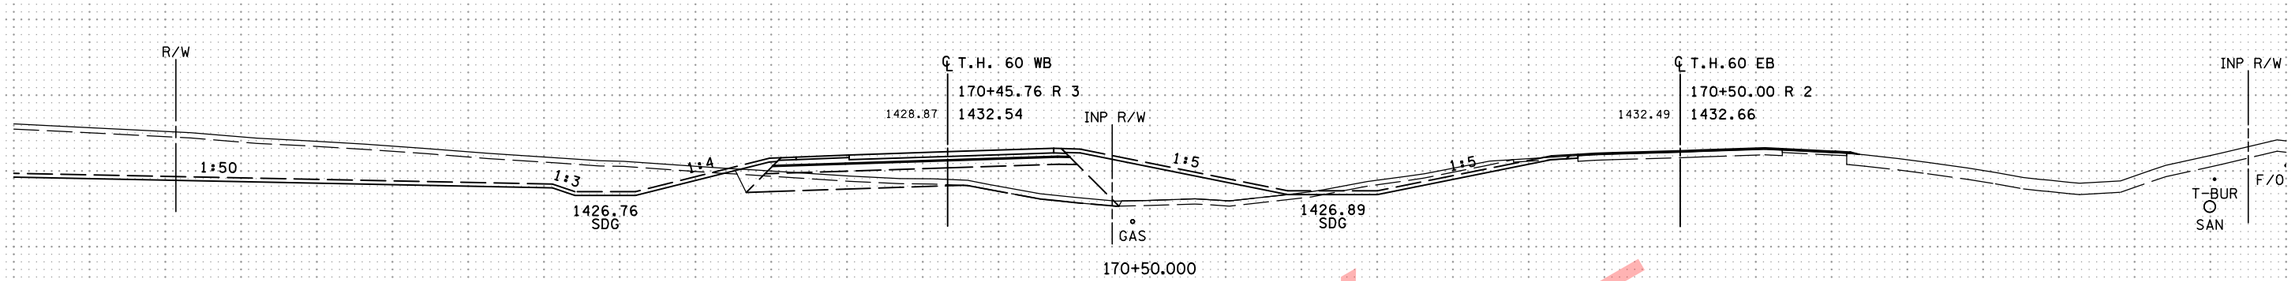

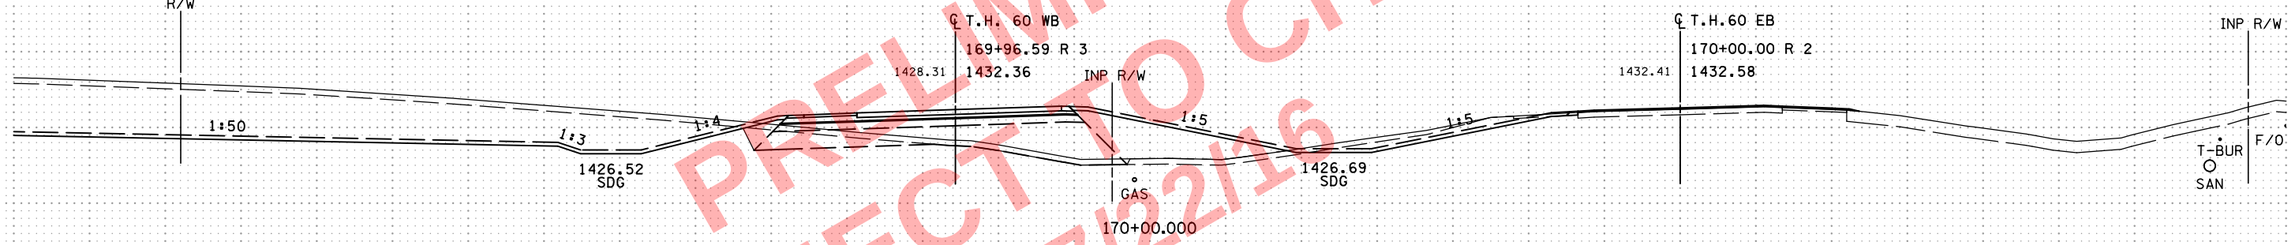

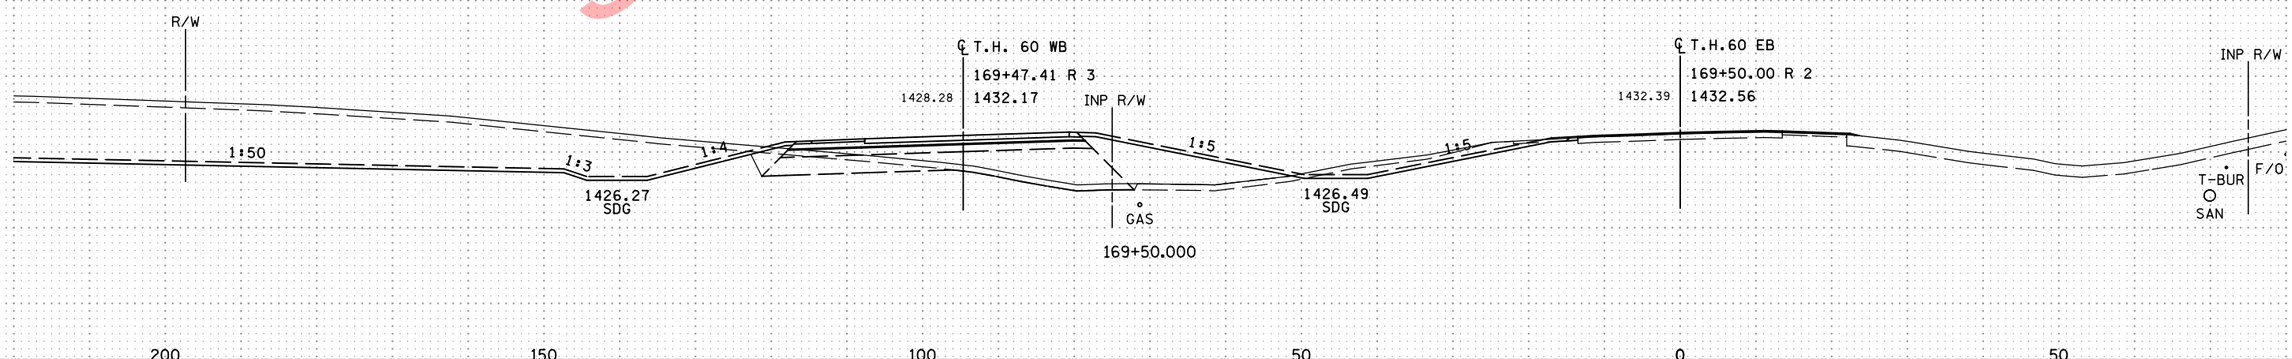

PRELIMINARY-
SUBJECT TO CHANGE
07/22/16

200 150 100 50 0 50

NO	DATE	DWN	DES	CKD	REVISION
0	10/07/16	HGO	PRS	BDB	INITIAL RELEASE FOR CONSTRUCTION

...\cd170369_xp_TH60EB.dgn

8:03:45 AM
7/22/2016
c:\pw_working\projectwise\sbarnett\dms34519\cd170369_xp_TH60EB.dgn

ALLIANT ENGINEERING
233 Park Ave S, Ste 300
Minneapolis, MN 55415
612.758.3080 MAIN
612.758.3099 FAX
www.alliant-inc.com

S.P. 1703-69 (T.H. 60) - WEST GAP

CROSS SECTIONS
T.H. 60
STA. 169+50.000 - 170+50.000

SHEET
X52
OF
X229

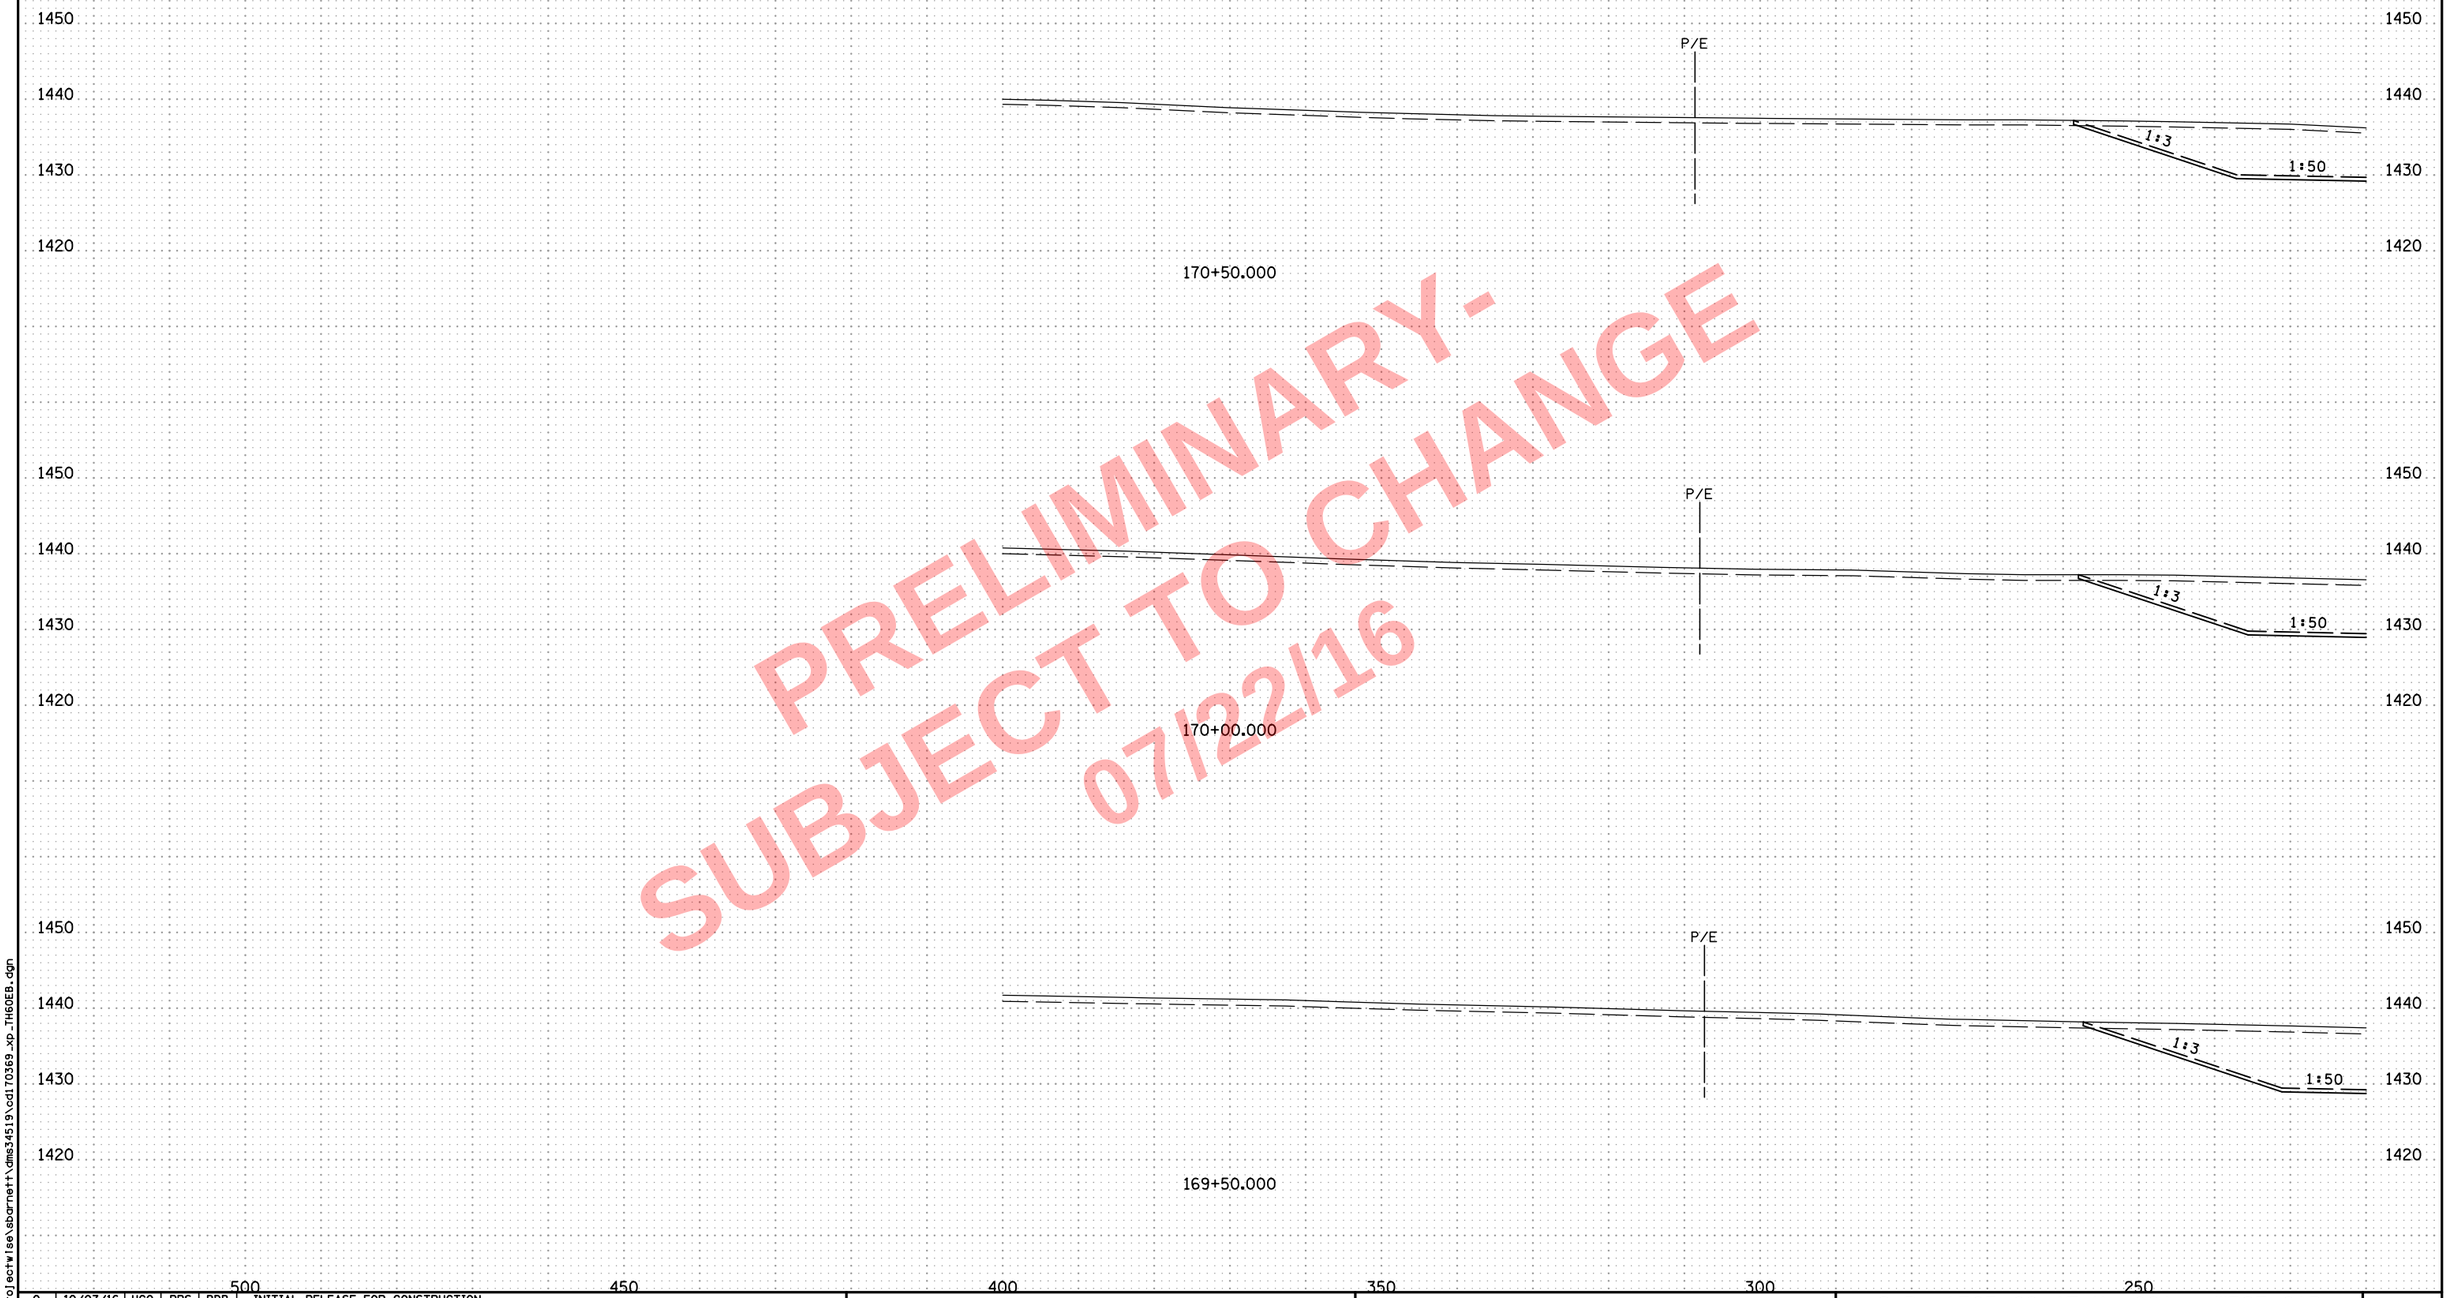

PRELIMINARY-
SUBJECT TO CHANGE
07/22/16

NO	DATE	DWN	DES	CKD	REVISION
0	10/07/16	HGO	PRS	BDB	INITIAL RELEASE FOR CONSTRUCTION

...\cd170369_xp_TH60EB.dgn

ALLIANT ENGINEERING
233 Park Ave S, Ste 300
Minneapolis, MN 55415
612.758.3080 MAIN
612.758.3099 FAX
www.alliant-inc.com

S.P. 1703-69 (T.H. 60) - WEST GAP

CROSS SECTIONS
T.H. 60
STA. 169+50.000 - 170+50.000

SHEET X52A OF X229

8:03:48 AM
7/22/2016
c:\pw_work\ng\projectwise\sbarnett\dms34519\cd170369_xp_TH60EB.dgn

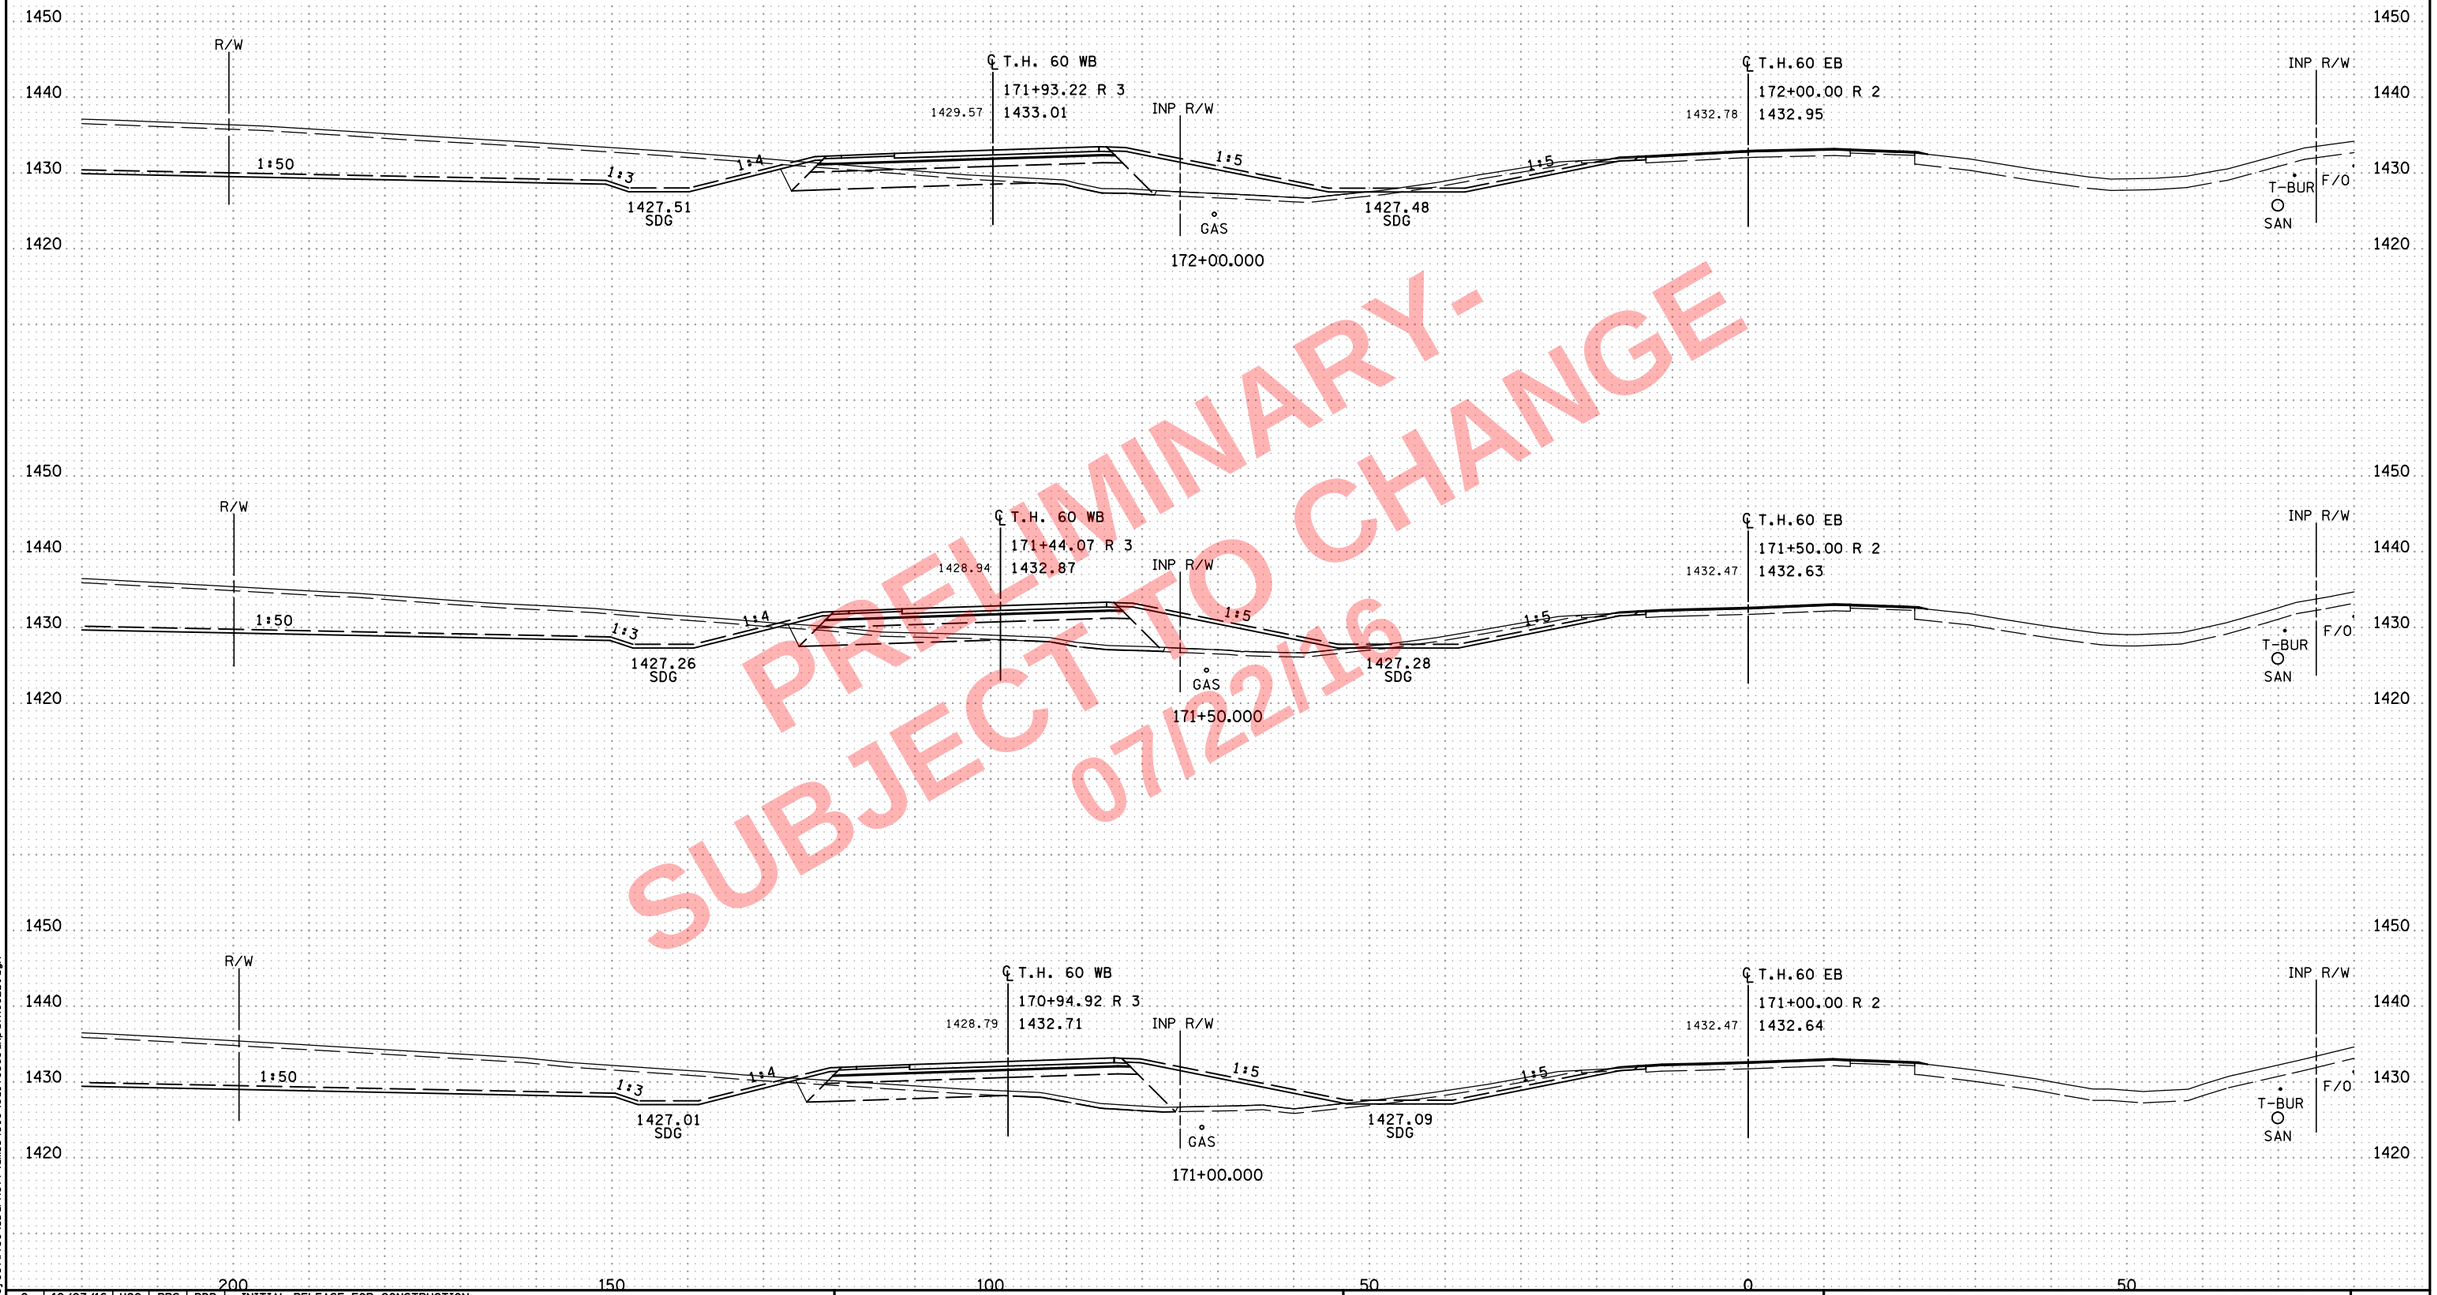

PRELIMINARY-
SUBJECT TO CHANGE
07/22/16

NO	DATE	DWN	DES	CKD	REVISION
0	10/07/16	HGO	PRS	BDB	INITIAL RELEASE FOR CONSTRUCTION

...\cd170369_xp_TH60EB.dgn

ALLIANT ENGINEERING
233 Park Ave S, Ste 300
Minneapolis, MN 55415
612.758.3080 MAIN
612.758.3099 FAX
www.alliant-inc.com

S.P. 1703-69 (T.H. 60) - WEST GAP

CROSS SECTIONS
T.H. 60
STA. 171+00.000 - 172+00.000

SHEET
X53
OF
X229

8:03:49 AM
7/22/2016
c:\pw_work\hg\projectwise\sbarnett\dms34519\cd170369_xp_TH60EB.dgn

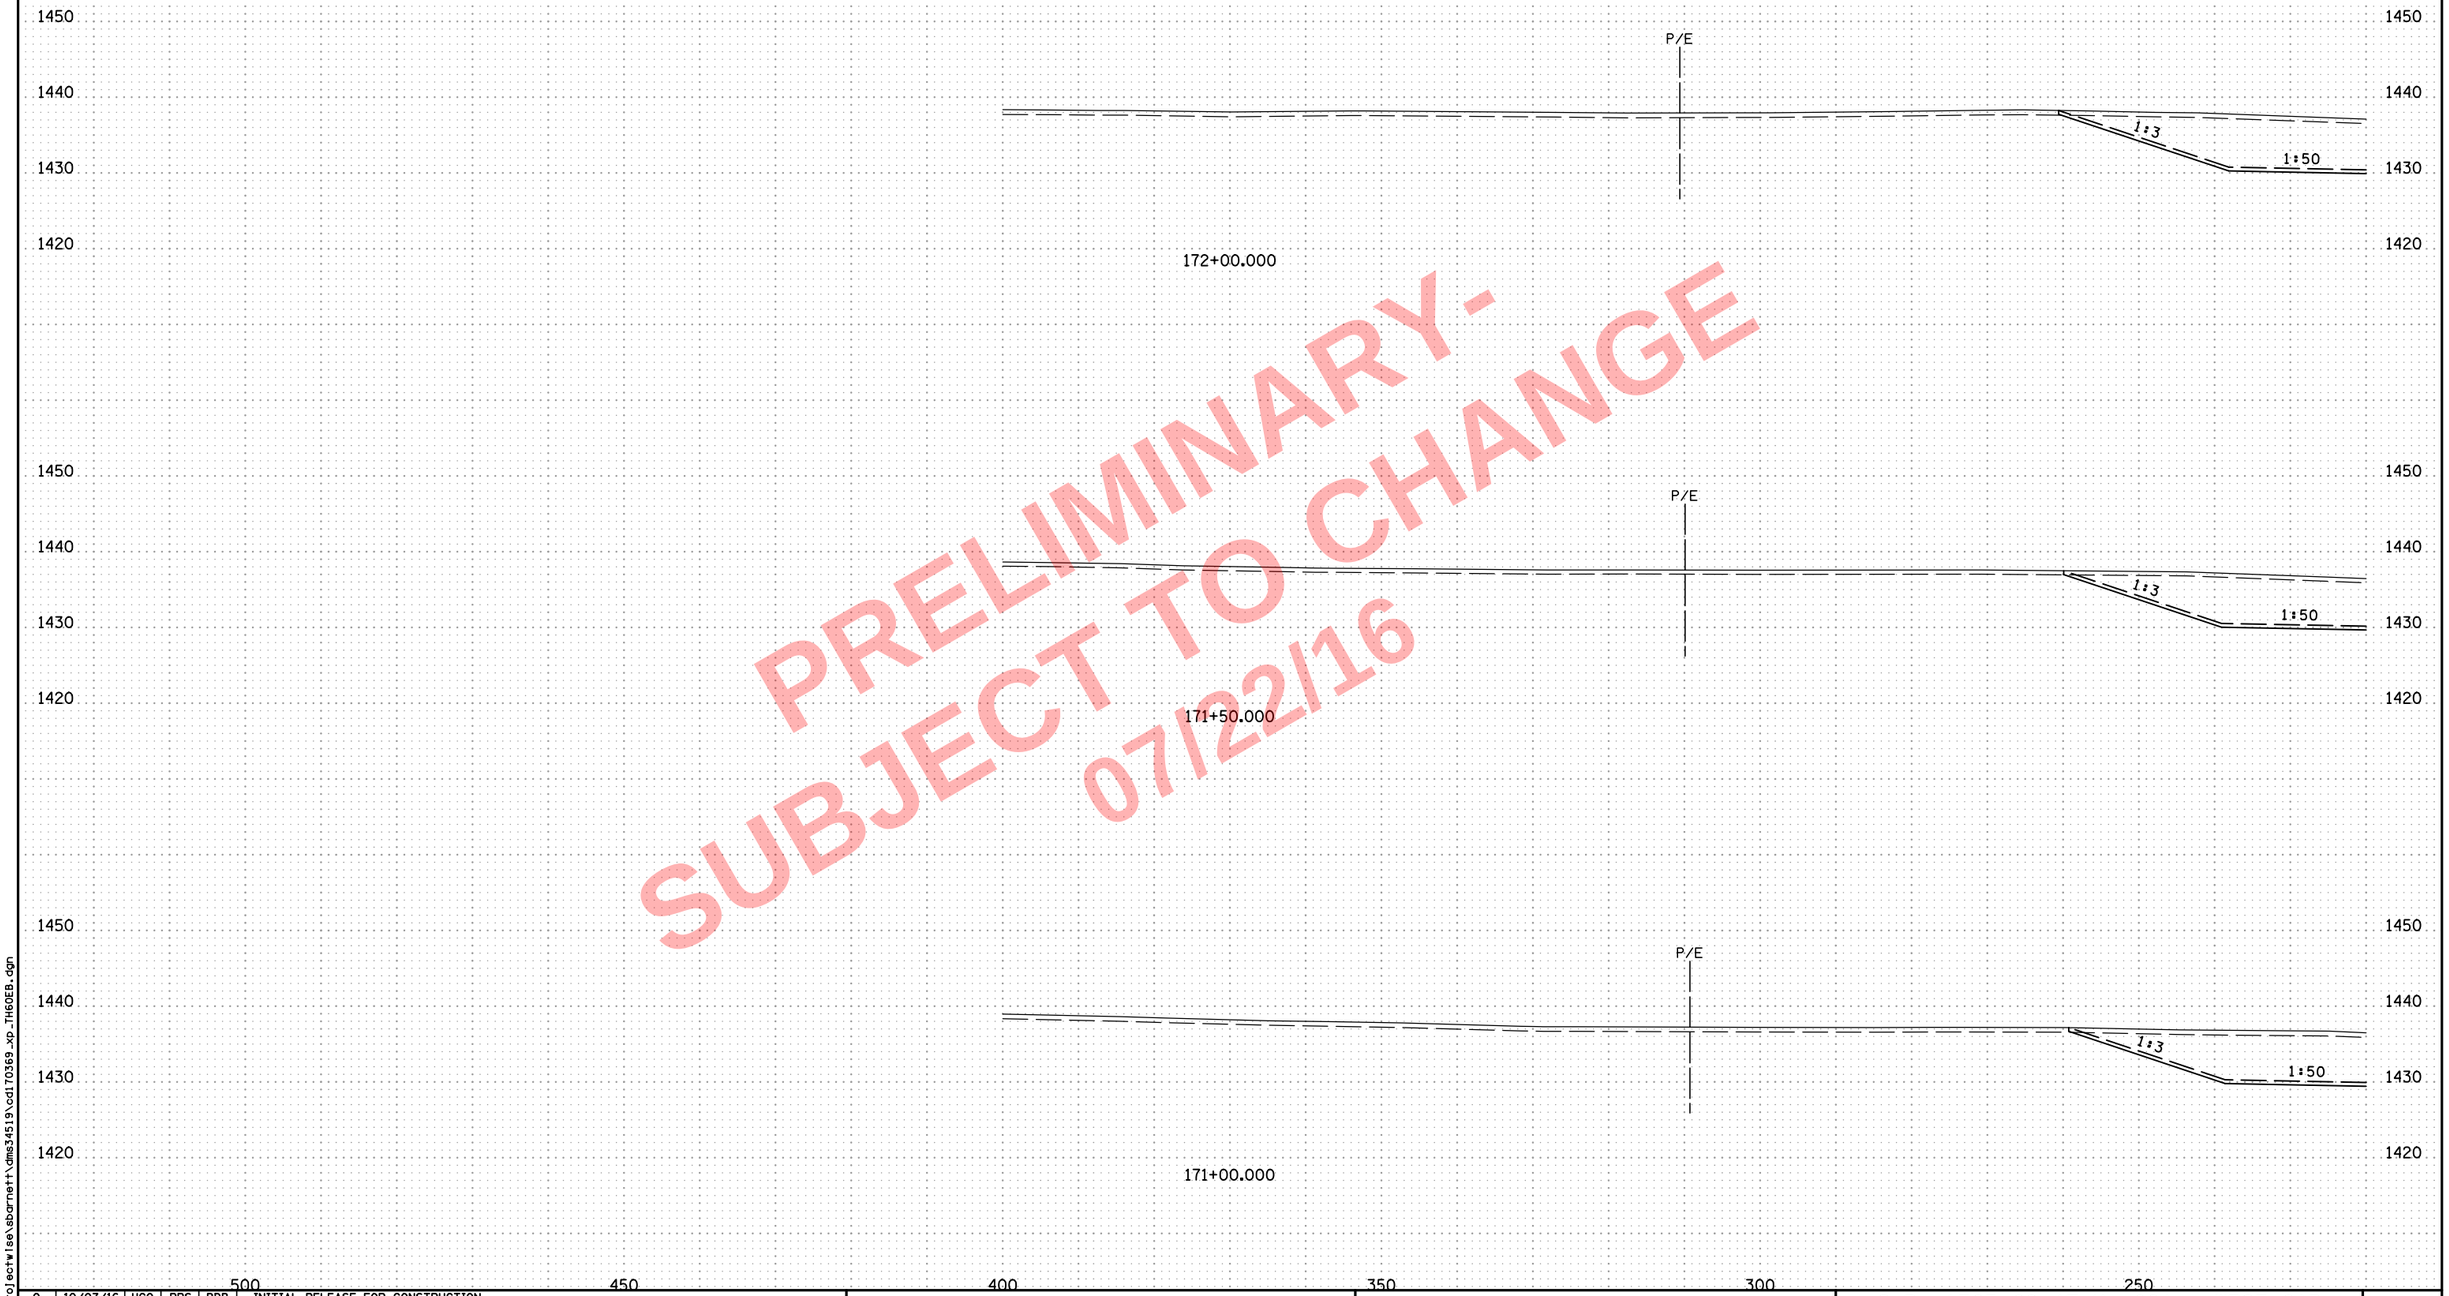

PRELIMINARY-
SUBJECT TO CHANGE
07/22/16

NO	DATE	DWN	DES	CKD	REVISION
0	10/07/16	HGO	PRS	BDB	INITIAL RELEASE FOR CONSTRUCTION

...\cd170369_xp_TH60EB.dgn

ALLIANT ENGINEERING
233 Park Ave S, Ste 300
Minneapolis, MN 55415
612.758.3080 MAIN
612.758.3099 FAX
www.alliant-inc.com

S.P. 1703-69 (T.H. 60) - WEST GAP

CROSS SECTIONS
T.H. 60
STA. 171+00.000 - 172+00.000

SHEET X53A OF X229

8:03:51 AM
7/22/2016
c:\pw_work\ngvprojectwise\sbarnett\dms34519\cd170369_xp_TH60EB.dgn

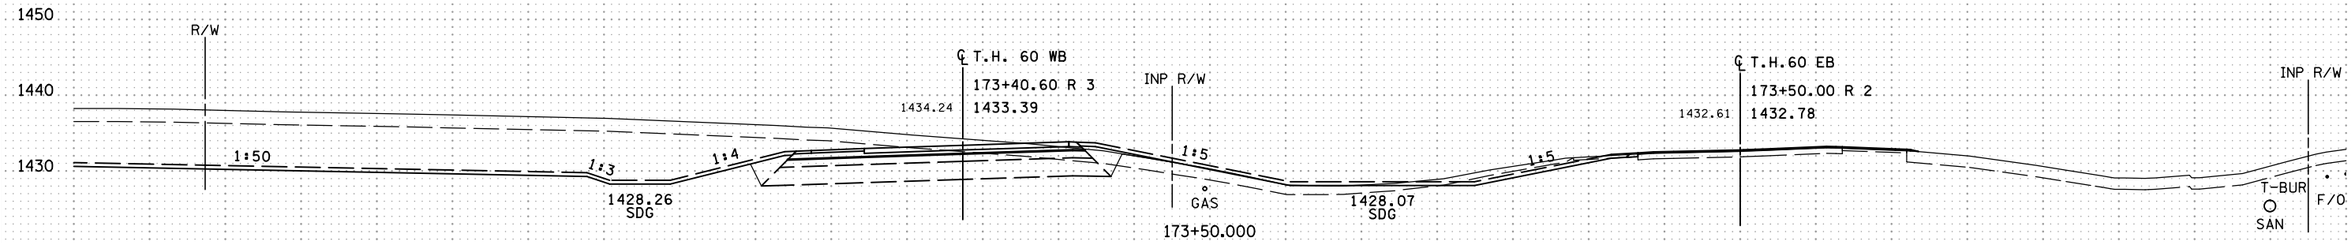

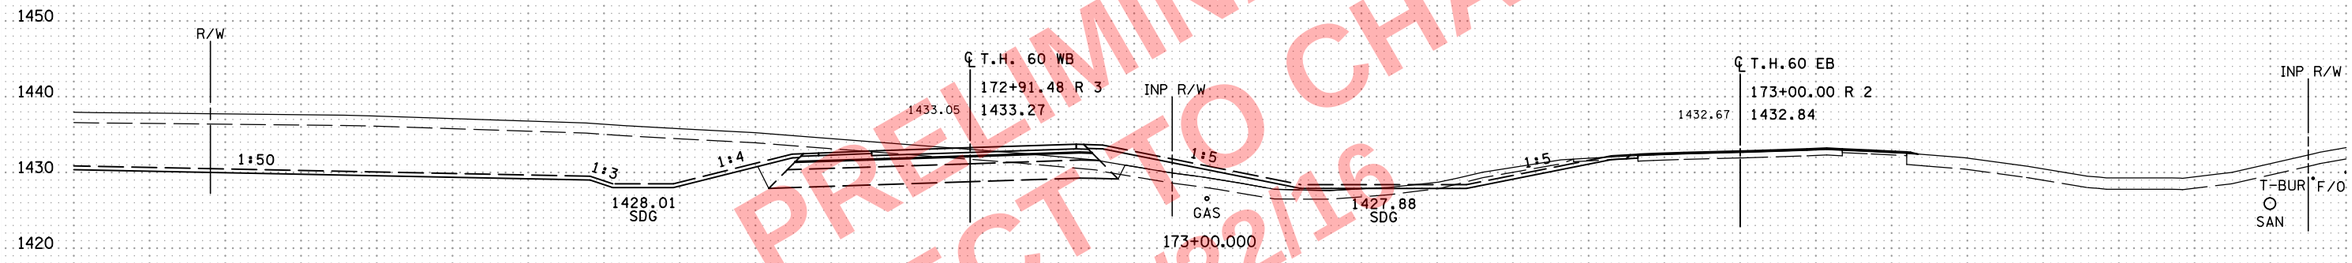

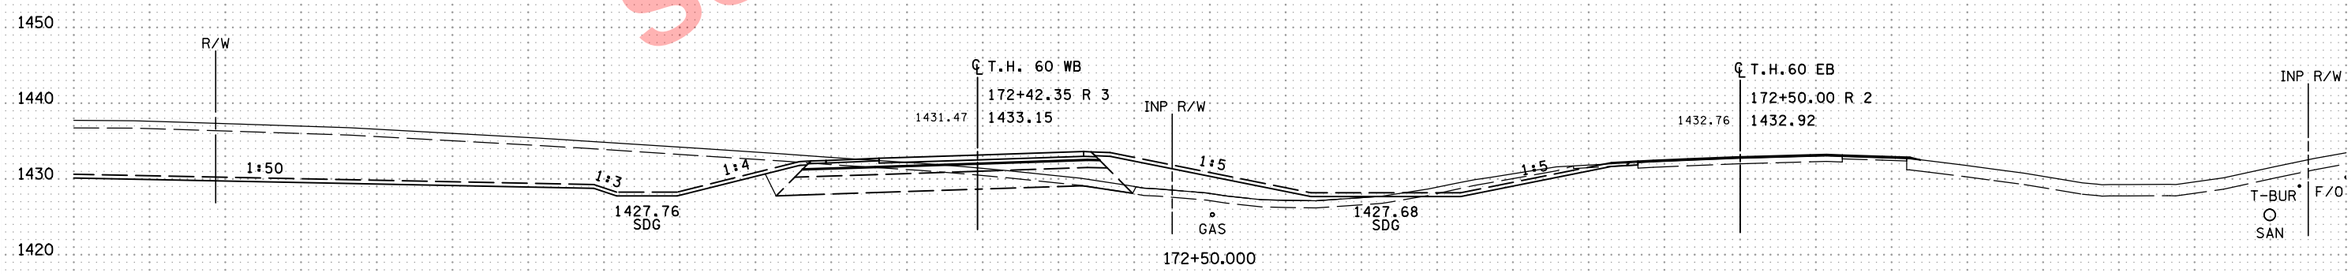

PRELIMINARY-
SUBJECT TO CHANGE
07/22/16

NO	DATE	DWN	DES	CKD	REVISION
0	10/07/16	HGO	PRS	BDB	INITIAL RELEASE FOR CONSTRUCTION

...\cd170369_xp_TH60EB.dgn

8:03:53 AM
7/22/2016
o:\pw_working\projectwise\sbarnett\dms34519\cd170369_xp_TH60EB.dgn

ALLIANT ENGINEERING
233 Park Ave S, Ste 300
Minneapolis, MN 55415
612.758.3080 MAIN
612.758.3099 FAX
www.alliant-inc.com

S.P. 1703-69 (T.H. 60) - WEST GAP

CROSS SECTIONS
T.H. 60
STA. 172+50.000 - 173+50.000

SHEET
X54
OF
X229

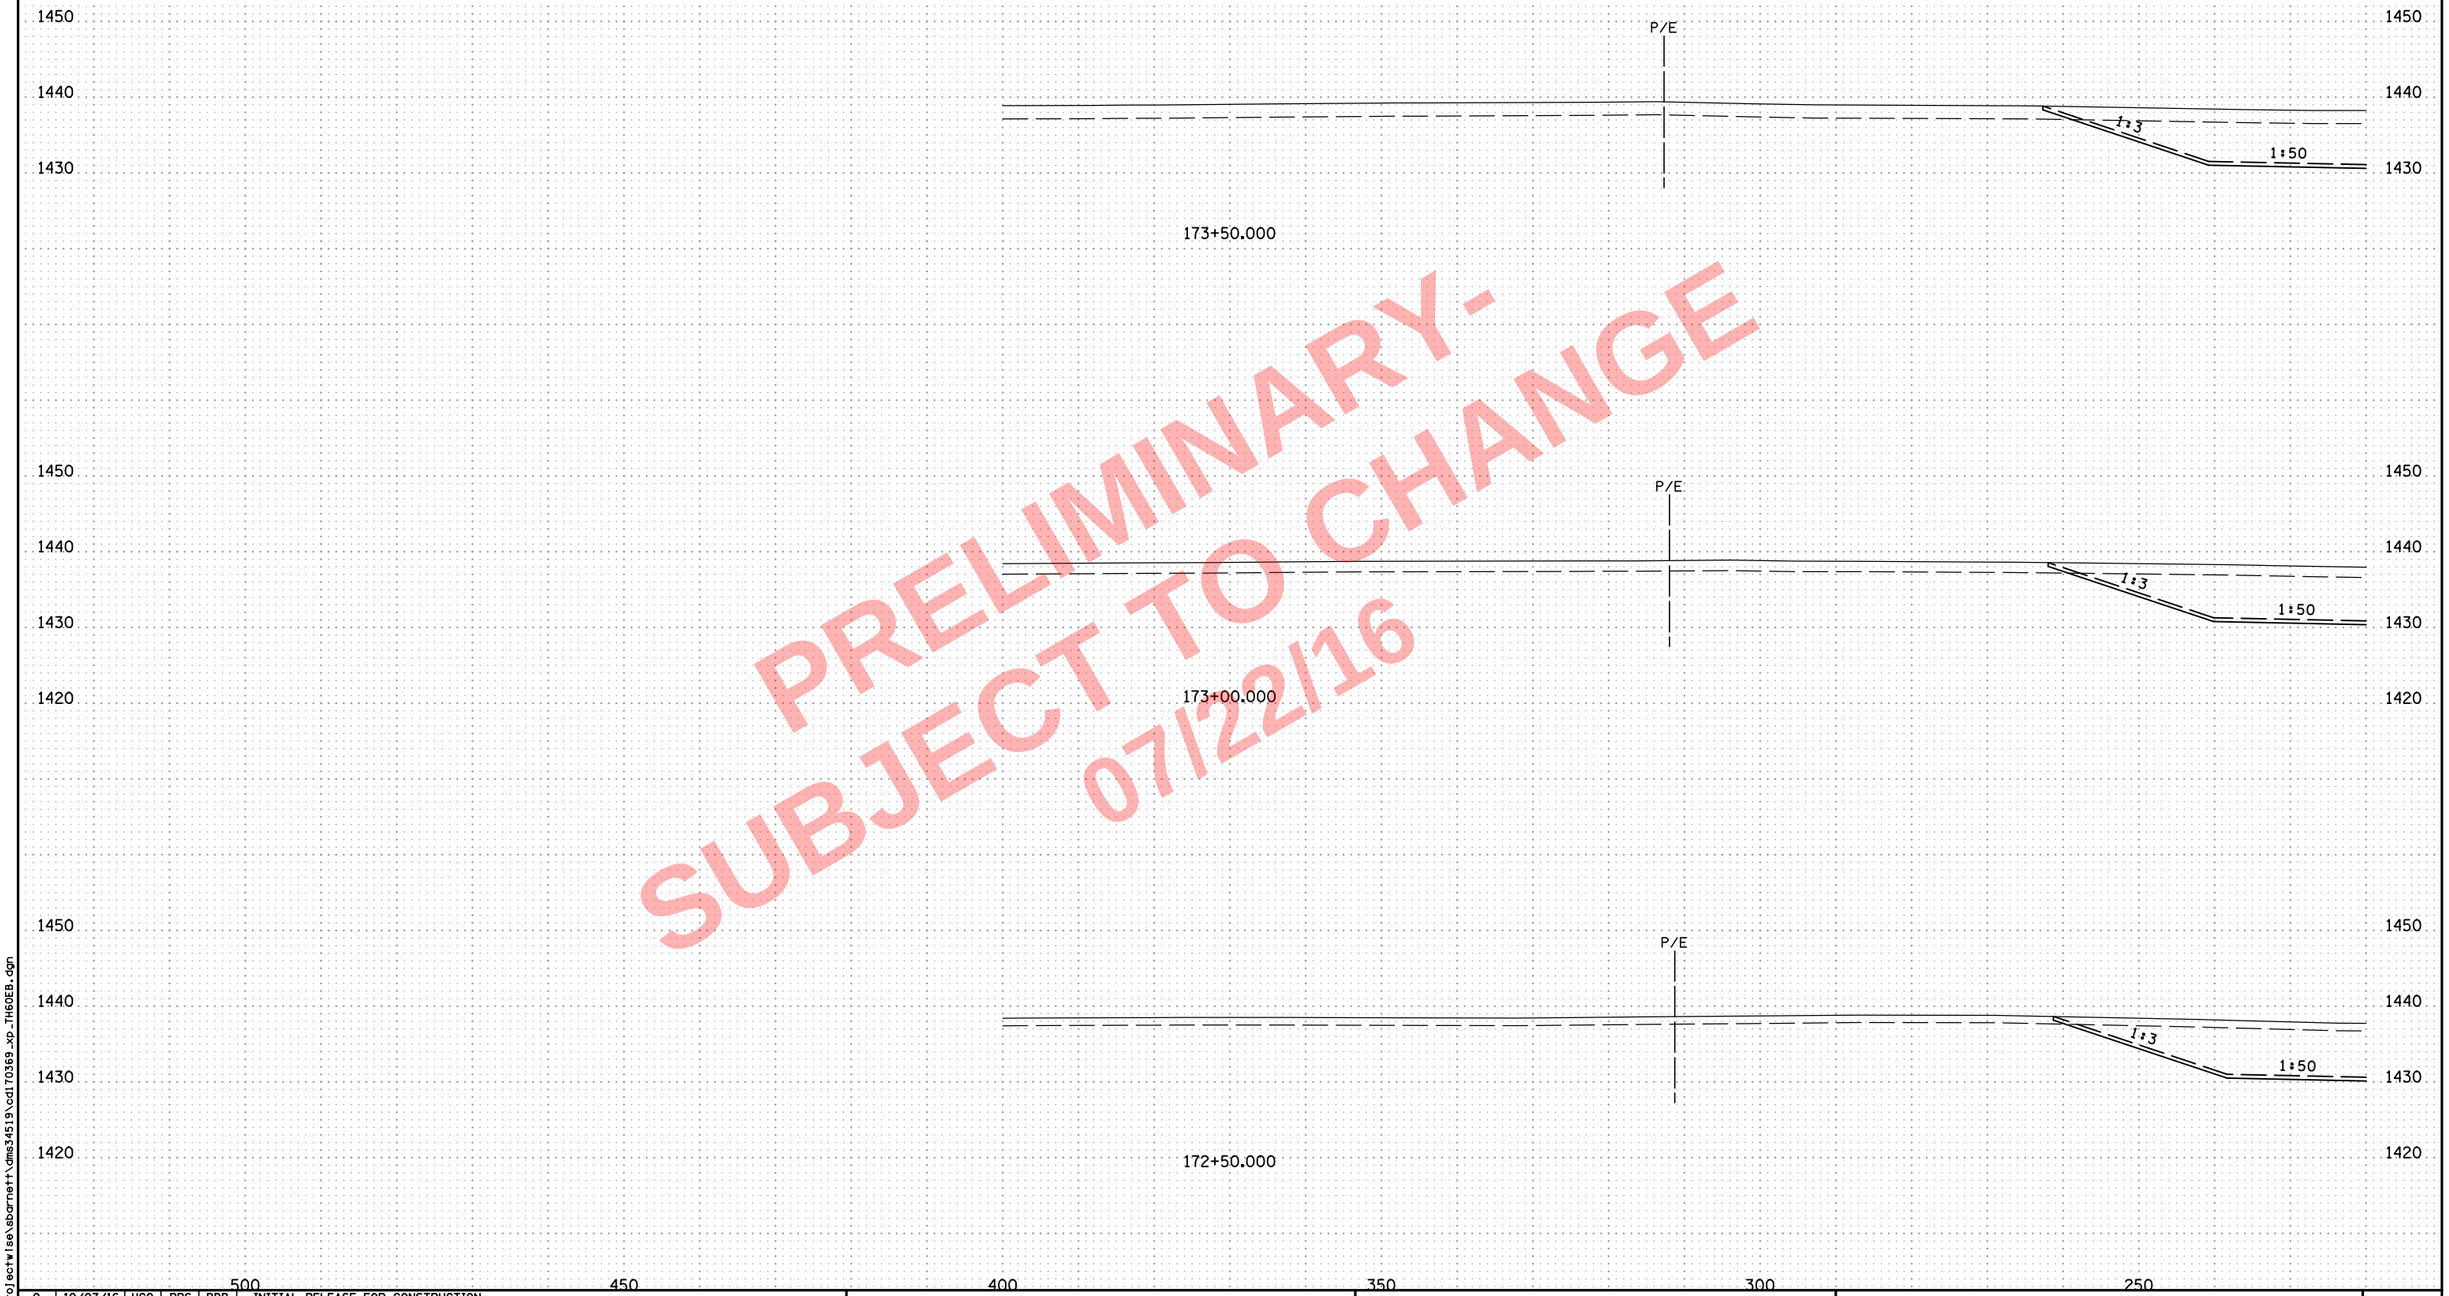

PRELIMINARY-
SUBJECT TO CHANGE
07/22/16

NO	DATE	DWN	DES	CKD	REVISION
0	10/07/16	HGO	PRS	BDB	INITIAL RELEASE FOR CONSTRUCTION

...\cd170369_xp_TH60EB.dgn

8:03:55 AM
7/22/2016
c:\pw_work\ng\projectwise\sbarnett\dms34519\cd170369_xp_TH60EB.dgn

ALLIANT ENGINEERING
233 Park Ave S, Ste 300
Minneapolis, MN 55415
612.758.3080 MAIN
612.758.3099 FAX
www.alliant-inc.com

S.P. 1703-69 (T.H. 60) - WEST GAP

CROSS SECTIONS
T.H. 60
STA. 172+50.000 - 173+50.000

SHEET
X54A
OF
X229

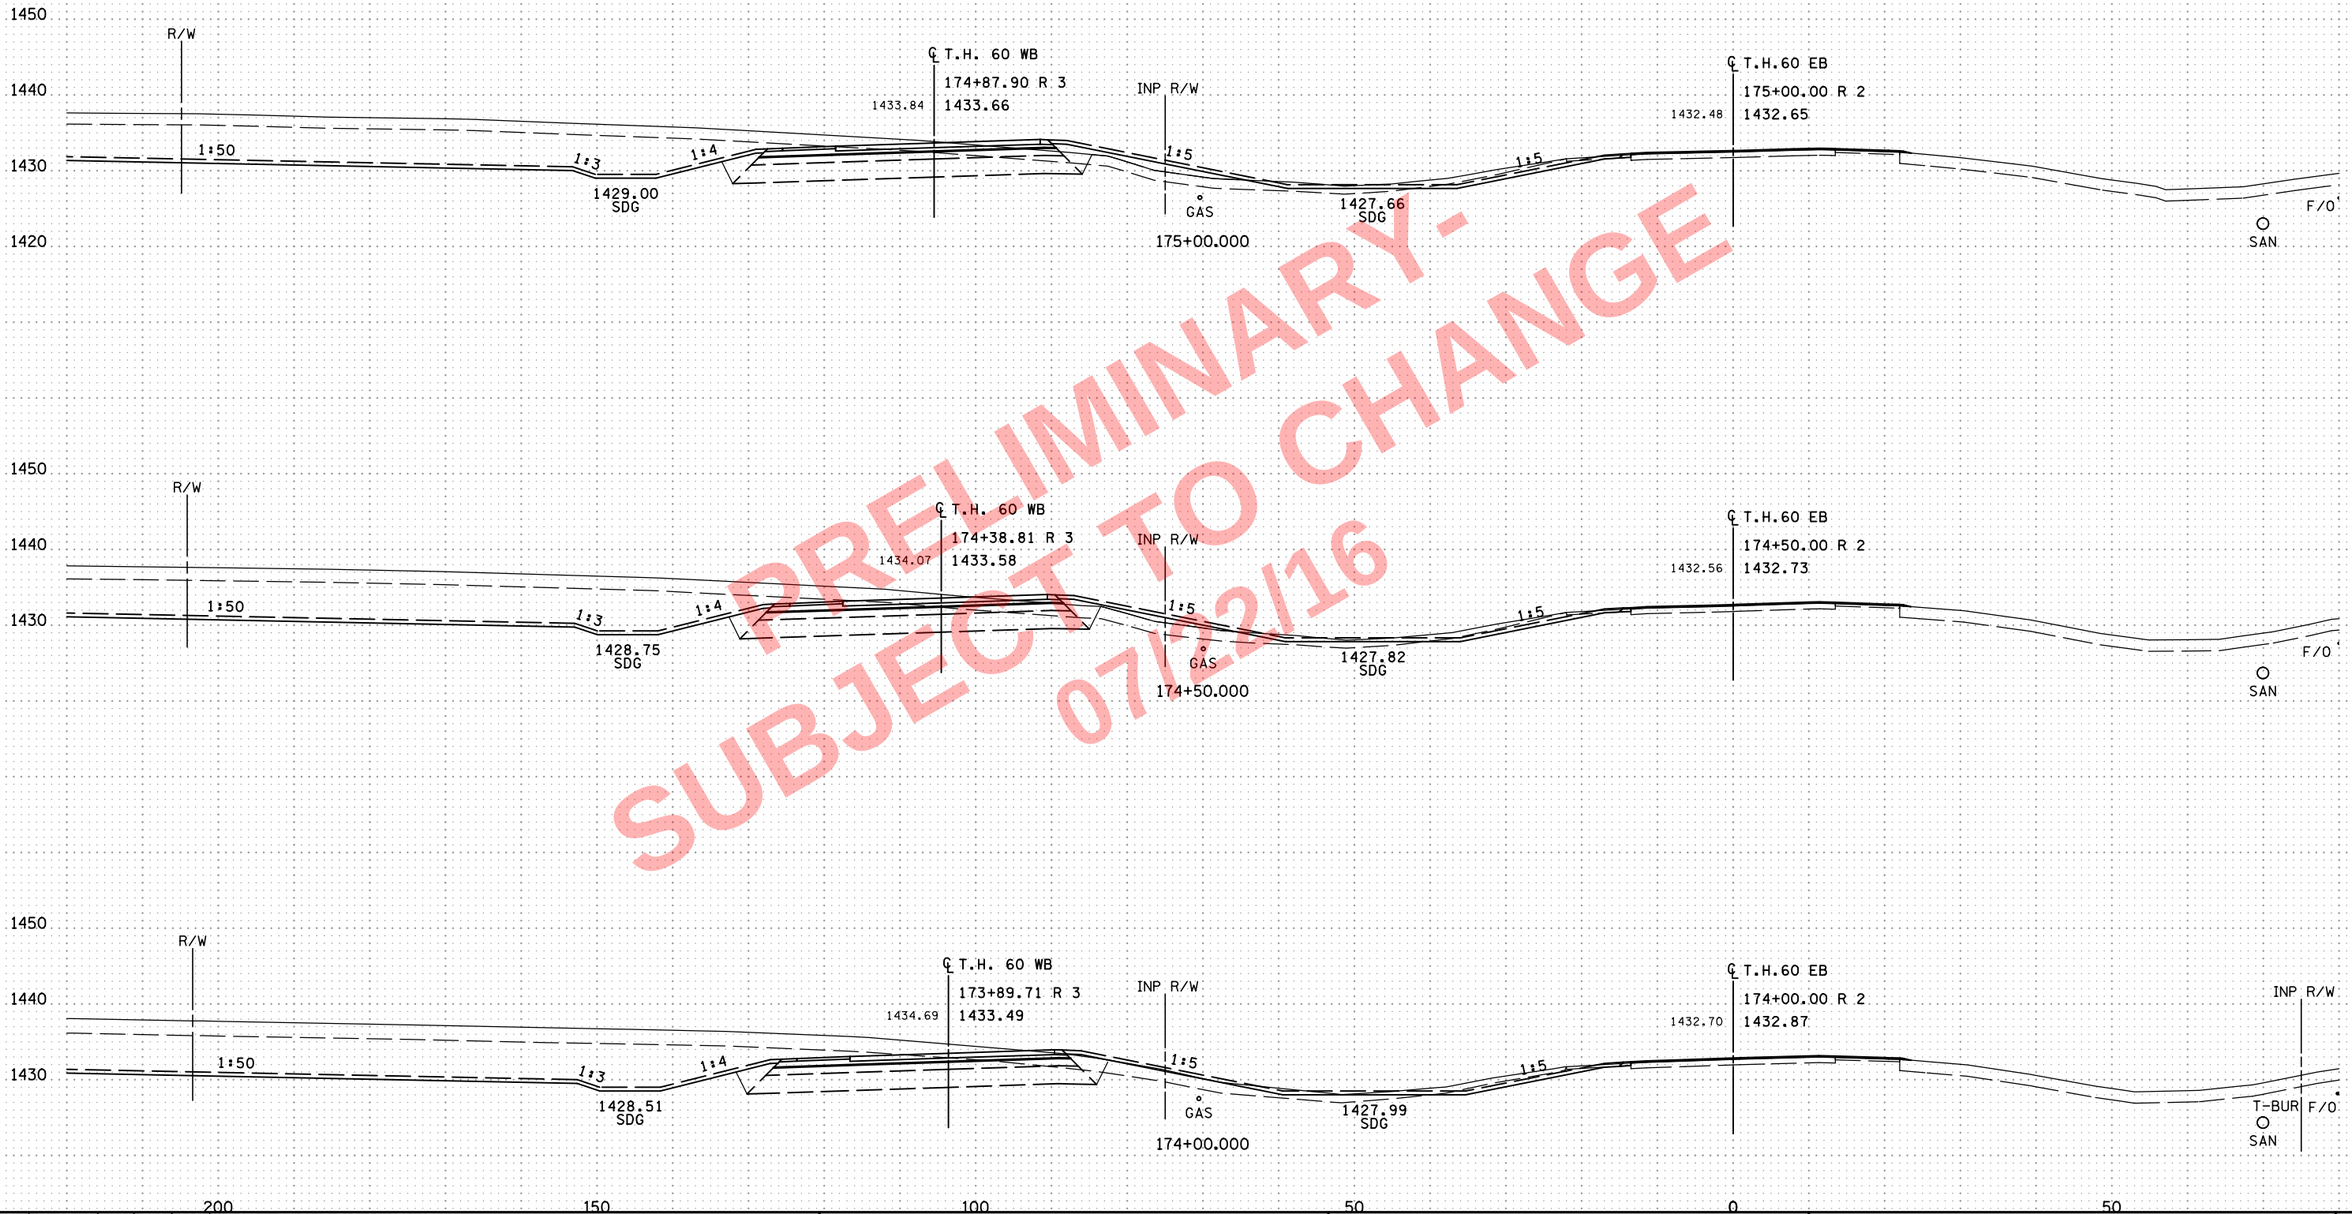

PRELIMINARY-
SUBJECT TO CHANGE
07/22/16

NO	DATE	DWN	DES	CKD	REVISION
0	10/07/16	HGO	PRS	BDB	INITIAL RELEASE FOR CONSTRUCTION

...\cd170369_xp_TH60EB.dgn

8:03:57 AM
7/22/2016
c:\pw_work\ng\projectrwise\sbarnett\dms34519\cd170369_xp_TH60EB.dgn

ALLIANT ENGINEERING
233 Park Ave S, Ste 300
Minneapolis, MN 55415
612.758.3080 MAIN
612.758.3099 FAX
www.alliant-inc.com

S.P. 1703-69 (T.H. 60) - WEST GAP

CROSS SECTIONS
T.H. 60
STA. 174+00.000 - 175+00.000

SHEET
X55
OF
X229

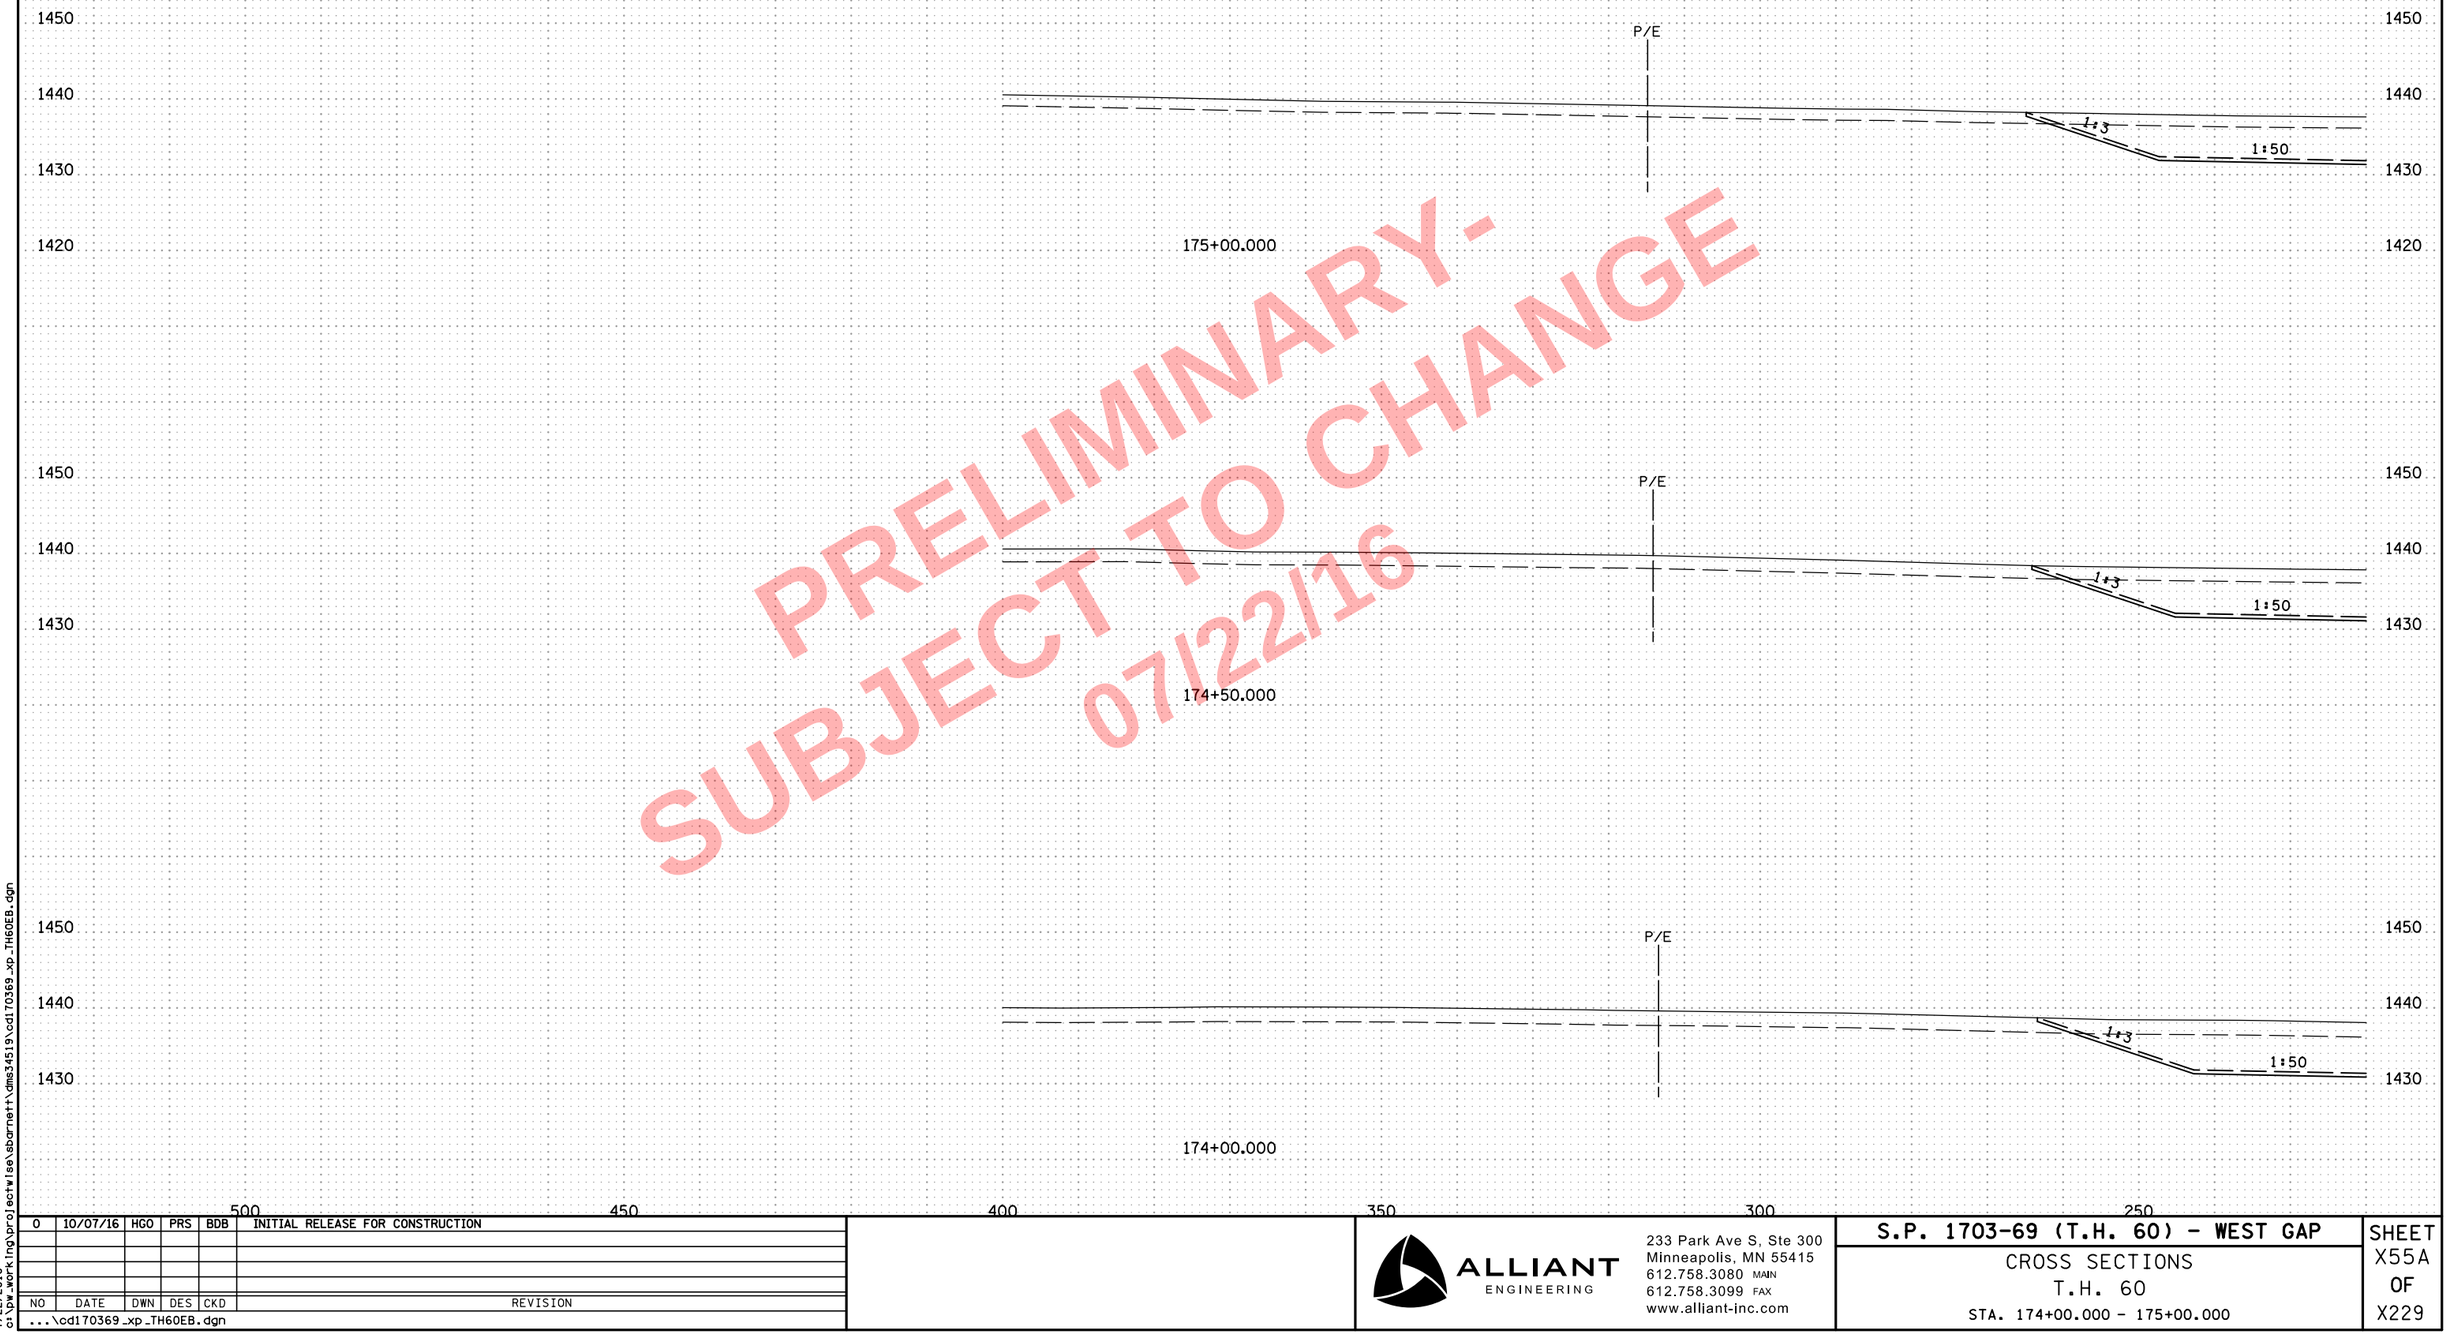

PRELIMINARY -
SUBJECT TO CHANGE
07/22/16

NO	DATE	DWN	DES	CKD	REVISION
0	10/07/16	HGO	PRS	BDB	INITIAL RELEASE FOR CONSTRUCTION

...\cd170369_xp_TH60EB.dgn

8:03:59 AM
7/22/2016
c:\pw_working\projectwise\sbarnett\dms34519\cd170369_xp_TH60EB.dgn

ALLIANT ENGINEERING
233 Park Ave S, Ste 300
Minneapolis, MN 55415
612.758.3080 MAIN
612.758.3099 FAX
www.alliant-inc.com

S.P. 1703-69 (T.H. 60) - WEST GAP

CROSS SECTIONS
T.H. 60
STA. 174+00.000 - 175+00.000

SHEET
X55A
OF
X229

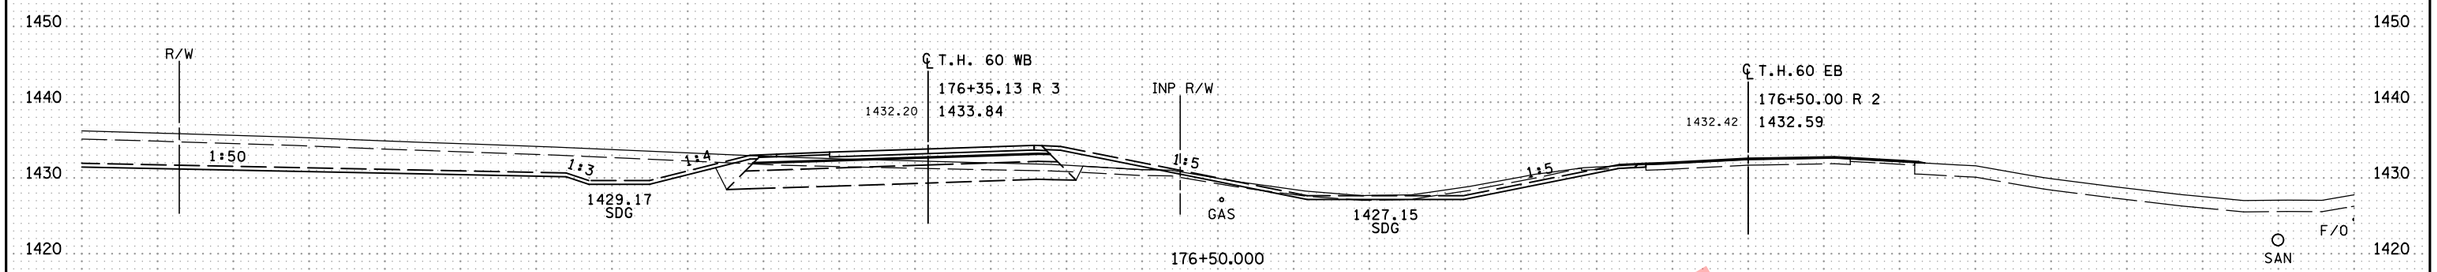

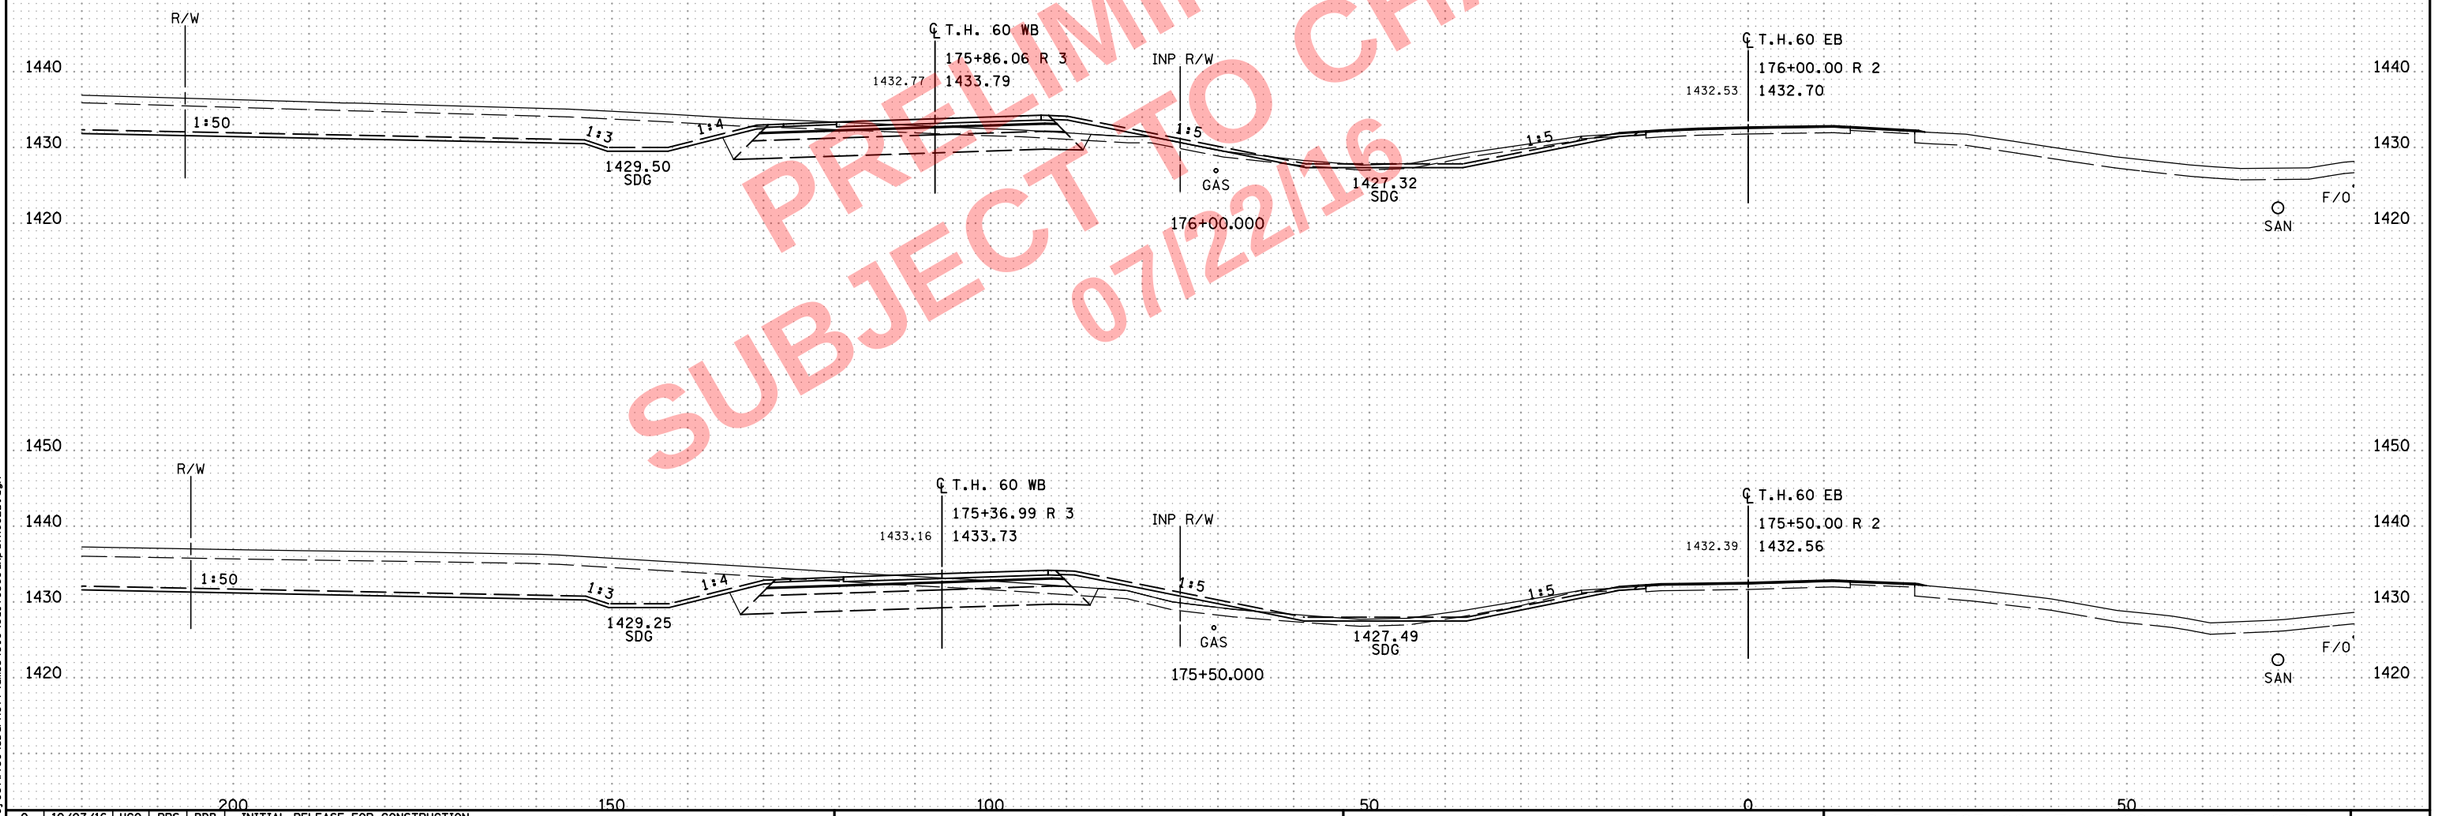

PRELIMINARY-
SUBJECT TO CHANGE
07/22/16

NO	DATE	DWN	DES	CKD	REVISION
0	10/07/16	HGO	PRS	BDB	INITIAL RELEASE FOR CONSTRUCTION

...\cd170369_xp_TH60EB.dgn

8:04:01 AM
7/22/2016
o:\pw_working\projectwise\sbarnett\dms34519\cd170369_xp_TH60EB.dgn

ALLIANT ENGINEERING
233 Park Ave S, Ste 300
Minneapolis, MN 55415
612.758.3080 MAIN
612.758.3099 FAX
www.alliant-inc.com

S.P. 1703-69 (T.H. 60) - WEST GAP

CROSS SECTIONS
T.H. 60
STA. 175+50.000 - 176+50.000

SHEET
X56
OF
X229

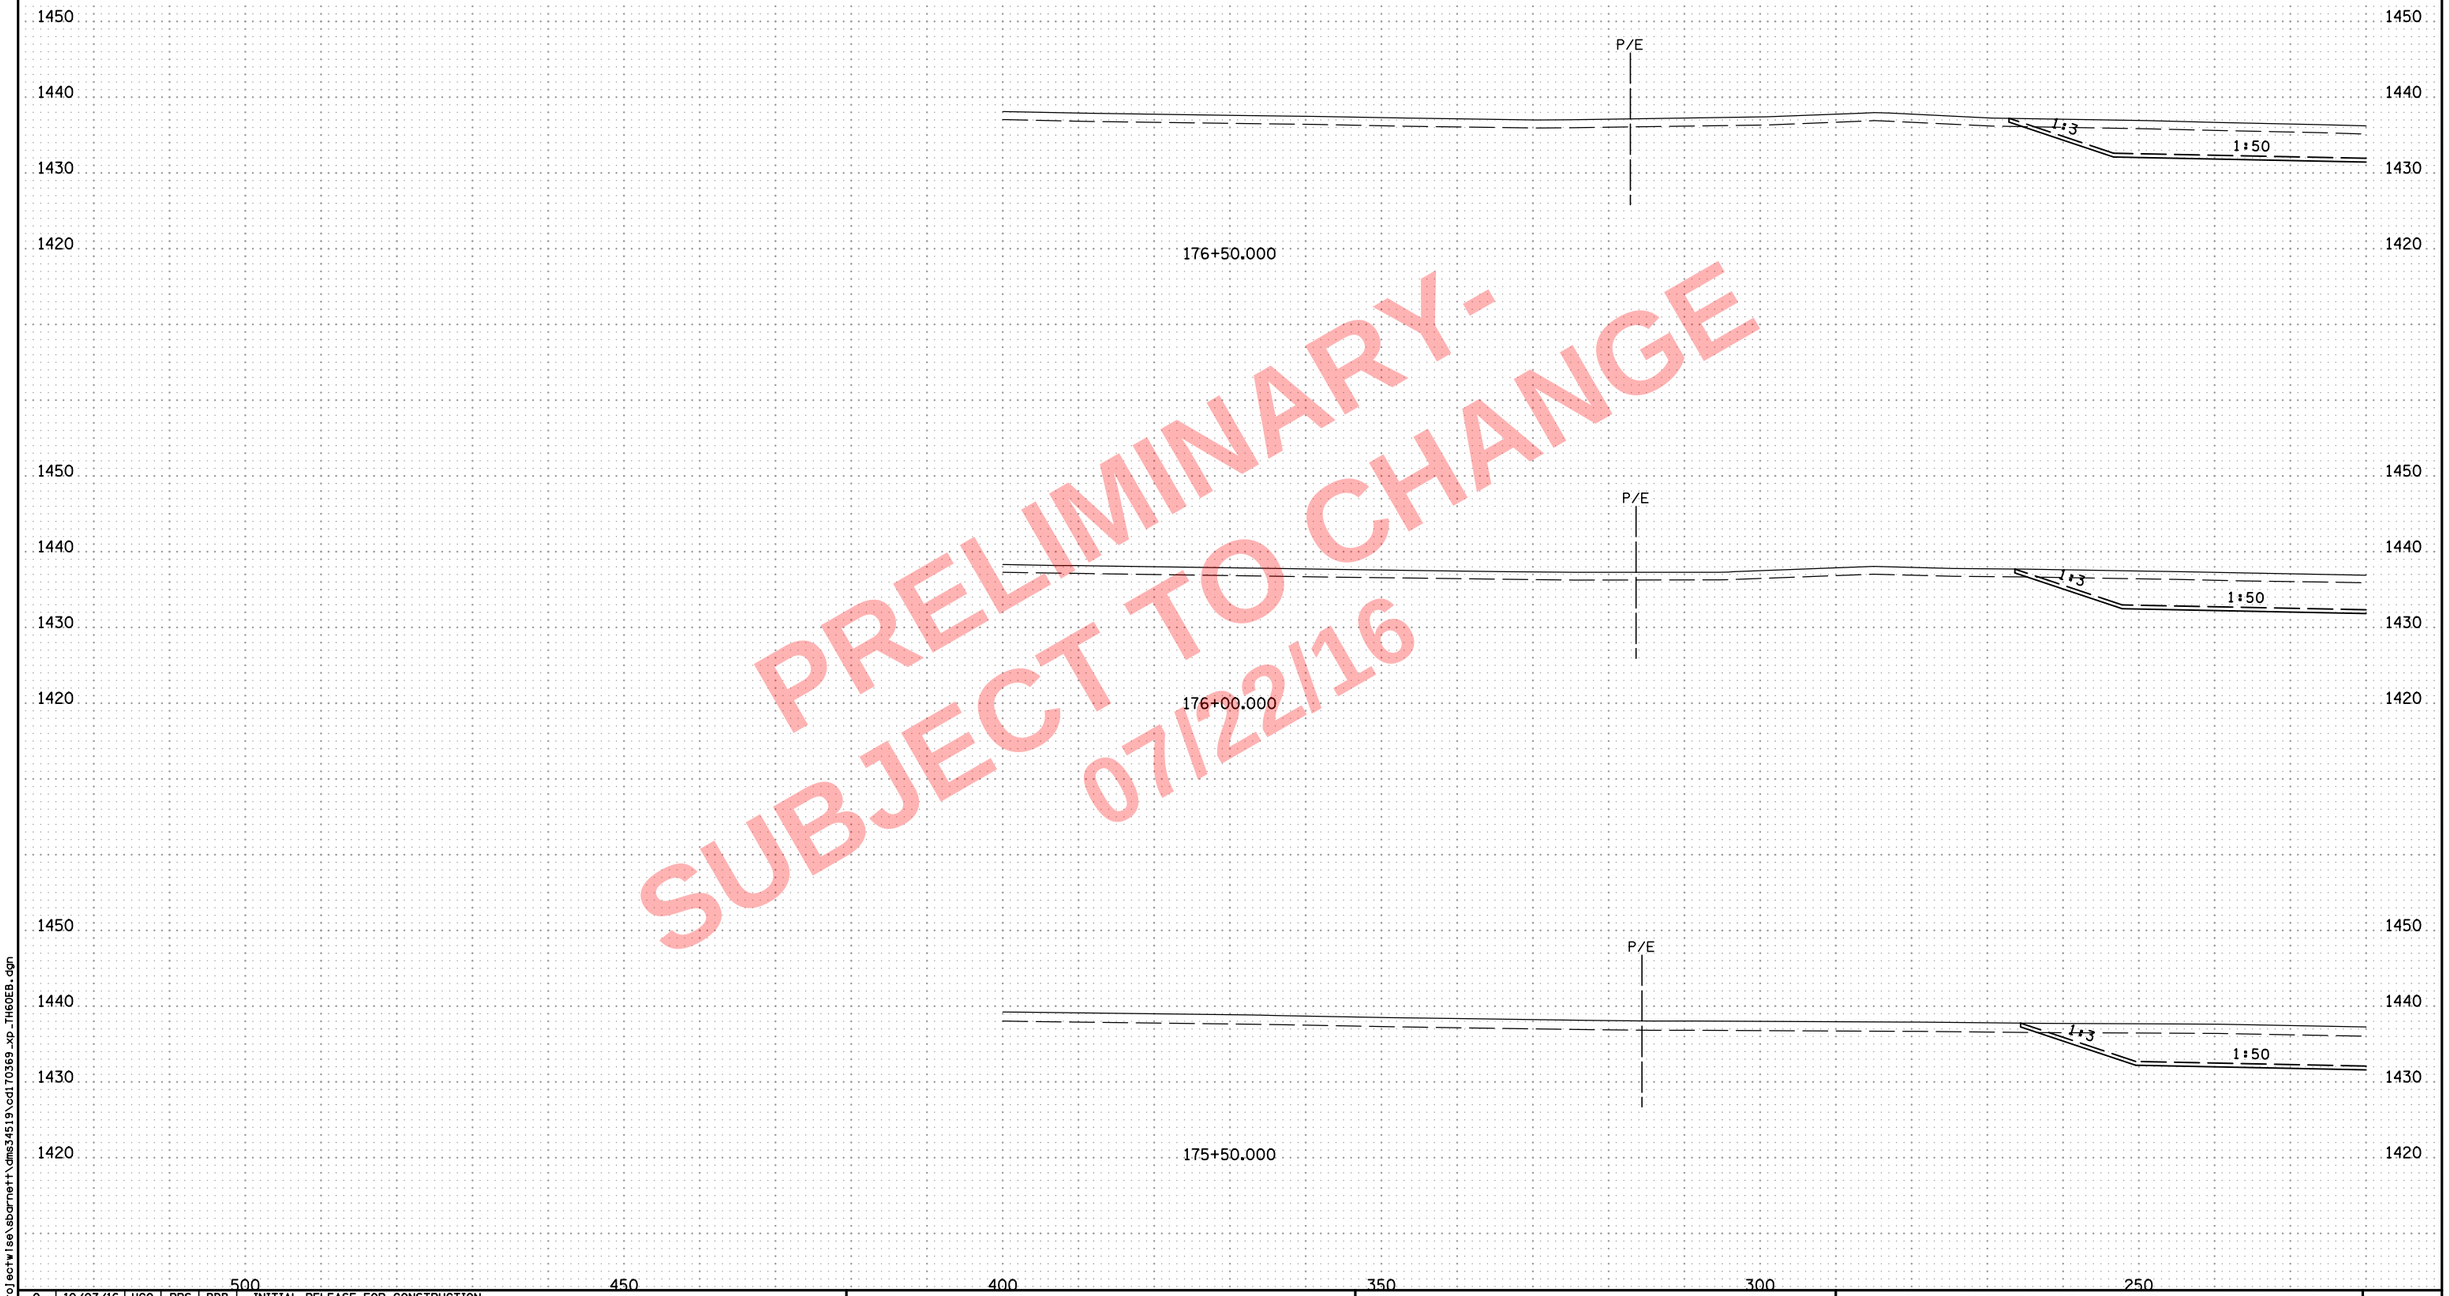

PRELIMINARY - SUBJECT TO CHANGE 07/22/16

NO	DATE	DWN	DES	CKD	REVISION
0	10/07/16	HGO	PRS	BDB	INITIAL RELEASE FOR CONSTRUCTION

...\cd170369_xp_TH60EB.dgn

8:04:03 AM
7/22/2016
c:\pw_work\ng\projectwise\sbarnett\dms34519\cd170369_xp_TH60EB.dgn

ALLIANT ENGINEERING
233 Park Ave S, Ste 300
Minneapolis, MN 55415
612.758.3080 MAIN
612.758.3099 FAX
www.alliant-inc.com

S.P. 1703-69 (T.H. 60) - WEST GAP

CROSS SECTIONS
T.H. 60
STA. 175+50.000 - 176+50.000

SHEET X56A OF X229

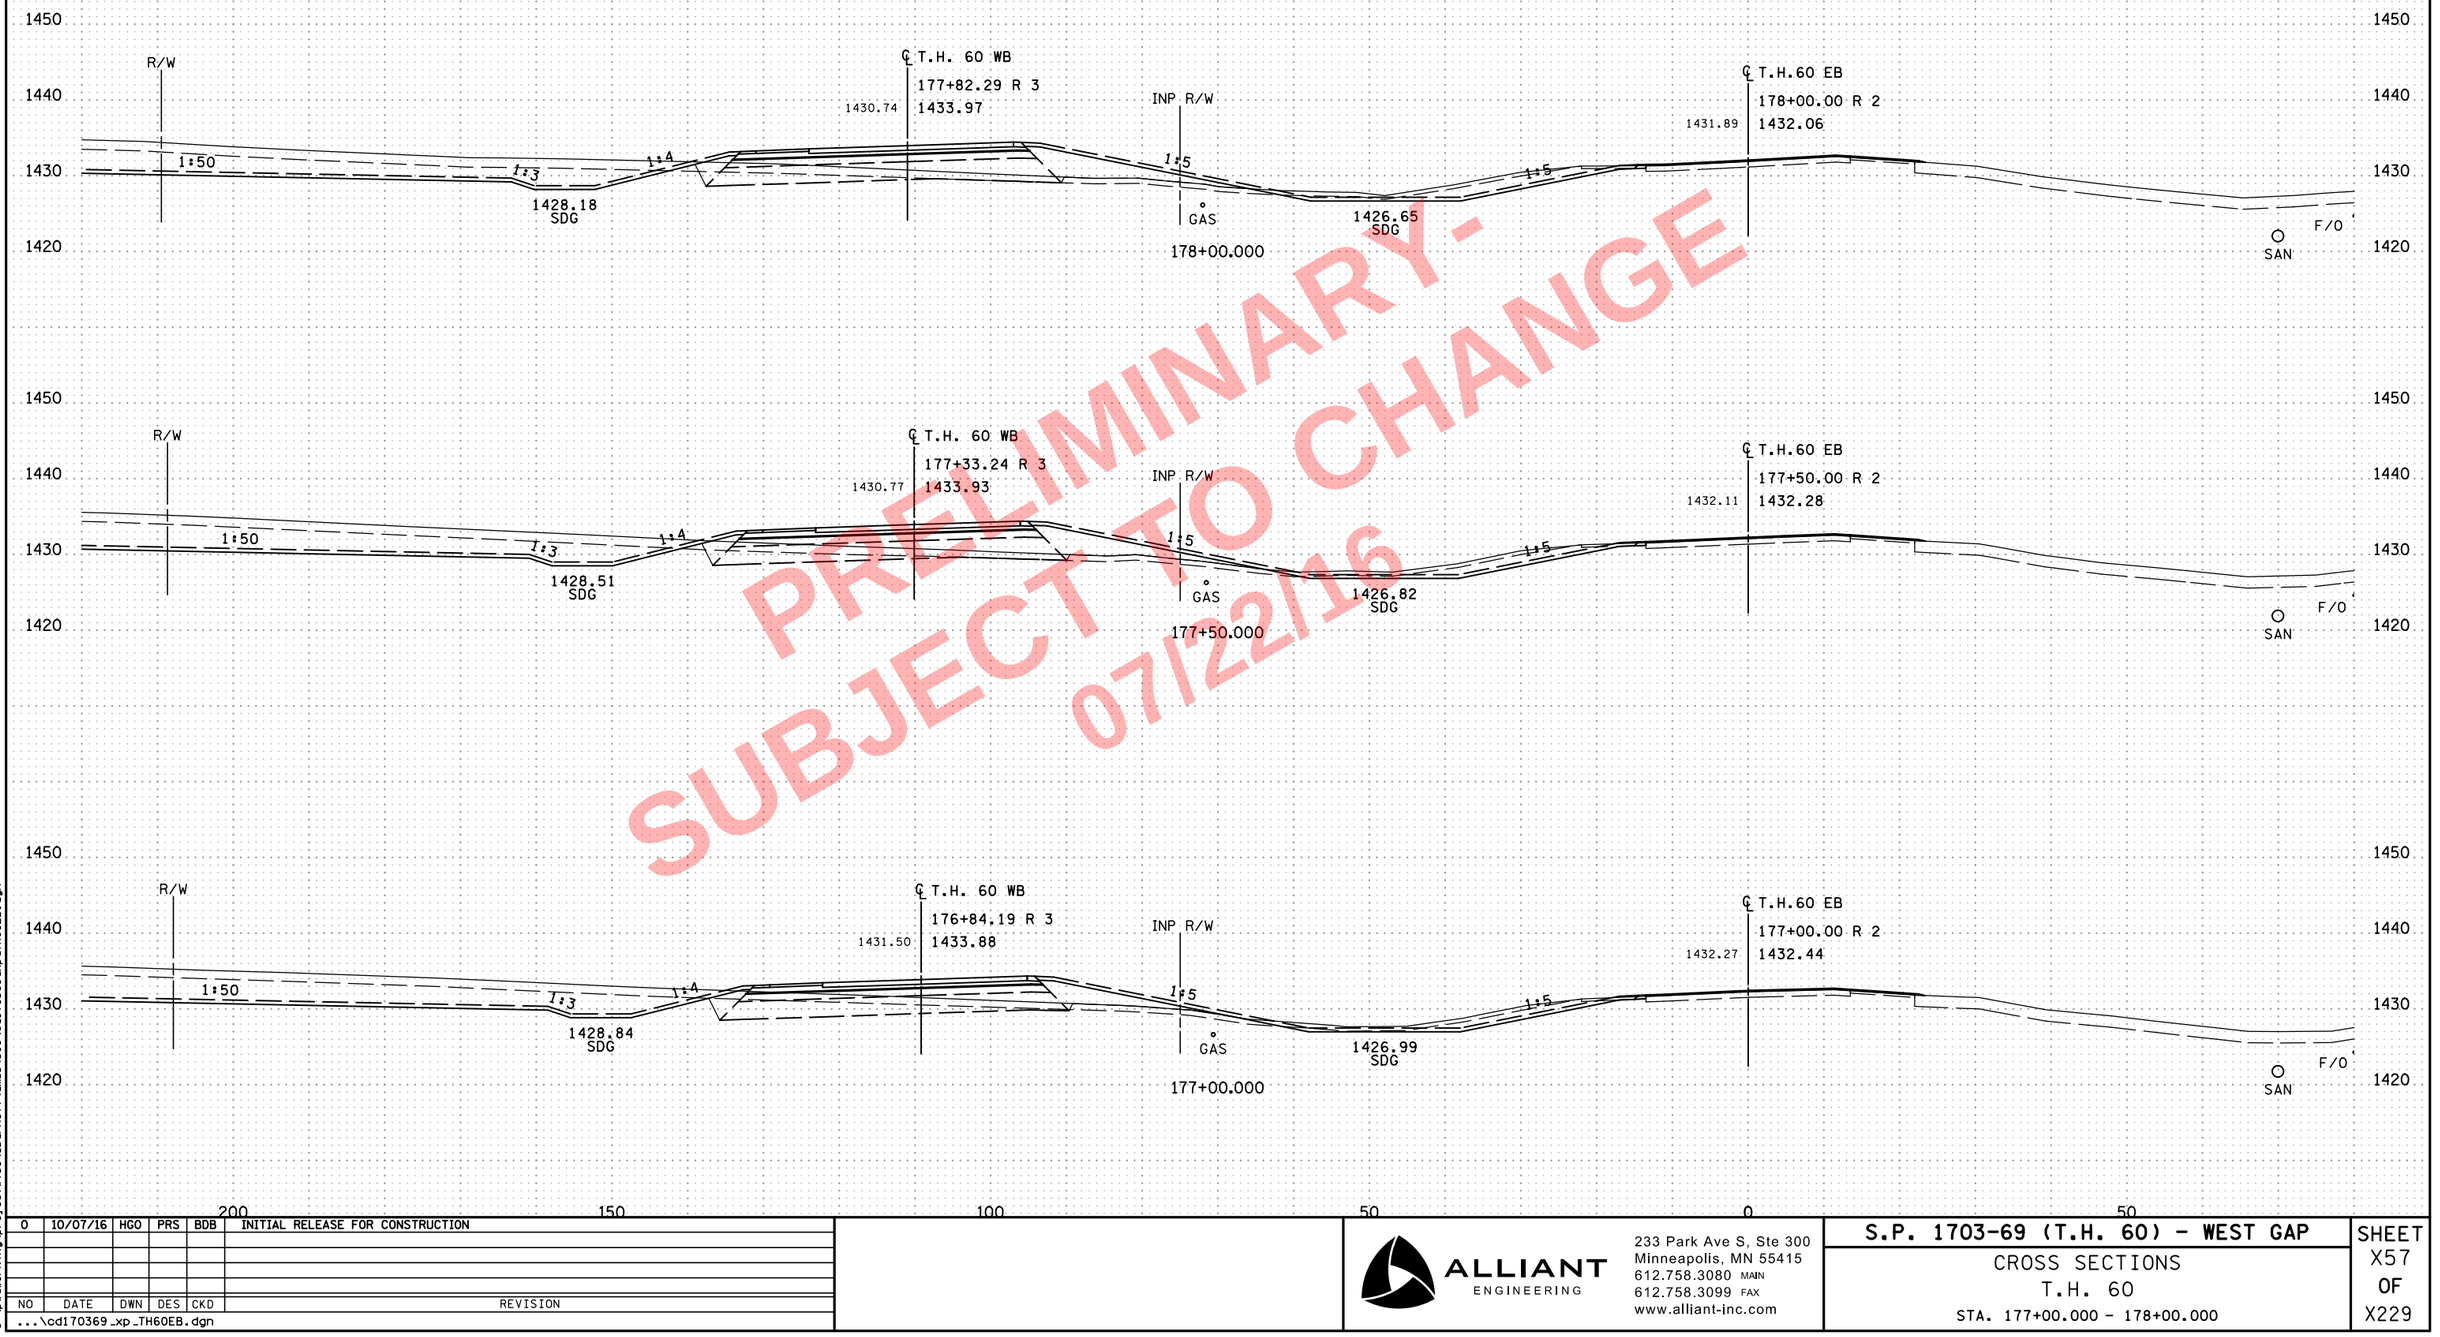

PRELIMINARY - SUBJECT TO CHANGE 07/22/16

NO	DATE	DWN	DES	CKD	REVISION
0	10/07/16	HGO	PRS	BDB	INITIAL RELEASE FOR CONSTRUCTION

...\cd170369_xp_TH60EB.dgn

8:04:05 AM
7/22/2016
o:\pw_working\projectwise\sbarnett\dms34519\cd170369_xp_TH60EB.dgn

ALLIANT ENGINEERING
233 Park Ave S, Ste 300
Minneapolis, MN 55415
612.758.3080 MAIN
612.758.3099 FAX
www.alliant-inc.com

S.P. 1703-69 (T.H. 60) - WEST GAP

CROSS SECTIONS
T.H. 60
STA. 177+00.000 - 178+00.000

SHEET X57 OF X229

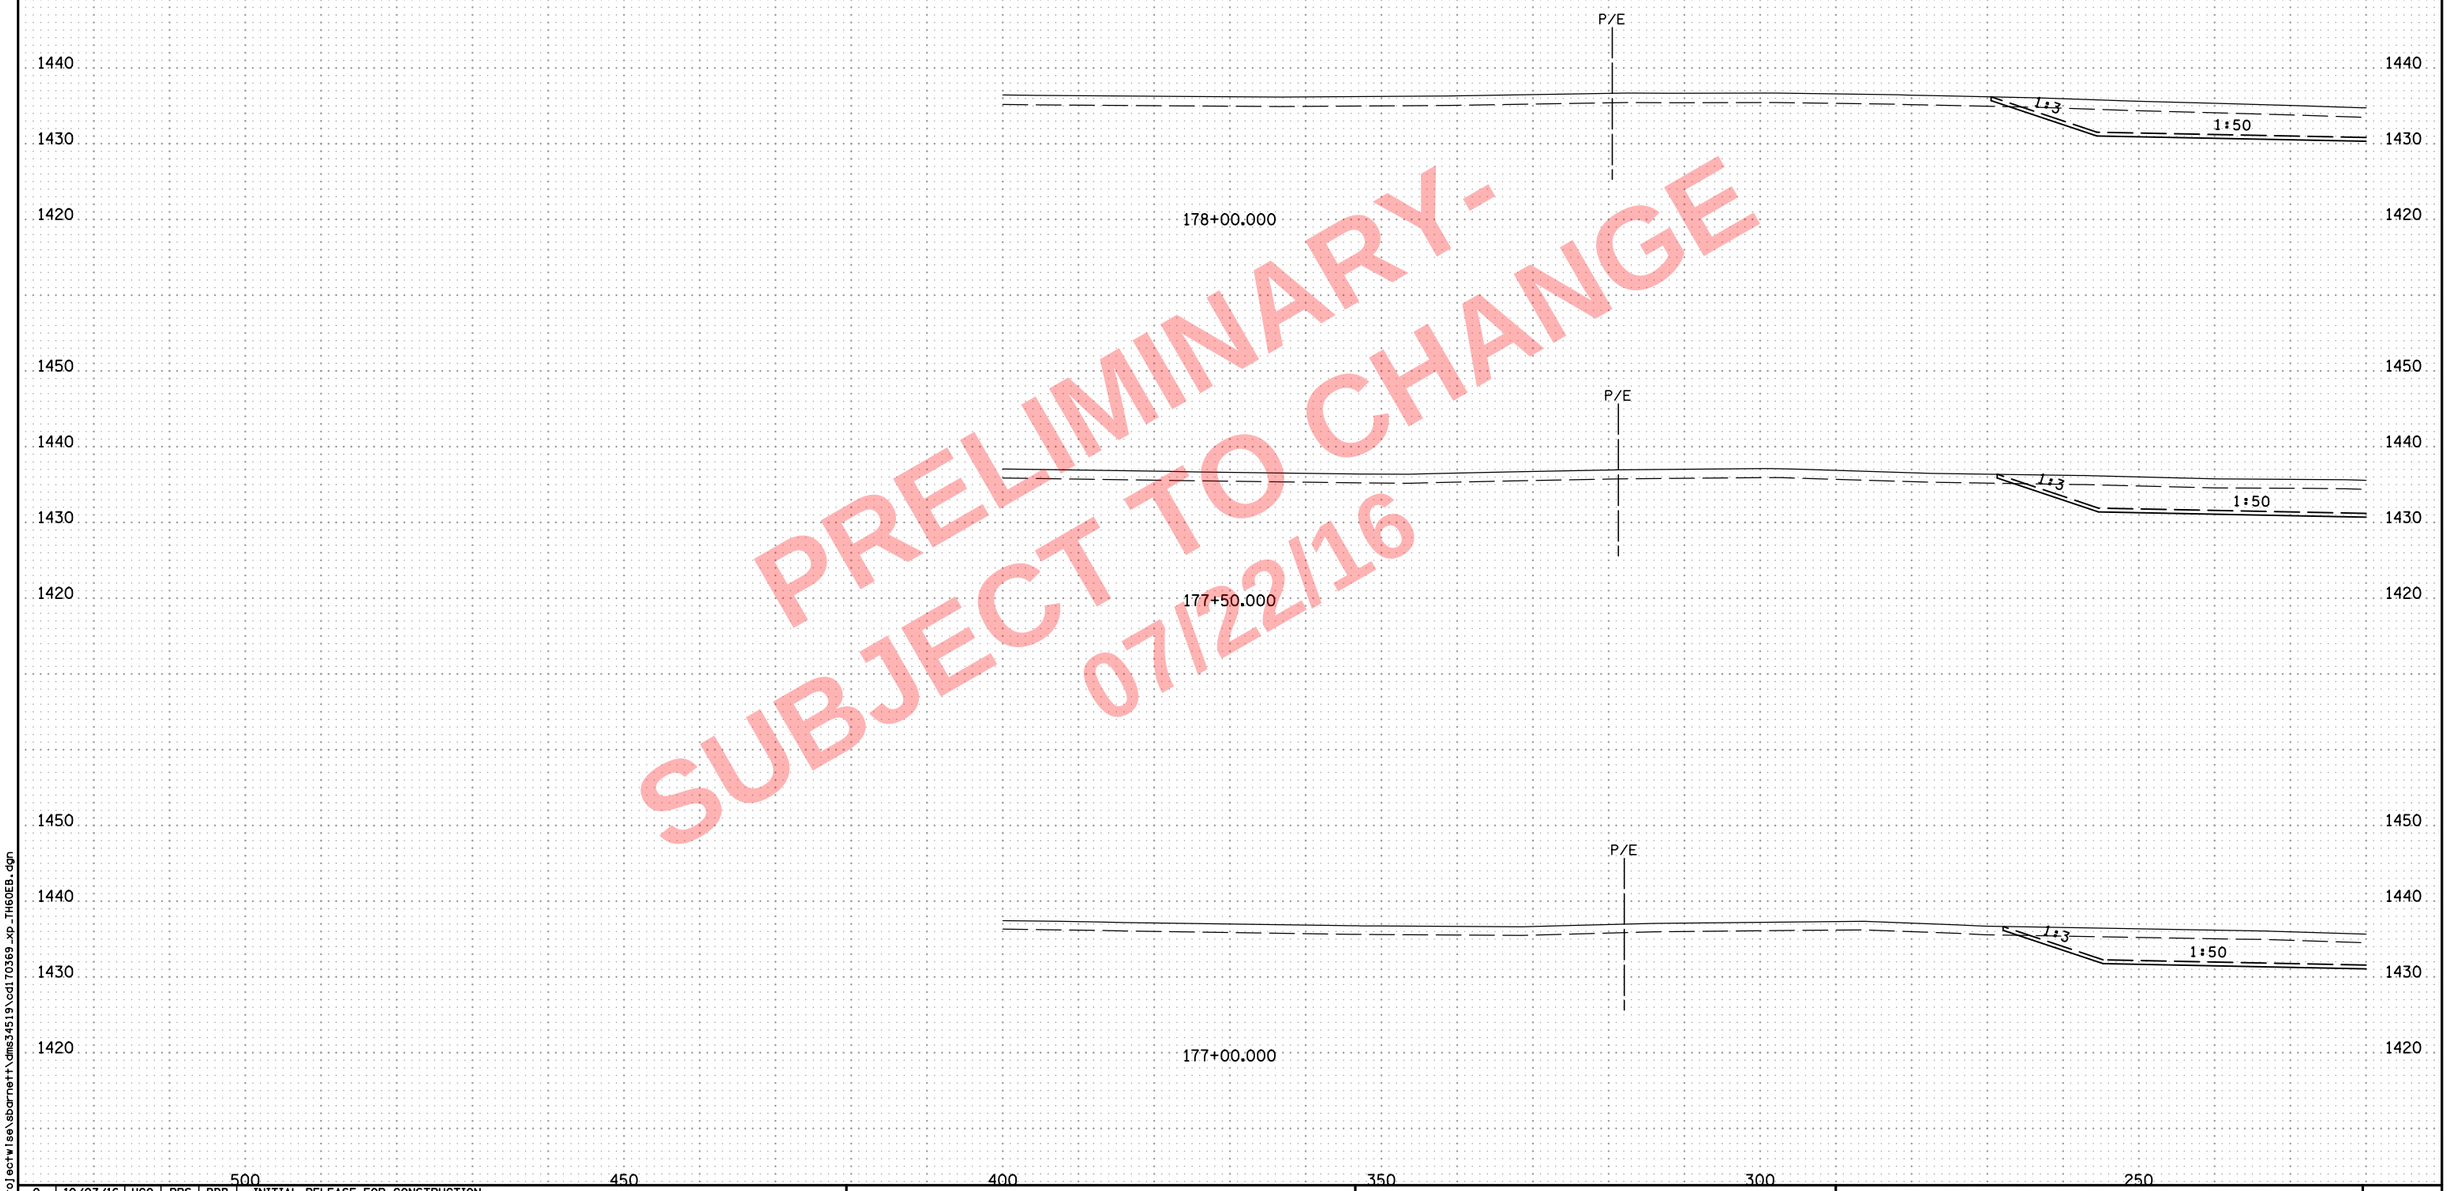

PRELIMINARY - SUBJECT TO CHANGE 07/22/16

NO	DATE	DWN	DES	CKD	REVISION
0	10/07/16	HGO	PRS	BDB	INITIAL RELEASE FOR CONSTRUCTION

...\cd170369_xp_TH60EB.dgn

8:04:07 AM
7/22/2016
c:\pw_work\ng\projectwise\sbarnett\dms34519\cd170369_xp_TH60EB.dgn

ALLIANT ENGINEERING
233 Park Ave S, Ste 300
Minneapolis, MN 55415
612.758.3080 MAIN
612.758.3099 FAX
www.alliant-inc.com

S.P. 1703-69 (T.H. 60) - WEST GAP

CROSS SECTIONS
T.H. 60
STA. 177+00.000 - 178+00.000

SHEET X57A OF X229

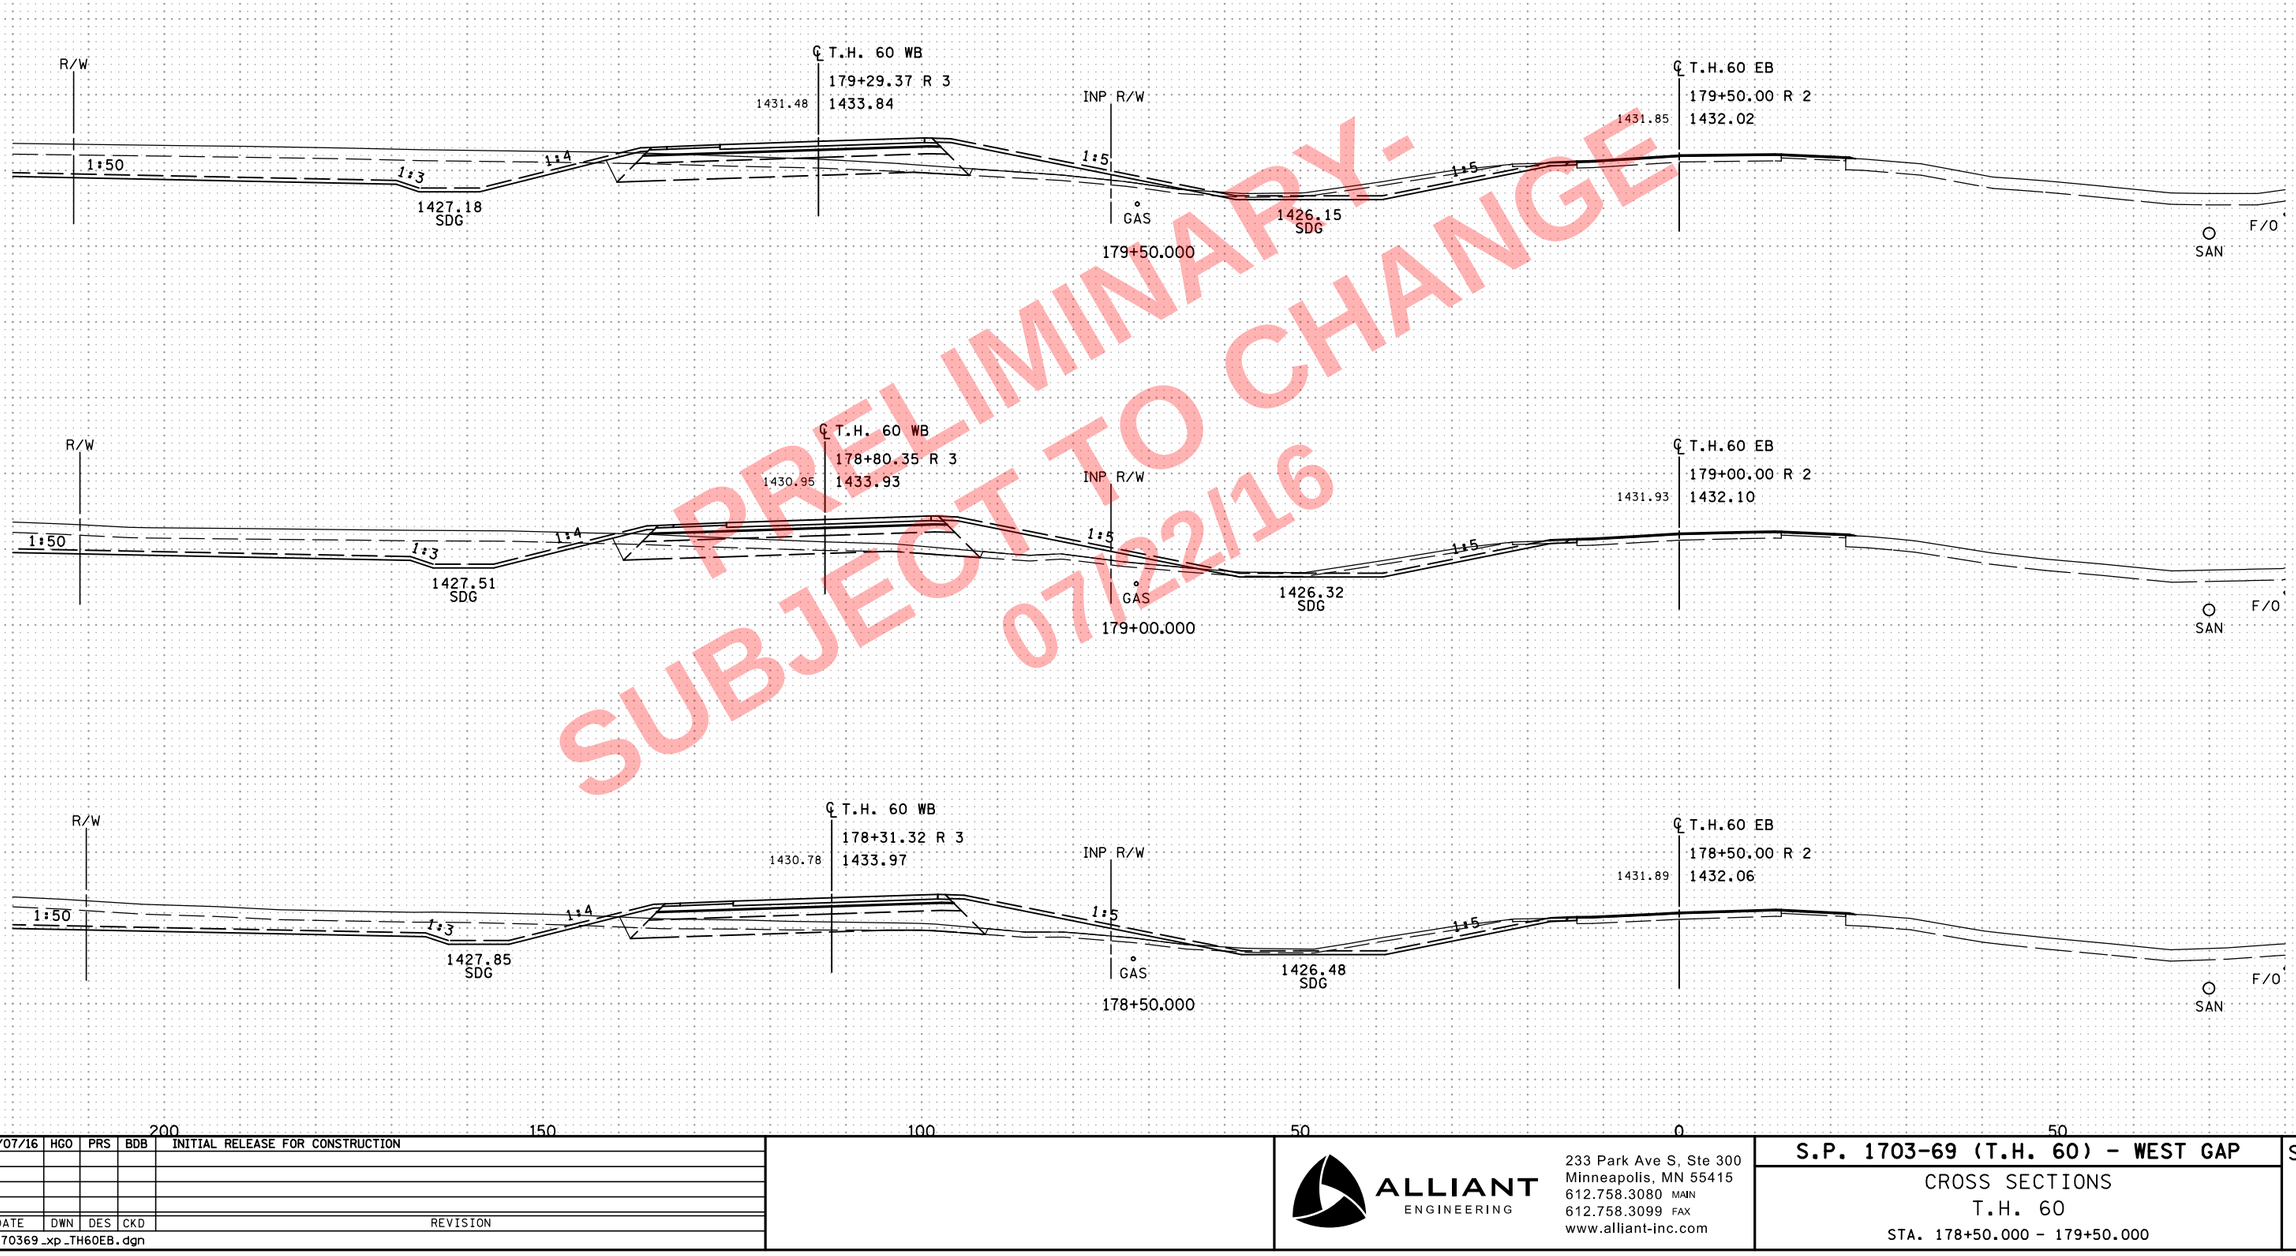

PRELIMINARY-
SUBJECT TO CHANGE
07/22/16

NO	DATE	DWN	DES	CKD	REVISION
0	10/07/16	HGO	PRS	BDB	INITIAL RELEASE FOR CONSTRUCTION

...\cd170369_xp_TH60EB.dgn

8:04:09 AM
7/22/2016
c:\pw_working\projectwise\sbarnett\dms34519\cd170369_xp_TH60EB.dgn

ALLIANT ENGINEERING
233 Park Ave S, Ste 300
Minneapolis, MN 55415
612.758.3080 MAIN
612.758.3099 FAX
www.alliant-inc.com

S.P. 1703-69 (T.H. 60) - WEST GAP

CROSS SECTIONS
T.H. 60
STA. 178+50.000 - 179+50.000

SHEET
X58
OF
X229

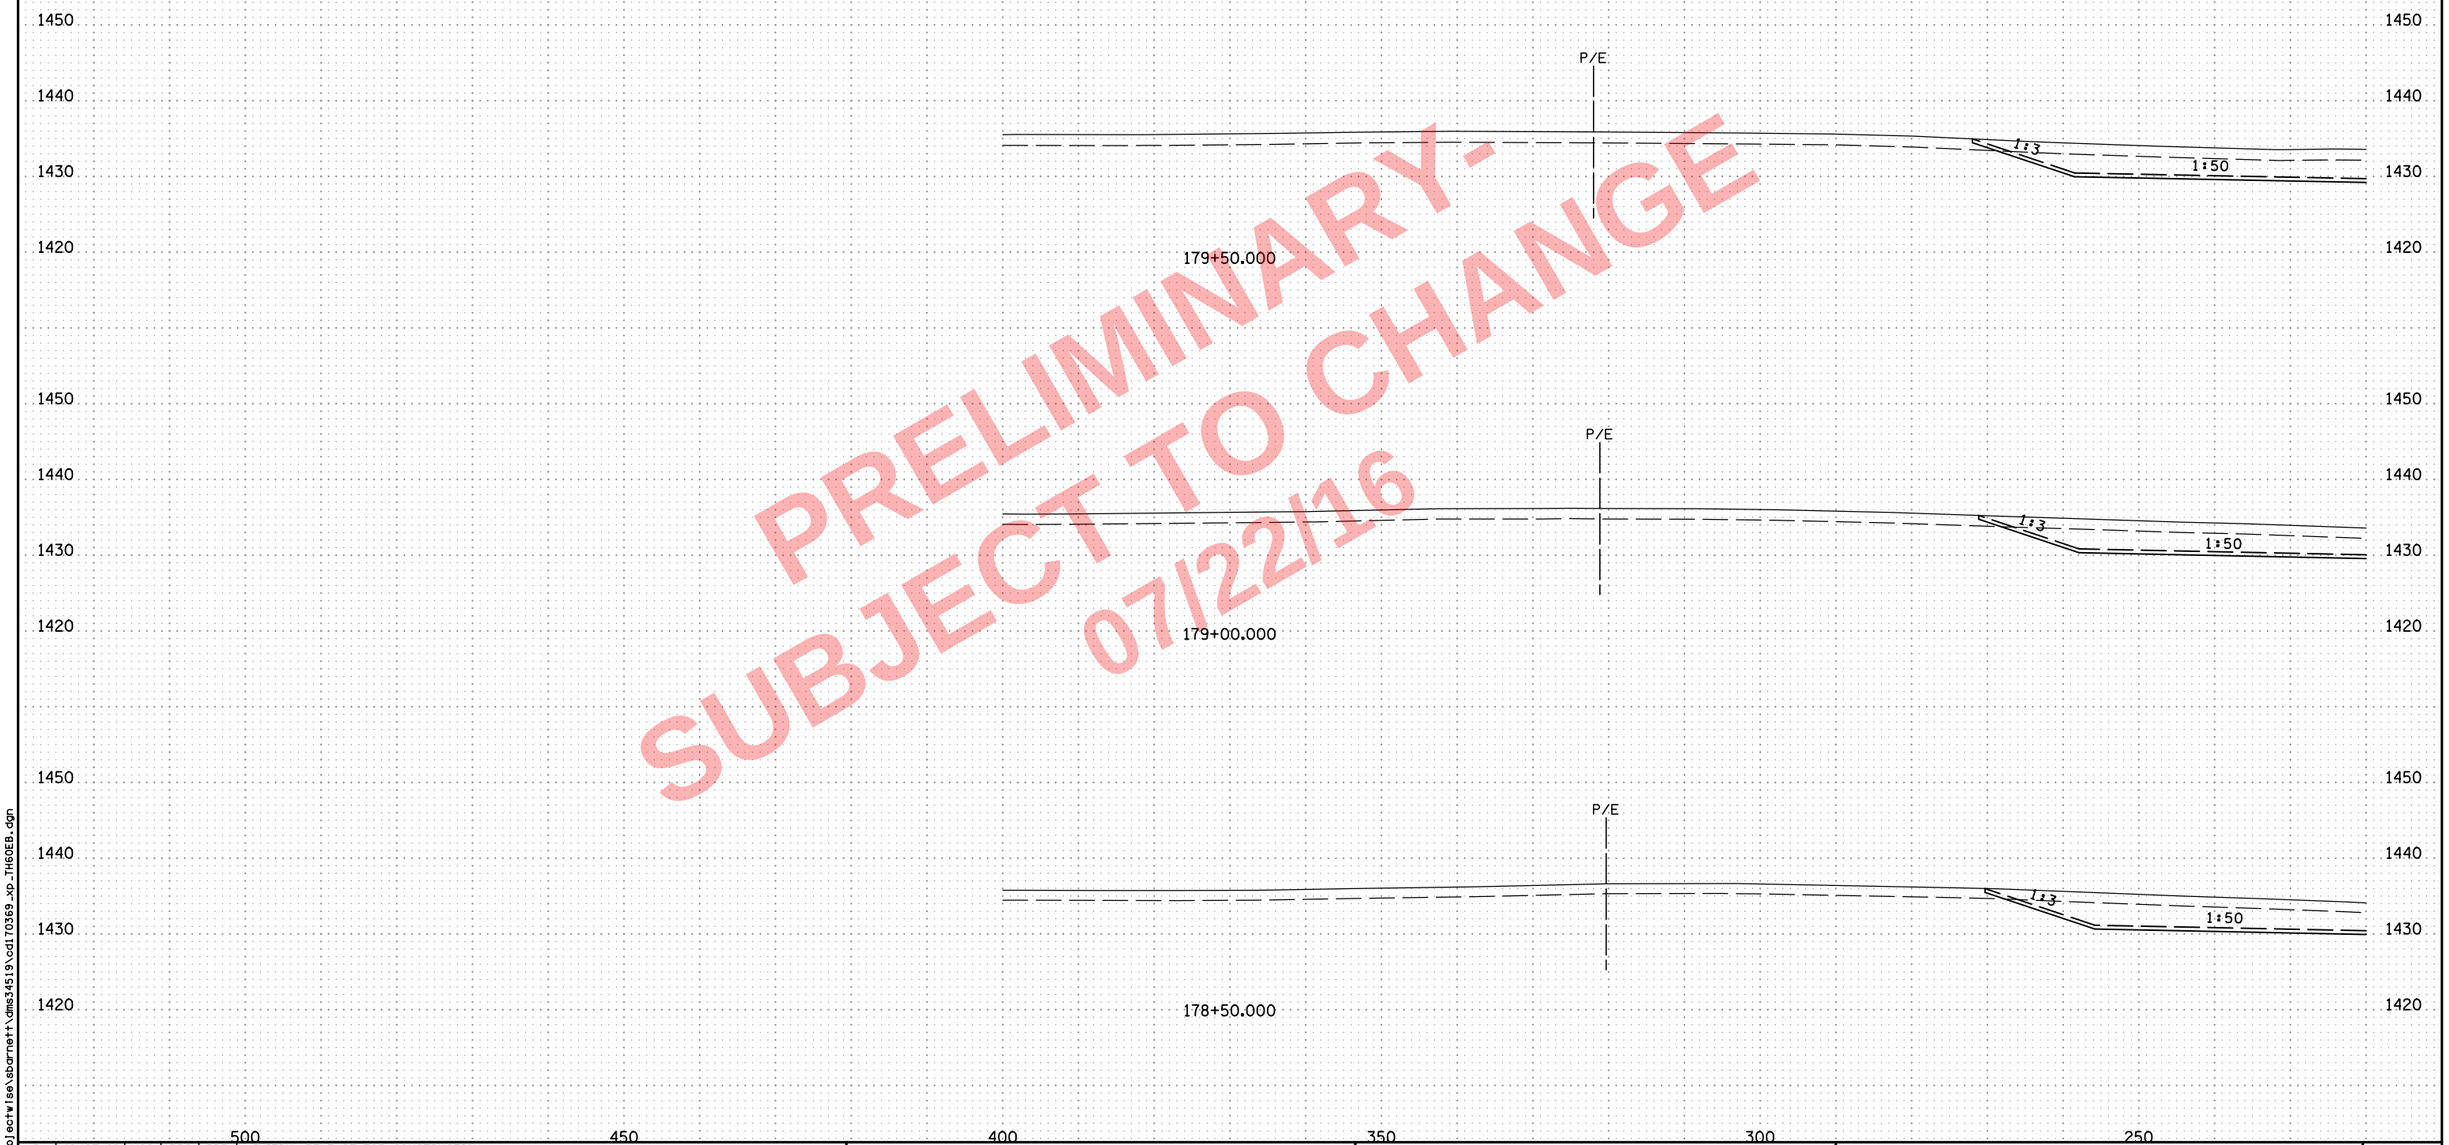

PRELIMINARY-
SUBJECT TO CHANGE
07/22/16

NO	DATE	DWN	DES	CKD	REVISION
0	10/07/16	HGO	PRS	BDB	INITIAL RELEASE FOR CONSTRUCTION

...\cd170369_xp_TH60EB.dgn

ALLIANT ENGINEERING
233 Park Ave S, Ste 300
Minneapolis, MN 55415
612.758.3080 MAIN
612.758.3099 FAX
www.alliant-inc.com

S.P. 1703-69 (T.H. 60) - WEST GAP

CROSS SECTIONS
T.H. 60
STA. 178+50.000 - 179+50.000

SHEET X58A OF X229

8:04:11 AM
7/22/2016
c:\pw_working\projectwise\sbarnett\dms34519\cd170369_xp_TH60EB.dgn

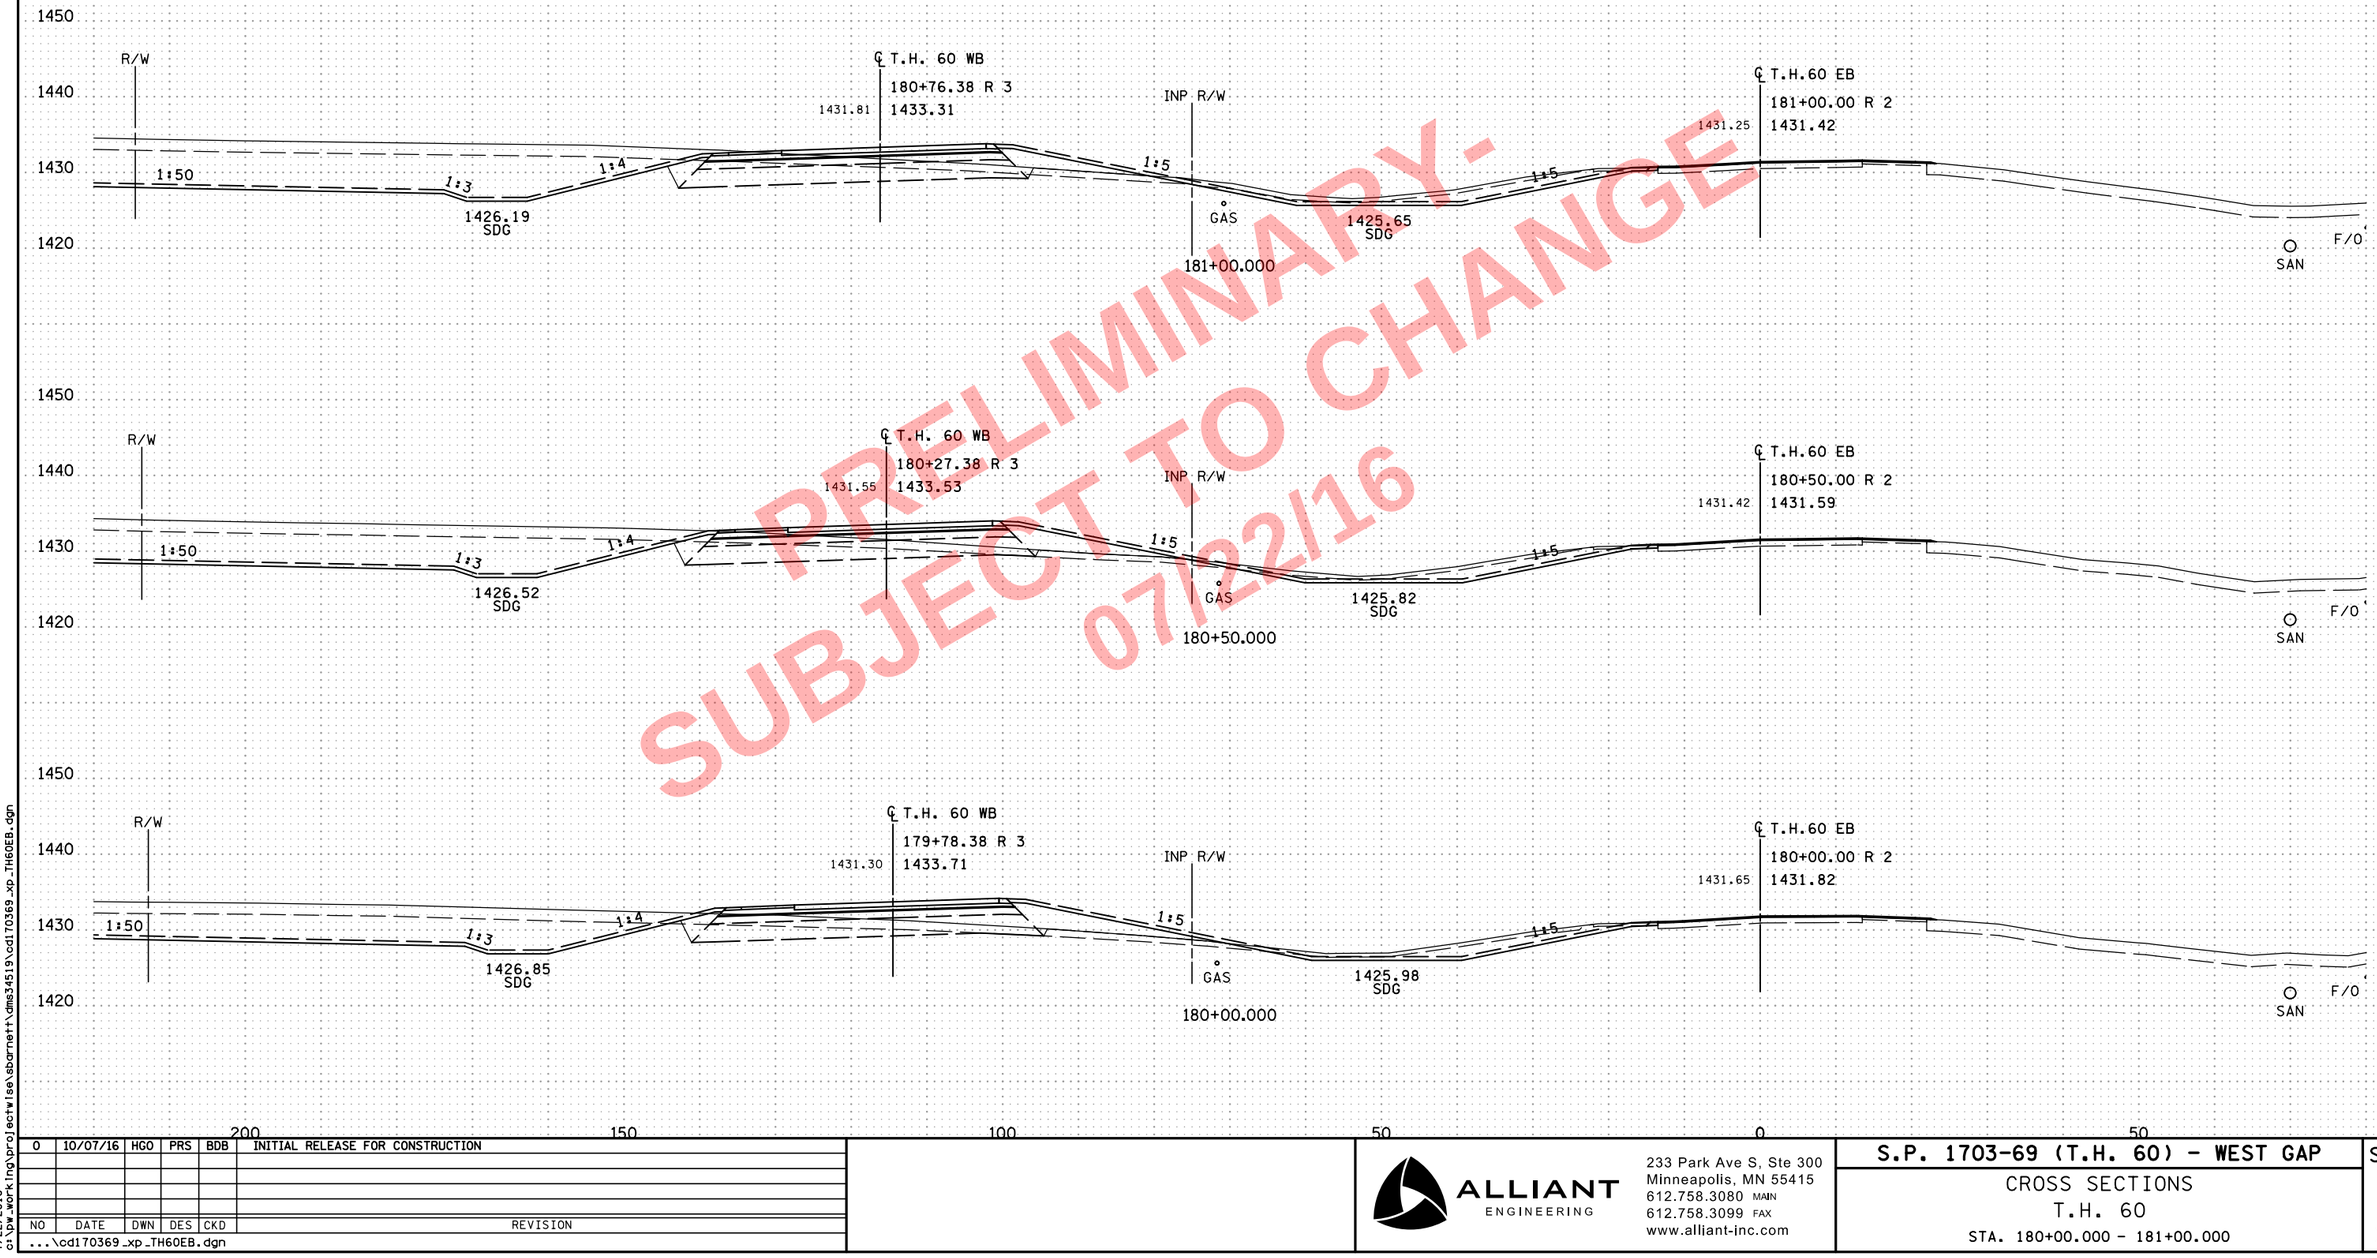

PRELIMINARY-
SUBJECT TO CHANGE
07/22/16

NO	DATE	DWN	DES	CKD	REVISION
0	10/07/16	HGO	PRS	BDB	INITIAL RELEASE FOR CONSTRUCTION

...\cd170369_xp_TH60EB.dgn

ALLIANT ENGINEERING
233 Park Ave S, Ste 300
Minneapolis, MN 55415
612.758.3080 MAIN
612.758.3099 FAX
www.alliant-inc.com

S.P. 1703-69 (T.H. 60) - WEST GAP

CROSS SECTIONS
T.H. 60
STA. 180+00.000 - 181+00.000

SHEET X59 OF X229

8:04:13 AM
7/22/2016
c:\pw_working\projectwise\sbarnett\dms34519\cd170369_xp_TH60EB.dgn

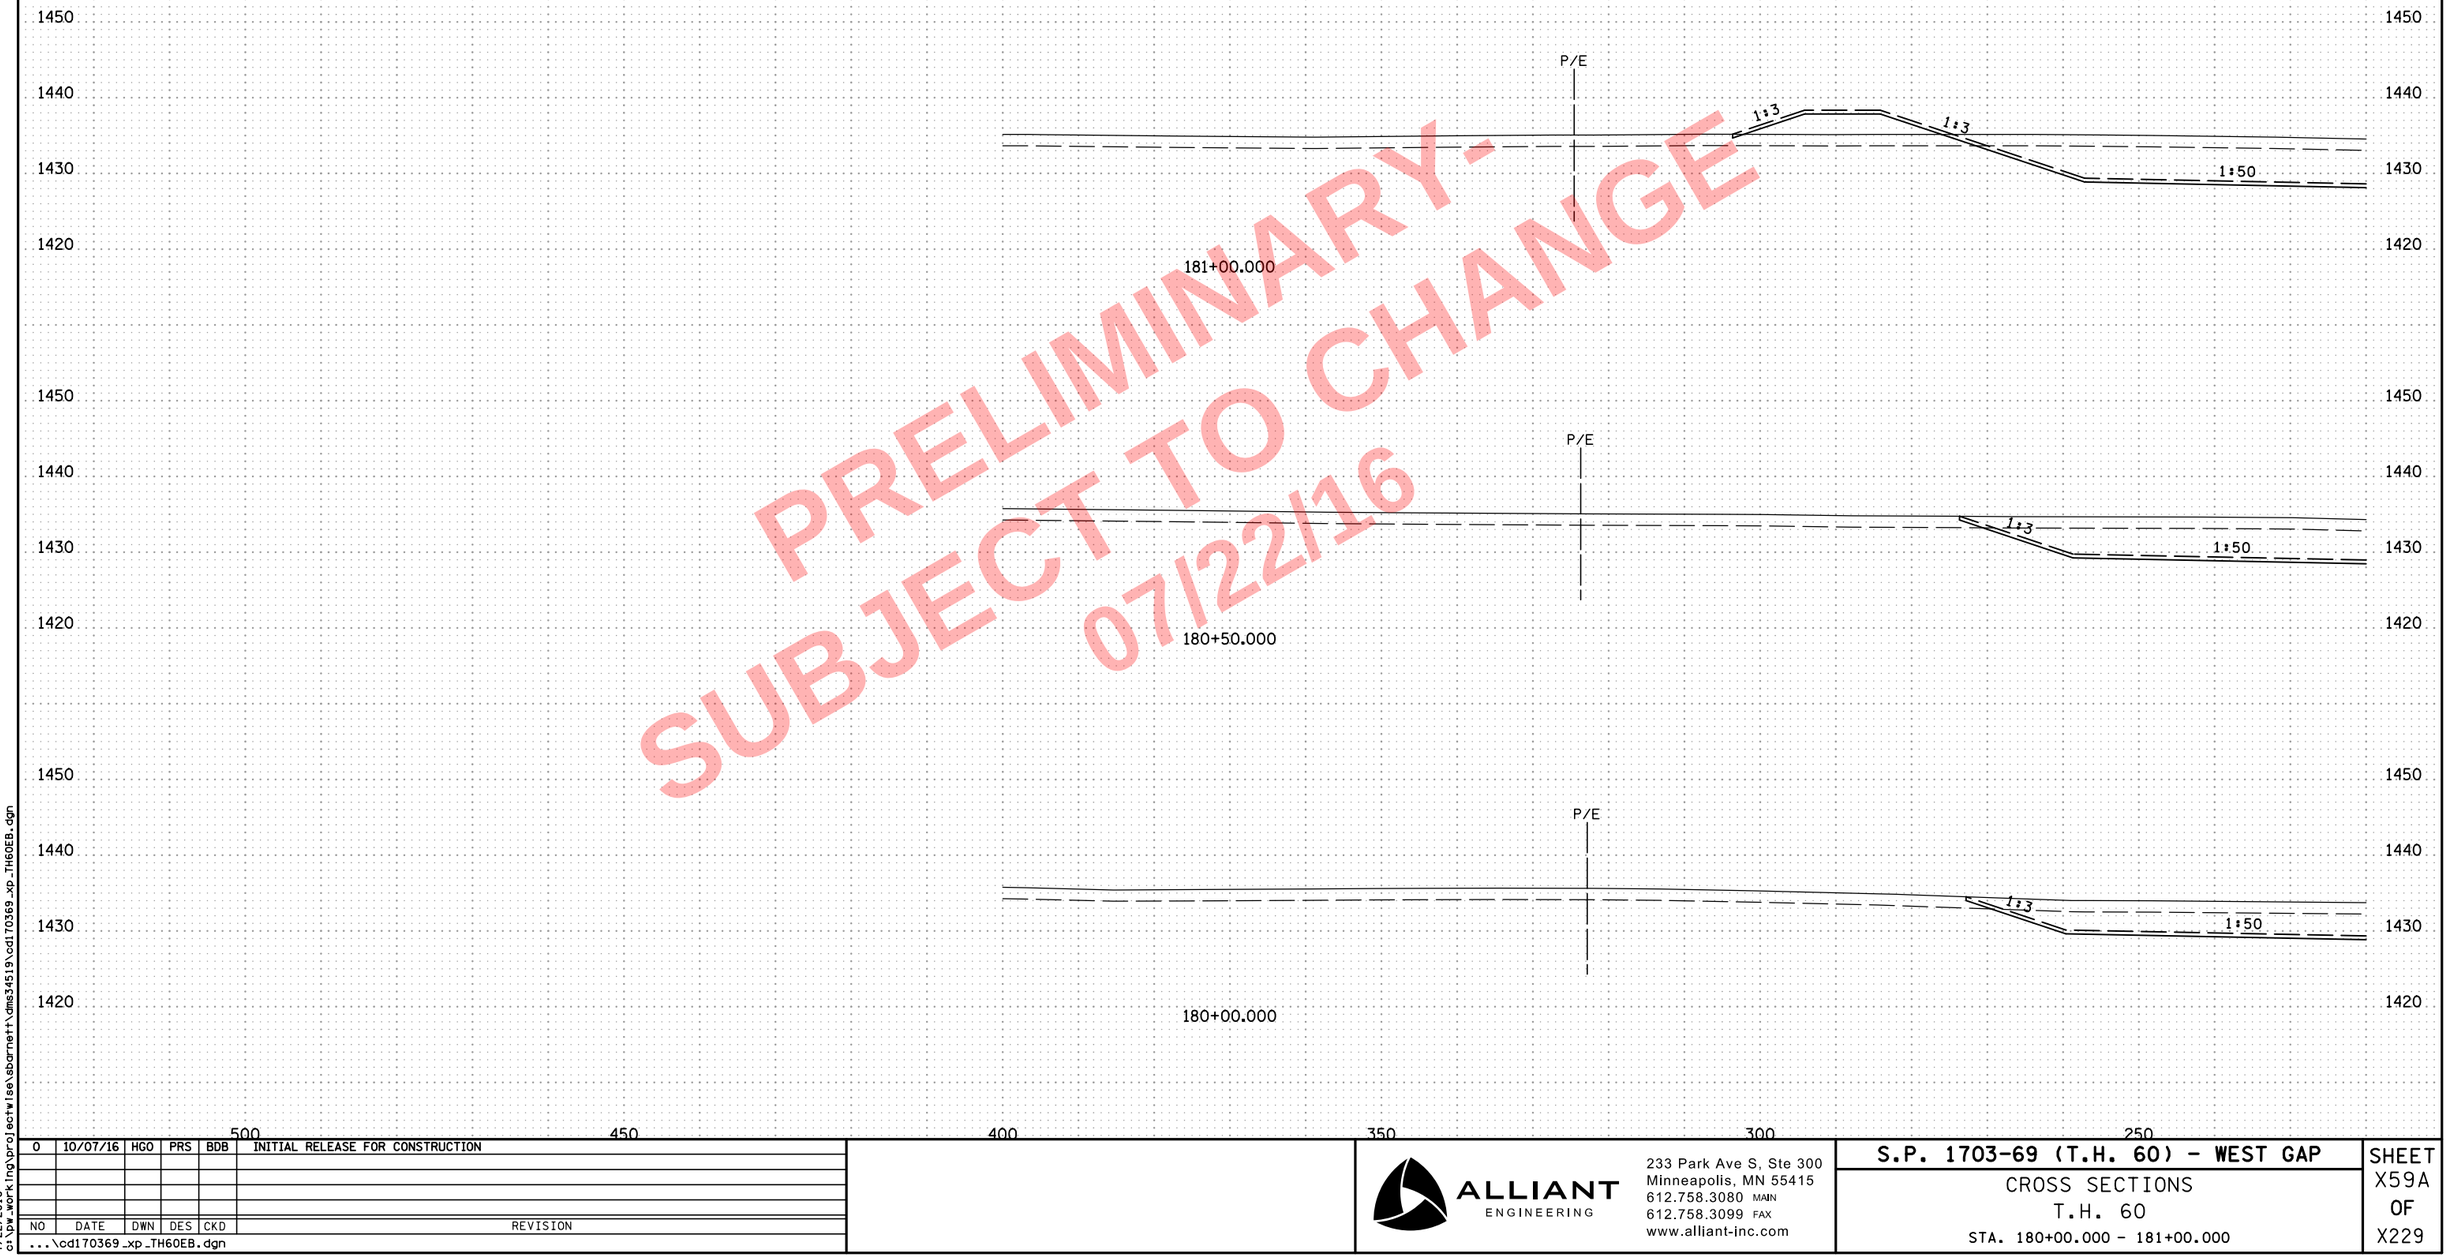

PRELIMINARY-
SUBJECT TO CHANGE
07/22/16

NO	DATE	DWN	DES	CKD	REVISION
0	10/07/16	HGO	PRS	BDB	INITIAL RELEASE FOR CONSTRUCTION

...\cd170369_xp_TH60EB.dgn

8:04:15 AM
7/22/2016
c:\pw_working\projectwise\sbarnett\dms34519\cd170369_xp_TH60EB.dgn

ALLIANT ENGINEERING
233 Park Ave S, Ste 300
Minneapolis, MN 55415
612.758.3080 MAIN
612.758.3099 FAX
www.alliant-inc.com

S.P. 1703-69 (T.H. 60) - WEST GAP

CROSS SECTIONS
T.H. 60
STA. 180+00.000 - 181+00.000

SHEET
X59A
OF
X229

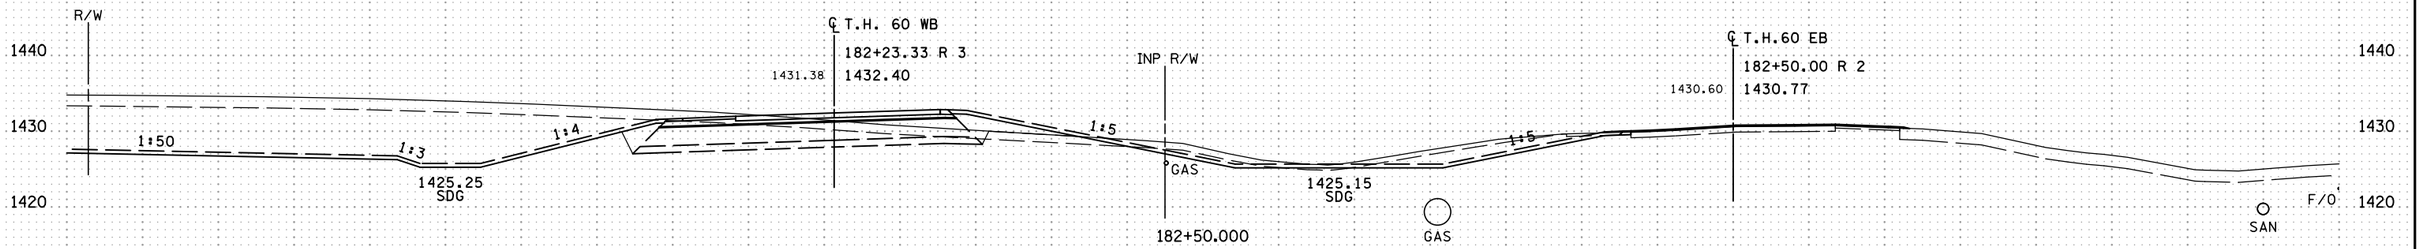

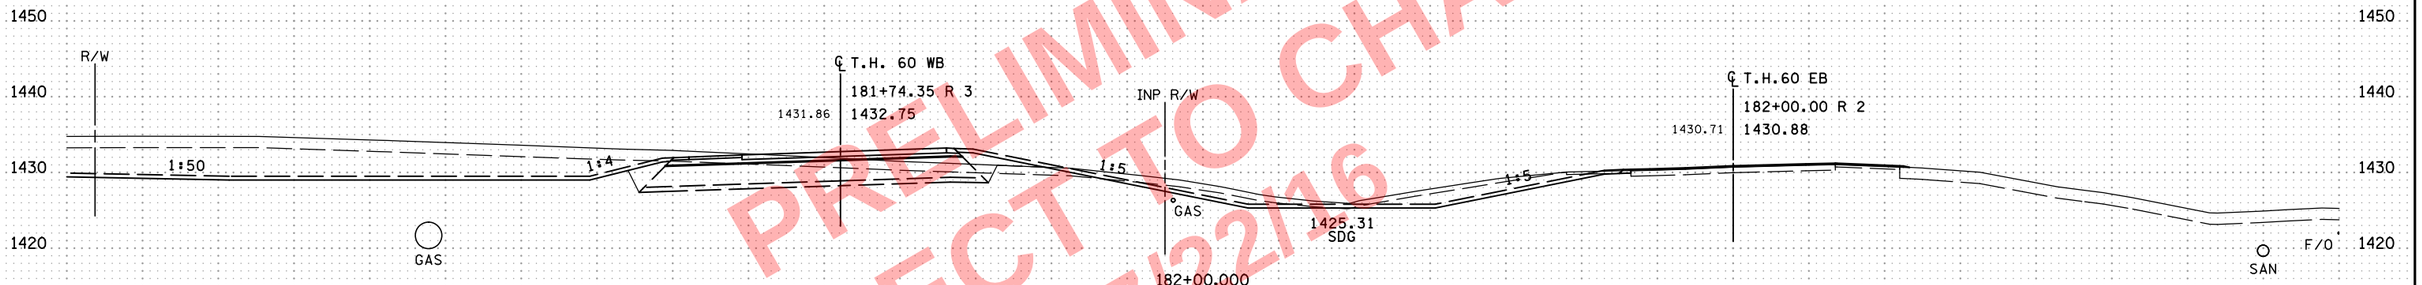

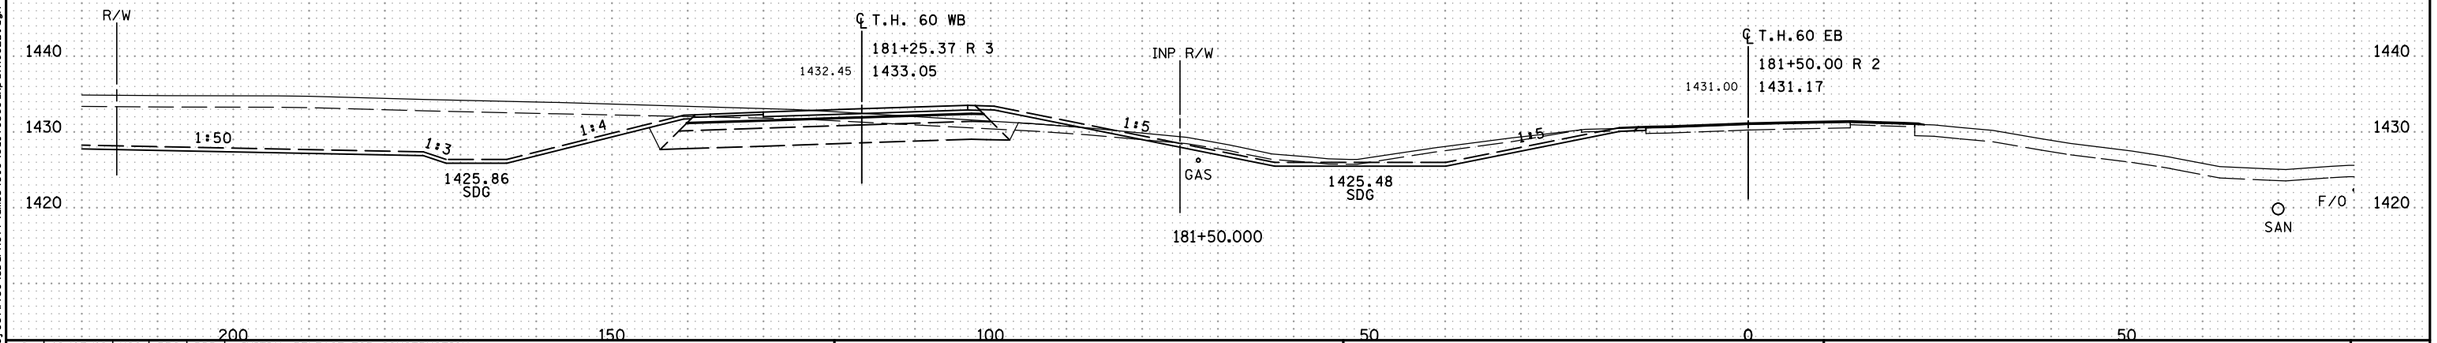

PRELIMINARY-
SUBJECT TO CHANGE
07/22/16

NO	DATE	DWN	DES	CKD	REVISION
0	10/07/16	HGO	PRS	BDB	INITIAL RELEASE FOR CONSTRUCTION

...\cd170369_xp_TH60EB.dgn

8:04:17 AM
7/22/2016
o:\pw_working\projectwise\sbarnett\dms34519\cd170369_xp_TH60EB.dgn

ALLIANT ENGINEERING
233 Park Ave S, Ste 300
Minneapolis, MN 55415
612.758.3080 MAIN
612.758.3099 FAX
www.alliant-inc.com

S.P. 1703-69 (T.H. 60) - WEST GAP

CROSS SECTIONS
T.H. 60
STA. 181+50.000 - 182+50.000

SHEET X60 OF X229

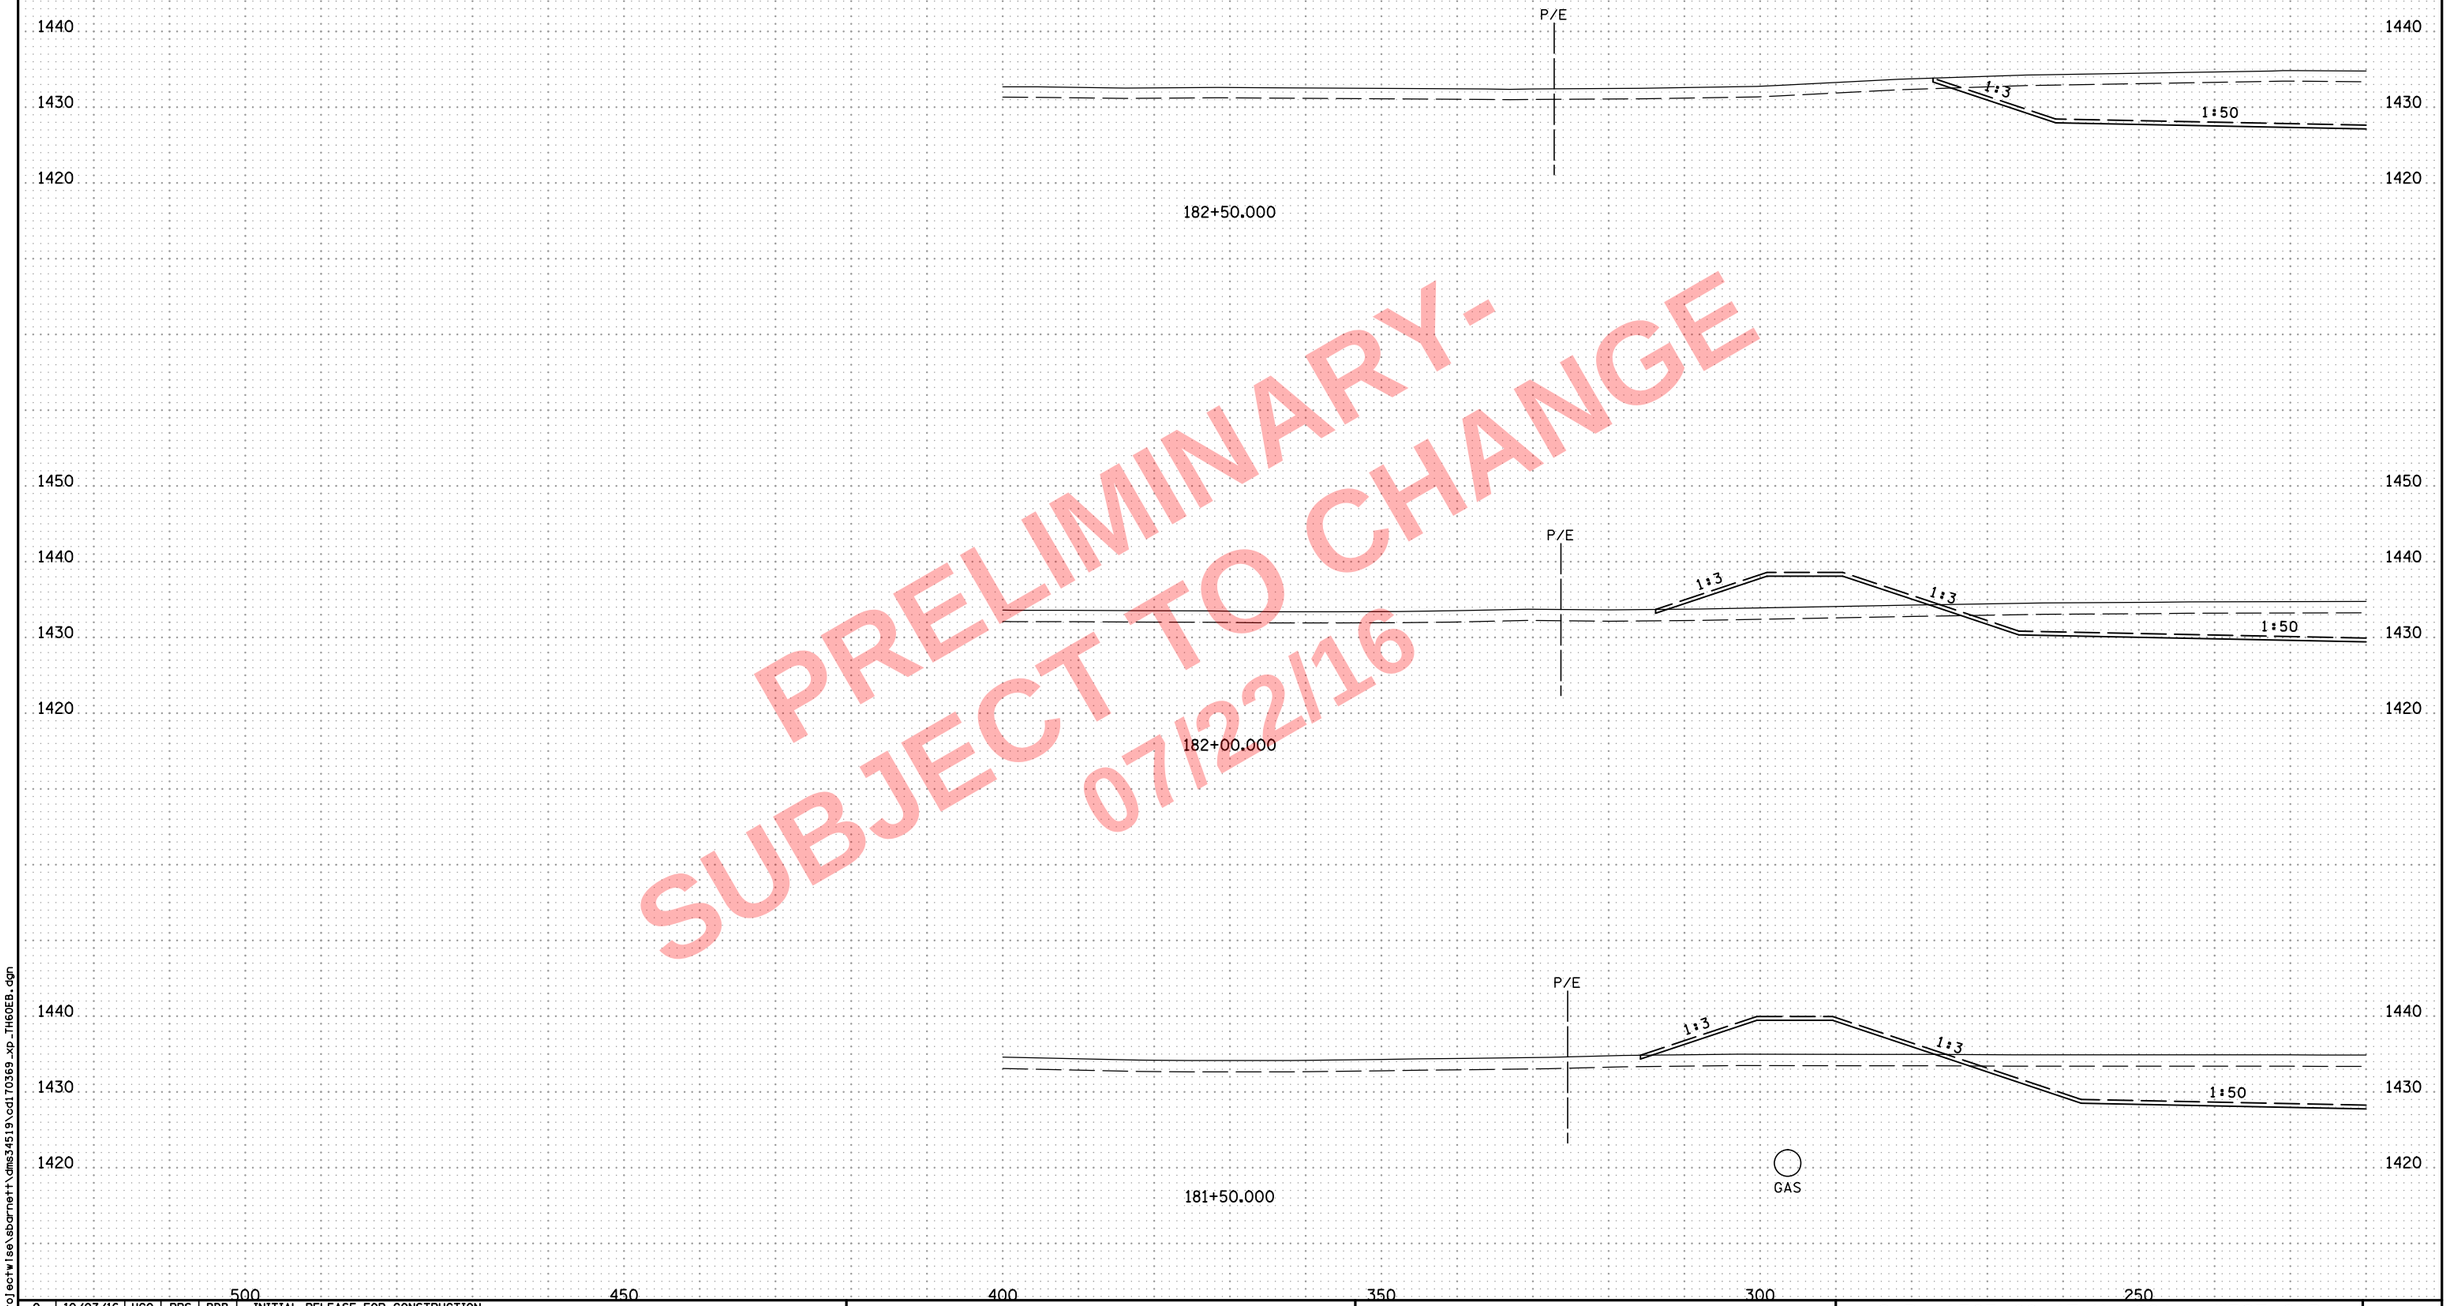

PRELIMINARY-
SUBJECT TO CHANGE
07/22/16

NO	DATE	DWN	DES	CKD	REVISION
0	10/07/16	HGO	PRS	BDB	INITIAL RELEASE FOR CONSTRUCTION

...\cd170369_xp_TH60EB.dgn

8:04:19 AM
7/22/2016
c:\pw_work\ng\projectwise\sbarnett\dms34519\cd170369_xp_TH60EB.dgn

ALLIANT ENGINEERING
233 Park Ave S, Ste 300
Minneapolis, MN 55415
612.758.3080 MAIN
612.758.3099 FAX
www.alliant-inc.com

S.P. 1703-69 (T.H. 60) - WEST GAP

CROSS SECTIONS
T.H. 60
STA. 181+50.000 - 182+50.000

SHEET
X60A
OF
X229

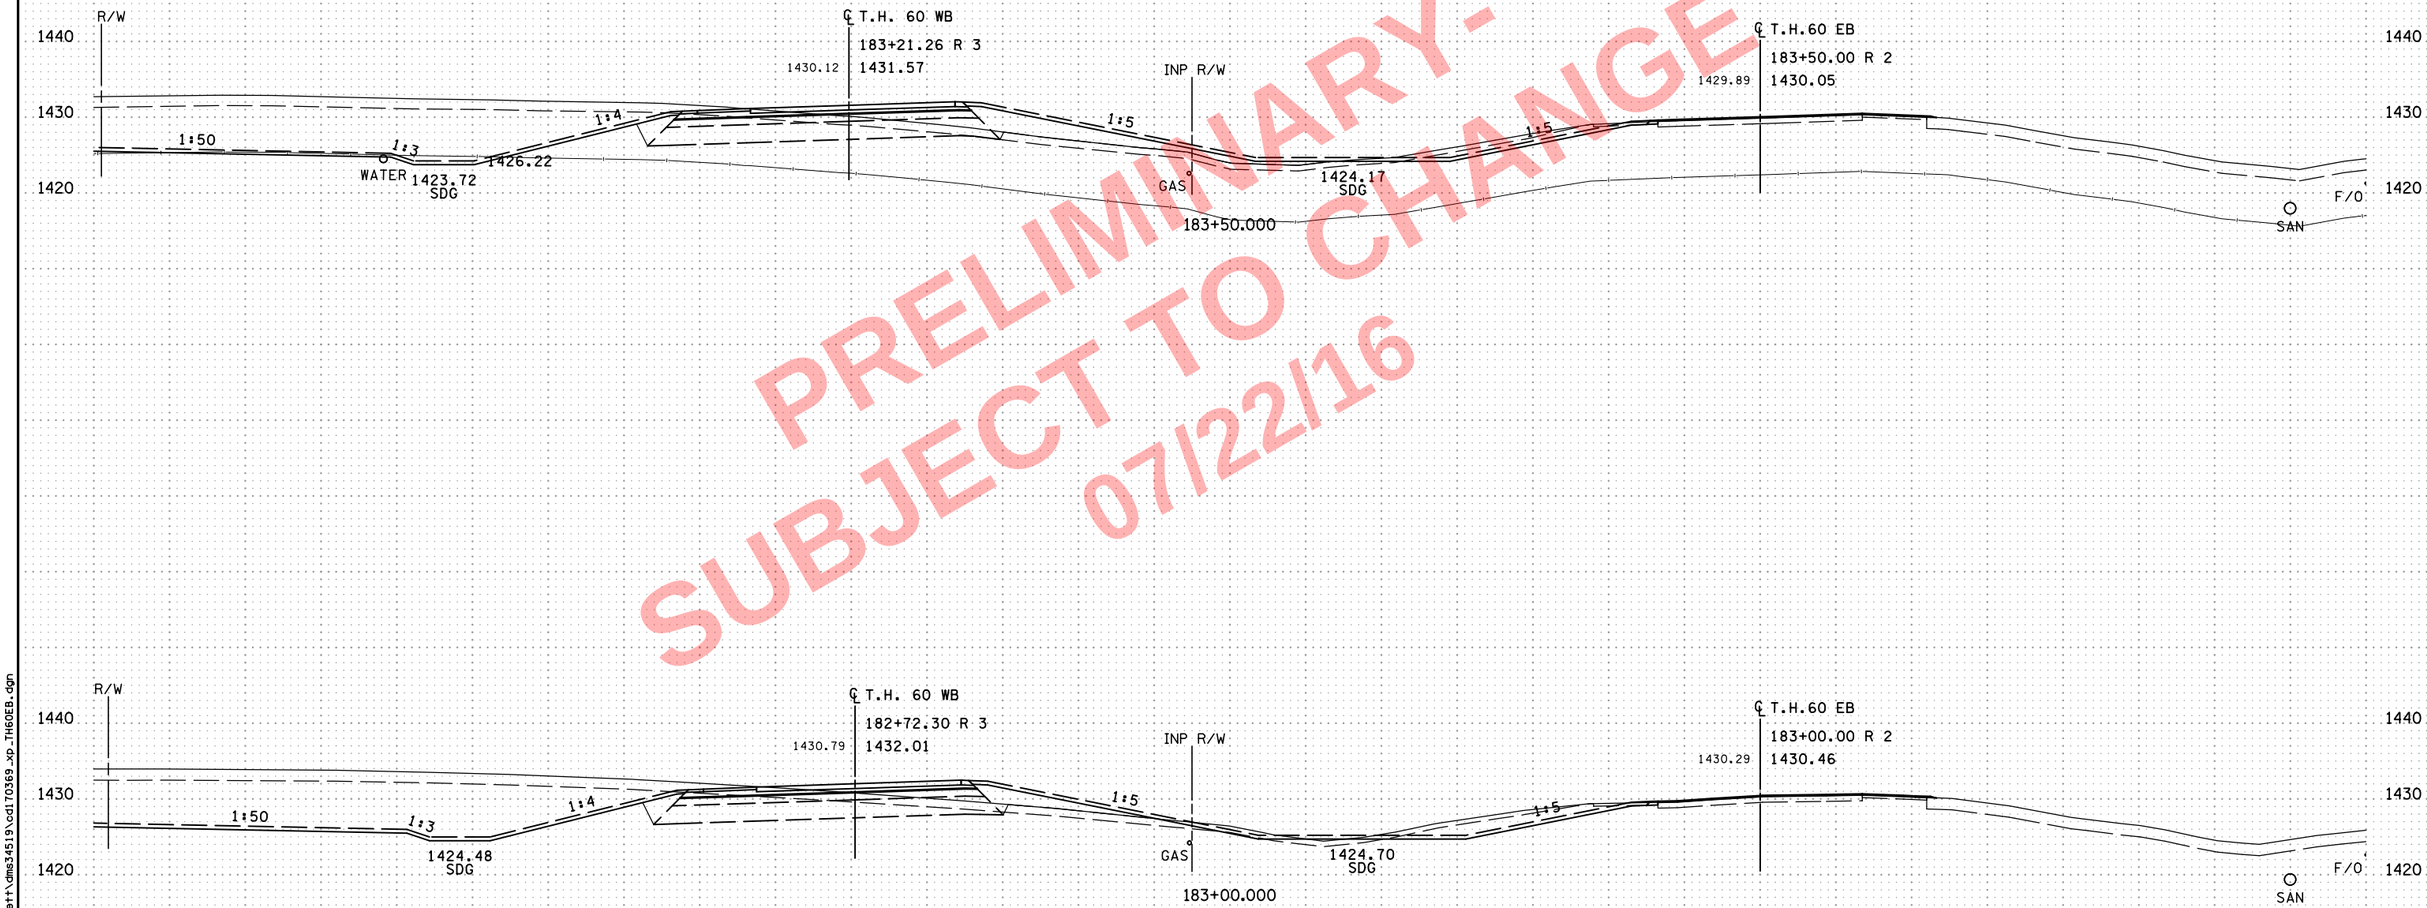

PRELIMINARY -
SUBJECT TO CHANGE
07/22/16

NO	DATE	DWN	DES	CKD	REVISION
0	10/07/16	HGO	PRS	BDB	INITIAL RELEASE FOR CONSTRUCTION

...\cd170369_xp_TH60EB.dgn

8:04:21 AM
7/22/2016
c:\pw_working\projectwise\sbarnett\dms34519\cd170369_xp_TH60EB.dgn

ALLIANT ENGINEERING
233 Park Ave S, Ste 300
Minneapolis, MN 55415
612.758.3080 MAIN
612.758.3099 FAX
www.alliant-inc.com

S.P. 1703-69 (T.H. 60) - WEST GAP

CROSS SECTIONS
T.H. 60
STA. 183+00.000 - 183+50.000

SHEET
X61
OF
X229

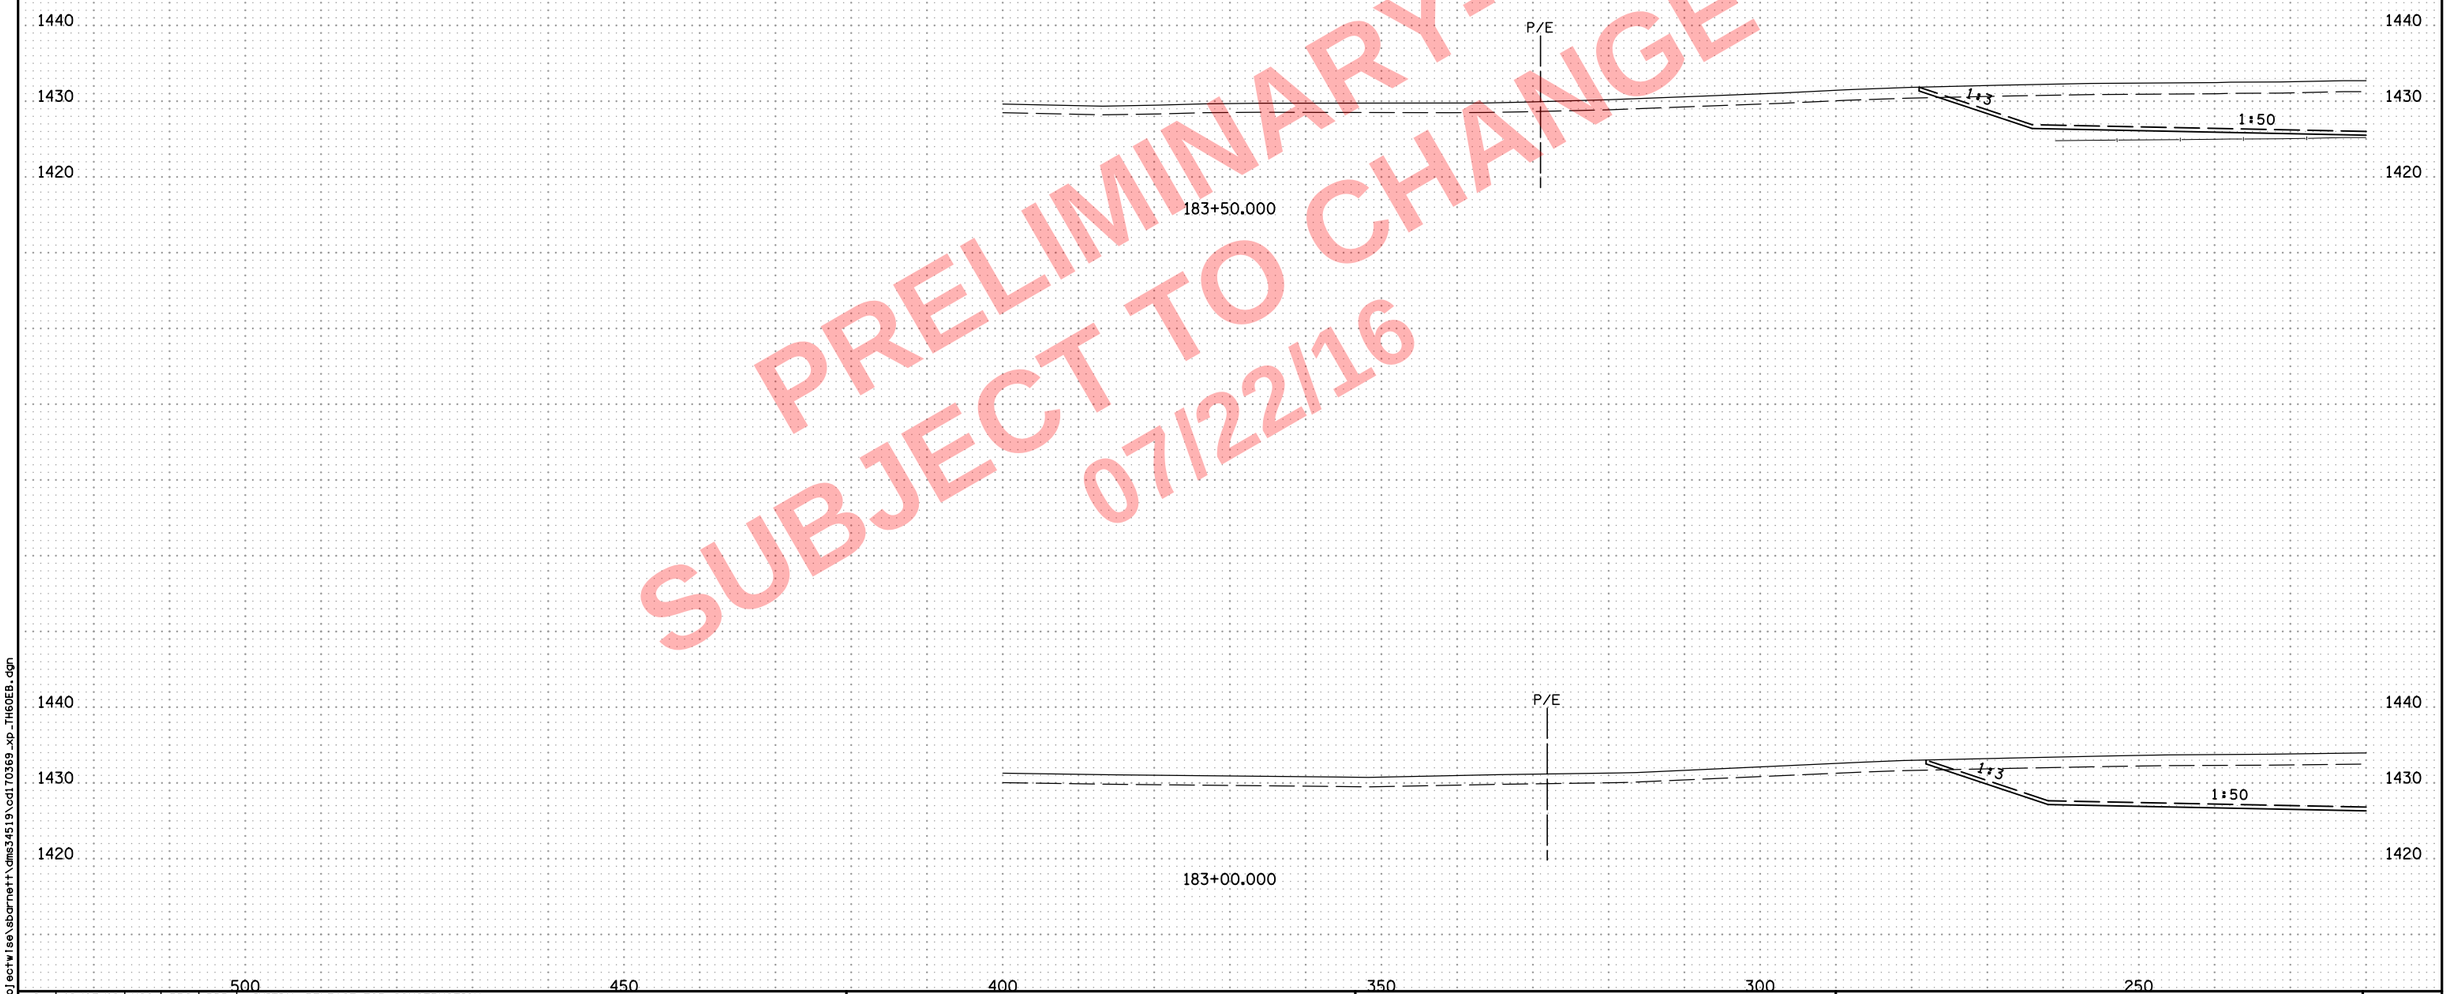

PRELIMINARY -
SUBJECT TO CHANGE
07/22/16

NO	DATE	DWN	DES	CKD	REVISION
0	10/07/16	HGO	PRS	BDB	INITIAL RELEASE FOR CONSTRUCTION

...\cd170369_xp_TH60EB.dgn

8:04:23 AM
7/22/2016
c:\pw_working\projectwise\sbarnett\dms34519\cd170369_xp_TH60EB.dgn

ALLIANT ENGINEERING
233 Park Ave S, Ste 300
Minneapolis, MN 55415
612.758.3080 MAIN
612.758.3099 FAX
www.alliant-inc.com

S.P. 1703-69 (T.H. 60) - WEST GAP

CROSS SECTIONS
T.H. 60
STA. 183+00.000 - 183+50.000

SHEET
X61A
OF
X229

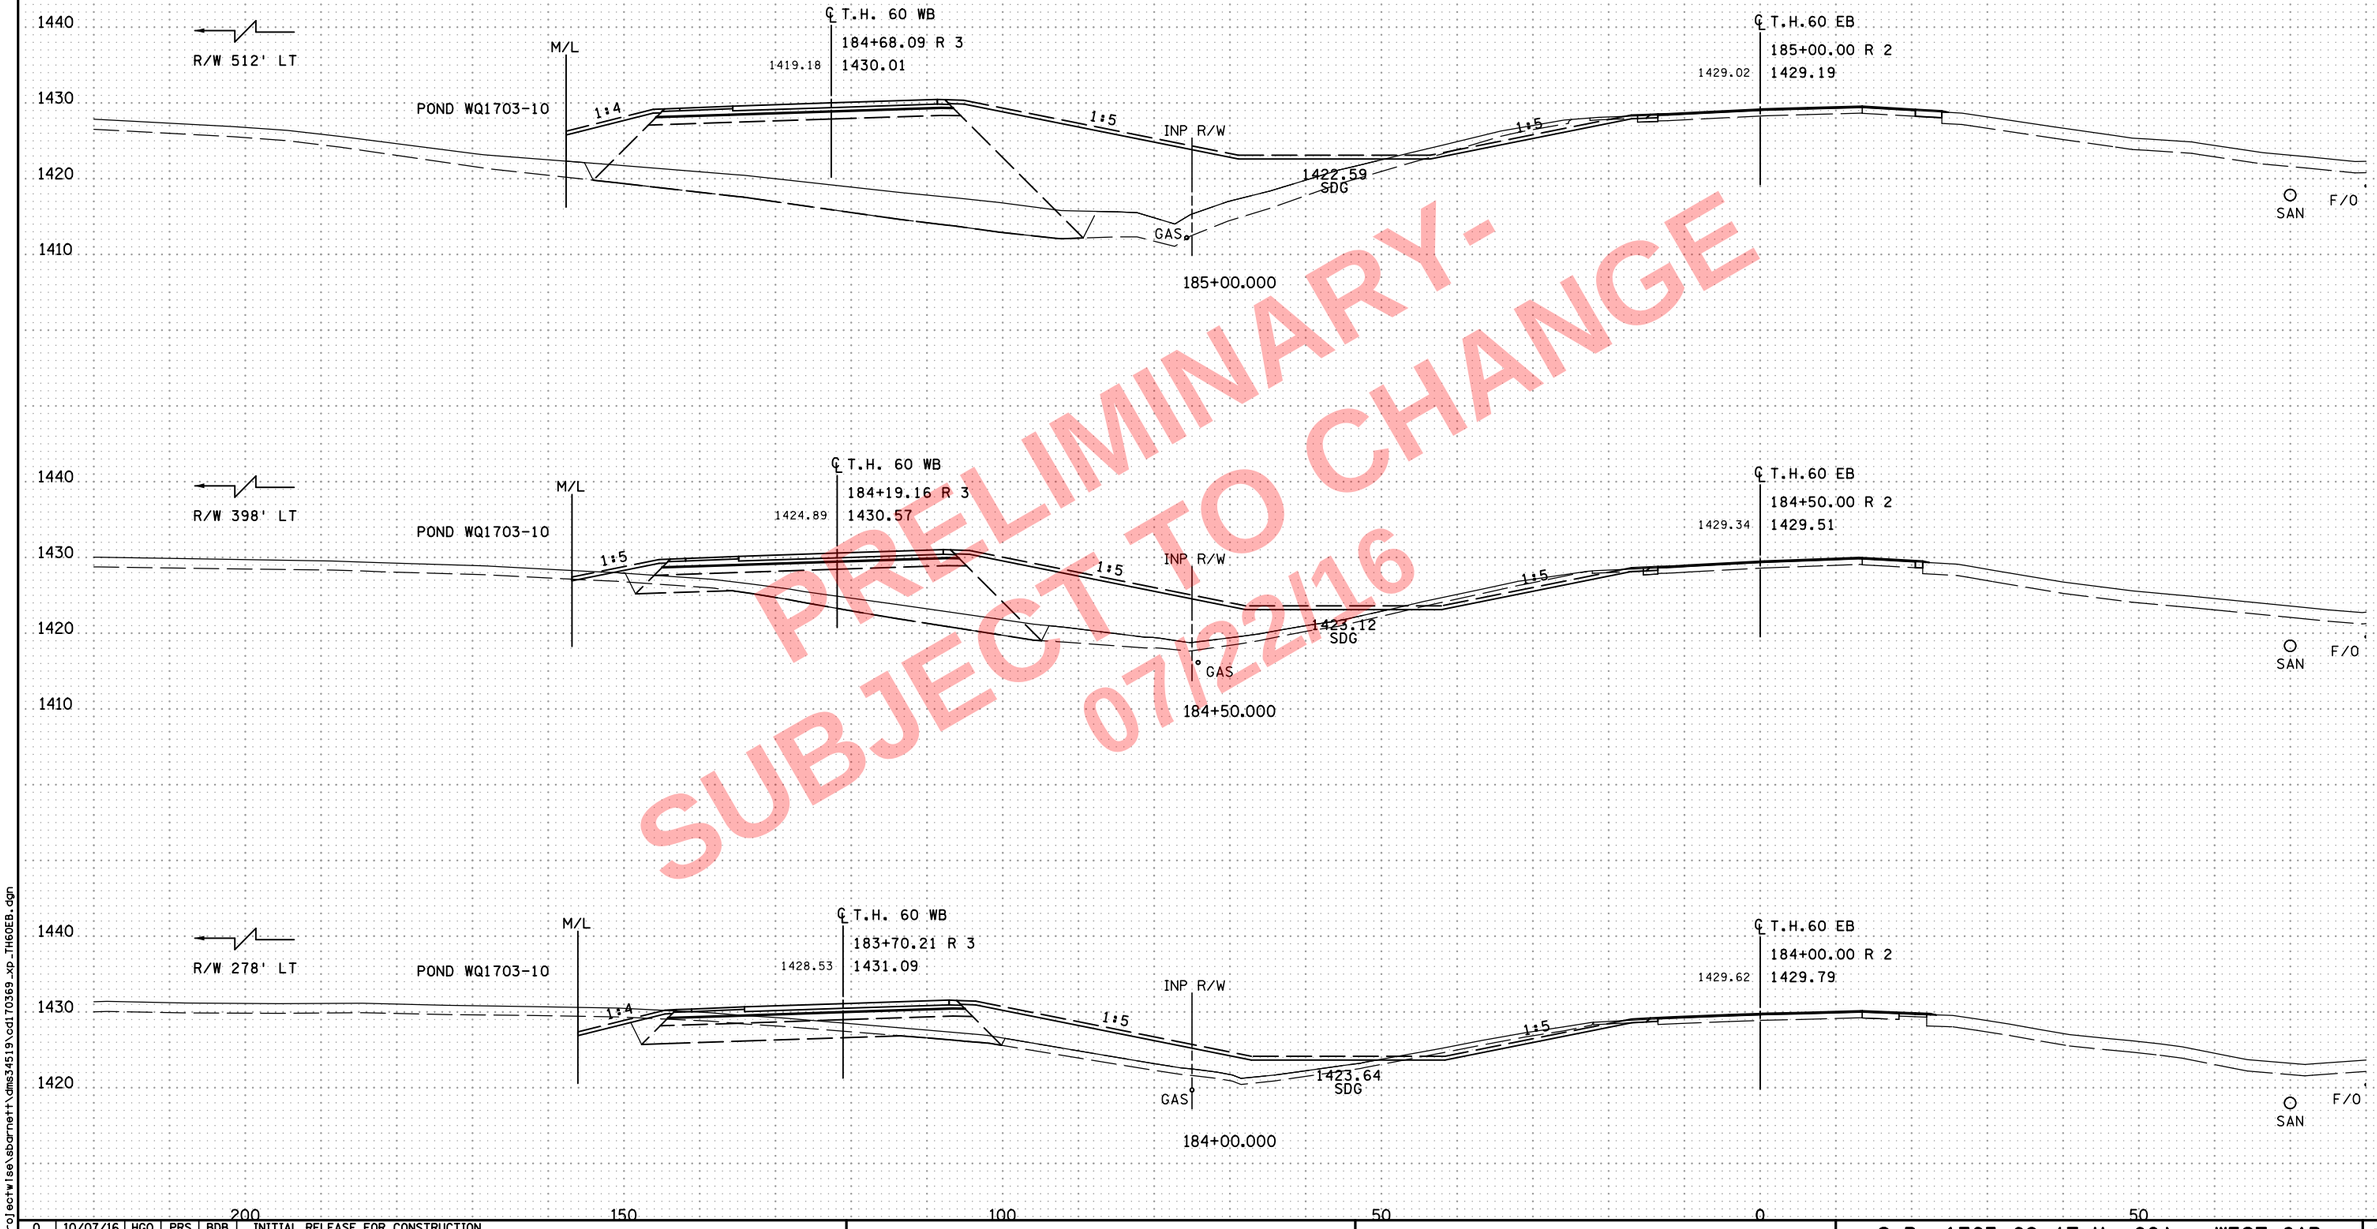

PRELIMINARY-
SUBJECT TO CHANGE
07/22/16

NO	DATE	DWN	DES	CKD	REVISION
0	10/07/16	HGO	PRS	BDB	INITIAL RELEASE FOR CONSTRUCTION

...\cd170369_xp_TH60EB.dgn

ALLIANT ENGINEERING
233 Park Ave S, Ste 300
Minneapolis, MN 55415
612.758.3080 MAIN
612.758.3099 FAX
www.alliant-inc.com

S.P. 1703-69 (T.H. 60) - WEST GAP

CROSS SECTIONS
T.H. 60
STA. 184+00.000 - 185+00.000

SHEET X62 OF X229

8:04:25 AM
7/22/2016
c:\pw_working\projectwise\sbarnett\dms34519\cd170369_xp_TH60EB.dgn

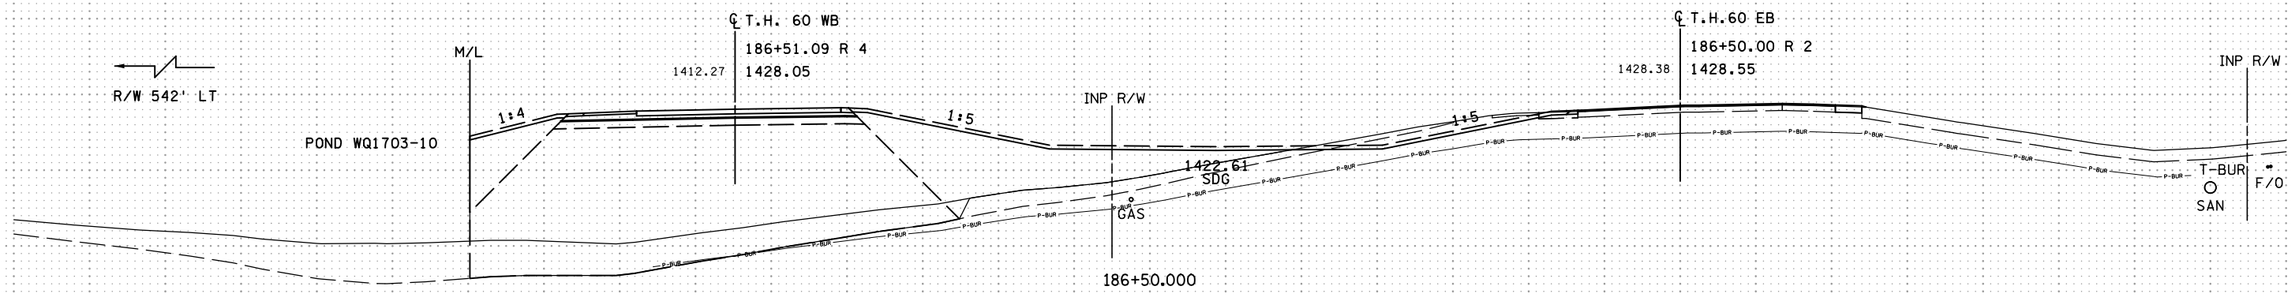

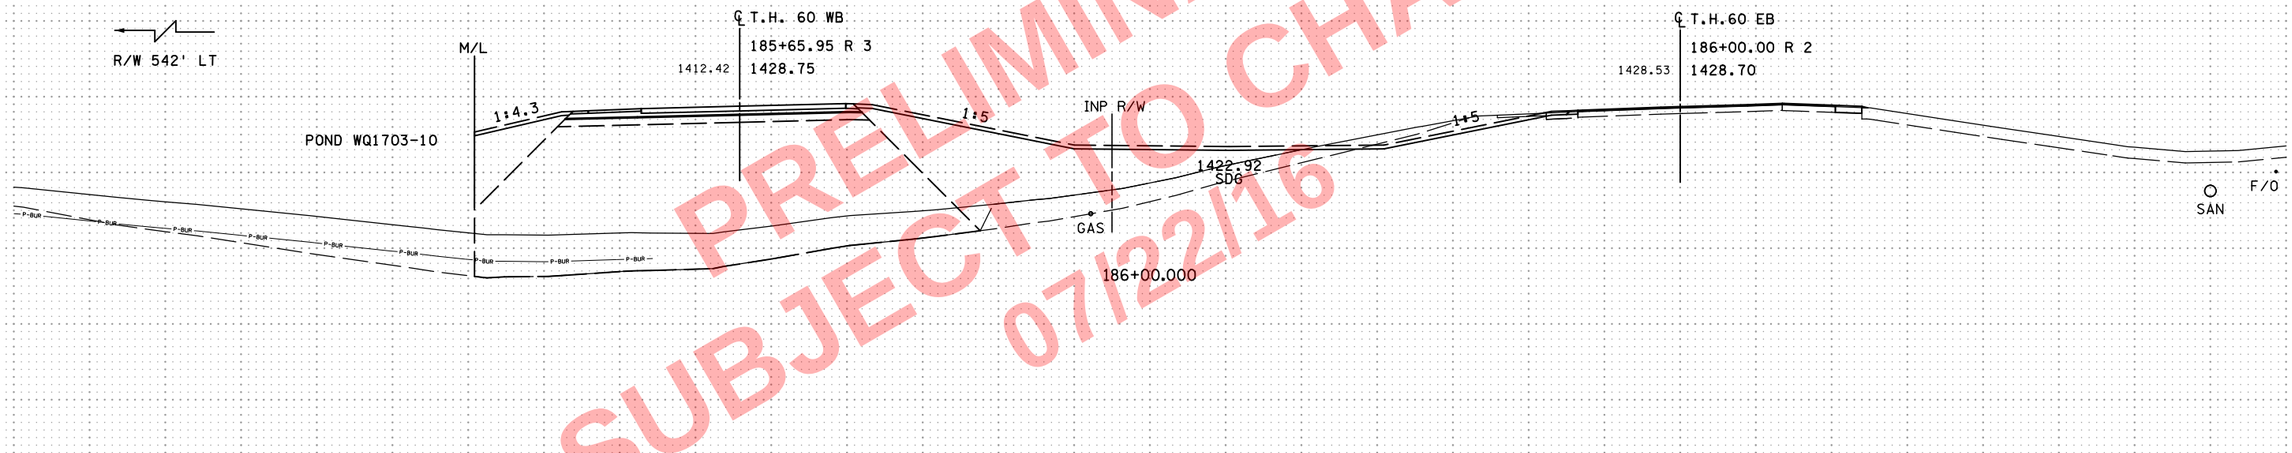

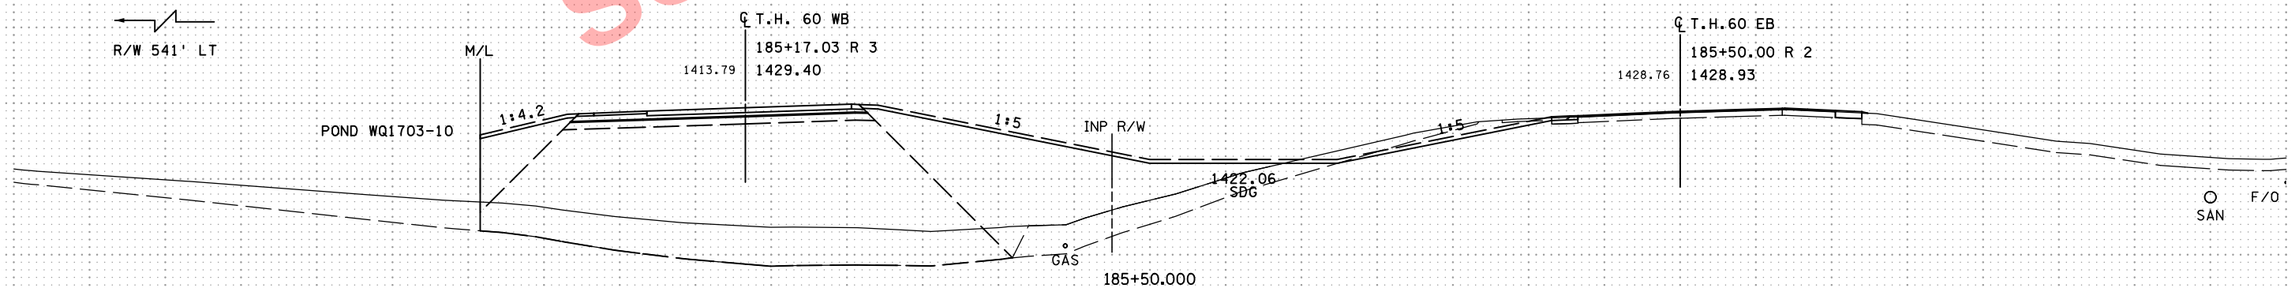

PRELIMINARY-
SUBJECT TO CHANGE
07/22/16

NO	DATE	DWN	DES	CKD	REVISION
0	10/07/16	HGO	PRS	BDB	INITIAL RELEASE FOR CONSTRUCTION

...\cd170369_xp_TH60EB.dgn

ALLIANT ENGINEERING
233 Park Ave S, Ste 300
Minneapolis, MN 55415
612.758.3080 MAIN
612.758.3099 FAX
www.alliant-inc.com

S.P. 1703-69 (T.H. 60) - WEST GAP

CROSS SECTIONS
T.H. 60
STA. 185+50.000 - 186+50.000

SHEET X63 OF X229

8:04:28 AM
7/22/2016
o:\pw_working\projectwise\sbarnett\dms34519\cd170369_xp_TH60EB.dgn

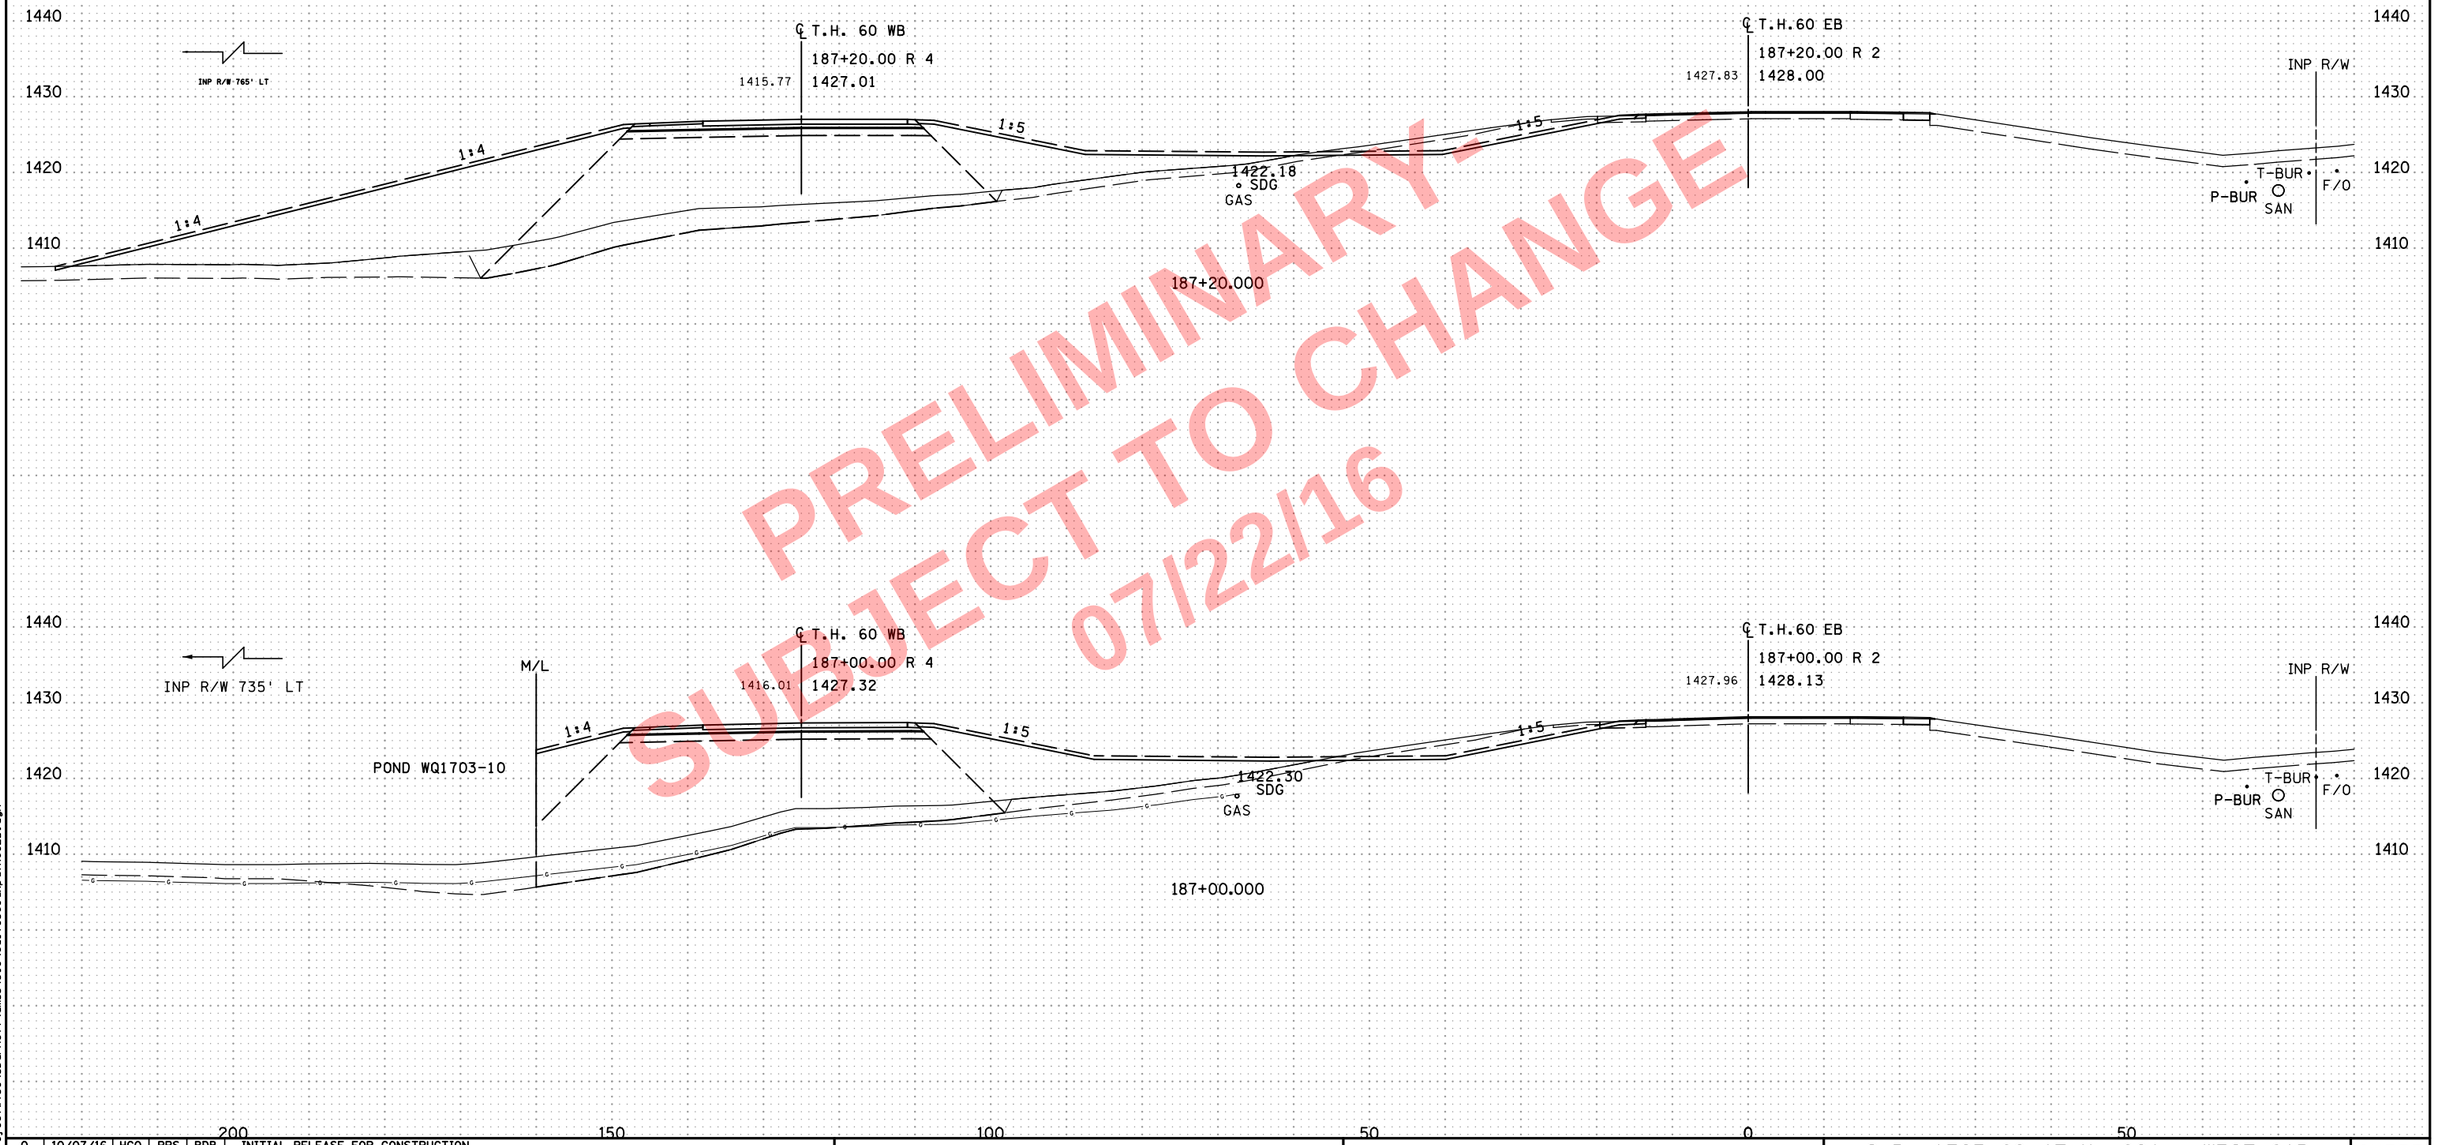

PRELIMINARY - SUBJECT TO CHANGE 07/22/16

NO	DATE	DWN	DES	CKD	REVISION
0	10/07/16	HGO	PRS	BDB	INITIAL RELEASE FOR CONSTRUCTION

...\cd170369_xp_TH60EB.dgn

8:04:30 AM
7/22/2016
c:\pw_working\projectwise\sbarnett\dms34519\cd170369_xp_TH60EB.dgn

ALLIANT ENGINEERING
233 Park Ave S, Ste 300
Minneapolis, MN 55415
612.758.3080 MAIN
612.758.3099 FAX
www.alliant-inc.com

S.P. 1703-69 (T.H. 60) - WEST GAP

CROSS SECTIONS
T.H. 60
STA. 187+00.000 - 187+00.000

SHEET X64 OF X229

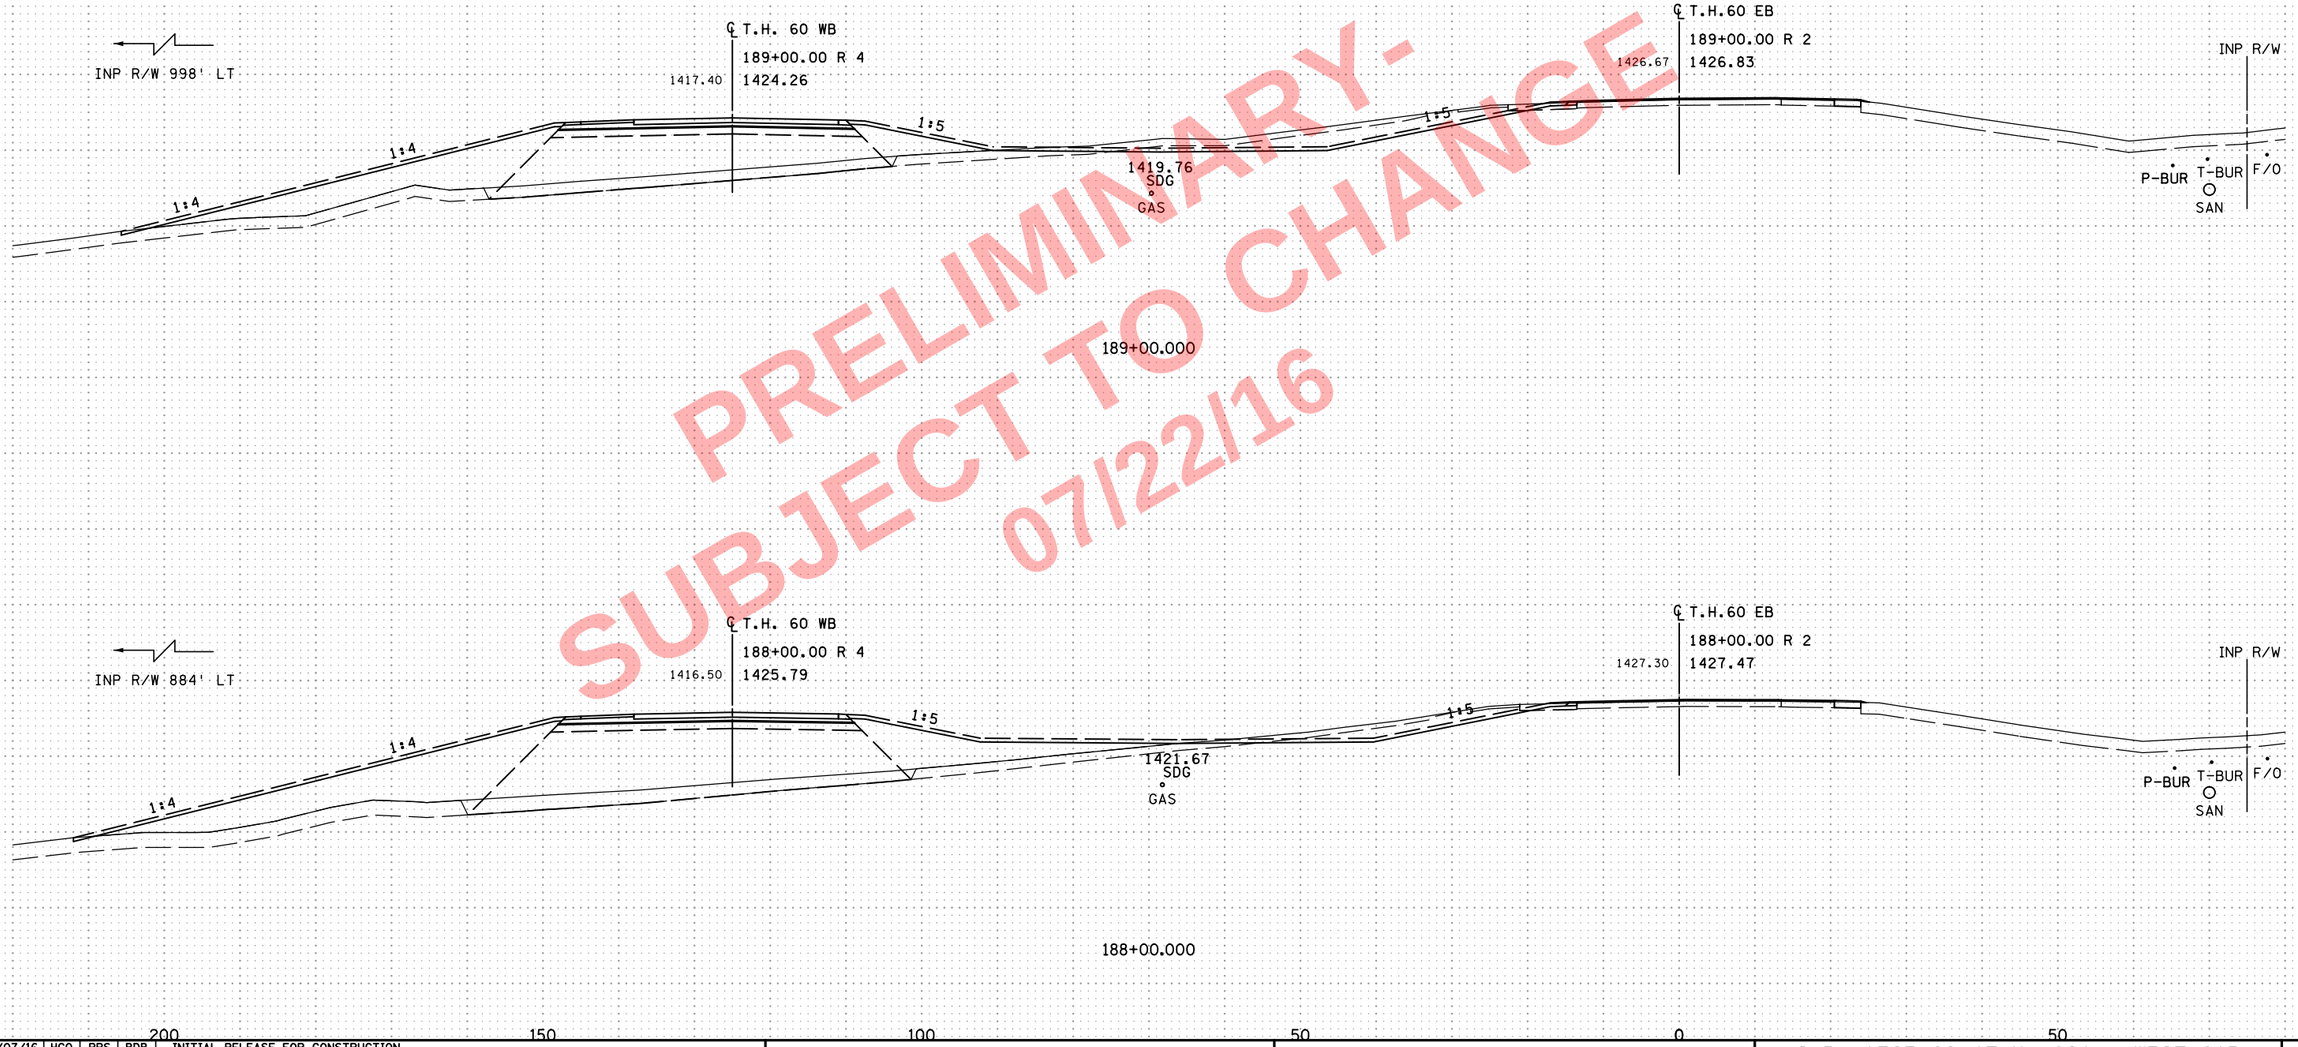

PRELIMINARY-
SUBJECT TO CHANGE
07/22/16

NO	DATE	DWN	DES	CKD	REVISION
0	10/07/16	HGO	PRS	BDB	INITIAL RELEASE FOR CONSTRUCTION

...\cd170369_xp_TH60EB.dgn

8:04:32 AM
7/22/2016
c:\pw_working\projectwise\sbarnett\dms34519\cd170369_xp_TH60EB.dgn

ALLIANT ENGINEERING
233 Park Ave S, Ste 300
Minneapolis, MN 55415
612.758.3080 MAIN
612.758.3099 FAX
www.alliant-inc.com

S.P. 1703-69 (T.H. 60) - WEST GAP

CROSS SECTIONS
T.H. 60
STA. 188+00.000 - 189+00.000

SHEET
X65
OF
X229

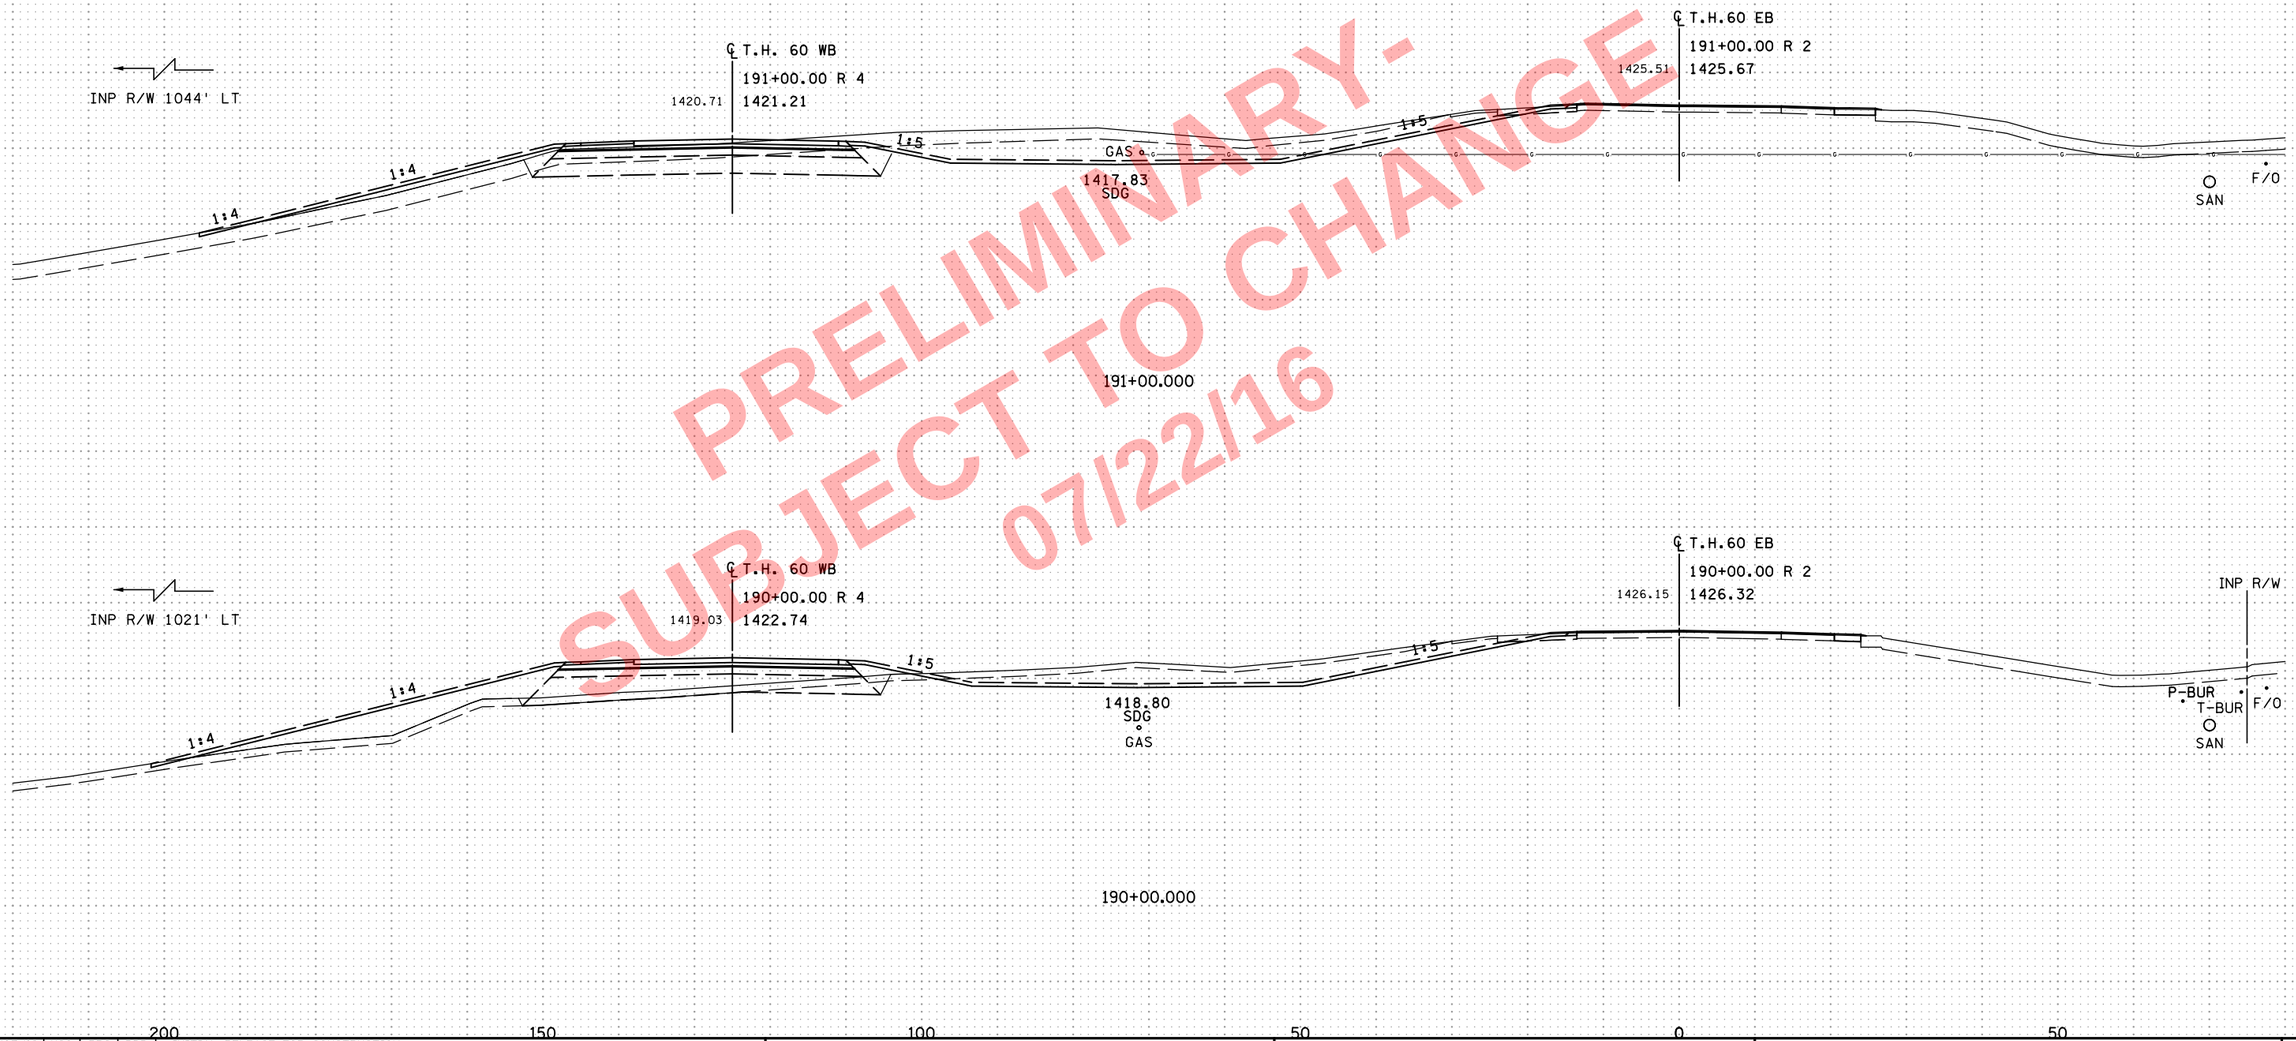

PRELIMINARY-
SUBJECT TO CHANGE
07/22/16

NO	DATE	DWN	DES	CKD	REVISION
0	10/07/16	HGO	PRS	BDB	INITIAL RELEASE FOR CONSTRUCTION

...\cd170369_xp_TH60EB.dgn

8:04:34 AM
7/22/2016
c:\pw_working\projectwise\sbarnett\dms34519\cd170369_xp_TH60EB.dgn

ALLIANT ENGINEERING
233 Park Ave S, Ste 300
Minneapolis, MN 55415
612.758.3080 MAIN
612.758.3099 FAX
www.alliant-inc.com

S.P. 1703-69 (T.H. 60) - WEST GAP

CROSS SECTIONS
T.H. 60
STA. 190+00.000 - 191+00.000

SHEET
X66
OF
X229

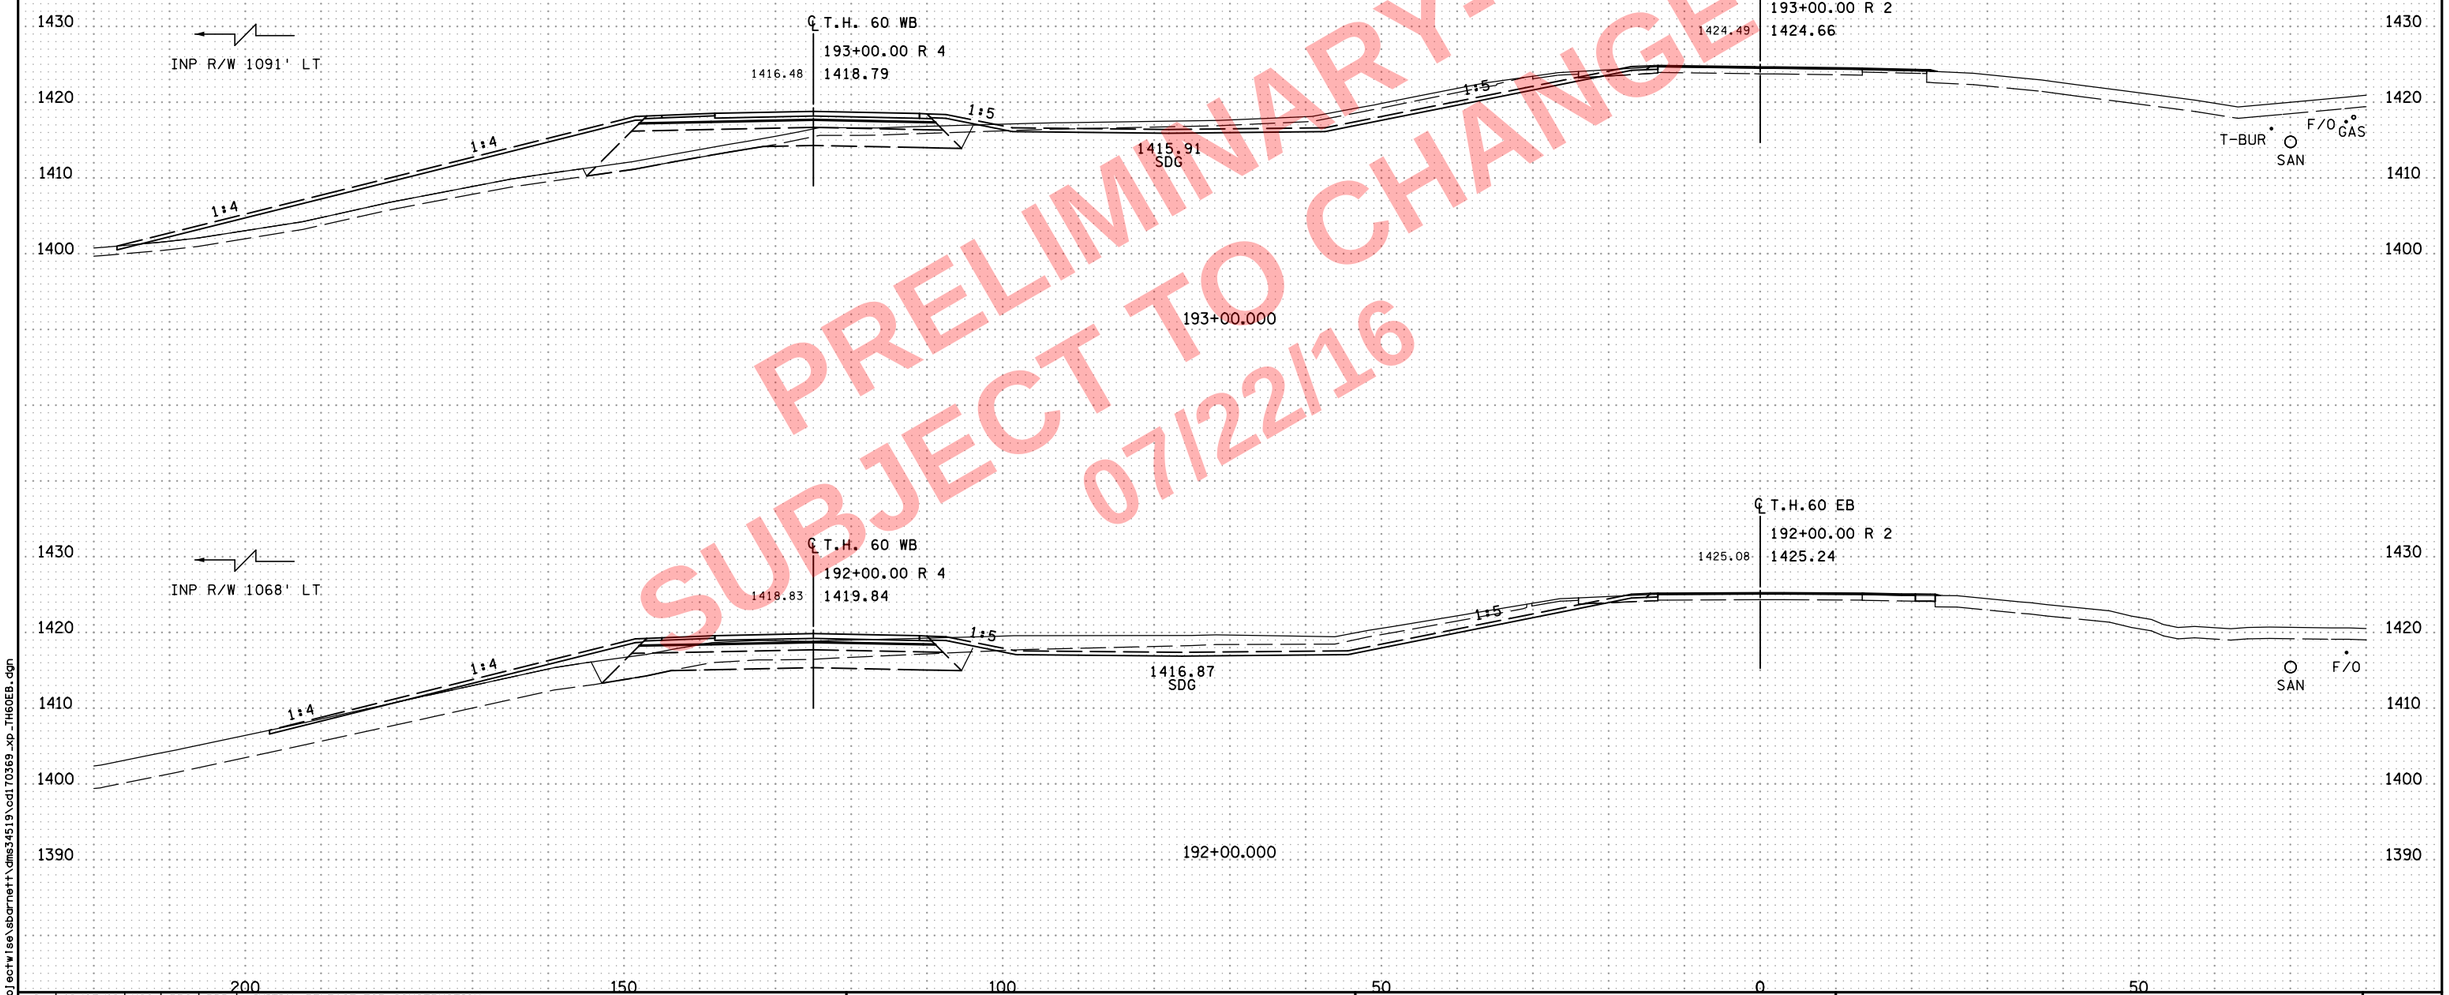

PRELIMINARY -
SUBJECT TO CHANGE
07/22/16

NO	DATE	DWN	DES	CKD	REVISION
0	10/07/16	HGO	PRS	BDB	INITIAL RELEASE FOR CONSTRUCTION

...\cd170369_xp_TH60EB.dgn

ALLIANT ENGINEERING
233 Park Ave S, Ste 300
Minneapolis, MN 55415
612.758.3080 MAIN
612.758.3099 FAX
www.alliant-inc.com

S.P. 1703-69 (T.H. 60) - WEST GAP

CROSS SECTIONS
T.H. 60
STA. 192+00.000 - 193+00.000

SHEET X67 OF X229

8:04:36 AM
7/22/2016
c:\pw_working\projectwise\sbarnett\dms34519\cd170369_xp_TH60EB.dgn

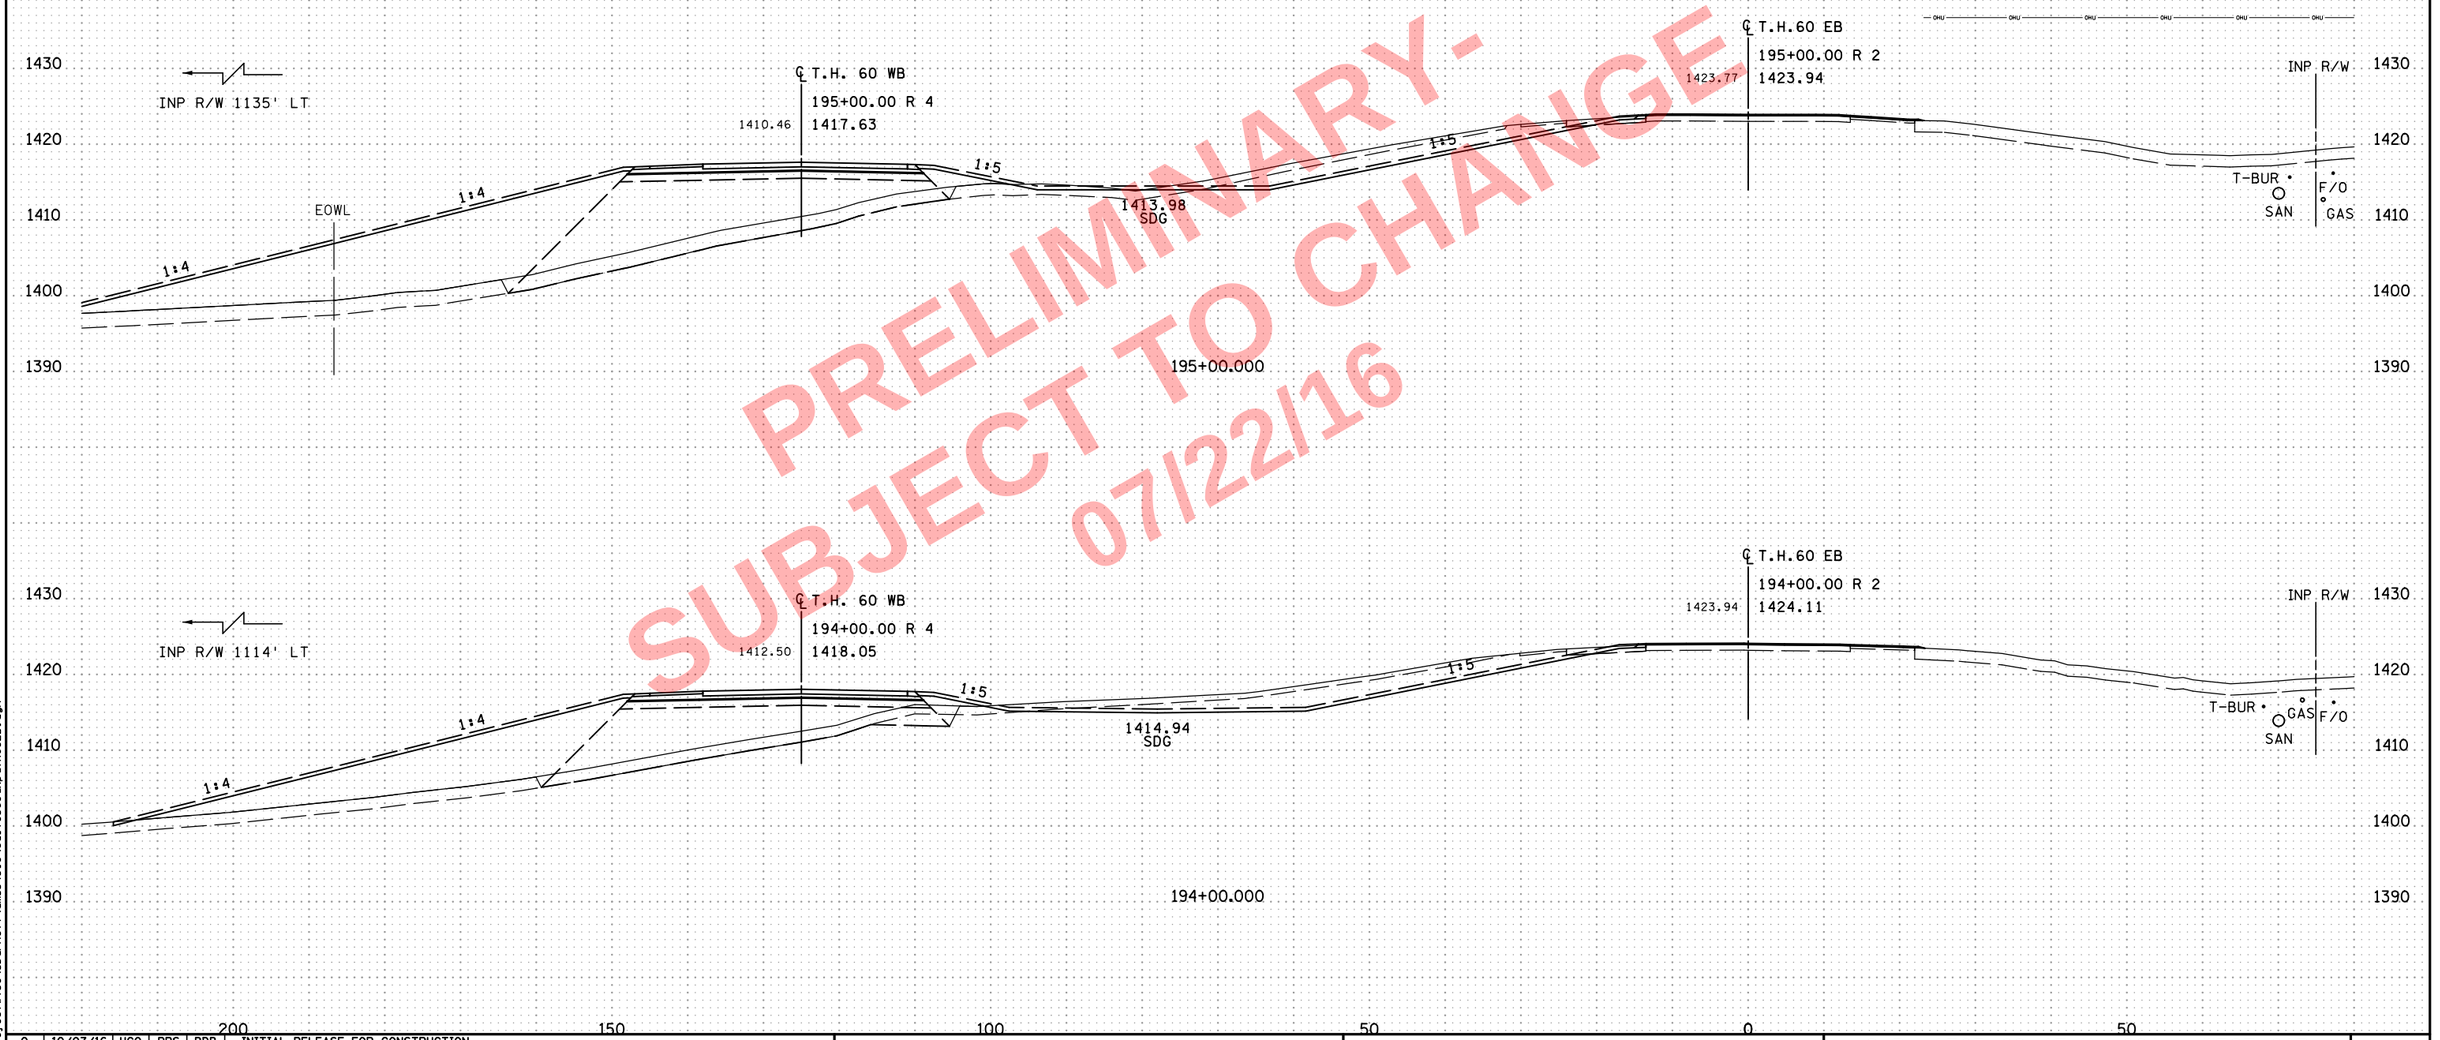

PRELIMINARY-
SUBJECT TO CHANGE
07/22/16

NO	DATE	DWN	DES	CKD	REVISION
0	10/07/16	HGO	PRS	BDB	INITIAL RELEASE FOR CONSTRUCTION

...\cd170369_xp_TH60EB.dgn

8:04:38 AM
7/22/2016
c:\pw_work\ng\projectwise\sbarnett\dms34519\cd170369_xp_TH60EB.dgn

ALLIANT ENGINEERING
233 Park Ave S, Ste 300
Minneapolis, MN 55415
612.758.3080 MAIN
612.758.3099 FAX
www.alliant-inc.com

S.P. 1703-69 (T.H. 60) - WEST GAP

CROSS SECTIONS
T.H. 60
STA. 194+00.000 - 195+00.000

SHEET
X68
OF
X229

PRELIMINARY -
SUBJECT TO CHANGE
07/22/16

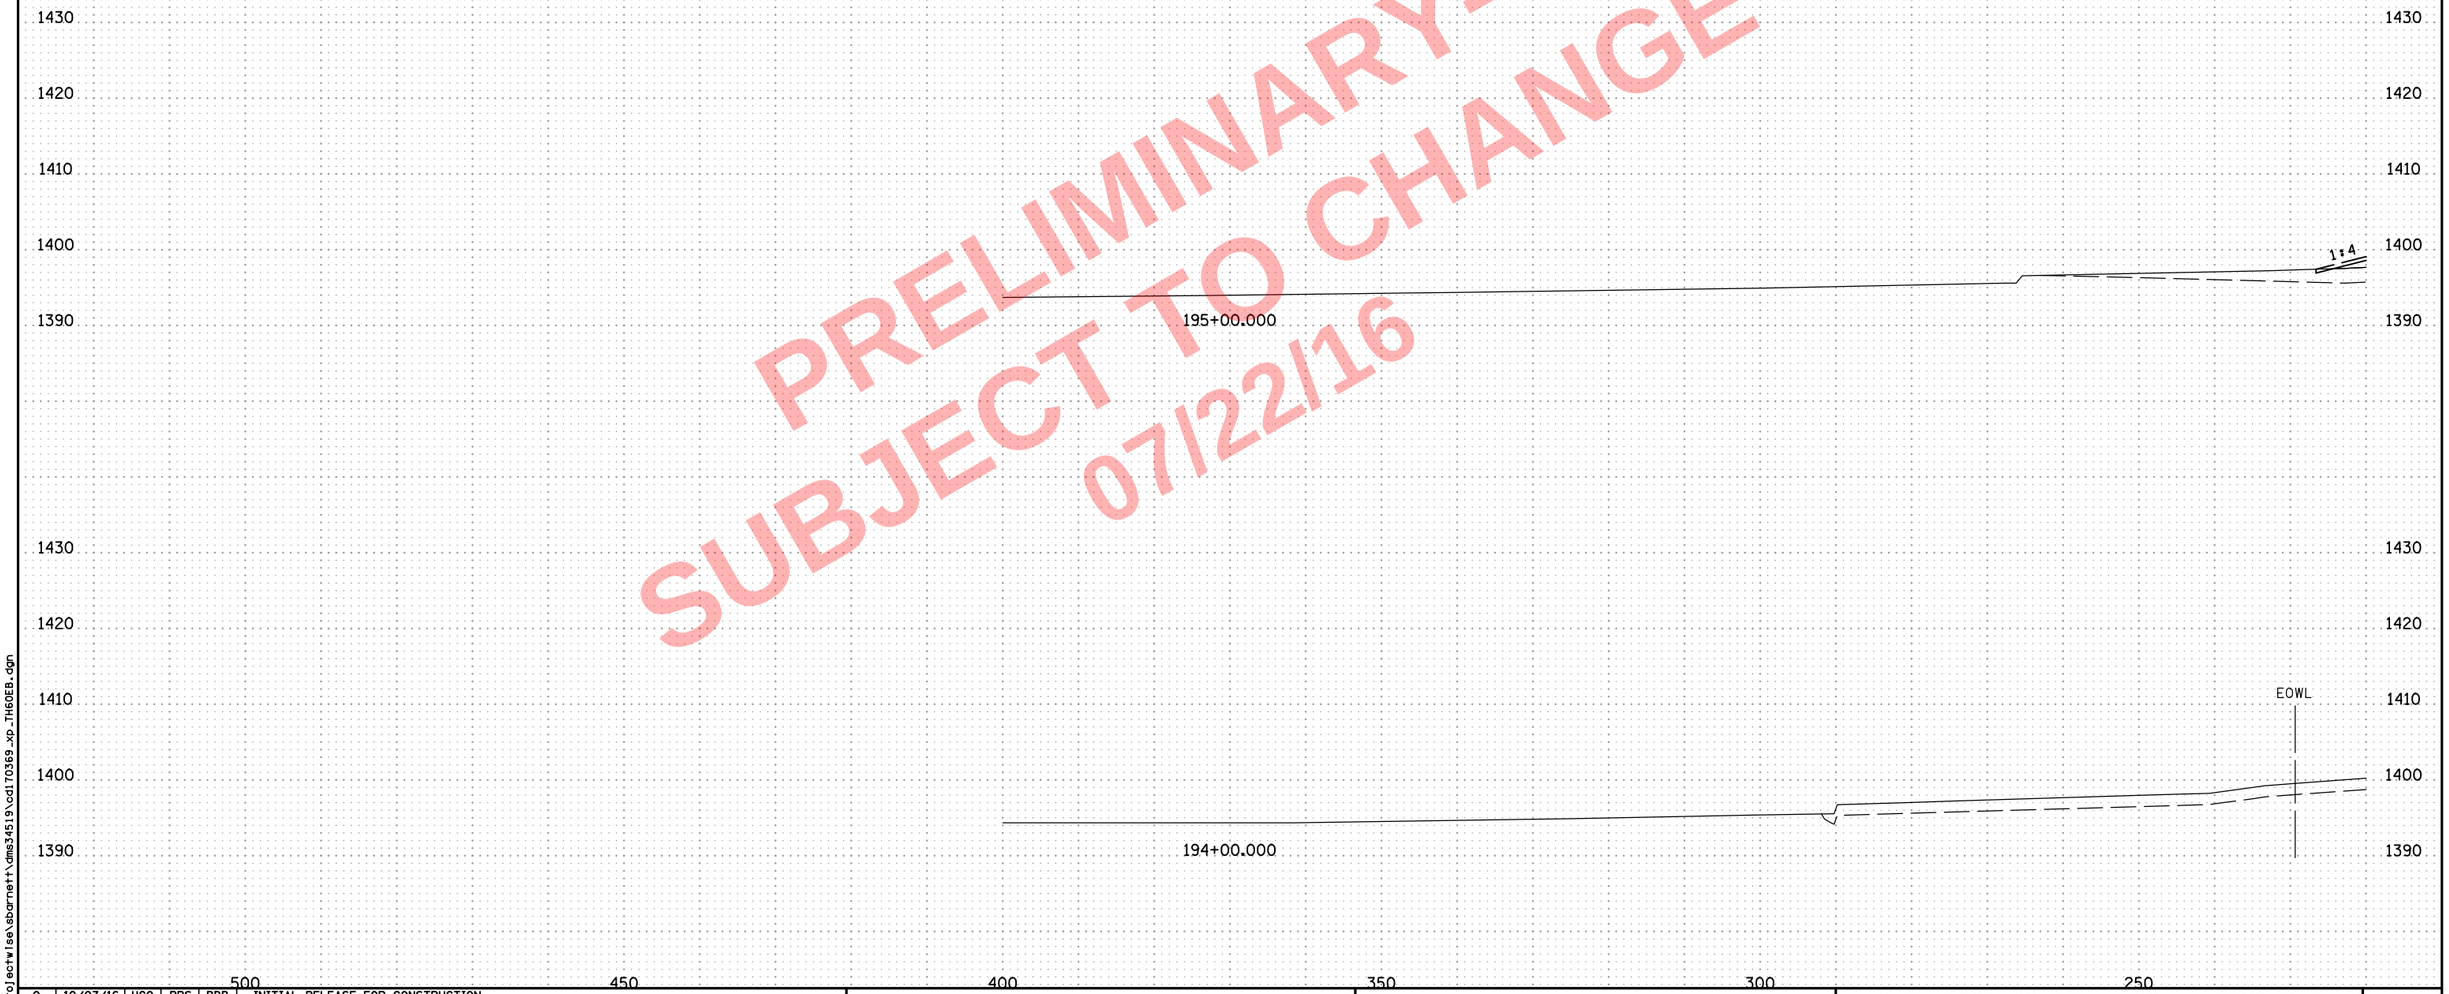

NO	DATE	DWN	DES	CKD	REVISION
0	10/07/16	HGO	PRS	BDB	INITIAL RELEASE FOR CONSTRUCTION

...\cd170369_xp_TH60EB.dgn

8:04:40 AM
7/22/2016
c:\pw_work\ng\projectwise\sbarnett\dms34519\cd170369_xp_TH60EB.dgn

ALLIANT ENGINEERING
233 Park Ave S, Ste 300
Minneapolis, MN 55415
612.758.3080 MAIN
612.758.3099 FAX
www.alliant-inc.com

S.P. 1703-69 (T.H. 60) - WEST GAP

CROSS SECTIONS
T.H. 60
STA. 194+00.000 - 195+00.000

SHEET
X68A
OF
X229

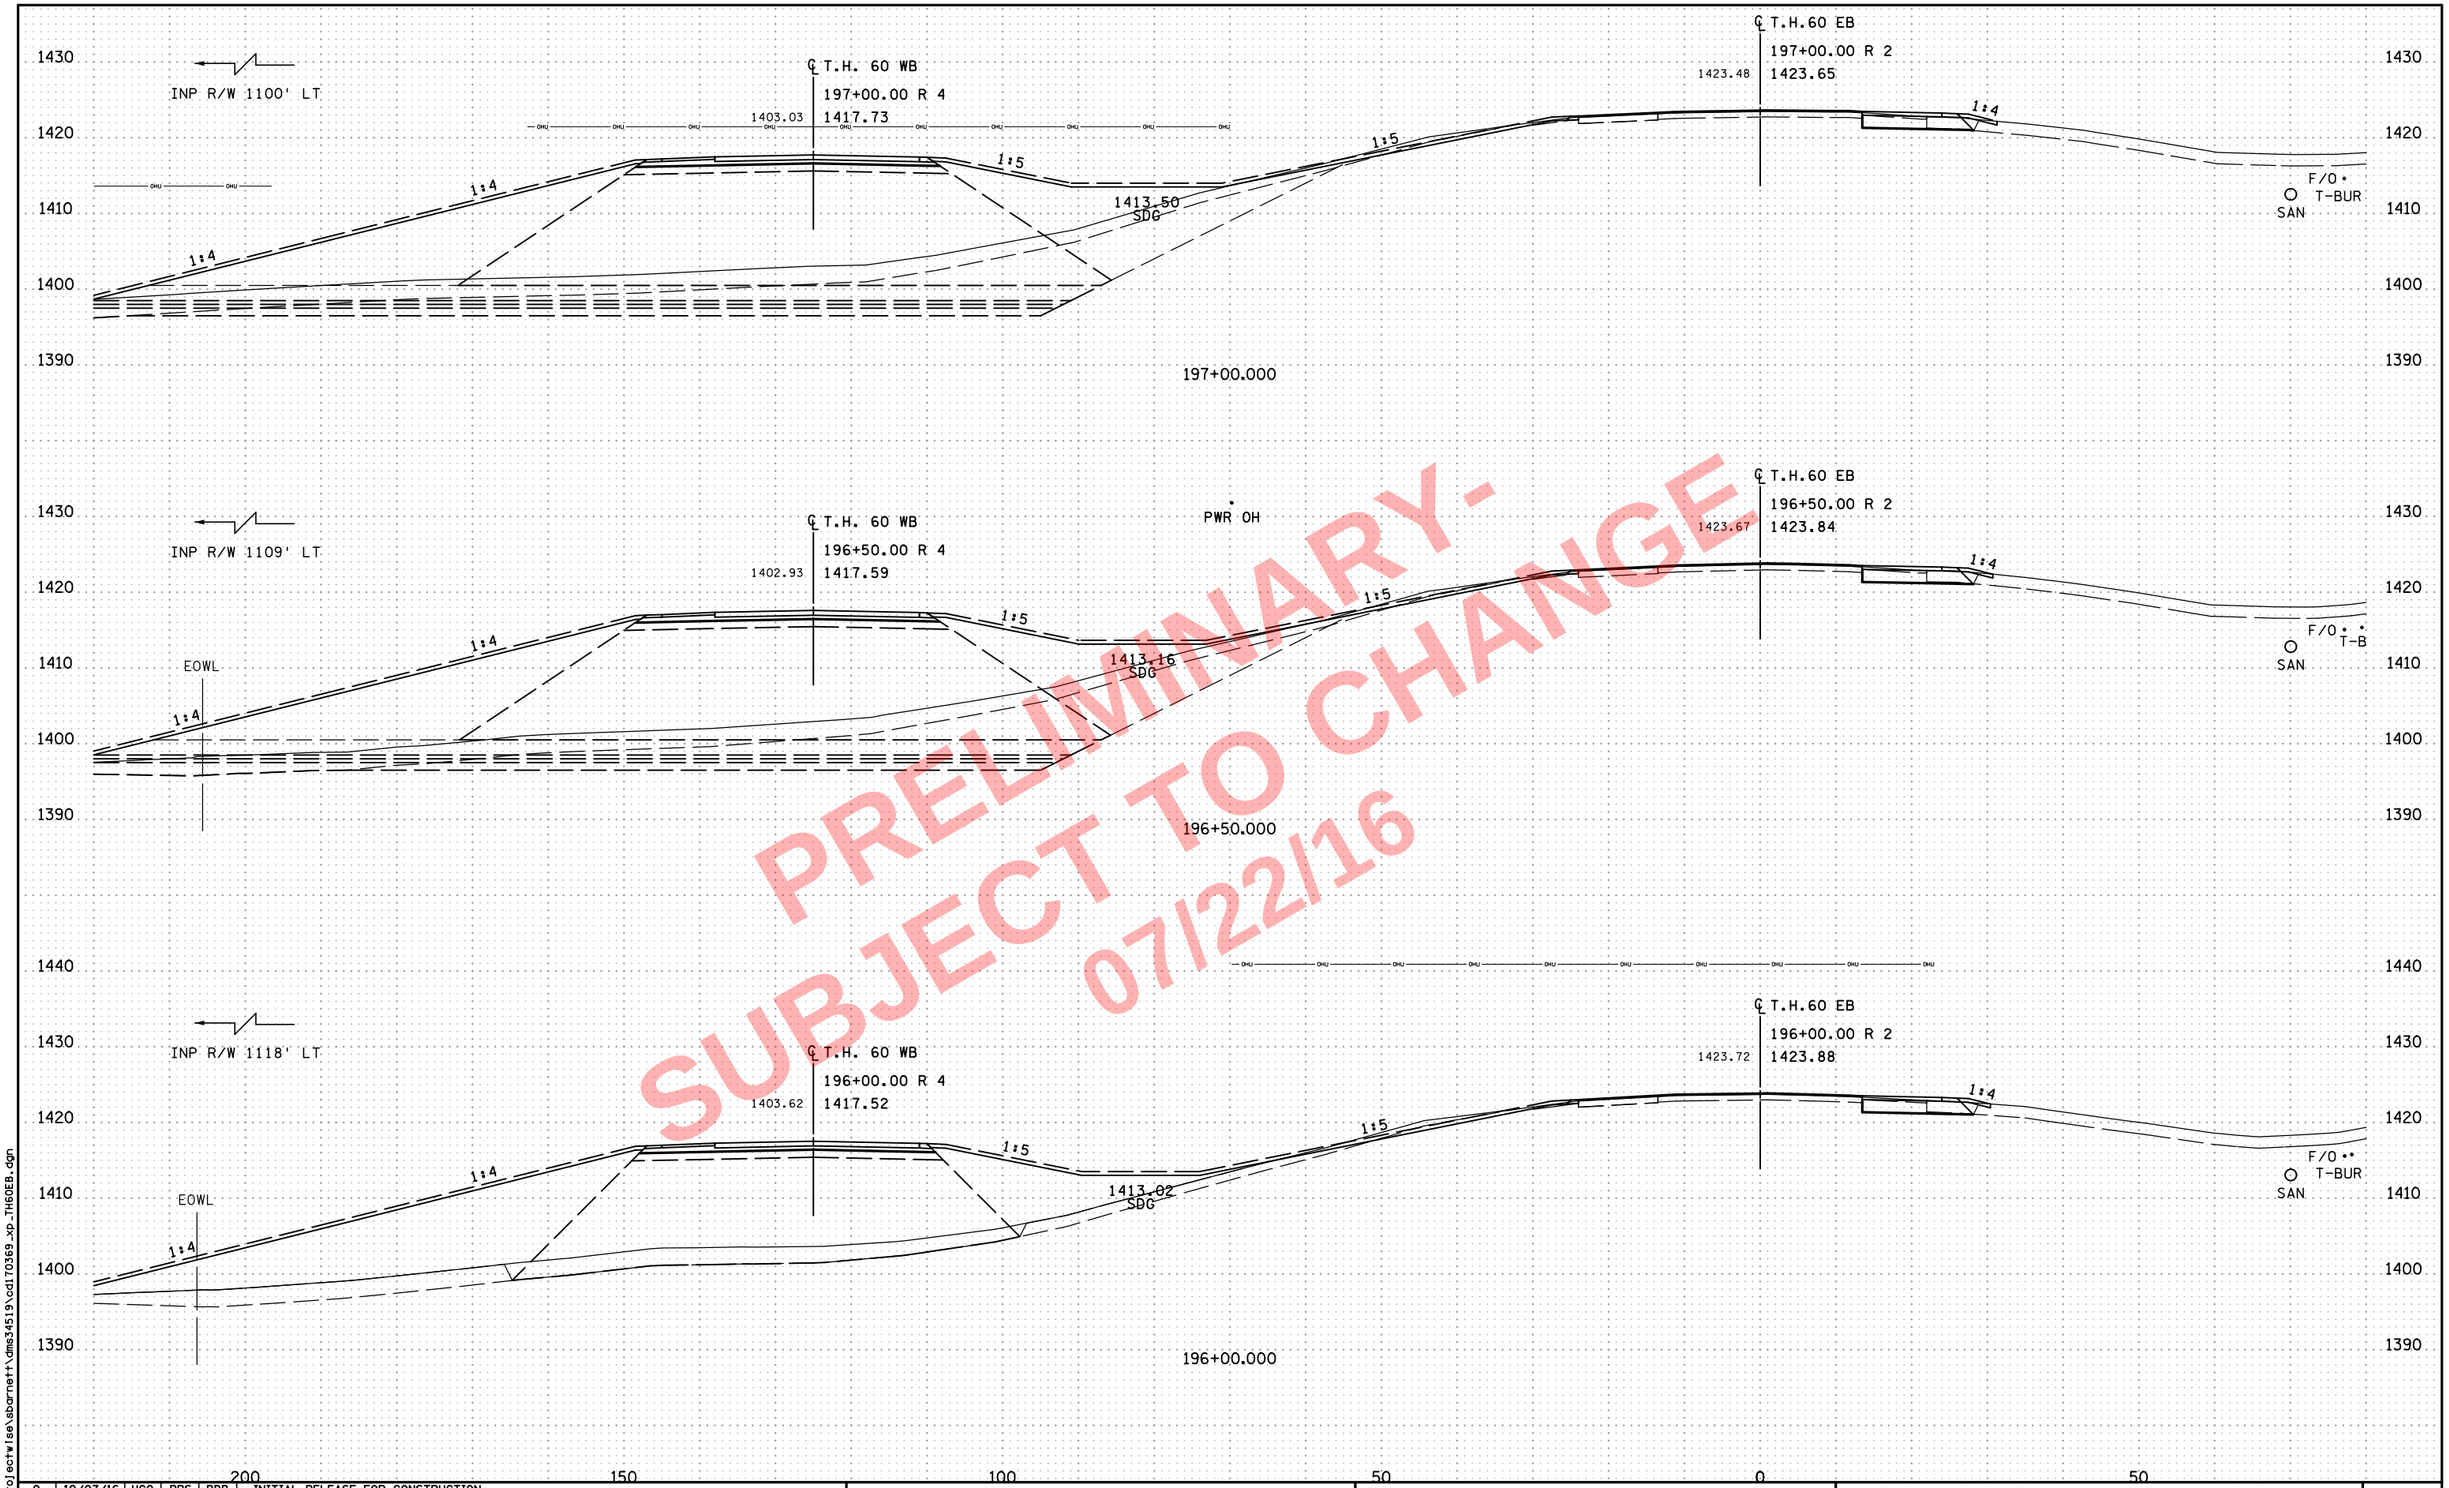

PRELIMINARY-
SUBJECT TO CHANGE
07/22/16

NO	DATE	DWN	DES	CKD	REVISION
0	10/07/16	HGO	PRS	BDB	INITIAL RELEASE FOR CONSTRUCTION

...\cd170369_xp_TH60EB.dgn

8:04:42 AM
7/22/2016
c:\pw_work\ngvprojectwise\sbarnett\dms34519\cd170369_xp_TH60EB.dgn

ALLIANT ENGINEERING
233 Park Ave S, Ste 300
Minneapolis, MN 55415
612.758.3080 MAIN
612.758.3099 FAX
www.alliant-inc.com

S.P. 1703-69 (T.H. 60) - WEST GAP

CROSS SECTIONS
T.H. 60
STA. 196+00.000 - 197+00.000

SHEET
X69
OF
X229

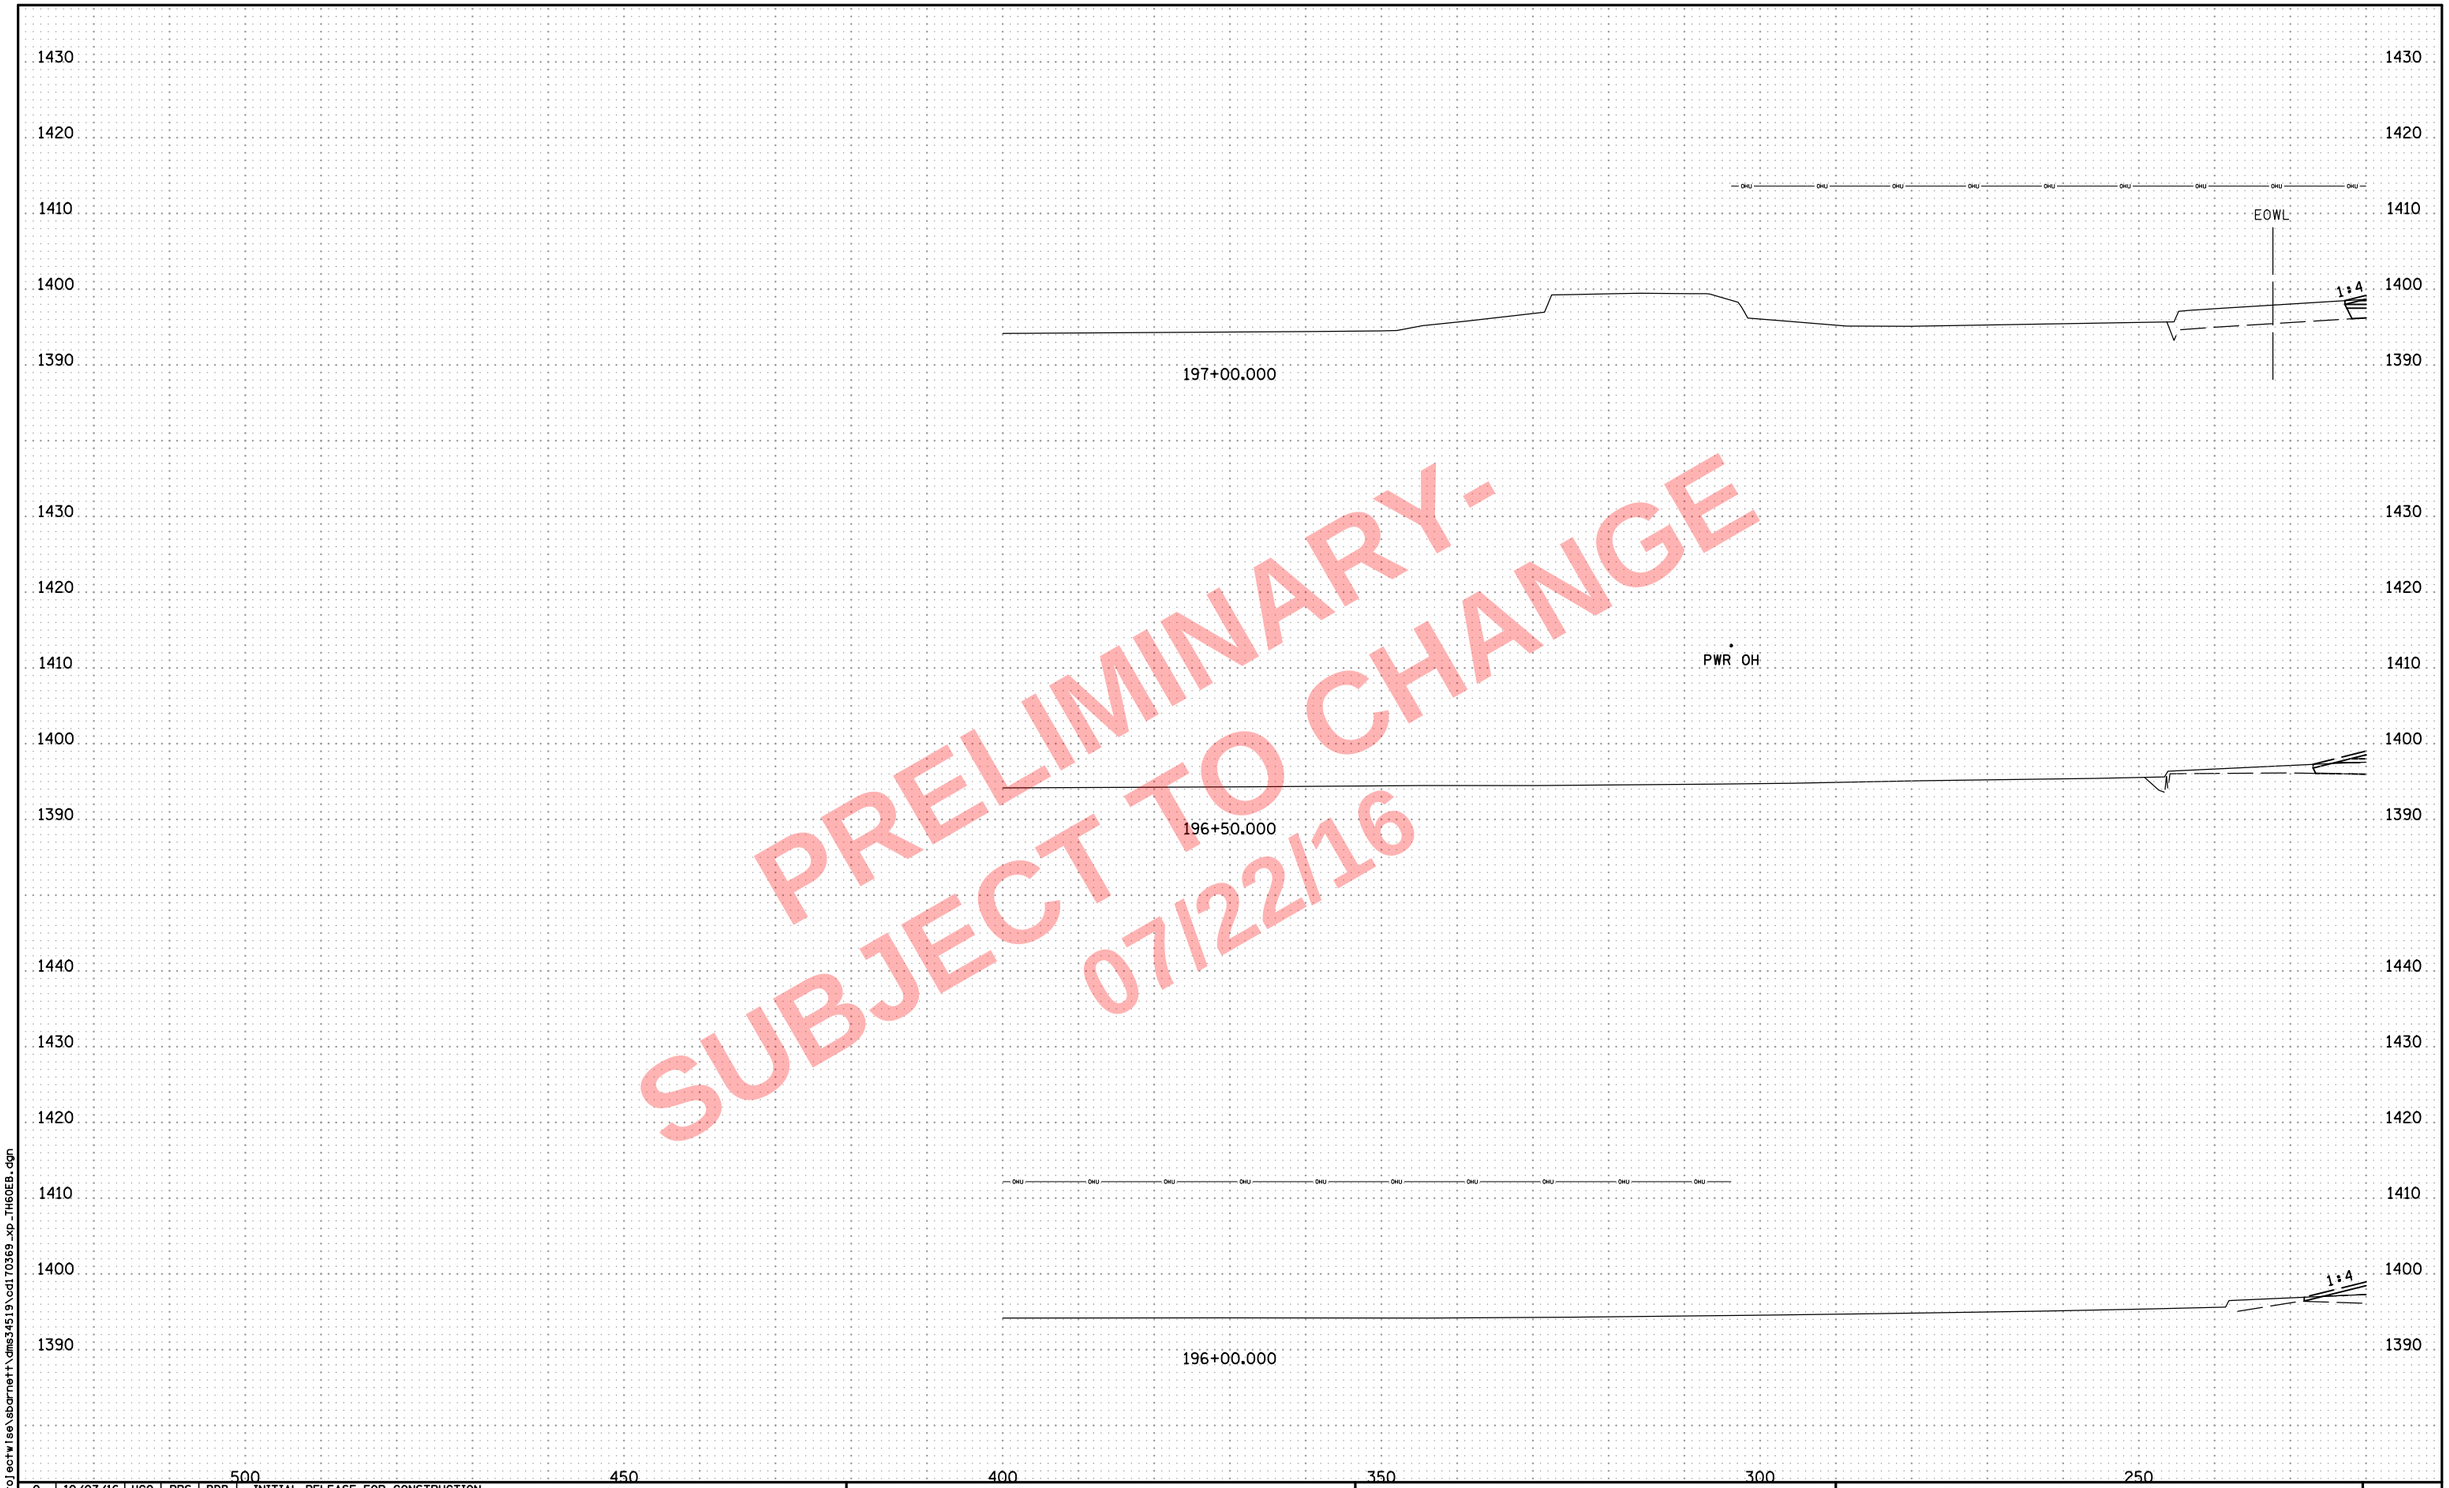

PRELIMINARY - SUBJECT TO CHANGE 07/22/16

NO	DATE	DWN	DES	CKD	REVISION
0	10/07/16	HGO	PRS	BDB	INITIAL RELEASE FOR CONSTRUCTION

...\cd170369_xp_TH60EB.dgn

ALLIANT ENGINEERING
233 Park Ave S, Ste 300
Minneapolis, MN 55415
612.758.3080 MAIN
612.758.3099 FAX
www.alliant-inc.com

S.P. 1703-69 (T.H. 60) - WEST GAP

CROSS SECTIONS
T.H. 60
STA. 196+00.000 - 197+00.000

SHEET X69A OF X229

8:04:44 AM
7/22/2016
c:\pw_work\hgo\projectwise\sbarnett\dms34519\cd170369_xp_TH60EB.dgn

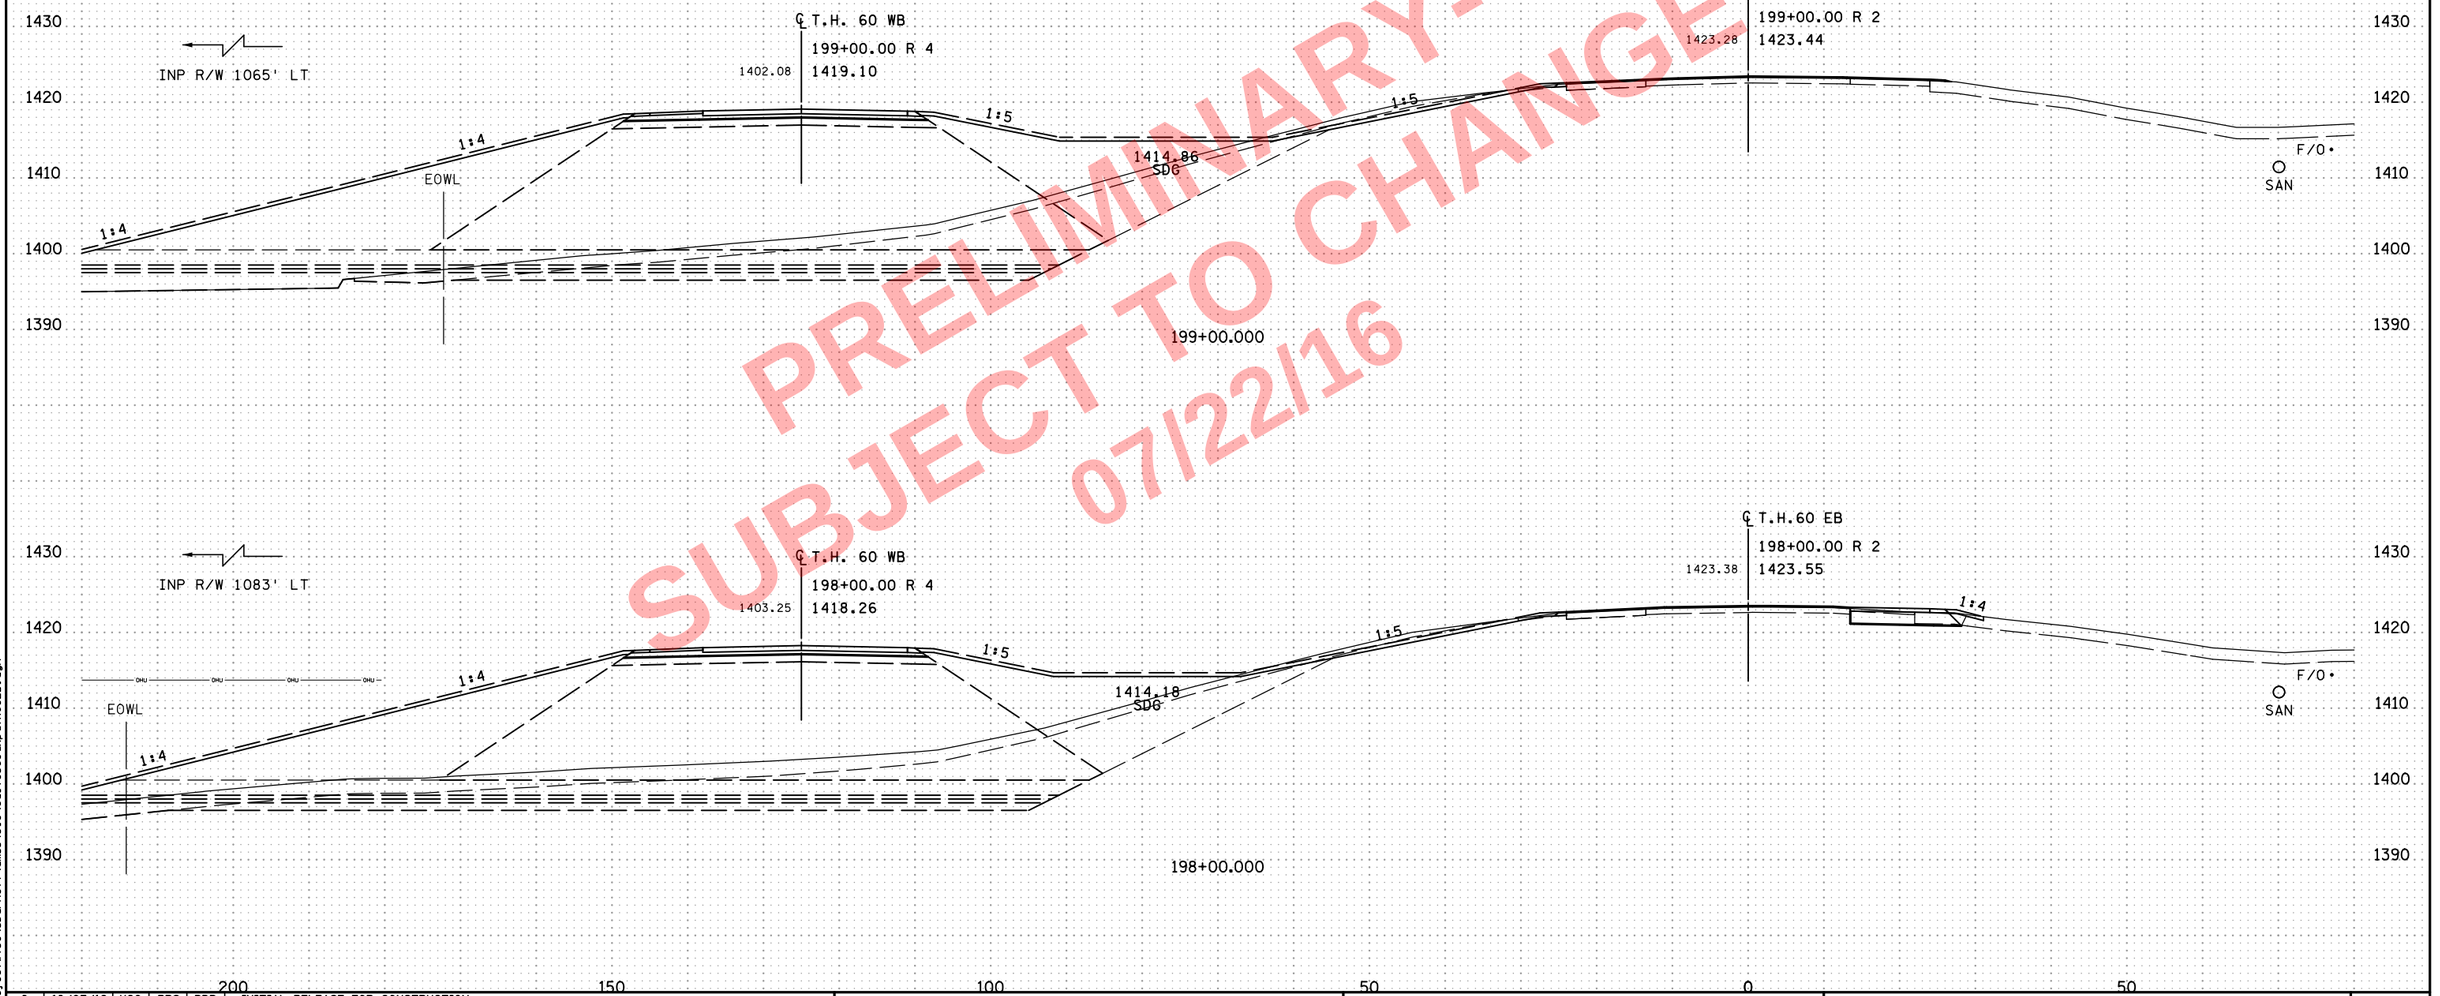

PRELIMINARY-
SUBJECT TO CHANGE
07/22/16

NO	DATE	DWN	DES	CKD	REVISION
0	10/07/16	HGO	PRS	BDB	INITIAL RELEASE FOR CONSTRUCTION

...\cd170369_xp_TH60EB.dgn

8:04:47 AM
7/22/2016
c:\pw_work\ng\projectwise\sbarnett\dms34519\cd170369_xp_TH60EB.dgn

ALLIANT ENGINEERING
233 Park Ave S, Ste 300
Minneapolis, MN 55415
612.758.3080 MAIN
612.758.3099 FAX
www.alliant-inc.com

S.P. 1703-69 (T.H. 60) - WEST GAP

CROSS SECTIONS
T.H. 60
STA. 198+00.000 - 199+00.000

SHEET
X70
OF
X229

PRELIMINARY -
SUBJECT TO CHANGE
07/22/16

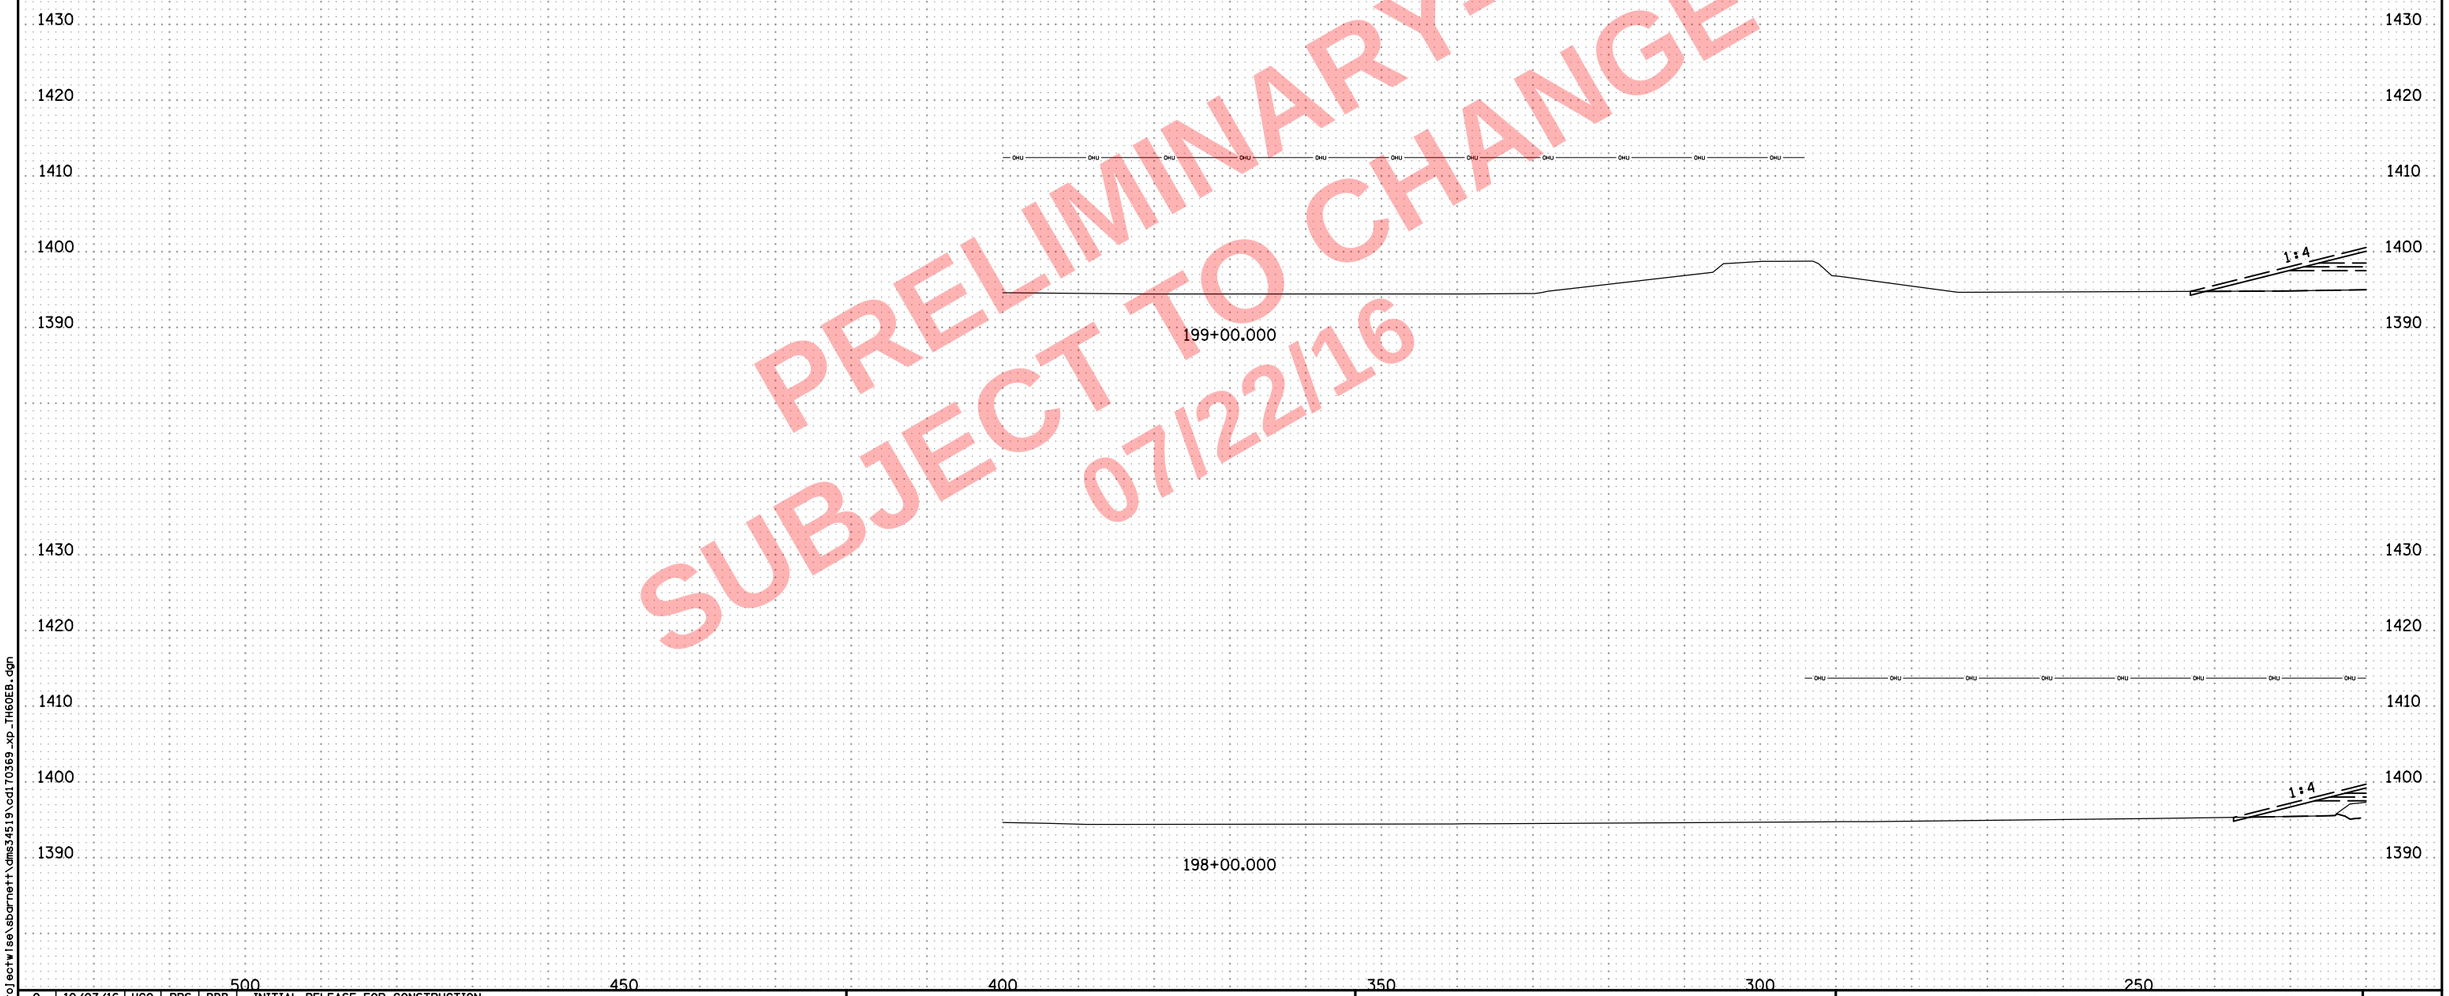

NO	DATE	DWN	DES	CKD	REVISION
0	10/07/16	HGO	PRS	BDB	INITIAL RELEASE FOR CONSTRUCTION

...\cd170369_xp_TH60EB.dgn

8:05:18 AM
7/22/2016
c:\pw_work\ng\projectwise\sbarnett\dms34519\cd170369_xp_TH60EB.dgn

ALLIANT ENGINEERING
233 Park Ave S, Ste 300
Minneapolis, MN 55415
612.758.3080 MAIN
612.758.3099 FAX
www.alliant-inc.com

S.P. 1703-69 (T.H. 60) - WEST GAP

CROSS SECTIONS
T.H. 60
STA. 198+00.000 - 199+00.000

SHEET X70A OF X229

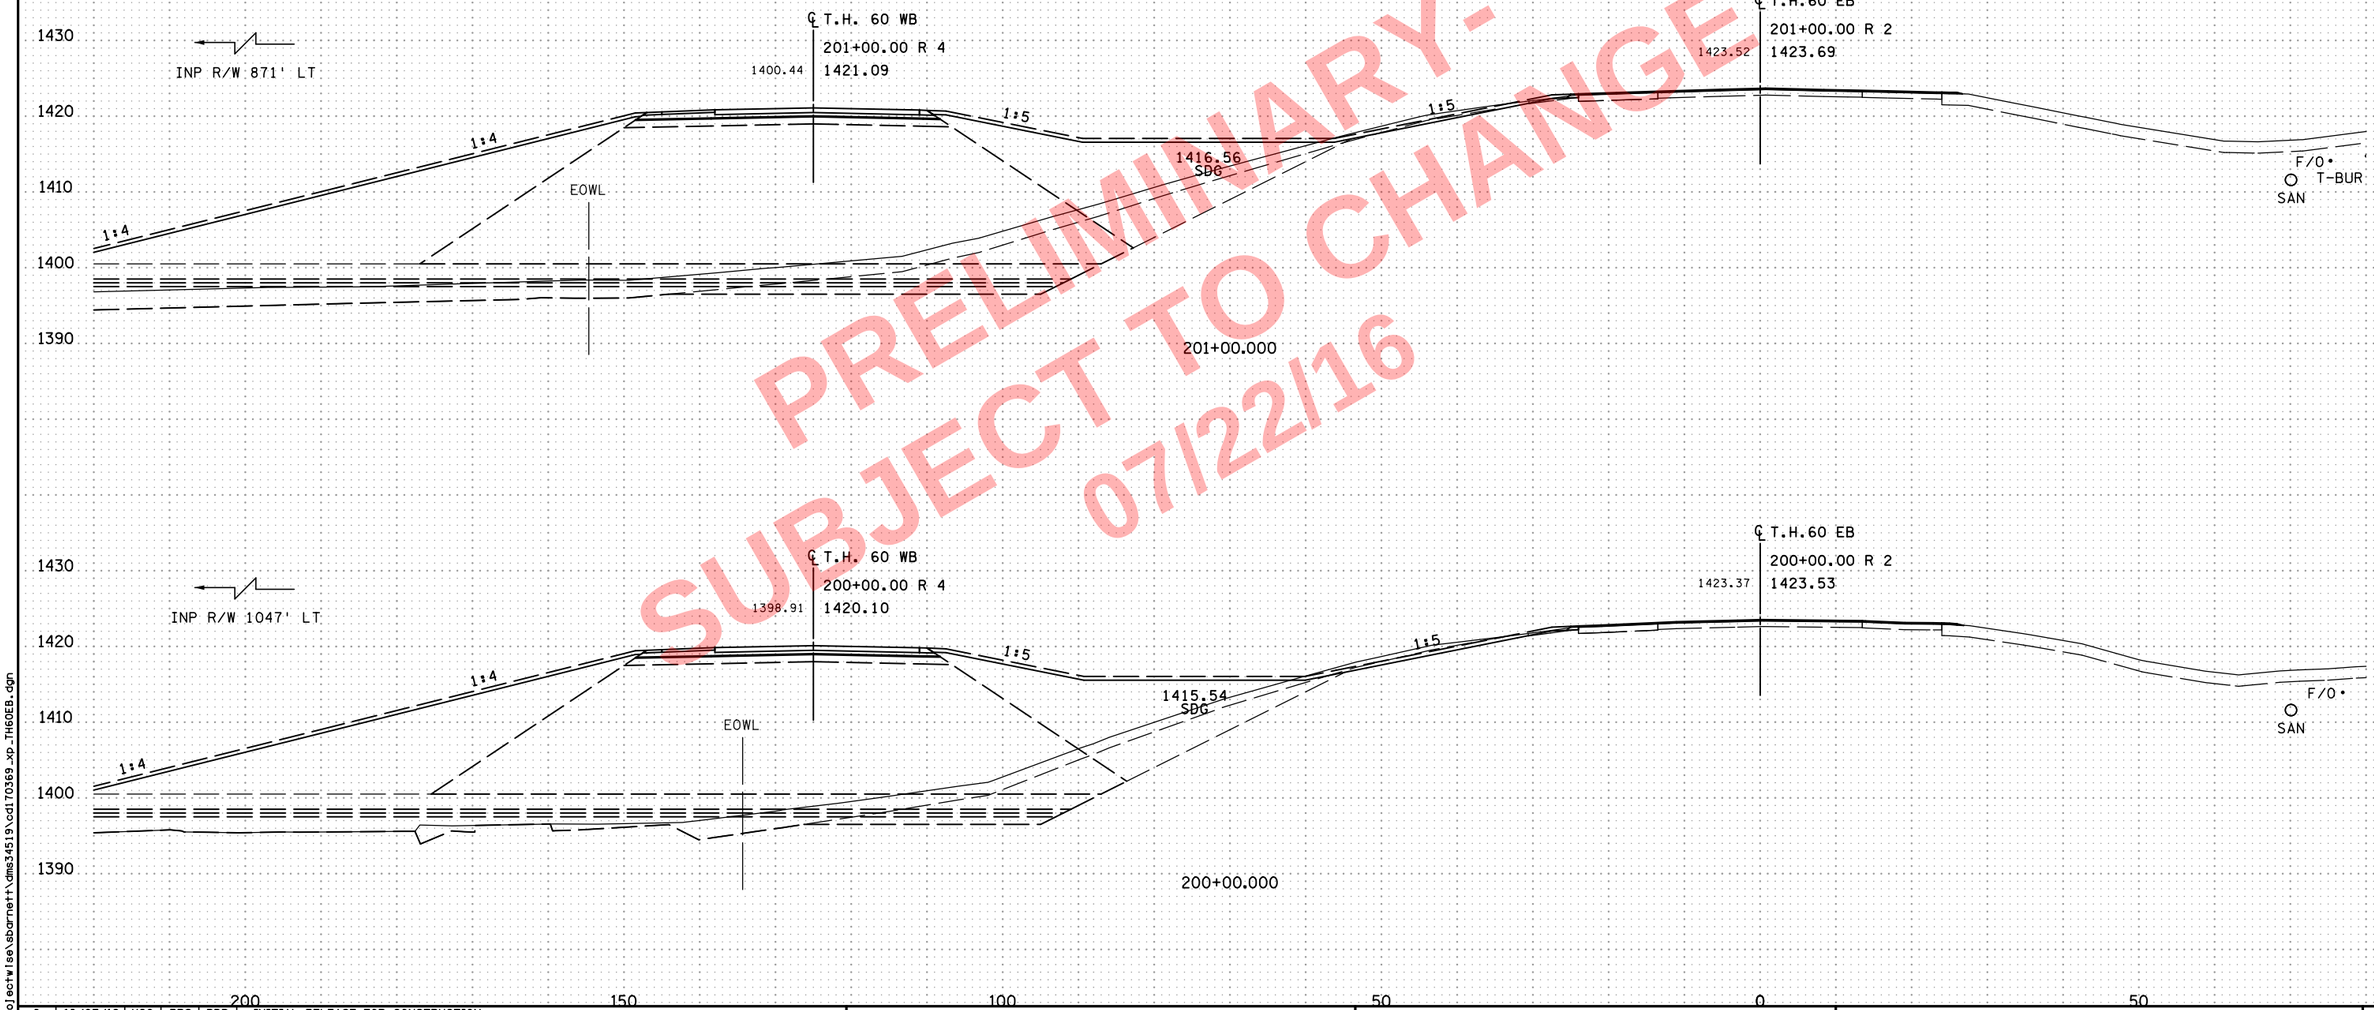

PRELIMINARY-
SUBJECT TO CHANGE
07/22/16

NO	DATE	DWN	DES	CKD	REVISION
0	10/07/16	HGO	PRS	BDB	INITIAL RELEASE FOR CONSTRUCTION

...\cd170369_xp_TH60EB.dgn

8:05:20 AM
7/22/2016
c:\pw_work\ngvprojectwise\sbarnett\dms34519\cd170369_xp_TH60EB.dgn

ALLIANT ENGINEERING
233 Park Ave S, Ste 300
Minneapolis, MN 55415
612.758.3080 MAIN
612.758.3099 FAX
www.alliant-inc.com

S.P. 1703-69 (T.H. 60) - WEST GAP

CROSS SECTIONS
T.H. 60
STA. 200+00.000 - 201+00.000

SHEET
X71
OF
X229

PRELIMINARY-
SUBJECT TO CHANGE
07/22/16

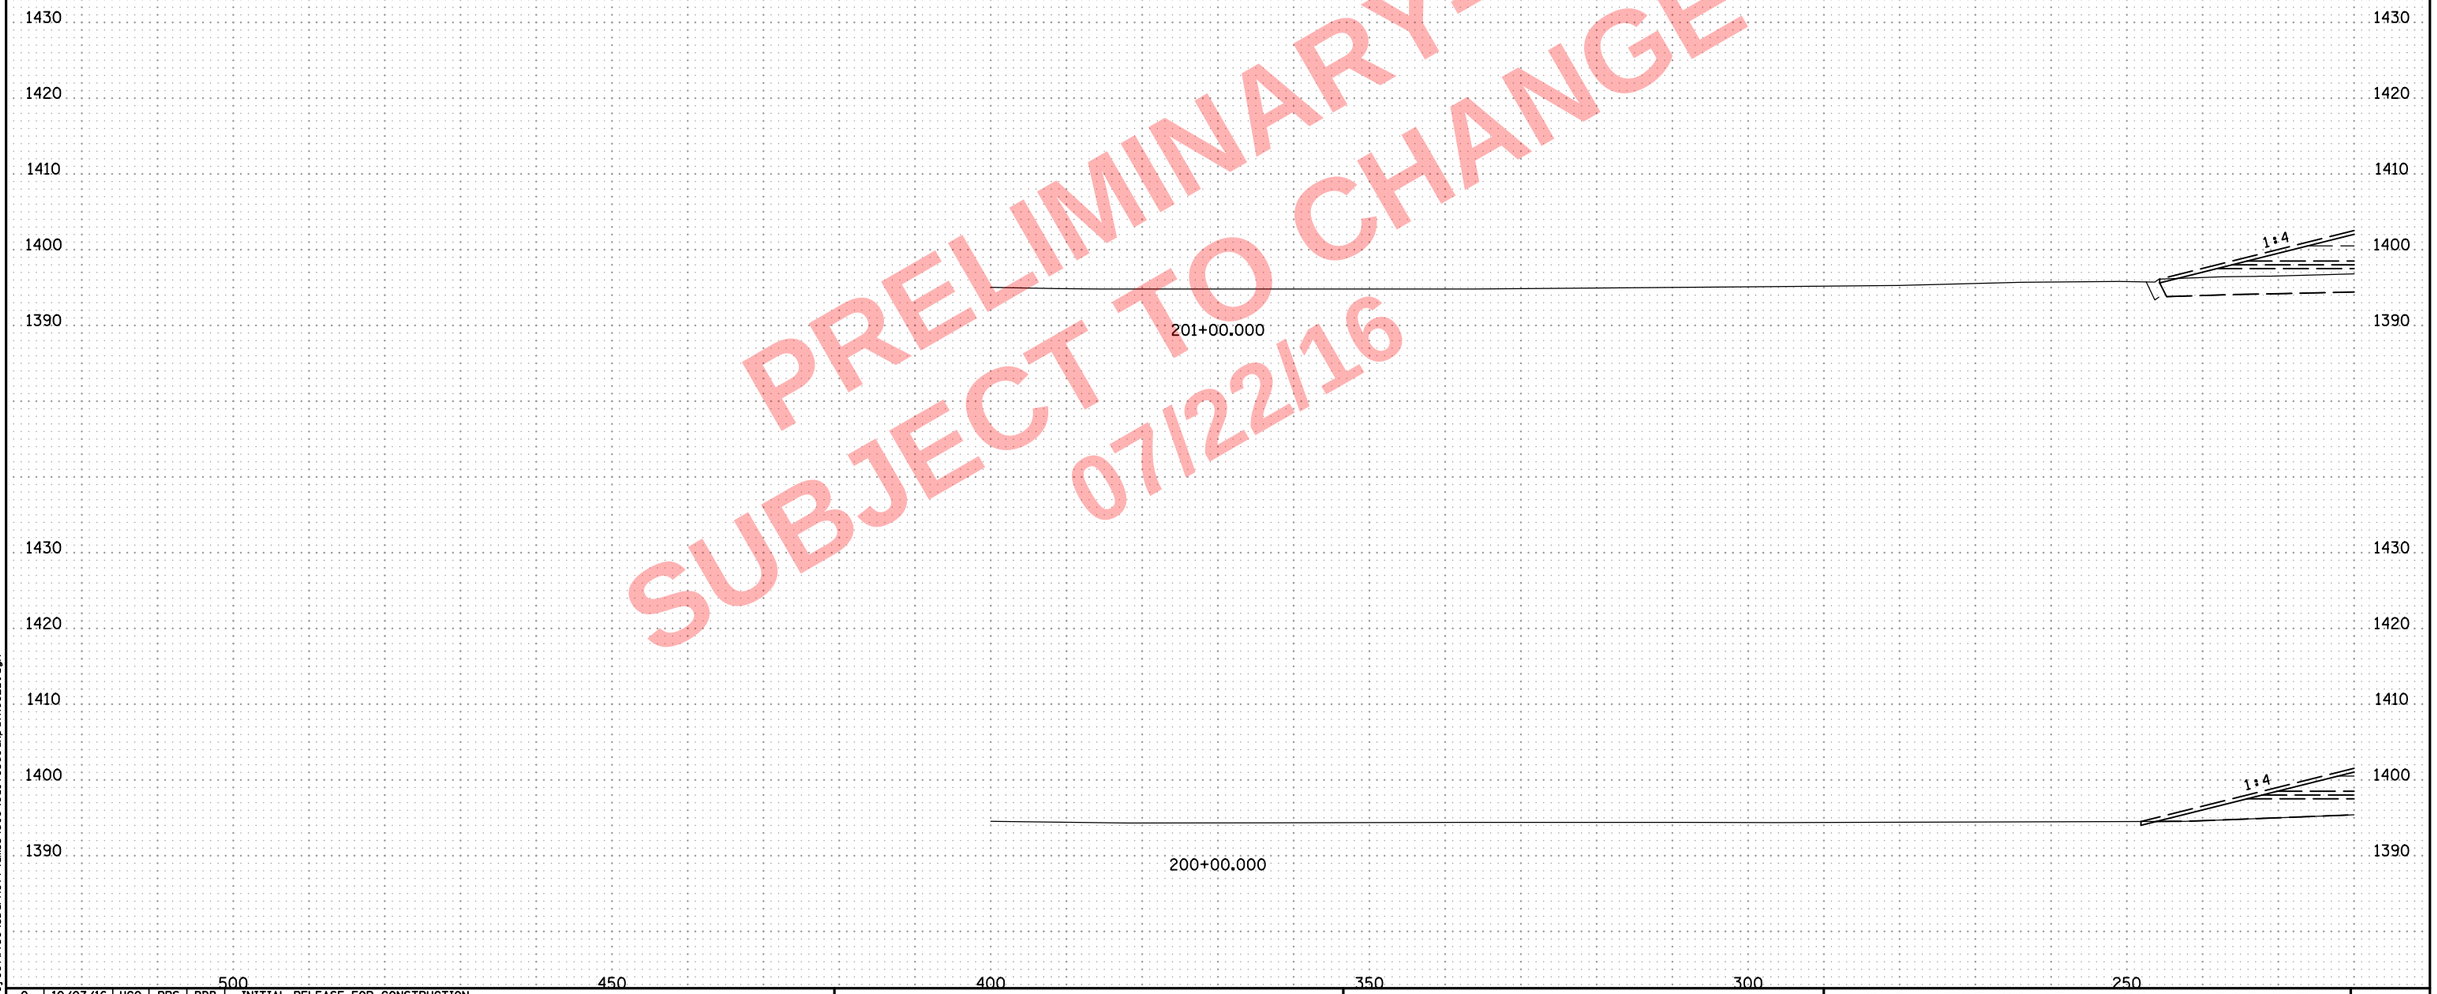

NO	DATE	DWN	DES	CKD	REVISION
0	10/07/16	HGO	PRS	BDB	INITIAL RELEASE FOR CONSTRUCTION

...\cd170369_xp_TH60EB.dgn

8:05:22 AM
7/22/2016
c:\pw_work\ng\projectwise\sbarnett\dms34519\cd170369_xp_TH60EB.dgn

ALLIANT ENGINEERING
233 Park Ave S, Ste 300
Minneapolis, MN 55415
612.758.3080 MAIN
612.758.3099 FAX
www.alliant-inc.com

S.P. 1703-69 (T.H. 60) - WEST GAP

CROSS SECTIONS
T.H. 60
STA. 200+00.000 - 201+00.000

SHEET
X71A
OF
X229

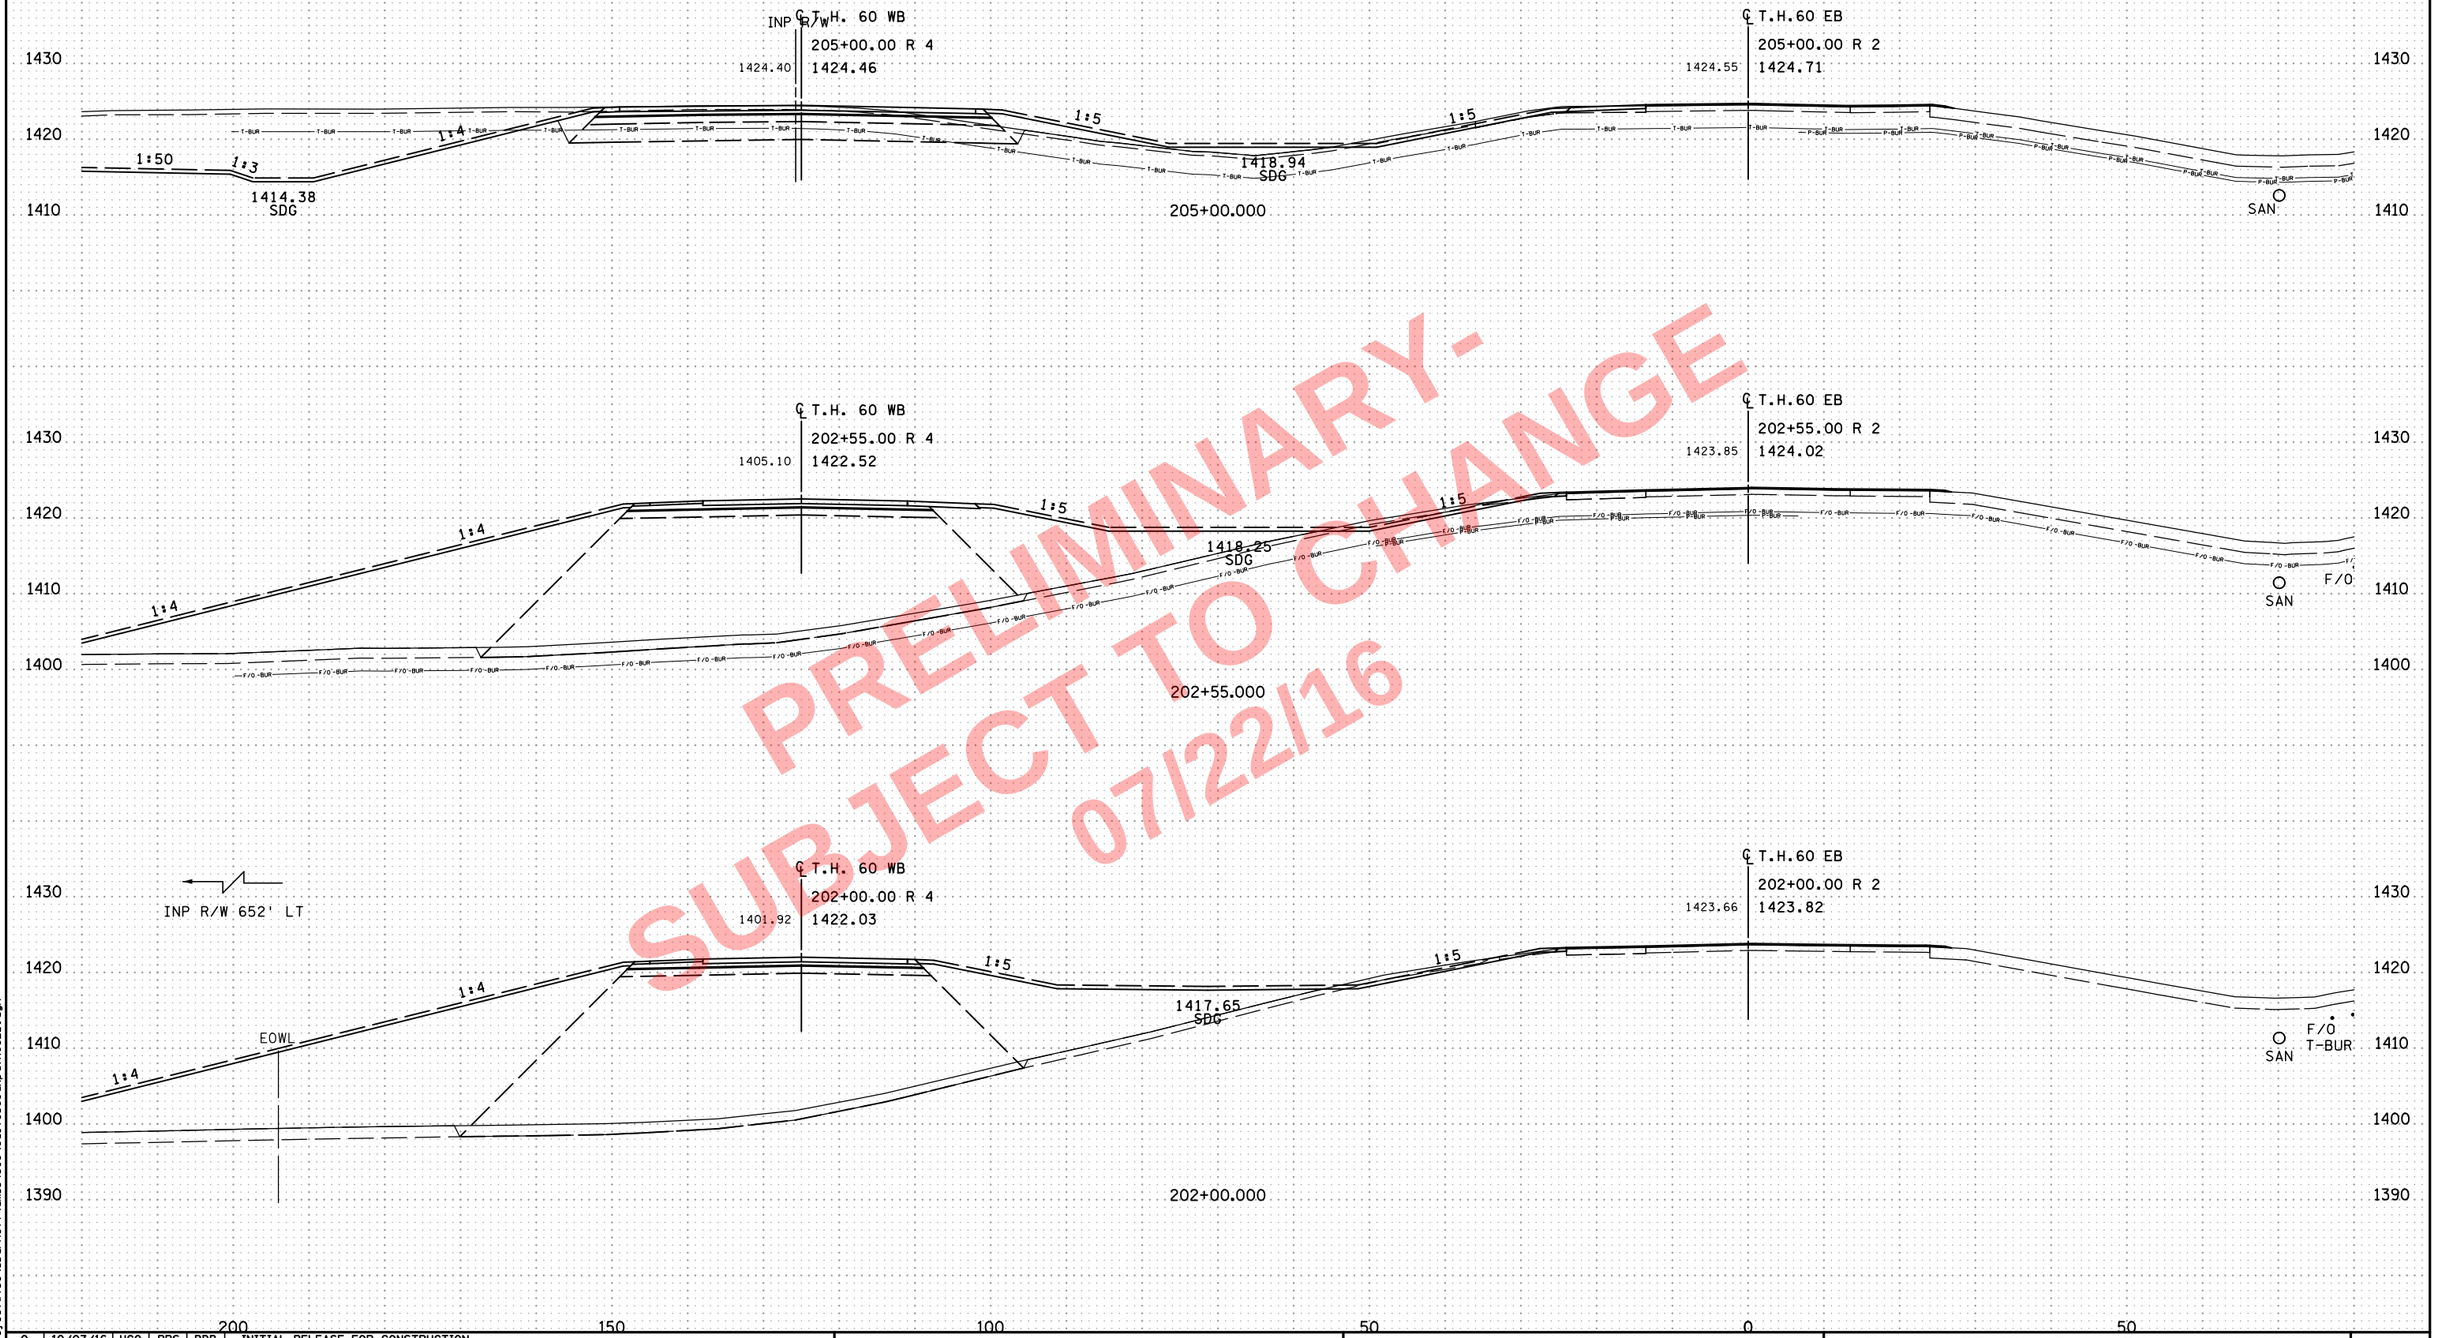

PRELIMINARY-
SUBJECT TO CHANGE
07/22/16

NO	DATE	DWN	DES	CKD	REVISION
0	10/07/16	HGO	PRS	BDB	INITIAL RELEASE FOR CONSTRUCTION

...\cd170369_xp_TH60EB.dgn

8:05:24 AM
7/22/2016
c:\pw_work\ngvprojectwise\sbarnett\dms34519\cd170369_xp_TH60EB.dgn

ALLIANT ENGINEERING
233 Park Ave S, Ste 300
Minneapolis, MN 55415
612.758.3080 MAIN
612.758.3099 FAX
www.alliant-inc.com

S.P. 1703-69 (T.H. 60) - WEST GAP

CROSS SECTIONS
T.H. 60
STA. 202+00.000 - 205+00.000

SHEET
X72
OF
X229

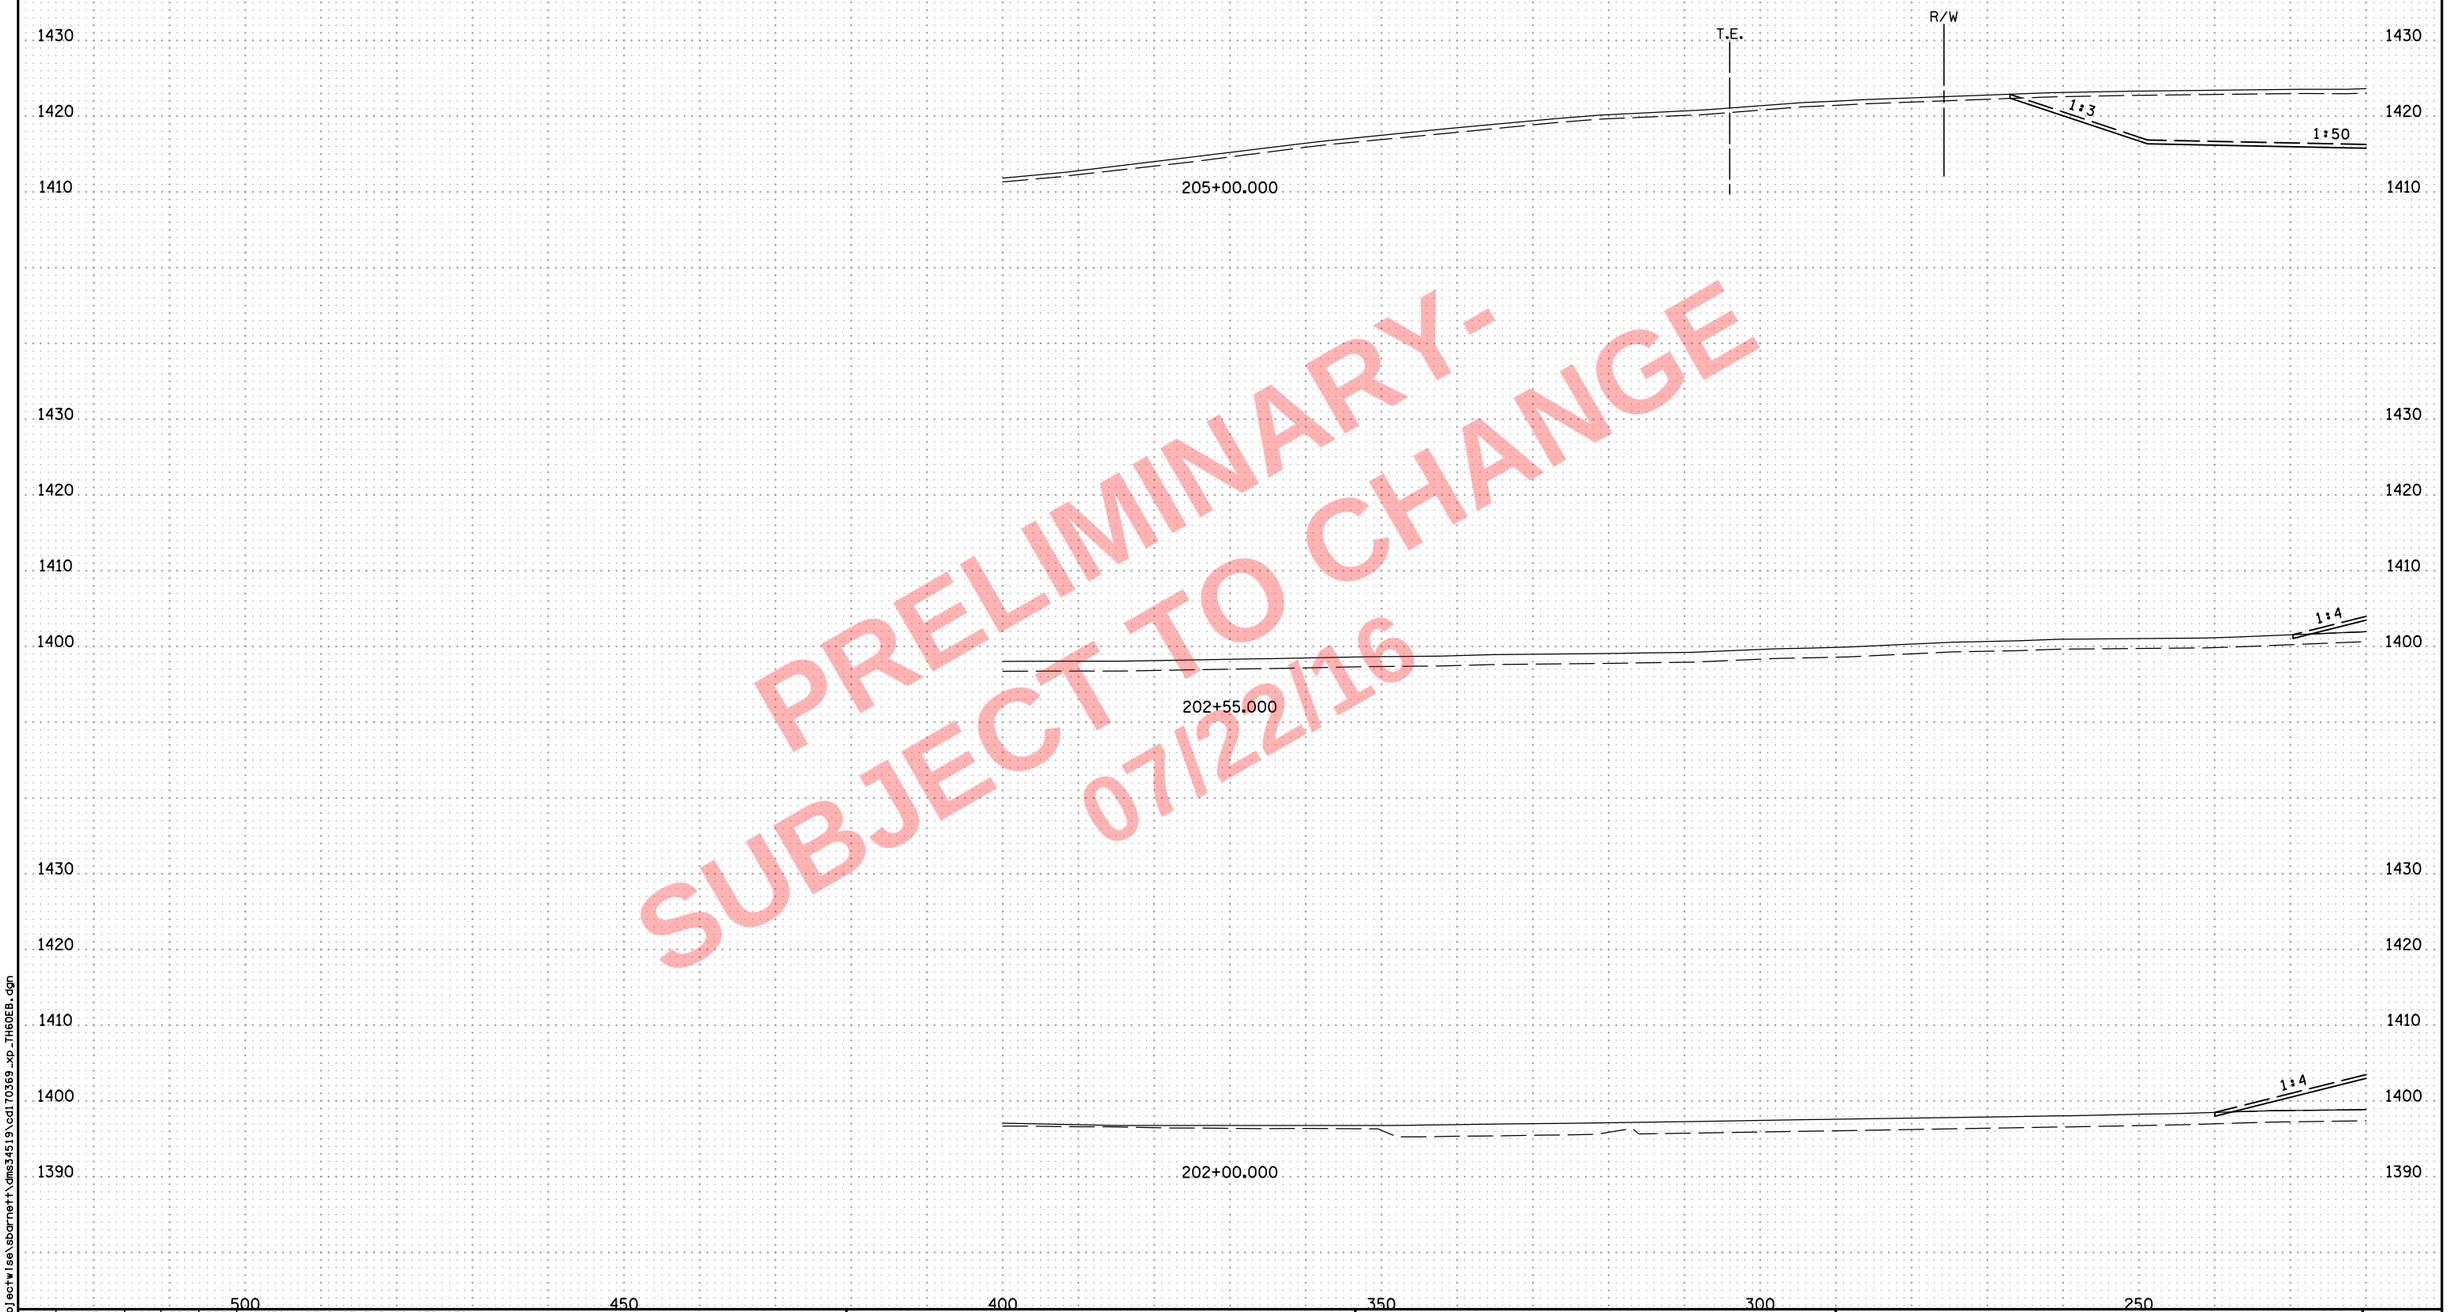

PRELIMINARY -
SUBJECT TO CHANGE
07/22/16

NO	DATE	DWN	DES	CKD	REVISION
0	10/07/16	HGO	PRS	BDB	INITIAL RELEASE FOR CONSTRUCTION

...\cd170369_xp_TH60EB.dgn

8:05:26 AM
7/22/2016
c:\pw_working\projectwise\sbarnett\dms34519\cd170369_xp_TH60EB.dgn

ALLIANT ENGINEERING
233 Park Ave S, Ste 300
Minneapolis, MN 55415
612.758.3080 MAIN
612.758.3099 FAX
www.alliant-inc.com

S.P. 1703-69 (T.H. 60) - WEST GAP

CROSS SECTIONS
T.H. 60
STA. 202+00.000 - 205+00.000

SHEET
X72A
OF
X229

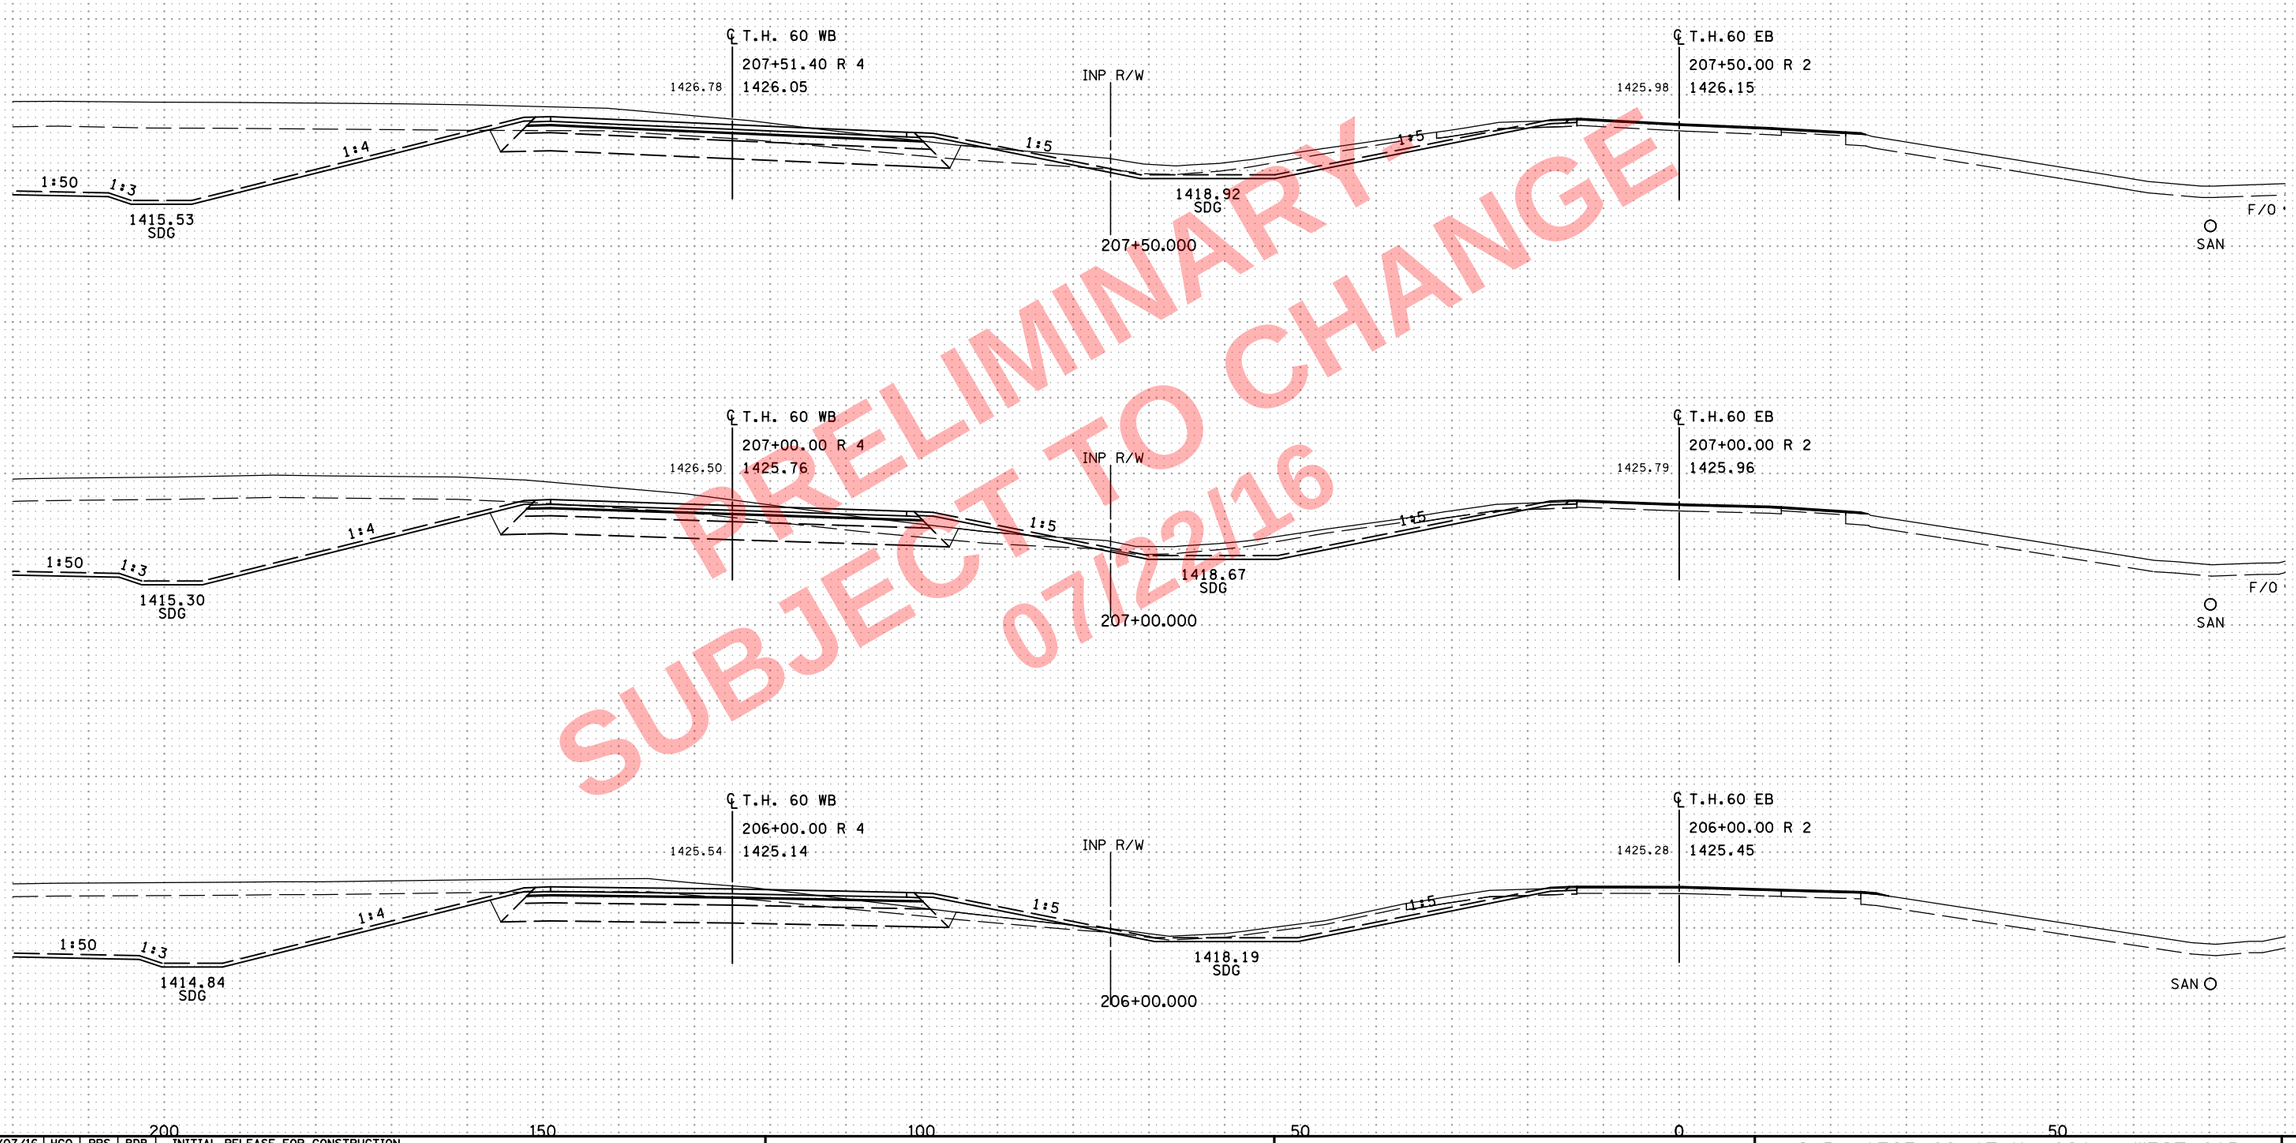

PRELIMINARY
SUBJECT TO CHANGE
07/22/16

NO	DATE	DWN	DES	CKD	REVISION
0	10/07/16	HGO	PRS	BDB	INITIAL RELEASE FOR CONSTRUCTION

...\cd170369_xp_TH60EB.dgn

8:05:27 AM
7/22/2016
c:\pw_working\projectwise\sbarnett\dms34519\cd170369_xp_TH60EB.dgn

ALLIANT ENGINEERING
233 Park Ave S, Ste 300
Minneapolis, MN 55415
612.758.3080 MAIN
612.758.3099 FAX
www.alliant-inc.com

S.P. 1703-69 (T.H. 60) - WEST GAP

CROSS SECTIONS
T.H. 60
STA. 206+00.000 - 207+50.000

SHEET
X73
OF
X229

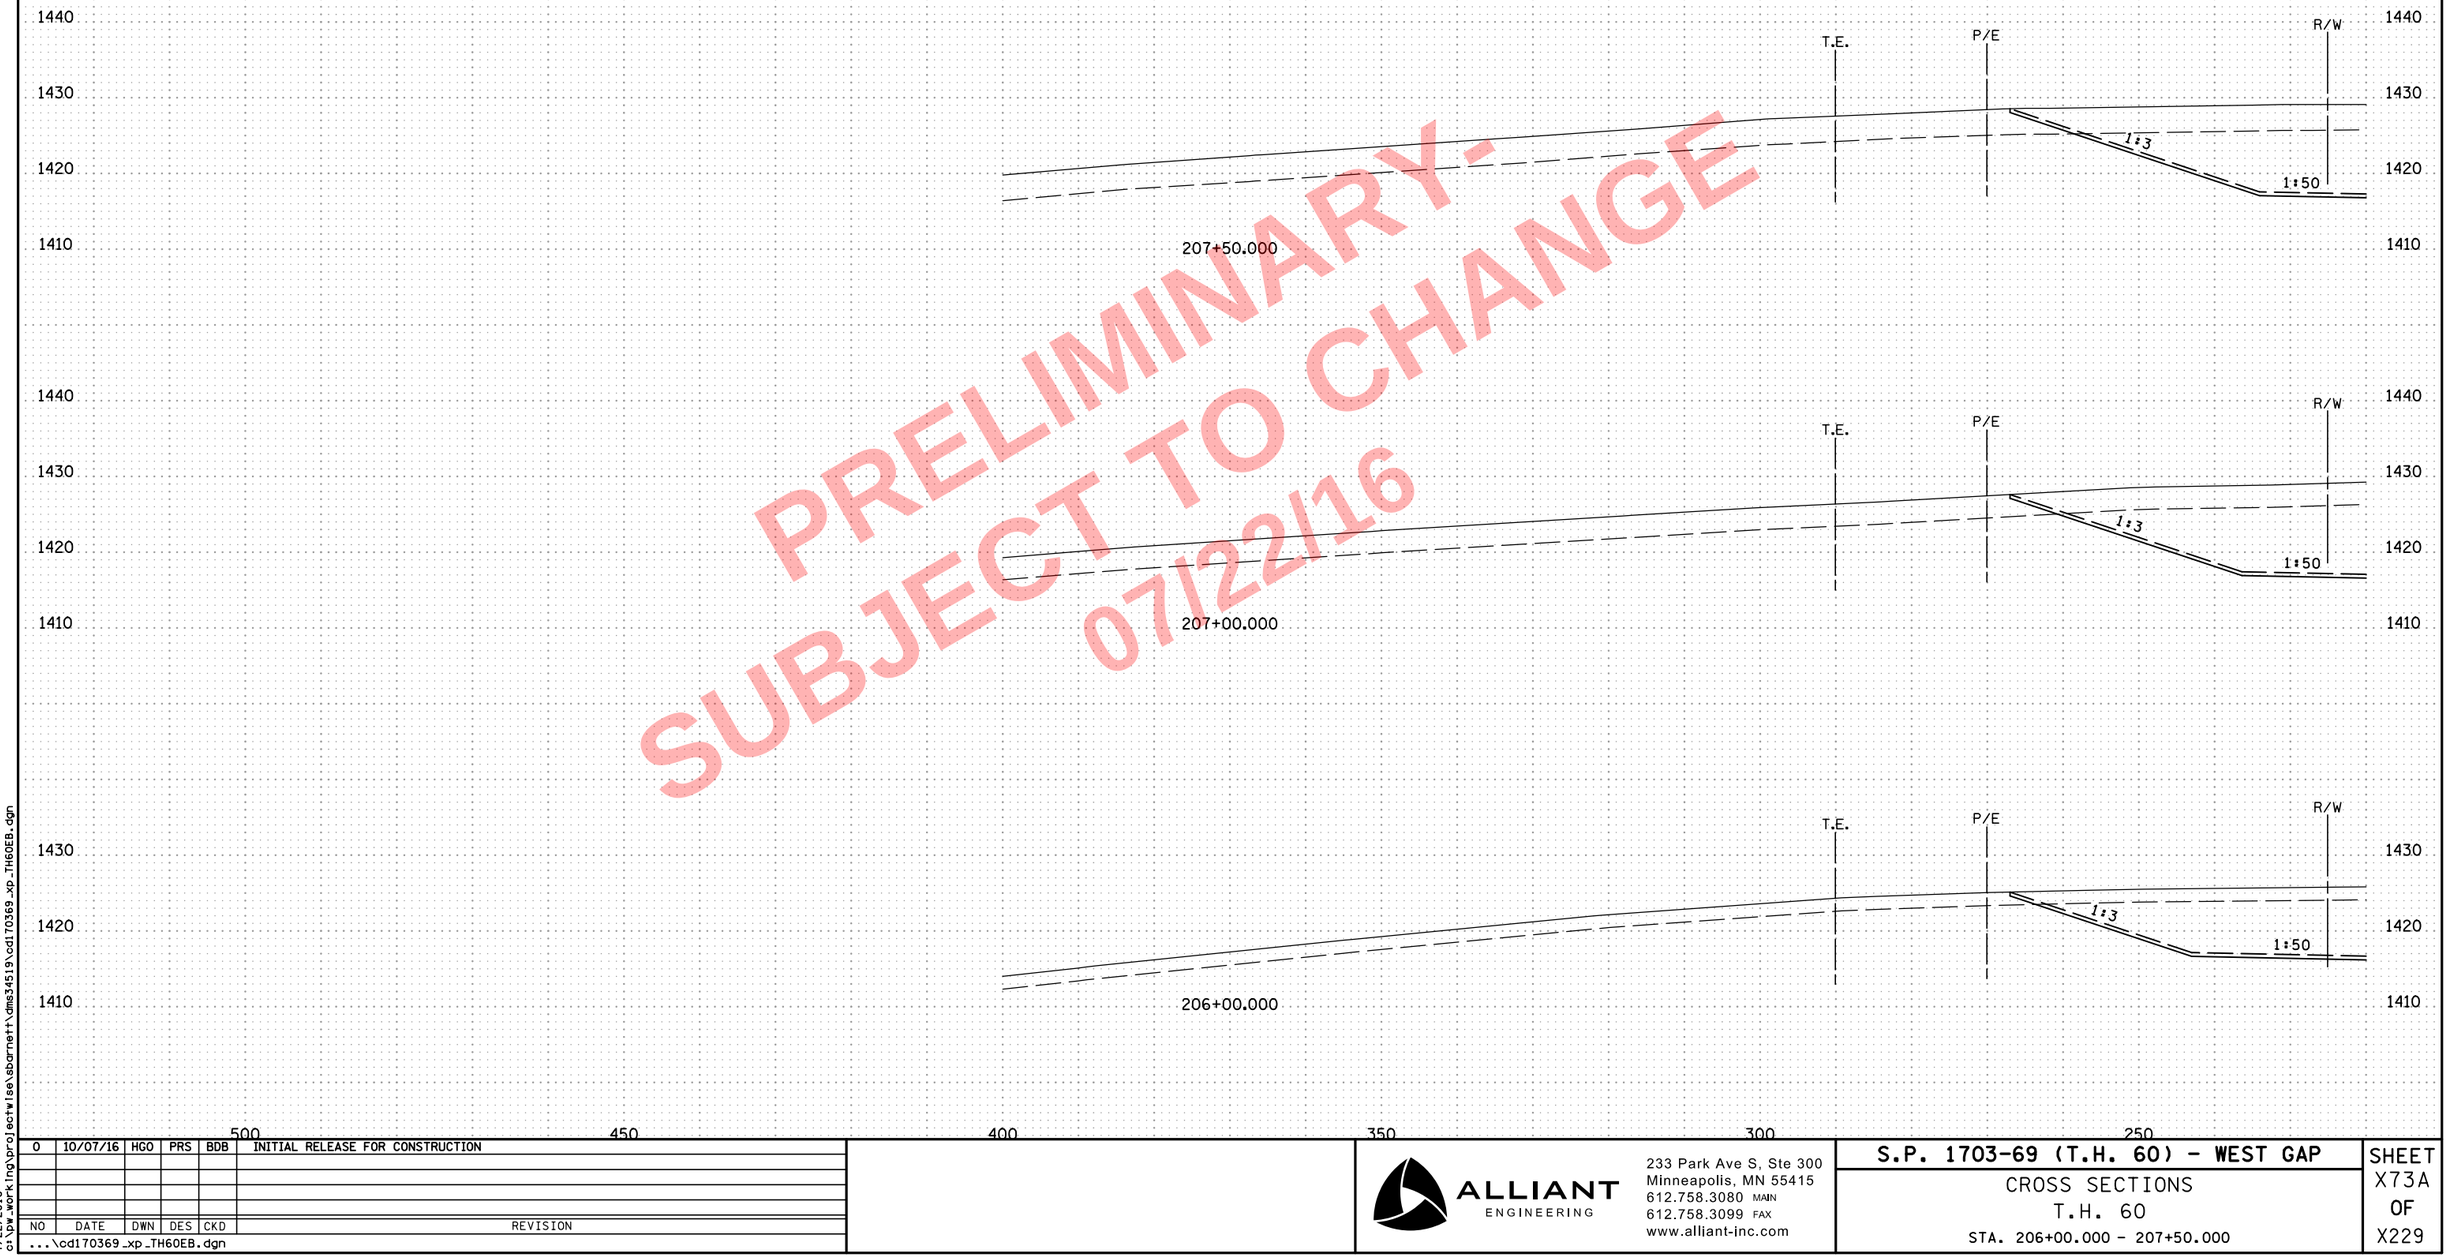

PRELIMINARY-
SUBJECT TO CHANGE
07/22/16

NO	DATE	DWN	DES	CKD	REVISION
0	10/07/16	HGO	PRS	BDB	INITIAL RELEASE FOR CONSTRUCTION

...\cd170369_xp_TH60EB.dgn

8:05:30 AM
7/22/2016
c:\pw_working\projectwise\sbarnett\dms34519\cd170369_xp_TH60EB.dgn

ALLIANT ENGINEERING
233 Park Ave S, Ste 300
Minneapolis, MN 55415
612.758.3080 MAIN
612.758.3099 FAX
www.alliant-inc.com

S.P. 1703-69 (T.H. 60) - WEST GAP

CROSS SECTIONS
T.H. 60
STA. 206+00.000 - 207+50.000

SHEET
X73A
OF
X229

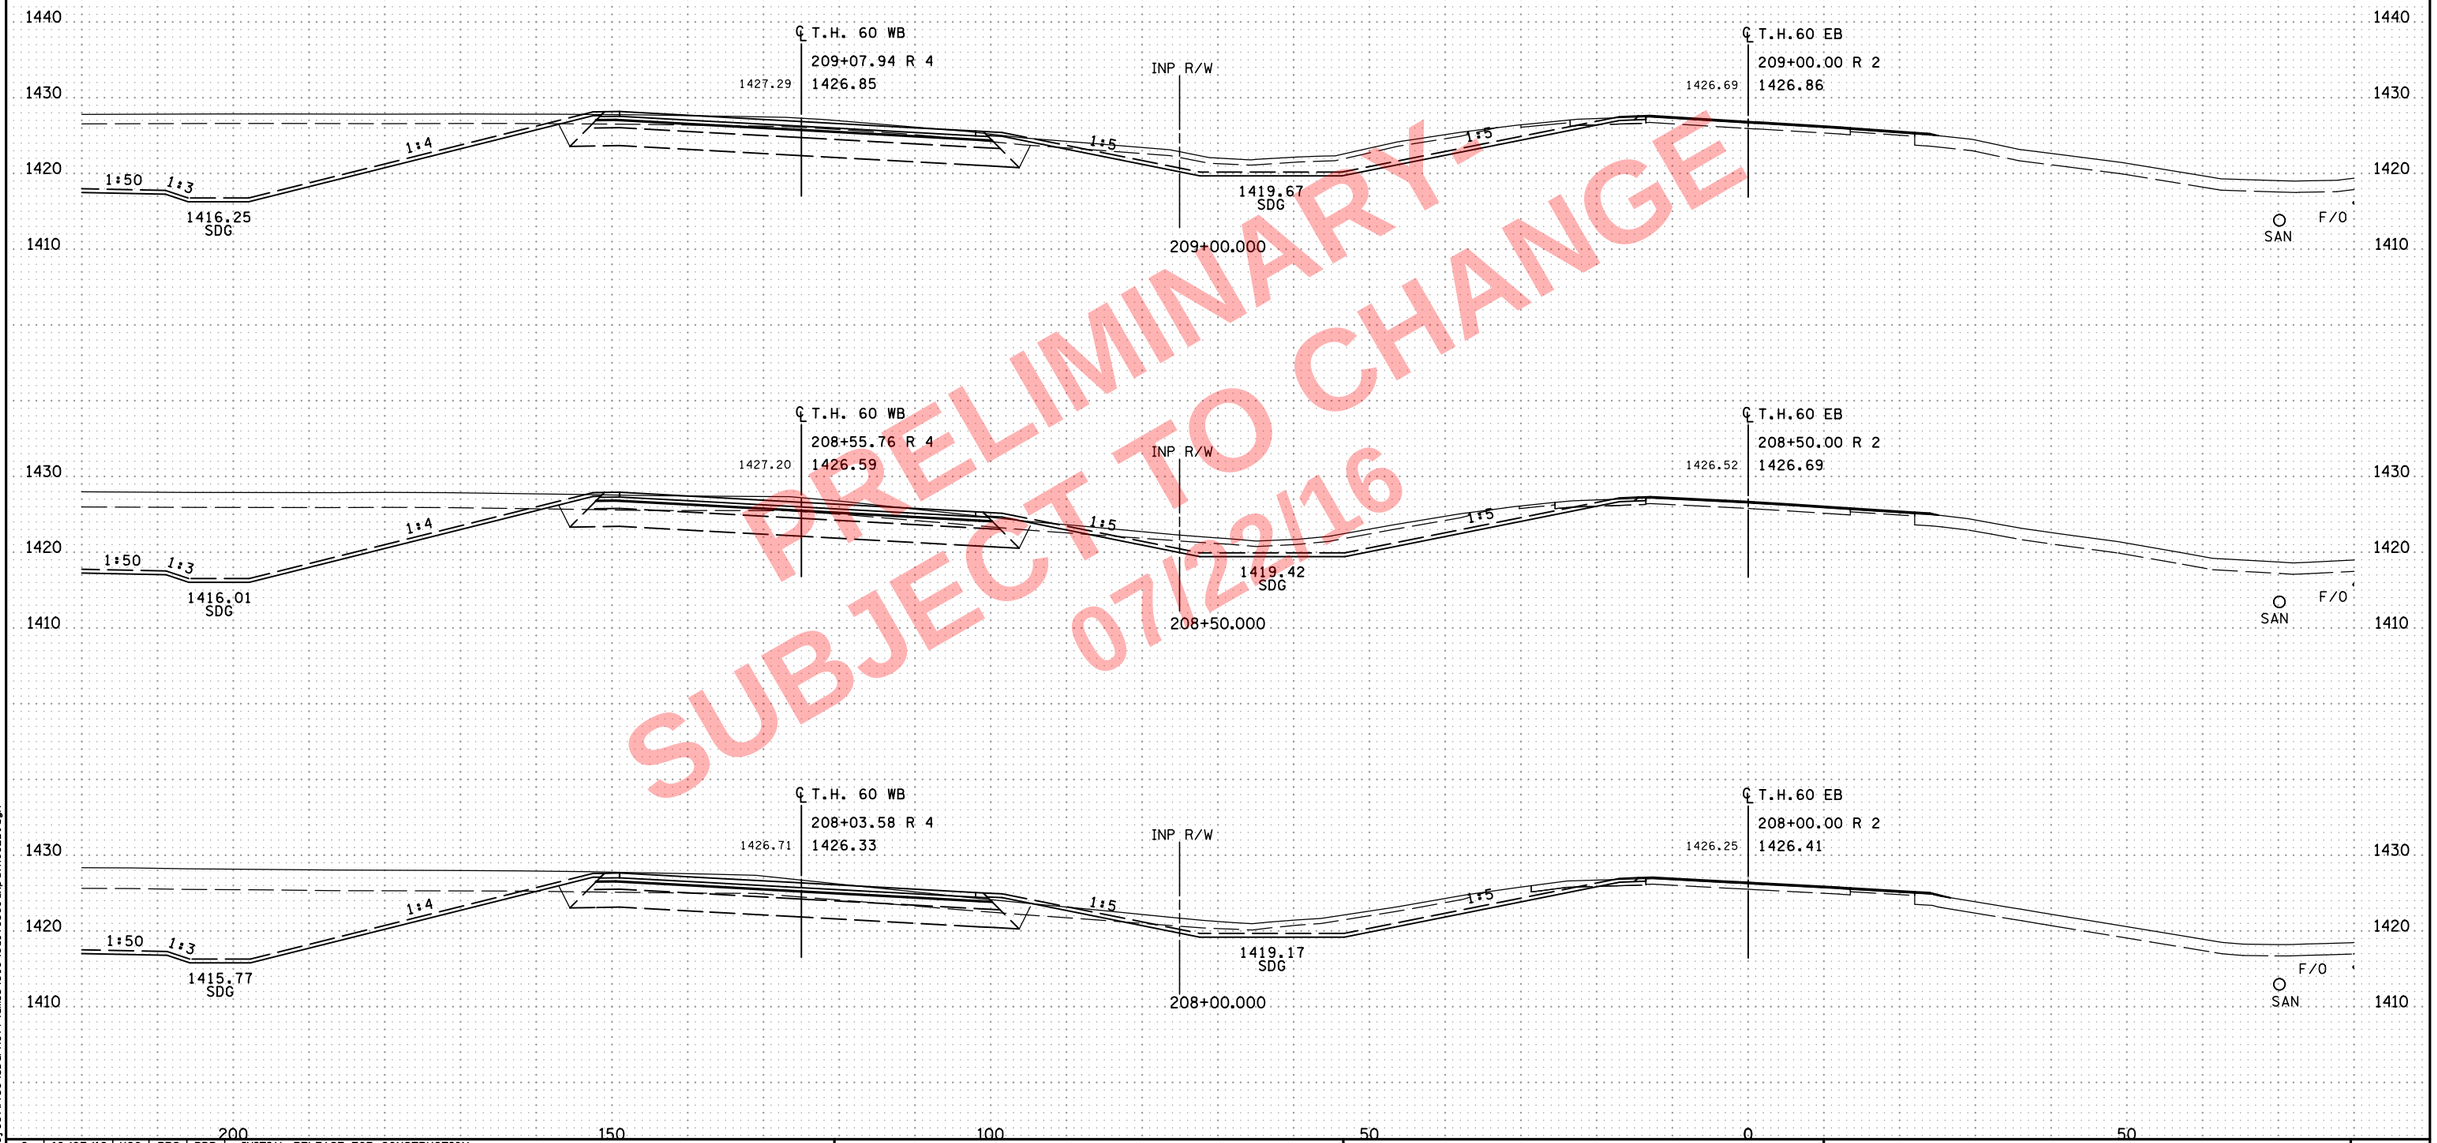

PRELIMINARY
SUBJECT TO CHANGE
07/22/16

NO	DATE	DWN	DES	CKD	REVISION
0	10/07/16	HGO	PRS	BDB	INITIAL RELEASE FOR CONSTRUCTION

...\cd170369_xp_TH60EB.dgn

8:05:32 AM
7/22/2016
o:\pw_working\projectwise\sbarnett\dms34519\cd170369_xp_TH60EB.dgn

ALLIANT ENGINEERING
233 Park Ave S, Ste 300
Minneapolis, MN 55415
612.758.3080 MAIN
612.758.3099 FAX
www.alliant-inc.com

S.P. 1703-69 (T.H. 60) - WEST GAP

CROSS SECTIONS
T.H. 60
STA. 208+00.000 - 209+00.000

SHEET
X74
OF
X229

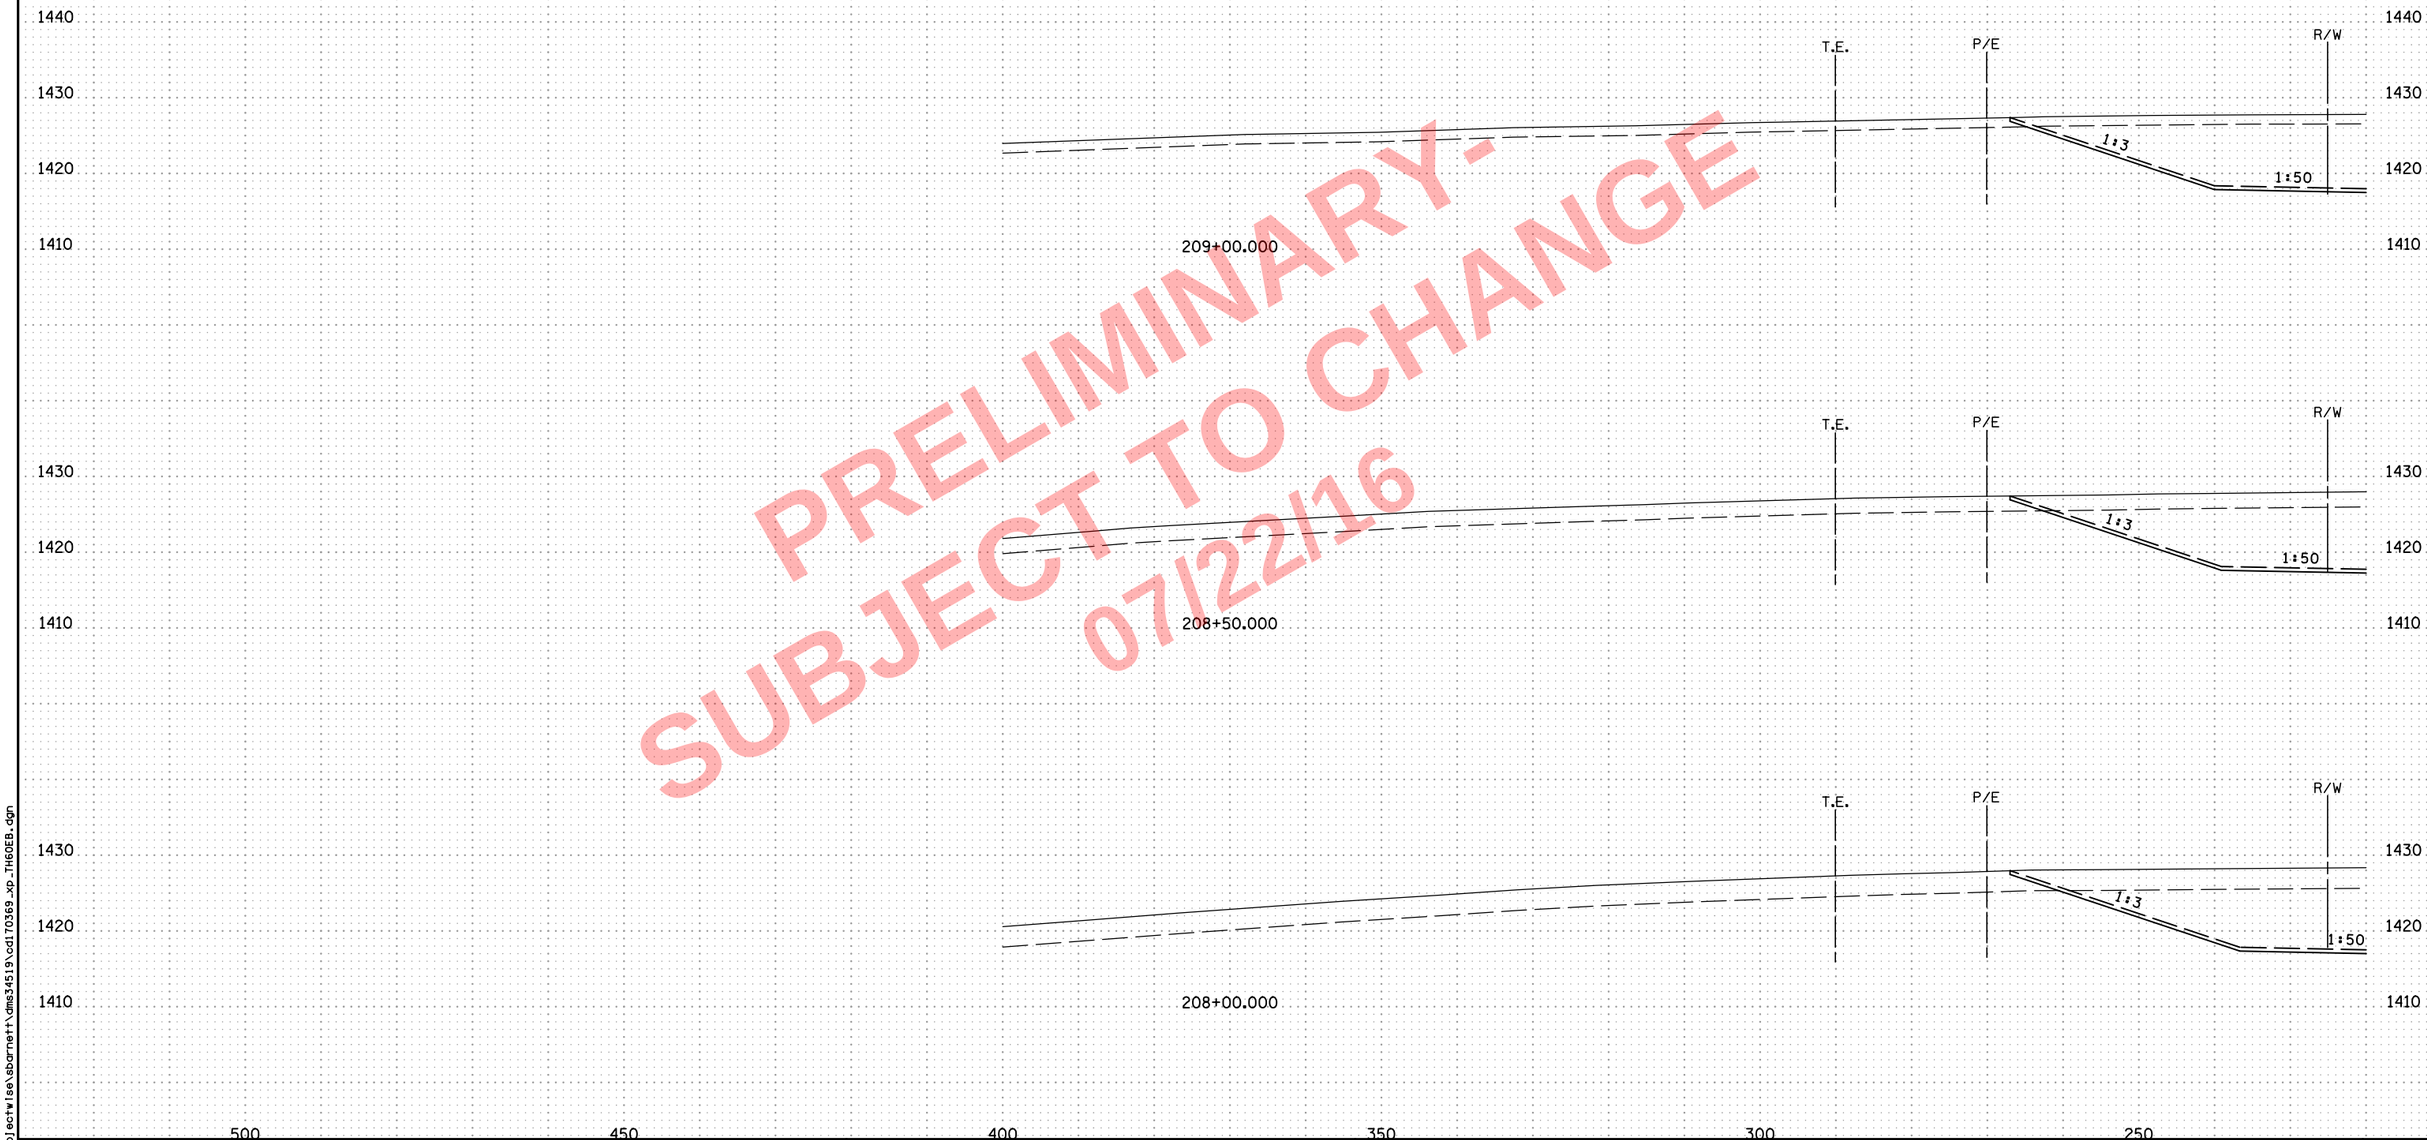

PRELIMINARY-
SUBJECT TO CHANGE
07/22/16

NO	DATE	DWN	DES	CKD	REVISION
0	10/07/16	HGO	PRS	BDB	INITIAL RELEASE FOR CONSTRUCTION

...\cd170369_xp_TH60EB.dgn

8:05:34 AM
7/22/2016
o:\pw_working\projectwise\sbarnett\dms34519\cd170369_xp_TH60EB.dgn

ALLIANT ENGINEERING
233 Park Ave S, Ste 300
Minneapolis, MN 55415
612.758.3080 MAIN
612.758.3099 FAX
www.alliant-inc.com

S.P. 1703-69 (T.H. 60) - WEST GAP

CROSS SECTIONS
T.H. 60
STA. 208+00.000 - 209+00.000

SHEET
X74A
OF
X229

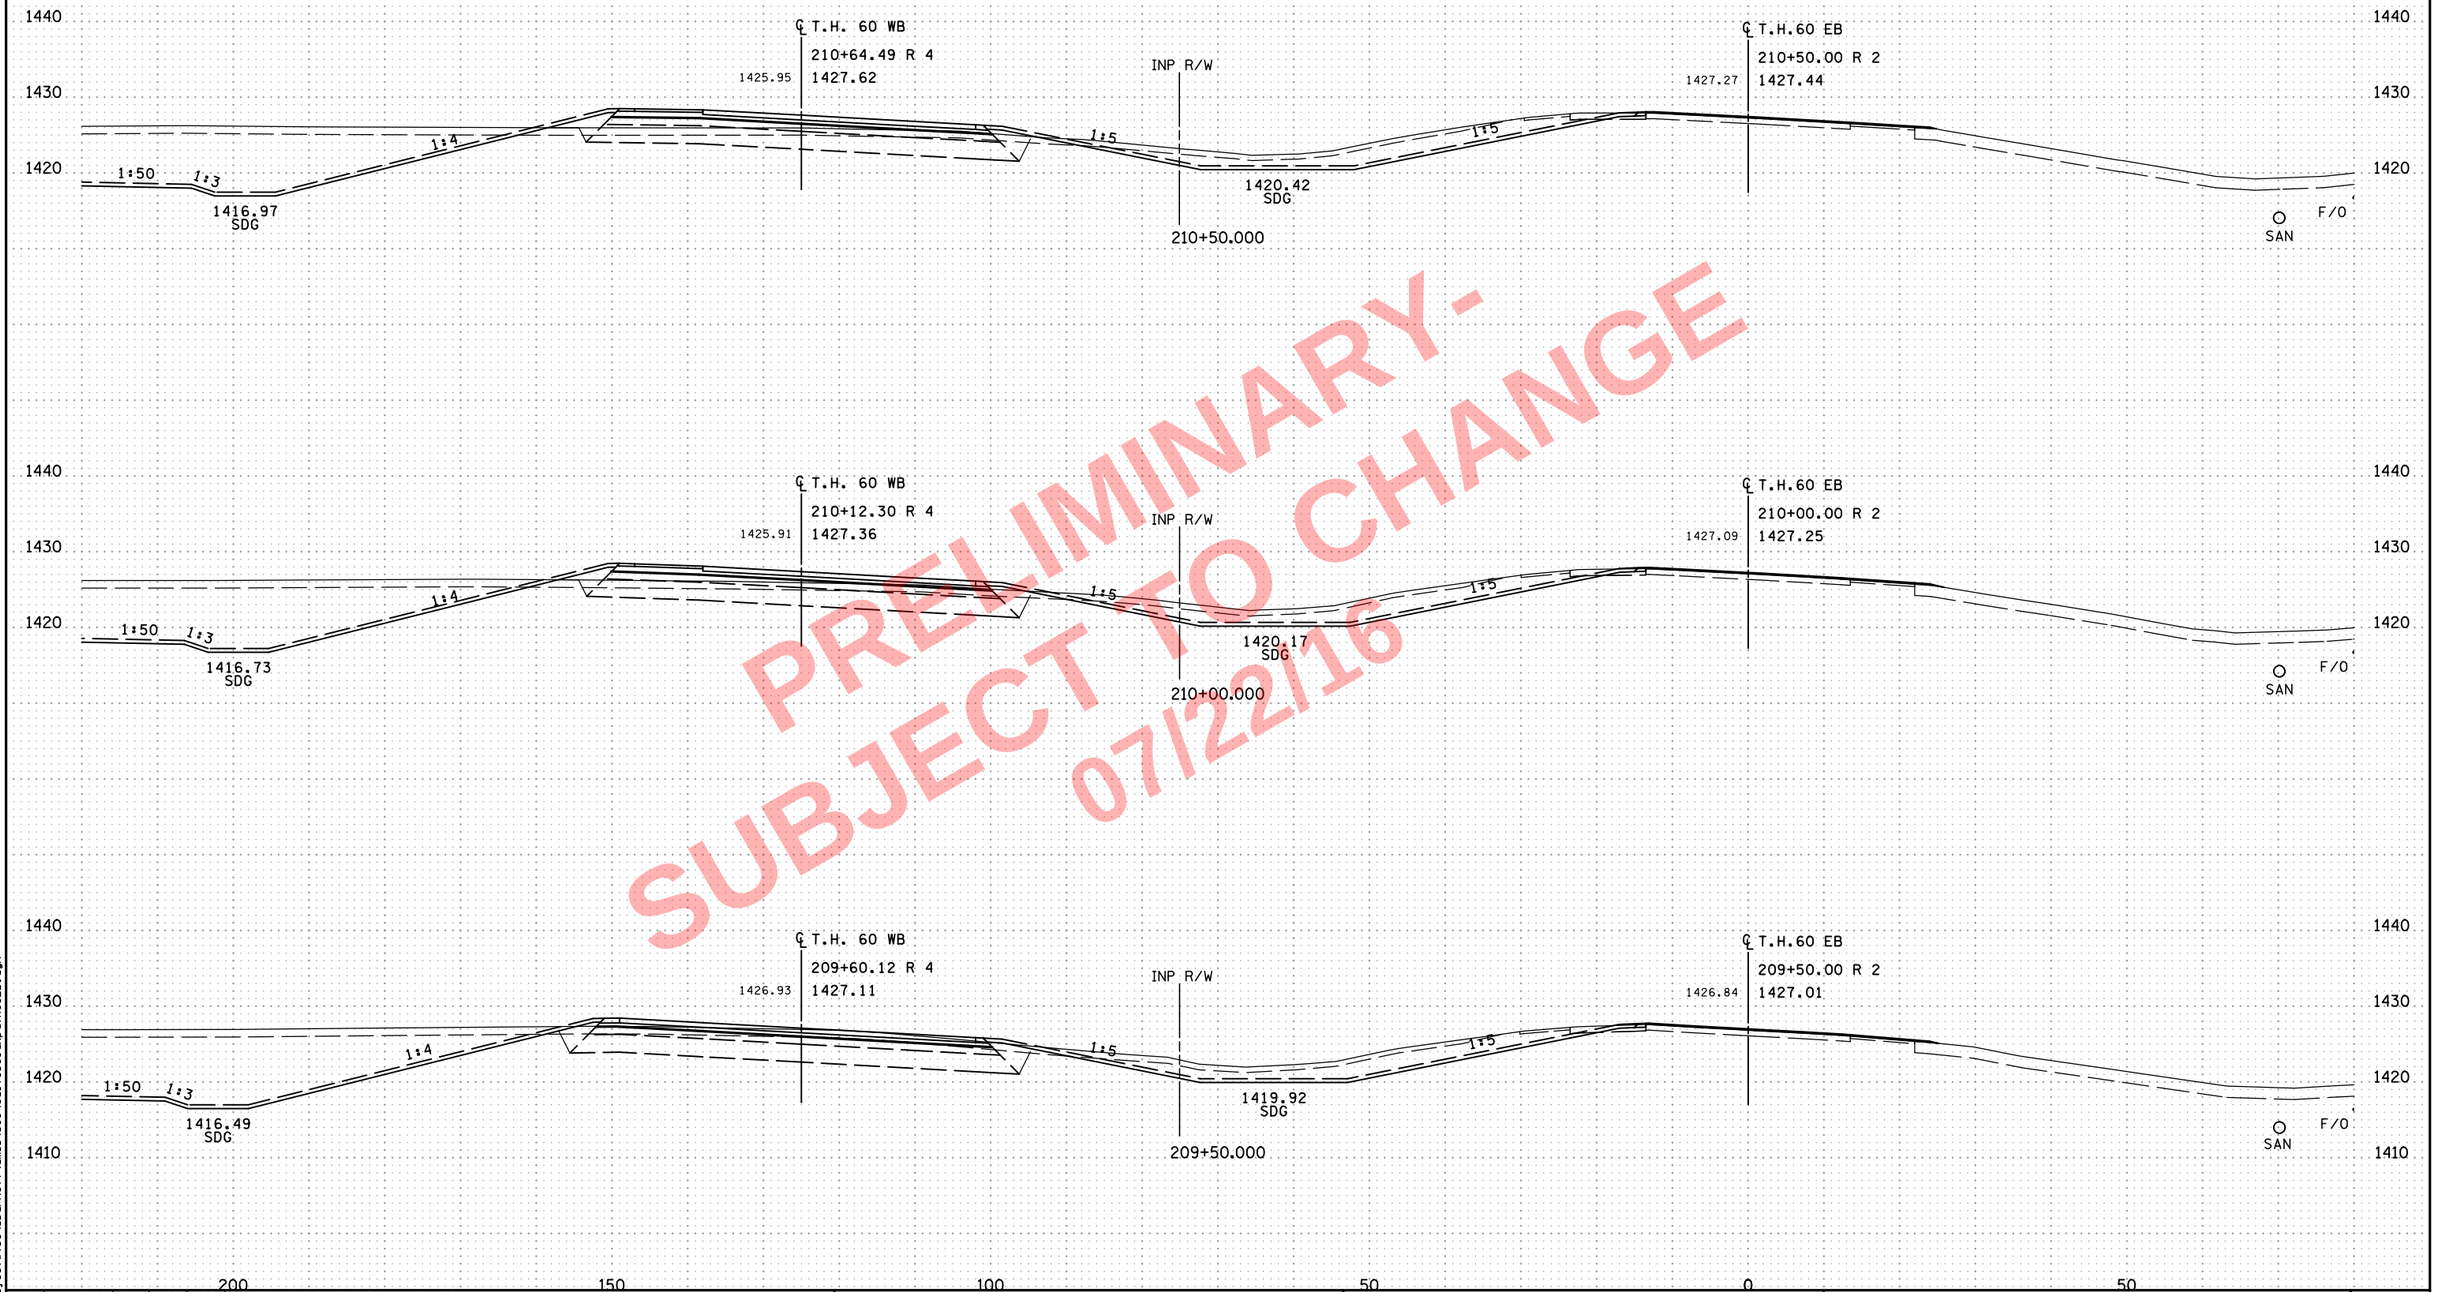

PRELIMINARY-
SUBJECT TO CHANGE
07/22/16

NO	DATE	DWN	DES	CKD	REVISION
0	10/07/16	HGO	PRS	BDB	INITIAL RELEASE FOR CONSTRUCTION

...\cd170369_xp_TH60EB.dgn

ALLIANT ENGINEERING
233 Park Ave S, Ste 300
Minneapolis, MN 55415
612.758.3080 MAIN
612.758.3099 FAX
www.alliant-inc.com

S.P. 1703-69 (T.H. 60) - WEST GAP

CROSS SECTIONS
T.H. 60
STA. 209+50.000 - 210+50.000

SHEET X75 OF X229

8:05:37 AM
7/22/2016
c:\pw_work\ng\project\wise\sbarnett\dms34519\cd170369_xp_TH60EB.dgn

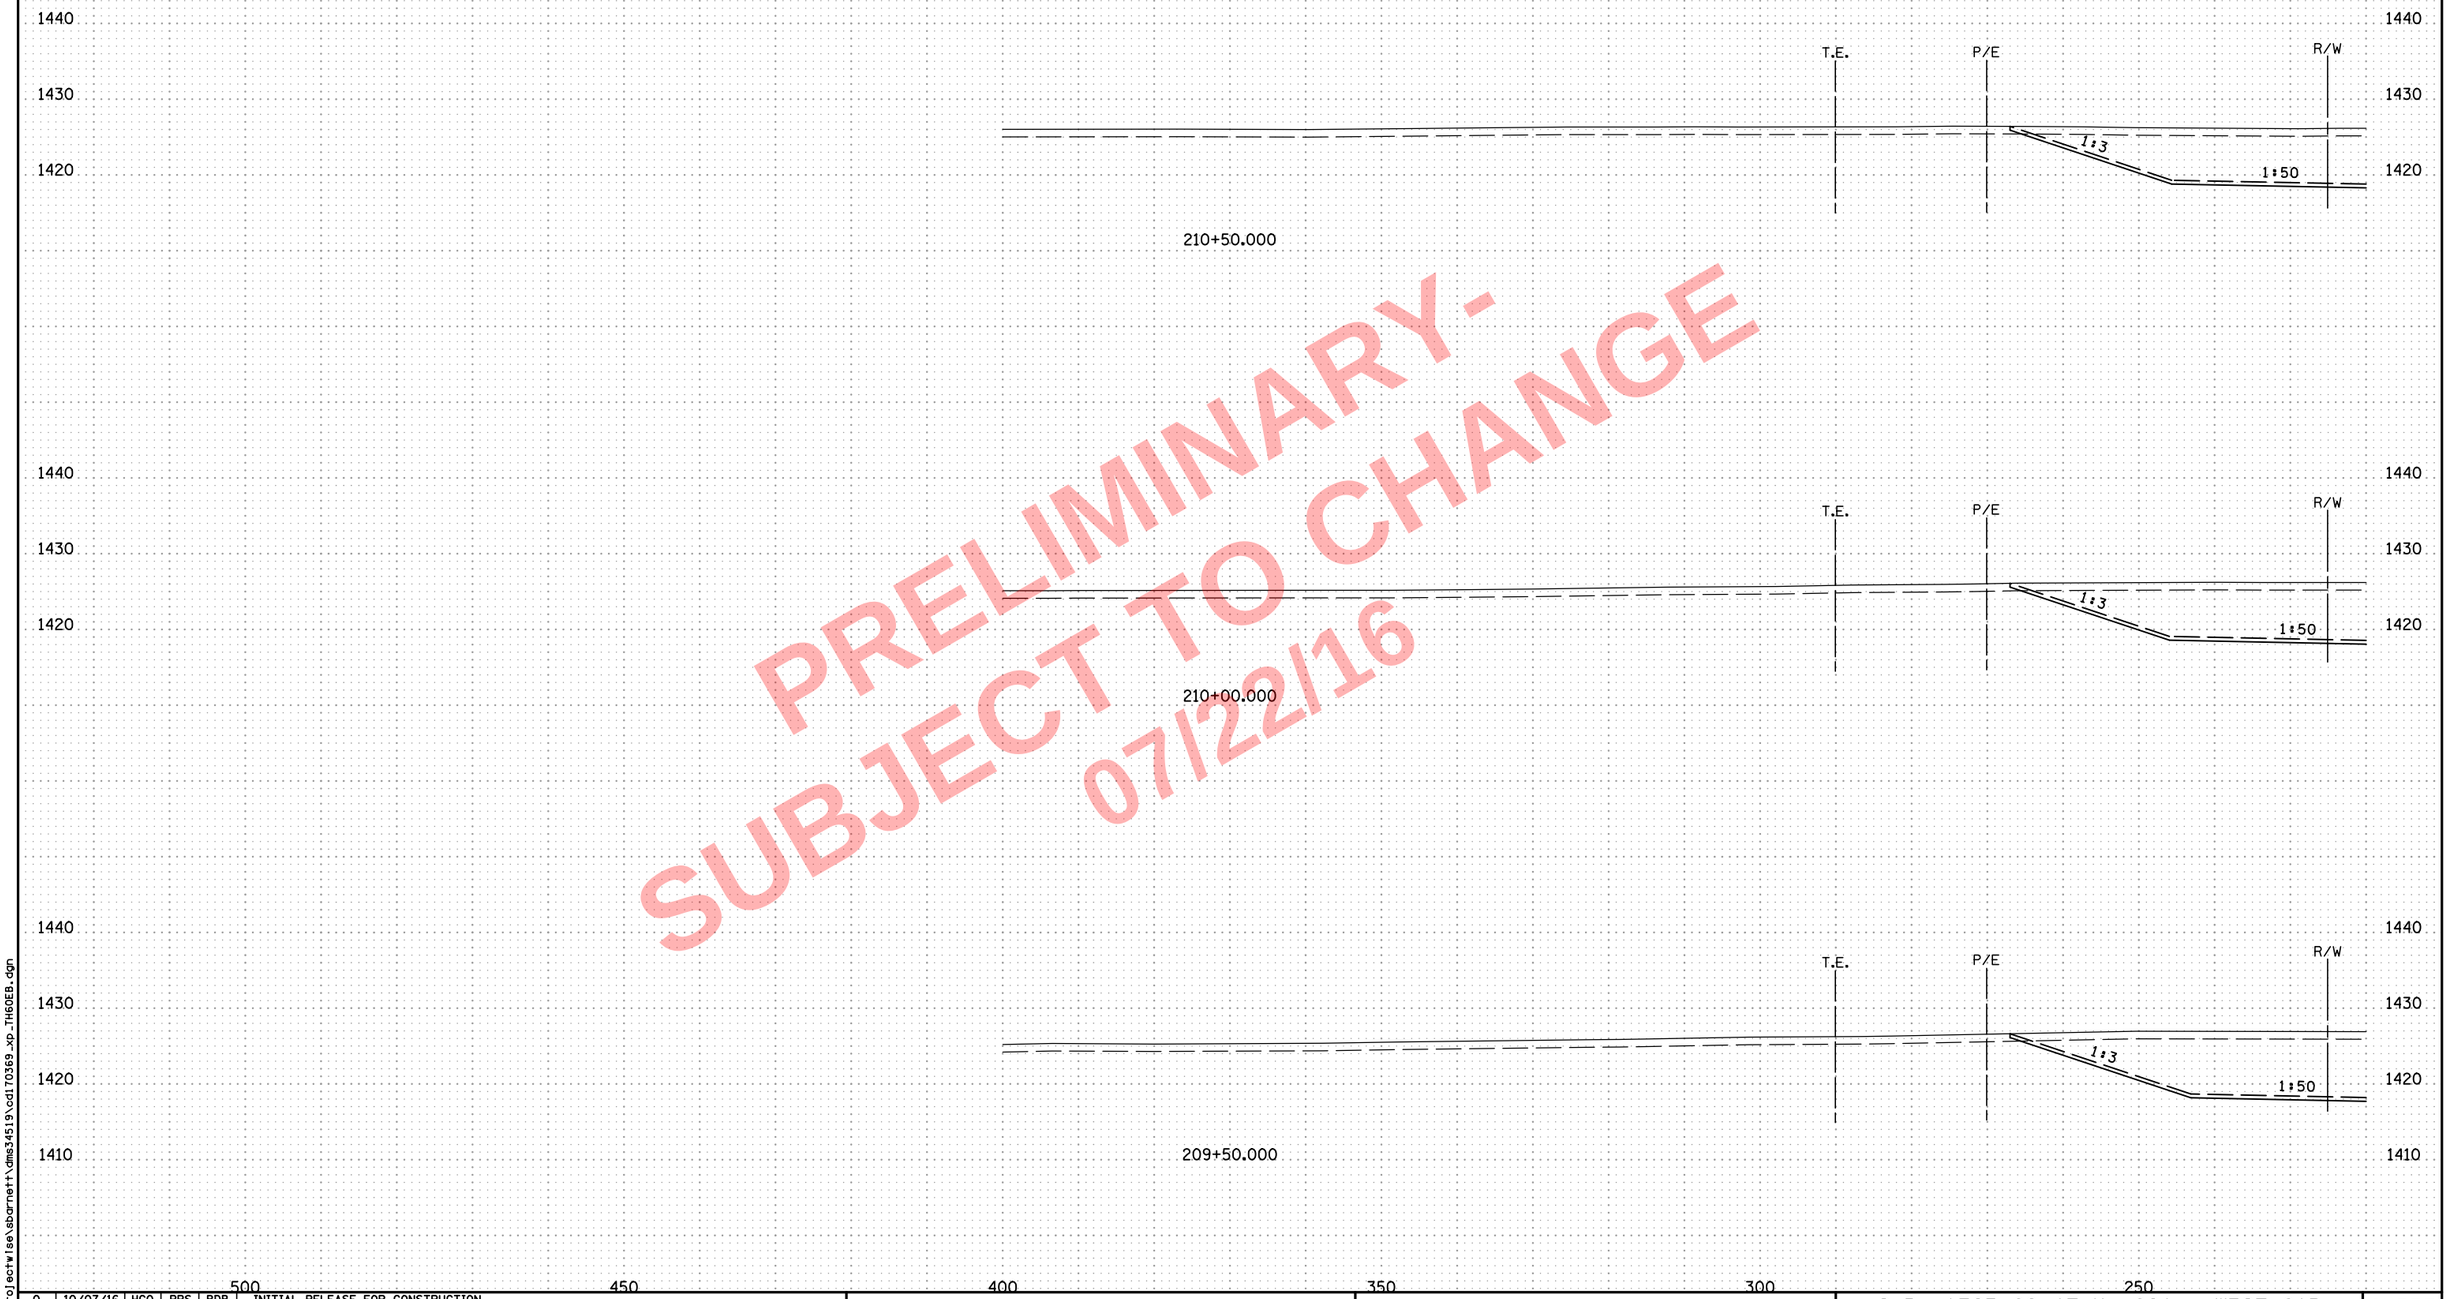

PRELIMINARY-
SUBJECT TO CHANGE
07/22/16

NO	DATE	DWN	DES	CKD	REVISION
0	10/07/16	HGO	PRS	BDB	INITIAL RELEASE FOR CONSTRUCTION

...\cd170369_xp_TH60EB.dgn

ALLIANT ENGINEERING
233 Park Ave S, Ste 300
Minneapolis, MN 55415
612.758.3080 MAIN
612.758.3099 FAX
www.alliant-inc.com

S.P. 1703-69 (T.H. 60) - WEST GAP

CROSS SECTIONS
T.H. 60
STA. 209+50.000 - 210+50.000

SHEET
X75A
OF
X229

8:05:39 AM
7/22/2016
c:\pw_working\projectwise\sbarnett\dms34519\cd170369_xp_TH60EB.dgn

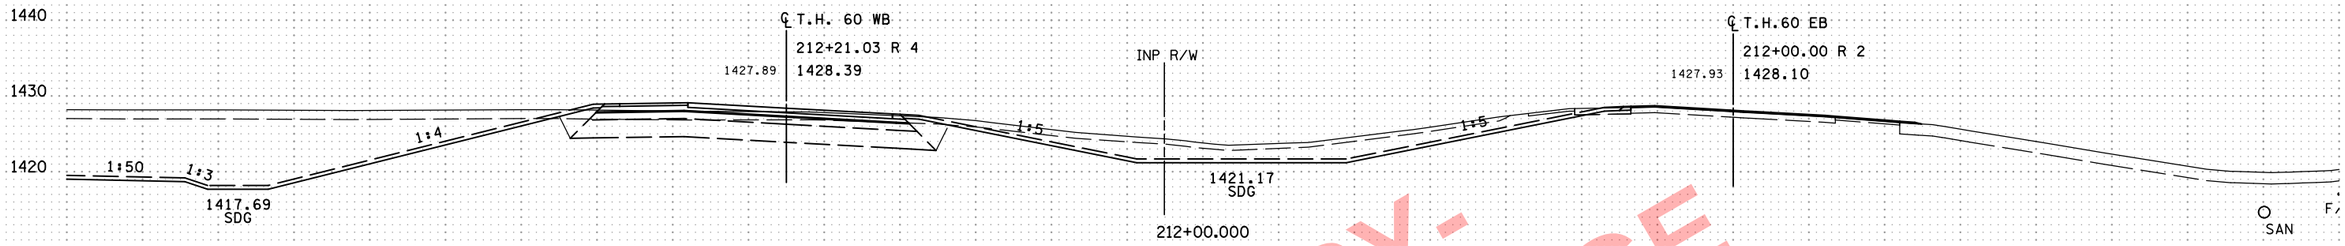

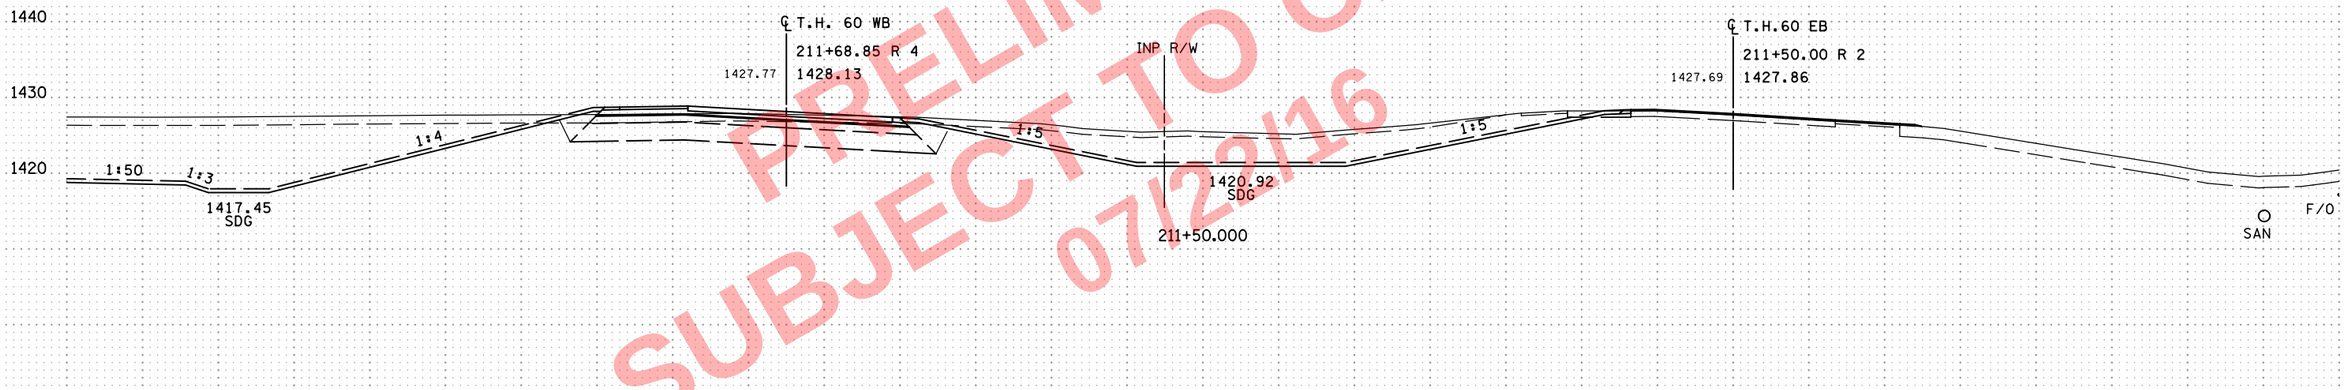

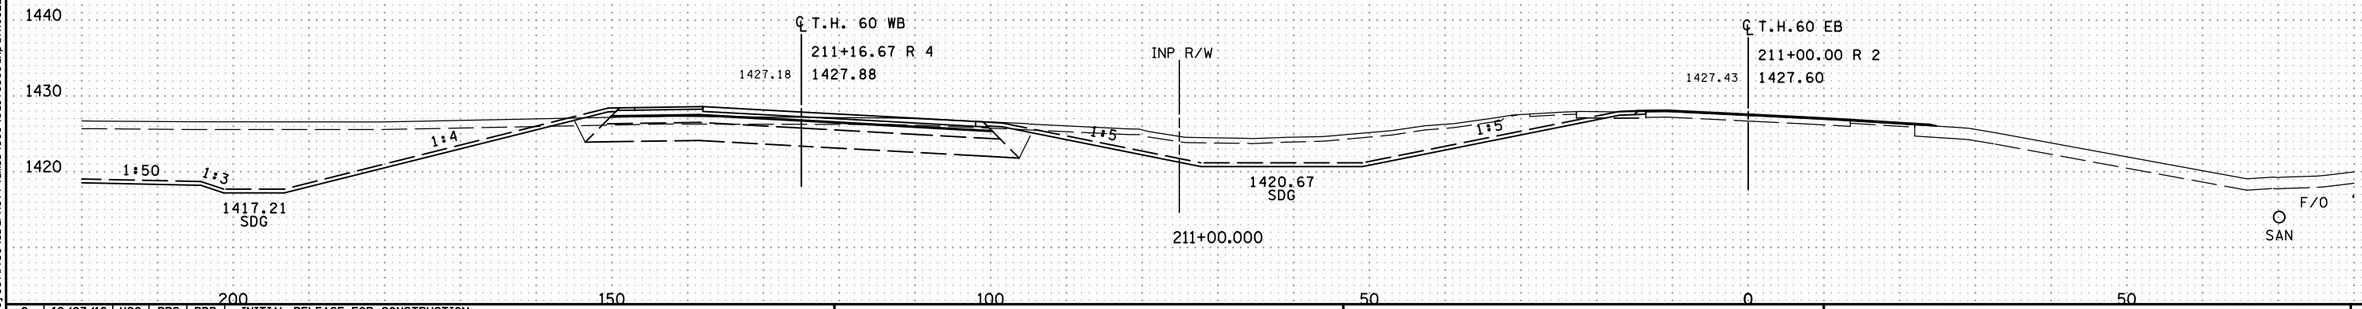

PRELIMINARY-
SUBJECT TO CHANGE
07/22/16

NO	DATE	DWN	DES	CKD	REVISION
0	10/07/16	HGO	PRS	BDB	INITIAL RELEASE FOR CONSTRUCTION

...\cd170369_xp_TH60EB.dgn

8:05:41 AM
7/22/2016
c:\pw_working\projectwise\sbarnett\dms34519\cd170369_xp_TH60EB.dgn

ALLIANT ENGINEERING
233 Park Ave S, Ste 300
Minneapolis, MN 55415
612.758.3080 MAIN
612.758.3099 FAX
www.alliant-inc.com

S.P. 1703-69 (T.H. 60) - WEST GAP

CROSS SECTIONS
T.H. 60
STA. 211+00.000 - 212+00.000

SHEET
X76
OF
X229

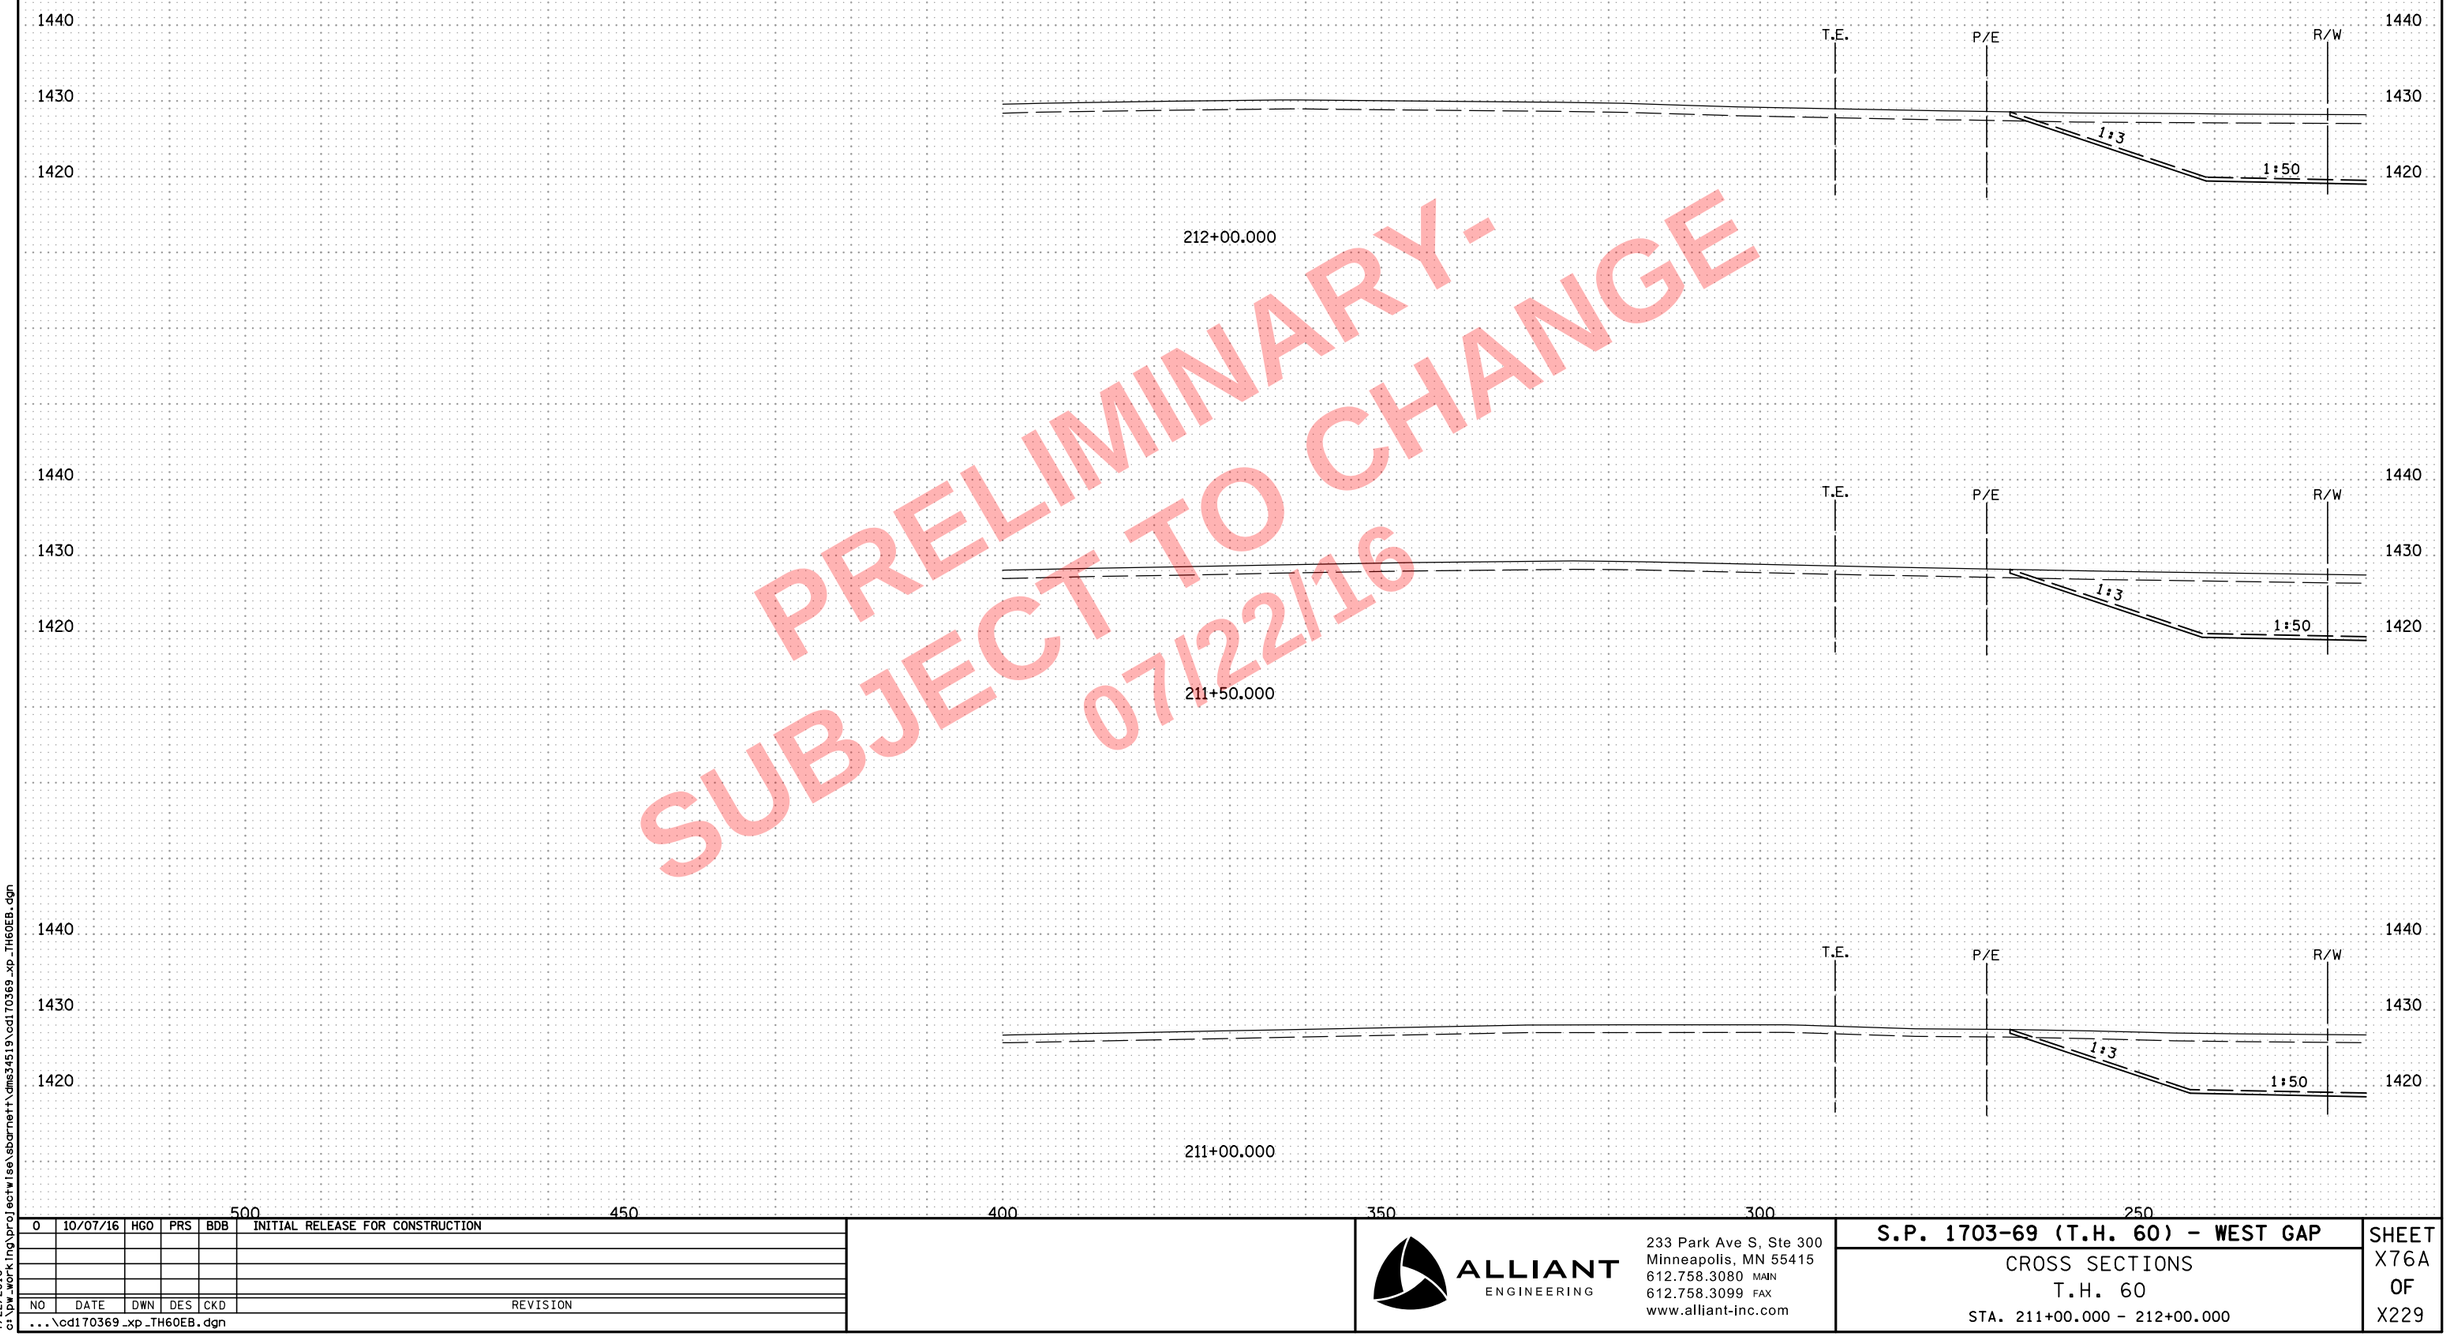

PRELIMINARY -
SUBJECT TO CHANGE
07/22/16

NO	DATE	DWN	DES	CKD	REVISION
0	10/07/16	HGO	PRS	BDB	INITIAL RELEASE FOR CONSTRUCTION

...\cd170369_xp_TH60EB.dgn

ALLIANT ENGINEERING
233 Park Ave S, Ste 300
Minneapolis, MN 55415
612.758.3080 MAIN
612.758.3099 FAX
www.alliant-inc.com

S.P. 1703-69 (T.H. 60) - WEST GAP

CROSS SECTIONS
T.H. 60
STA. 211+00.000 - 212+00.000

SHEET X76A OF X229

8:05:43 AM
7/22/2016
c:\pw_working\projectwise\sbarnett\dms34519\cd170369_xp_TH60EB.dgn

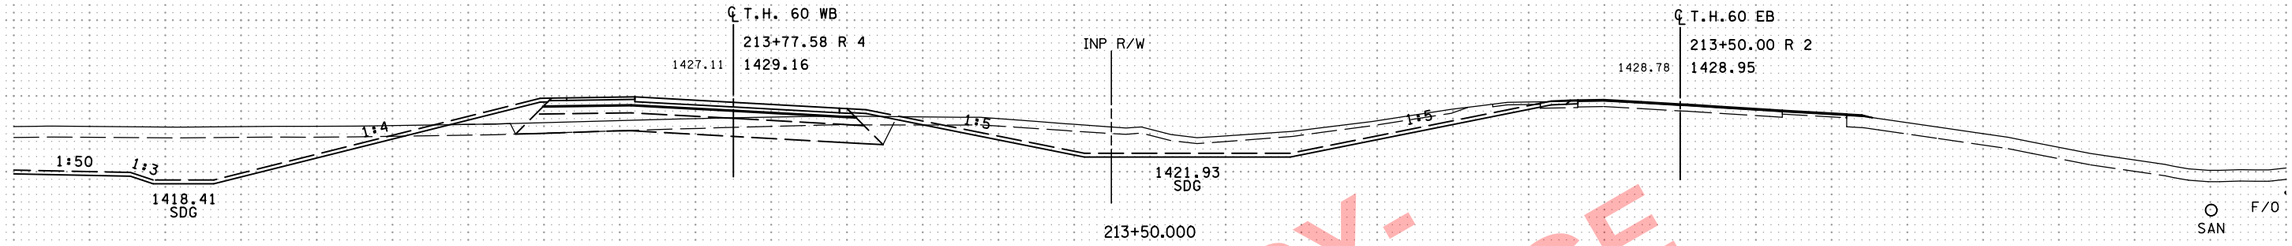

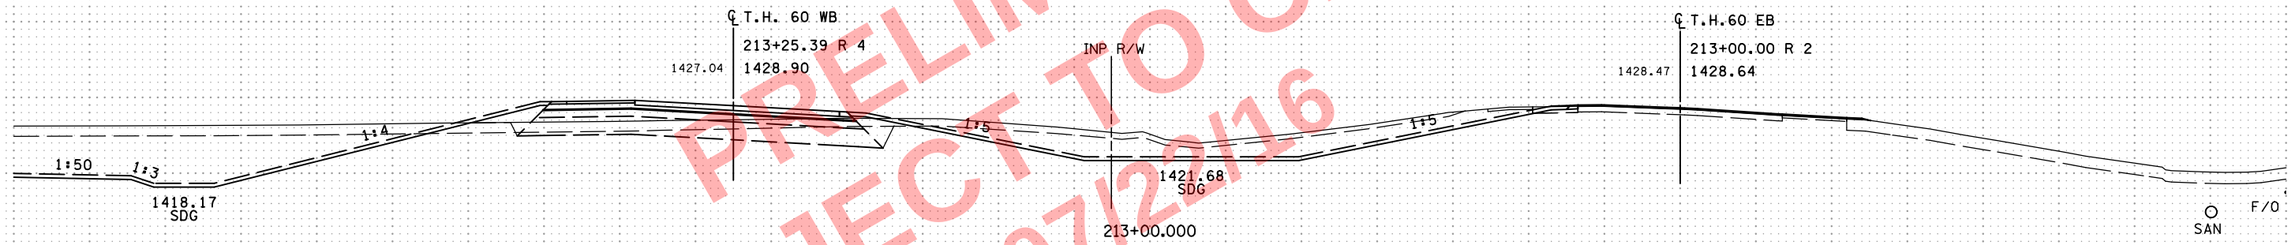

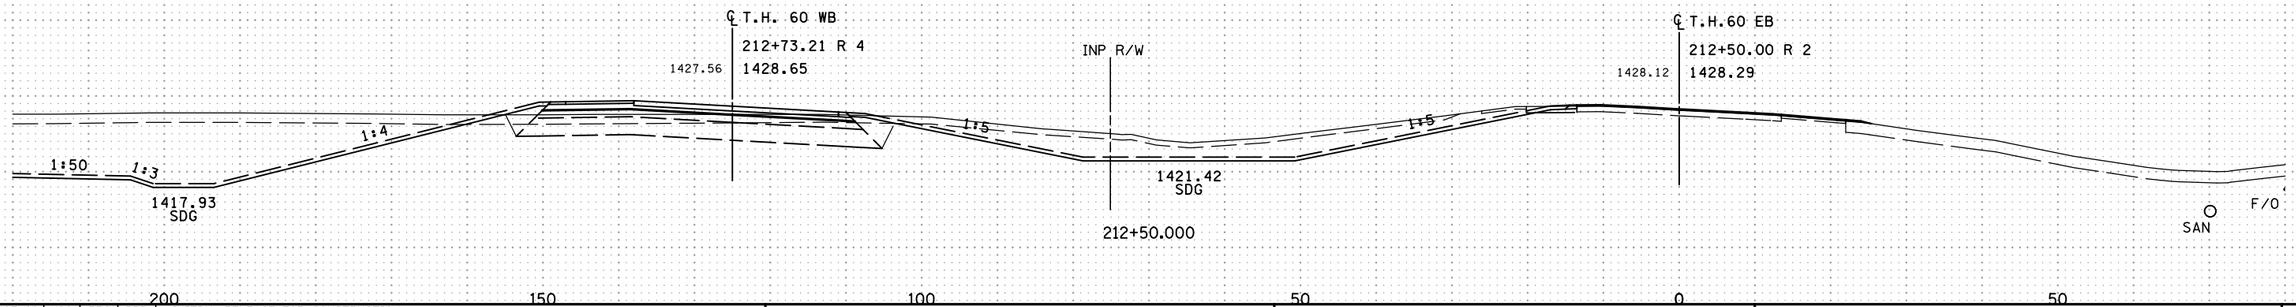

PRELIMINARY -
SUBJECT TO CHANGE
07/22/16

NO	DATE	DWN	DES	CKD	REVISION
0	10/07/16	HGO	PRS	BDB	INITIAL RELEASE FOR CONSTRUCTION

...\cd170369_xp_TH60EB.dgn

8:05:45 AM
7/22/2016
c:\pw_working\projectwise\sbarnett\dms34519\cd170369_xp_TH60EB.dgn

ALLIANT ENGINEERING
233 Park Ave S, Ste 300
Minneapolis, MN 55415
612.758.3080 MAIN
612.758.3099 FAX
www.alliant-inc.com

S.P. 1703-69 (T.H. 60) - WEST GAP

CROSS SECTIONS
T.H. 60
STA. 212+50.000 - 213+50.000

SHEET
X77
OF
X229

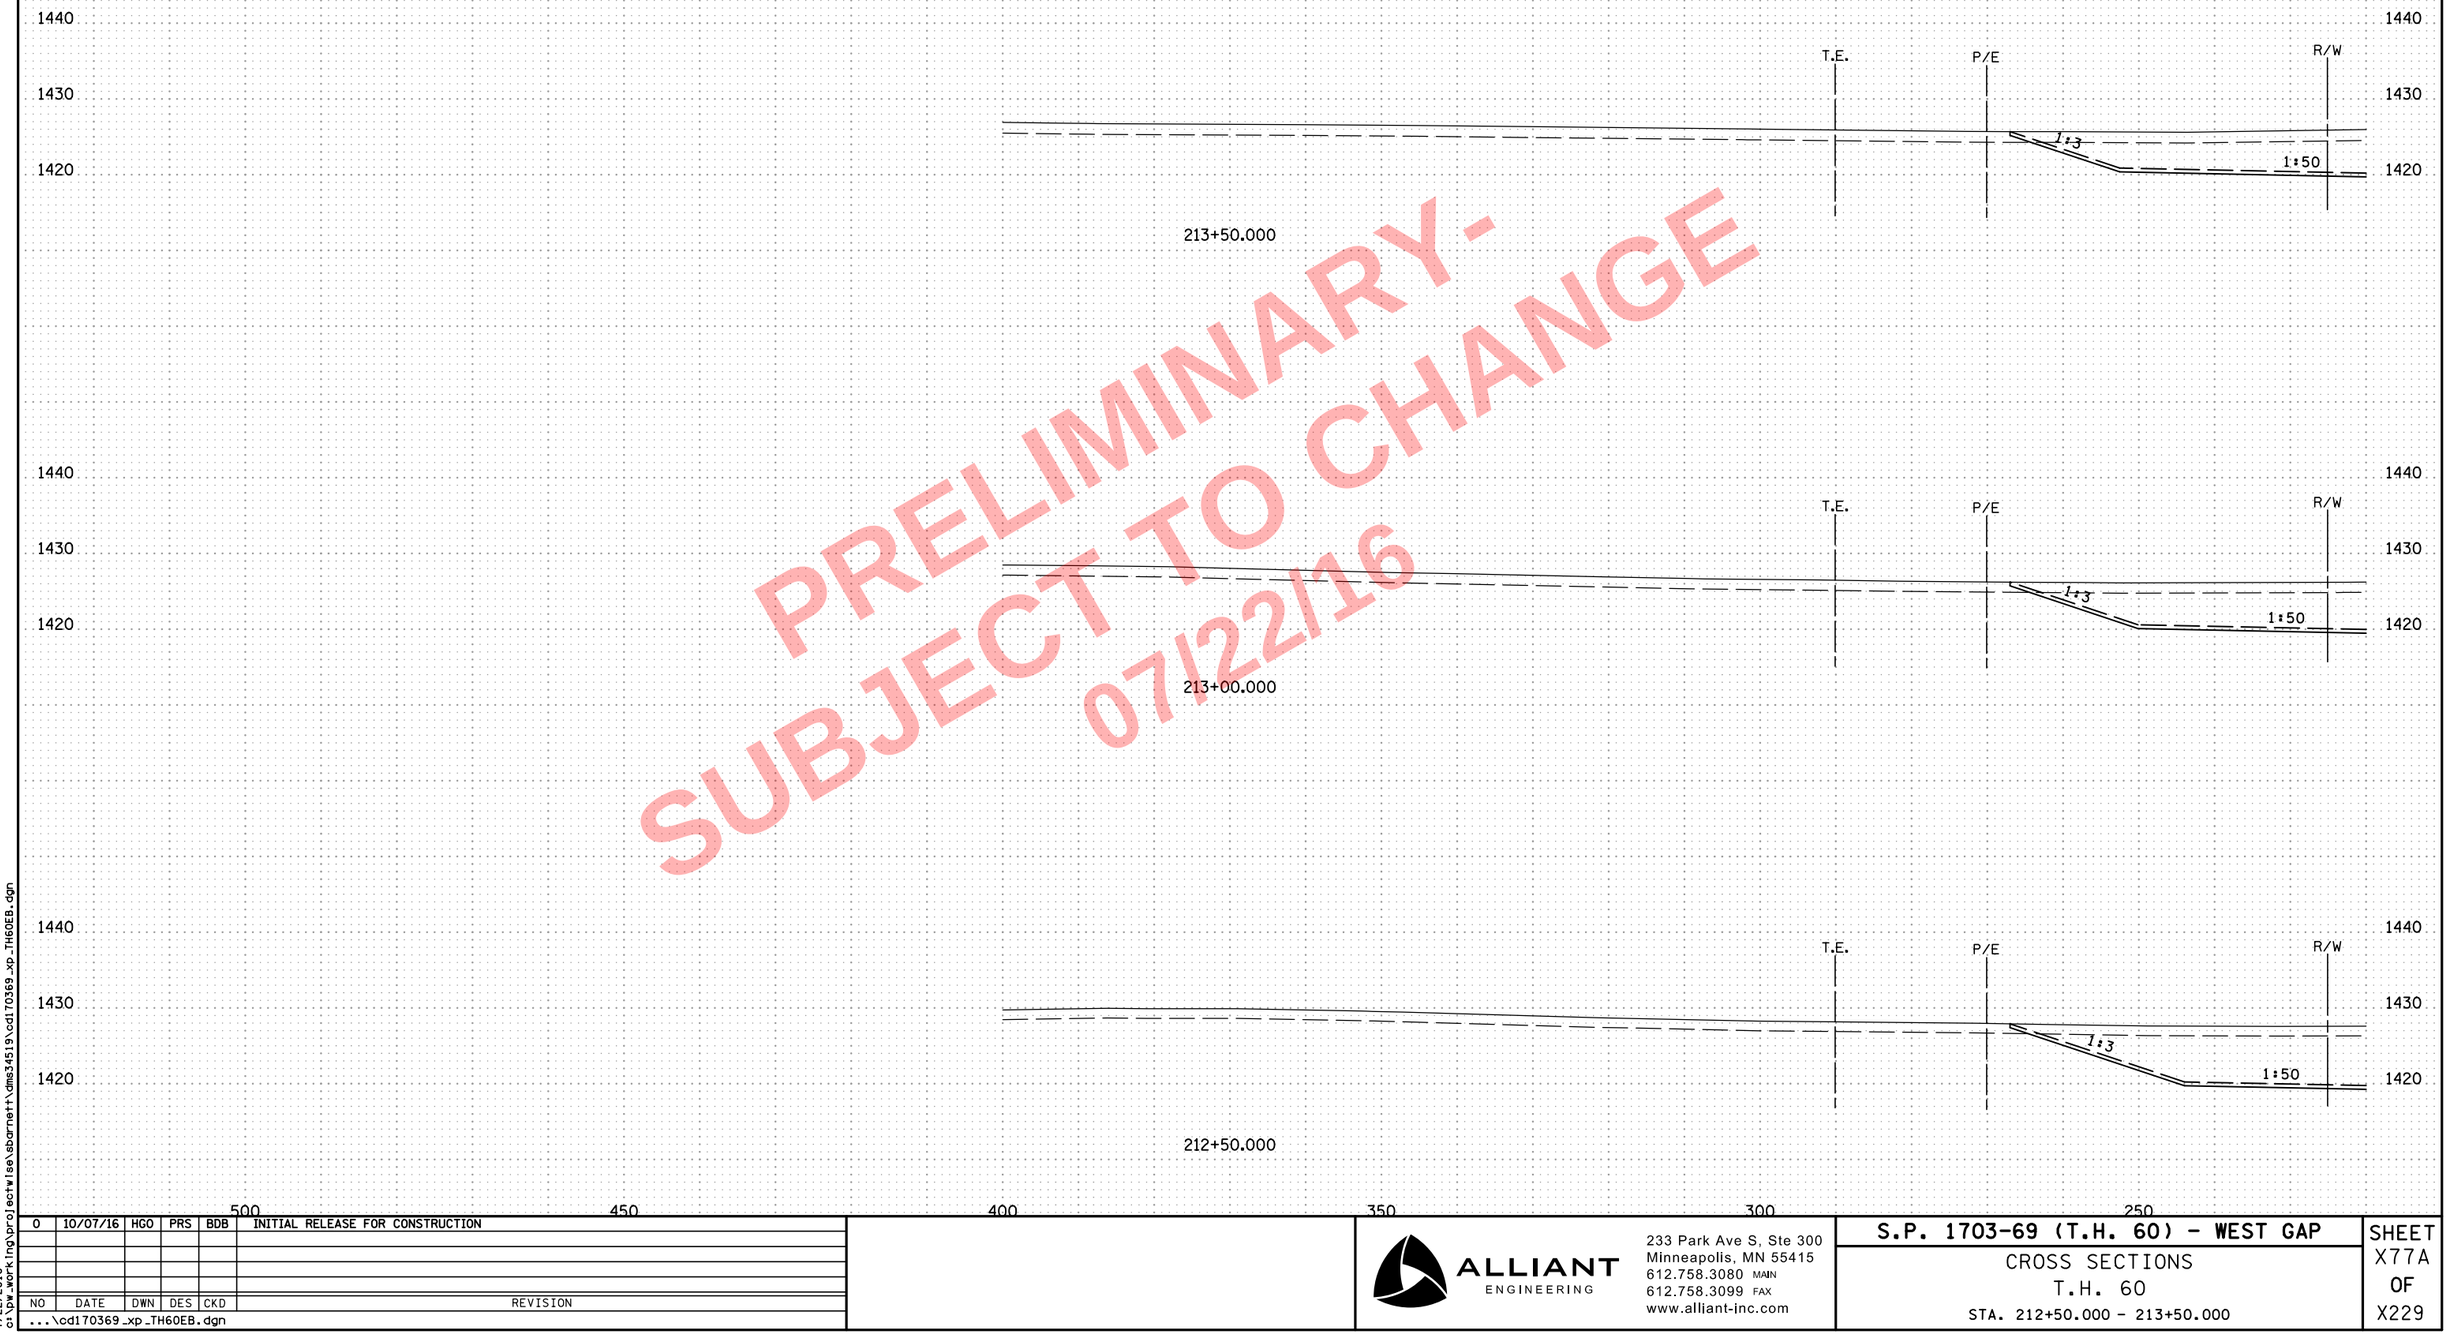

PRELIMINARY -
SUBJECT TO CHANGE
07/22/16

NO	DATE	DWN	DES	CKD	REVISION
0	10/07/16	HGO	PRS	BDB	INITIAL RELEASE FOR CONSTRUCTION

...\cd170369_xp_TH60EB.dgn

8:05:47 AM
7/22/2016
c:\pw_working\projectwise\sbarnett\dms34519\cd170369_xp_TH60EB.dgn

ALLIANT ENGINEERING
233 Park Ave S, Ste 300
Minneapolis, MN 55415
612.758.3080 MAIN
612.758.3099 FAX
www.alliant-inc.com

S.P. 1703-69 (T.H. 60) - WEST GAP

CROSS SECTIONS
T.H. 60
STA. 212+50.000 - 213+50.000

SHEET
X77A
OF
X229

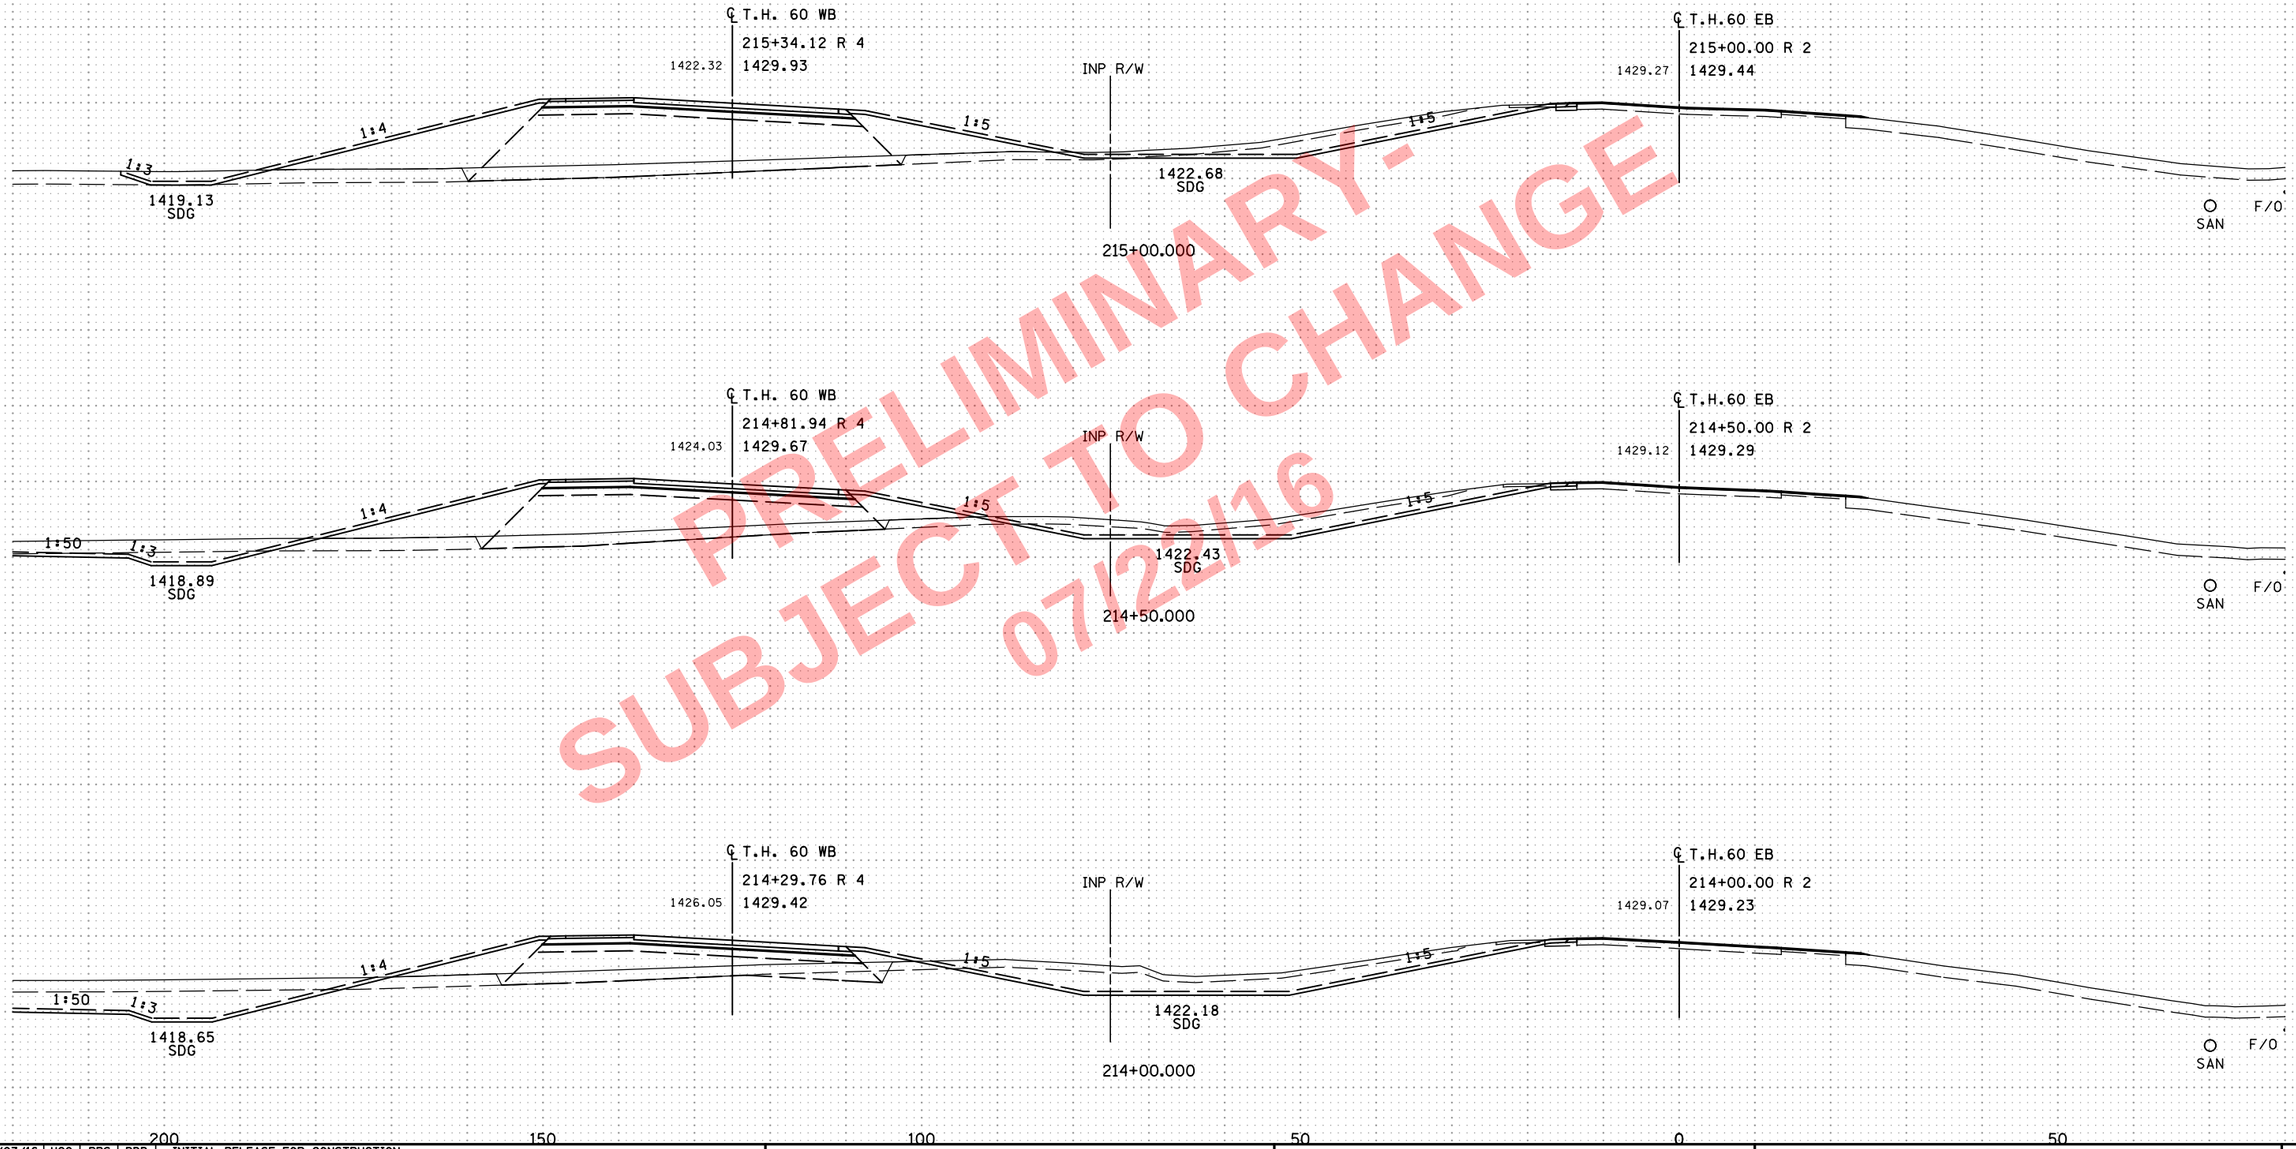

PRELIMINARY-
SUBJECT TO CHANGE
07/22/16

NO	DATE	DWN	DES	CKD	REVISION
0	10/07/16	HGO	PRS	BDB	INITIAL RELEASE FOR CONSTRUCTION

...\cd170369_xp_TH60EB.dgn

8:05:50 AM
7/22/2016
c:\pw_working\projectwise\sbarnett\dms34519\cd170369_xp_TH60EB.dgn

ALLIANT ENGINEERING
233 Park Ave S, Ste 300
Minneapolis, MN 55415
612.758.3080 MAIN
612.758.3099 FAX
www.alliant-inc.com

S.P. 1703-69 (T.H. 60) - WEST GAP

CROSS SECTIONS
T.H. 60
STA. 214+00.000 - 215+00.000

SHEET
X78
OF
X229

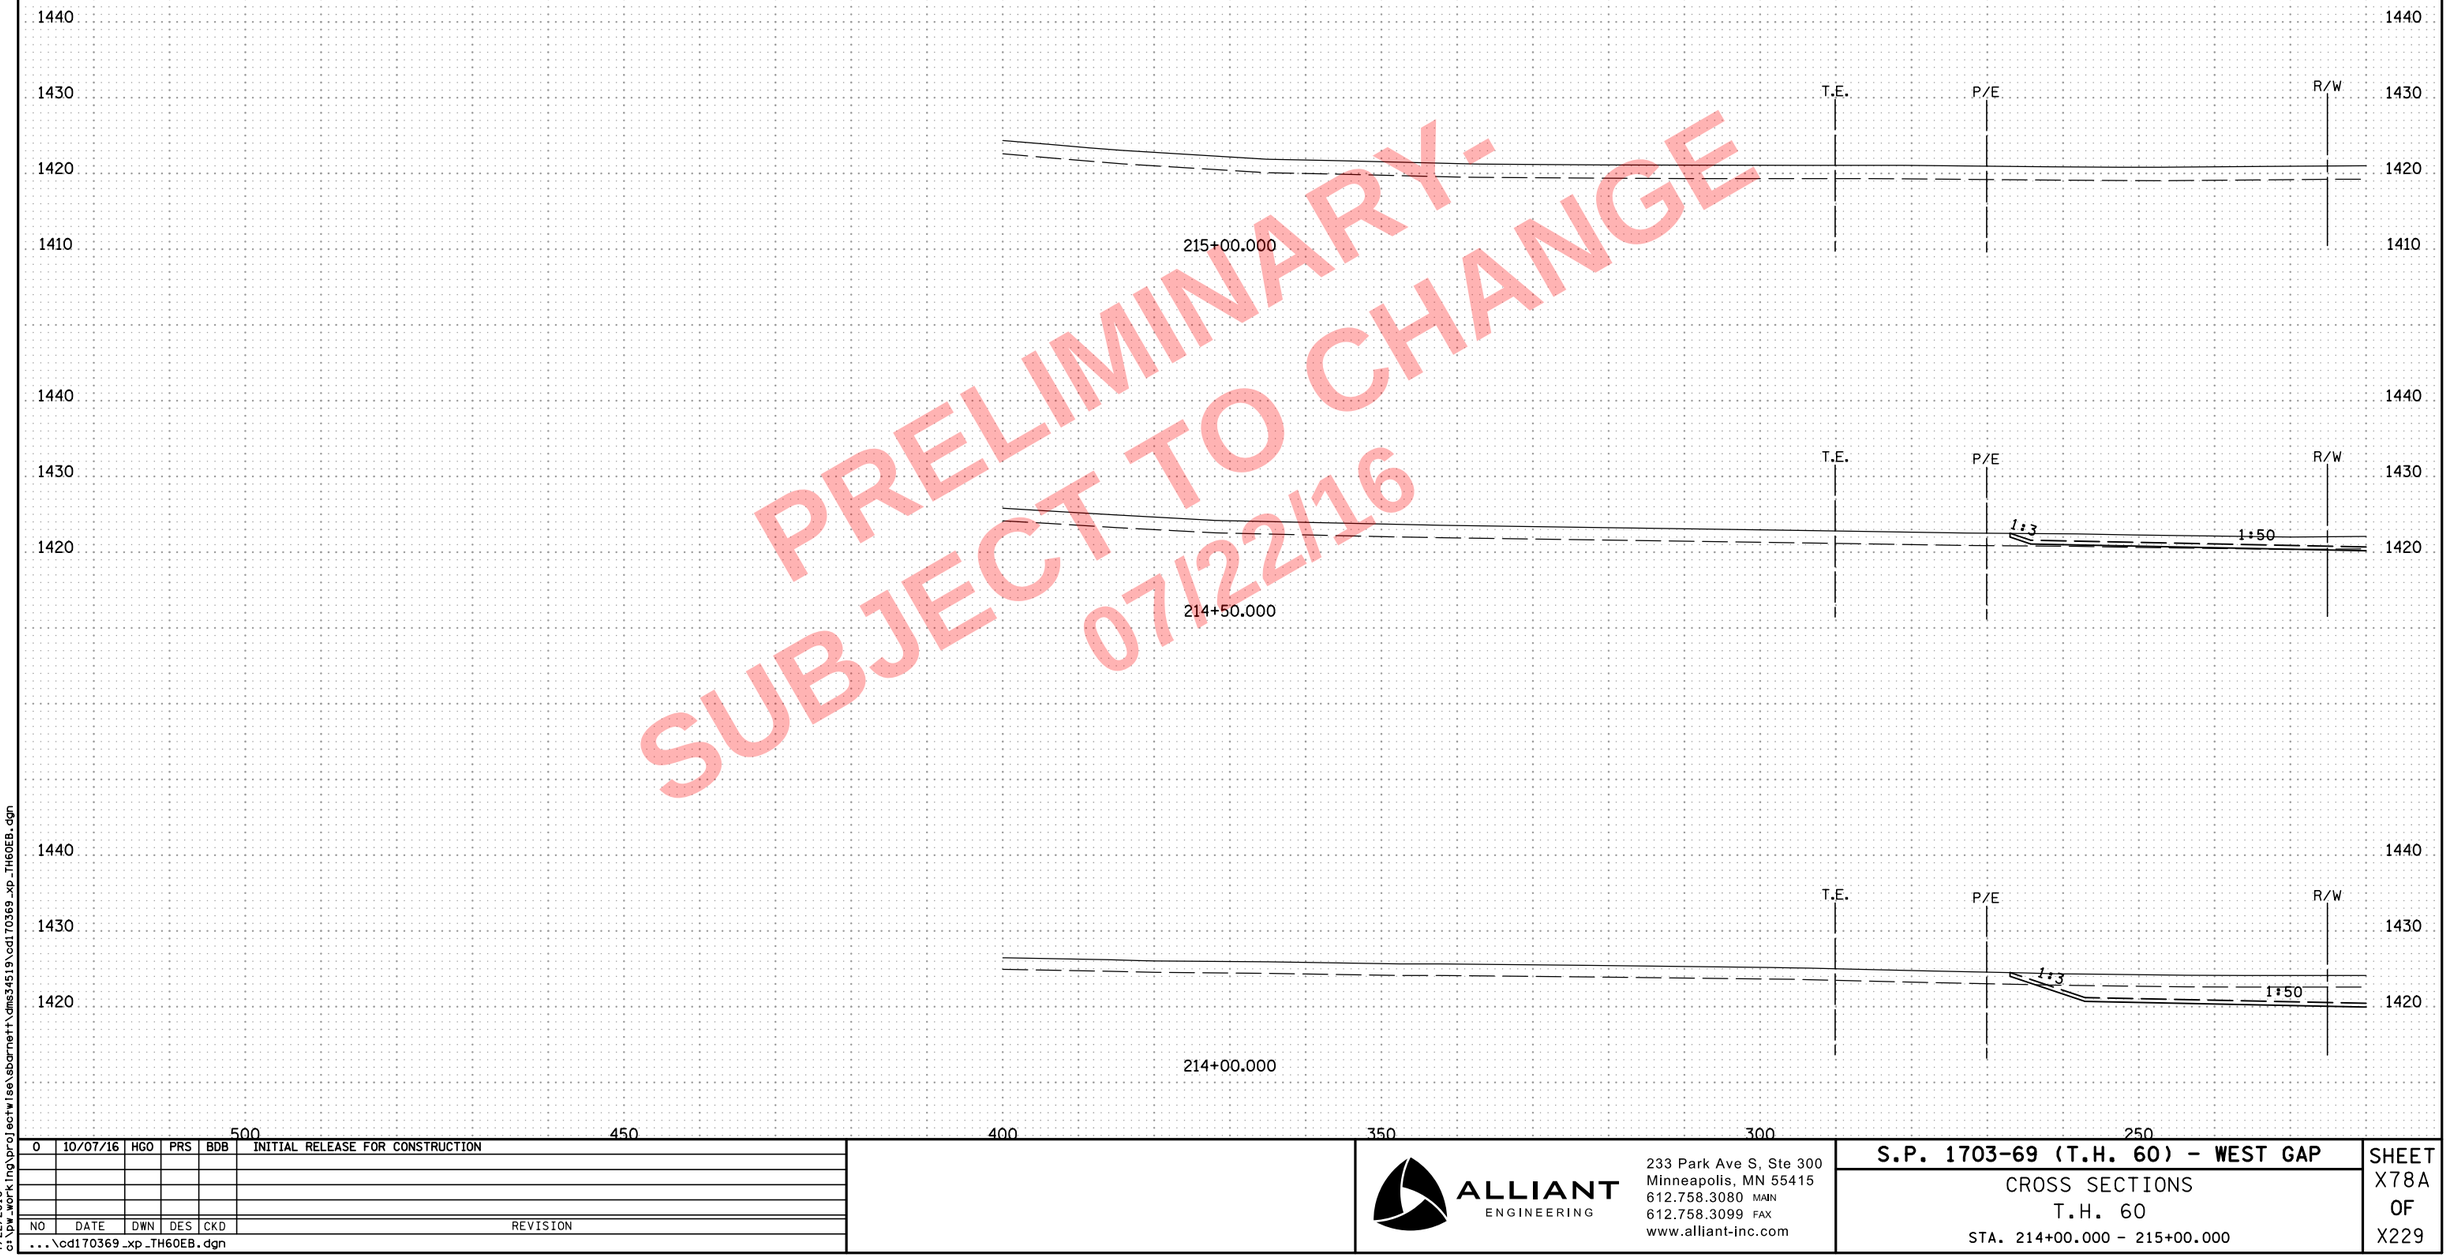

PRELIMINARY-
SUBJECT TO CHANGE
07/22/16

NO	DATE	DWN	DES	CKD	REVISION
0	10/07/16	HGO	PRS	BDB	INITIAL RELEASE FOR CONSTRUCTION

...\cd170369_xp_TH60EB.dgn

8:05:51 AM
7/22/2016
c:\pw_working\projectwise\sbarnett\dms34519\cd170369_xp_TH60EB.dgn

ALLIANT ENGINEERING
233 Park Ave S, Ste 300
Minneapolis, MN 55415
612.758.3080 MAIN
612.758.3099 FAX
www.alliant-inc.com

S.P. 1703-69 (T.H. 60) - WEST GAP

CROSS SECTIONS
T.H. 60
STA. 214+00.000 - 215+00.000

SHEET
X78A
OF
X229

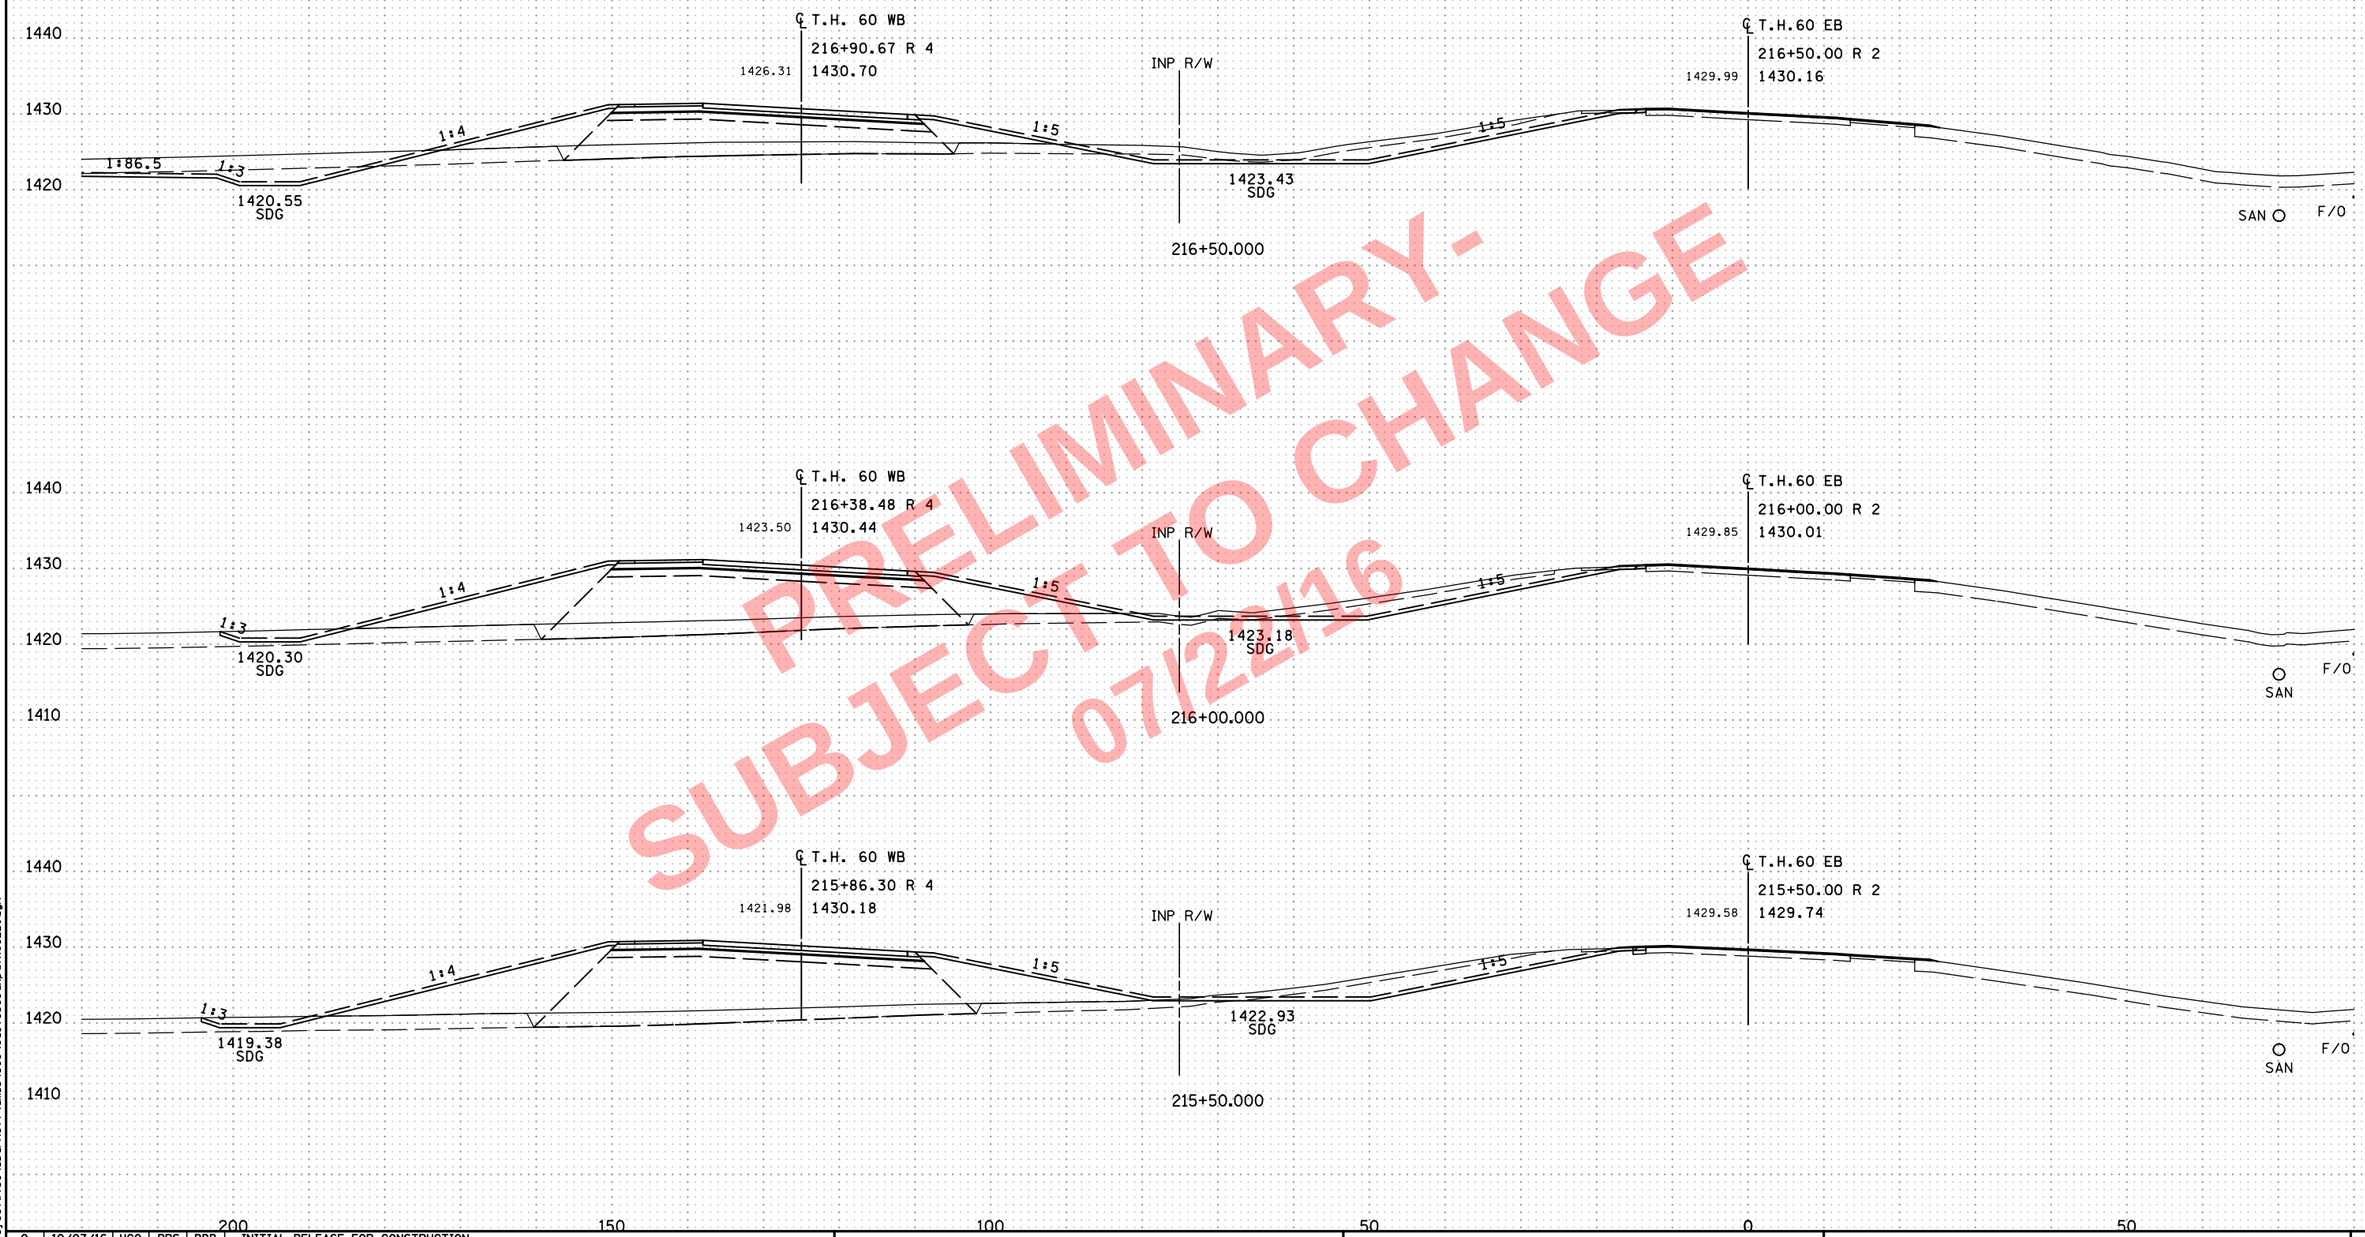

PRELIMINARY-
SUBJECT TO CHANGE
07/22/16

NO	DATE	DWN	DES	CKD	REVISION
0	10/07/16	HGO	PRS	BDB	INITIAL RELEASE FOR CONSTRUCTION

...\cd170369_xp_TH60EB.dgn

8:05:53 AM
7/22/2016
o:\pw_working\projectwise\sbarnett\dms34519\cd170369_xp_TH60EB.dgn

ALLIANT ENGINEERING
233 Park Ave S, Ste 300
Minneapolis, MN 55415
612.758.3080 MAIN
612.758.3099 FAX
www.alliant-inc.com

S.P. 1703-69 (T.H. 60) - WEST GAP

CROSS SECTIONS
T.H. 60
STA. 215+50.000 - 216+50.000

SHEET
X79
OF
X229

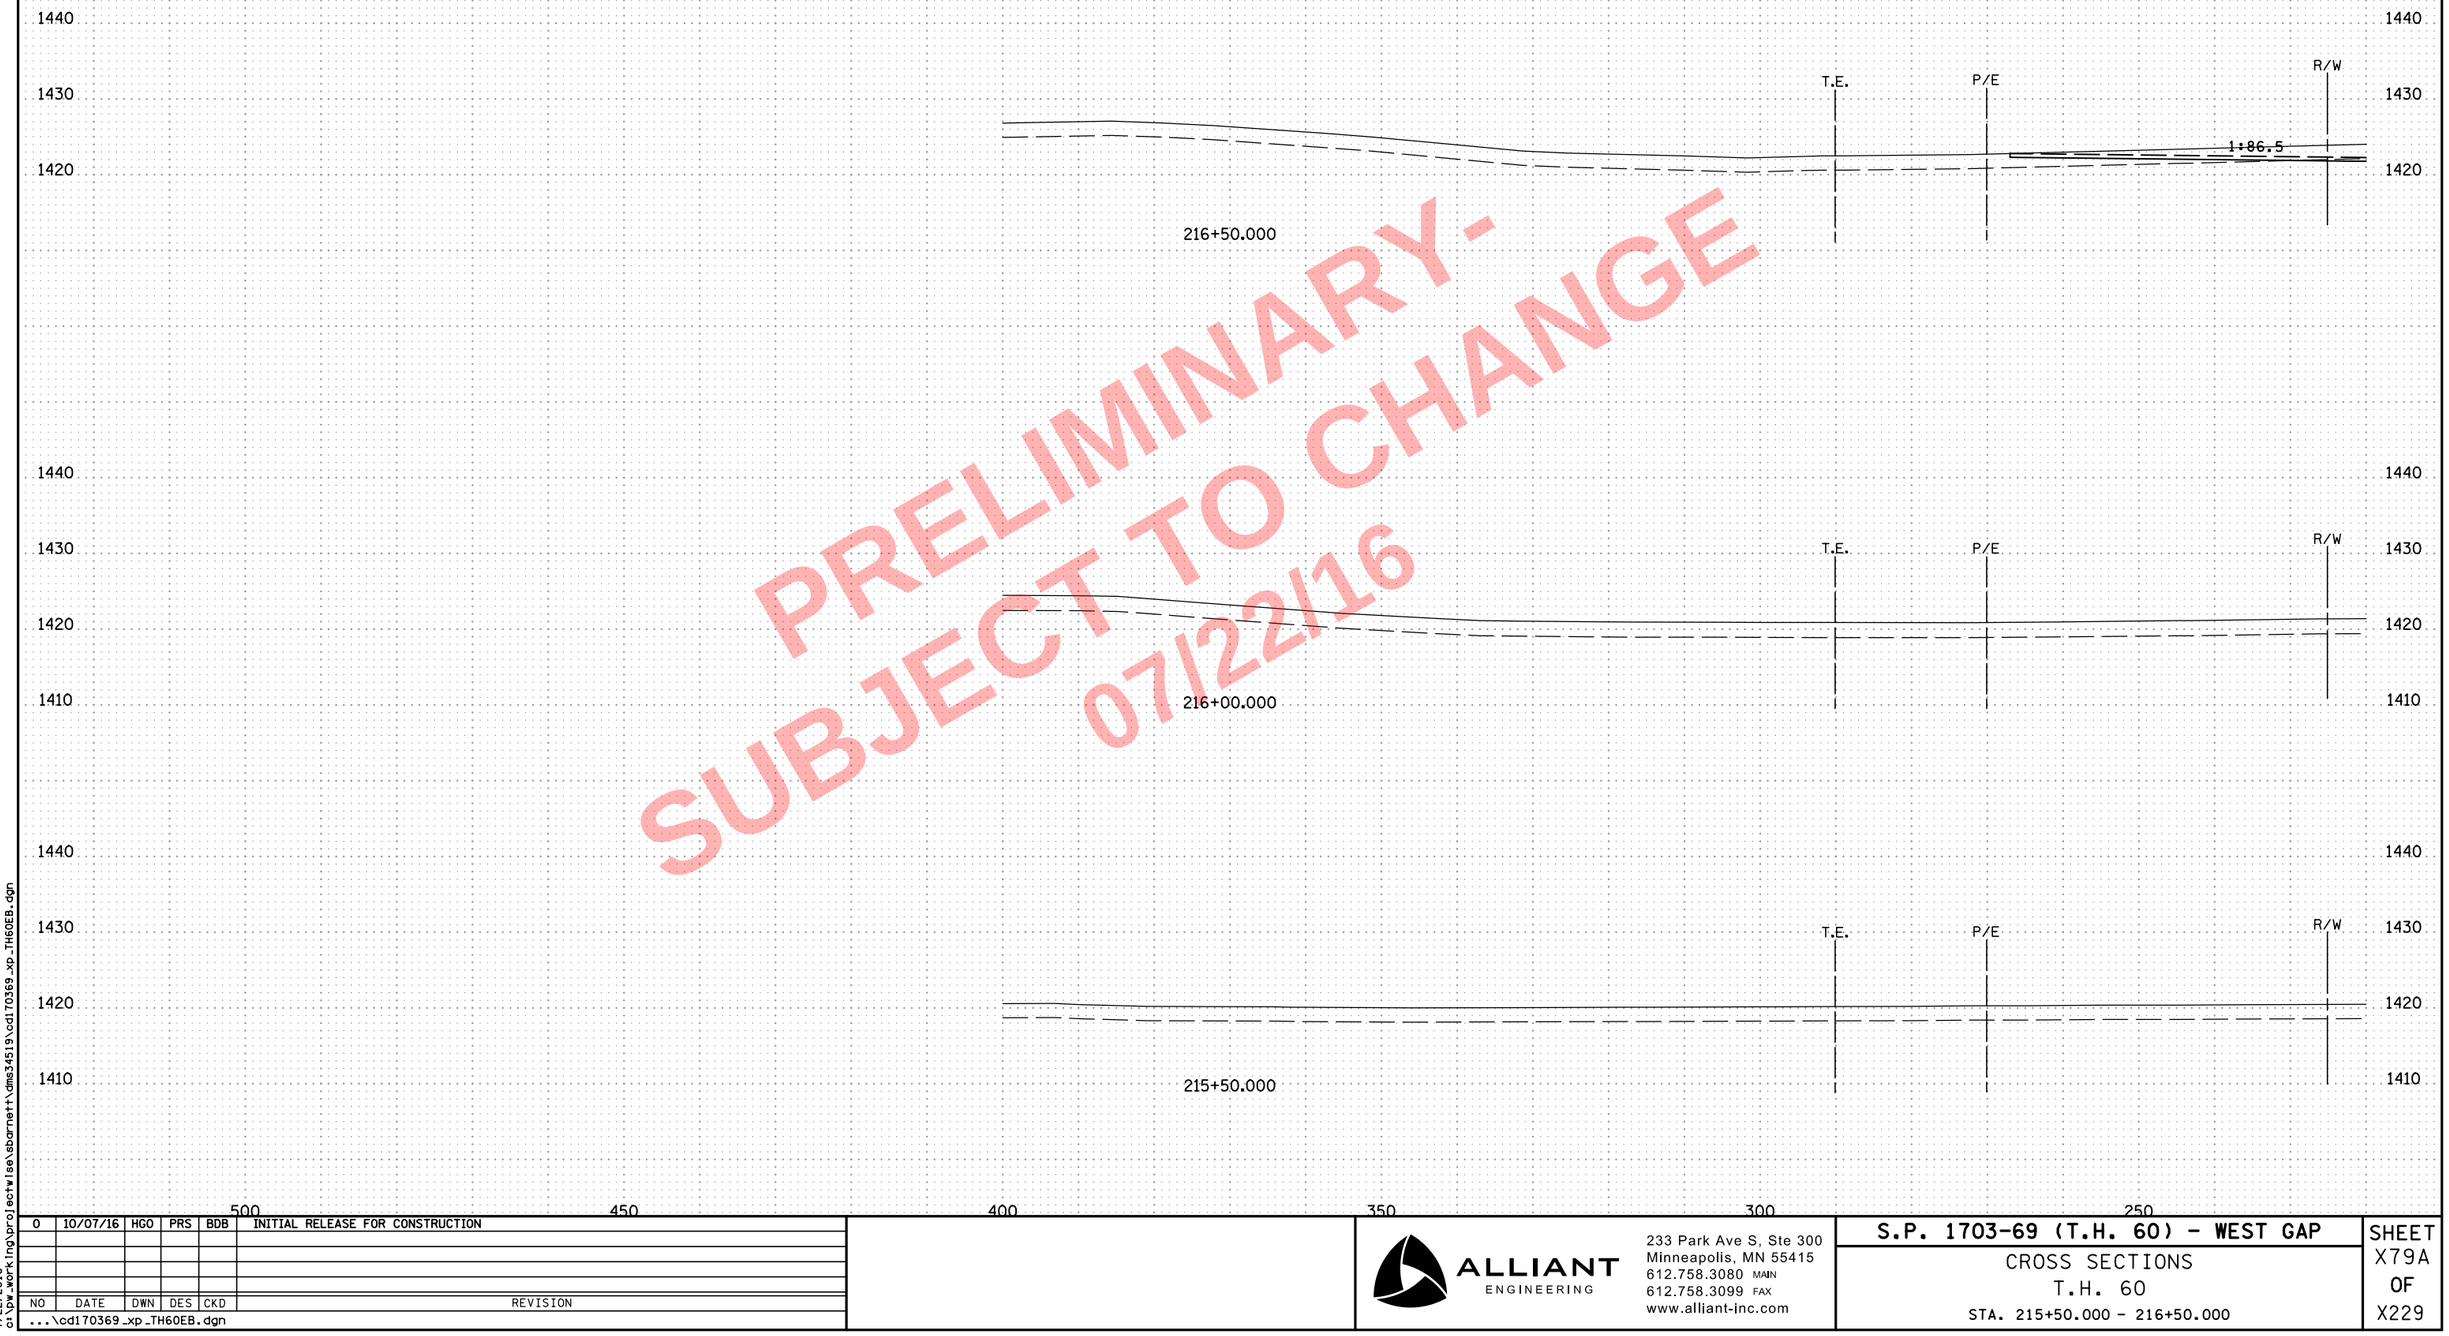

PRELIMINARY -
SUBJECT TO CHANGE
07/22/16

NO	DATE	DWN	DES	CKD	REVISION
0	10/07/16	HGO	PRS	BDB	INITIAL RELEASE FOR CONSTRUCTION

...\cd170369_xp_TH60EB.dgn

ALLIANT ENGINEERING
233 Park Ave S, Ste 300
Minneapolis, MN 55415
612.758.3080 MAIN
612.758.3099 FAX
www.alliant-inc.com

S.P. 1703-69 (T.H. 60) - WEST GAP

CROSS SECTIONS
T.H. 60
STA. 215+50.000 - 216+50.000

SHEET X79A OF X229

8:05:55 AM
7/22/2016
c:\pw_working\projectwise\sbarnett\dms34519\cd170369_xp_TH60EB.dgn

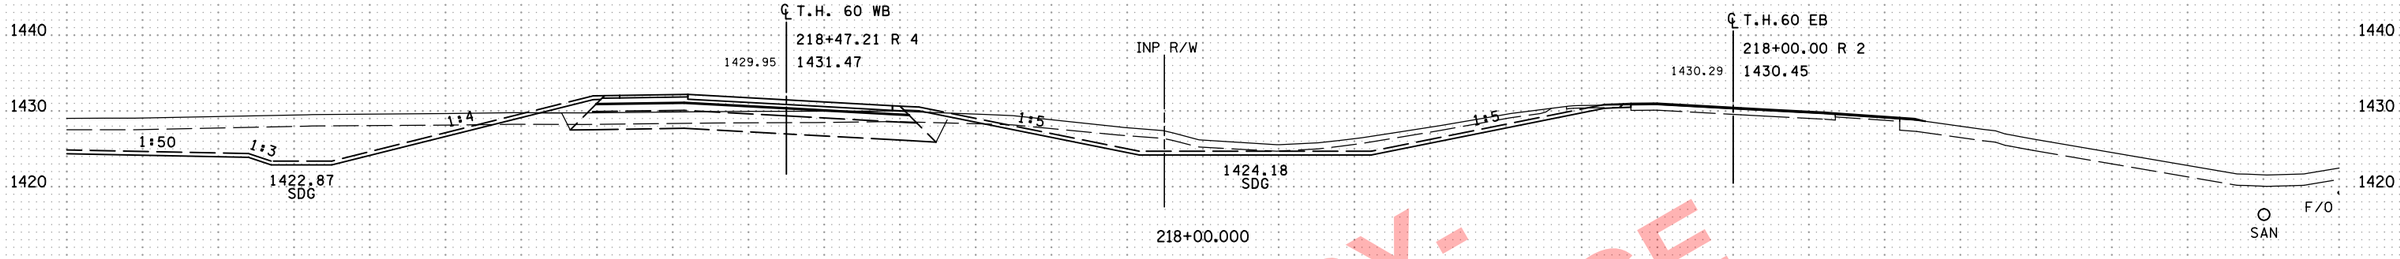

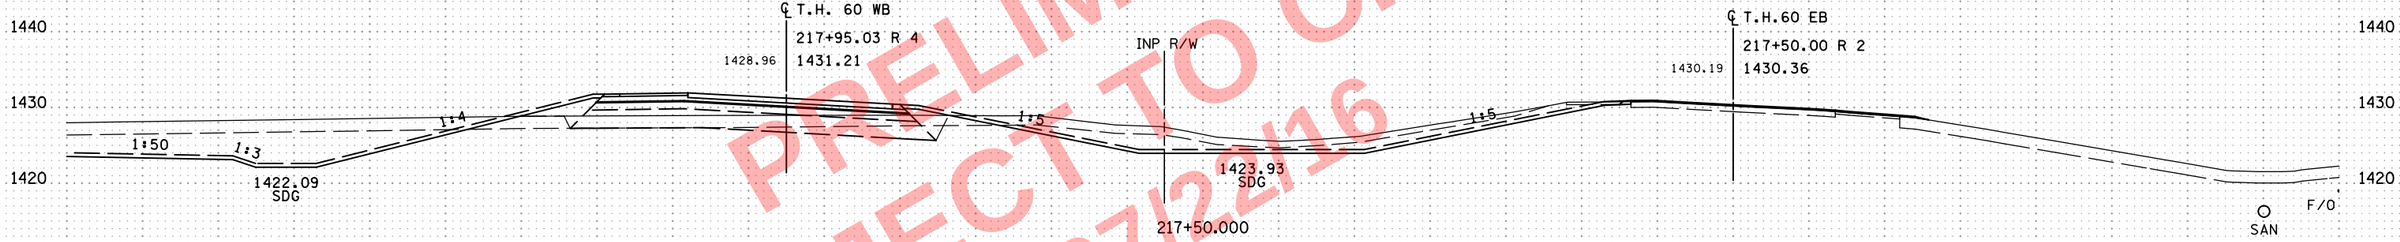

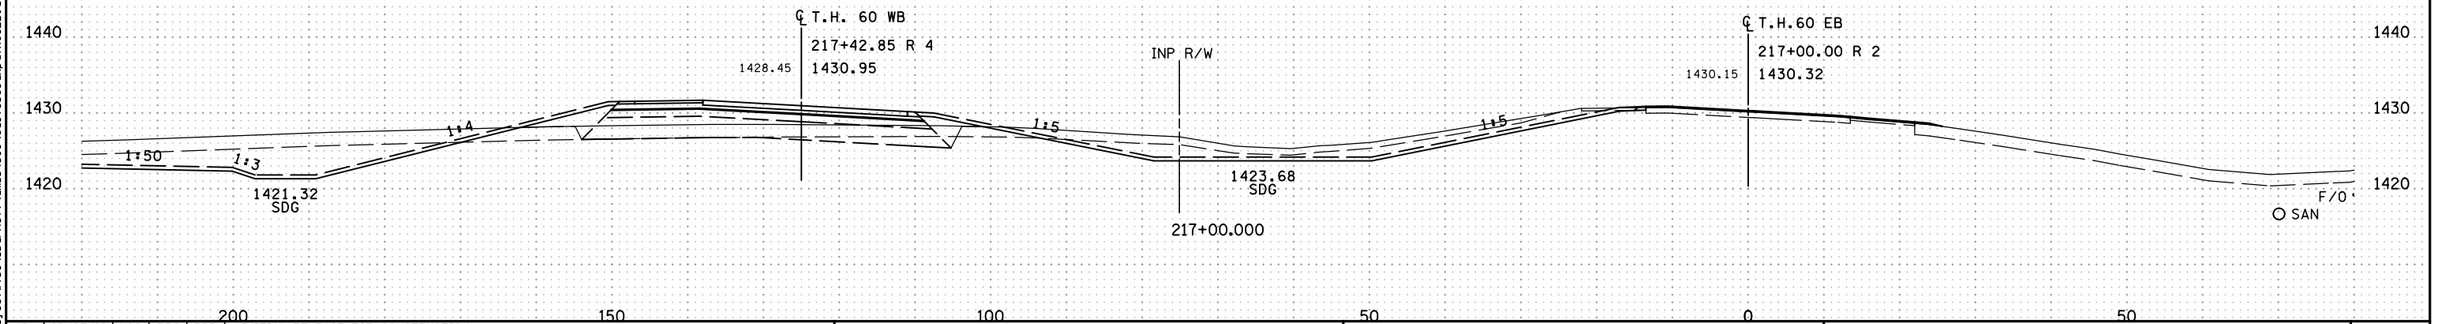

PRELIMINARY-
SUBJECT TO CHANGE
07/22/16

NO	DATE	DWN	DES	CKD	REVISION
0	10/07/16	HGO	PRS	BDB	INITIAL RELEASE FOR CONSTRUCTION

...\cd170369_xp_TH60EB.dgn

ALLIANT ENGINEERING
233 Park Ave S, Ste 300
Minneapolis, MN 55415
612.758.3080 MAIN
612.758.3099 FAX
www.alliant-inc.com

S.P. 1703-69 (T.H. 60) - WEST GAP

CROSS SECTIONS
T.H. 60
STA. 217+00.000 - 218+00.000

SHEET X80 OF X229

8:05:57 AM
7/22/2016
c:\pw_working\projectwise\sbarnett\dms34519\cd170369_xp_TH60EB.dgn

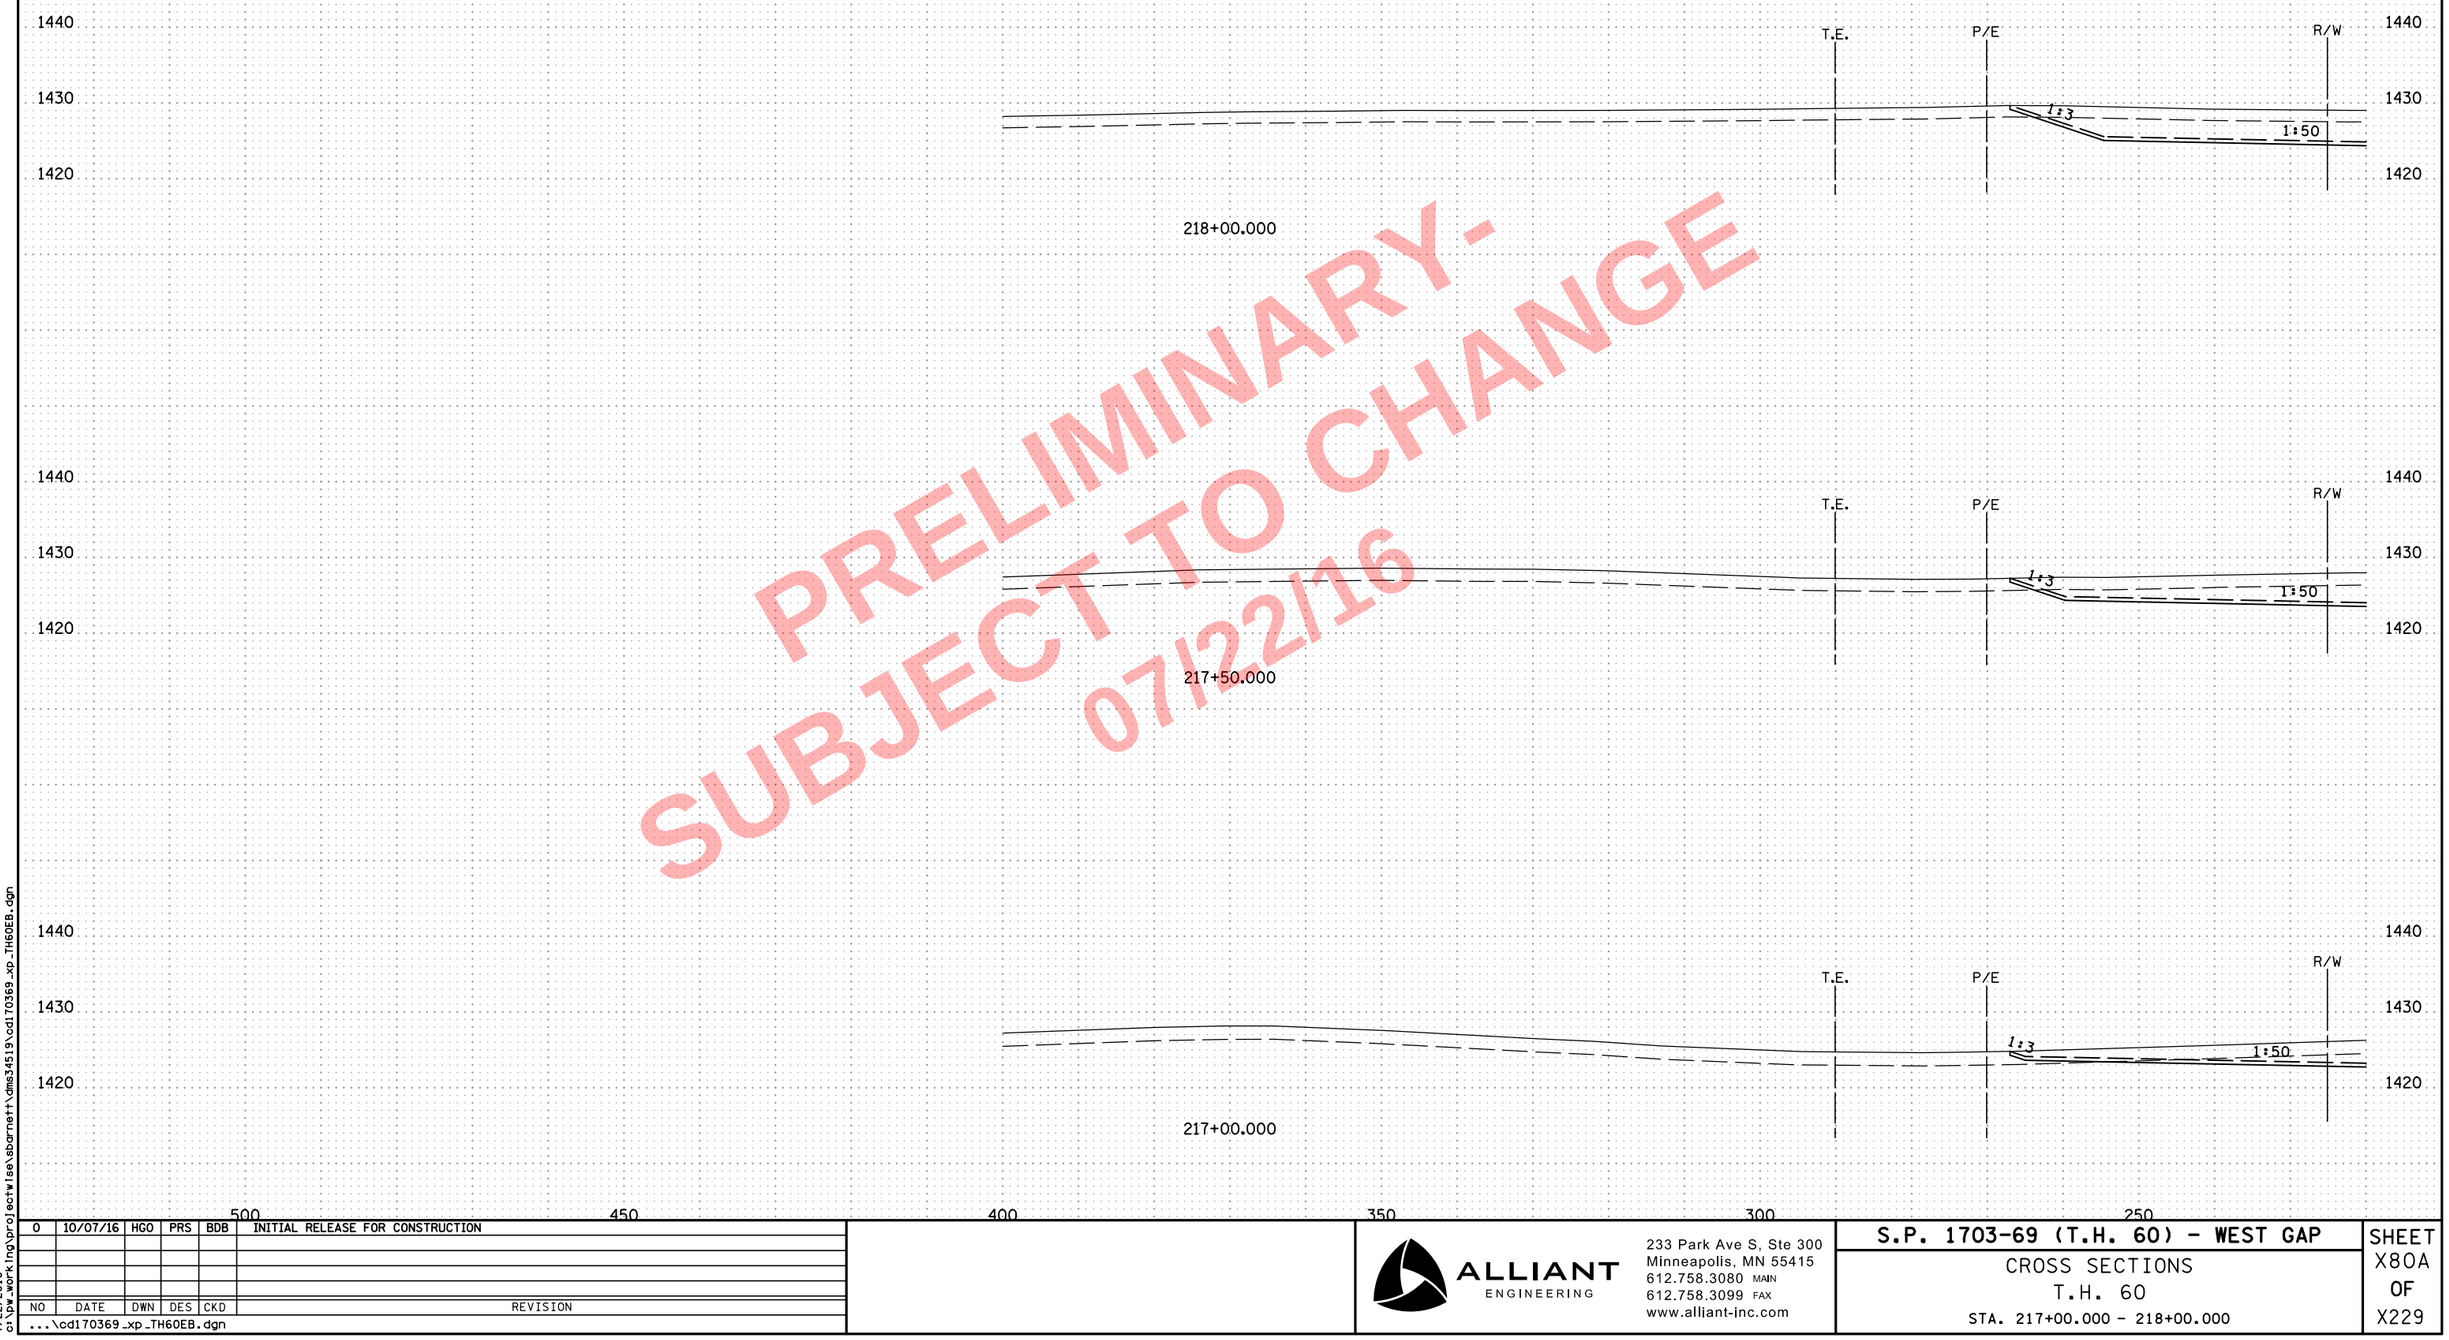

PRELIMINARY -
SUBJECT TO CHANGE
07/22/16

NO	DATE	DWN	DES	CKD	REVISION
0	10/07/16	HGO	PRS	BDB	INITIAL RELEASE FOR CONSTRUCTION

...\cd170369_xp_TH60EB.dgn

8:05:59 AM
7/22/2016
o:\pw_working\projectwise\sbarnett\dms34519\cd170369_xp_TH60EB.dgn

ALLIANT ENGINEERING
233 Park Ave S, Ste 300
Minneapolis, MN 55415
612.758.3080 MAIN
612.758.3099 FAX
www.alliant-inc.com

S.P. 1703-69 (T.H. 60) - WEST GAP

CROSS SECTIONS
T.H. 60
STA. 217+00.000 - 218+00.000

SHEET
X80A
OF
X229

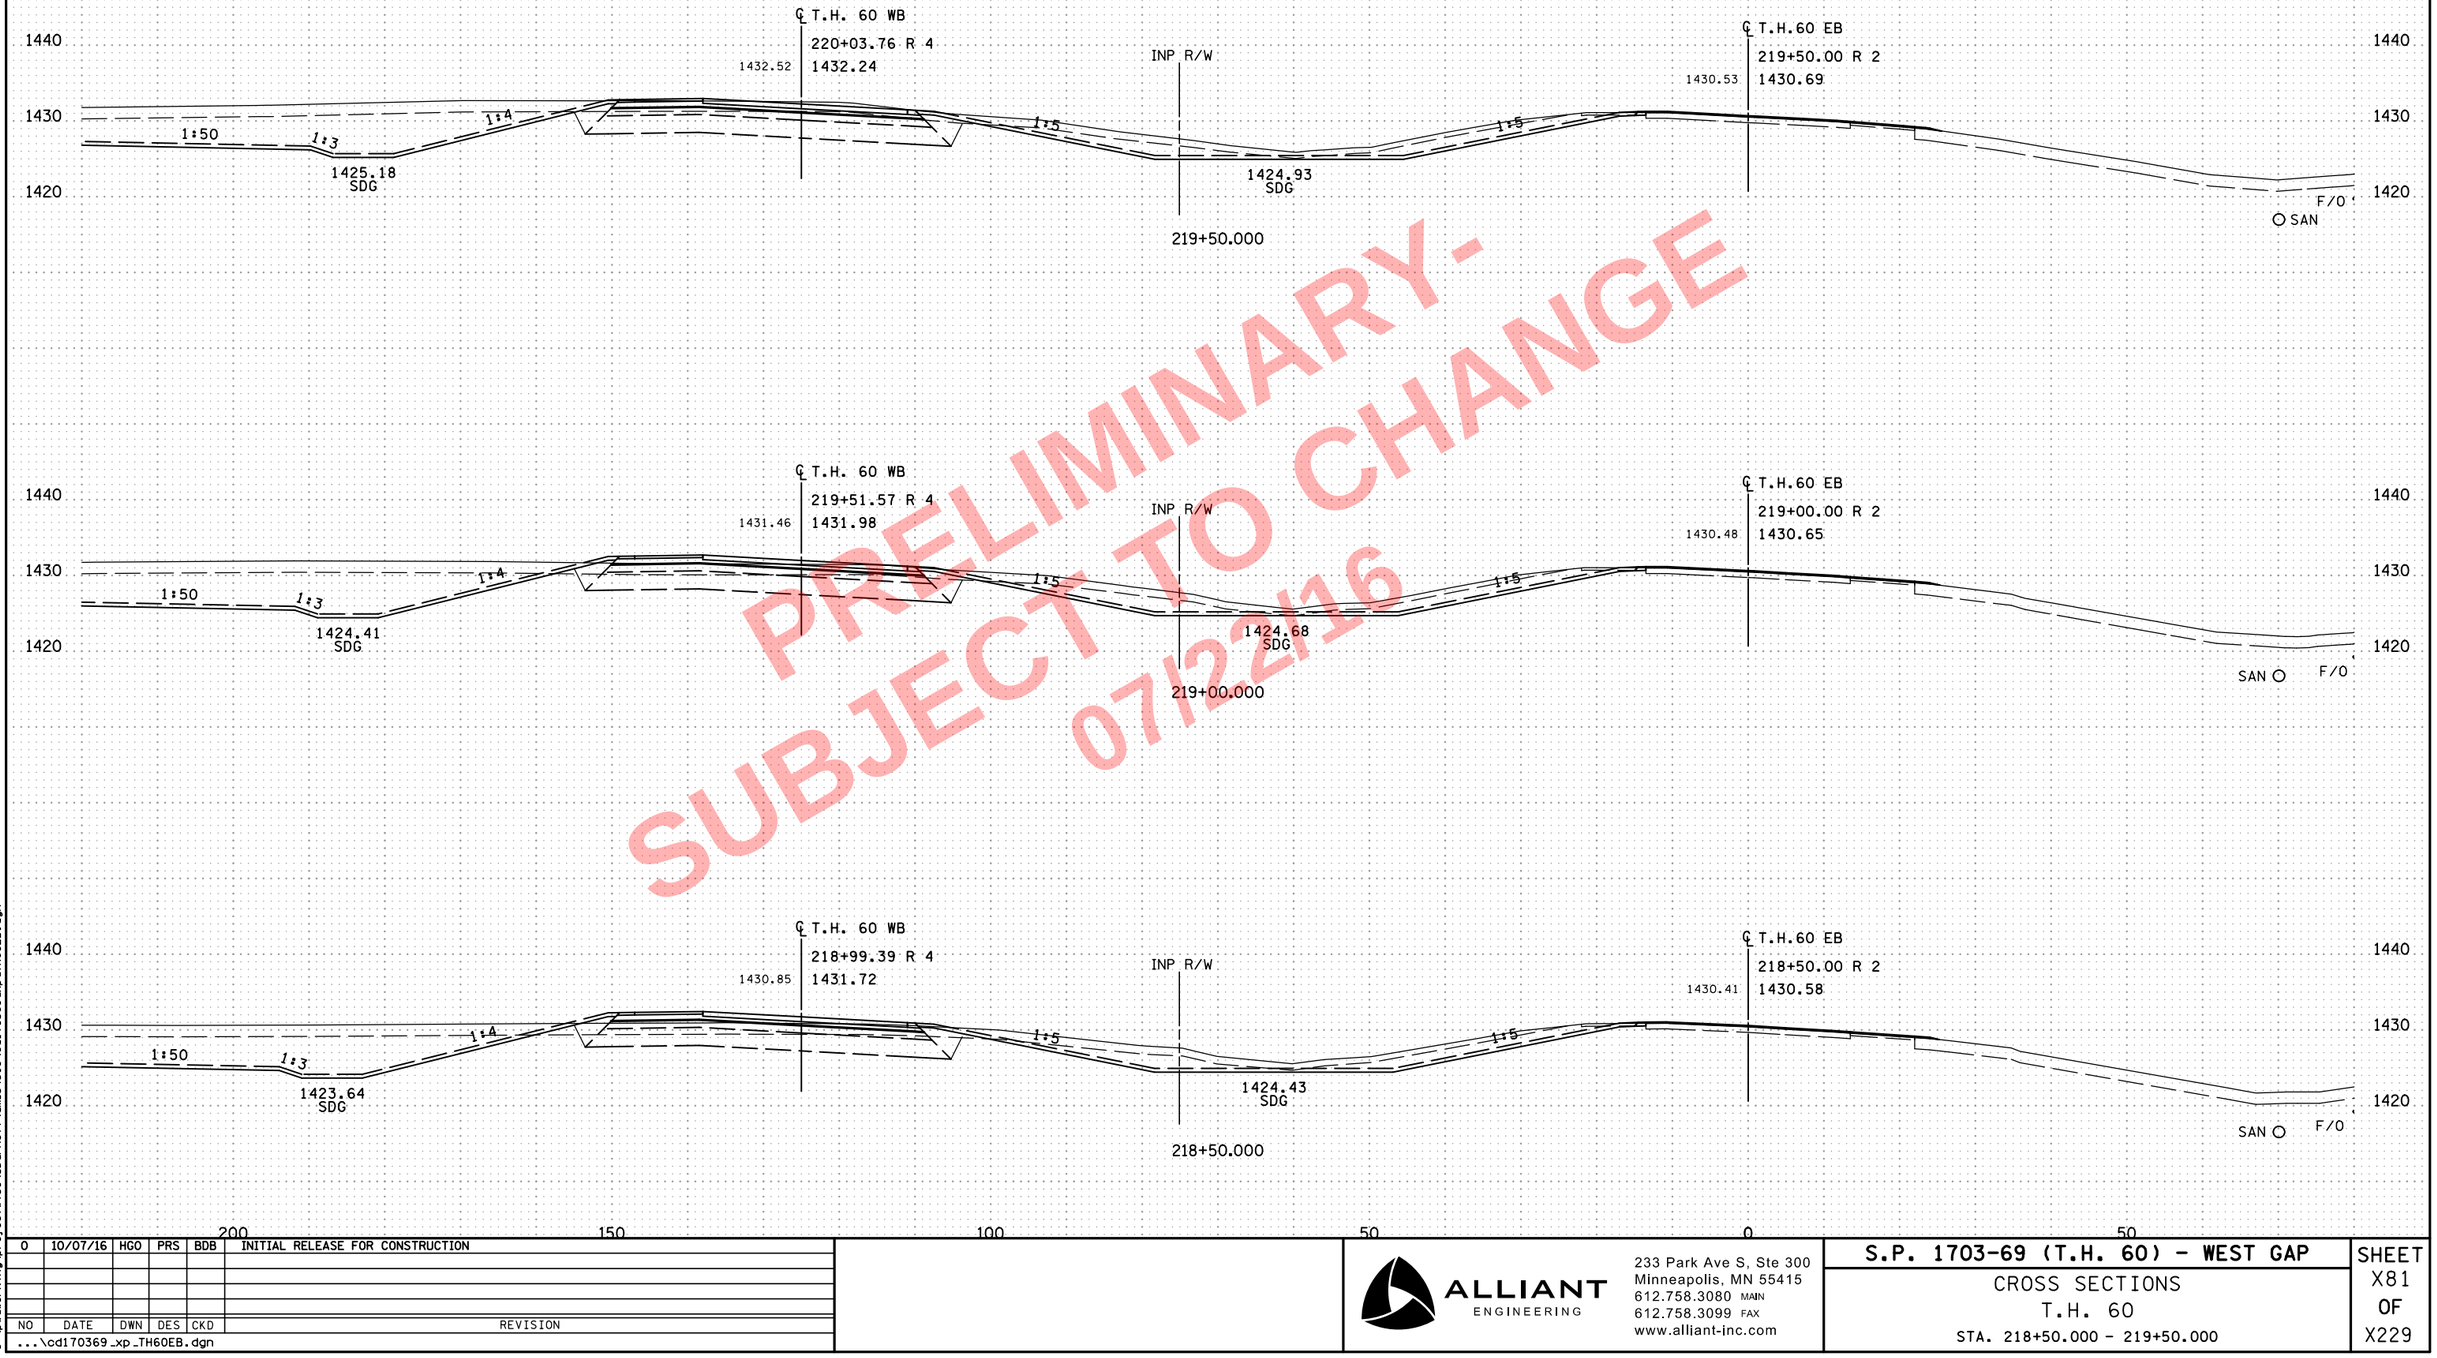

PRELIMINARY - SUBJECT TO CHANGE 07/22/16

NO	DATE	DWN	DES	CKD	REVISION
0	10/07/16	HGO	PRS	BDB	INITIAL RELEASE FOR CONSTRUCTION

...\cd170369_xp_TH60EB.dgn

8:06:01 AM
7/22/2016
o:\pw_working\projectwise\sbarnett\dms34519\cd170369_xp_TH60EB.dgn

ALLIANT ENGINEERING
233 Park Ave S, Ste 300
Minneapolis, MN 55415
612.758.3080 MAIN
612.758.3099 FAX
www.alliant-inc.com

S.P. 1703-69 (T.H. 60) - WEST GAP

CROSS SECTIONS
T.H. 60
STA. 218+50.000 - 219+50.000

SHEET X81 OF X229

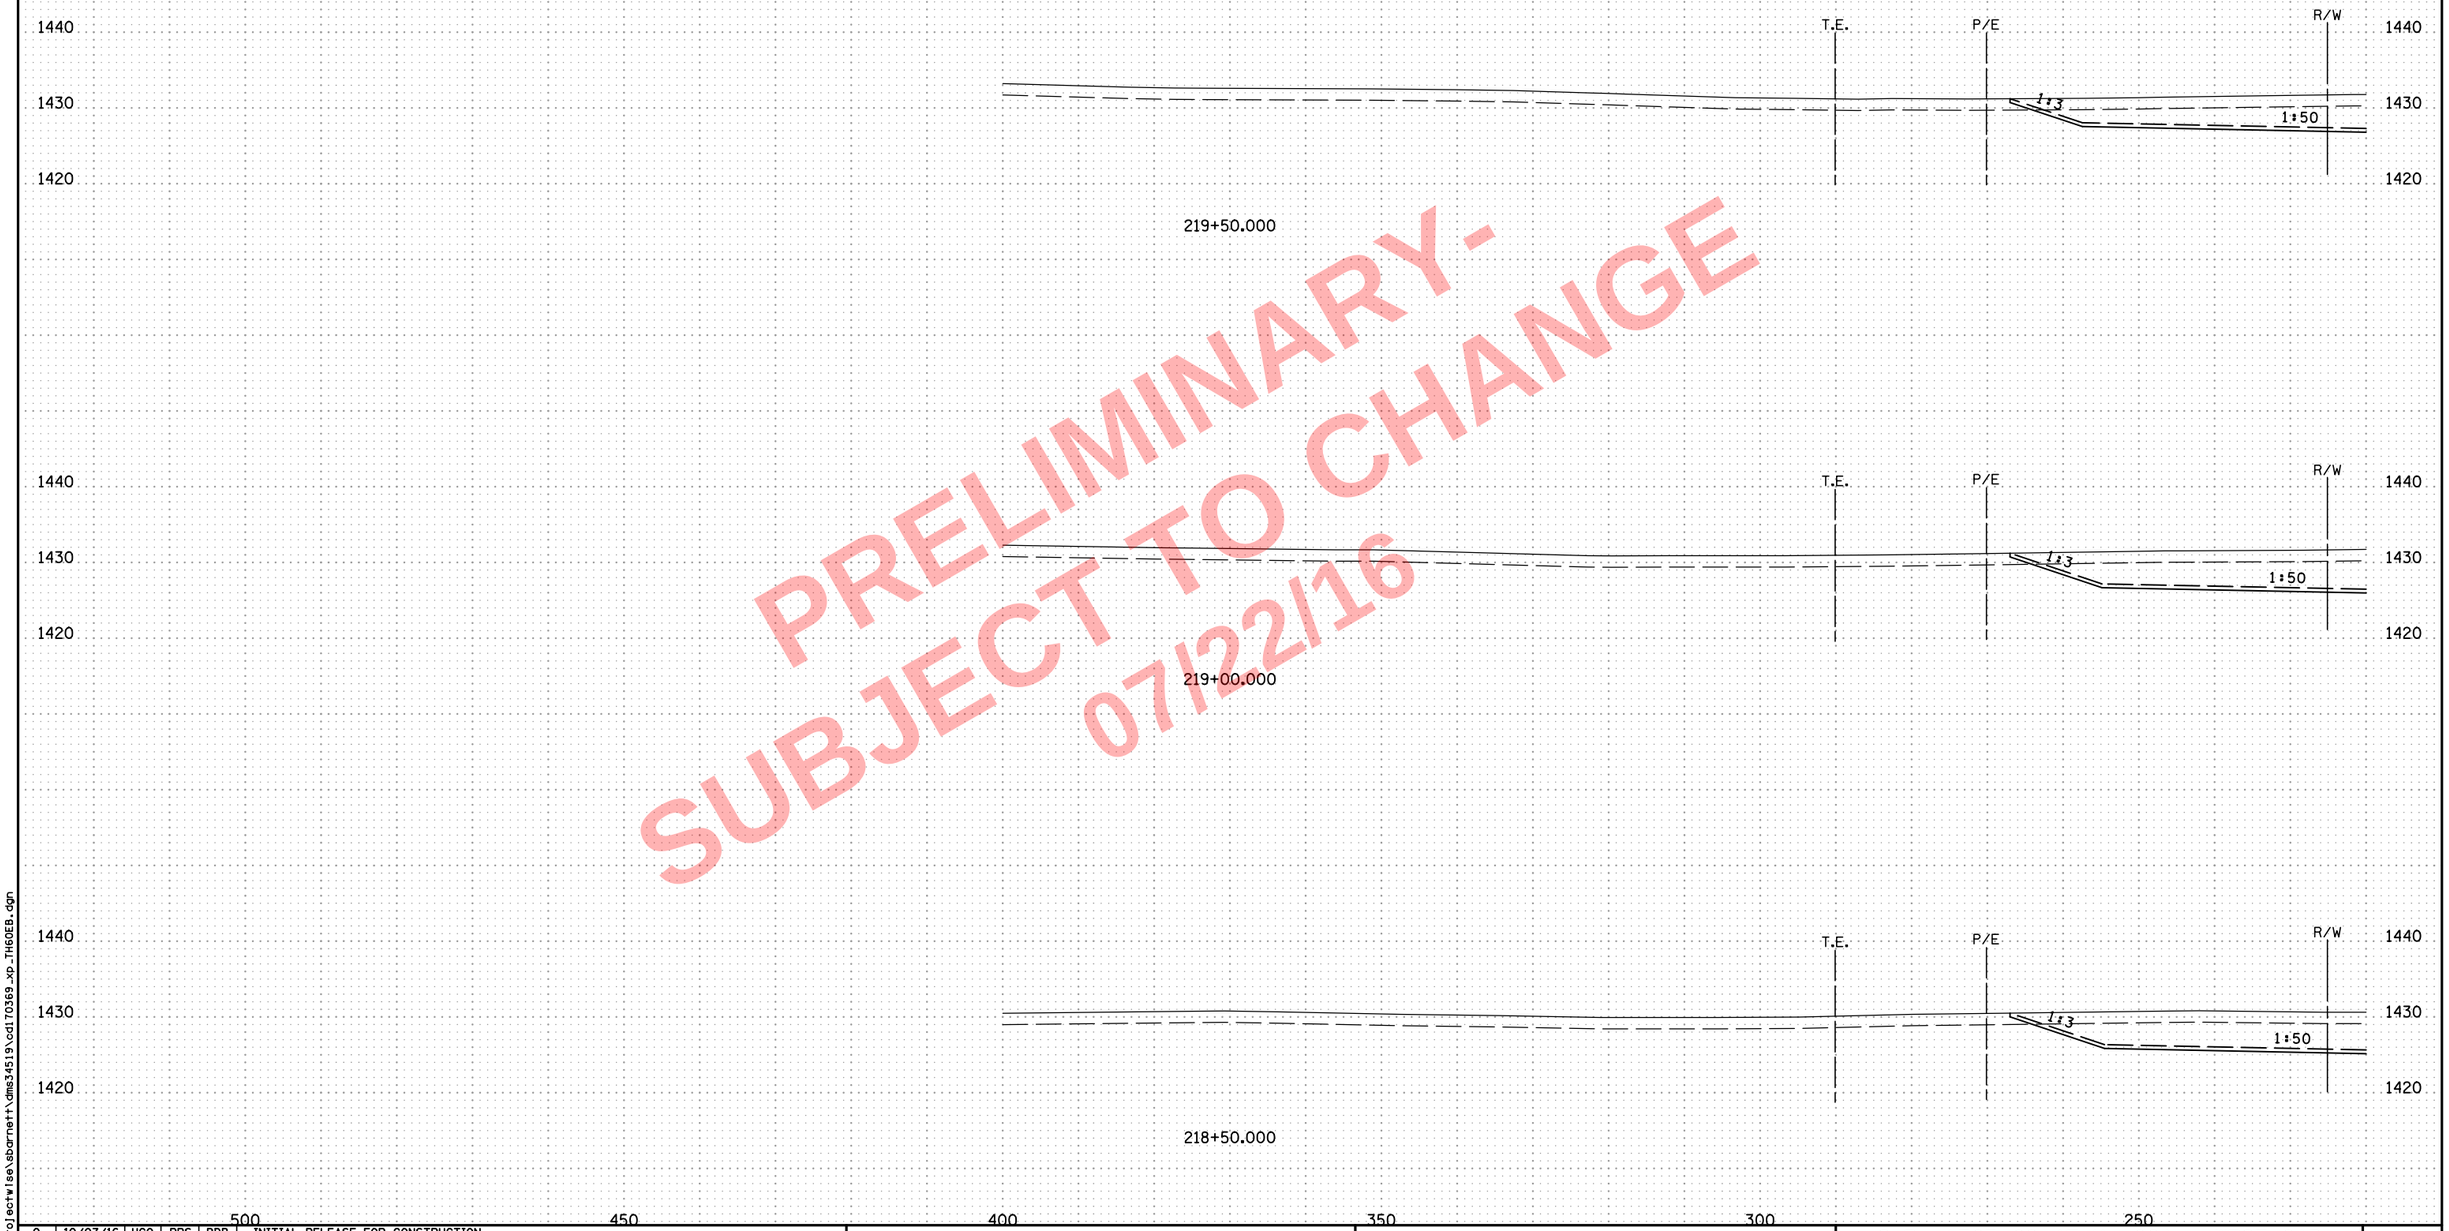

PRELIMINARY -
SUBJECT TO CHANGE
07/22/16

NO	DATE	DWN	DES	CKD	REVISION
0	10/07/16	HGO	PRS	BDB	INITIAL RELEASE FOR CONSTRUCTION

...\cd170369_xp_TH60EB.dgn

8:06:03 AM
7/22/2016
o:\pw_working\projectwise\sbarnett\dms34519\cd170369_xp_TH60EB.dgn

ALLIANT ENGINEERING
233 Park Ave S, Ste 300
Minneapolis, MN 55415
612.758.3080 MAIN
612.758.3099 FAX
www.alliant-inc.com

S.P. 1703-69 (T.H. 60) - WEST GAP

CROSS SECTIONS
T.H. 60
STA. 218+50.000 - 219+50.000

SHEET
X81A
OF
X229

PRELIMINARY - SUBJECT TO CHANGE 07/22/16

NO	DATE	DWN	DES	CKD	REVISION
0	10/07/16	HGO	PRS	BDB	INITIAL RELEASE FOR CONSTRUCTION

...\cd170369_xp_TH60EB.dgn

ALLIANT ENGINEERING
233 Park Ave S, Ste 300
Minneapolis, MN 55415
612.758.3080 MAIN
612.758.3099 FAX
www.alliant-inc.com

S.P. 1703-69 (T.H. 60) - WEST GAP

CROSS SECTIONS
T.H. 60
STA. 220+00.000 - 221+00.000

SHEET X82 OF X229

8:06:04 AM
7/22/2016
o:\pw_working\projectwise\sbarnett\dms34519\cd170369_xp_TH60EB.dgn

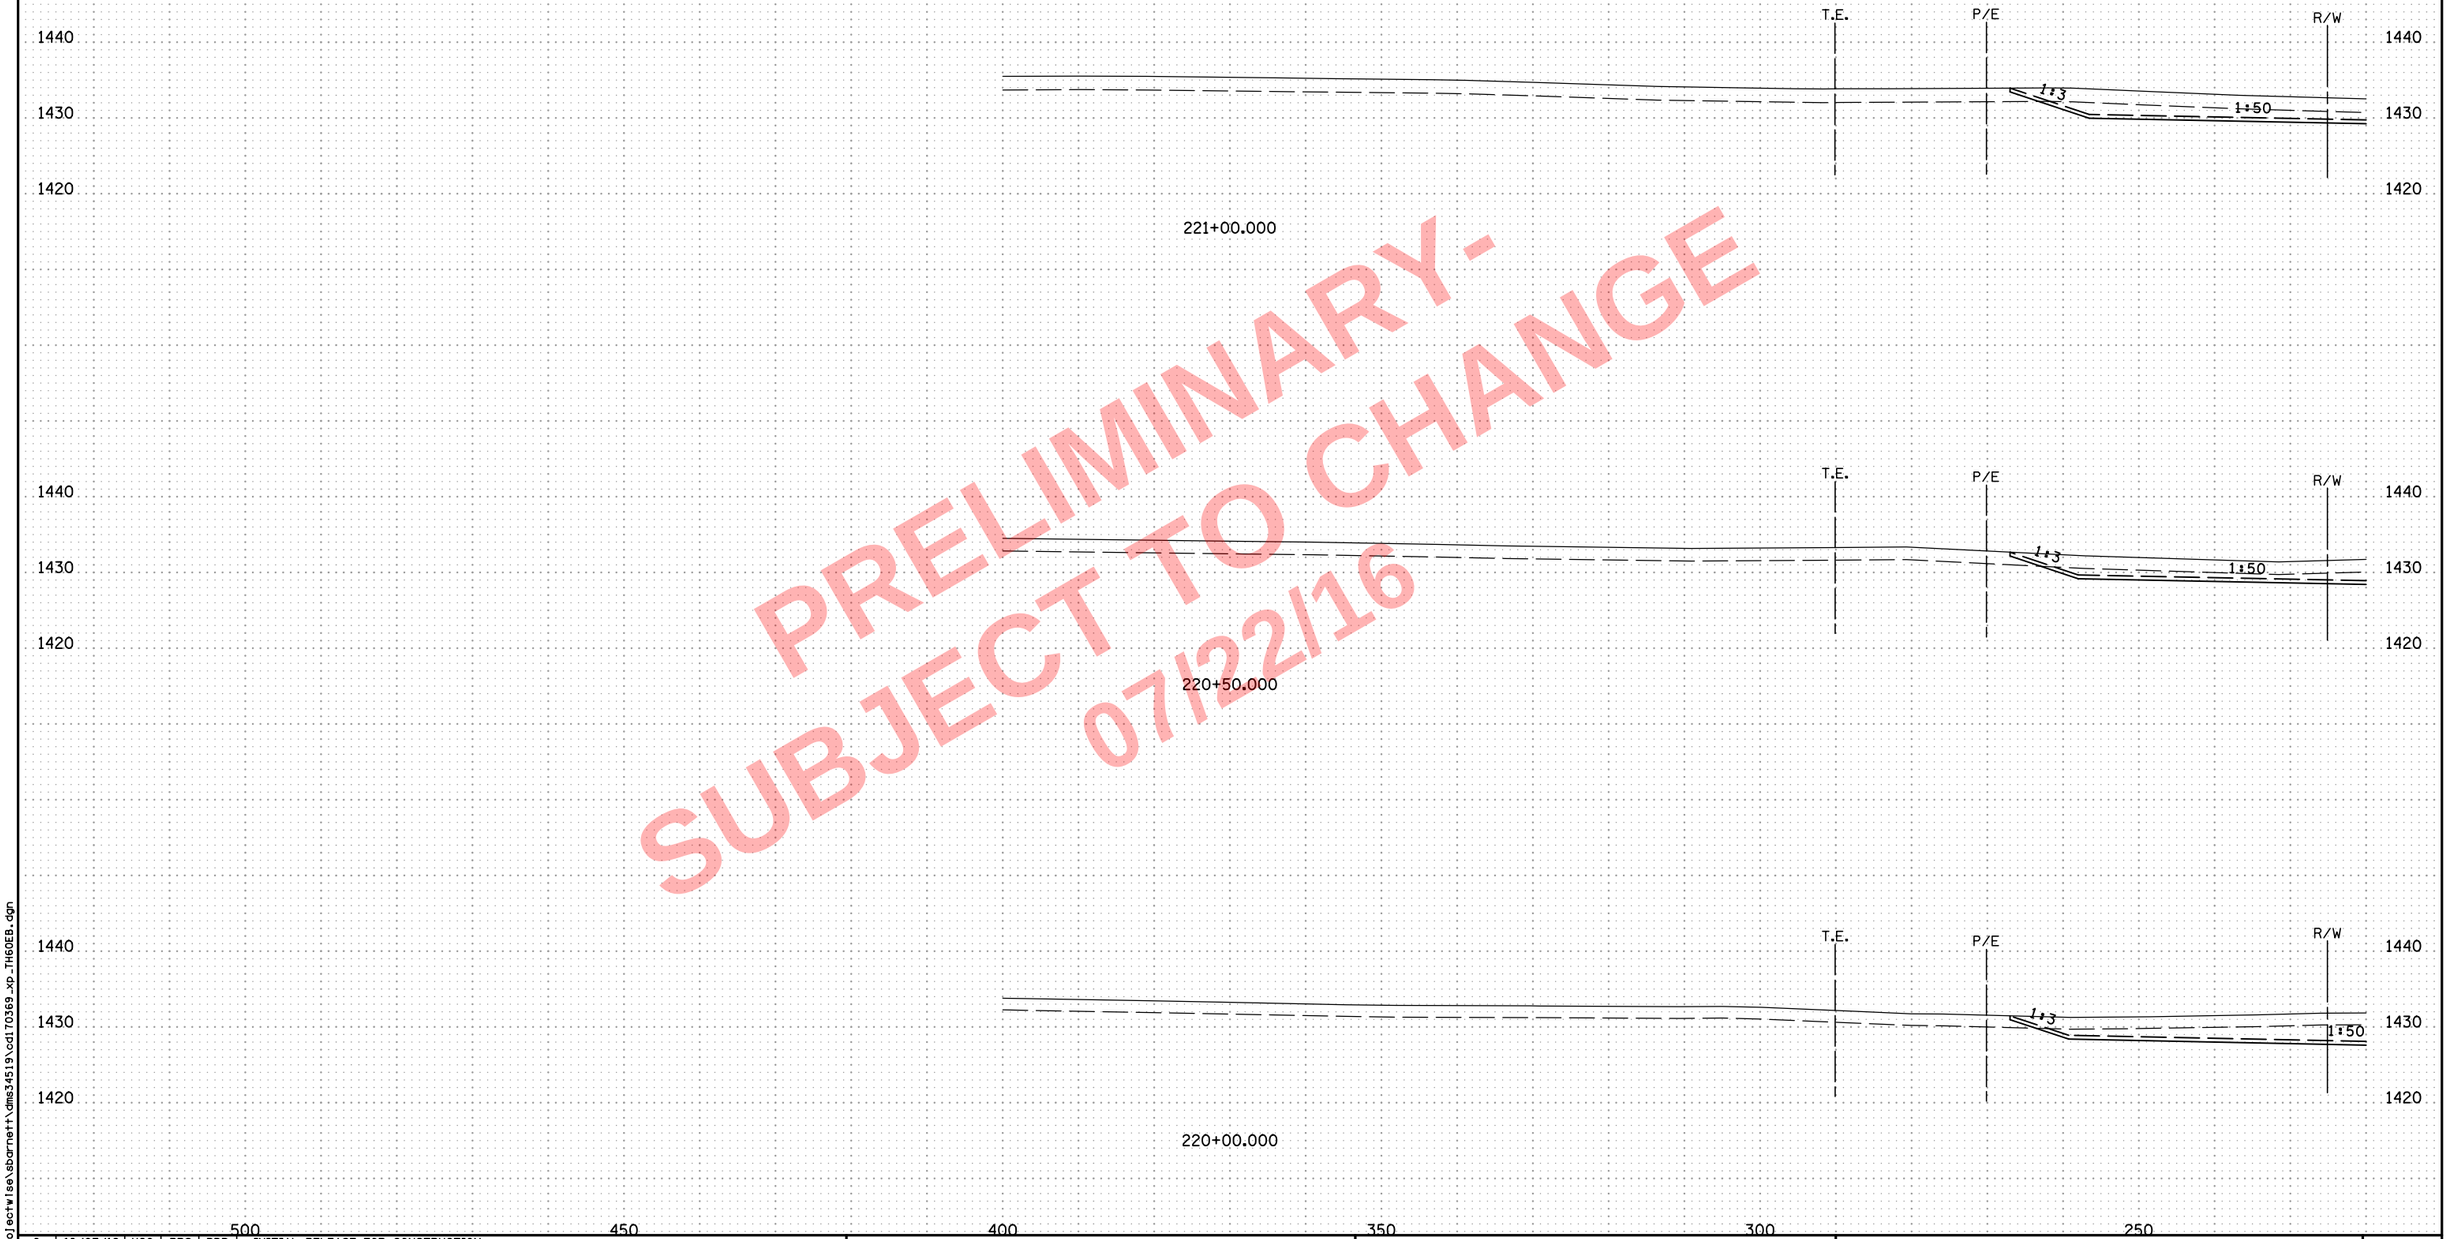

PRELIMINARY -
SUBJECT TO CHANGE
07/22/16

NO	DATE	DWN	DES	CKD	REVISION
0	10/07/16	HGO	PRS	BDB	INITIAL RELEASE FOR CONSTRUCTION

...\cd170369_xp_TH60EB.dgn

ALLIANT ENGINEERING
233 Park Ave S, Ste 300
Minneapolis, MN 55415
612.758.3080 MAIN
612.758.3099 FAX
www.alliant-inc.com

S.P. 1703-69 (T.H. 60) - WEST GAP

CROSS SECTIONS
T.H. 60
STA. 220+00.000 - 221+00.000

SHEET X82A OF X229

8:06:06 AM
7/22/2016
c:\pw_work\hgo\projectwise\sbarnett\dms34519\cd170369_xp_TH60EB.dgn

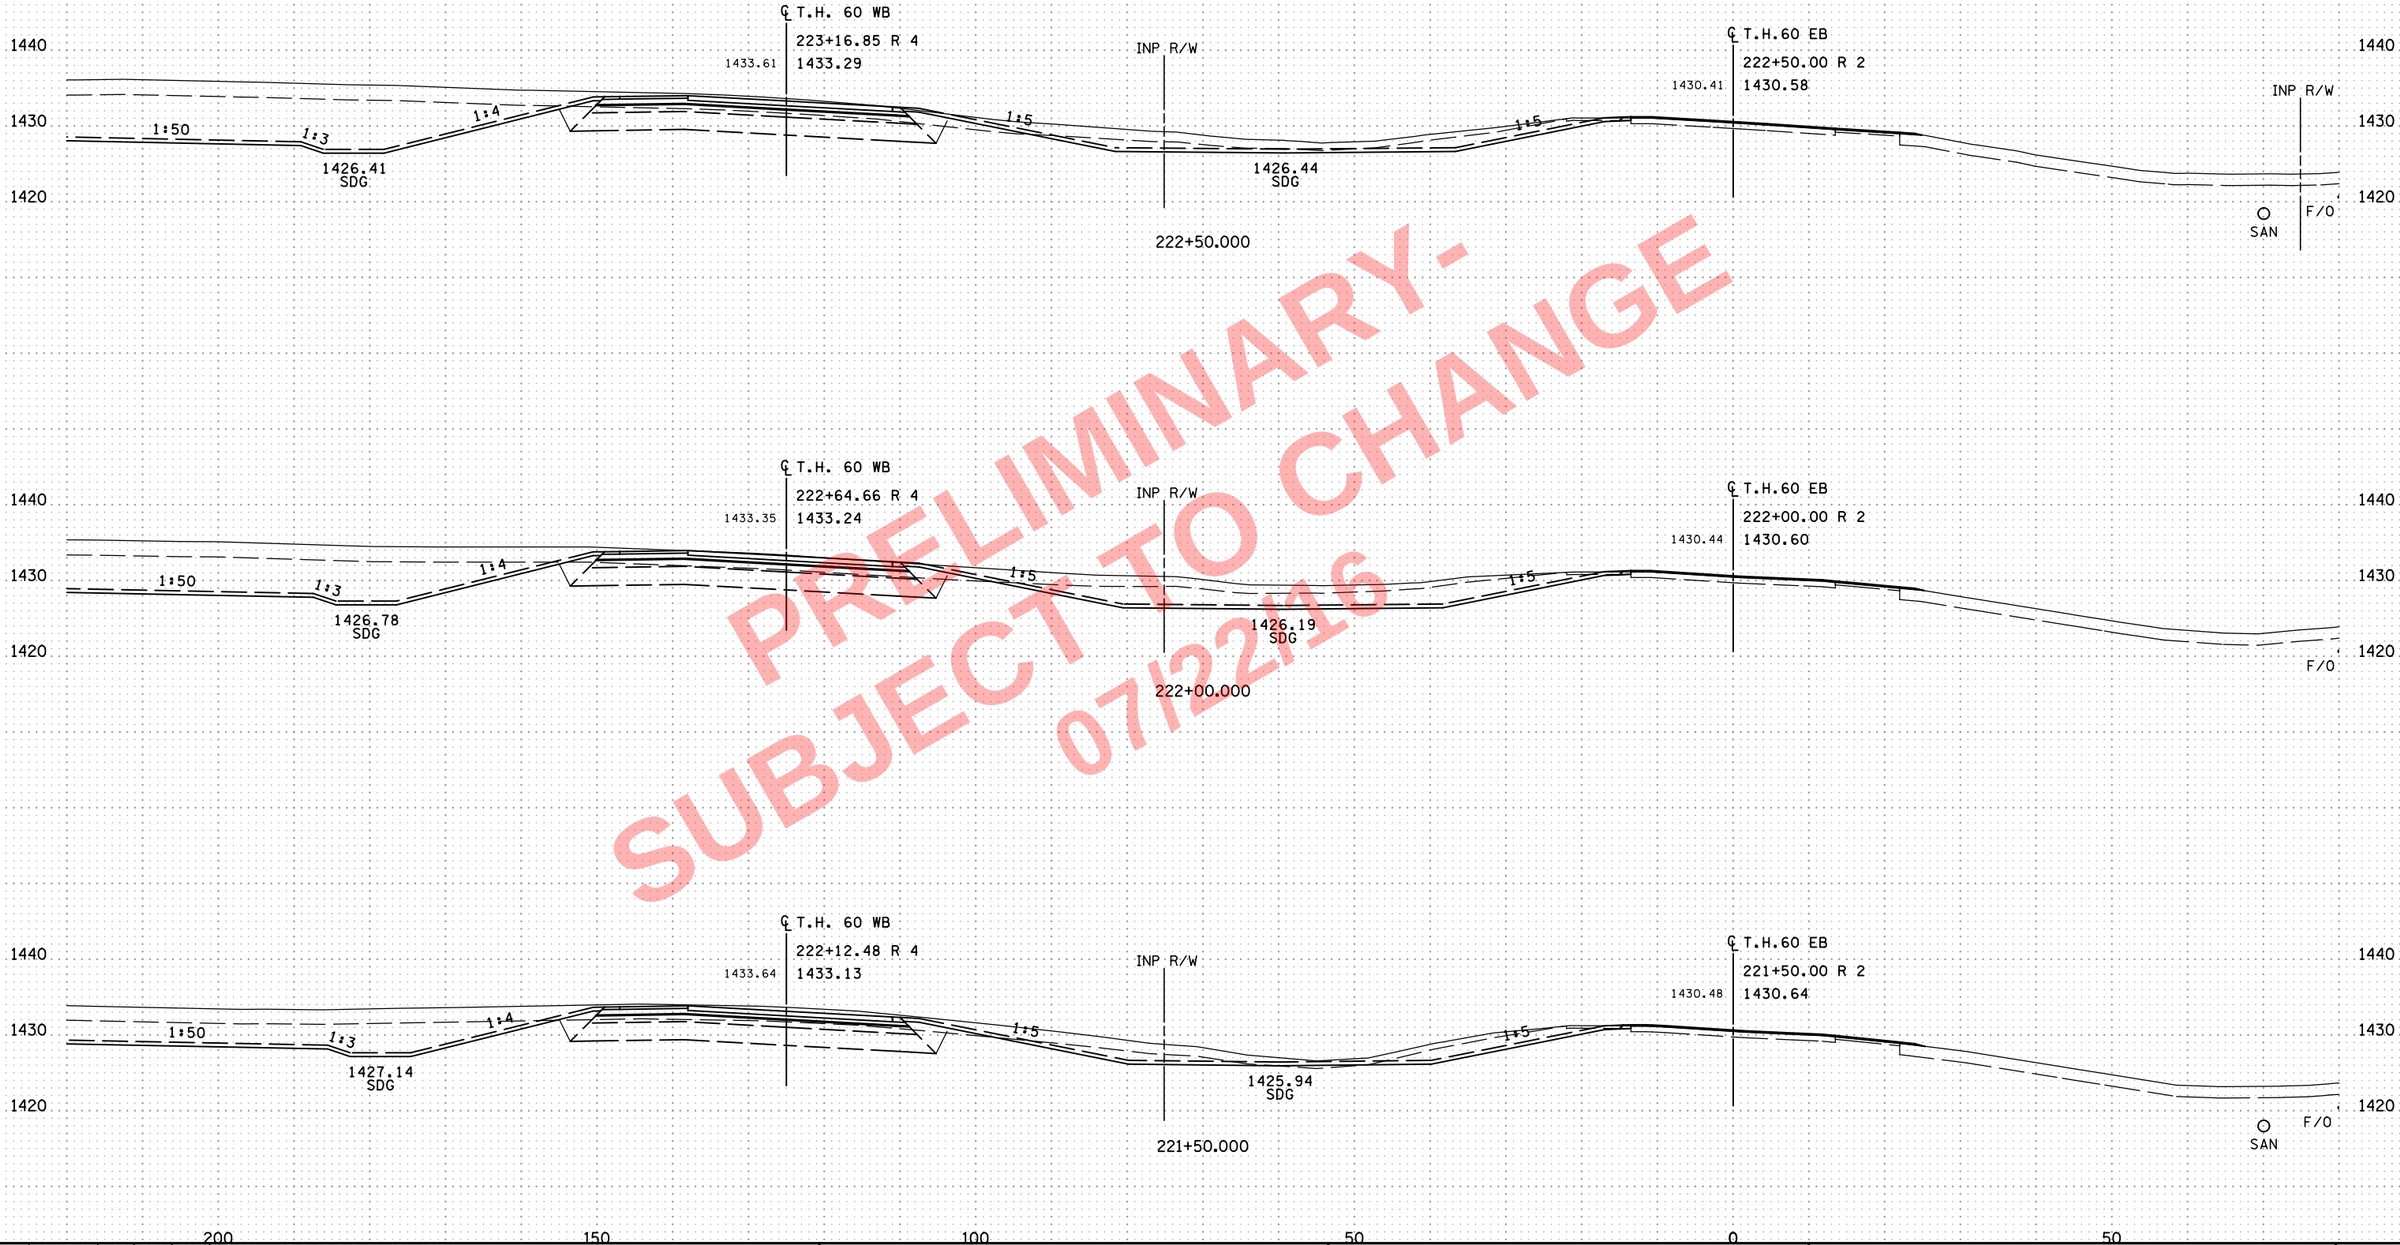

PRELIMINARY - SUBJECT TO CHANGE 07/22/16

NO	DATE	DWN	DES	CKD	REVISION
0	10/07/16	HGO	PRS	BDB	INITIAL RELEASE FOR CONSTRUCTION

...\cd170369_xp_TH60EB.dgn

ALLIANT ENGINEERING
233 Park Ave S, Ste 300
Minneapolis, MN 55415
612.758.3080 MAIN
612.758.3099 FAX
www.alliant-inc.com

S.P. 1703-69 (T.H. 60) - WEST GAP

CROSS SECTIONS
T.H. 60
STA. 221+50.000 - 222+50.000

SHEET X83 OF X229

8:06:08 AM
7/22/2016
c:\pw_work\hg\projectwise\sbarnett\dms34519\cd170369_xp_TH60EB.dgn

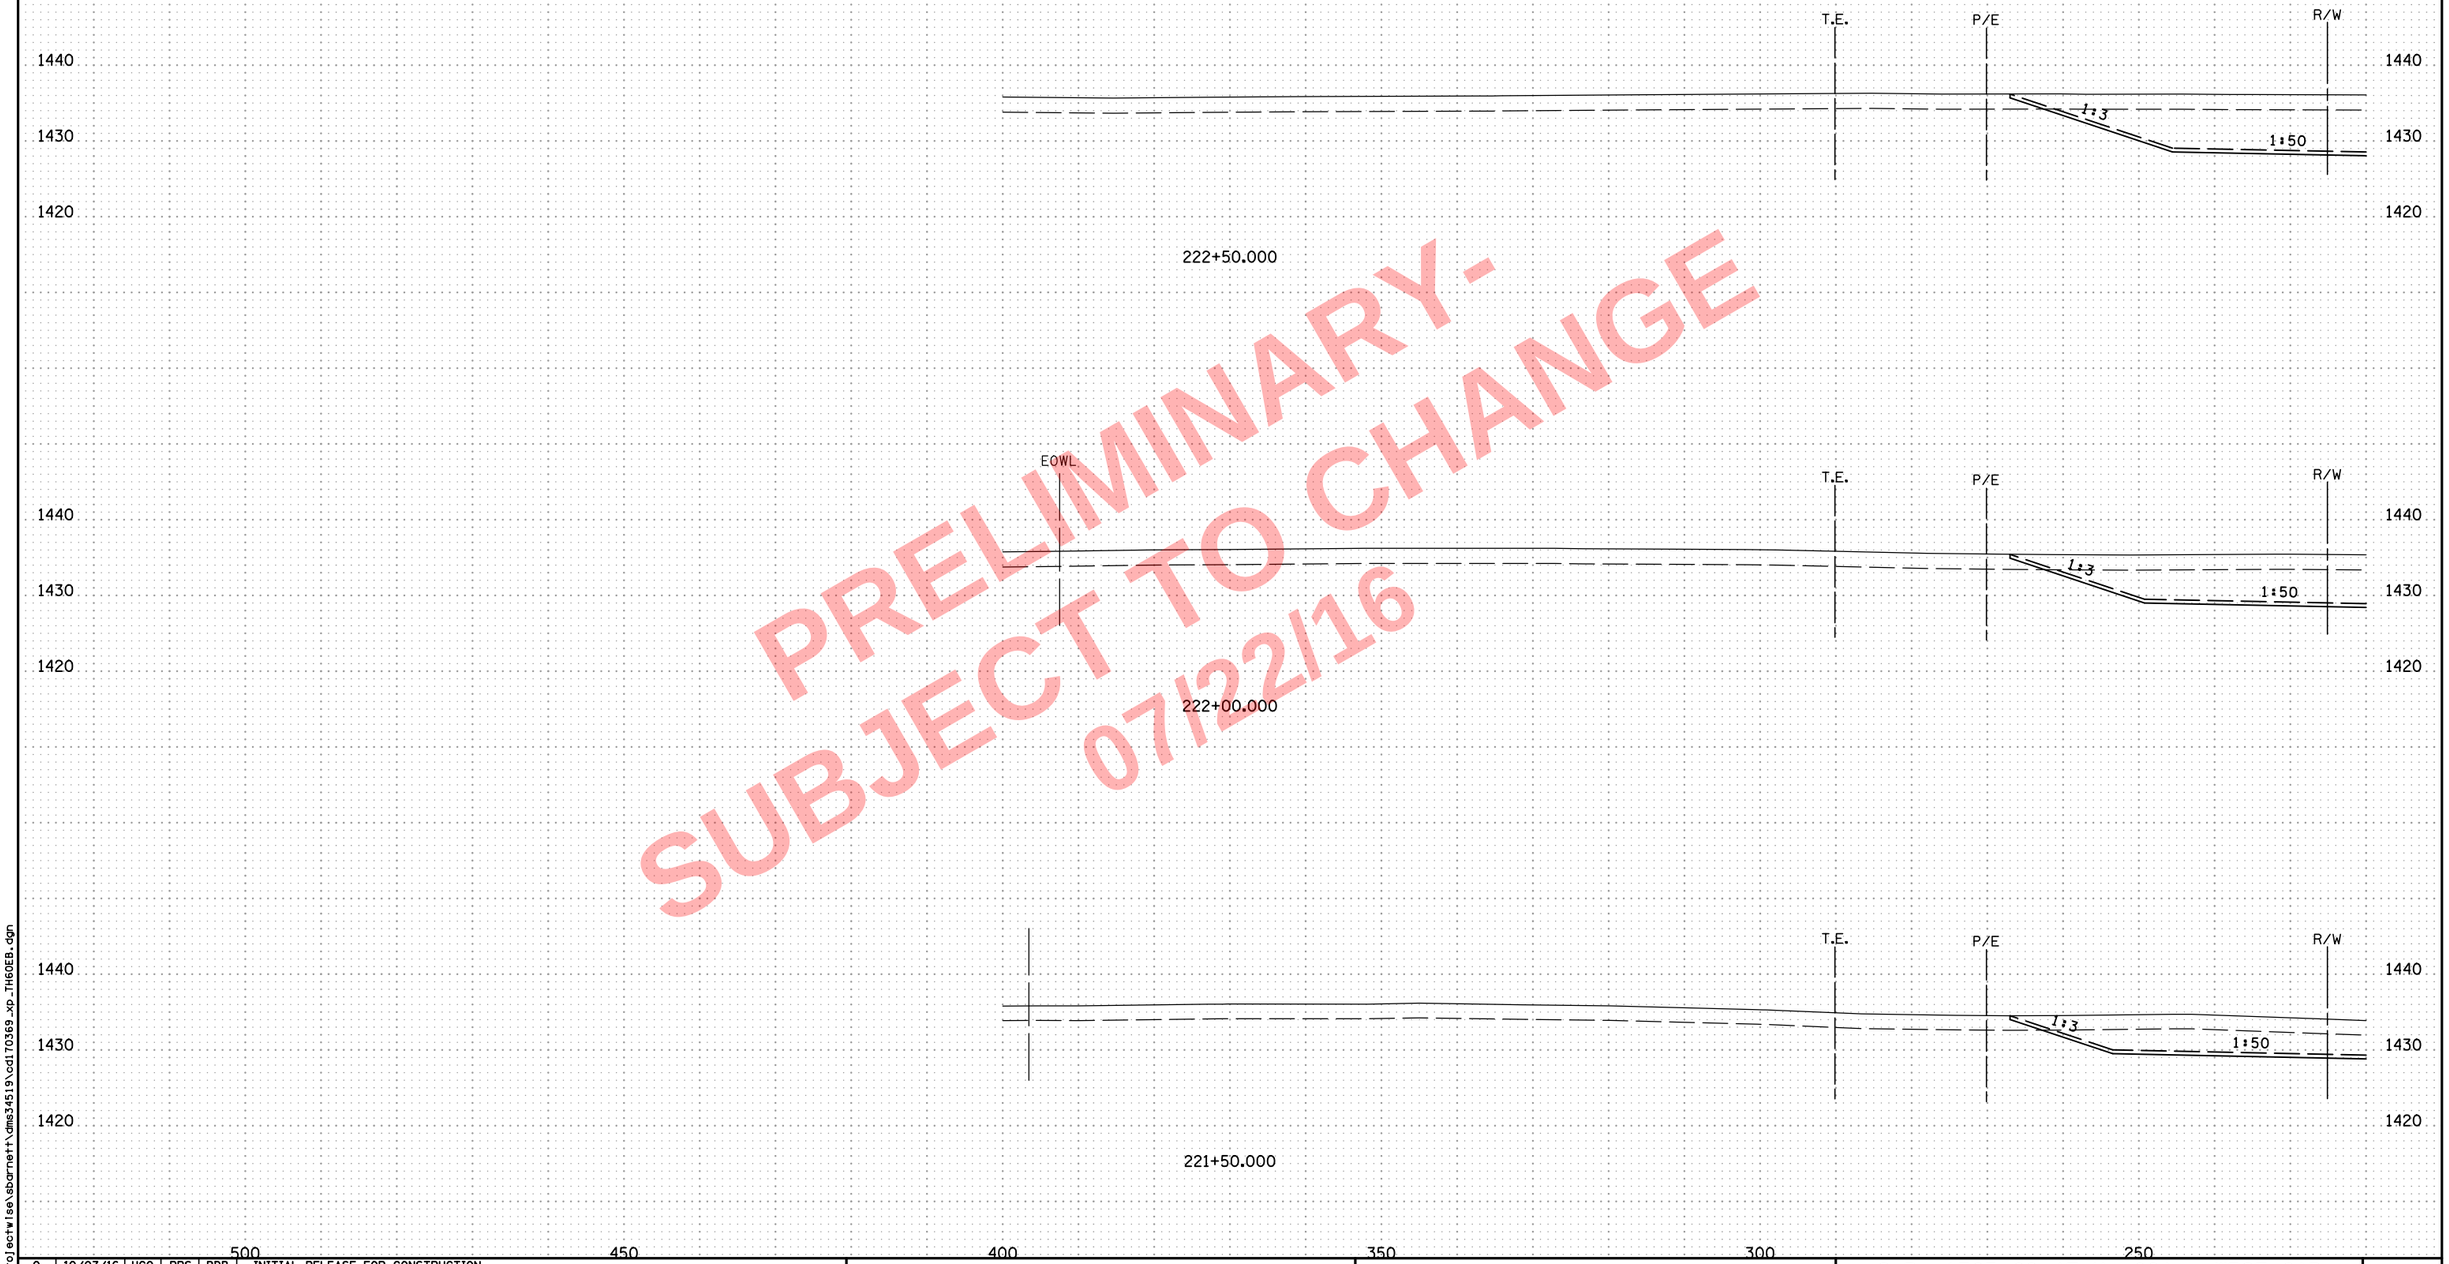

PRELIMINARY - SUBJECT TO CHANGE 07/22/16

NO	DATE	DWN	DES	CKD	REVISION
0	10/07/16	HGO	PRS	BDB	INITIAL RELEASE FOR CONSTRUCTION

...\cd170369_xp_TH60EB.dgn

8:06:10 AM
7/22/2016
c:\pw_work\ng\projectwise\sbarnett\dms34519\cd170369_xp_TH60EB.dgn

ALLIANT ENGINEERING
233 Park Ave S, Ste 300
Minneapolis, MN 55415
612.758.3080 MAIN
612.758.3099 FAX
www.alliant-inc.com

S.P. 1703-69 (T.H. 60) - WEST GAP

CROSS SECTIONS
T.H. 60
STA. 221+50.000 - 222+50.000

SHEET X83A OF X229

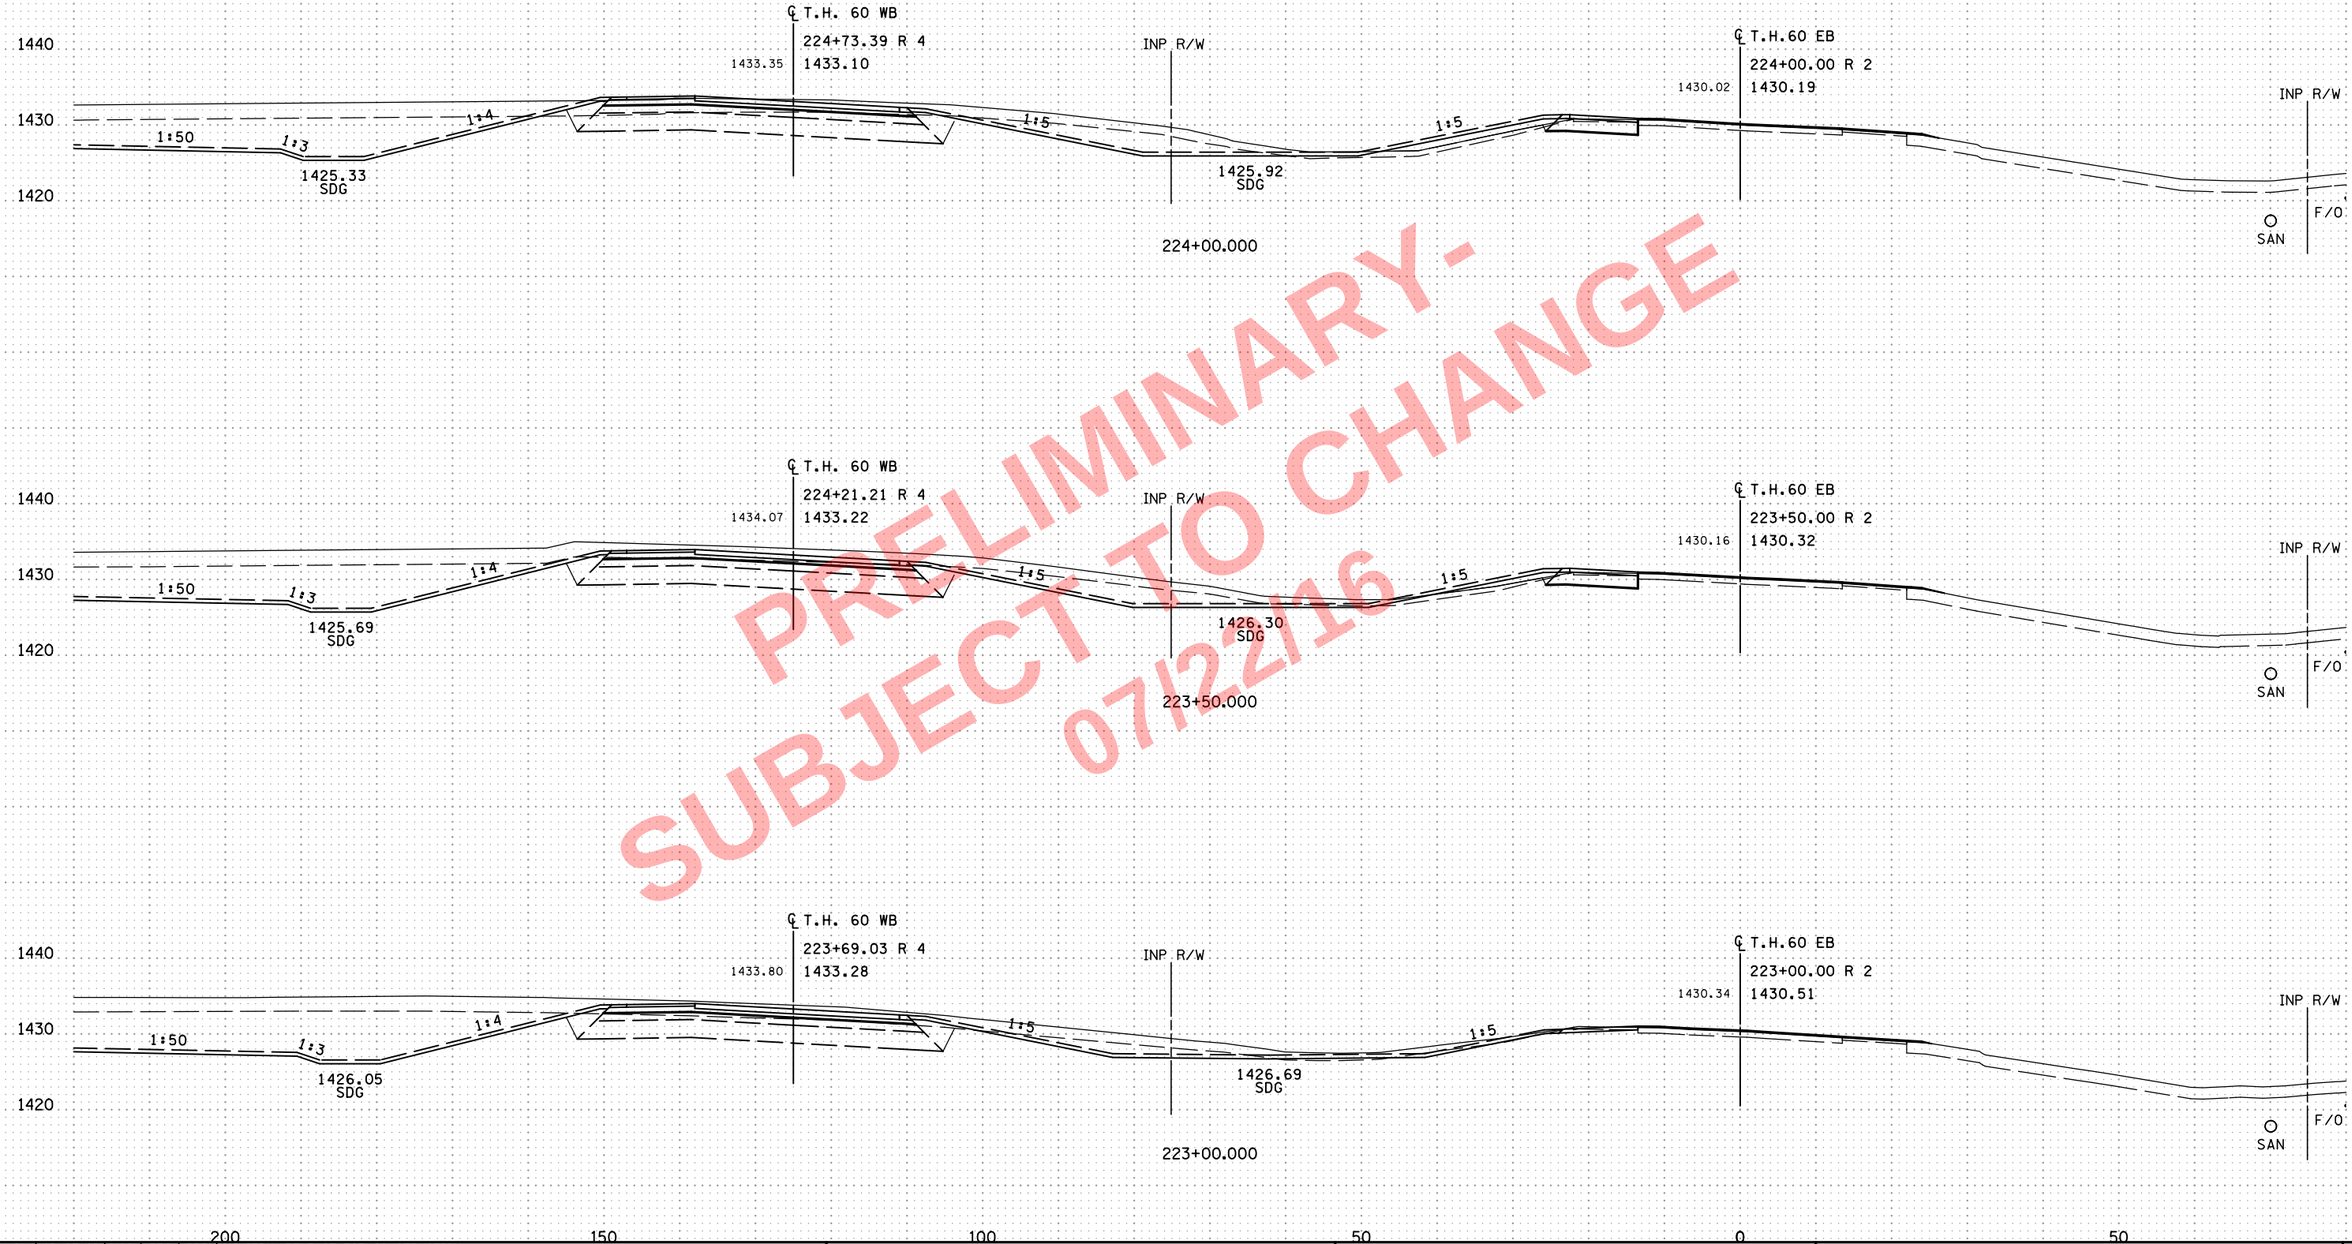

PRELIMINARY-
SUBJECT TO CHANGE
07/22/16

NO	DATE	DWN	DES	CKD	REVISION
0	10/07/16	HGO	PRS	BDB	INITIAL RELEASE FOR CONSTRUCTION

...\cd170369_xp_TH60EB.dgn

8:06:11 AM
7/22/2016
c:\pw_work\ng\projectwise\sbarnett\dms34519\cd170369_xp_TH60EB.dgn

ALLIANT ENGINEERING
233 Park Ave S, Ste 300
Minneapolis, MN 55415
612.758.3080 MAIN
612.758.3099 FAX
www.alliant-inc.com

S.P. 1703-69 (T.H. 60) - WEST GAP

CROSS SECTIONS
T.H. 60
STA. 223+00.000 - 224+00.000

SHEET
X84
OF
X229

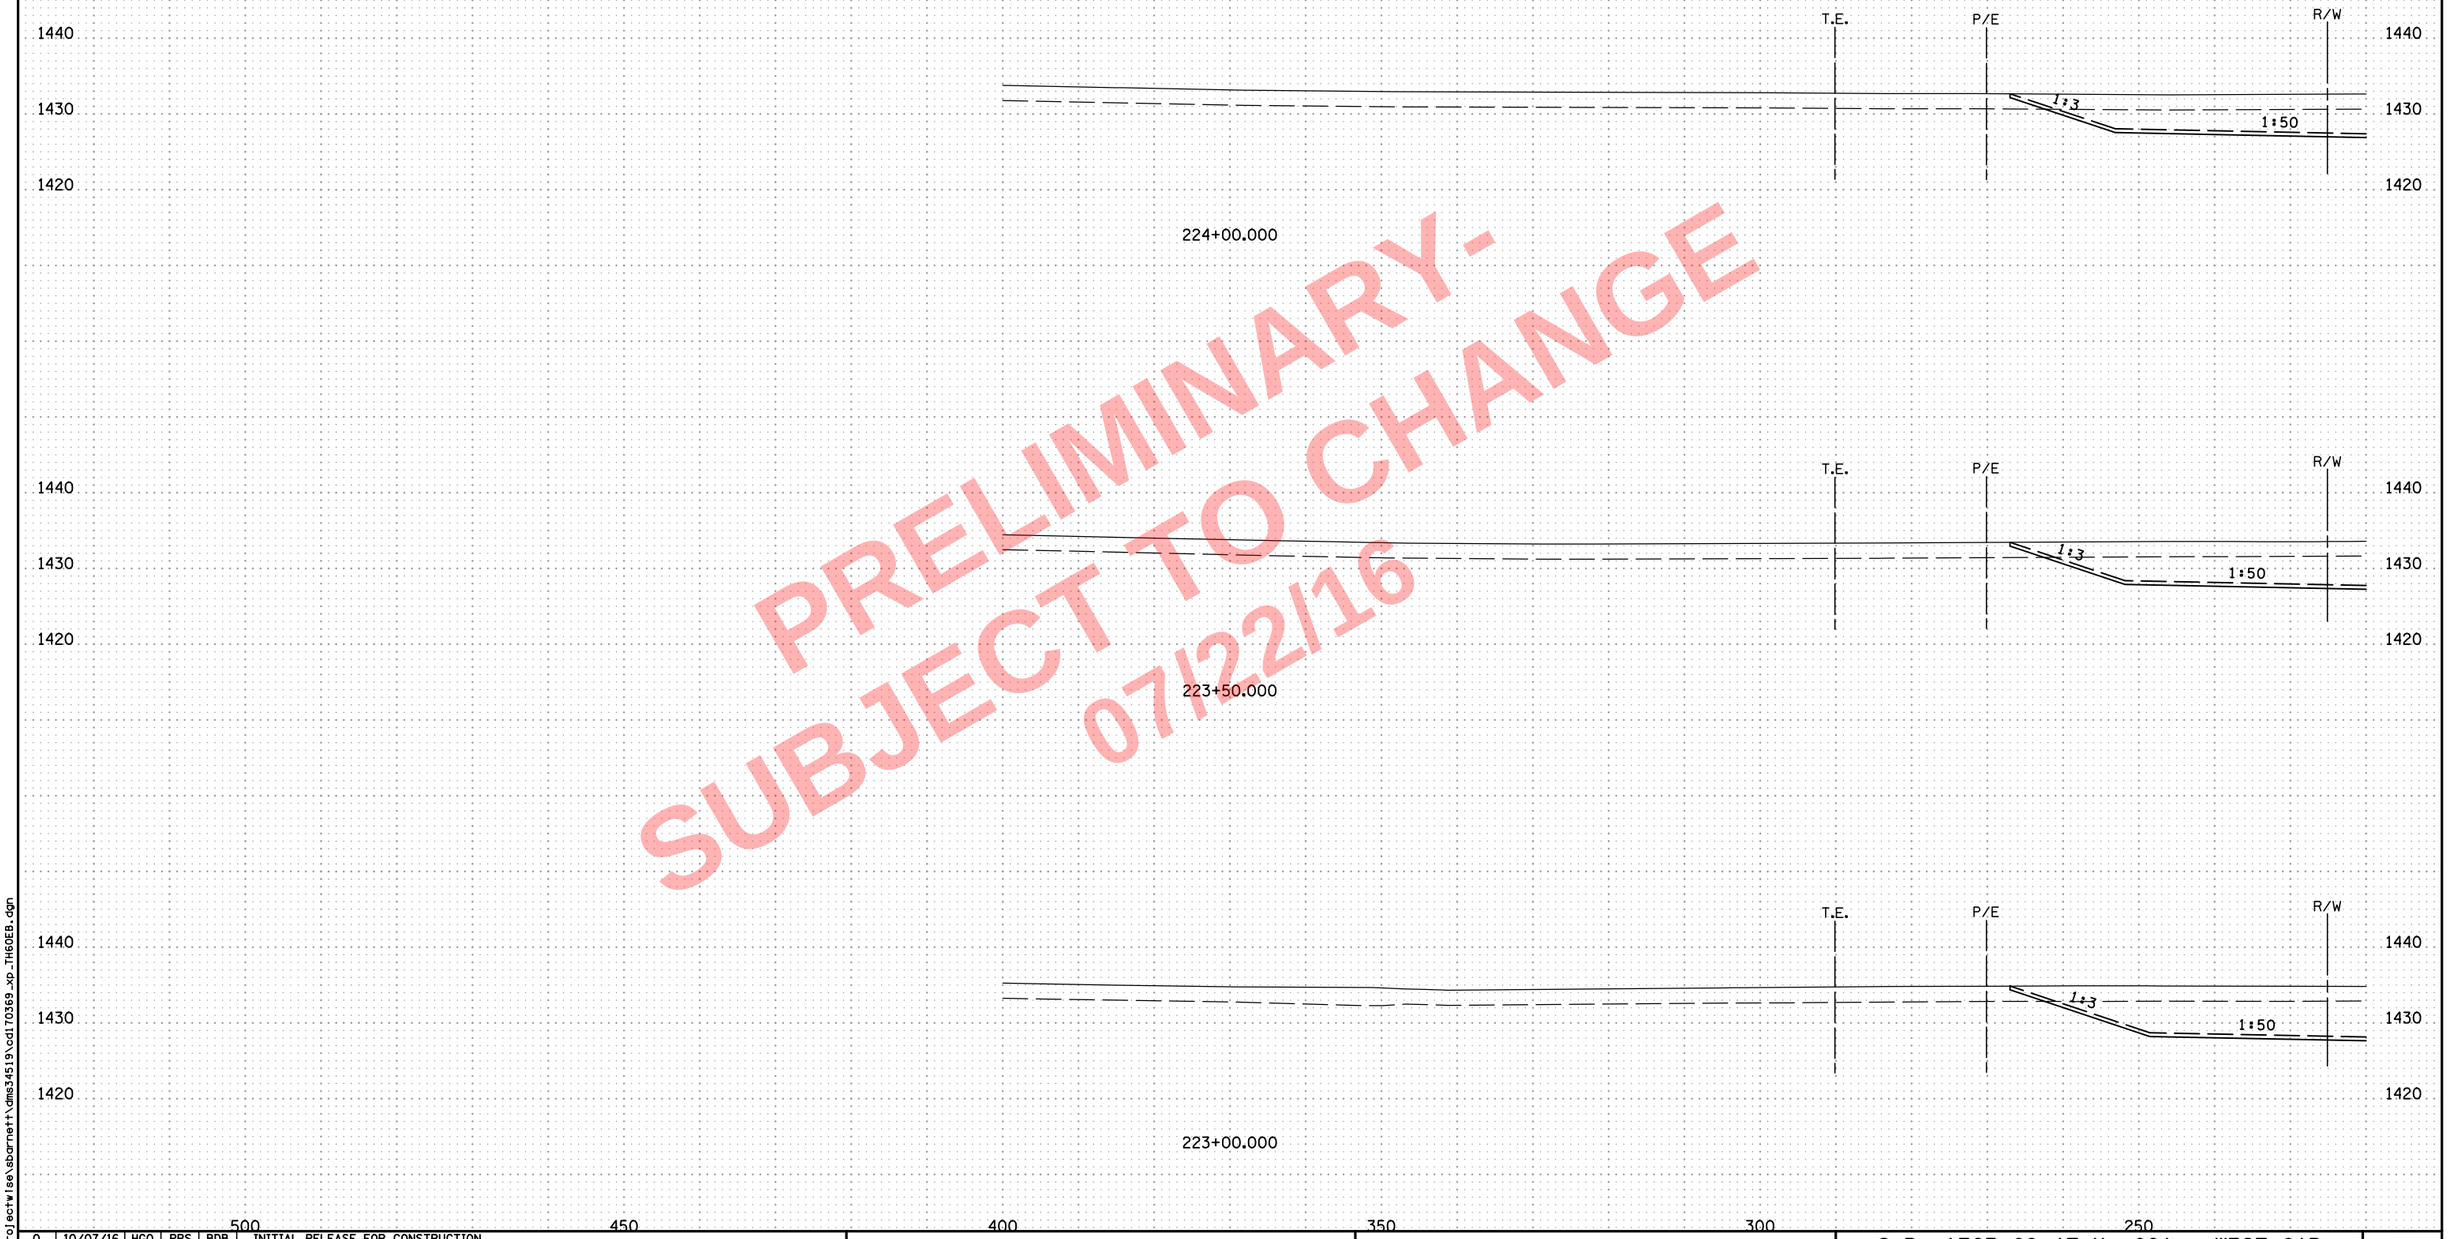

PRELIMINARY -
SUBJECT TO CHANGE
07/22/16

NO	DATE	DWN	DES	CKD	REVISION
0	10/07/16	HGO	PRS	BDB	INITIAL RELEASE FOR CONSTRUCTION

...\cd170369_xp_TH60EB.dgn

ALLIANT ENGINEERING
233 Park Ave S, Ste 300
Minneapolis, MN 55415
612.758.3080 MAIN
612.758.3099 FAX
www.alliant-inc.com

S.P. 1703-69 (T.H. 60) - WEST GAP

CROSS SECTIONS
T.H. 60
STA. 223+00.000 - 224+00.000

SHEET X84A OF X229

8:06:13 AM
7/22/2016
c:\pw_work\ngv\projectwise\sbarnett\dms34519\cd170369_xp_TH60EB.dgn

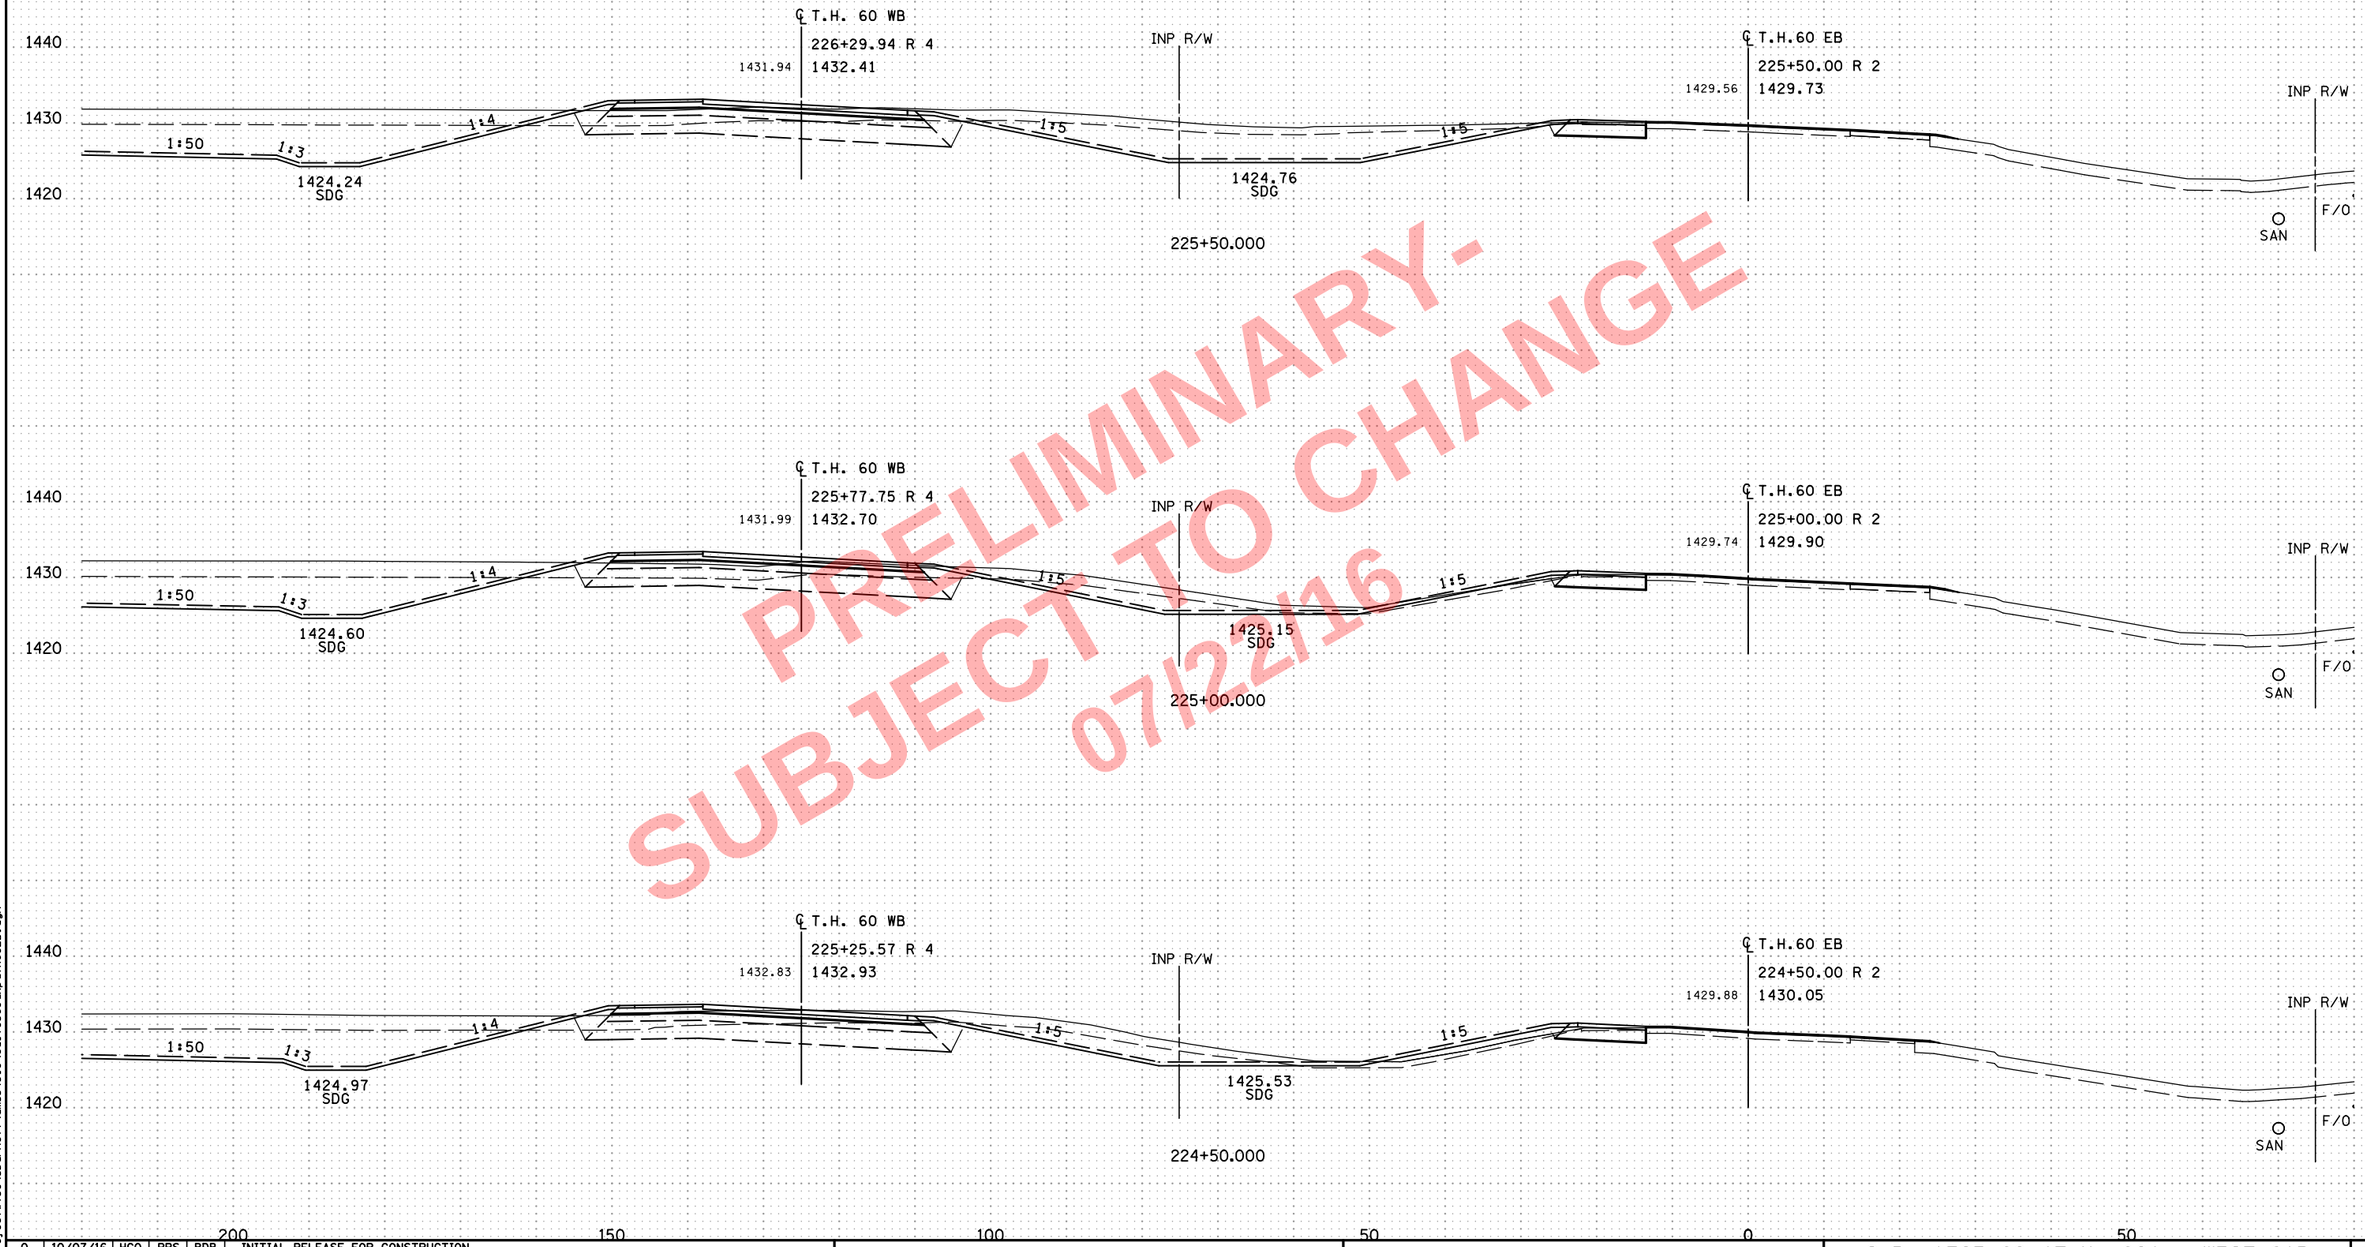

PRELIMINARY-
SUBJECT TO CHANGE
07/22/16

NO	DATE	DWN	DES	CKD	REVISION
0	10/07/16	HGO	PRS	BDB	INITIAL RELEASE FOR CONSTRUCTION

...\cd170369_xp_TH60EB.dgn

ALLIANT ENGINEERING
233 Park Ave S, Ste 300
Minneapolis, MN 55415
612.758.3080 MAIN
612.758.3099 FAX
www.alliant-inc.com

S.P. 1703-69 (T.H. 60) - WEST GAP

CROSS SECTIONS
T.H. 60
STA. 224+50.000 - 225+50.000

SHEET X85 OF X229

8:06:15 AM
7/22/2016
c:\pw_working\projectwise\sbarnett\dms34519\cd170369_xp_TH60EB.dgn

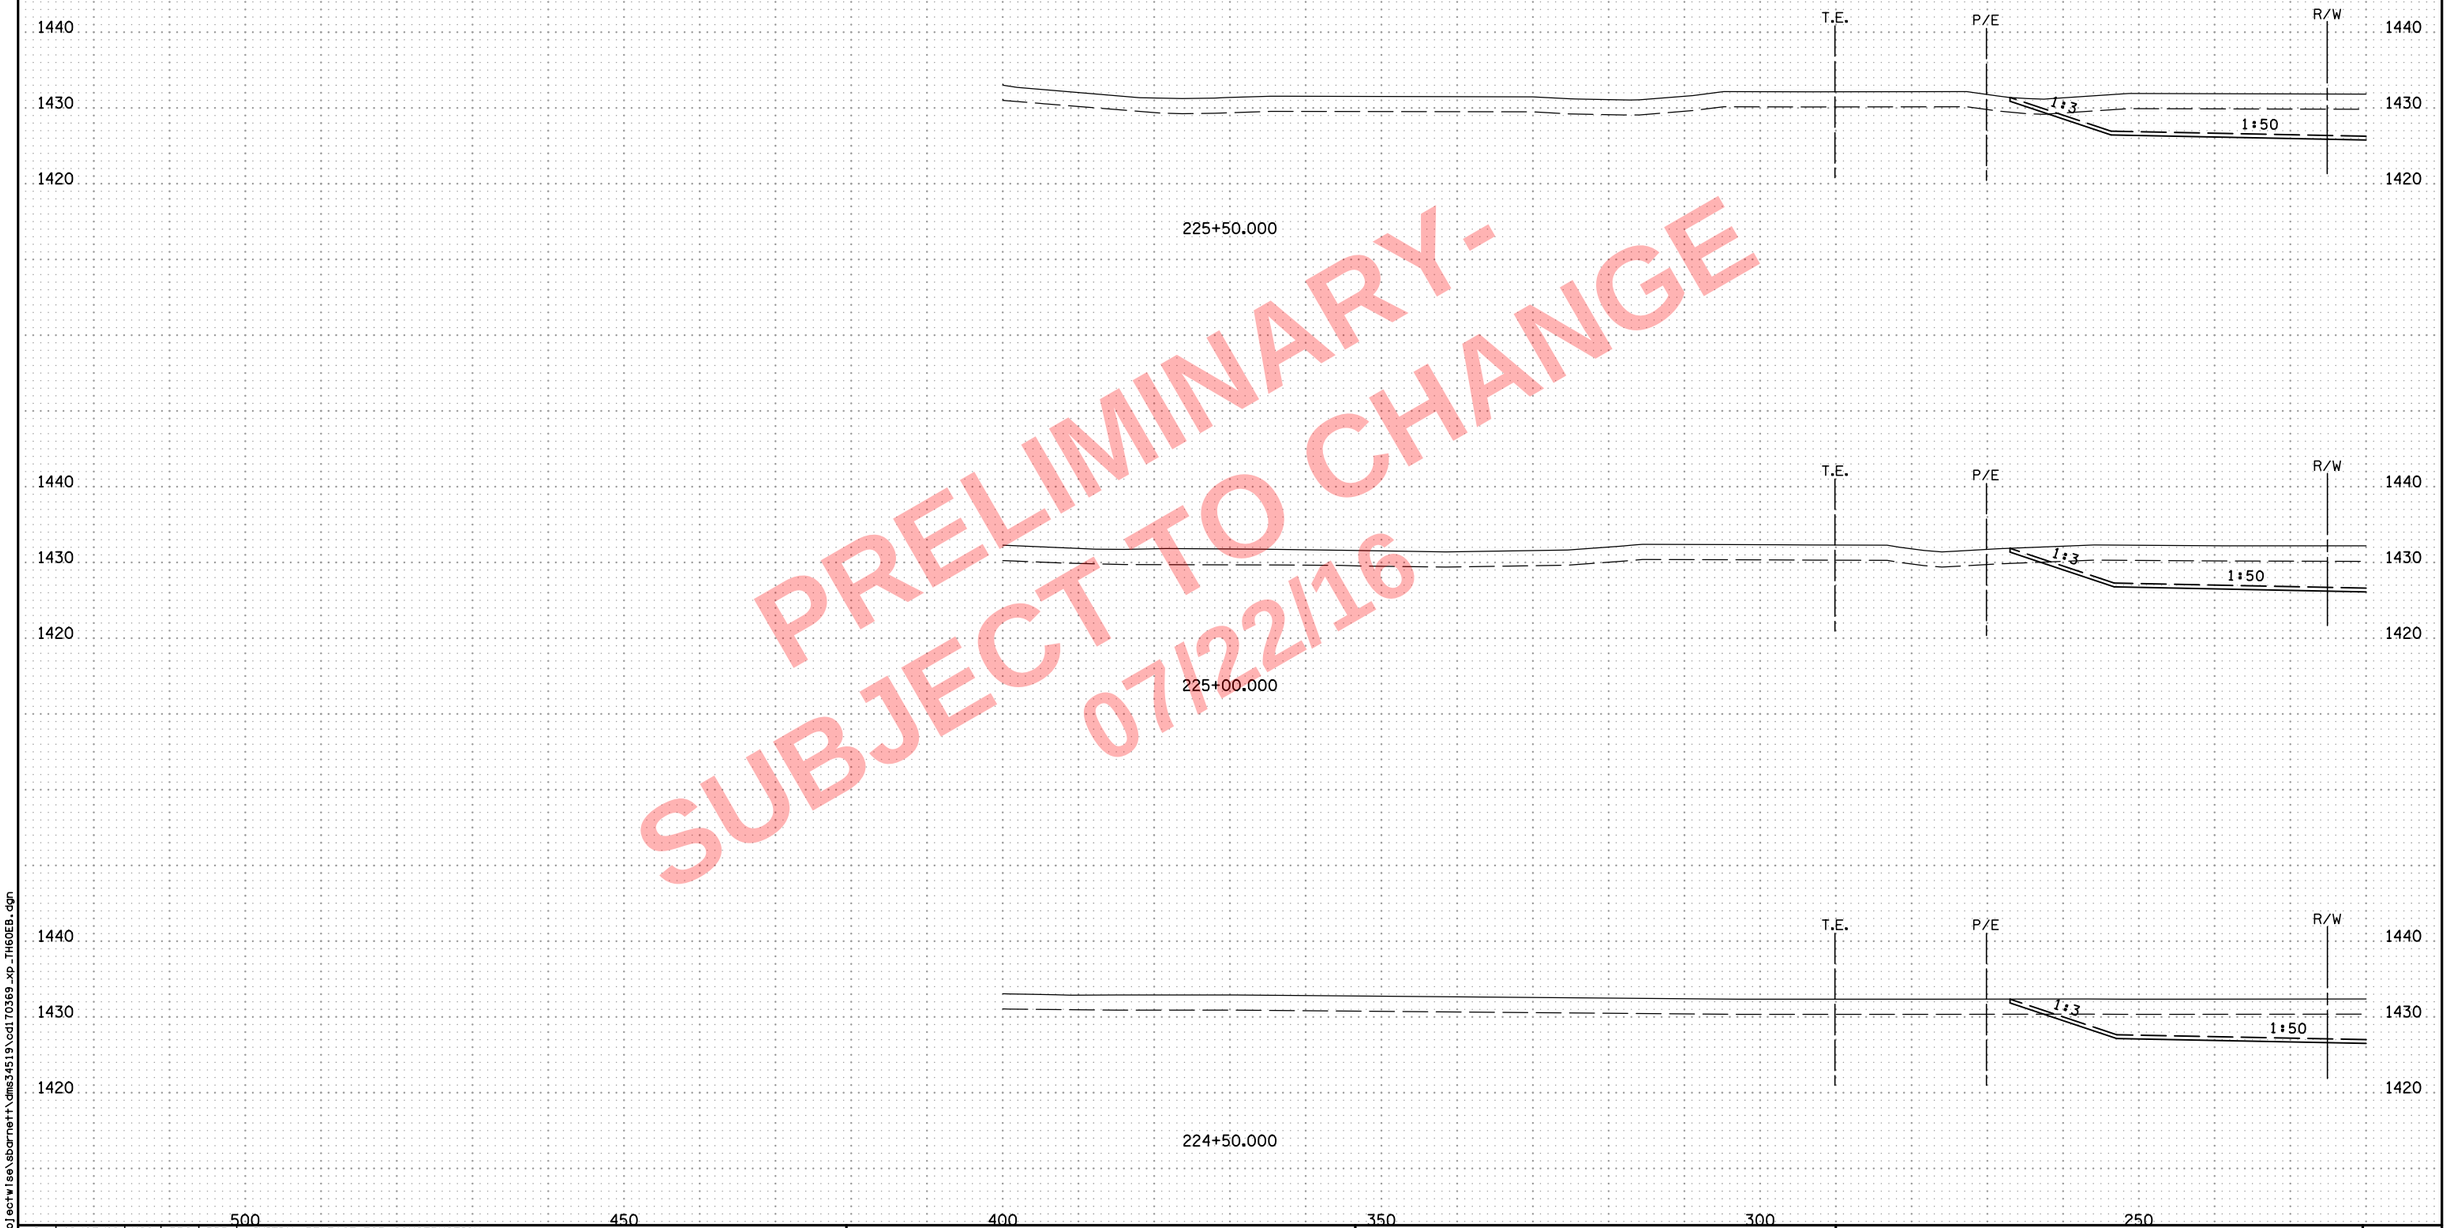

PRELIMINARY -
SUBJECT TO CHANGE
07/22/16

NO	DATE	DWN	DES	CKD	REVISION
0	10/07/16	HGO	PRS	BDB	INITIAL RELEASE FOR CONSTRUCTION
...\cd170369_xp_TH60EB.dgn					

ALLIANT ENGINEERING
233 Park Ave S, Ste 300
Minneapolis, MN 55415
612.758.3080 MAIN
612.758.3099 FAX
www.alliant-inc.com

S.P. 1703-69 (T.H. 60) - WEST GAP

CROSS SECTIONS
T.H. 60
STA. 224+50.000 - 225+50.000

SHEET
X85A
OF
X229

8:06:17 AM
7/22/2016
c:\pw_working\projectwise\sbarnett\dms34519\cd170369_xp_TH60EB.dgn

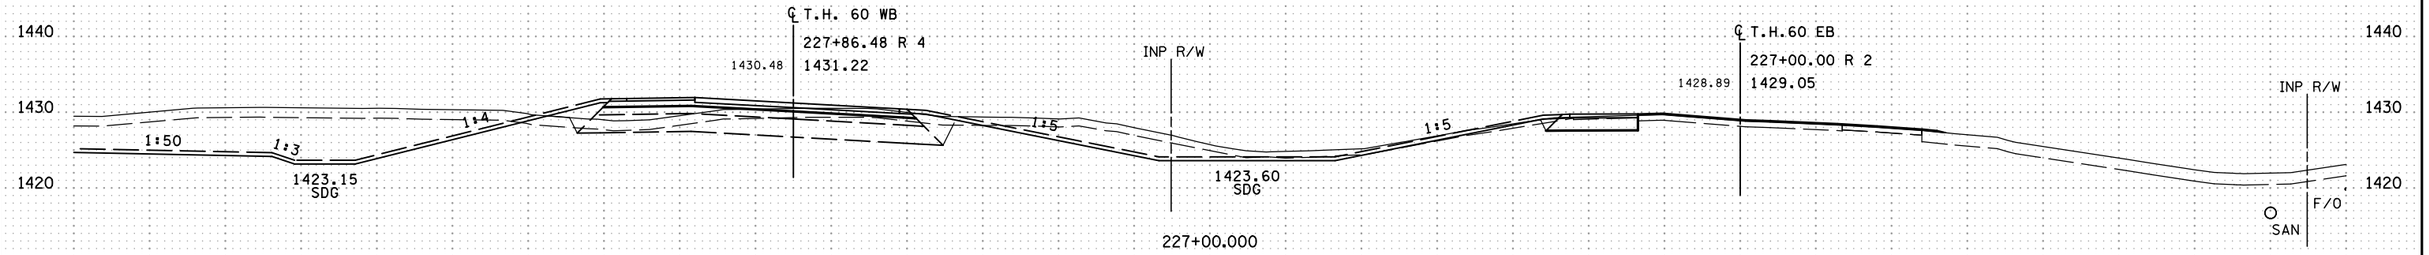

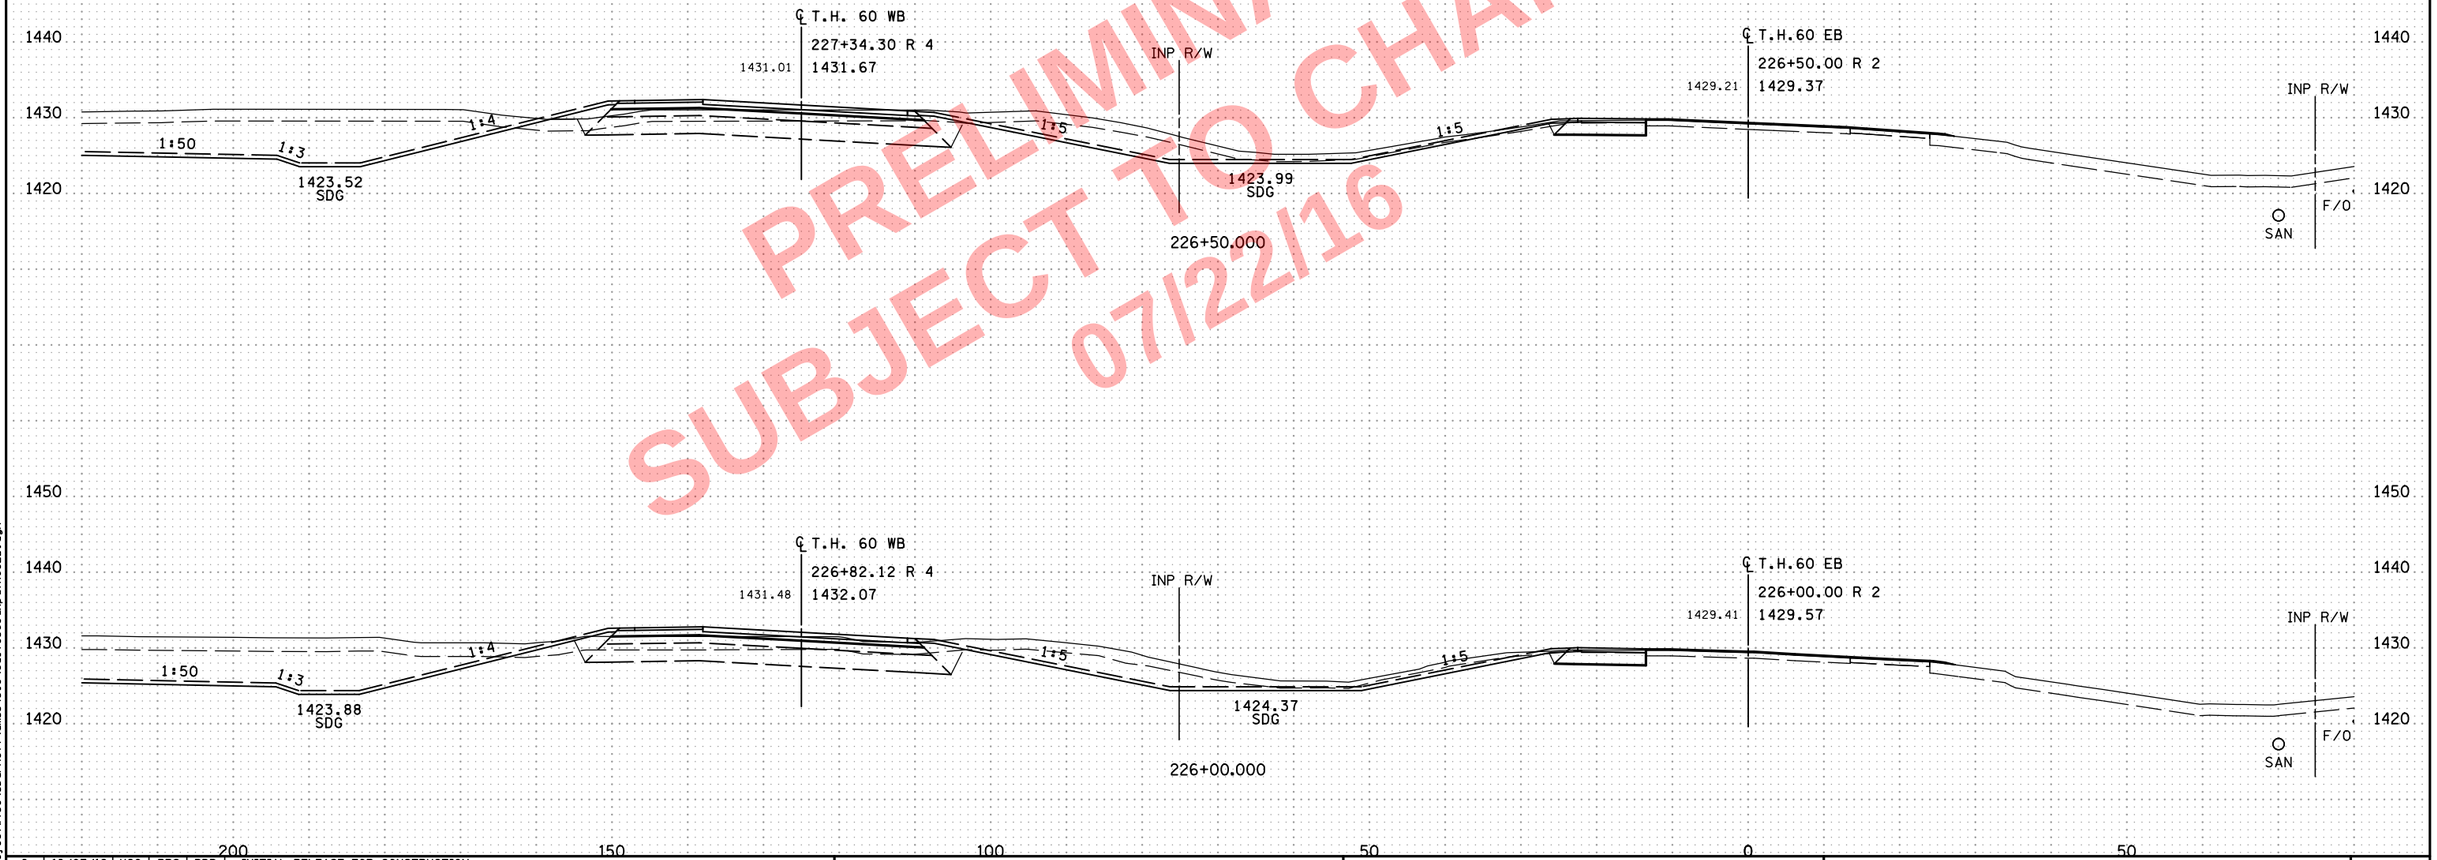

PRELIMINARY-
SUBJECT TO CHANGE
07/22/16

NO	DATE	DWN	DES	CKD	REVISION
0	10/07/16	HGO	PRS	BDB	INITIAL RELEASE FOR CONSTRUCTION

...\cd170369_xp_TH60EB.dgn

8:06:19 AM
7/22/2016
c:\Dw_working\projectwise\sbarnett\dms34519\cd170369_xp_TH60EB.dgn

ALLIANT ENGINEERING
233 Park Ave S, Ste 300
Minneapolis, MN 55415
612.758.3080 MAIN
612.758.3099 FAX
www.alliant-inc.com

S.P. 1703-69 (T.H. 60) - WEST GAP

CROSS SECTIONS
T.H. 60
STA. 226+00.000 - 227+00.000

SHEET
X86
OF
X229

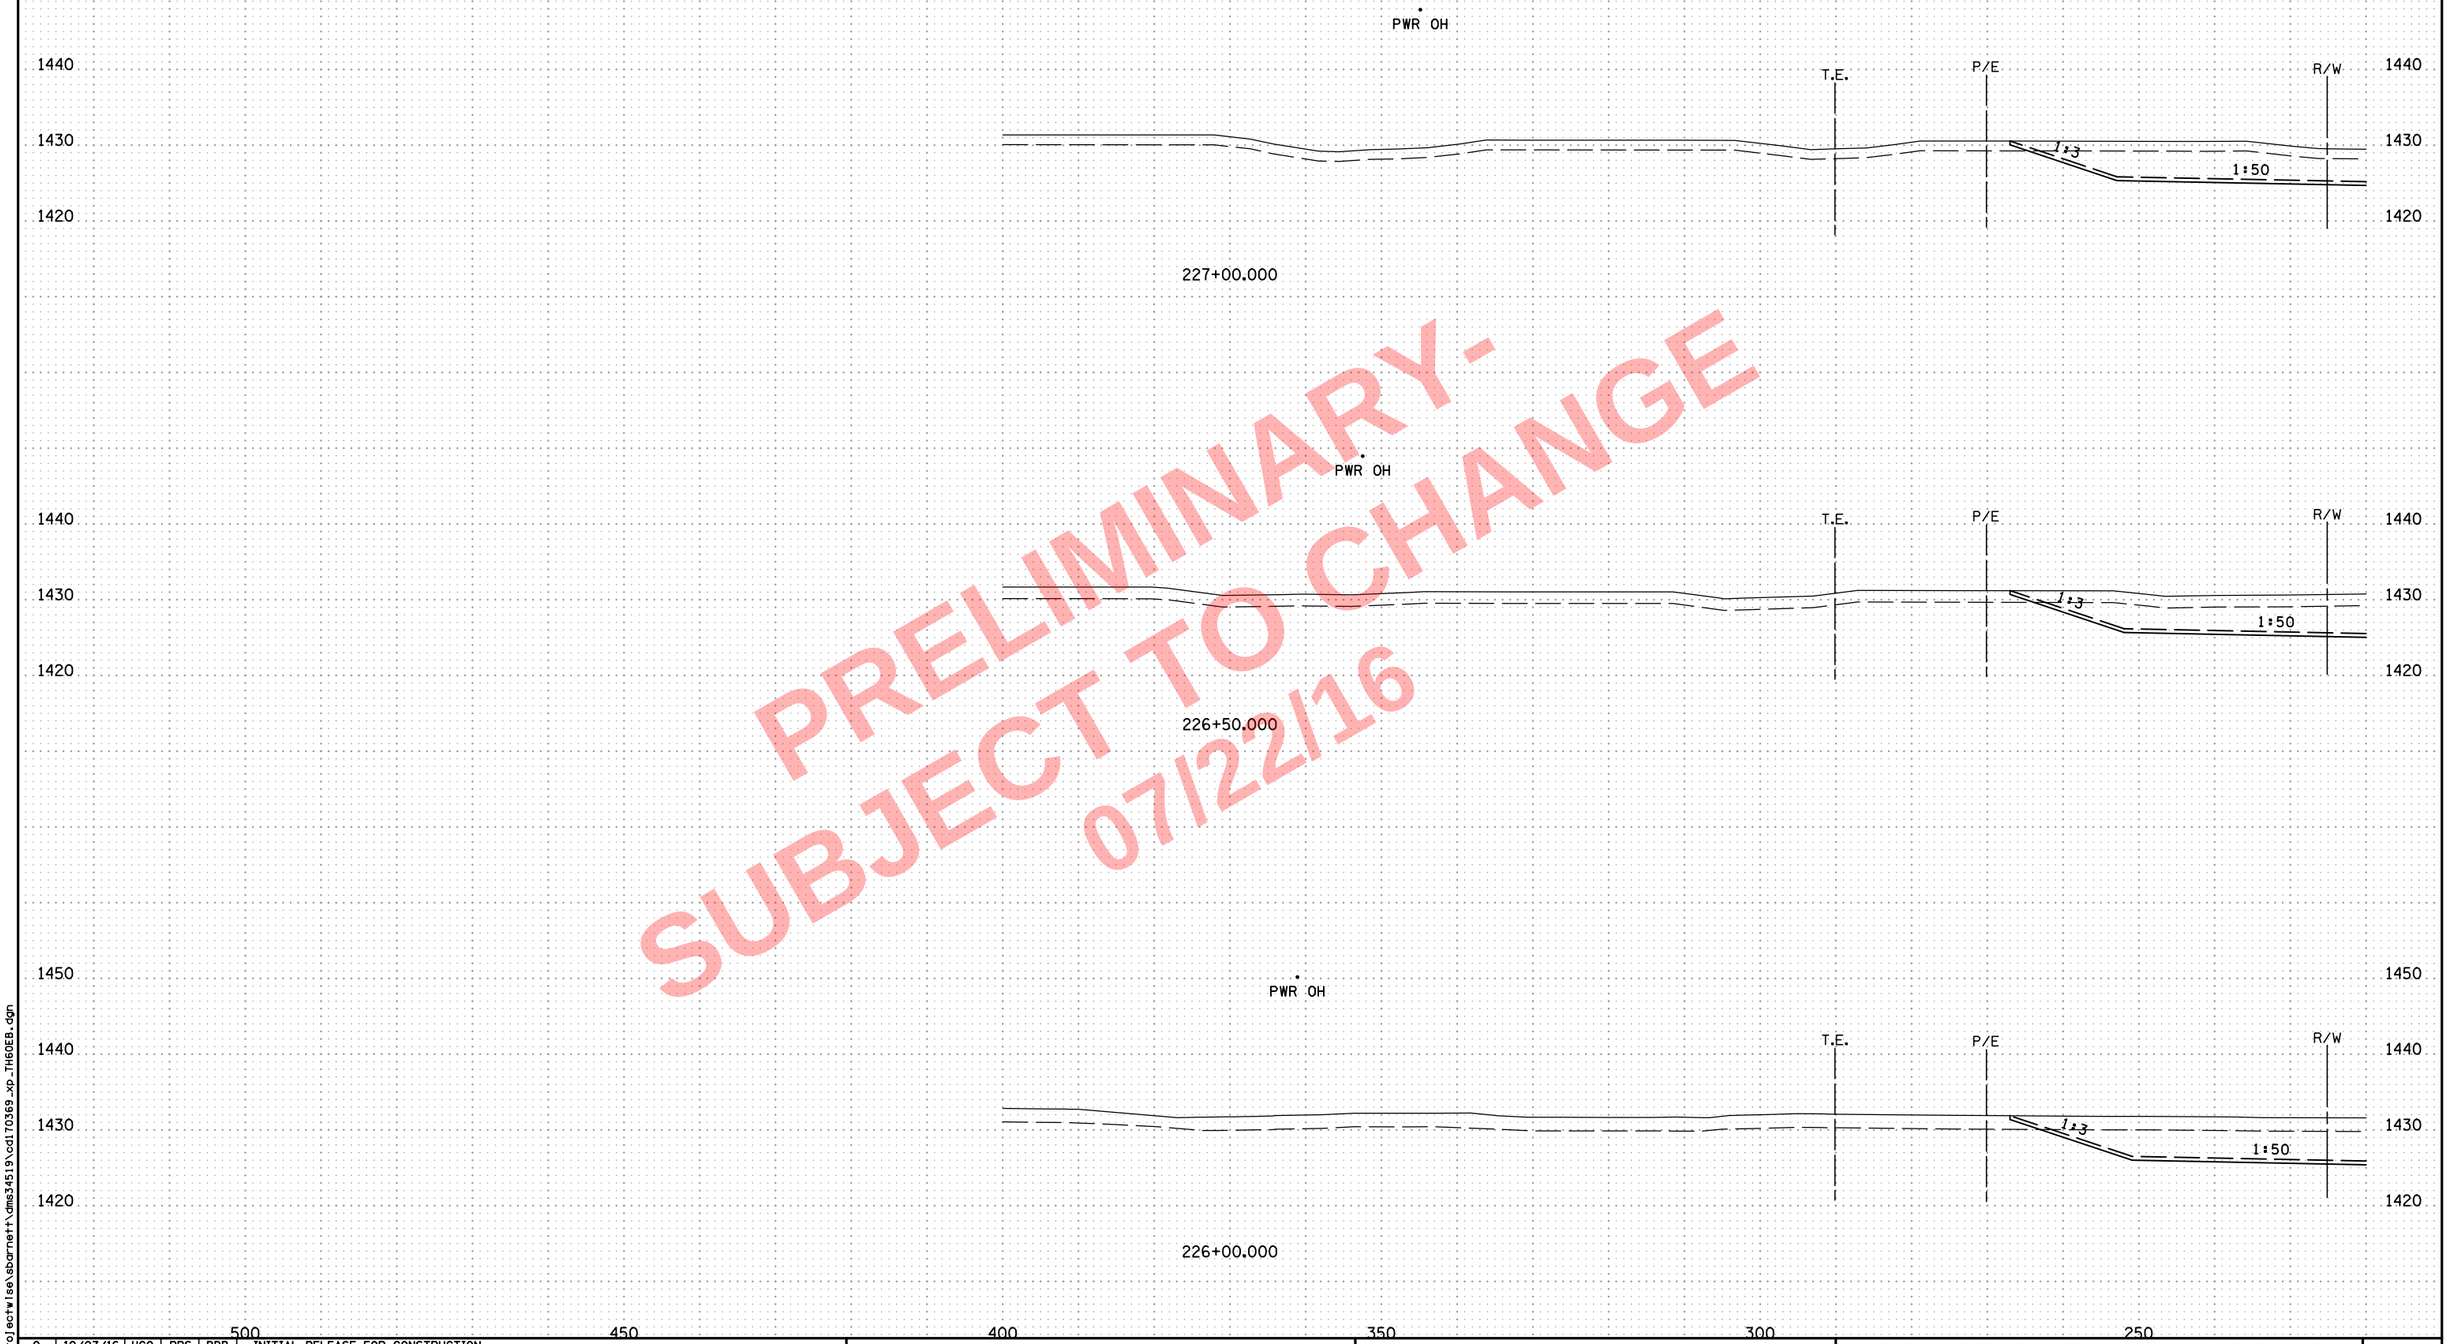

PRELIMINARY-
SUBJECT TO CHANGE
07/22/16

NO	DATE	DWN	DES	CKD	REVISION
0	10/07/16	HGO	PRS	BDB	INITIAL RELEASE FOR CONSTRUCTION

...\cd170369_xp_TH60EB.dgn

8:06:21 AM
7/22/2016
c:\pw_work\ng\projectwise\sbarnett\dms34519\cd170369_xp_TH60EB.dgn

ALLIANT ENGINEERING
233 Park Ave S, Ste 300
Minneapolis, MN 55415
612.758.3080 MAIN
612.758.3099 FAX
www.alliant-inc.com

S.P. 1703-69 (T.H. 60) - WEST GAP

CROSS SECTIONS
T.H. 60
STA. 226+00.000 - 227+00.000

SHEET
X86A
OF
X229

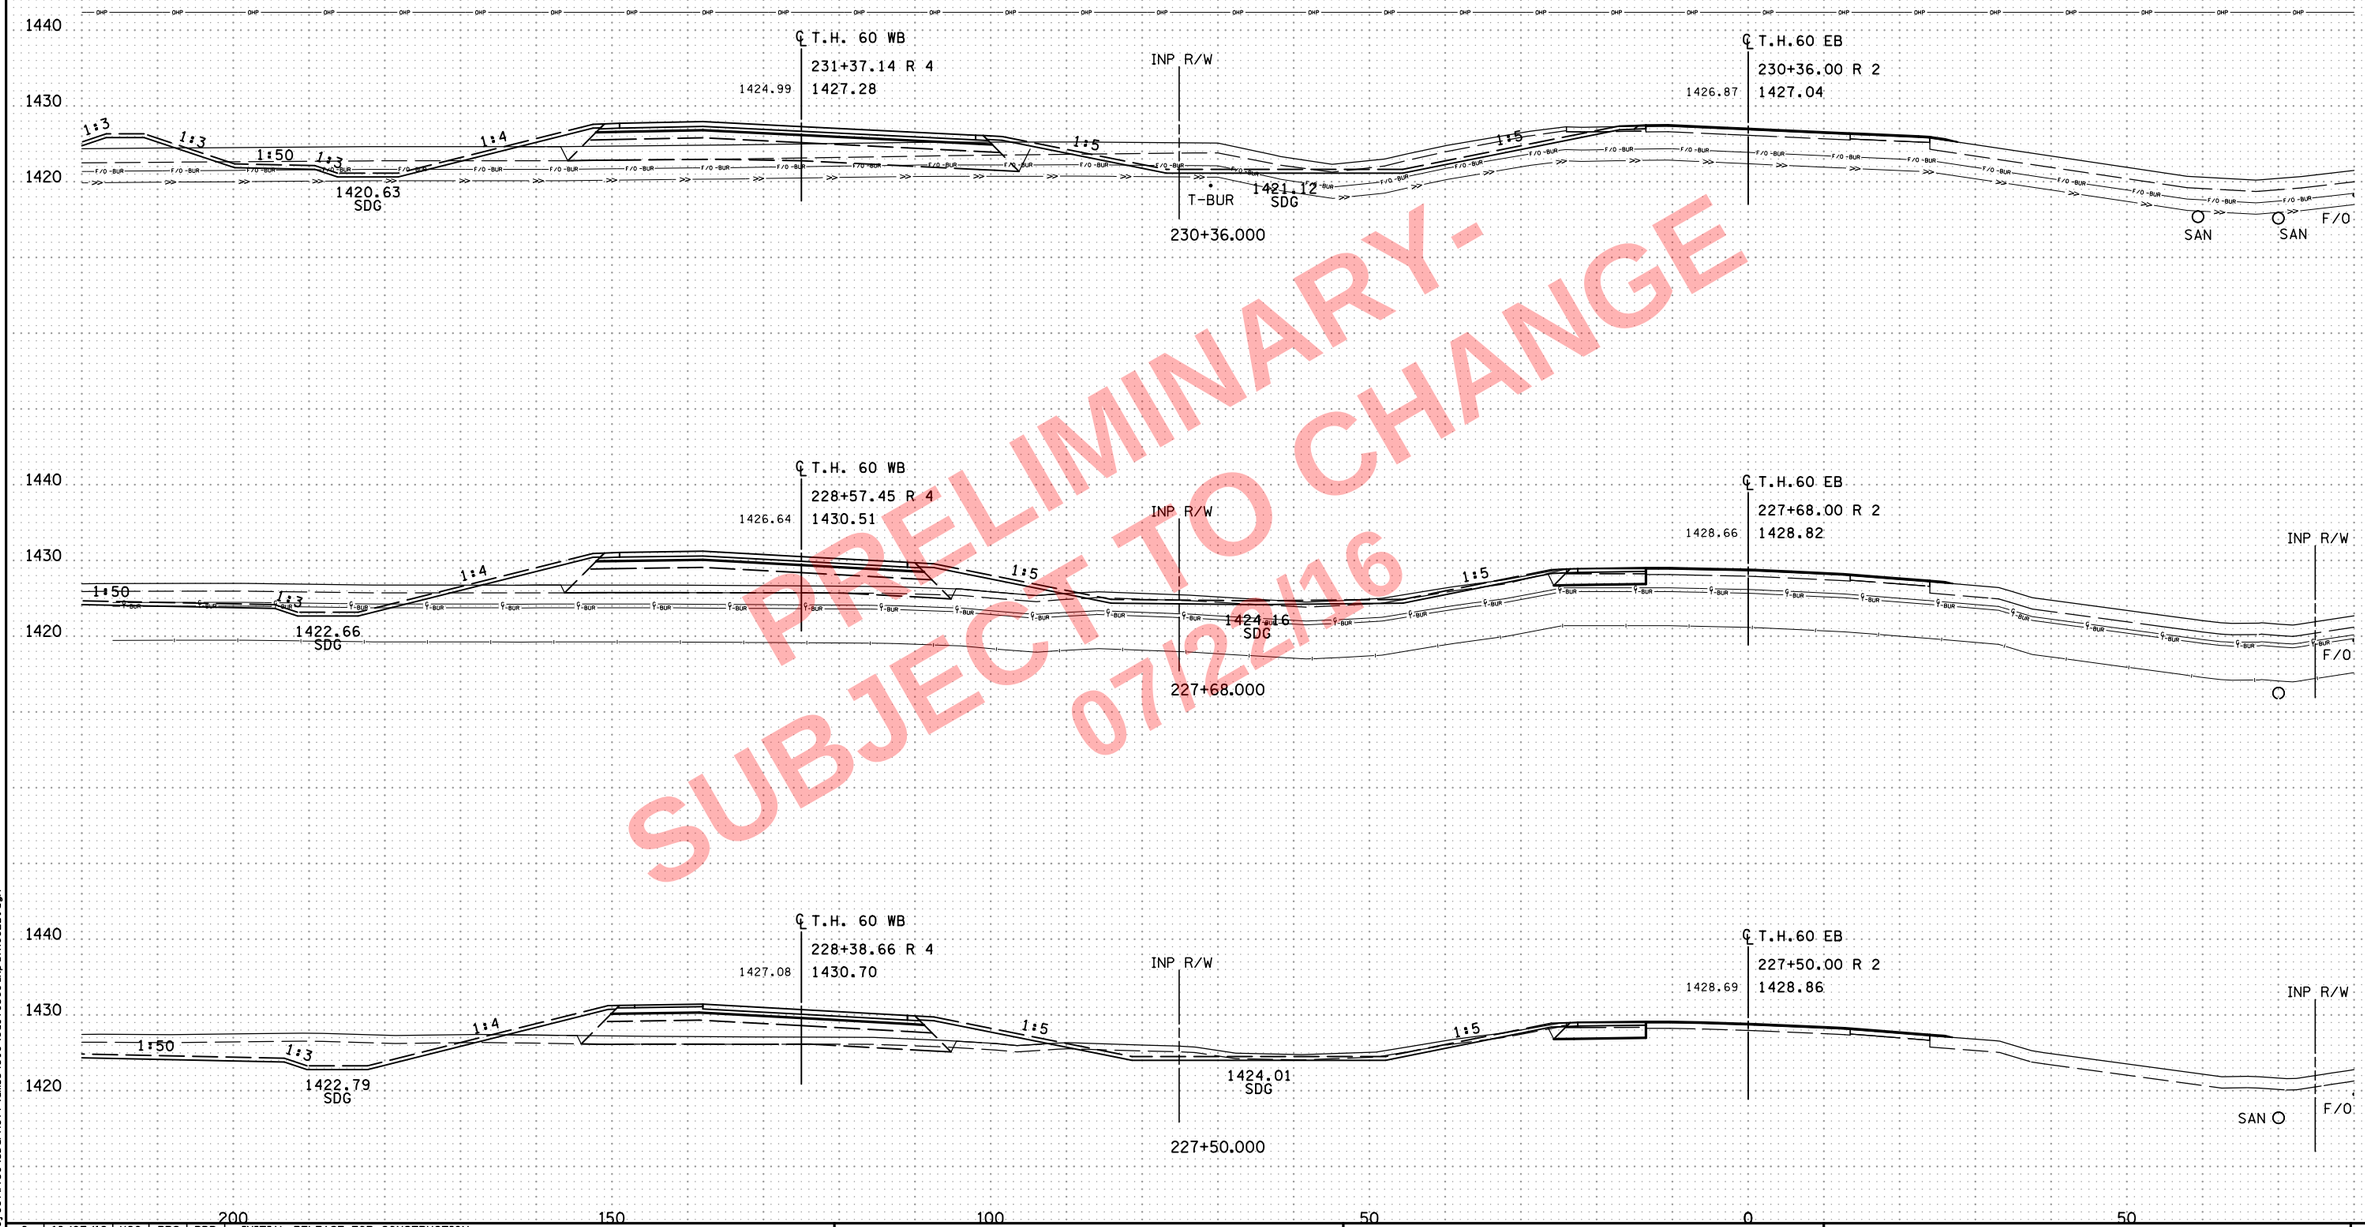

PRELIMINARY-
SUBJECT TO CHANGE
07/22/16

NO	DATE	DWN	DES	CKD	REVISION
0	10/07/16	HGO	PRS	BDB	INITIAL RELEASE FOR CONSTRUCTION

...\cd170369_xp_TH60EB.dgn

8:06:22 AM
7/22/2016
c:\pw_work\ng\projectwise\sbarnett\dms34519\cd170369_xp_TH60EB.dgn

ALLIANT ENGINEERING
233 Park Ave S, Ste 300
Minneapolis, MN 55415
612.758.3080 MAIN
612.758.3099 FAX
www.alliant-inc.com

S.P. 1703-69 (T.H. 60) - WEST GAP

CROSS SECTIONS
T.H. 60
STA. 227+50.000 - 230+36.000

SHEET
X87
OF
X229

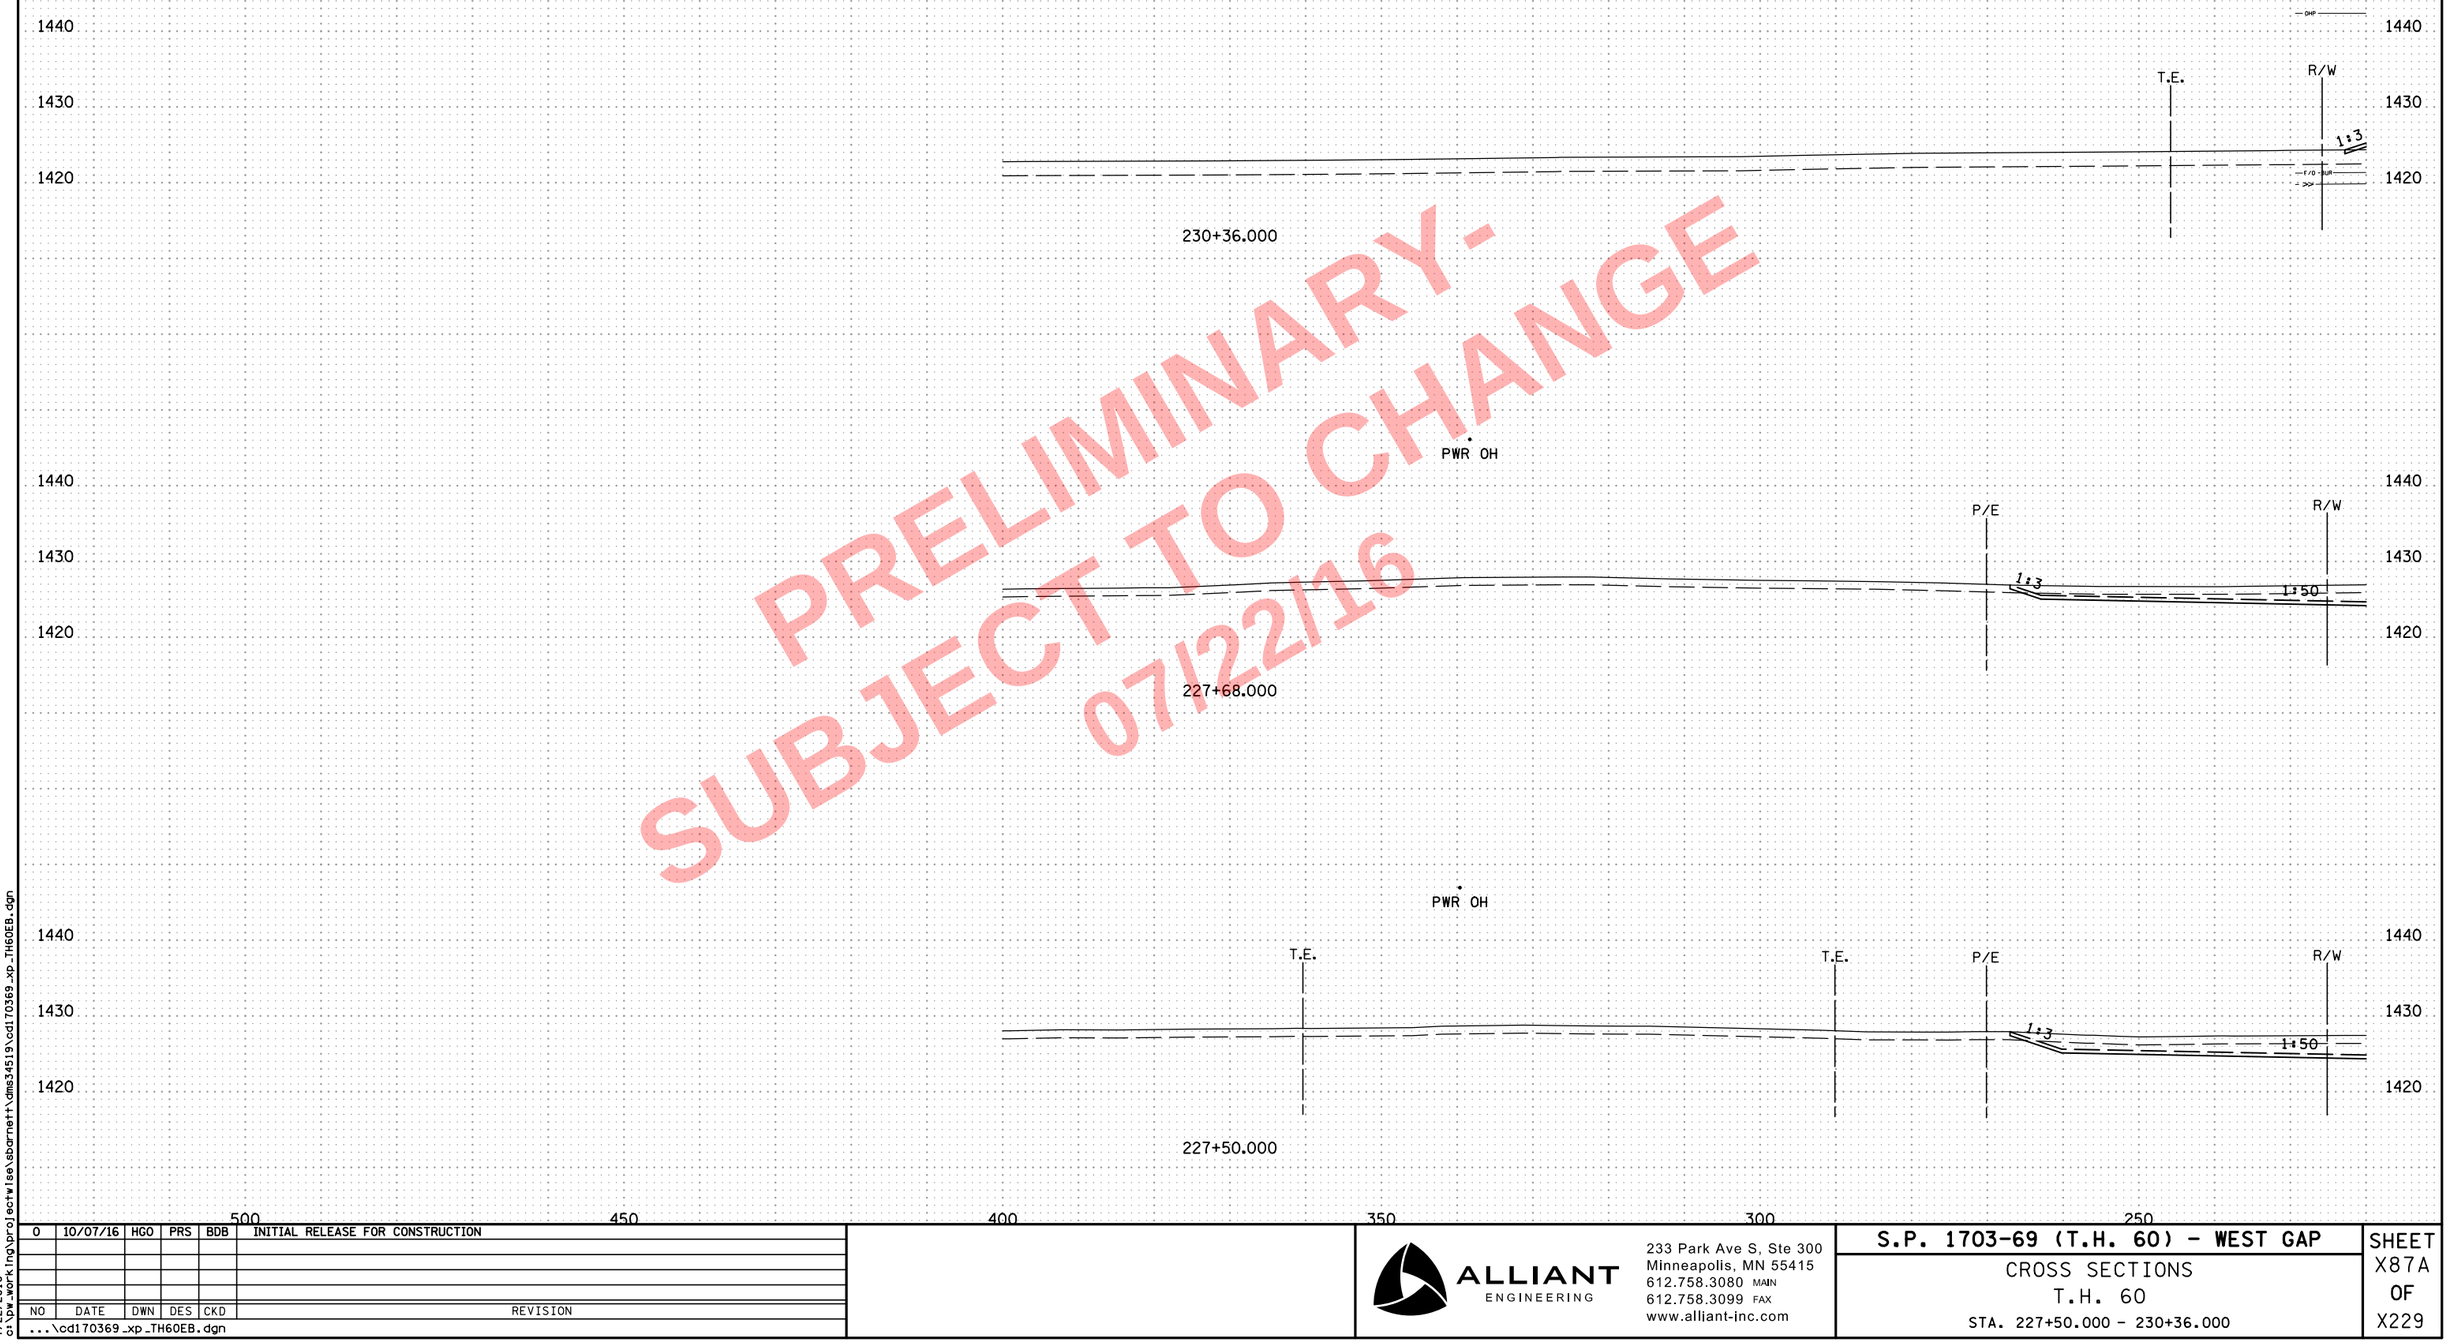

PRELIMINARY-
SUBJECT TO CHANGE
07/22/16

NO	DATE	DWN	DES	CKD	REVISION
0	10/07/16	HGO	PRS	BDB	INITIAL RELEASE FOR CONSTRUCTION

...\cd170369_xp_TH60EB.dgn

8:06:24 AM
7/22/2016
c:\pw_working\projectwise\sbarnett\dms34519\cd170369_xp_TH60EB.dgn

ALLIANT ENGINEERING
233 Park Ave S, Ste 300
Minneapolis, MN 55415
612.758.3080 MAIN
612.758.3099 FAX
www.alliant-inc.com

S.P. 1703-69 (T.H. 60) - WEST GAP

CROSS SECTIONS
T.H. 60
STA. 227+50.000 - 230+36.000

SHEET
X87A
OF
X229

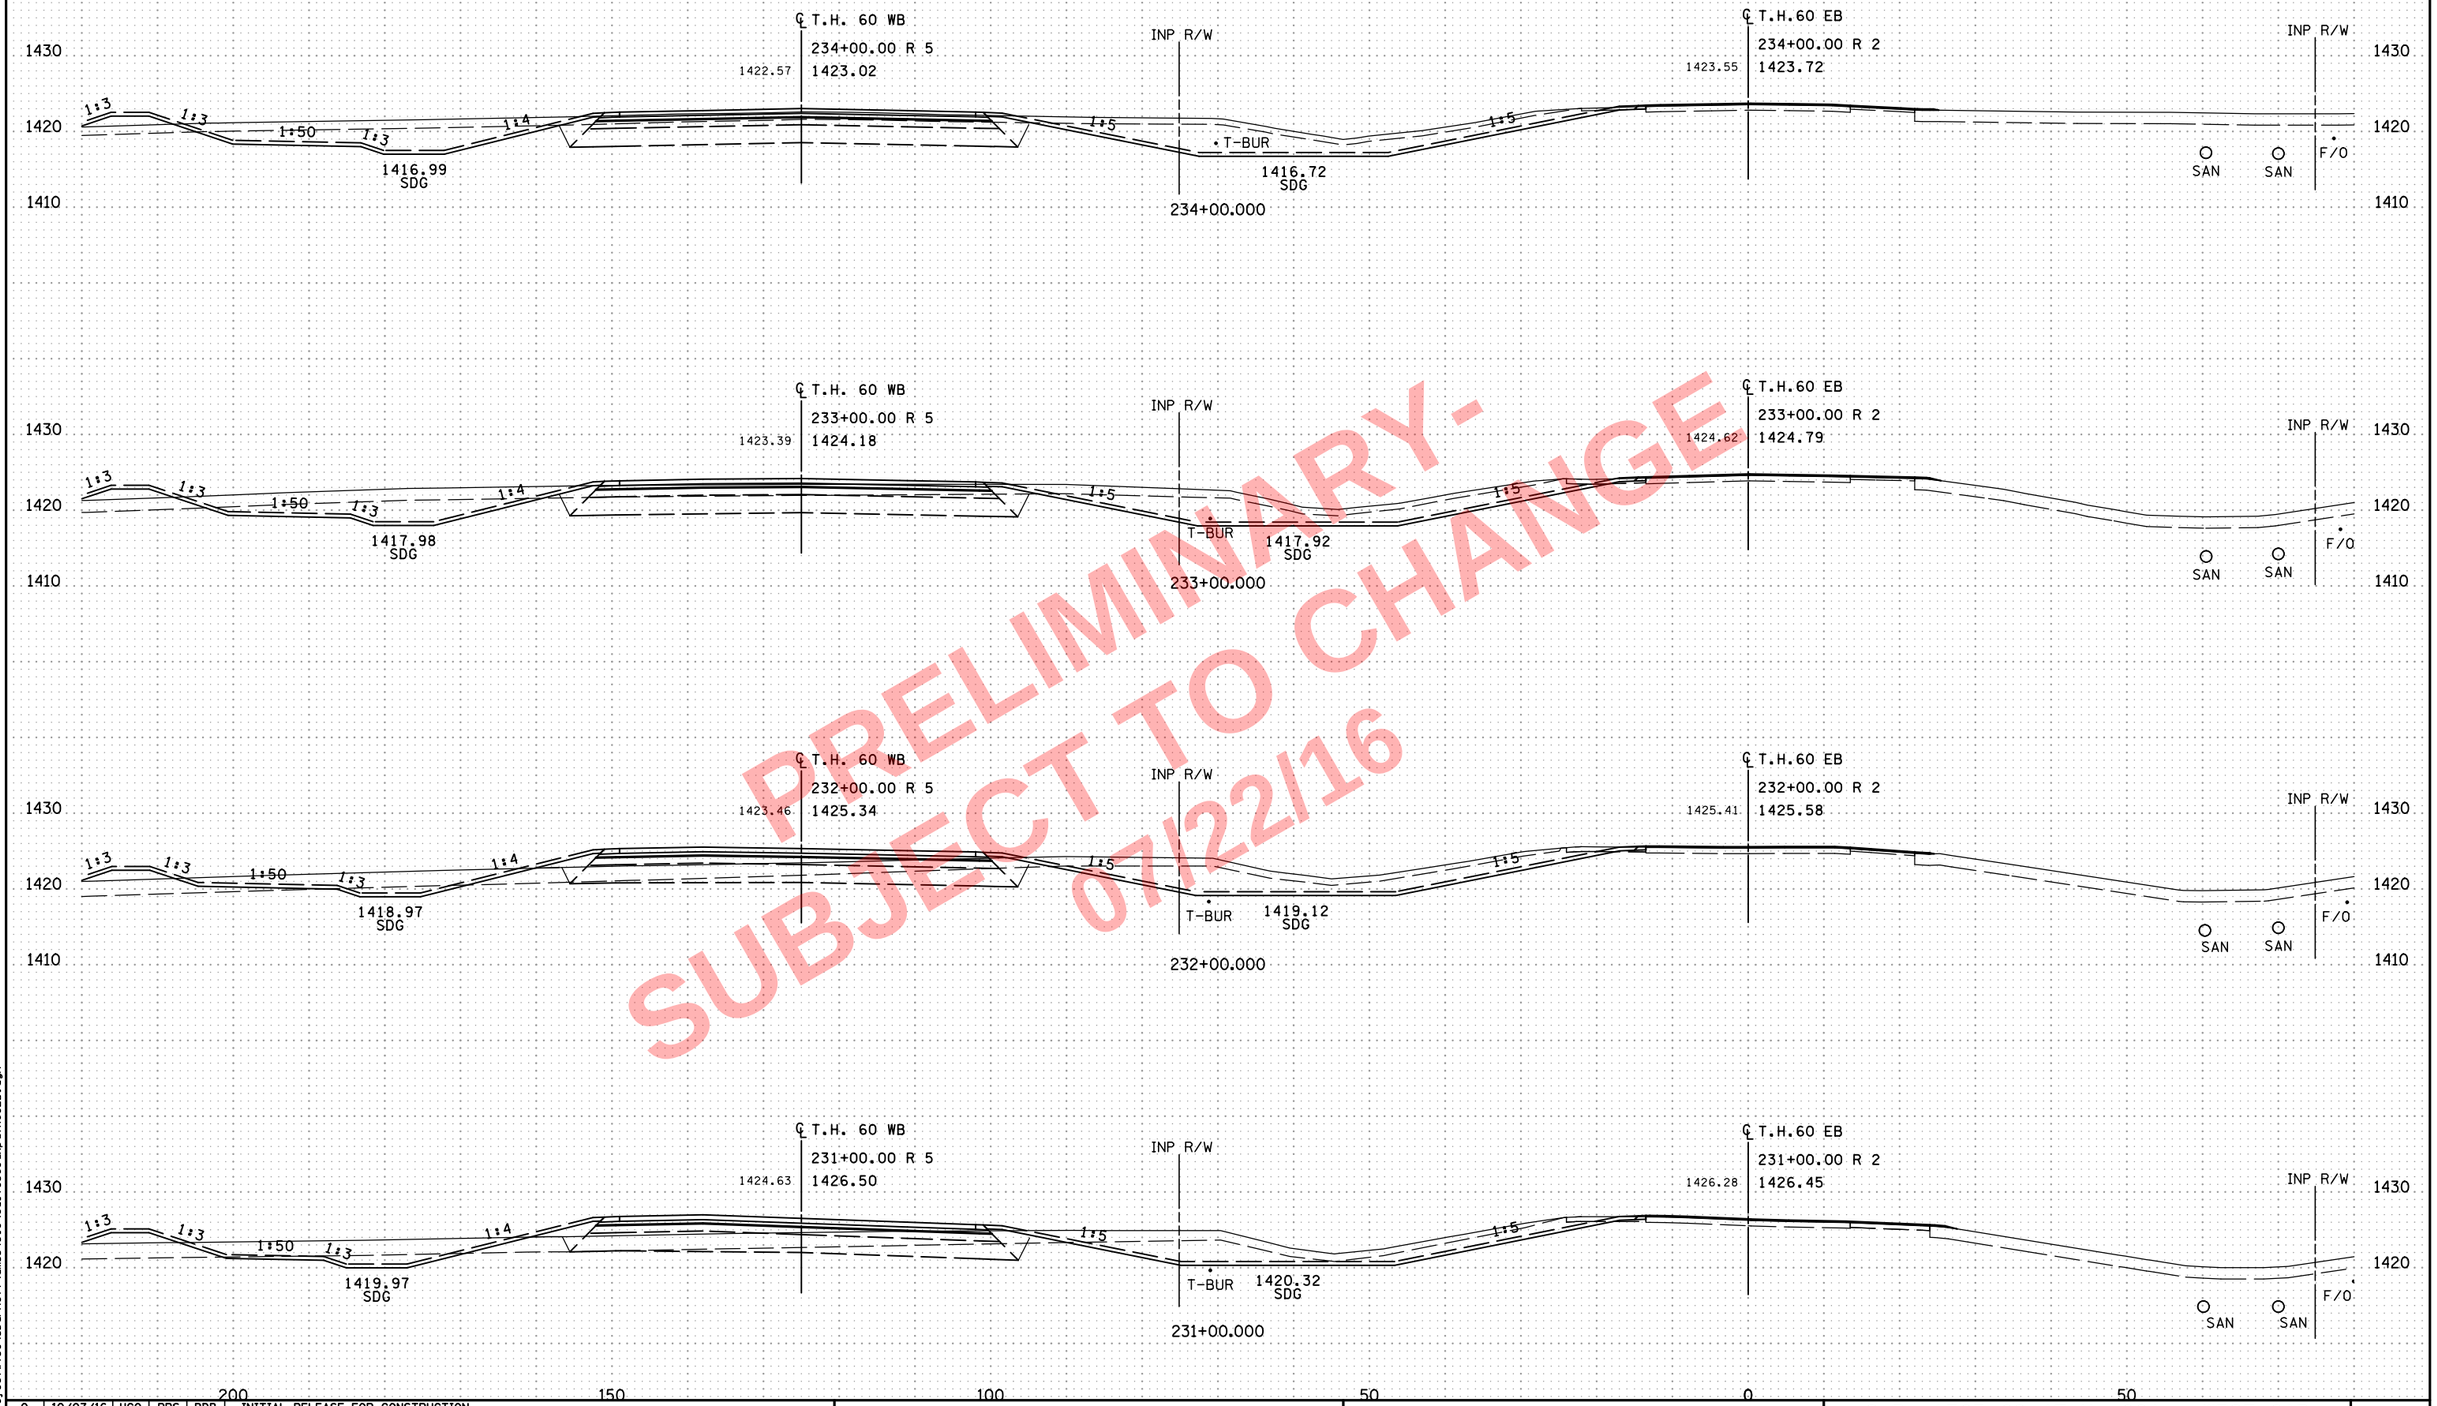

PRELIMINARY-
SUBJECT TO CHANGE
07/22/16

NO	DATE	DWN	DES	CKD	REVISION
0	10/07/16	HGO	PRS	BDB	INITIAL RELEASE FOR CONSTRUCTION

...\cd170369_xp_TH60EB.dgn

8:06:26 AM
7/22/2016
c:\pw_working\projectwise\sbarnett\dms34519\cd170369_xp_TH60EB.dgn

ALLIANT ENGINEERING
233 Park Ave S, Ste 300
Minneapolis, MN 55415
612.758.3080 MAIN
612.758.3099 FAX
www.alliant-inc.com

S.P. 1703-69 (T.H. 60) - WEST GAP

CROSS SECTIONS
T.H. 60
STA. 231+00.000 - 234+00.000

SHEET
X88
OF
X229

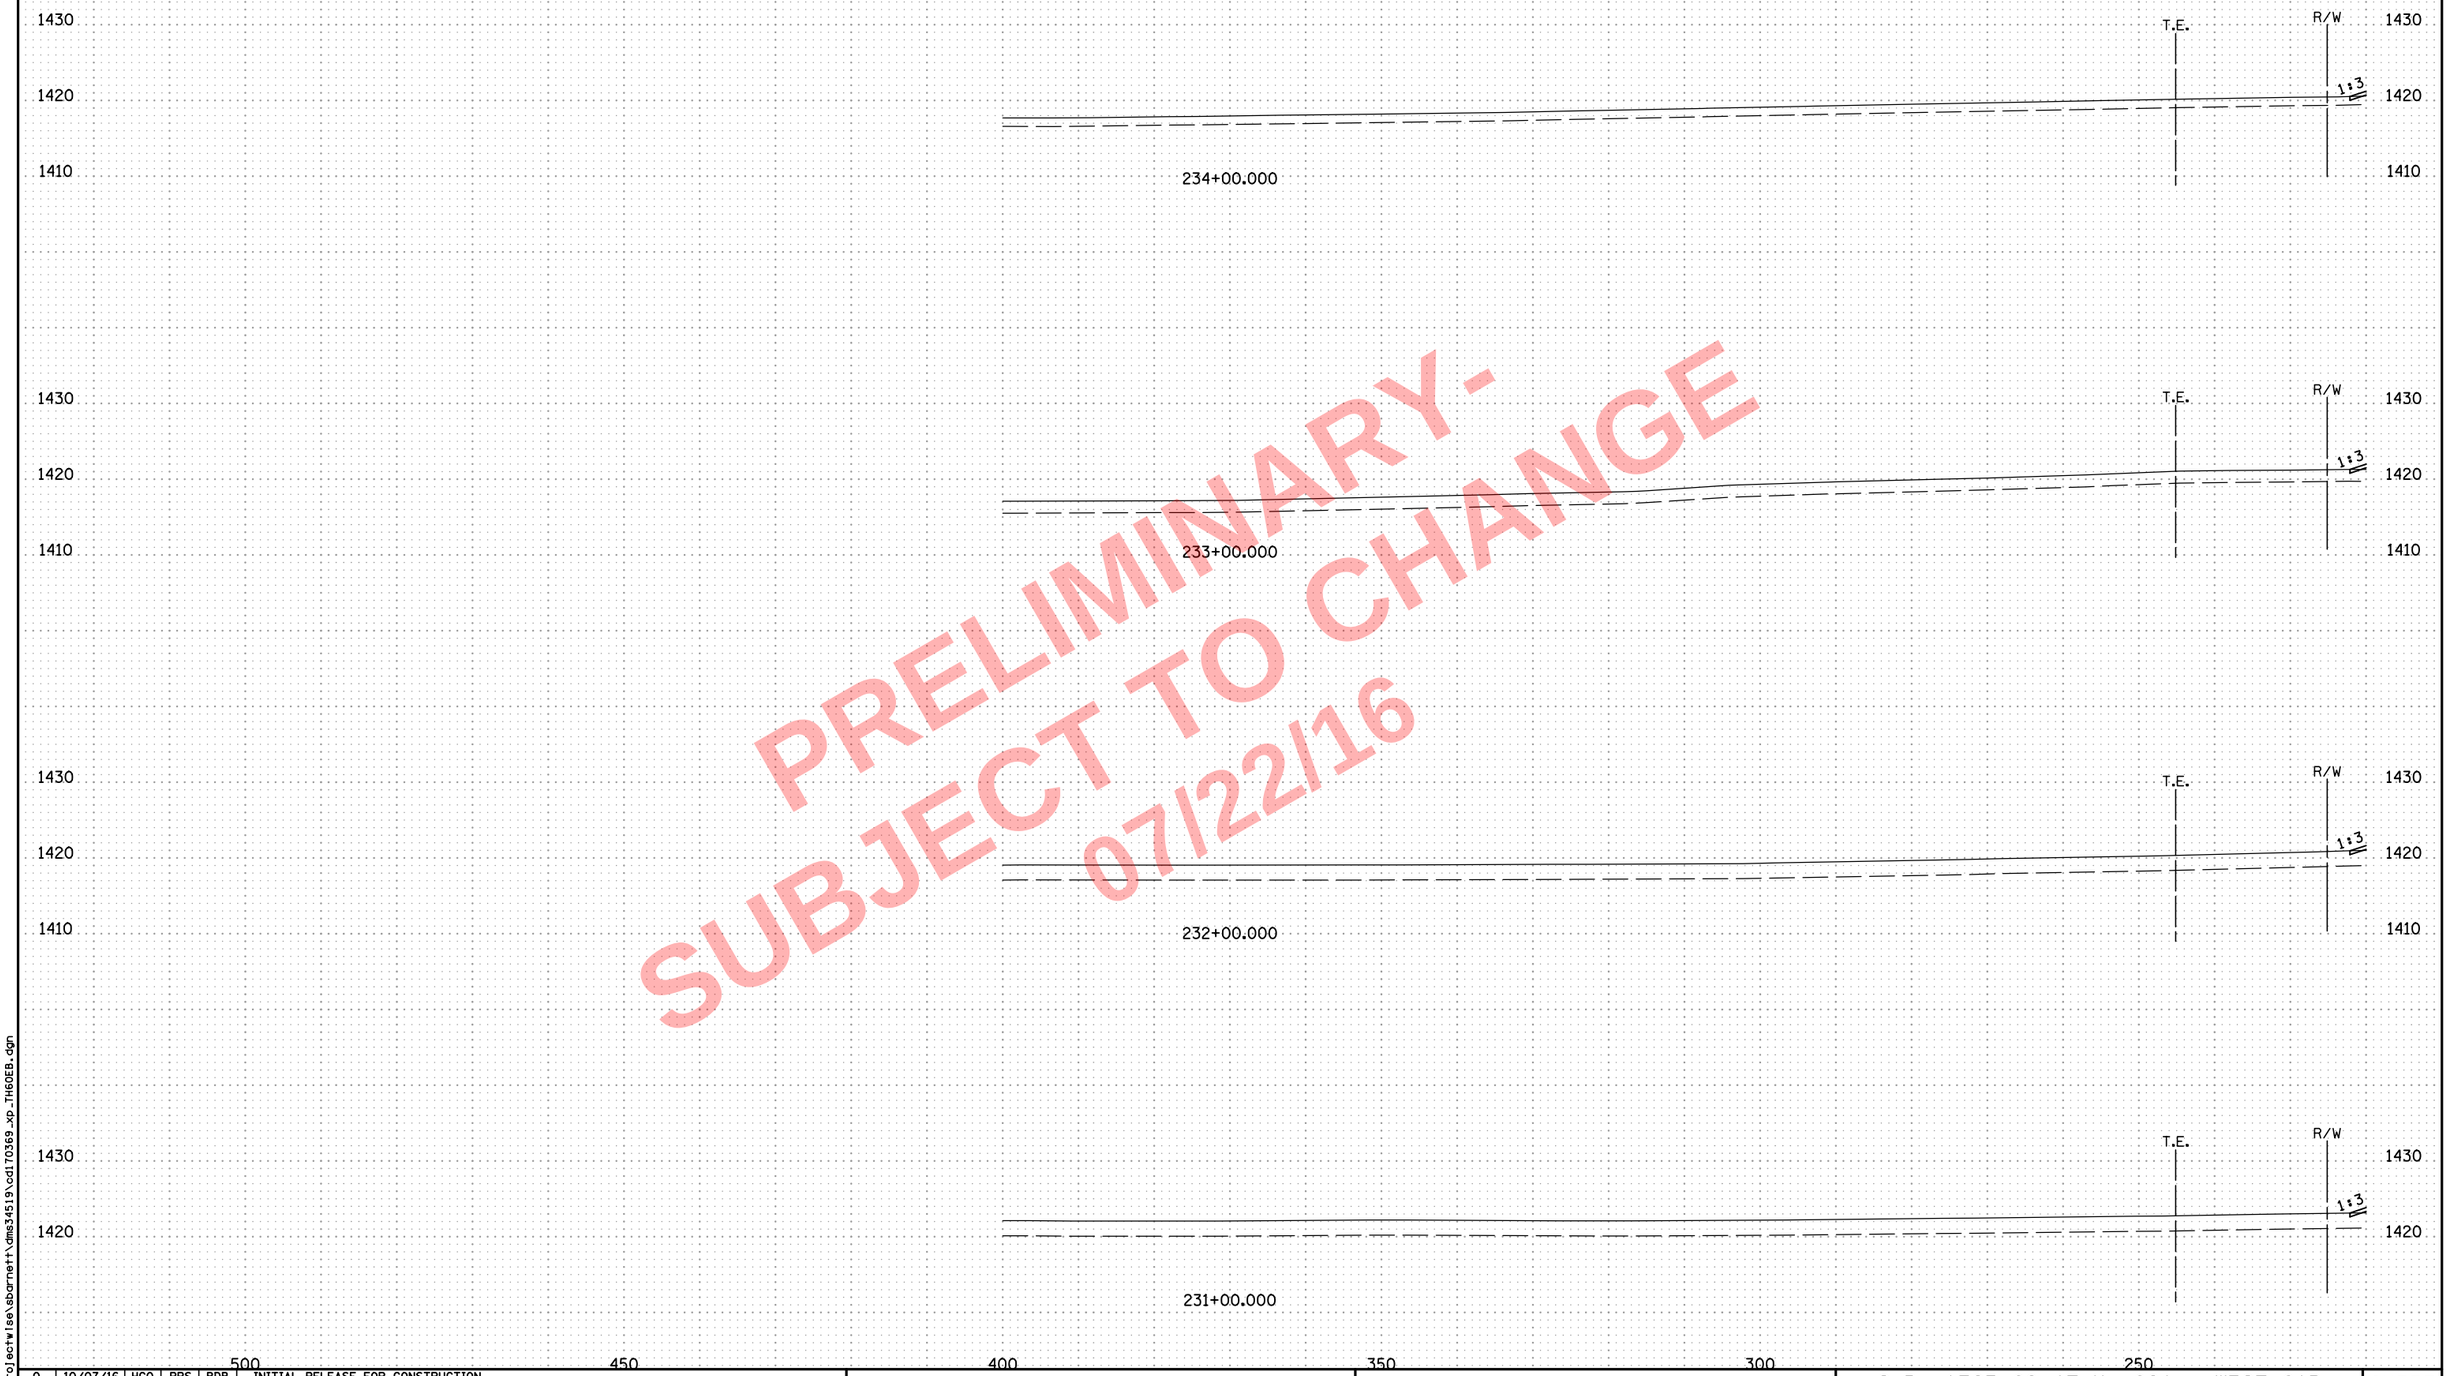

PRELIMINARY -
SUBJECT TO CHANGE
07/22/16

NO	DATE	DWN	DES	CKD	REVISION
0	10/07/16	HGO	PRS	BDB	INITIAL RELEASE FOR CONSTRUCTION

...\cd170369_xp_TH60EB.dgn

8:06:28 AM
7/22/2016
c:\pw_working\projectwise\sbarnett\dms34519\cd170369_xp_TH60EB.dgn

ALLIANT ENGINEERING
233 Park Ave S, Ste 300
Minneapolis, MN 55415
612.758.3080 MAIN
612.758.3099 FAX
www.alliant-inc.com

S.P. 1703-69 (T.H. 60) - WEST GAP

CROSS SECTIONS
T.H. 60
STA. 231+00.000 - 234+00.000

SHEET
X88A
OF
X229

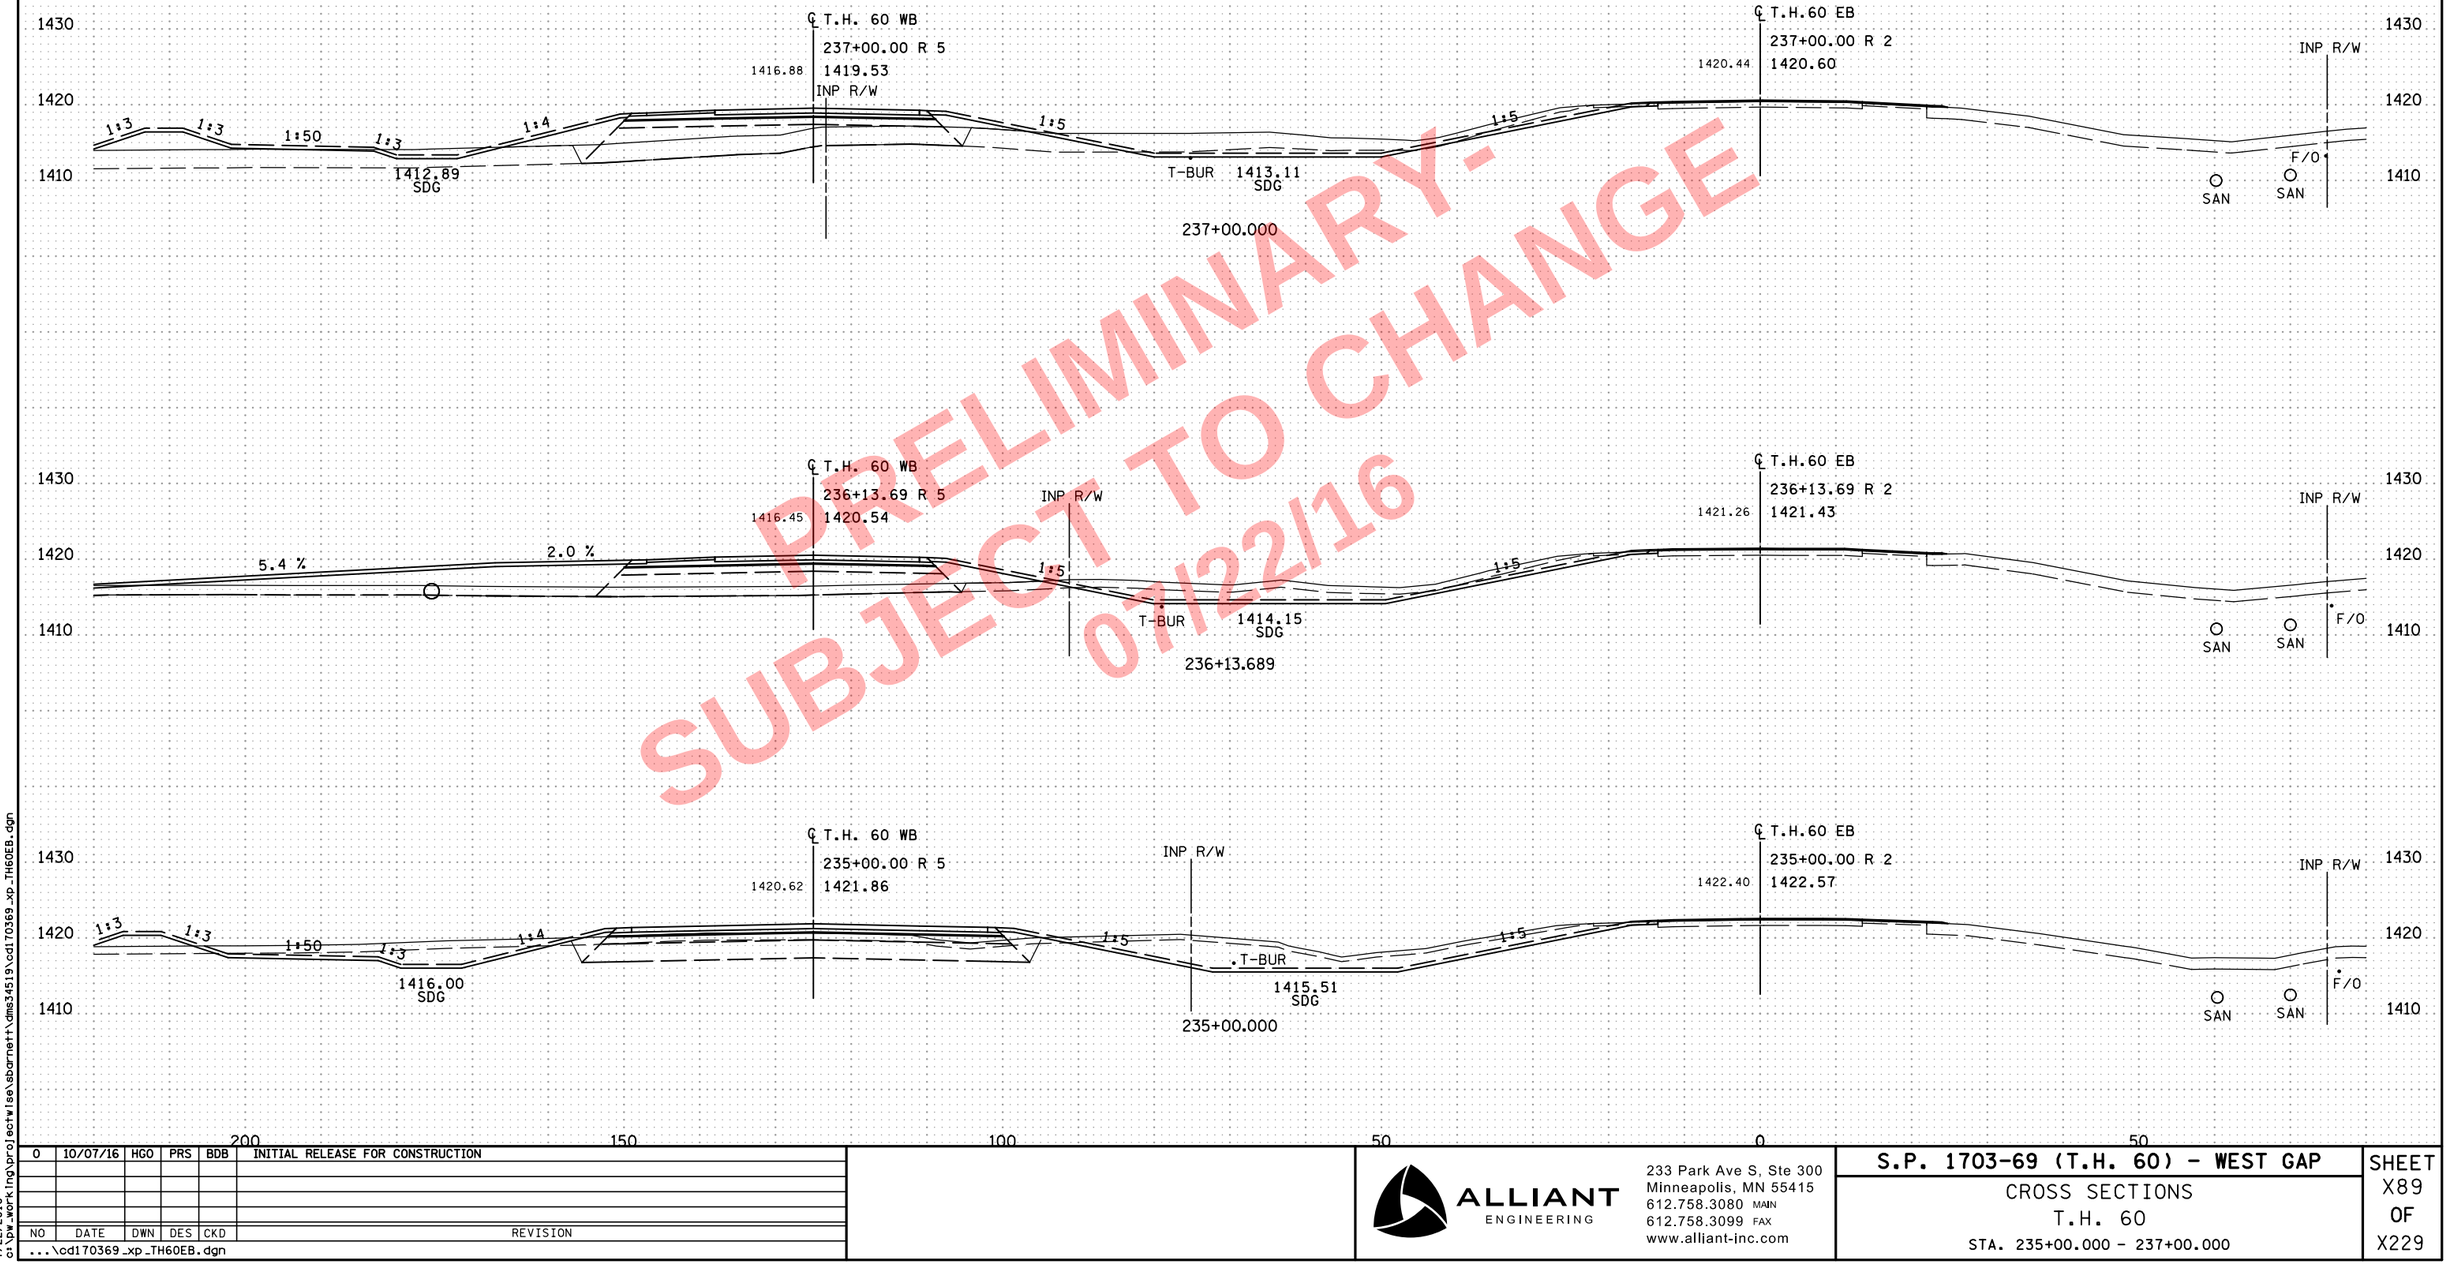

PRELIMINARY-
SUBJECT TO CHANGE
07/22/16

NO	DATE	DWN	DES	CKD	REVISION
0	10/07/16	HGO	PRS	BDB	INITIAL RELEASE FOR CONSTRUCTION

...\cd170369_xp_TH60EB.dgn

8:06:30 AM
7/22/2016
c:\pw_working\projectwise\sbarnett\dms34519\cd170369_xp_TH60EB.dgn

ALLIANT ENGINEERING
233 Park Ave S, Ste 300
Minneapolis, MN 55415
612.758.3080 MAIN
612.758.3099 FAX
www.alliant-inc.com

S.P. 1703-69 (T.H. 60) - WEST GAP

CROSS SECTIONS
T.H. 60
STA. 235+00.000 - 237+00.000

SHEET
X89
OF
X229

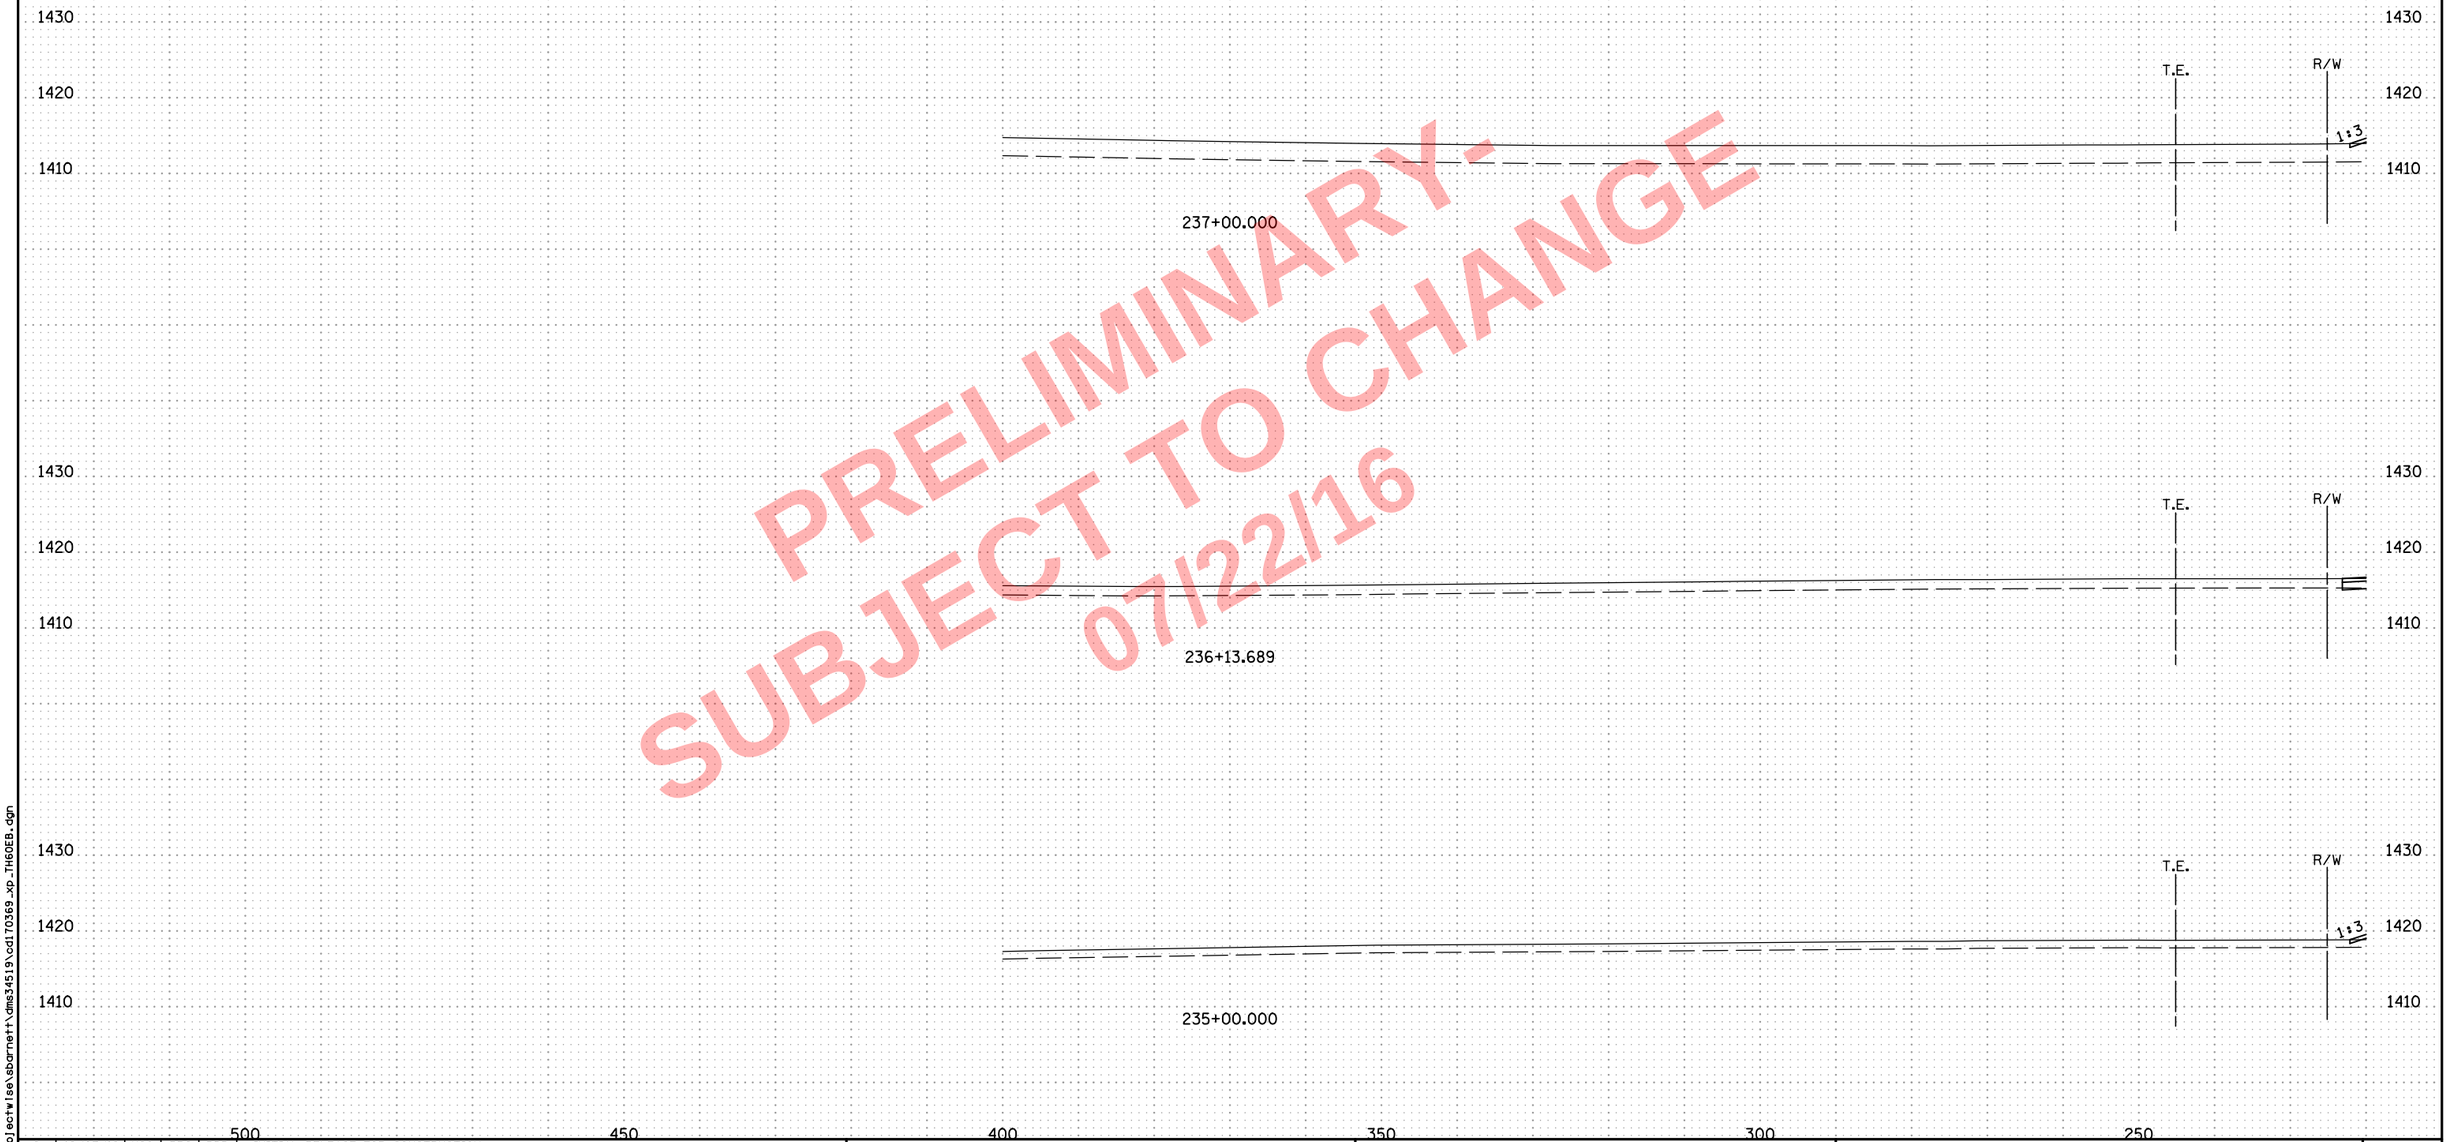

PRELIMINARY-
SUBJECT TO CHANGE
07/22/16

NO	DATE	DWN	DES	CKD	REVISION
0	10/07/16	HGO	PRS	BDB	INITIAL RELEASE FOR CONSTRUCTION

...\cd170369_xp_TH60EB.dgn

ALLIANT ENGINEERING
233 Park Ave S, Ste 300
Minneapolis, MN 55415
612.758.3080 MAIN
612.758.3099 FAX
www.alliant-inc.com

S.P. 1703-69 (T.H. 60) - WEST GAP

CROSS SECTIONS
T.H. 60
STA. 235+00.000 - 237+00.000

SHEET X89A OF X229

8:06:32 AM
7/22/2016
c:\pw_working\projectwise\sbarnett\dms34519\cd170369_xp_TH60EB.dgn

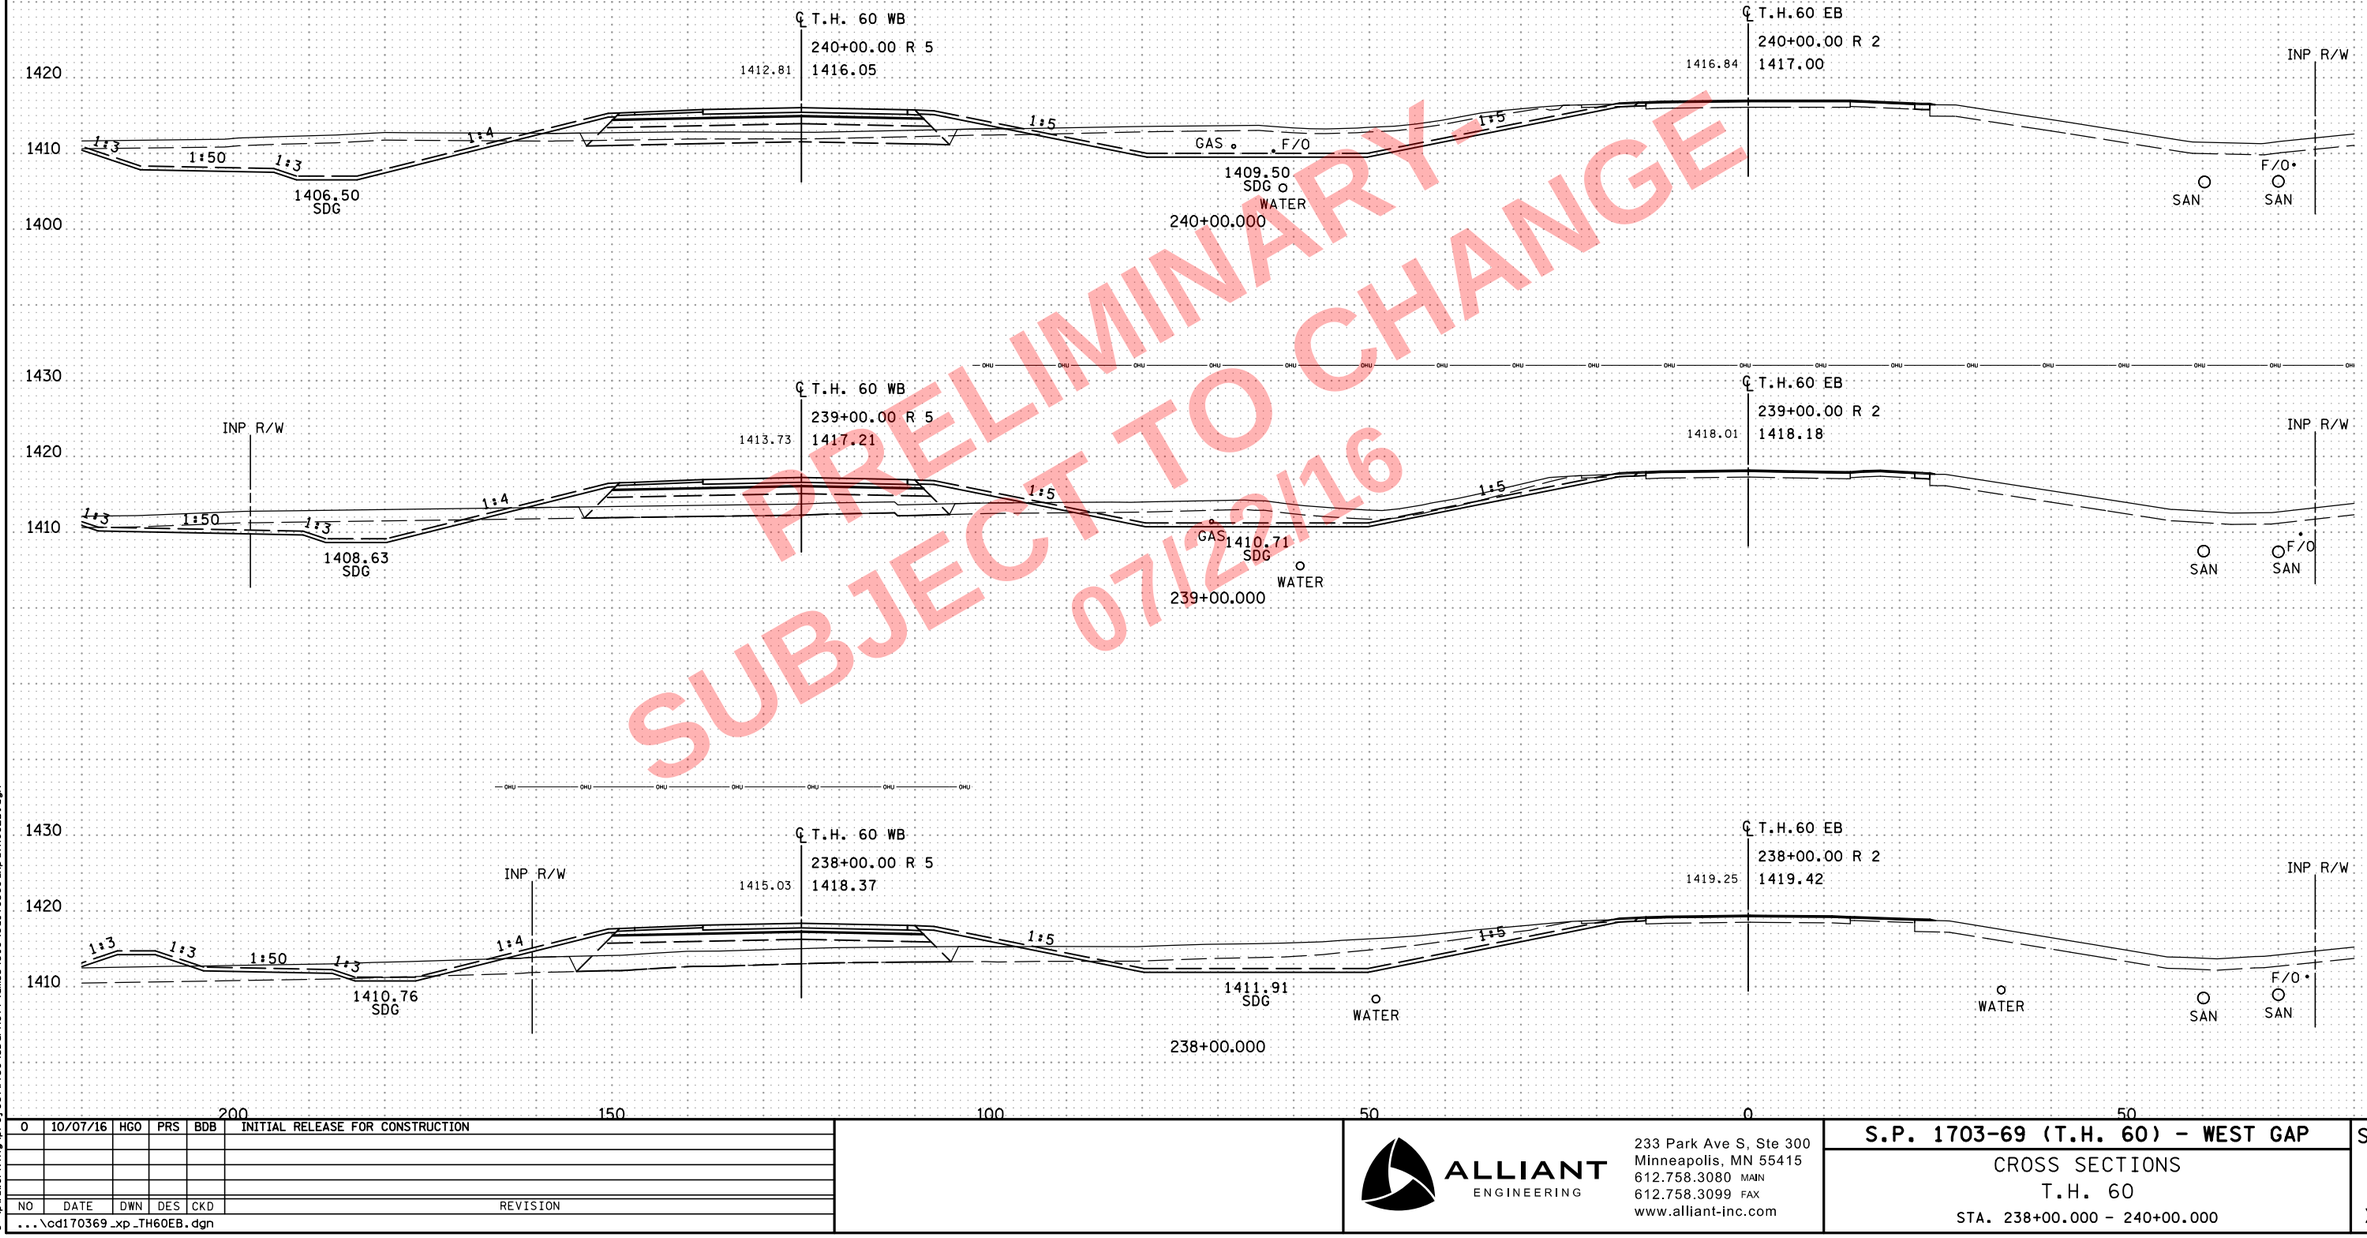

PRELIMINARY
SUBJECT TO CHANGE
07/22/16

NO	DATE	DWN	DES	CKD	REVISION
0	10/07/16	HGO	PRS	BDB	INITIAL RELEASE FOR CONSTRUCTION

...\cd170369_xp_TH60EB.dgn

ALLIANT ENGINEERING
233 Park Ave S, Ste 300
Minneapolis, MN 55415
612.758.3080 MAIN
612.758.3099 FAX
www.alliant-inc.com

S.P. 1703-69 (T.H. 60) - WEST GAP

CROSS SECTIONS
T.H. 60
STA. 238+00.000 - 240+00.000

SHEET
X90
OF
X229

8:06:35 AM
7/22/2016
c:\pw_work\ngv\projectwise\sbarnett\dms34519\cd170369_xp_TH60EB.dgn

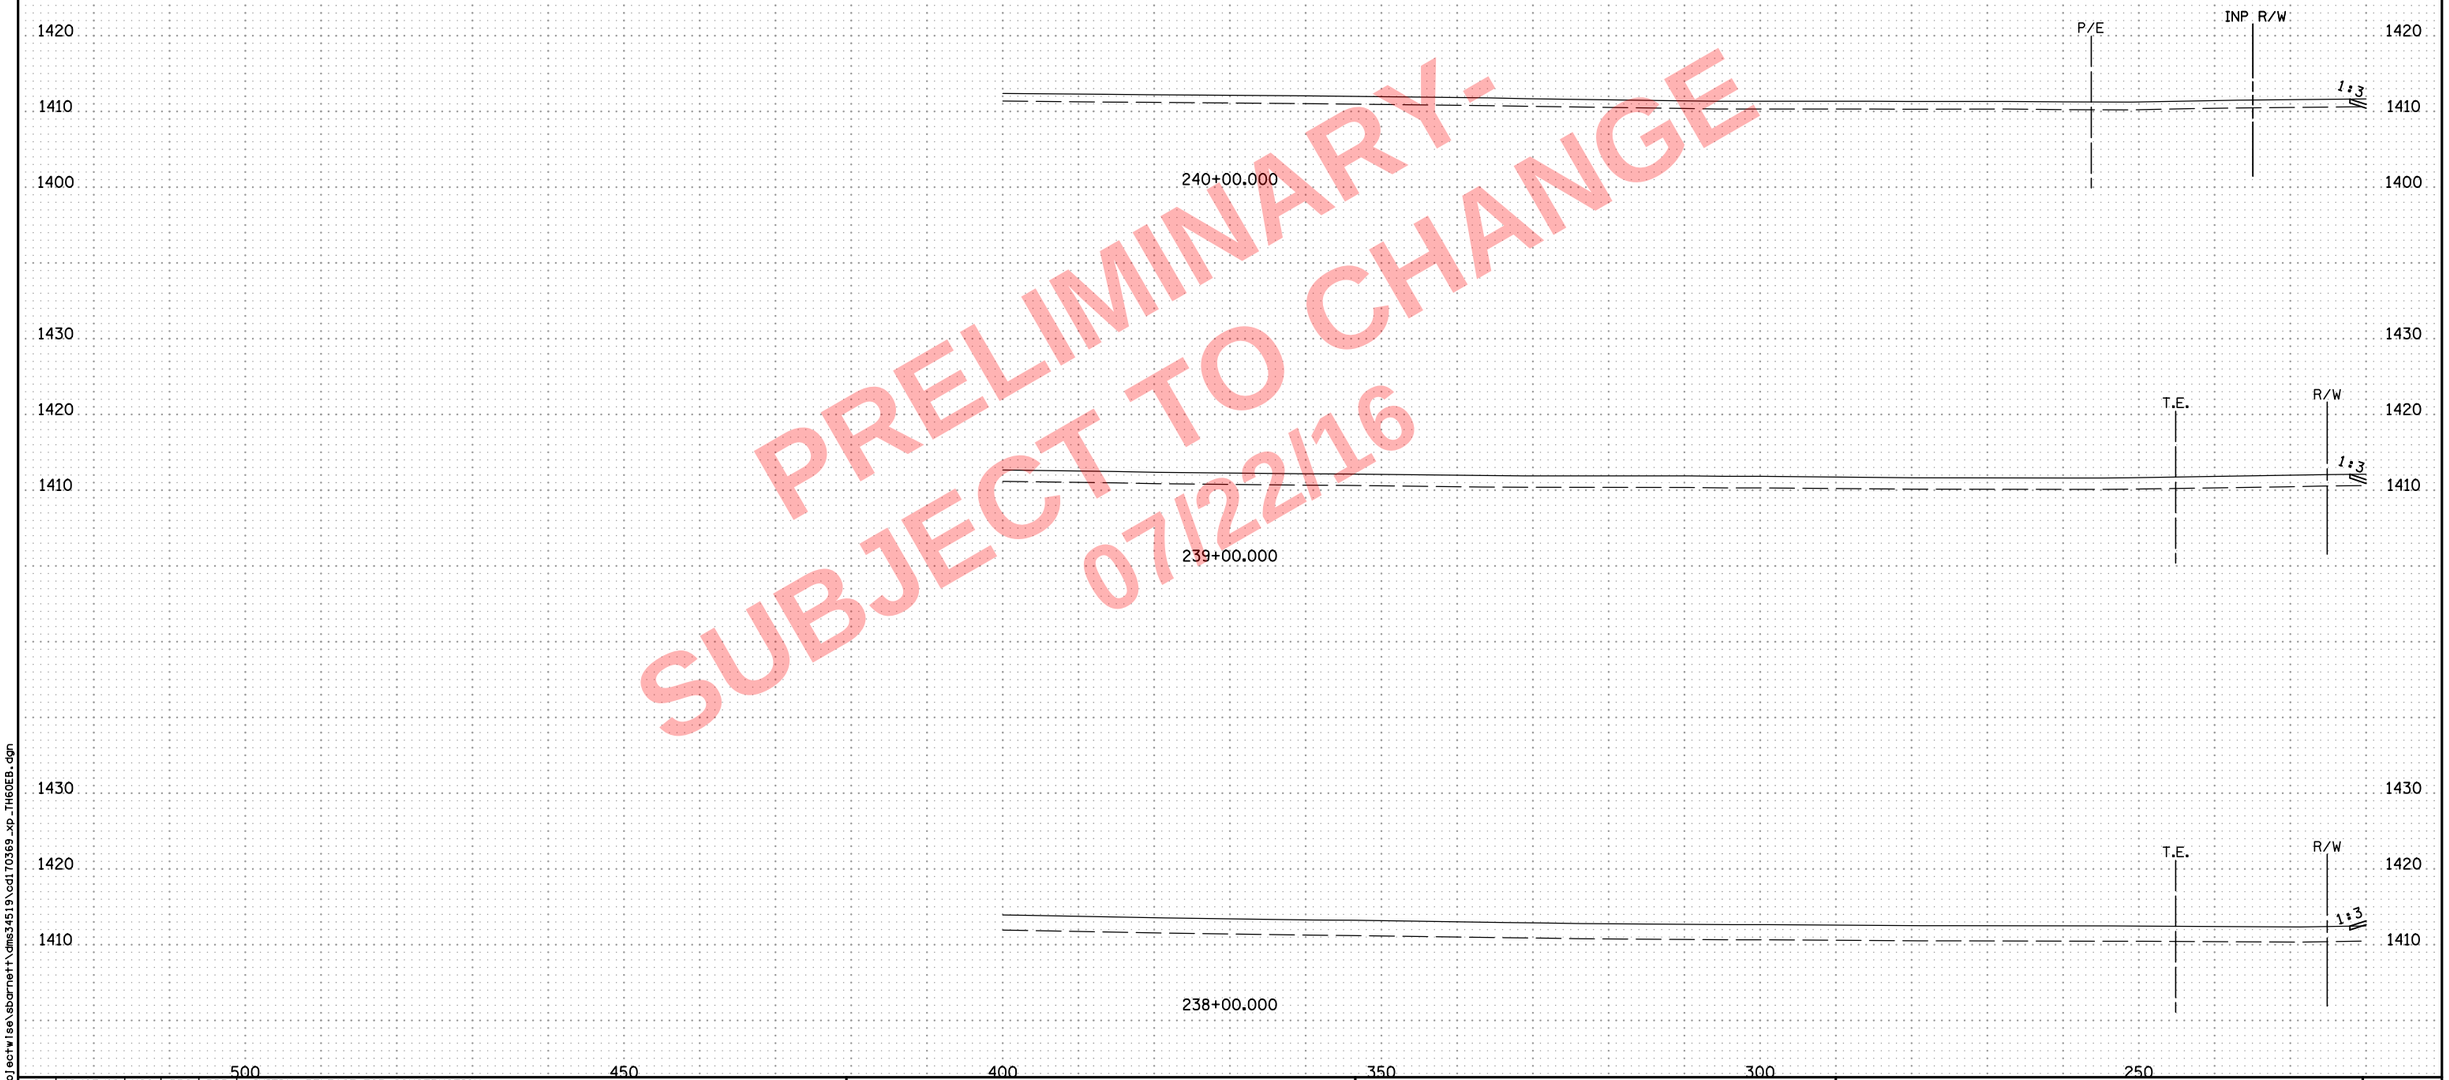

PRELIMINARY-
SUBJECT TO CHANGE
07/22/16

NO	DATE	DWN	DES	CKD	REVISION
0	10/07/16	HGO	PRS	BDB	INITIAL RELEASE FOR CONSTRUCTION

...\cd170369_xp_TH60EB.dgn

8:06:37 AM
7/22/2016
c:\pw_working\projectwise\sbarnett\dms34519\cd170369_xp_TH60EB.dgn

ALLIANT ENGINEERING
233 Park Ave S, Ste 300
Minneapolis, MN 55415
612.758.3080 MAIN
612.758.3099 FAX
www.alliant-inc.com

S.P. 1703-69 (T.H. 60) - WEST GAP

CROSS SECTIONS
T.H. 60
STA. 238+00.000 - 240+00.000

SHEET
X90A
OF
X229

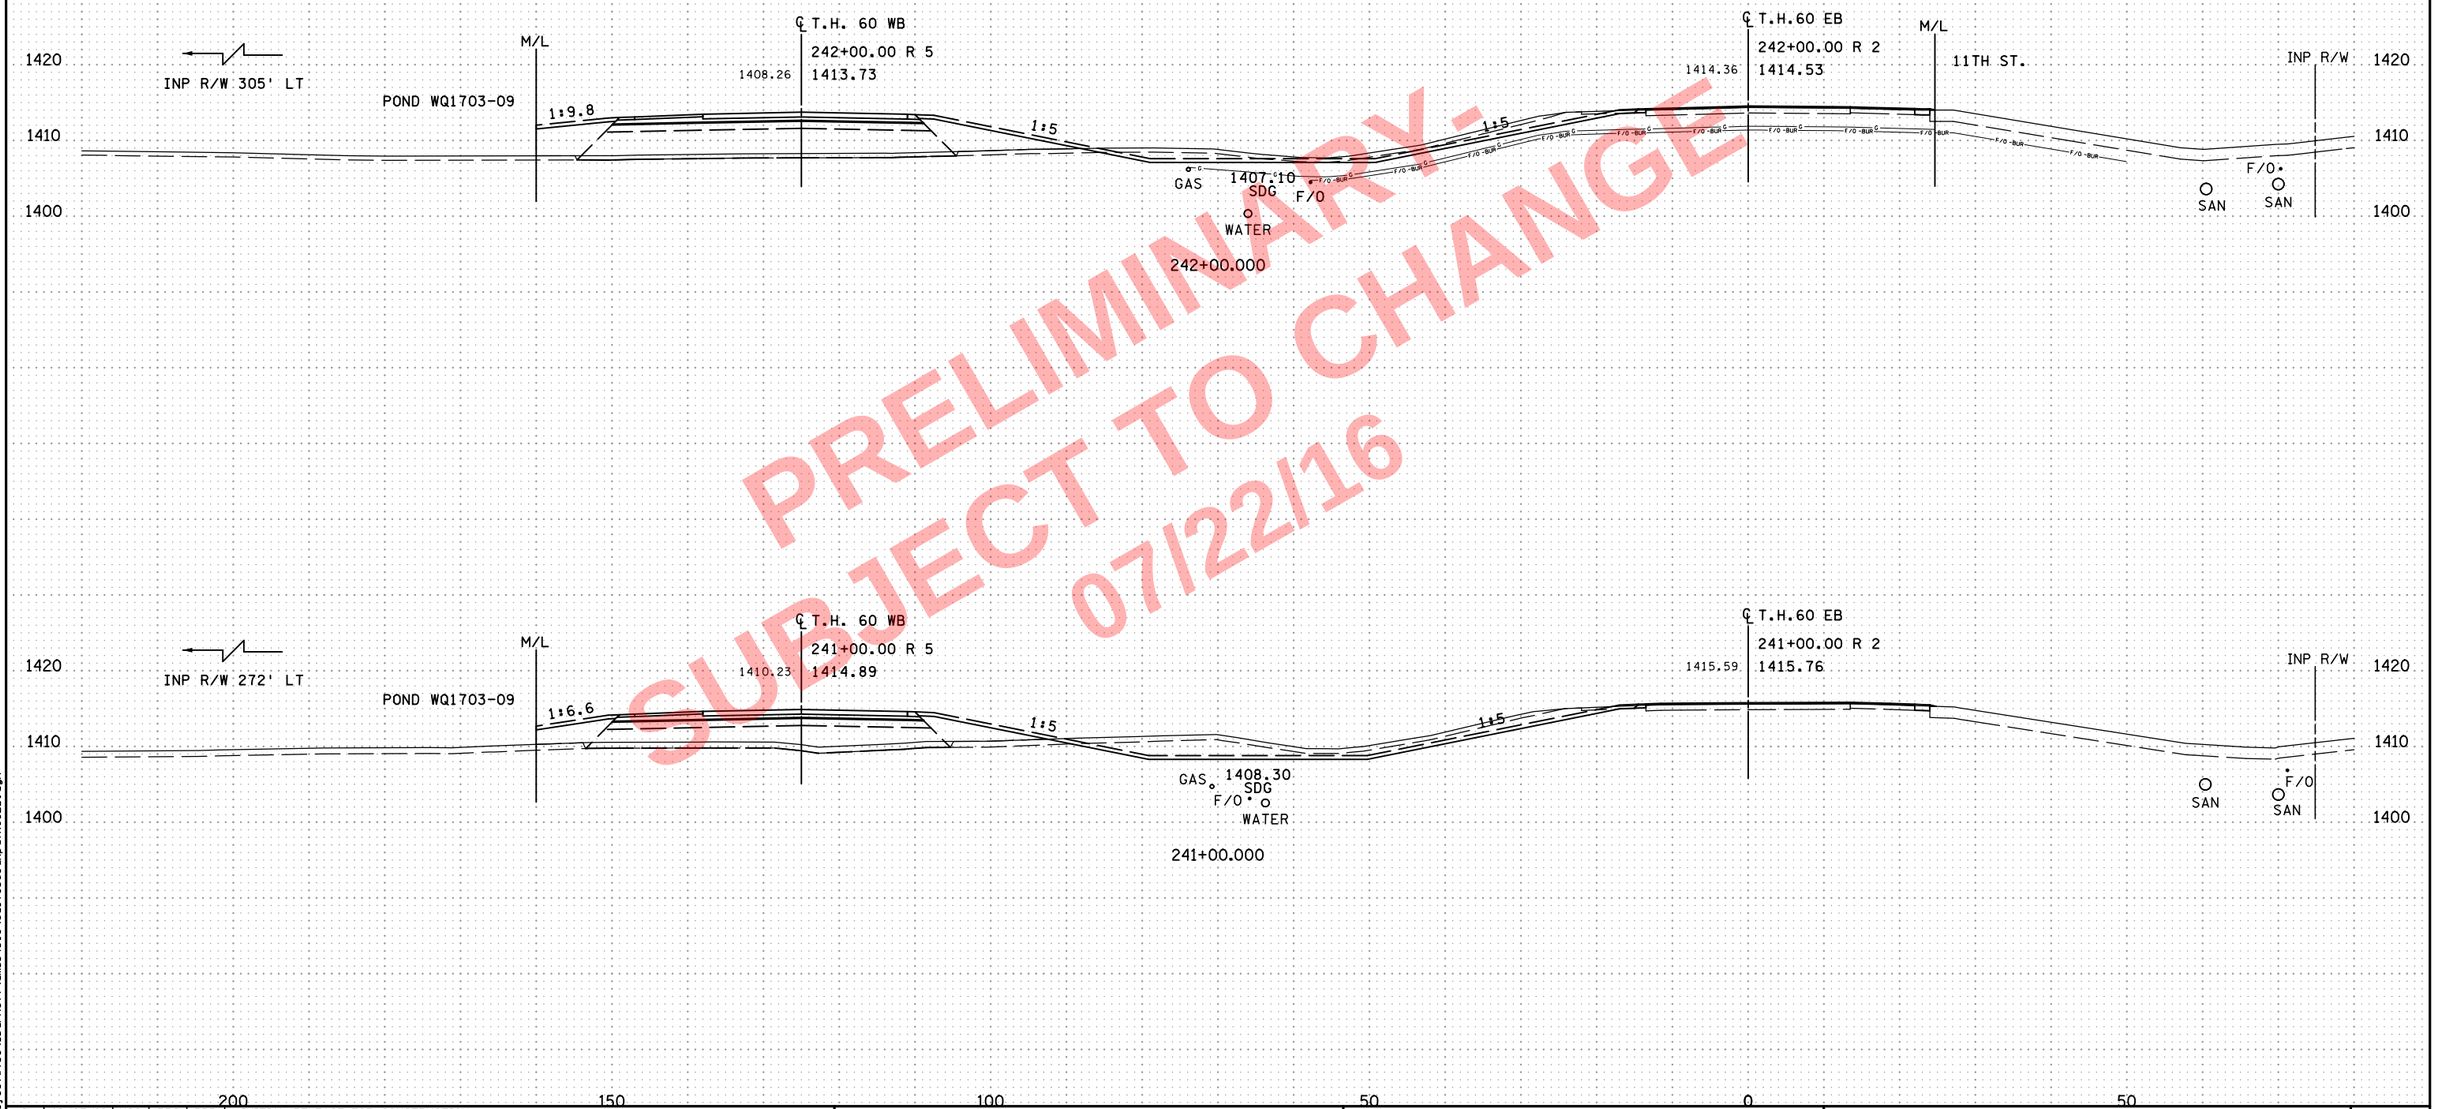

PRELIMINARY - SUBJECT TO CHANGE 07/22/16

NO	DATE	DWN	DES	CKD	REVISION
0	10/07/16	HGO	PRS	BDB	INITIAL RELEASE FOR CONSTRUCTION

...\cd170369_xp_TH60EB.dgn

8:06:39 AM
7/22/2016
c:\pw_working\projectwise\sbarnett\dms34519\cd170369_xp_TH60EB.dgn

ALLIANT ENGINEERING
233 Park Ave S, Ste 300
Minneapolis, MN 55415
612.758.3080 MAIN
612.758.3099 FAX
www.alliant-inc.com

S.P. 1703-69 (T.H. 60) - WEST GAP

CROSS SECTIONS
T.H. 60
STA. 240+01.000 - 242+00.000

SHEET X91 OF X229

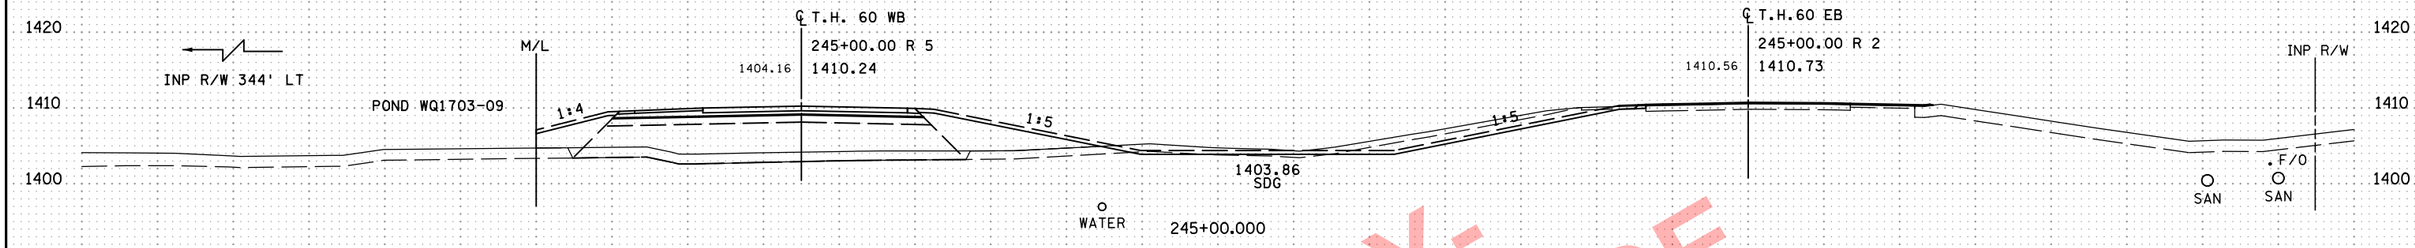

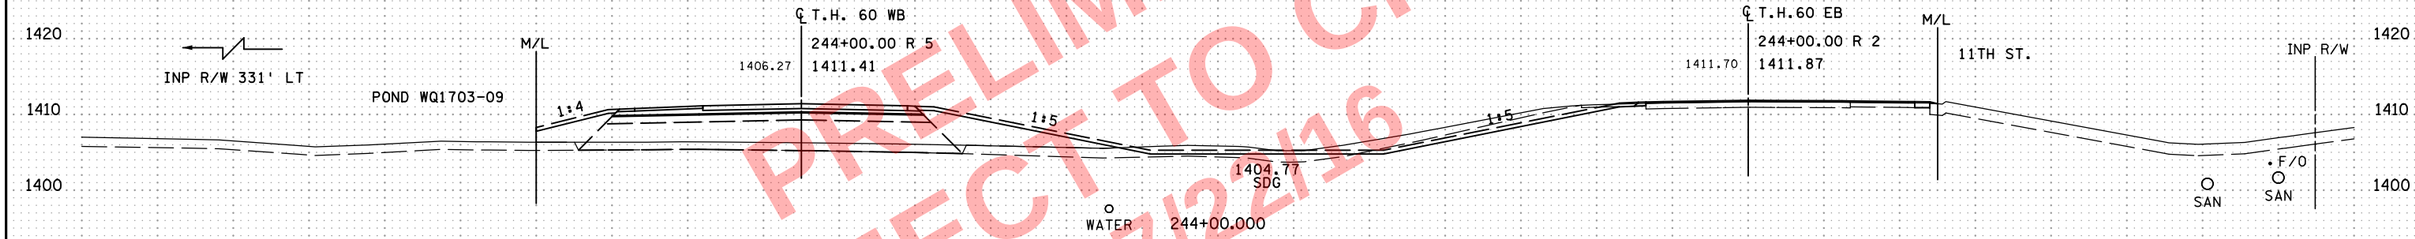

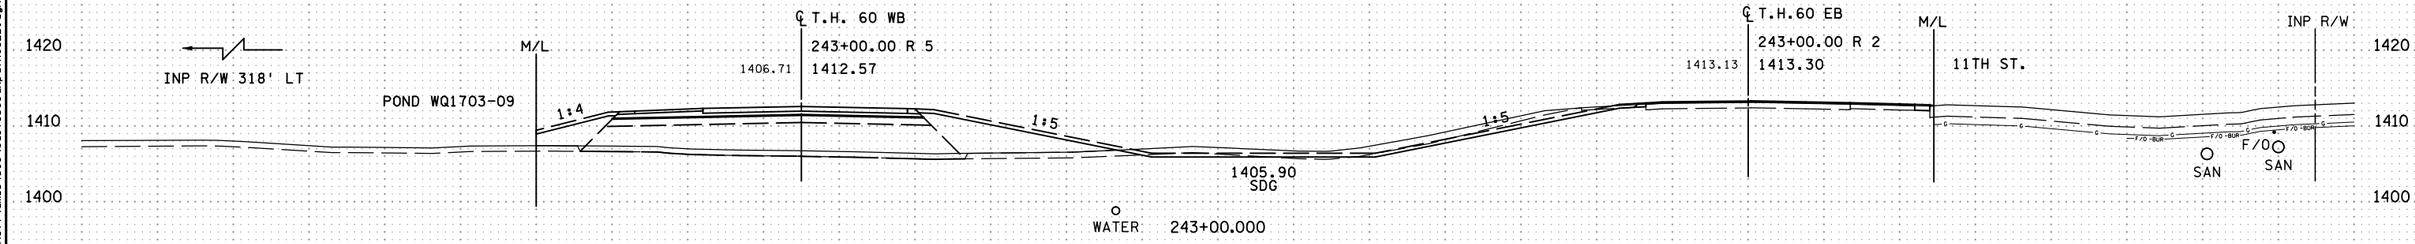

PRELIMINARY-
SUBJECT TO CHANGE
07/22/16

200 150 100 50 0 50

NO	DATE	DWN	DES	CKD	REVISION
0	10/07/16	HGO	PRS	BDB	INITIAL RELEASE FOR CONSTRUCTION

...\cd170369_xp_TH60EB.dgn

8:06:41 AM
7/22/2016
c:\pw_work\ngvproject\wlse\sbarnett\dms34519\cd170369_xp_TH60EB.dgn

ALLIANT ENGINEERING
233 Park Ave S, Ste 300
Minneapolis, MN 55415
612.758.3080 MAIN
612.758.3099 FAX
www.alliant-inc.com

S.P. 1703-69 (T.H. 60) - WEST GAP

CROSS SECTIONS
T.H. 60
STA. 243+00.000 - 245+00.000

SHEET
X92
OF
X229

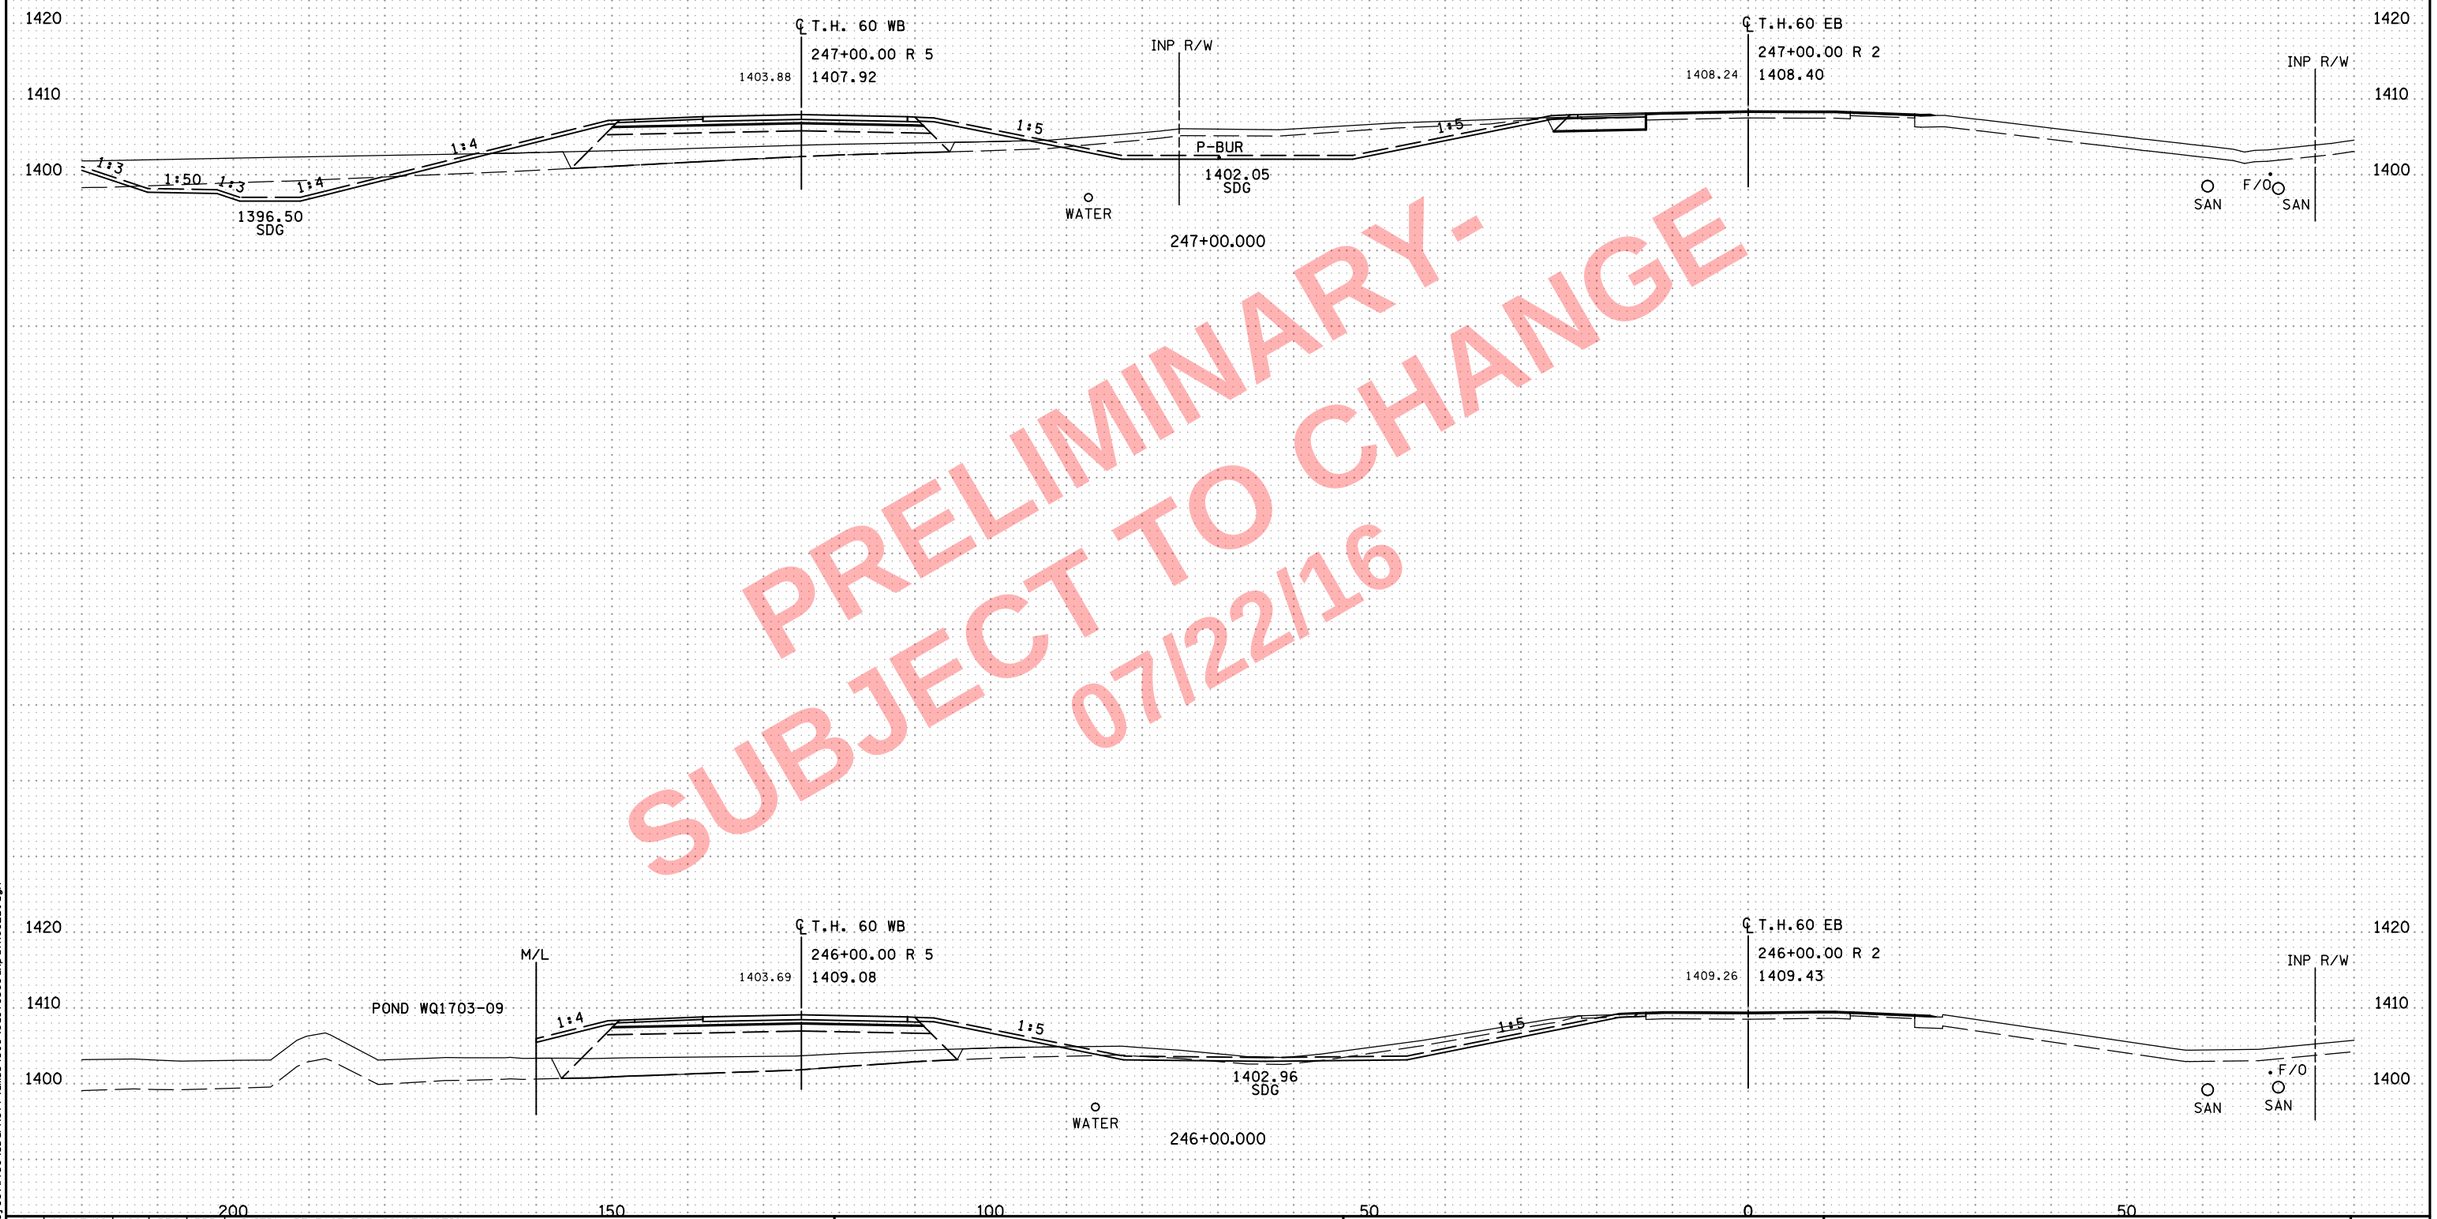

PRELIMINARY-
SUBJECT TO CHANGE
07/22/16

NO	DATE	DWN	DES	CKD	REVISION
0	10/07/16	HGO	PRS	BDB	INITIAL RELEASE FOR CONSTRUCTION

...\cd170369_xp_TH60EB.dgn

8:06:44 AM
7/22/2016
c:\pw_working\projectwise\sbarnett\dms34519\cd170369_xp_TH60EB.dgn

ALLIANT ENGINEERING
233 Park Ave S, Ste 300
Minneapolis, MN 55415
612.758.3080 MAIN
612.758.3099 FAX
www.alliant-inc.com

S.P. 1703-69 (T.H. 60) - WEST GAP

CROSS SECTIONS
T.H. 60
STA. 246+00.000 - 247+00.000

SHEET
X93
OF
X229

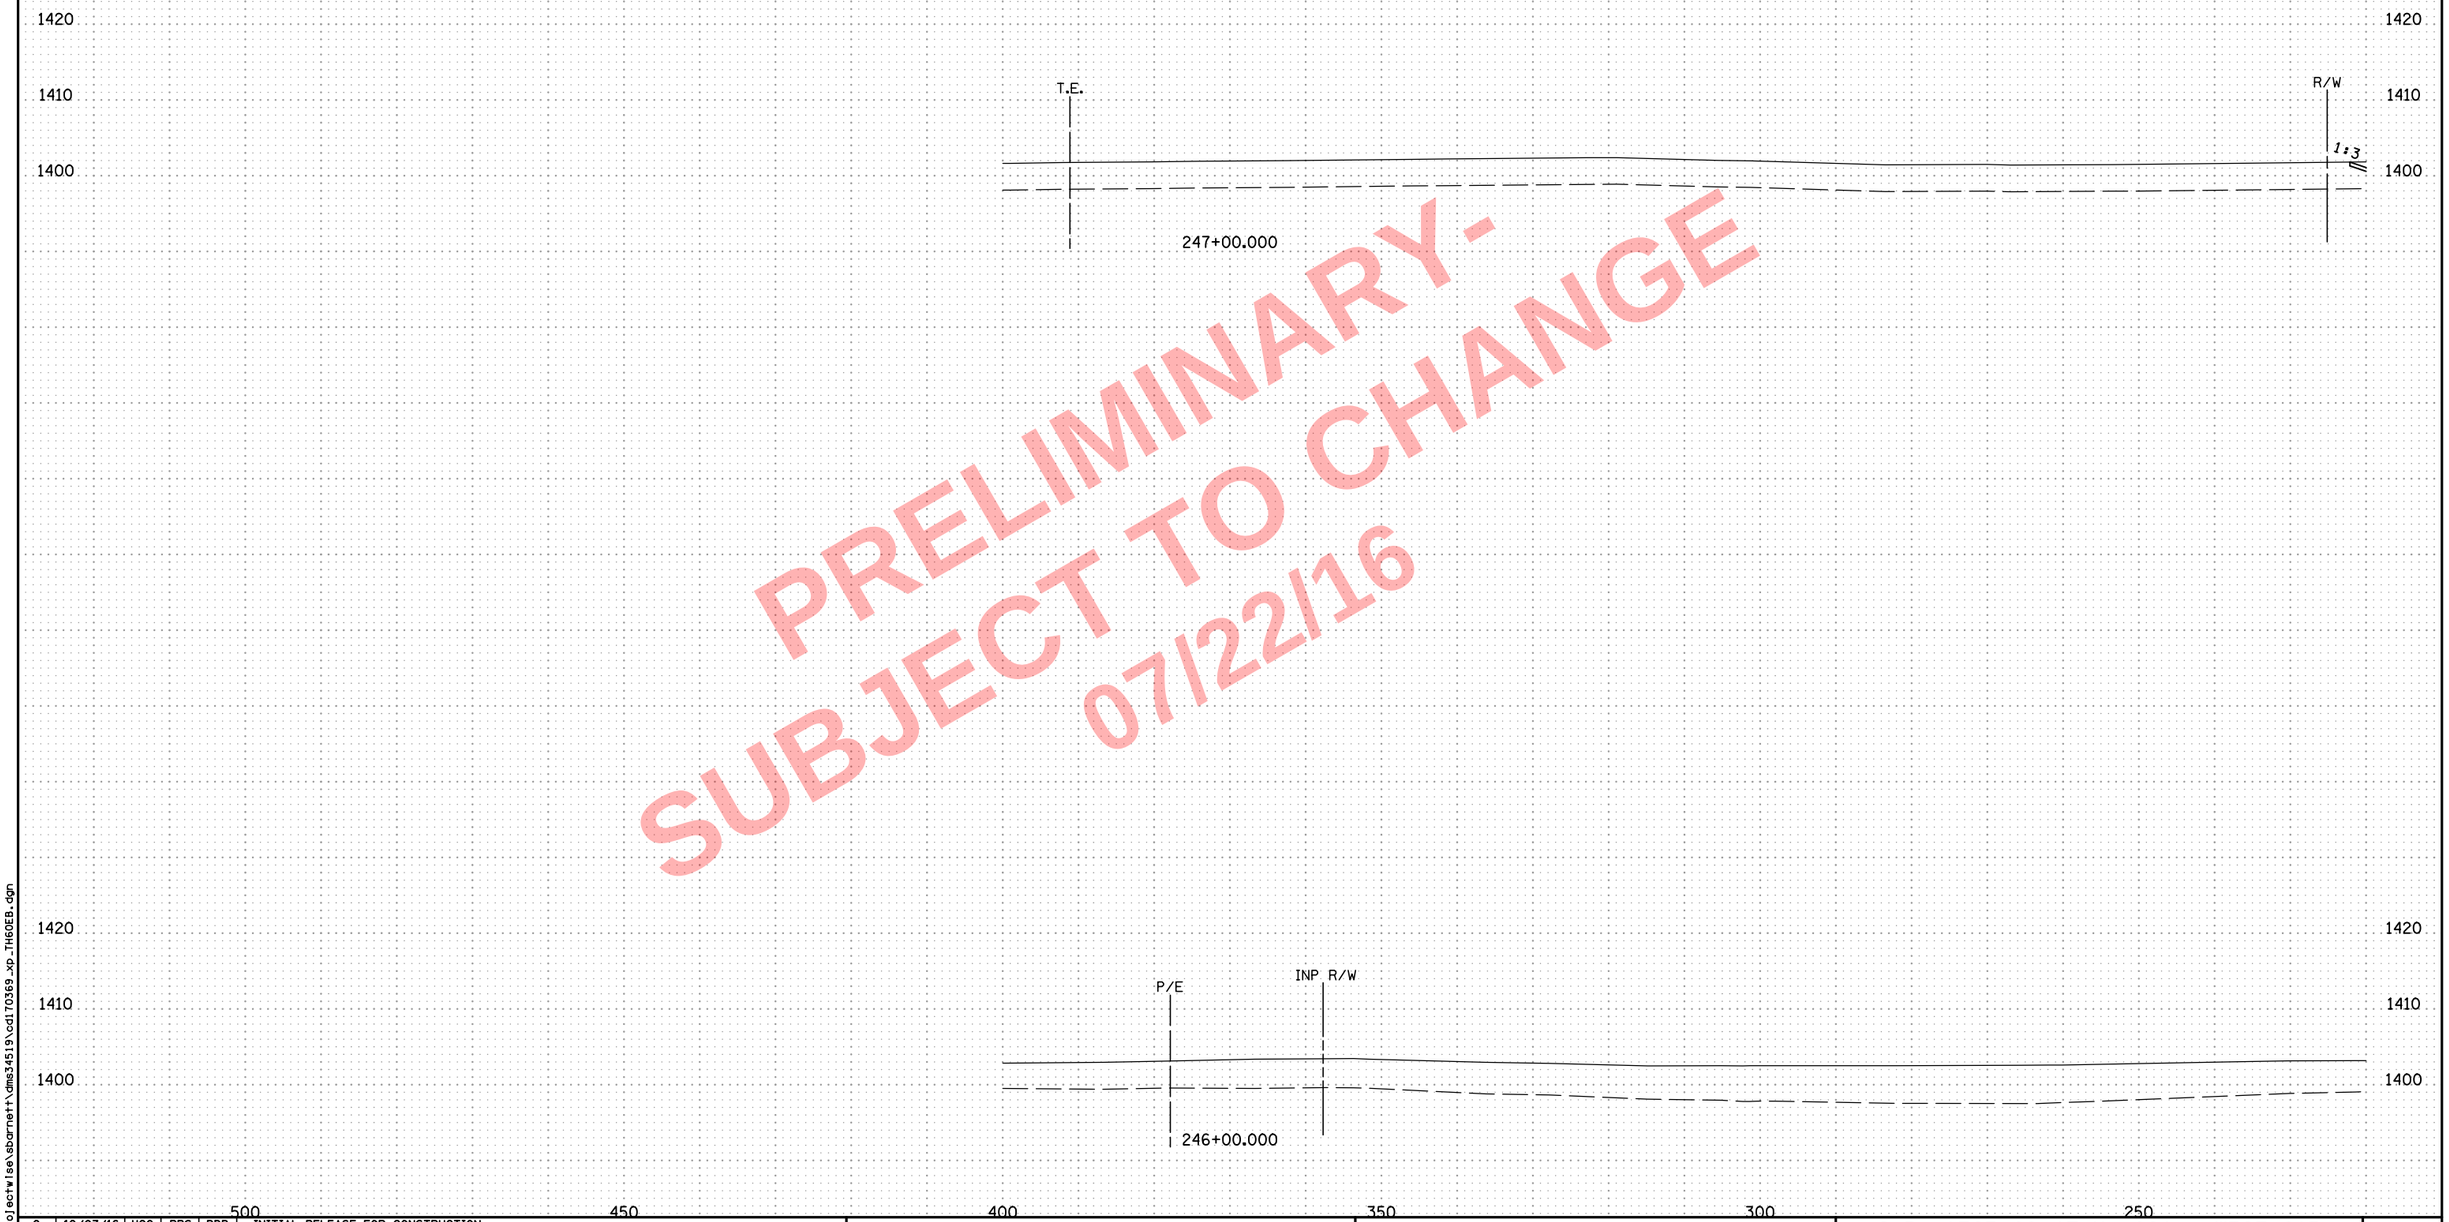

PRELIMINARY -
SUBJECT TO CHANGE
07/22/16

NO	DATE	DWN	DES	CKD	REVISION
0	10/07/16	HGO	PRS	BDB	INITIAL RELEASE FOR CONSTRUCTION

...\cd170369_xp_TH60EB.dgn

8:06:46 AM
7/22/2016
c:\pw_working\projectwise\sbarnett\dms34519\cd170369_xp_TH60EB.dgn

ALLIANT ENGINEERING
233 Park Ave S, Ste 300
Minneapolis, MN 55415
612.758.3080 MAIN
612.758.3099 FAX
www.alliant-inc.com

S.P. 1703-69 (T.H. 60) - WEST GAP

CROSS SECTIONS
T.H. 60
STA. 246+00.000 - 247+00.000

SHEET
X93A
OF
X229

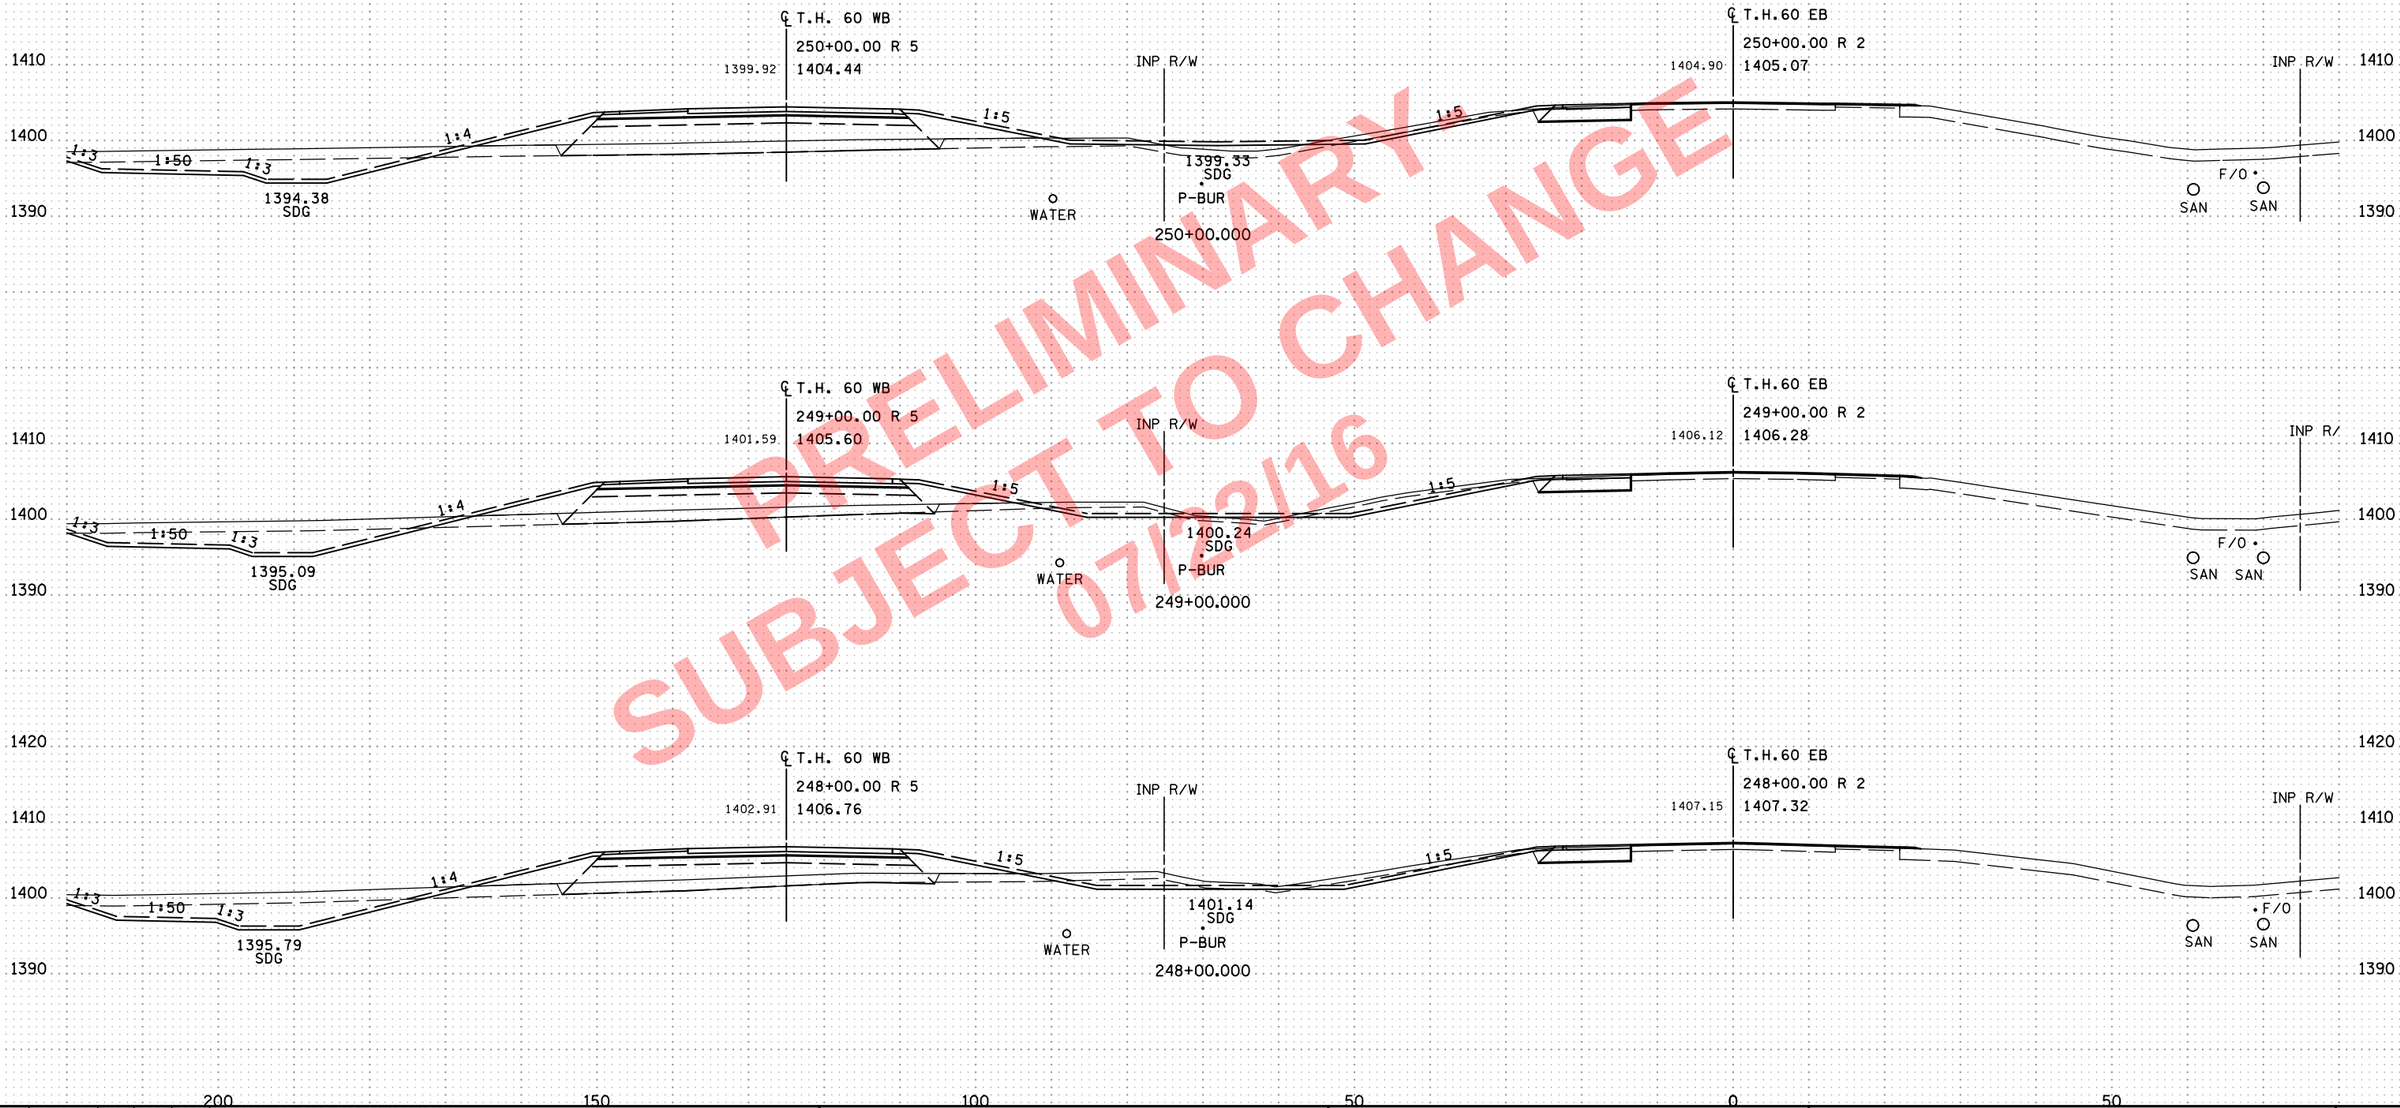

PRELIMINARY
SUBJECT TO CHANGE
07/22/16

NO	DATE	DWN	DES	CKD	REVISION
0	10/07/16	HGO	PRS	BDB	INITIAL RELEASE FOR CONSTRUCTION

...\cd170369_xp_TH60EB.dgn

ALLIANT ENGINEERING
233 Park Ave S, Ste 300
Minneapolis, MN 55415
612.758.3080 MAIN
612.758.3099 FAX
www.alliant-inc.com

S.P. 1703-69 (T.H. 60) - WEST GAP

CROSS SECTIONS
T.H. 60
STA. 248+00.000 - 250+00.000

SHEET X94 OF X229

8:06:48 AM
7/22/2016
c:\pw_work\ng\projectrwlse\sbarnett\dms34519\cd170369_xp_TH60EB.dgn

PRELIMINARY-
SUBJECT TO CHANGE
07/22/16

NO	DATE	DWN	DES	CKD	REVISION
0	10/07/16	HGO	PRS	BDB	INITIAL RELEASE FOR CONSTRUCTION

...\cd170369_xp_TH60EB.dgn

8:06:50 AM
7/22/2016
c:\pw_working\projectwise\sbarnett\dms34519\cd170369_xp_TH60EB.dgn

ALLIANT ENGINEERING
233 Park Ave S, Ste 300
Minneapolis, MN 55415
612.758.3080 MAIN
612.758.3099 FAX
www.alliant-inc.com

S.P. 1703-69 (T.H. 60) - WEST GAP

CROSS SECTIONS
T.H. 60
STA. 248+00.000 - 250+00.000

SHEET
X94A
OF
X229

PRELIMINARY-
SUBJECT TO CHANGE
07/22/16

NO	DATE	DWN	DES	CKD	REVISION
0	10/07/16	HGO	PRS	BDB	INITIAL RELEASE FOR CONSTRUCTION

...\cd170369_xp_TH60EB.dgn

8:06:52 AM
7/22/2016
c:\pw_working\projectwise\sbarnett\dms34519\cd170369_xp_TH60EB.dgn

ALLIANT ENGINEERING
233 Park Ave S, Ste 300
Minneapolis, MN 55415
612.758.3080 MAIN
612.758.3099 FAX
www.alliant-inc.com

S.P. 1703-69 (T.H. 60) - WEST GAP

CROSS SECTIONS
T.H. 60
STA. 251+00.000 - 253+00.000

SHEET
X95
OF
X229

PRELIMINARY-
SUBJECT TO CHANGE
07/22/16

NO	DATE	DWN	DES	CKD	REVISION
0	10/07/16	HGO	PRS	BDB	INITIAL RELEASE FOR CONSTRUCTION

...\cd170369_xp_TH60EB.dgn

8:06:54 AM
7/22/2016
c:\pw_working\projectwise\sbarnett\dms34519\cd170369_xp_TH60EB.dgn

ALLIANT ENGINEERING
233 Park Ave S, Ste 300
Minneapolis, MN 55415
612.758.3080 MAIN
612.758.3099 FAX
www.alliant-inc.com

S.P. 1703-69 (T.H. 60) - WEST GAP

CROSS SECTIONS
T.H. 60
STA. 251+00.000 - 253+00.000

SHEET X95A OF X229

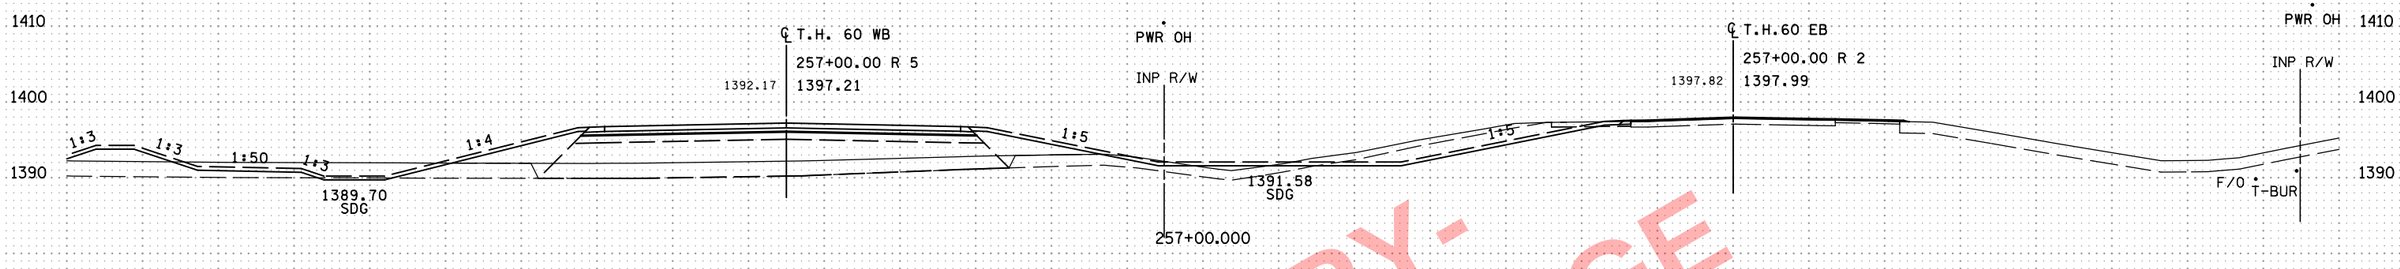

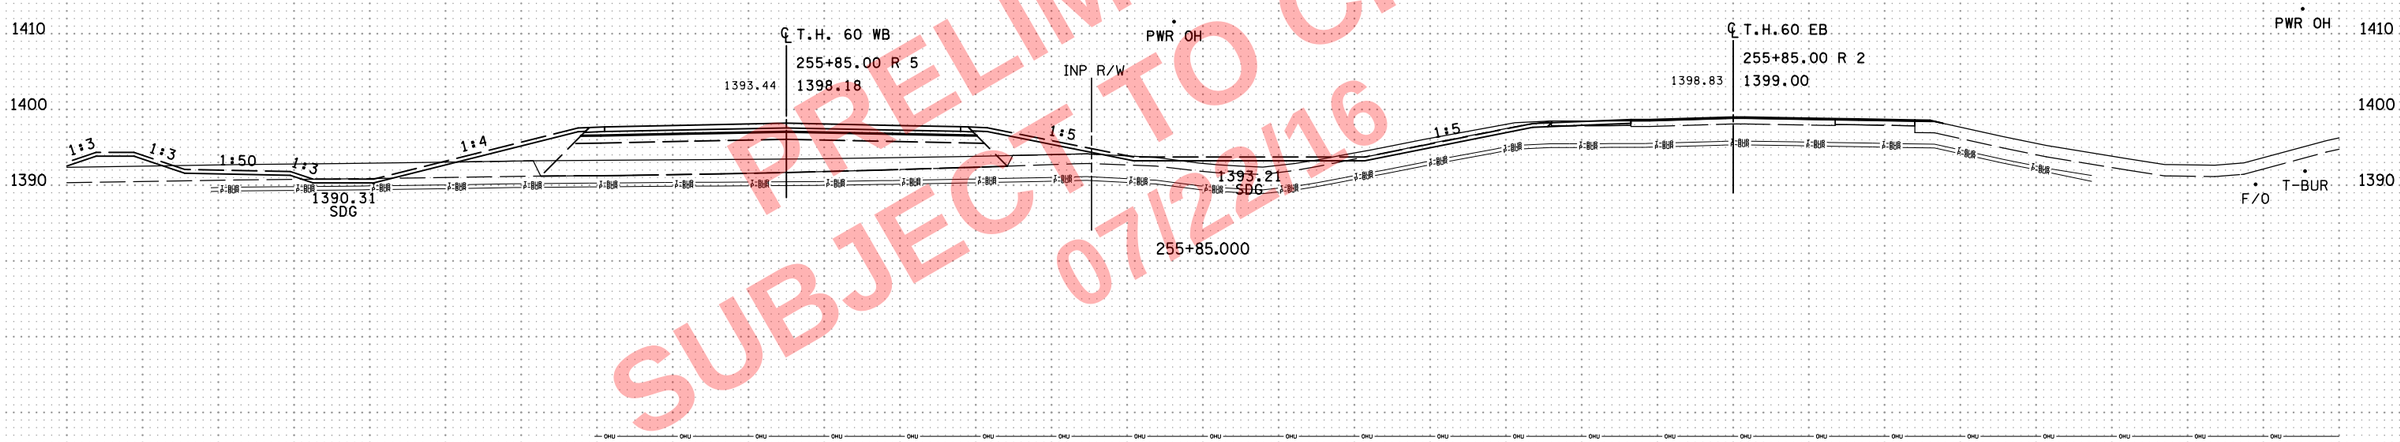

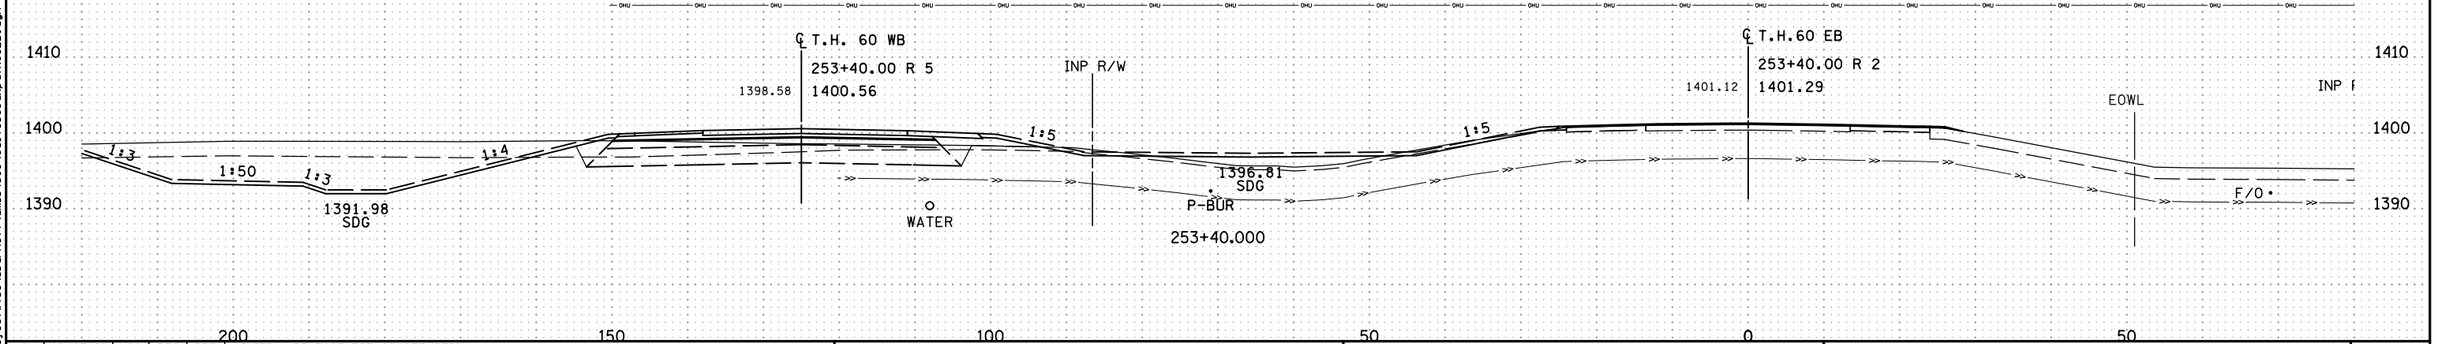

PRELIMINARY-
SUBJECT TO CHANGE
07/22/16

NO	DATE	DWN	DES	CKD	REVISION
0	10/07/16	HGO	PRS	BDB	INITIAL RELEASE FOR CONSTRUCTION

...\cd170369_xp_TH60EB.dgn

ALLIANT ENGINEERING
233 Park Ave S, Ste 300
Minneapolis, MN 55415
612.758.3080 MAIN
612.758.3099 FAX
www.alliant-inc.com

S.P. 1703-69 (T.H. 60) - WEST GAP

CROSS SECTIONS
T.H. 60
STA. 253+40.000 - 257+00.000

SHEET X96 OF X229

8:06:56 AM
7/22/2016
c:\pw_working\projectwise\sbarnett\dms34519\cd170369_xp_TH60EB.dgn

PRELIMINARY -
SUBJECT TO CHANGE
07/22/16

NO	DATE	DWN	DES	CKD	REVISION
0	10/07/16	HGO	PRS	BDB	INITIAL RELEASE FOR CONSTRUCTION

...\cd170369_xp_TH60EB.dgn

ALLIANT ENGINEERING
233 Park Ave S, Ste 300
Minneapolis, MN 55415
612.758.3080 MAIN
612.758.3099 FAX
www.alliant-inc.com

S.P. 1703-69 (T.H. 60) - WEST GAP

CROSS SECTIONS
T.H. 60
STA. 253+40.000 - 257+00.000

SHEET X96A OF X229

8:06:59 AM
7/22/2016
c:\pw_working\projectwise\sbarnett\dms34519\cd170369_xp_TH60EB.dgn

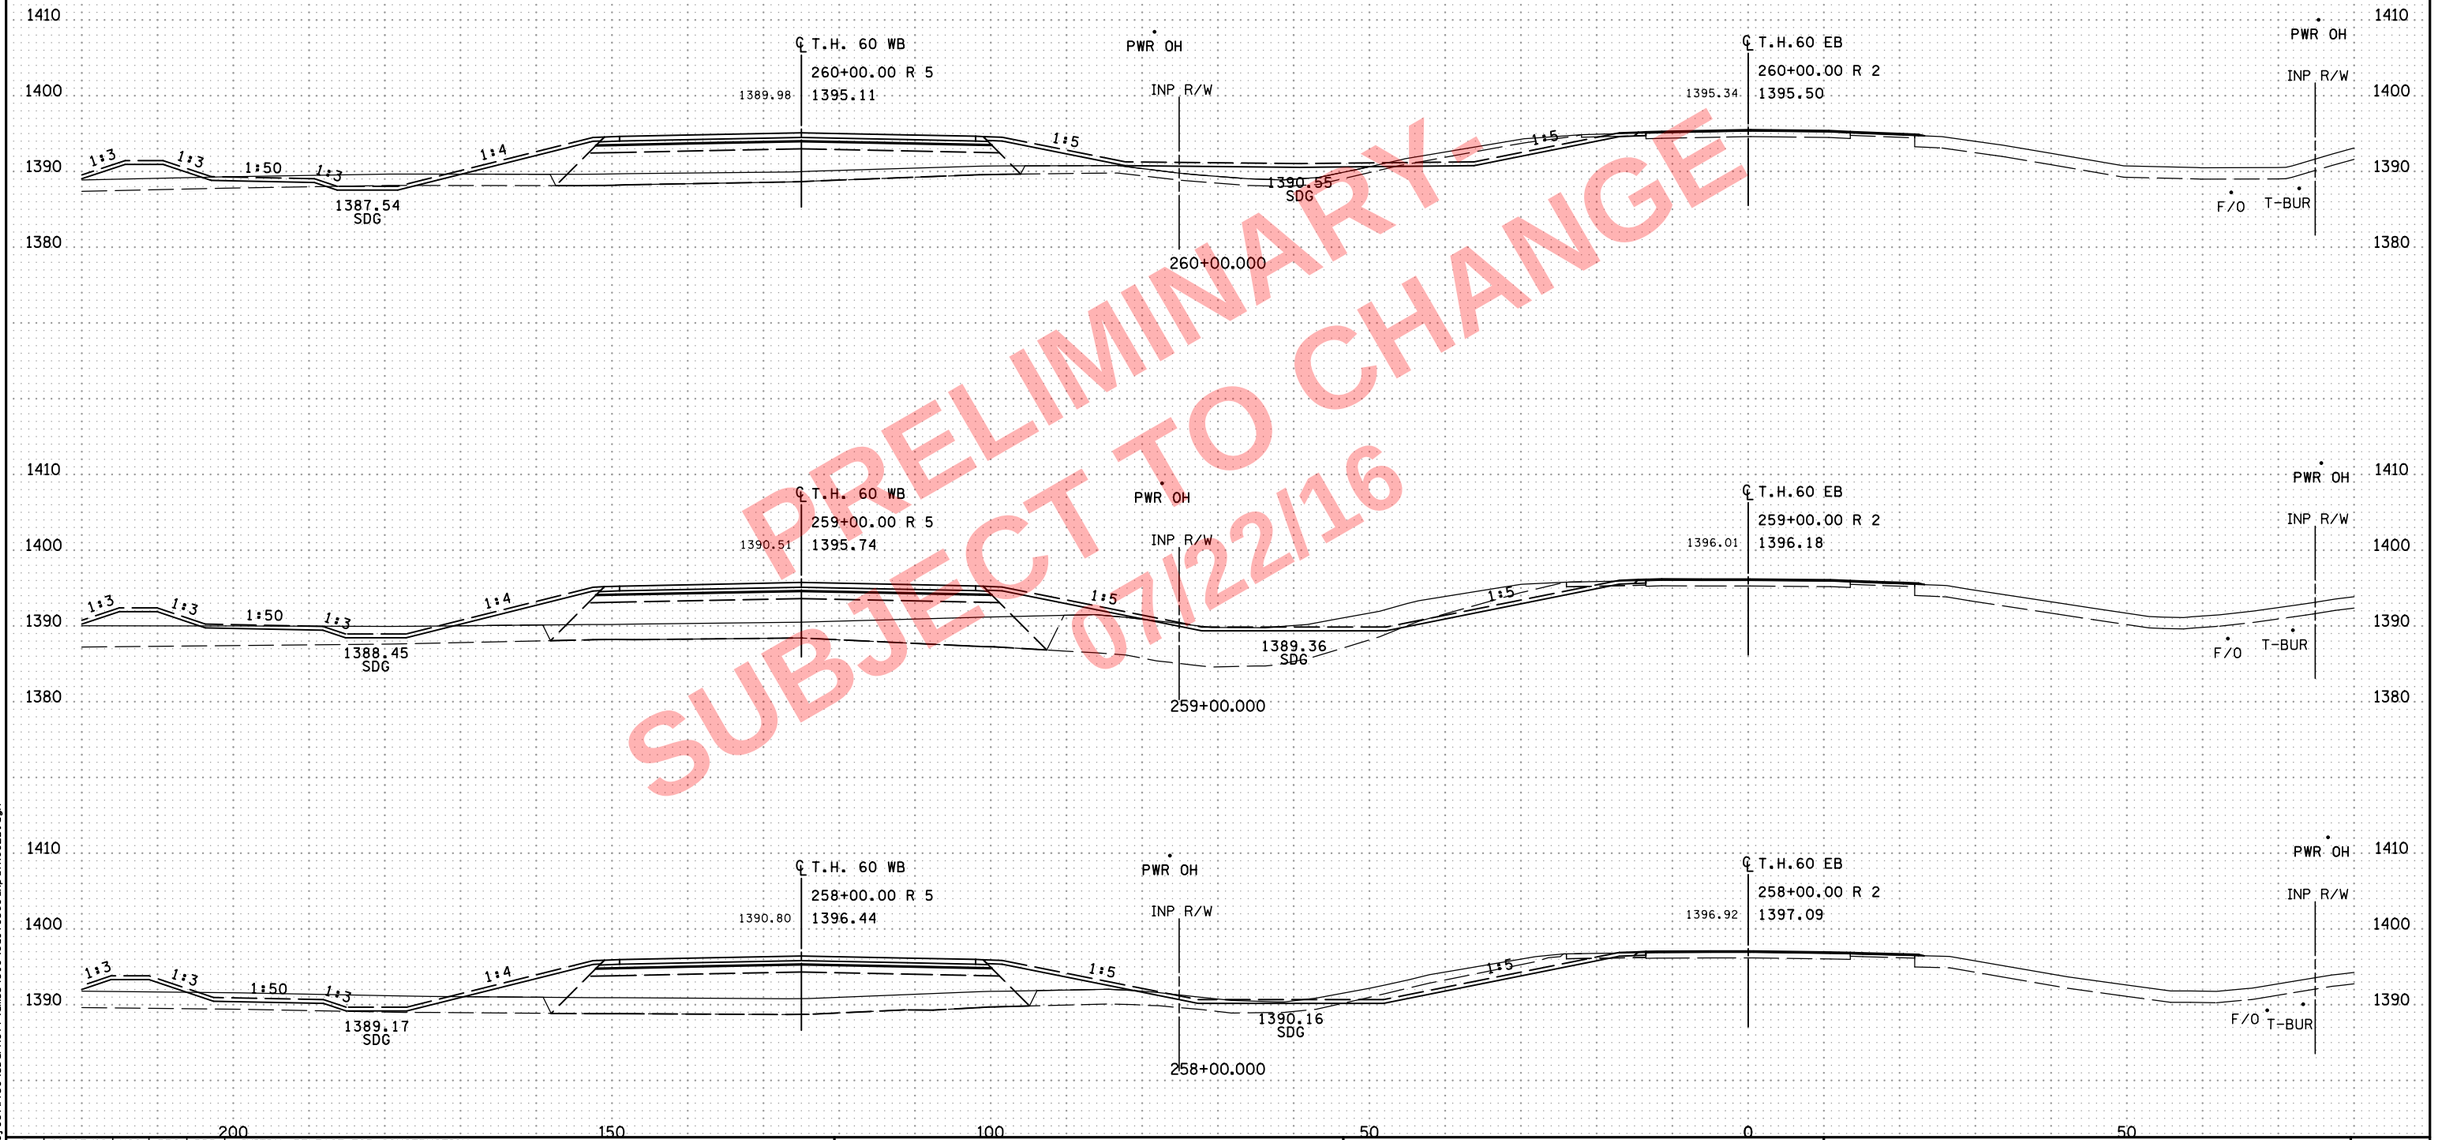

PRELIMINARY
SUBJECT TO CHANGE
07/22/16

NO	DATE	DWN	DES	CKD	REVISION
0	10/07/16	HGO	PRS	BDB	INITIAL RELEASE FOR CONSTRUCTION

...\cd170369_xp_TH60EB.dgn

8:07:01 AM
7/22/2016
c:\pw_working\projectwise\sbarnett\dms34519\cd170369_xp_TH60EB.dgn

ALLIANT ENGINEERING
233 Park Ave S, Ste 300
Minneapolis, MN 55415
612.758.3080 MAIN
612.758.3099 FAX
www.alliant-inc.com

S.P. 1703-69 (T.H. 60) - WEST GAP

CROSS SECTIONS
T.H. 60
STA. 258+00.000 - 260+00.000

SHEET
X97
OF
X229

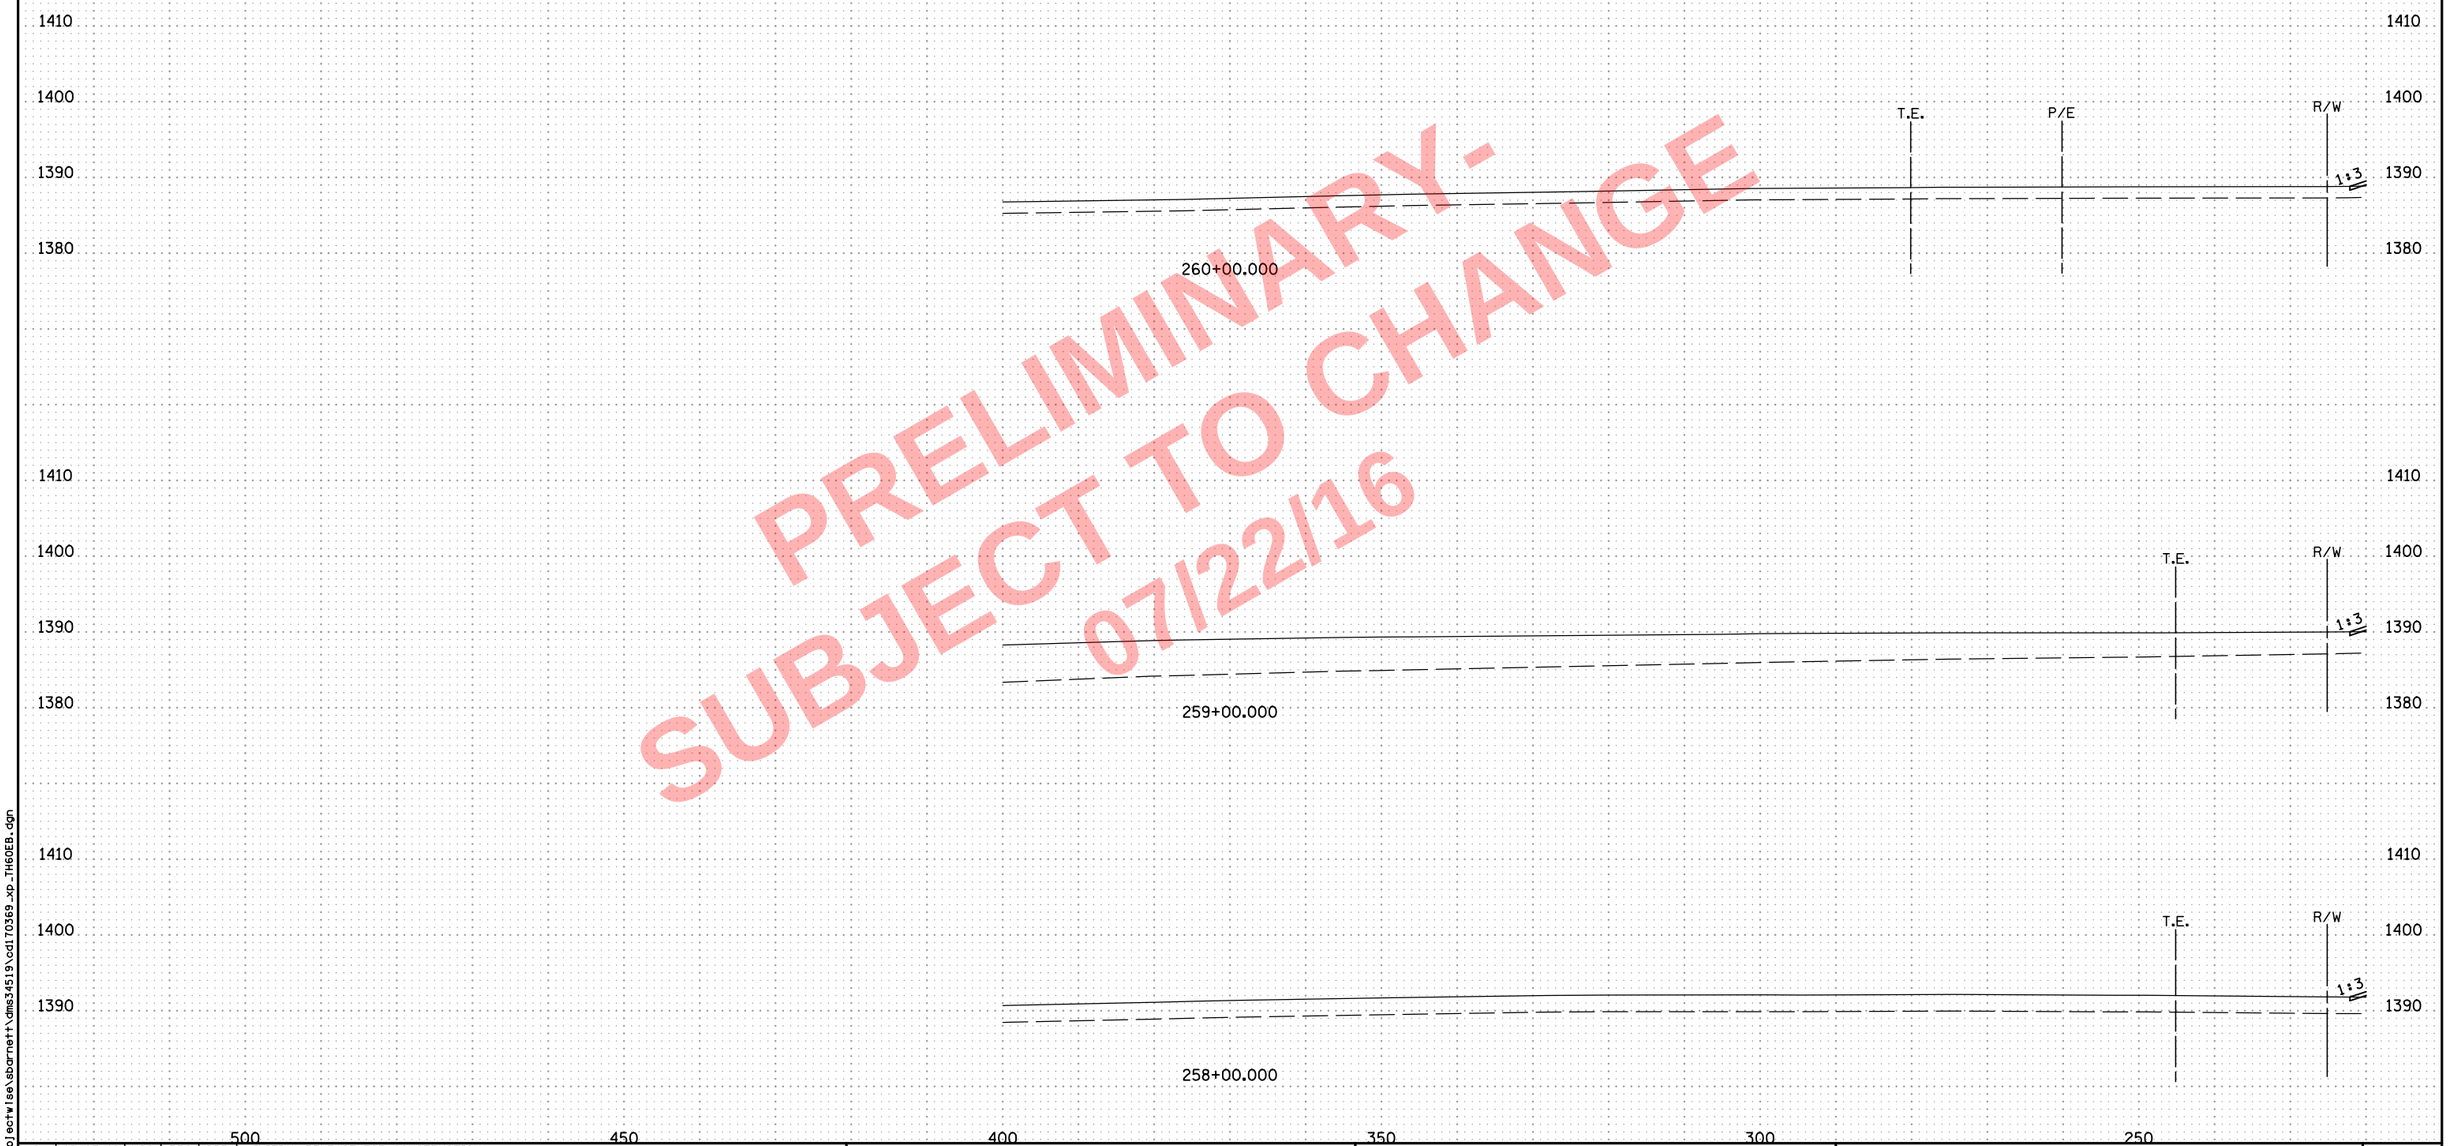

PRELIMINARY-
SUBJECT TO CHANGE
07/22/16

NO	DATE	DWN	DES	CKD	REVISION
0	10/07/16	HGO	PRS	BDB	INITIAL RELEASE FOR CONSTRUCTION

...\cd170369_xp_TH60EB.dgn

ALLIANT ENGINEERING
233 Park Ave S, Ste 300
Minneapolis, MN 55415
612.758.3080 MAIN
612.758.3099 FAX
www.alliant-inc.com

S.P. 1703-69 (T.H. 60) - WEST GAP

CROSS SECTIONS
T.H. 60
STA. 258+00.000 - 260+00.000

SHEET X97A OF X229

8:07:03 AM
7/22/2016
c:\pw_working\projectwise\sbarnett\dms34519\cd170369_xp_TH60EB.dgn

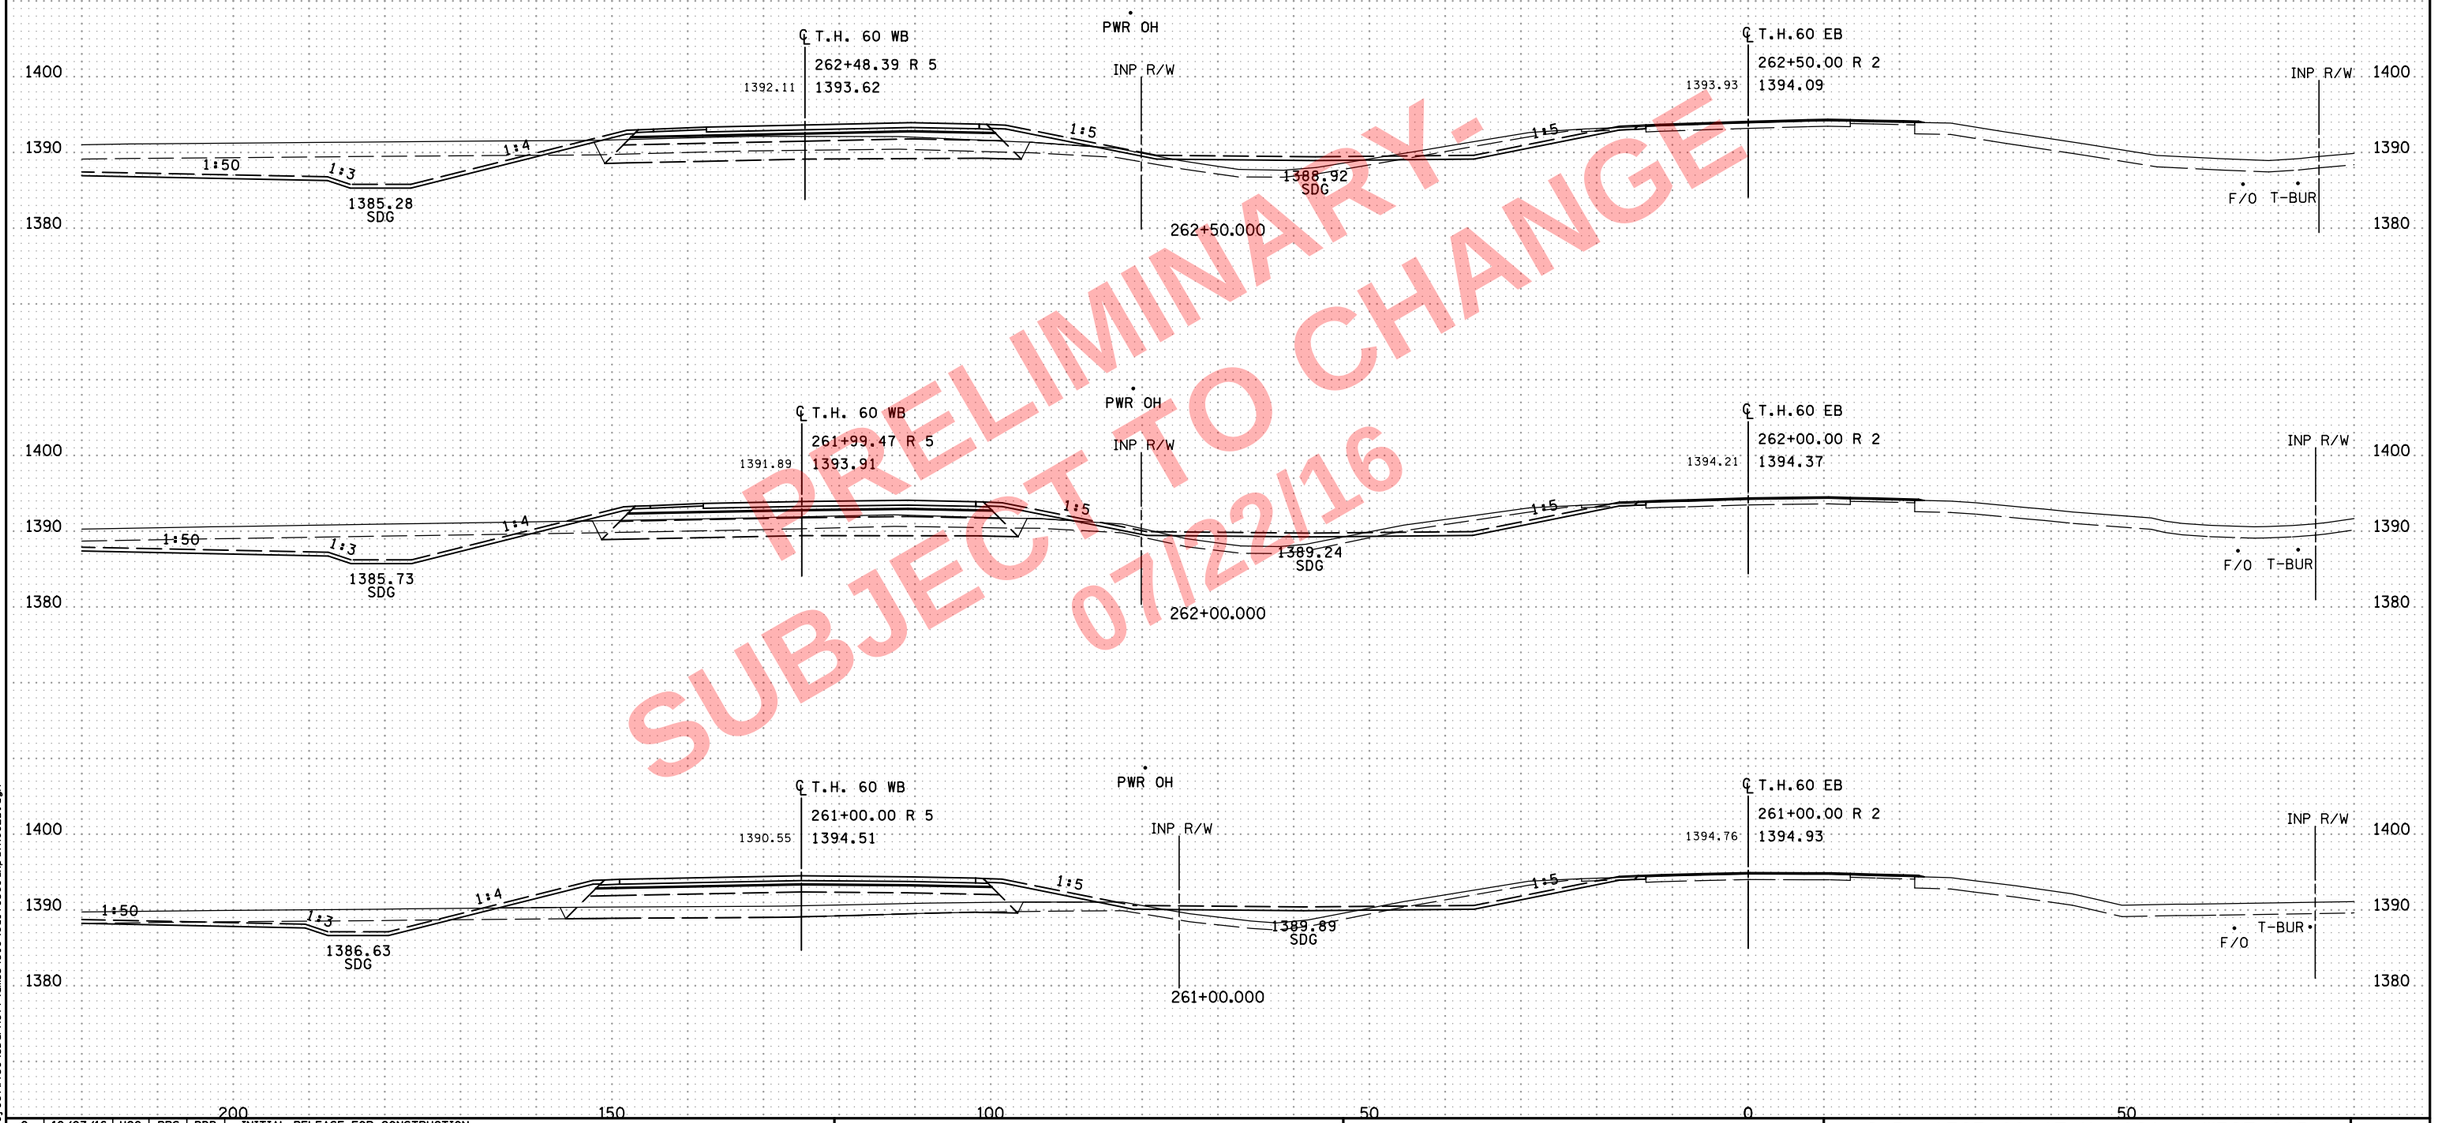

PRELIMINARY -
SUBJECT TO CHANGE
07/22/16

NO	DATE	DWN	DES	CKD	REVISION
0	10/07/16	HGO	PRS	BDB	INITIAL RELEASE FOR CONSTRUCTION

...\cd170369_xp_TH60EB.dgn

8:07:05 AM
7/22/2016
c:\pw_work\ng\projectwise\sbarnett\dms34519\cd170369_xp_TH60EB.dgn

ALLIANT ENGINEERING
233 Park Ave S, Ste 300
Minneapolis, MN 55415
612.758.3080 MAIN
612.758.3099 FAX
www.alliant-inc.com

S.P. 1703-69 (T.H. 60) - WEST GAP

CROSS SECTIONS
T.H. 60
STA. 261+00.000 - 262+50.000

SHEET
X98
OF
X229

PRELIMINARY-
SUBJECT TO CHANGE
07/22/16

NO	DATE	DWN	DES	CKD	REVISION
0	10/07/16	HGO	PRS	BDB	INITIAL RELEASE FOR CONSTRUCTION

...\cd170369_xp_TH60EB.dgn

8:07:07 AM
7/22/2016
c:\pw_working\projectwise\sbarnett\dms34519\cd170369_xp_TH60EB.dgn

ALLIANT ENGINEERING
233 Park Ave S, Ste 300
Minneapolis, MN 55415
612.758.3080 MAIN
612.758.3099 FAX
www.alliant-inc.com

S.P. 1703-69 (T.H. 60) - WEST GAP

CROSS SECTIONS
T.H. 60
STA. 261+00.000 - 262+50.000

SHEET
X98A
OF
X229

PRELIMINARY-
SUBJECT TO CHANGE
07/22/16

NO	DATE	DWN	DES	CKD	REVISION
0	10/07/16	HGO	PRS	BDB	INITIAL RELEASE FOR CONSTRUCTION

...\cd170369_xp_TH60EB.dgn

8:07:08 AM
7/22/2016
c:\pw_working\projectwise\sbarnett\dms34519\cd170369_xp_TH60EB.dgn

ALLIANT ENGINEERING
233 Park Ave S, Ste 300
Minneapolis, MN 55415
612.758.3080 MAIN
612.758.3099 FAX
www.alliant-inc.com

S.P. 1703-69 (T.H. 60) - WEST GAP

CROSS SECTIONS
T.H. 60
STA. 263+00.000 - 264+00.000

SHEET
X99
OF
X229

PRELIMINARY-
SUBJECT TO CHANGE
07/22/16

NO	DATE	DWN	DES	CKD	REVISION
0	10/07/16	HGO	PRS	BDB	INITIAL RELEASE FOR CONSTRUCTION

...\cd170369_xp_TH60EB.dgn

ALLIANT ENGINEERING
233 Park Ave S, Ste 300
Minneapolis, MN 55415
612.758.3080 MAIN
612.758.3099 FAX
www.alliant-inc.com

S.P. 1703-69 (T.H. 60) - WEST GAP

CROSS SECTIONS
T.H. 60
STA. 263+00.000 - 264+00.000

SHEET X99A OF X229

8:07:10 AM
7/22/2016
c:\pw_working\projectwise\sbarnett\dms34519\cd170369_xp_TH60EB.dgn

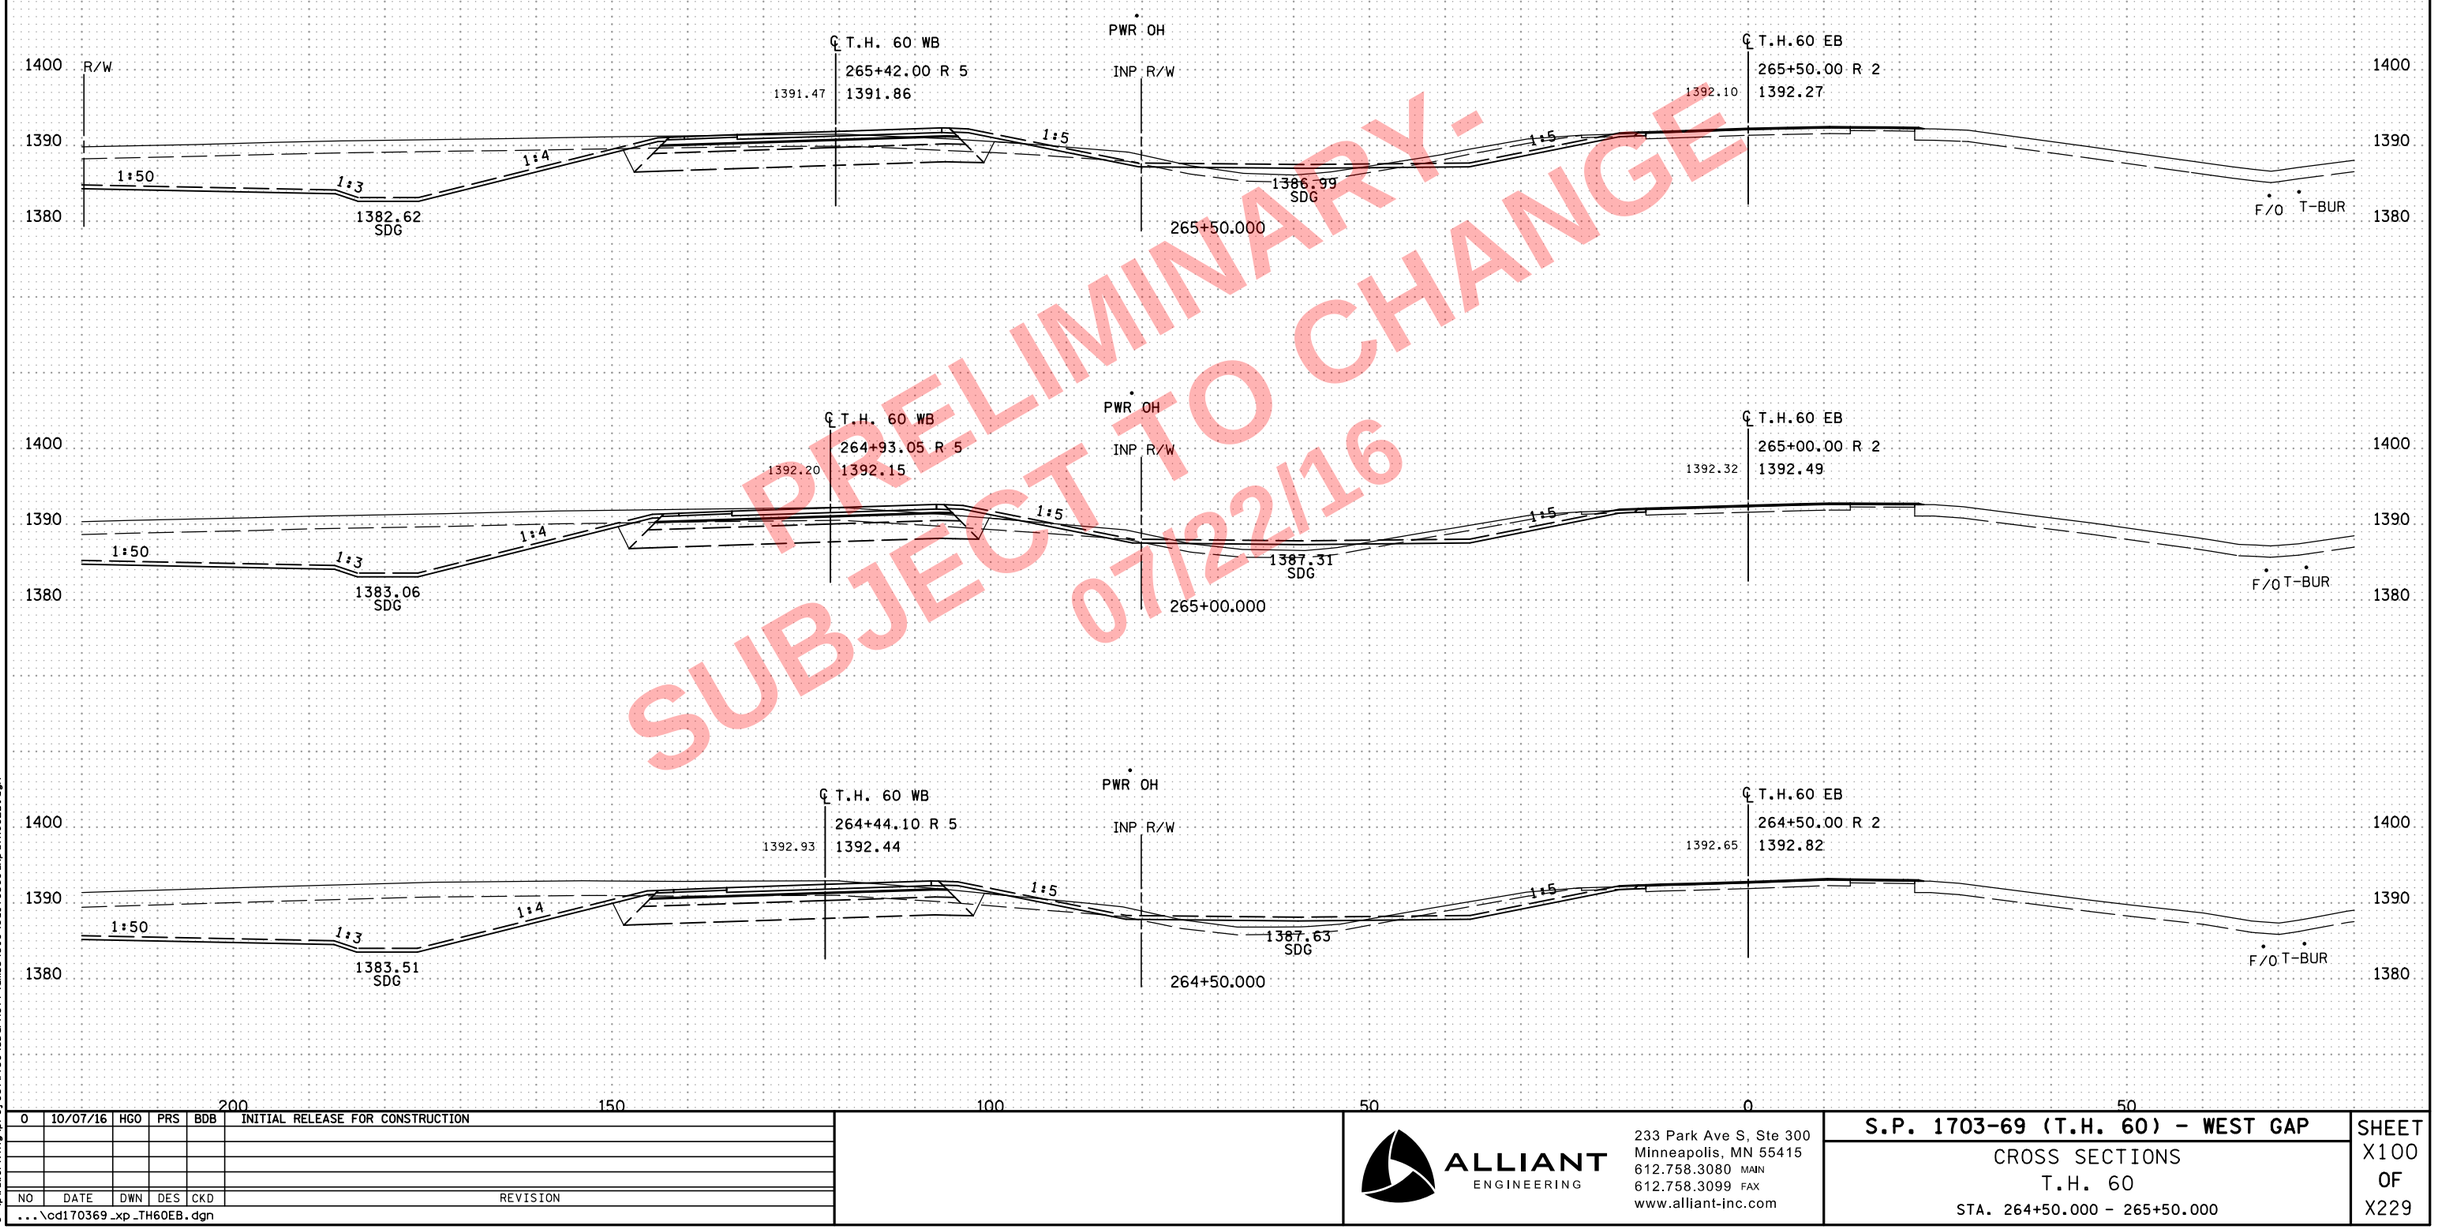

PRELIMINARY-
SUBJECT TO CHANGE
07/22/16

NO	DATE	DWN	DES	CKD	REVISION
0	10/07/16	HGO	PRS	BDB	INITIAL RELEASE FOR CONSTRUCTION

...\cd170369_xp_TH60EB.dgn

8:07:12 AM
7/22/2016
c:\pw_working\projectwise\sbarnett\dms34519\cd170369_xp_TH60EB.dgn

ALLIANT ENGINEERING
233 Park Ave S, Ste 300
Minneapolis, MN 55415
612.758.3080 MAIN
612.758.3099 FAX
www.alliant-inc.com

S.P. 1703-69 (T.H. 60) - WEST GAP

CROSS SECTIONS
T.H. 60
STA. 264+50.000 - 265+50.000

SHEET
X100
OF
X229

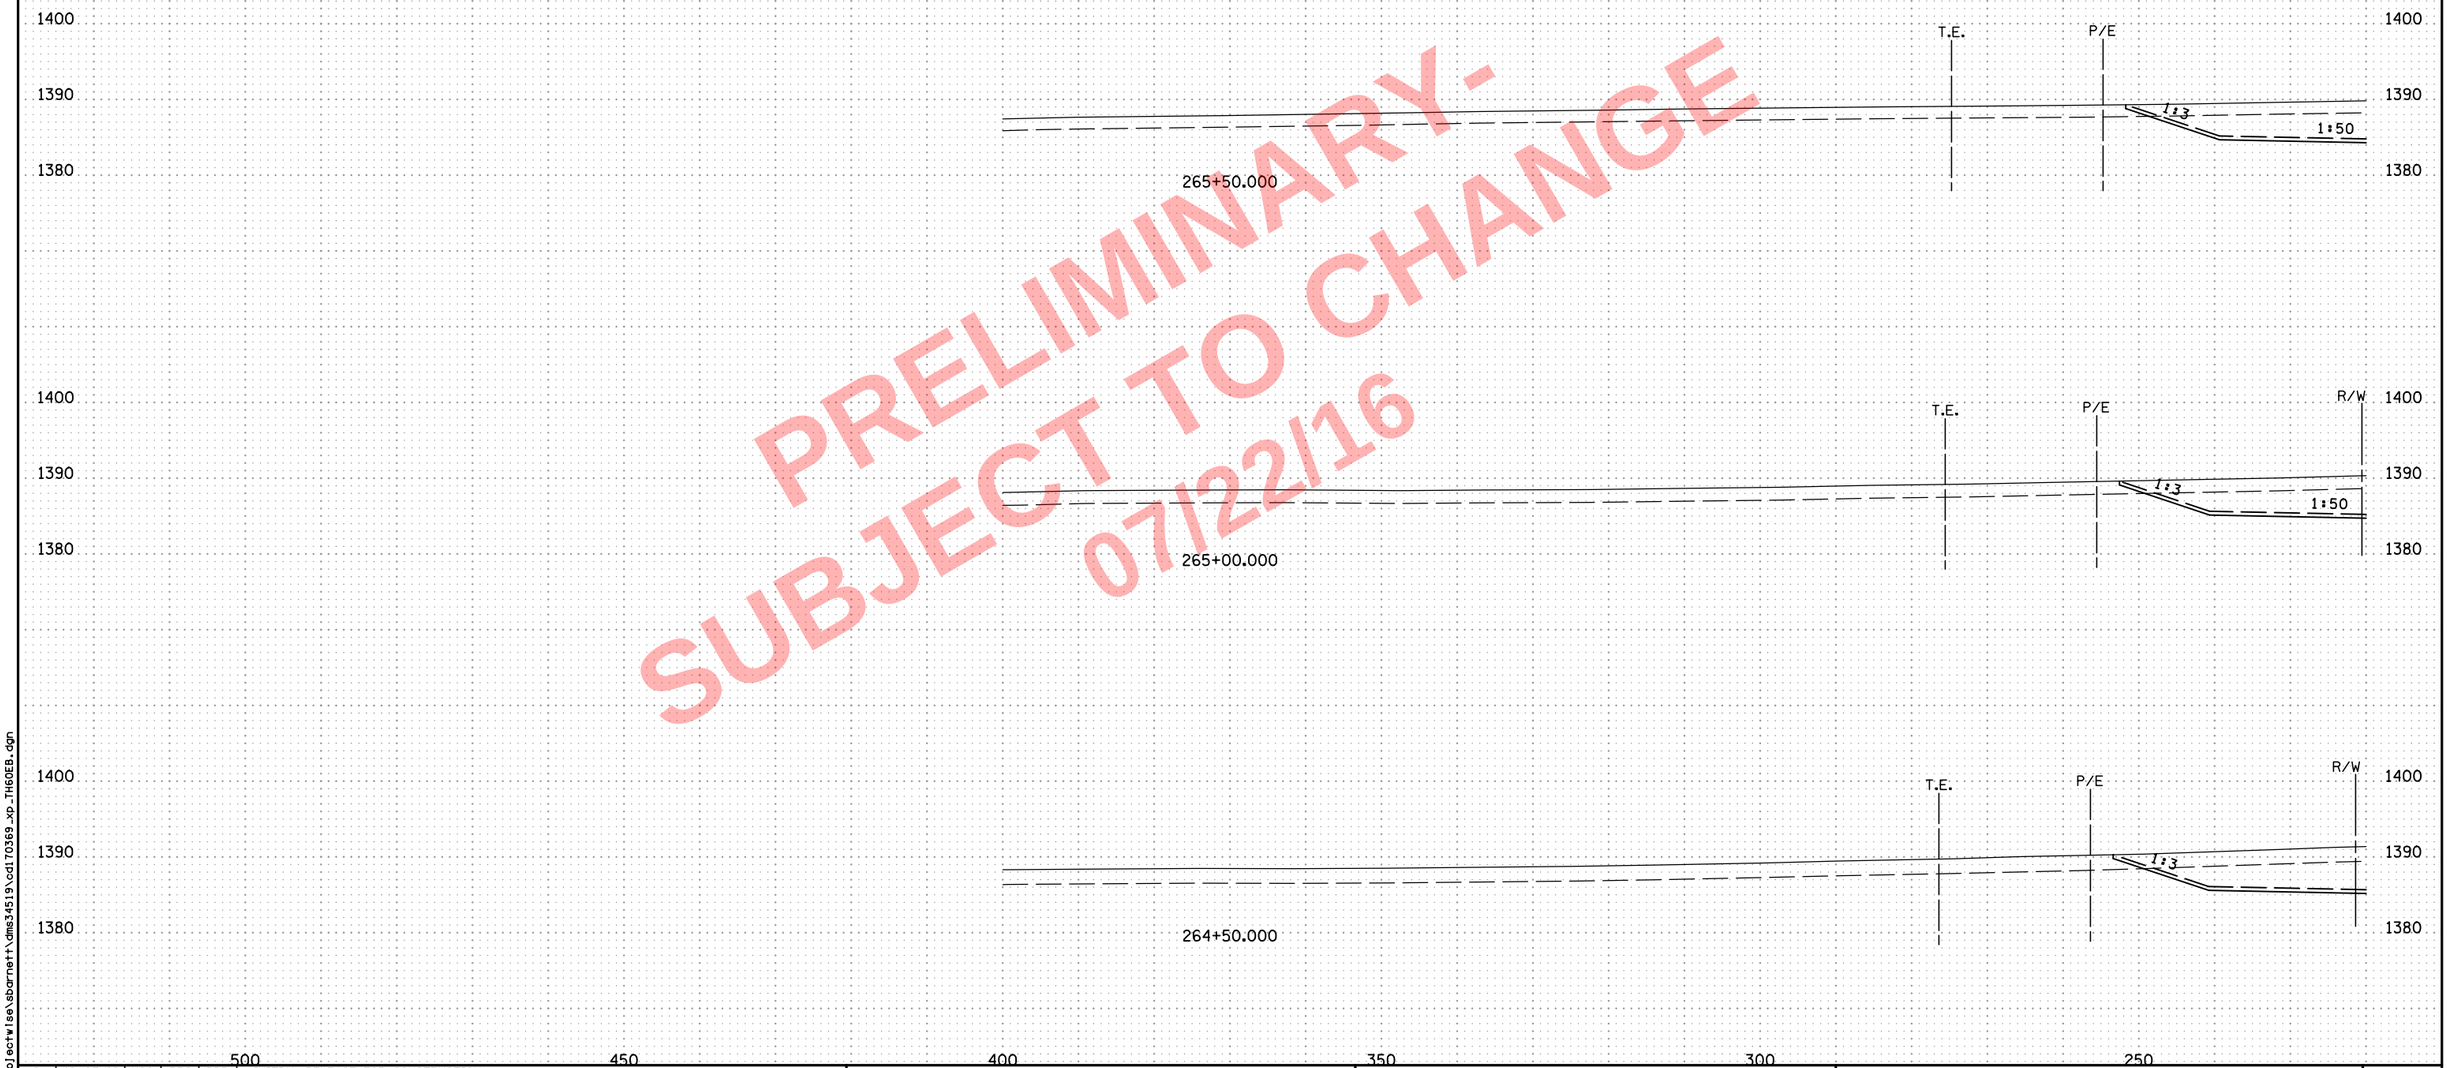

PRELIMINARY-
SUBJECT TO CHANGE
07/22/16

NO	DATE	DWN	DES	CKD	REVISION
0	10/07/16	HGO	PRS	BDB	INITIAL RELEASE FOR CONSTRUCTION
...\cd170369_xp_TH60EB.dgn					

ALLIANT ENGINEERING
233 Park Ave S, Ste 300
Minneapolis, MN 55415
612.758.3080 MAIN
612.758.3099 FAX
www.alliant-inc.com

S.P. 1703-69 (T.H. 60) - WEST GAP

CROSS SECTIONS
T.H. 60
STA. 264+50.000 - 265+50.000

SHEET X100A OF X229

8:07:14 AM
7/22/2016
c:\pw_working\projectwise\sbarnett\dms34519\cd170369_xp_TH60EB.dgn

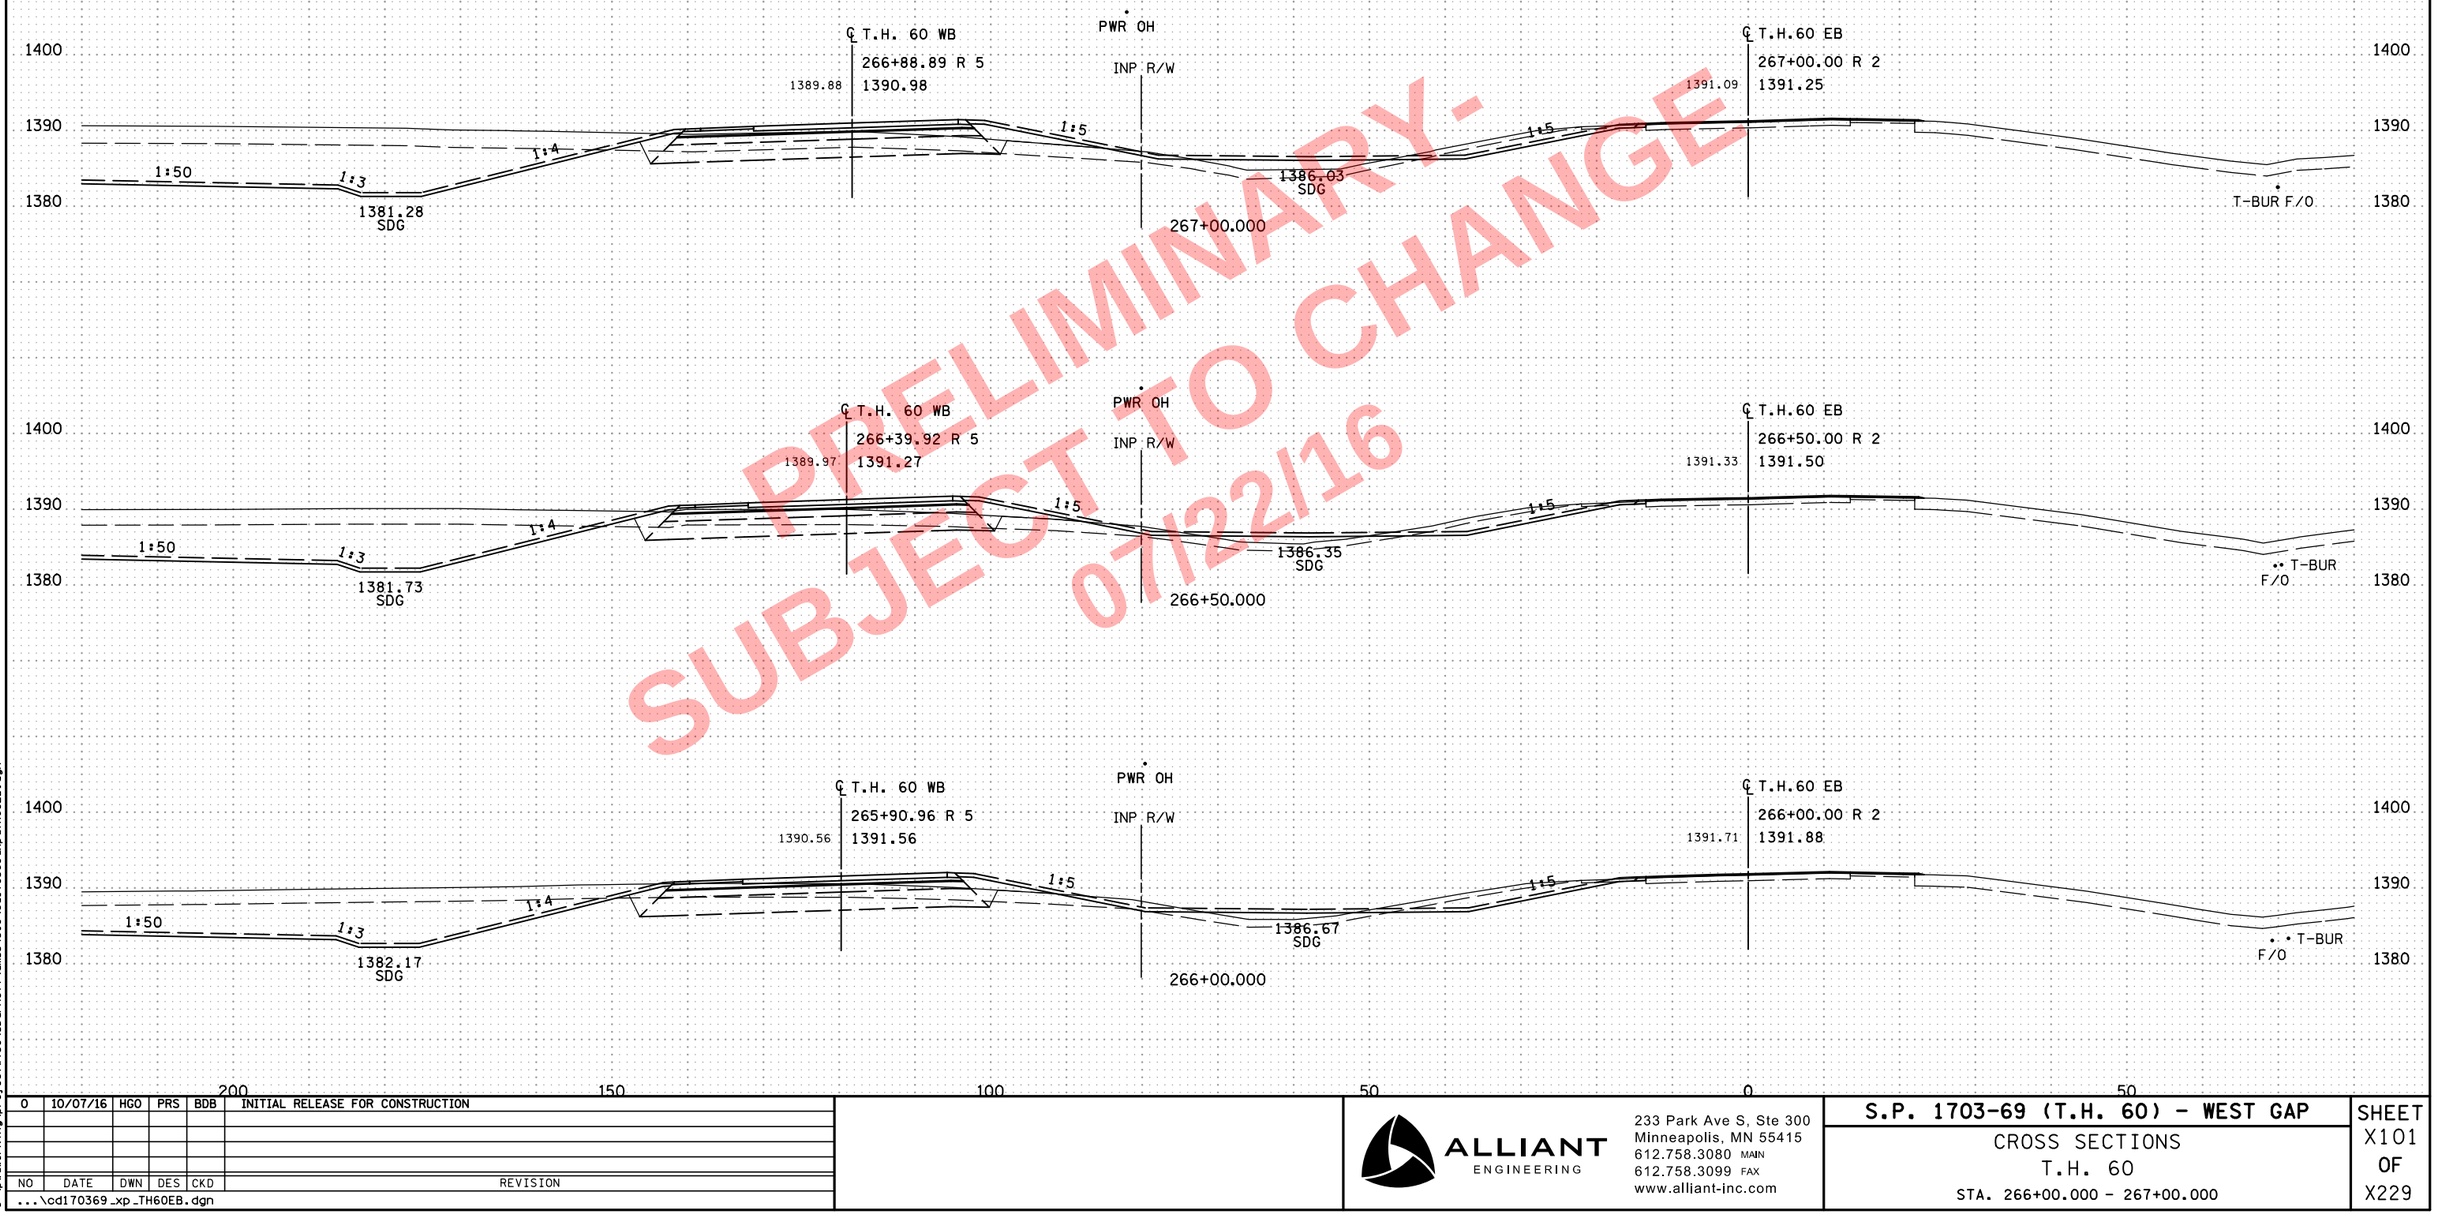

PRELIMINARY-
SUBJECT TO CHANGE
07/22/16

NO	DATE	DWN	DES	CKD	REVISION
0	10/07/16	HGO	PRS	BDB	INITIAL RELEASE FOR CONSTRUCTION

...\cd170369_xp_TH60EB.dgn

8:07:16 AM
7/22/2016
c:\pw_working\projectwise\sbarnett\dms34519\cd170369_xp_TH60EB.dgn

ALLIANT ENGINEERING
233 Park Ave S, Ste 300
Minneapolis, MN 55415
612.758.3080 MAIN
612.758.3099 FAX
www.alliant-inc.com

S.P. 1703-69 (T.H. 60) - WEST GAP

CROSS SECTIONS
T.H. 60
STA. 266+00.000 - 267+00.000

SHEET
X101
OF
X229

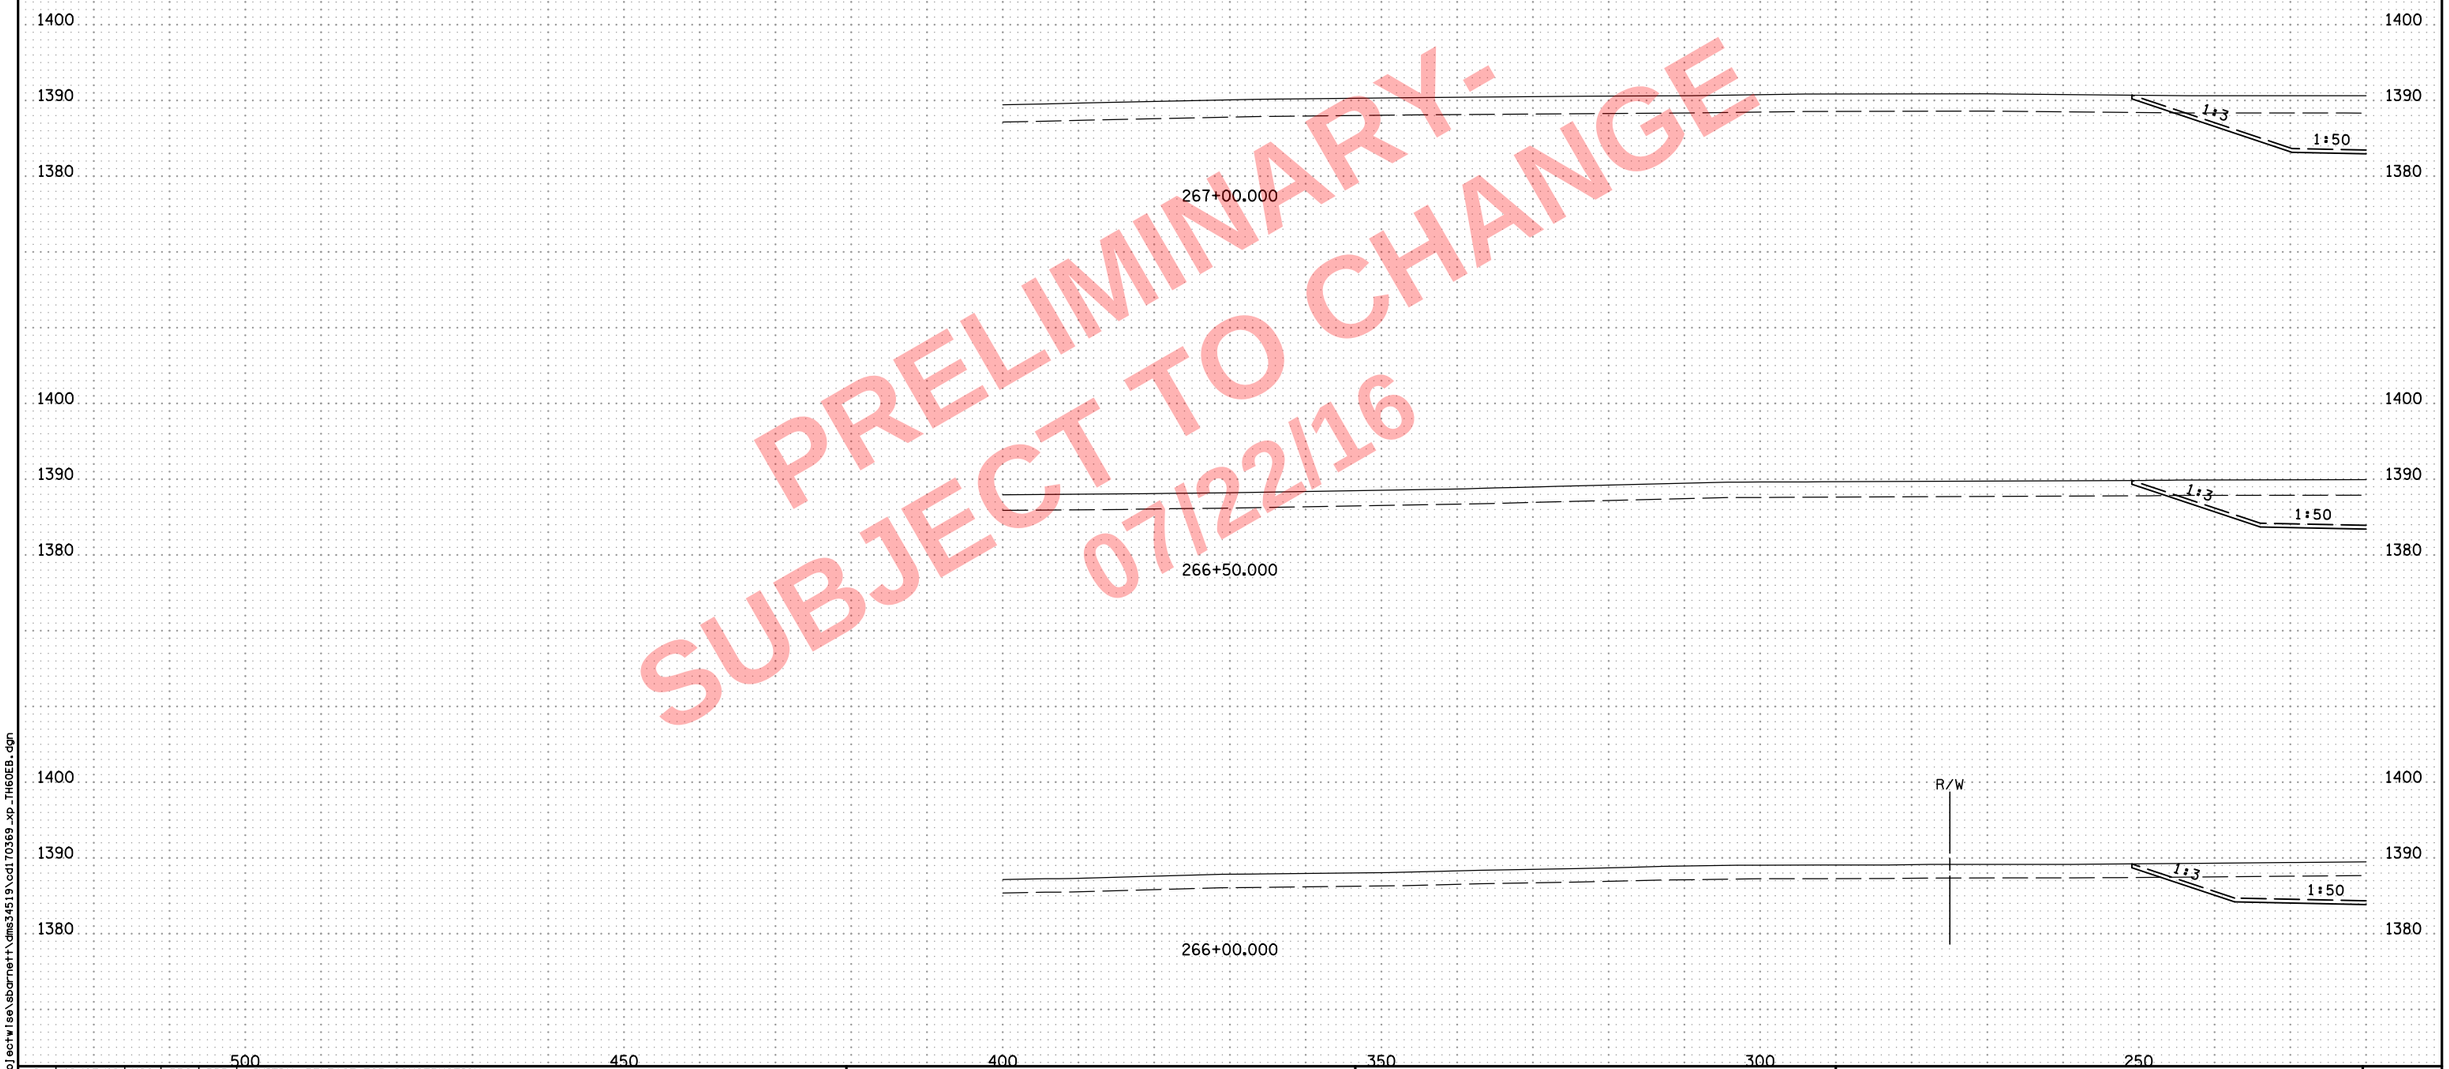

PRELIMINARY-
SUBJECT TO CHANGE
07/22/16

NO	DATE	DWN	DES	CKD	REVISION
0	10/07/16	HGO	PRS	BDB	INITIAL RELEASE FOR CONSTRUCTION

...\cd170369_xp_TH60EB.dgn

8:07:18 AM
7/22/2016
c:\pw_working\projectwise\sbarnett\dms34519\cd170369_xp_TH60EB.dgn

ALLIANT ENGINEERING
233 Park Ave S, Ste 300
Minneapolis, MN 55415
612.758.3080 MAIN
612.758.3099 FAX
www.alliant-inc.com

S.P. 1703-69 (T.H. 60) - WEST GAP

CROSS SECTIONS
T.H. 60
STA. 266+00.000 - 267+00.000

SHEET
X101A
OF
X229

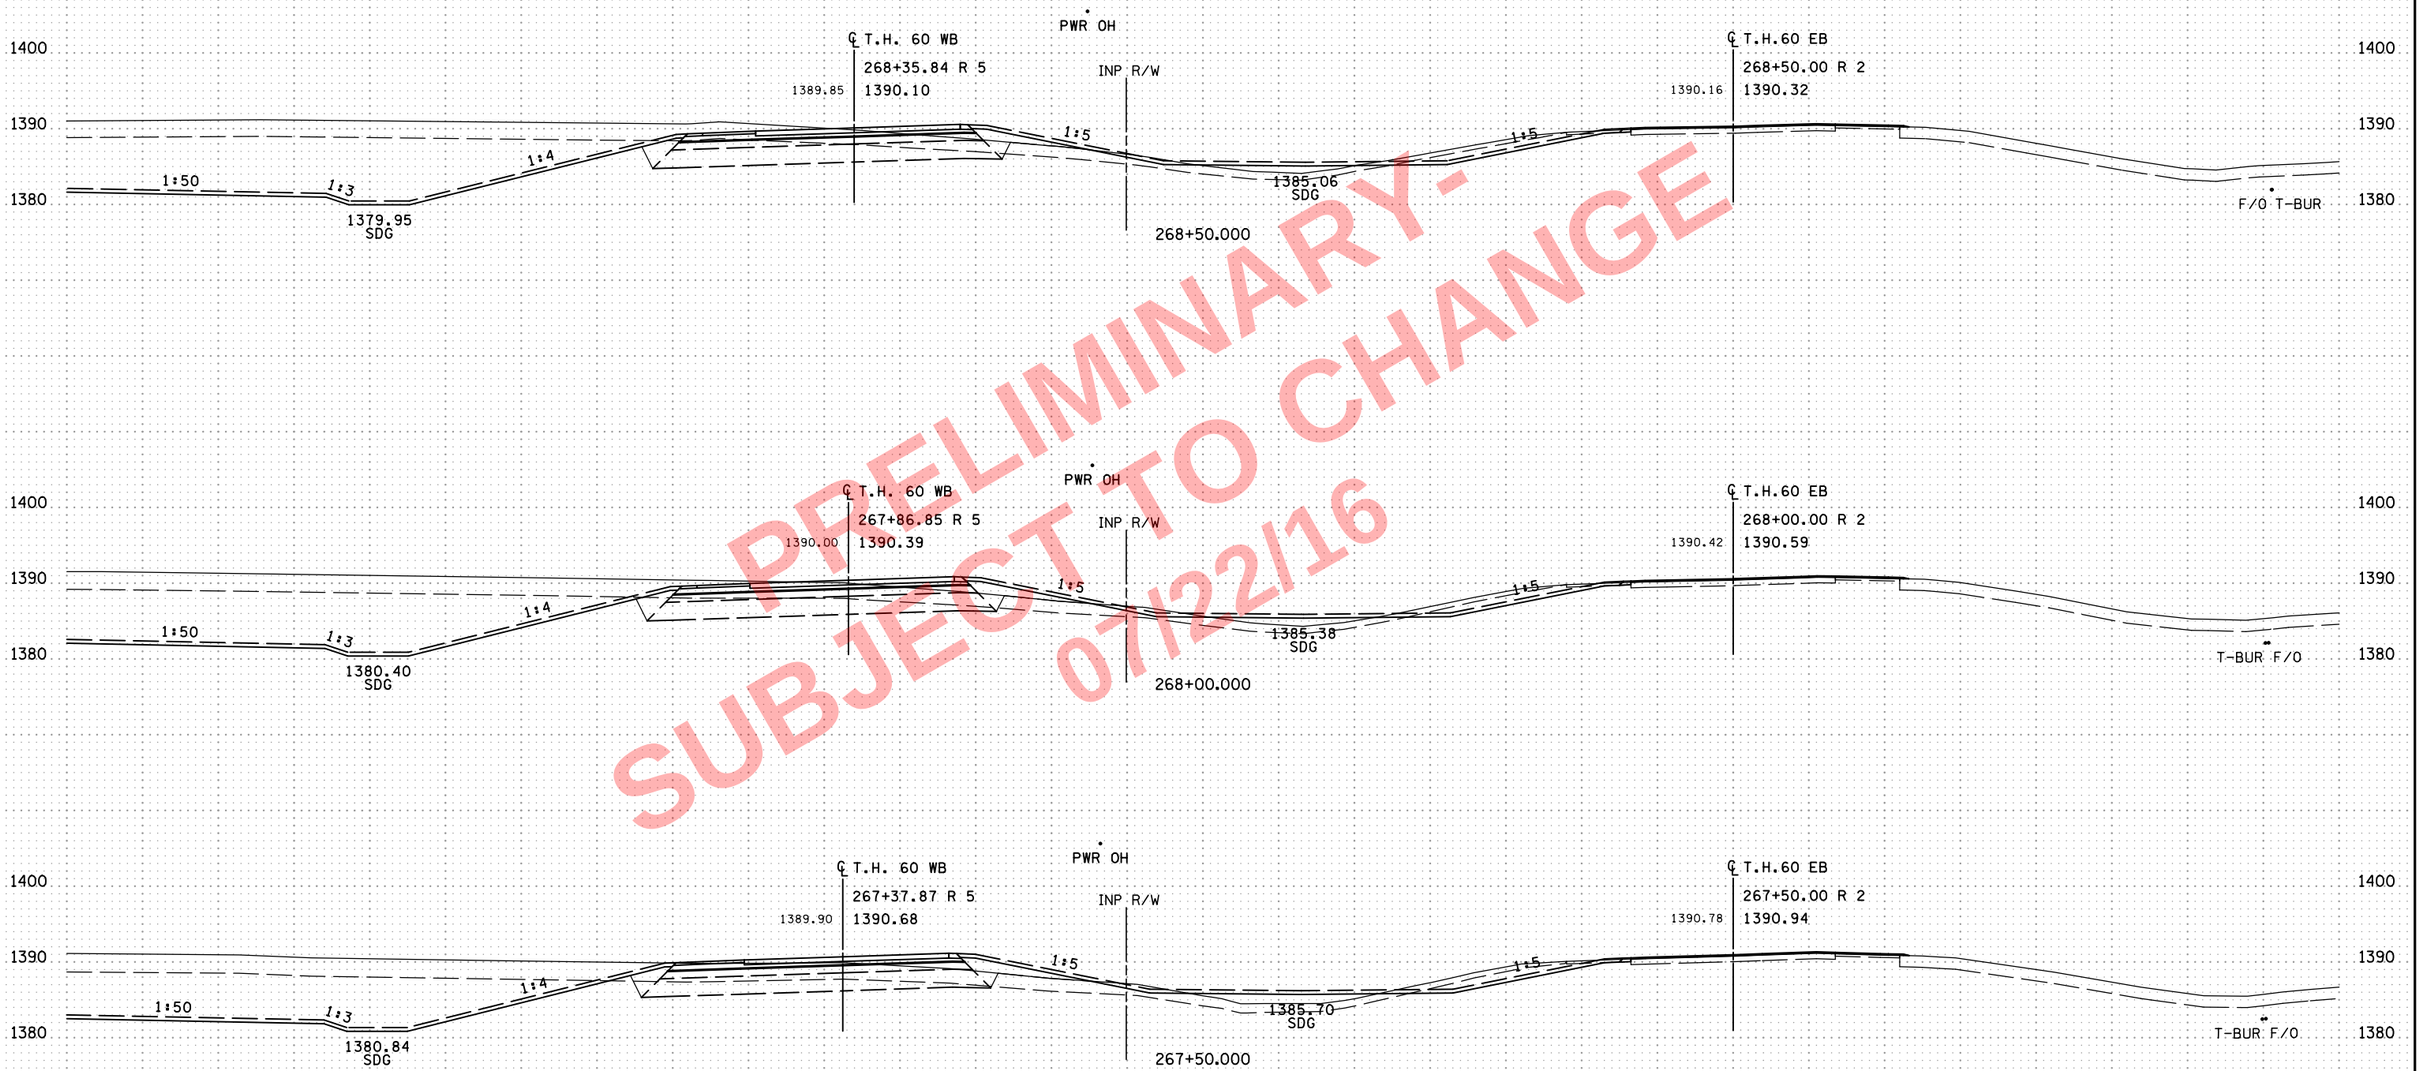

PRELIMINARY-
SUBJECT TO CHANGE
07/22/16

NO	DATE	DWN	DES	CKD	REVISION
0	10/07/16	HGO	PRS	BDB	INITIAL RELEASE FOR CONSTRUCTION

...\cd170369_xp_TH60EB.dgn

ALLIANT ENGINEERING
233 Park Ave S, Ste 300
Minneapolis, MN 55415
612.758.3080 MAIN
612.758.3099 FAX
www.alliant-inc.com

S.P. 1703-69 (T.H. 60) - WEST GAP

CROSS SECTIONS
T.H. 60
STA. 267+50.000 - 268+50.000

SHEET X102 OF X229

8:07:19 AM
7/22/2016
c:\pw_working\projectwise\sbarnett\dms34519\cd170369_xp_TH60EB.dgn

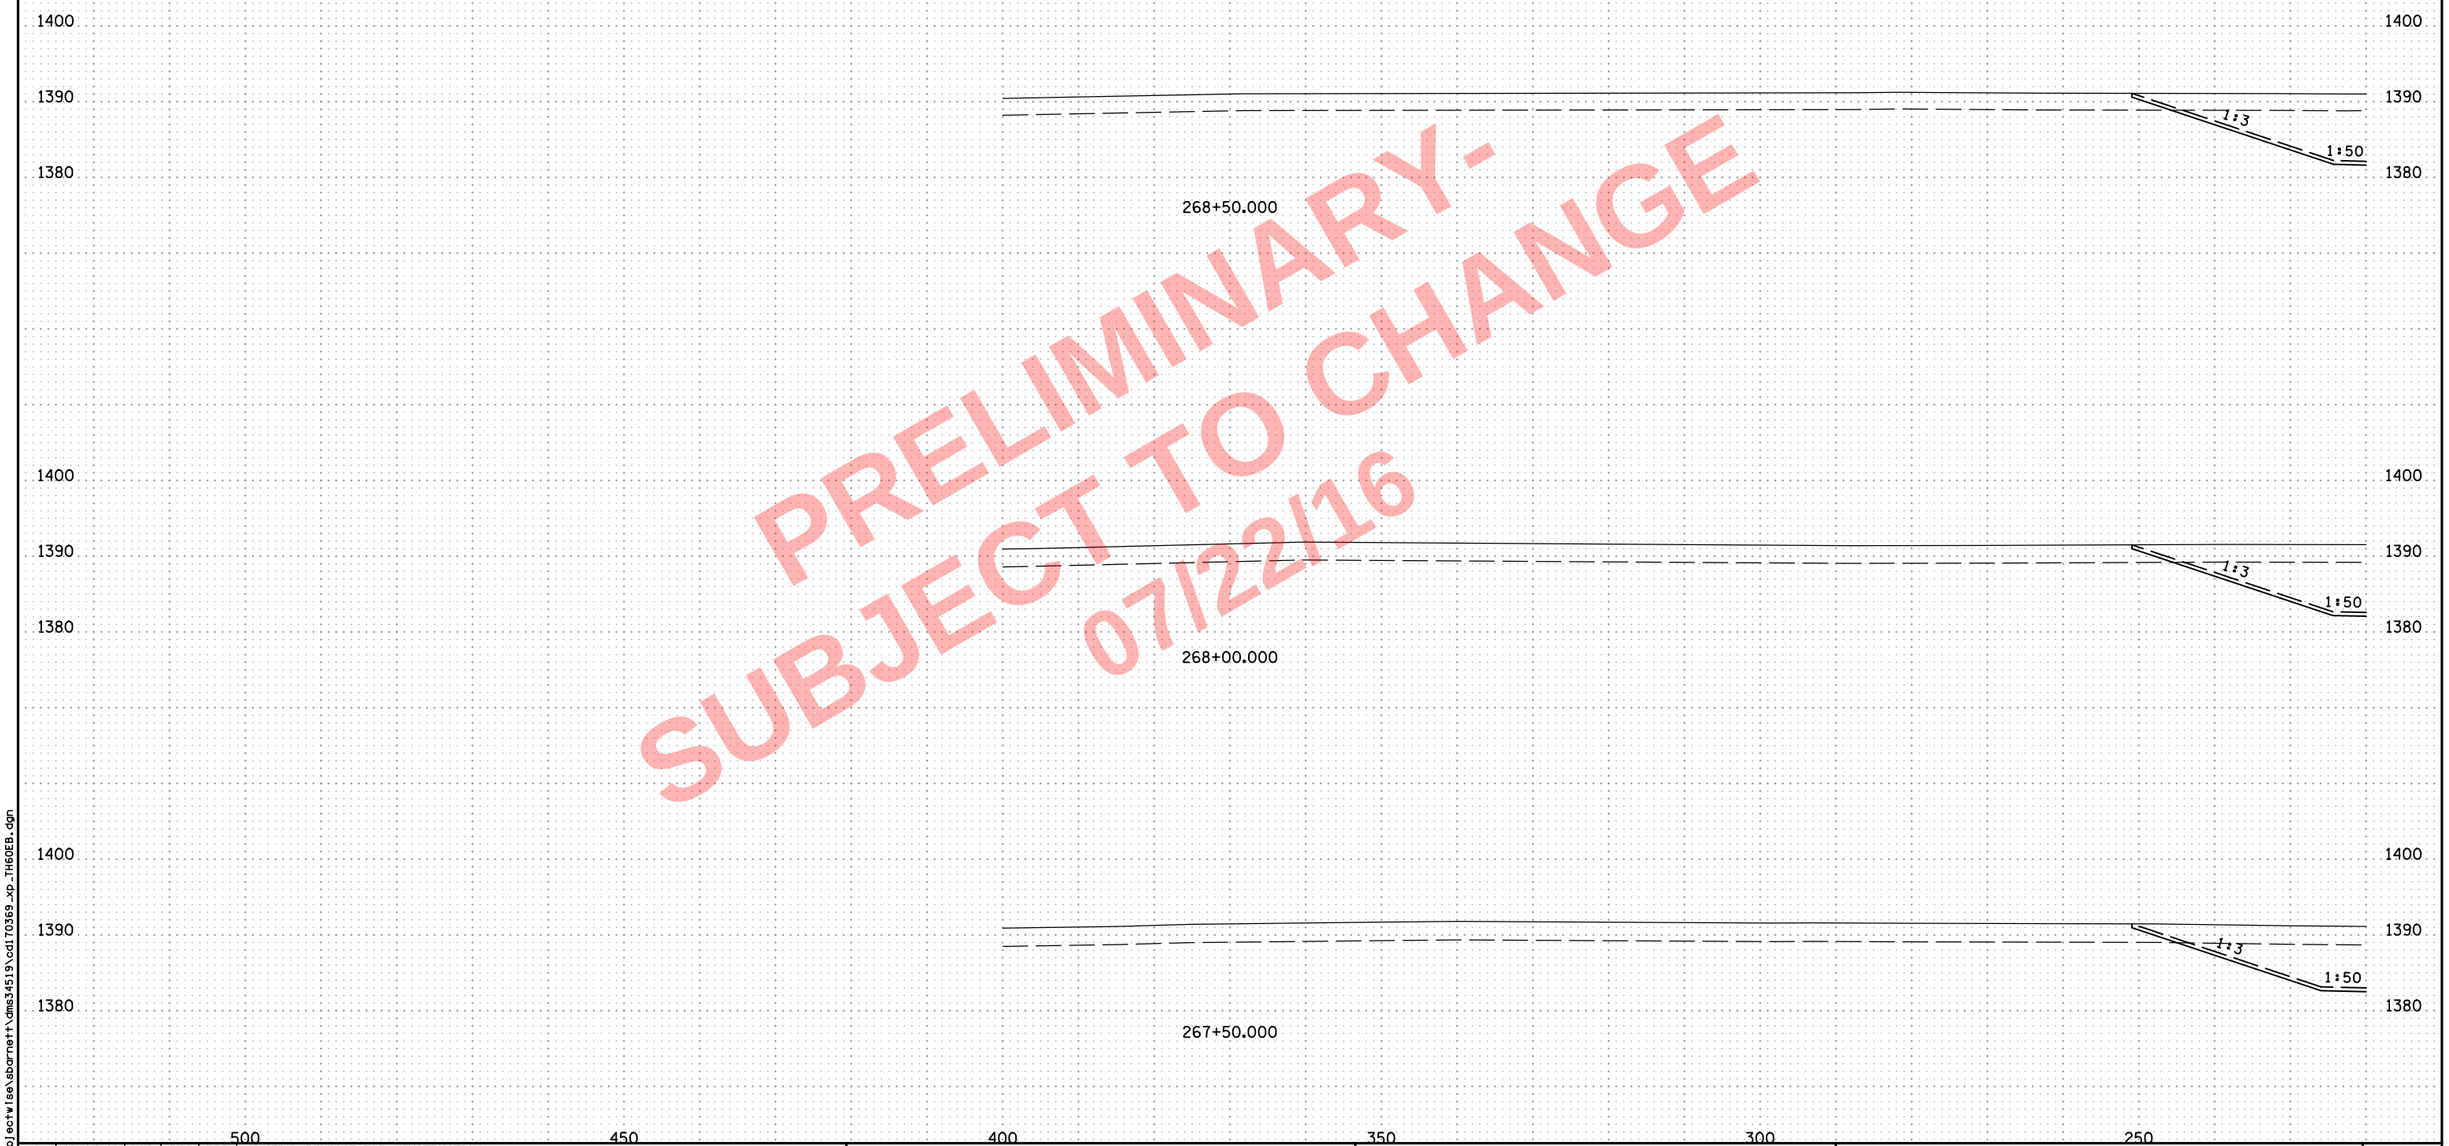

PRELIMINARY -
SUBJECT TO CHANGE
07/22/16

NO	DATE	DWN	DES	CKD	REVISION
0	10/07/16	HGO	PRS	BDB	INITIAL RELEASE FOR CONSTRUCTION

...\cd170369_xp_TH60EB.dgn

8:07:21 AM
7/22/2016
c:\pw_working\projectwise\sbarnett\dms34519\cd170369_xp_TH60EB.dgn

ALLIANT ENGINEERING
233 Park Ave S, Ste 300
Minneapolis, MN 55415
612.758.3080 MAIN
612.758.3099 FAX
www.alliant-inc.com

S.P. 1703-69 (T.H. 60) - WEST GAP

CROSS SECTIONS
T.H. 60
STA. 267+50.000 - 268+50.000

SHEET
X102A
OF
X229

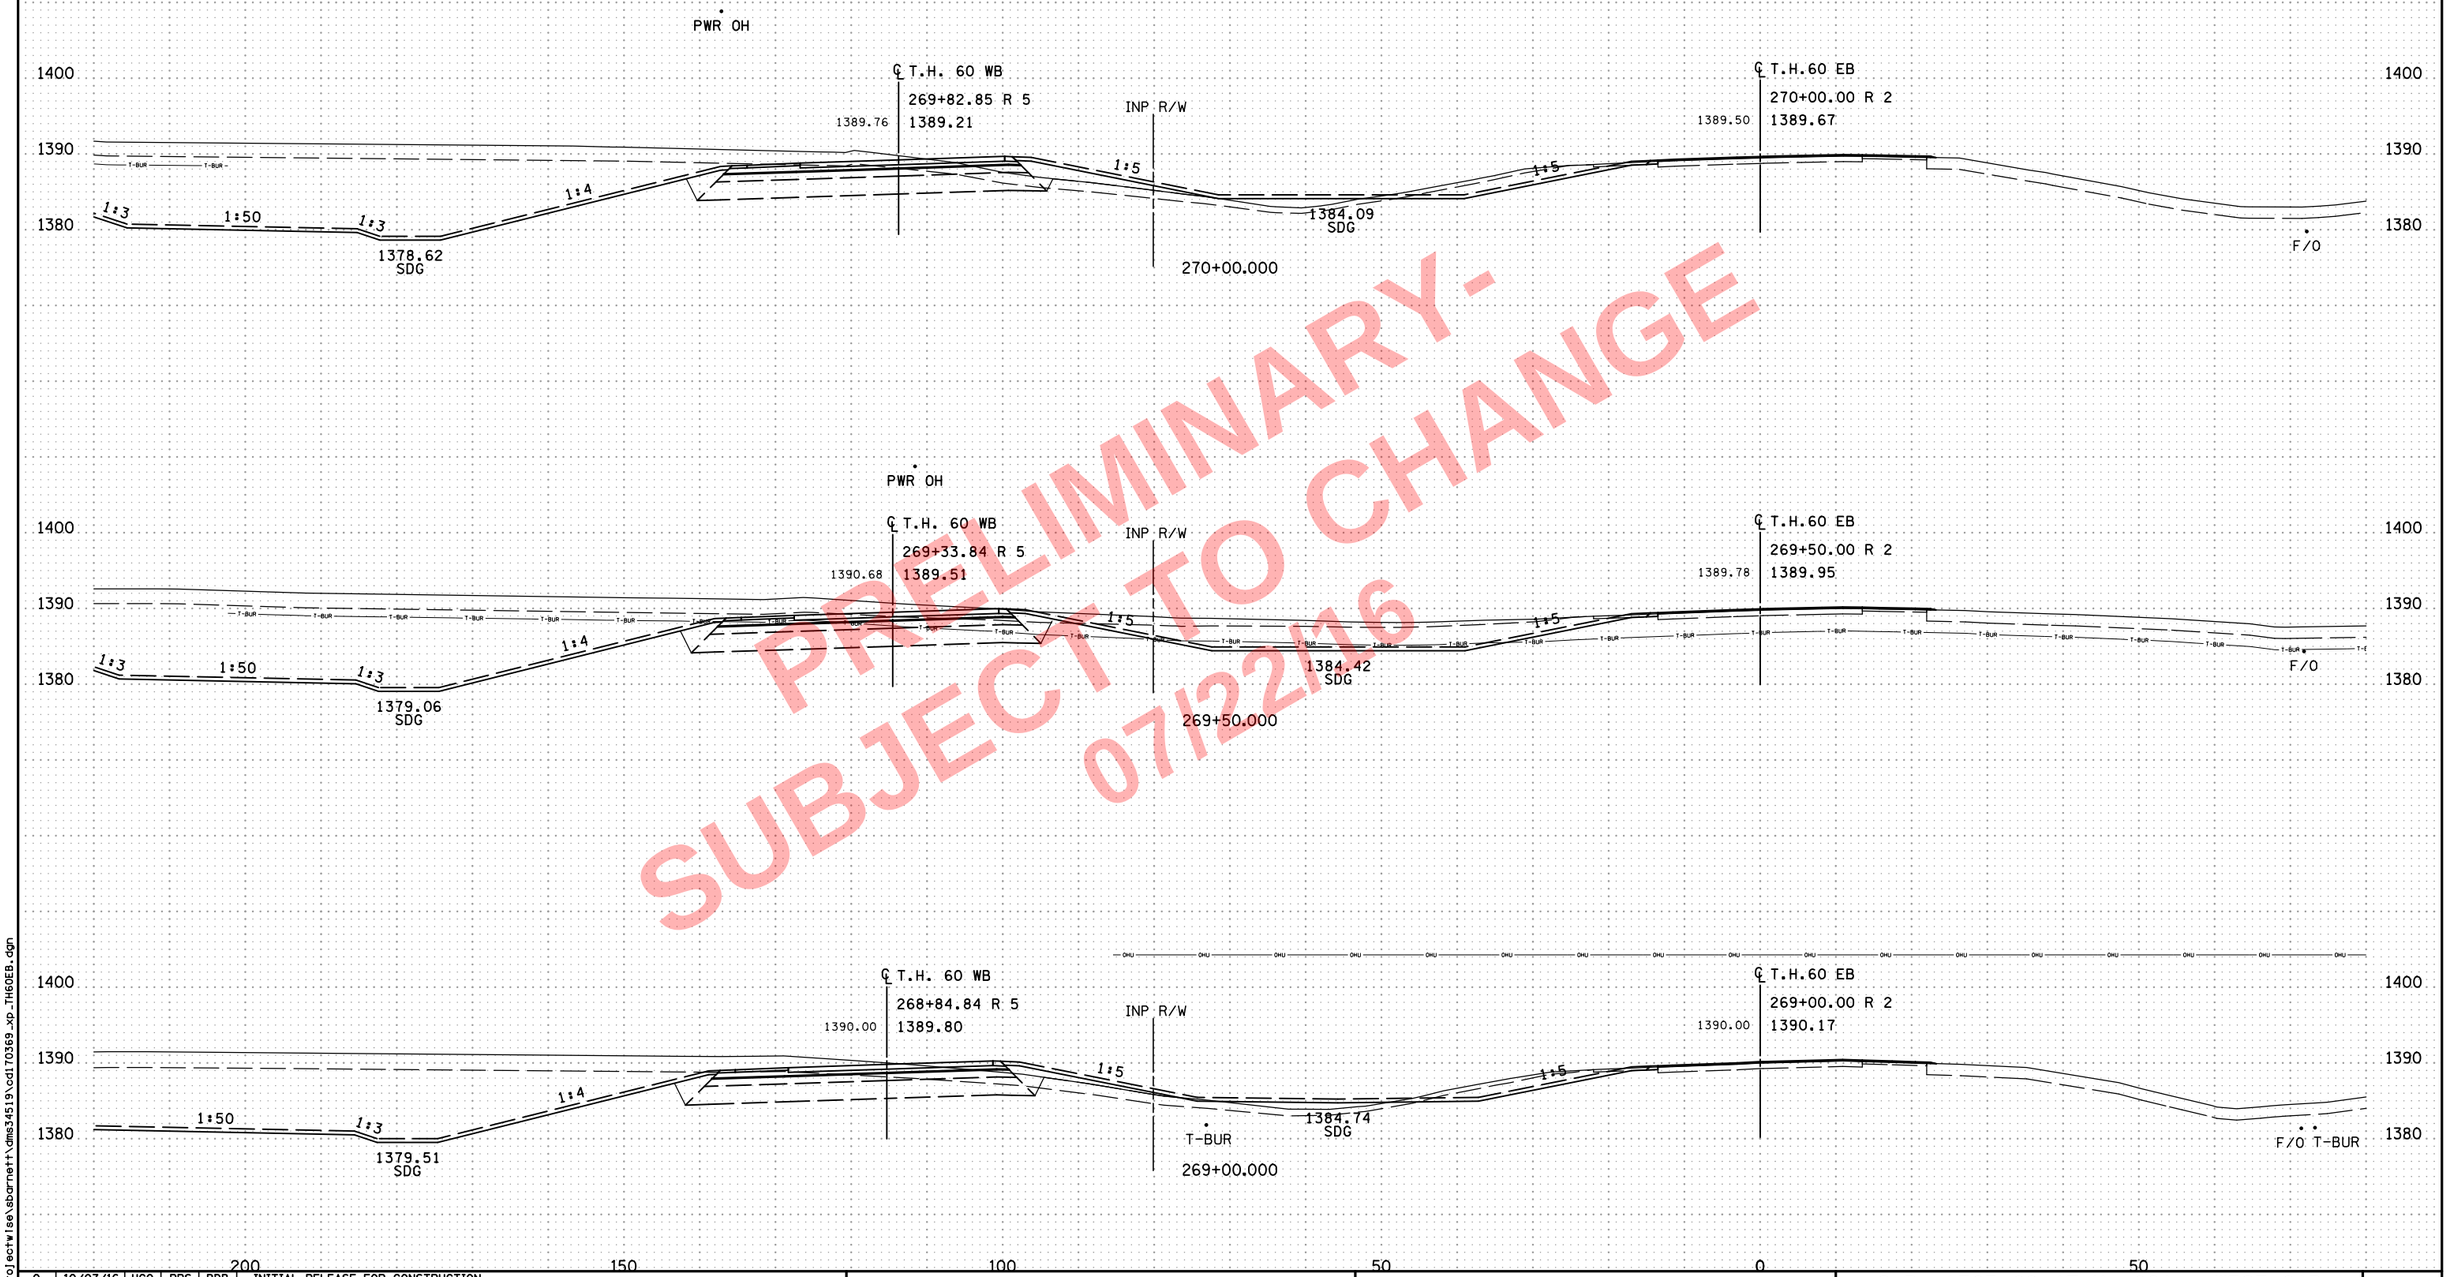

PRELIMINARY-
SUBJECT TO CHANGE
07/22/16

NO	DATE	DWN	DES	CKD	REVISION
0	10/07/16	HGO	PRS	BDB	INITIAL RELEASE FOR CONSTRUCTION

...\cd170369_xp_TH60EB.dgn

8:07:23 AM
7/22/2016
c:\pw_working\projectwise\sbarnett\dms34519\cd170369_xp_TH60EB.dgn

ALLIANT ENGINEERING
233 Park Ave S, Ste 300
Minneapolis, MN 55415
612.758.3080 MAIN
612.758.3099 FAX
www.alliant-inc.com

S.P. 1703-69 (T.H. 60) - WEST GAP

CROSS SECTIONS
T.H. 60
STA. 269+00.000 - 270+00.000

SHEET X103 OF X229

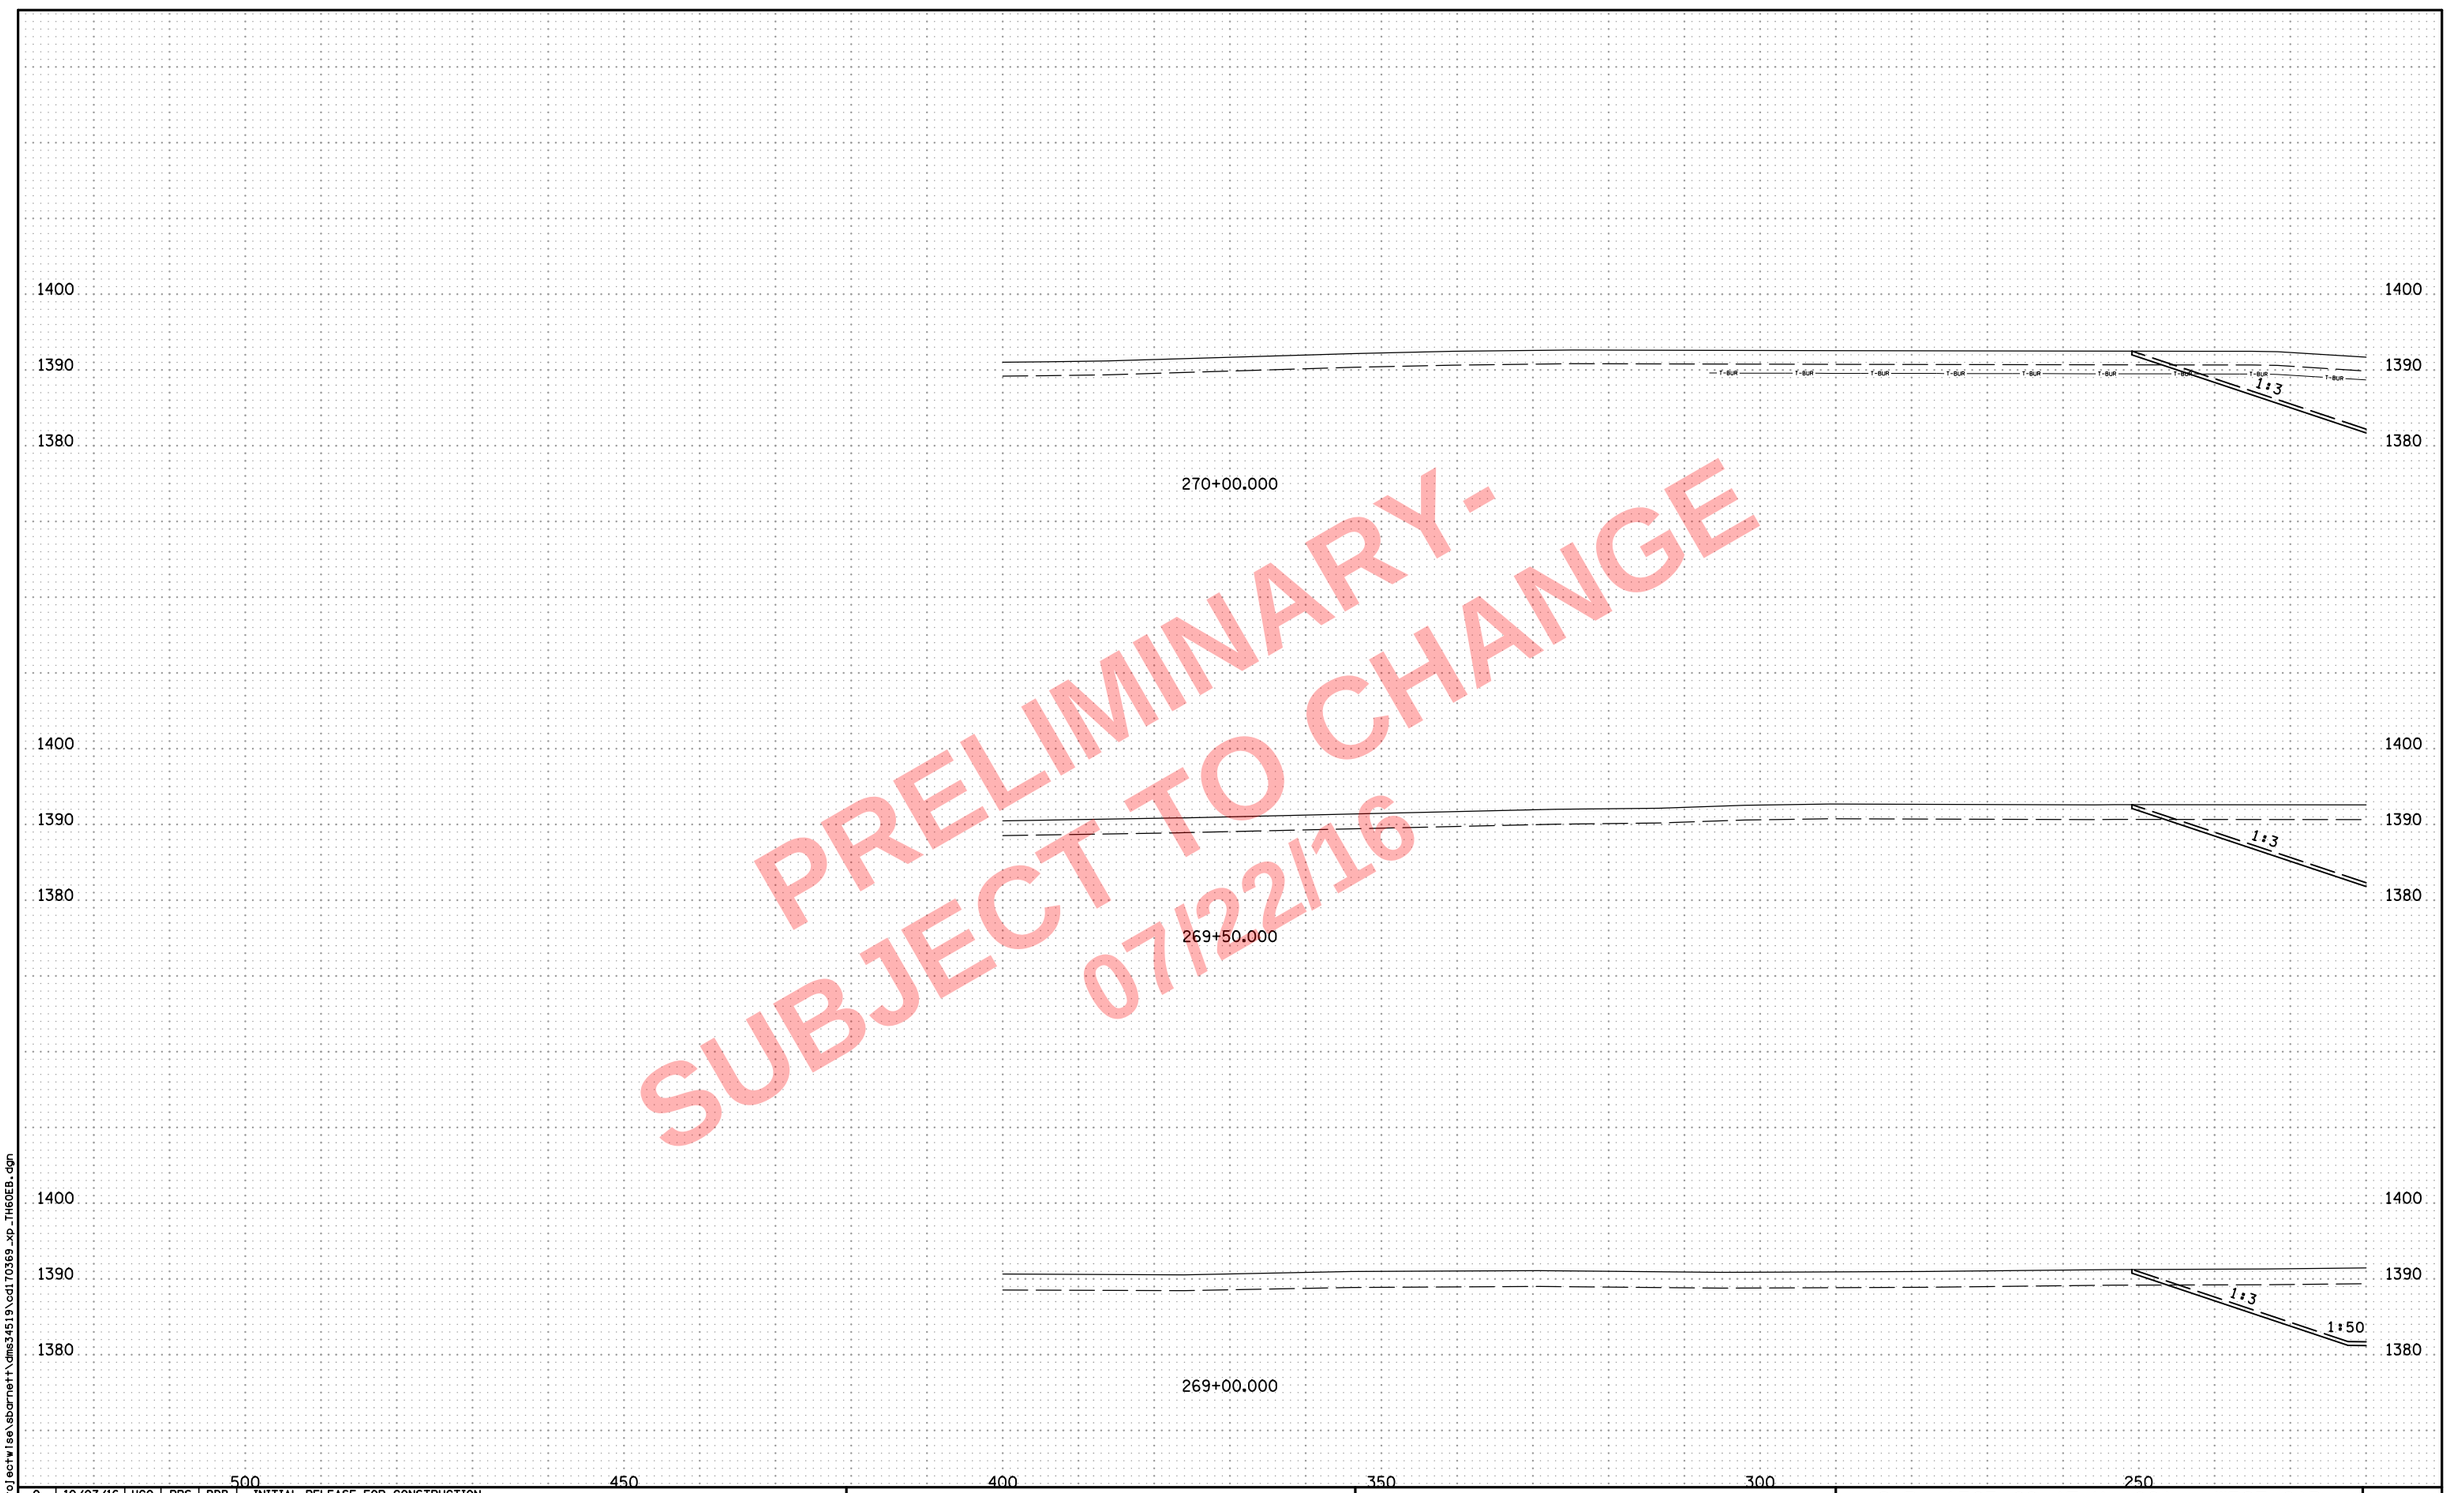

PRELIMINARY -
SUBJECT TO CHANGE
07/22/16

NO	DATE	DWN	DES	CKD	REVISION
0	10/07/16	HGO	PRS	BDB	INITIAL RELEASE FOR CONSTRUCTION

...\cd170369_xp_TH60EB.dgn

8:07:25 AM
7/22/2016
c:\pw_working\projectwise\sbarnett\dms34519\cd170369_xp_TH60EB.dgn

ALLIANT ENGINEERING
233 Park Ave S, Ste 300
Minneapolis, MN 55415
612.758.3080 MAIN
612.758.3099 FAX
www.alliant-inc.com

S.P. 1703-69 (T.H. 60) - WEST GAP

CROSS SECTIONS
T.H. 60
STA. 269+00.000 - 270+00.000

SHEET
X103A
OF
X229

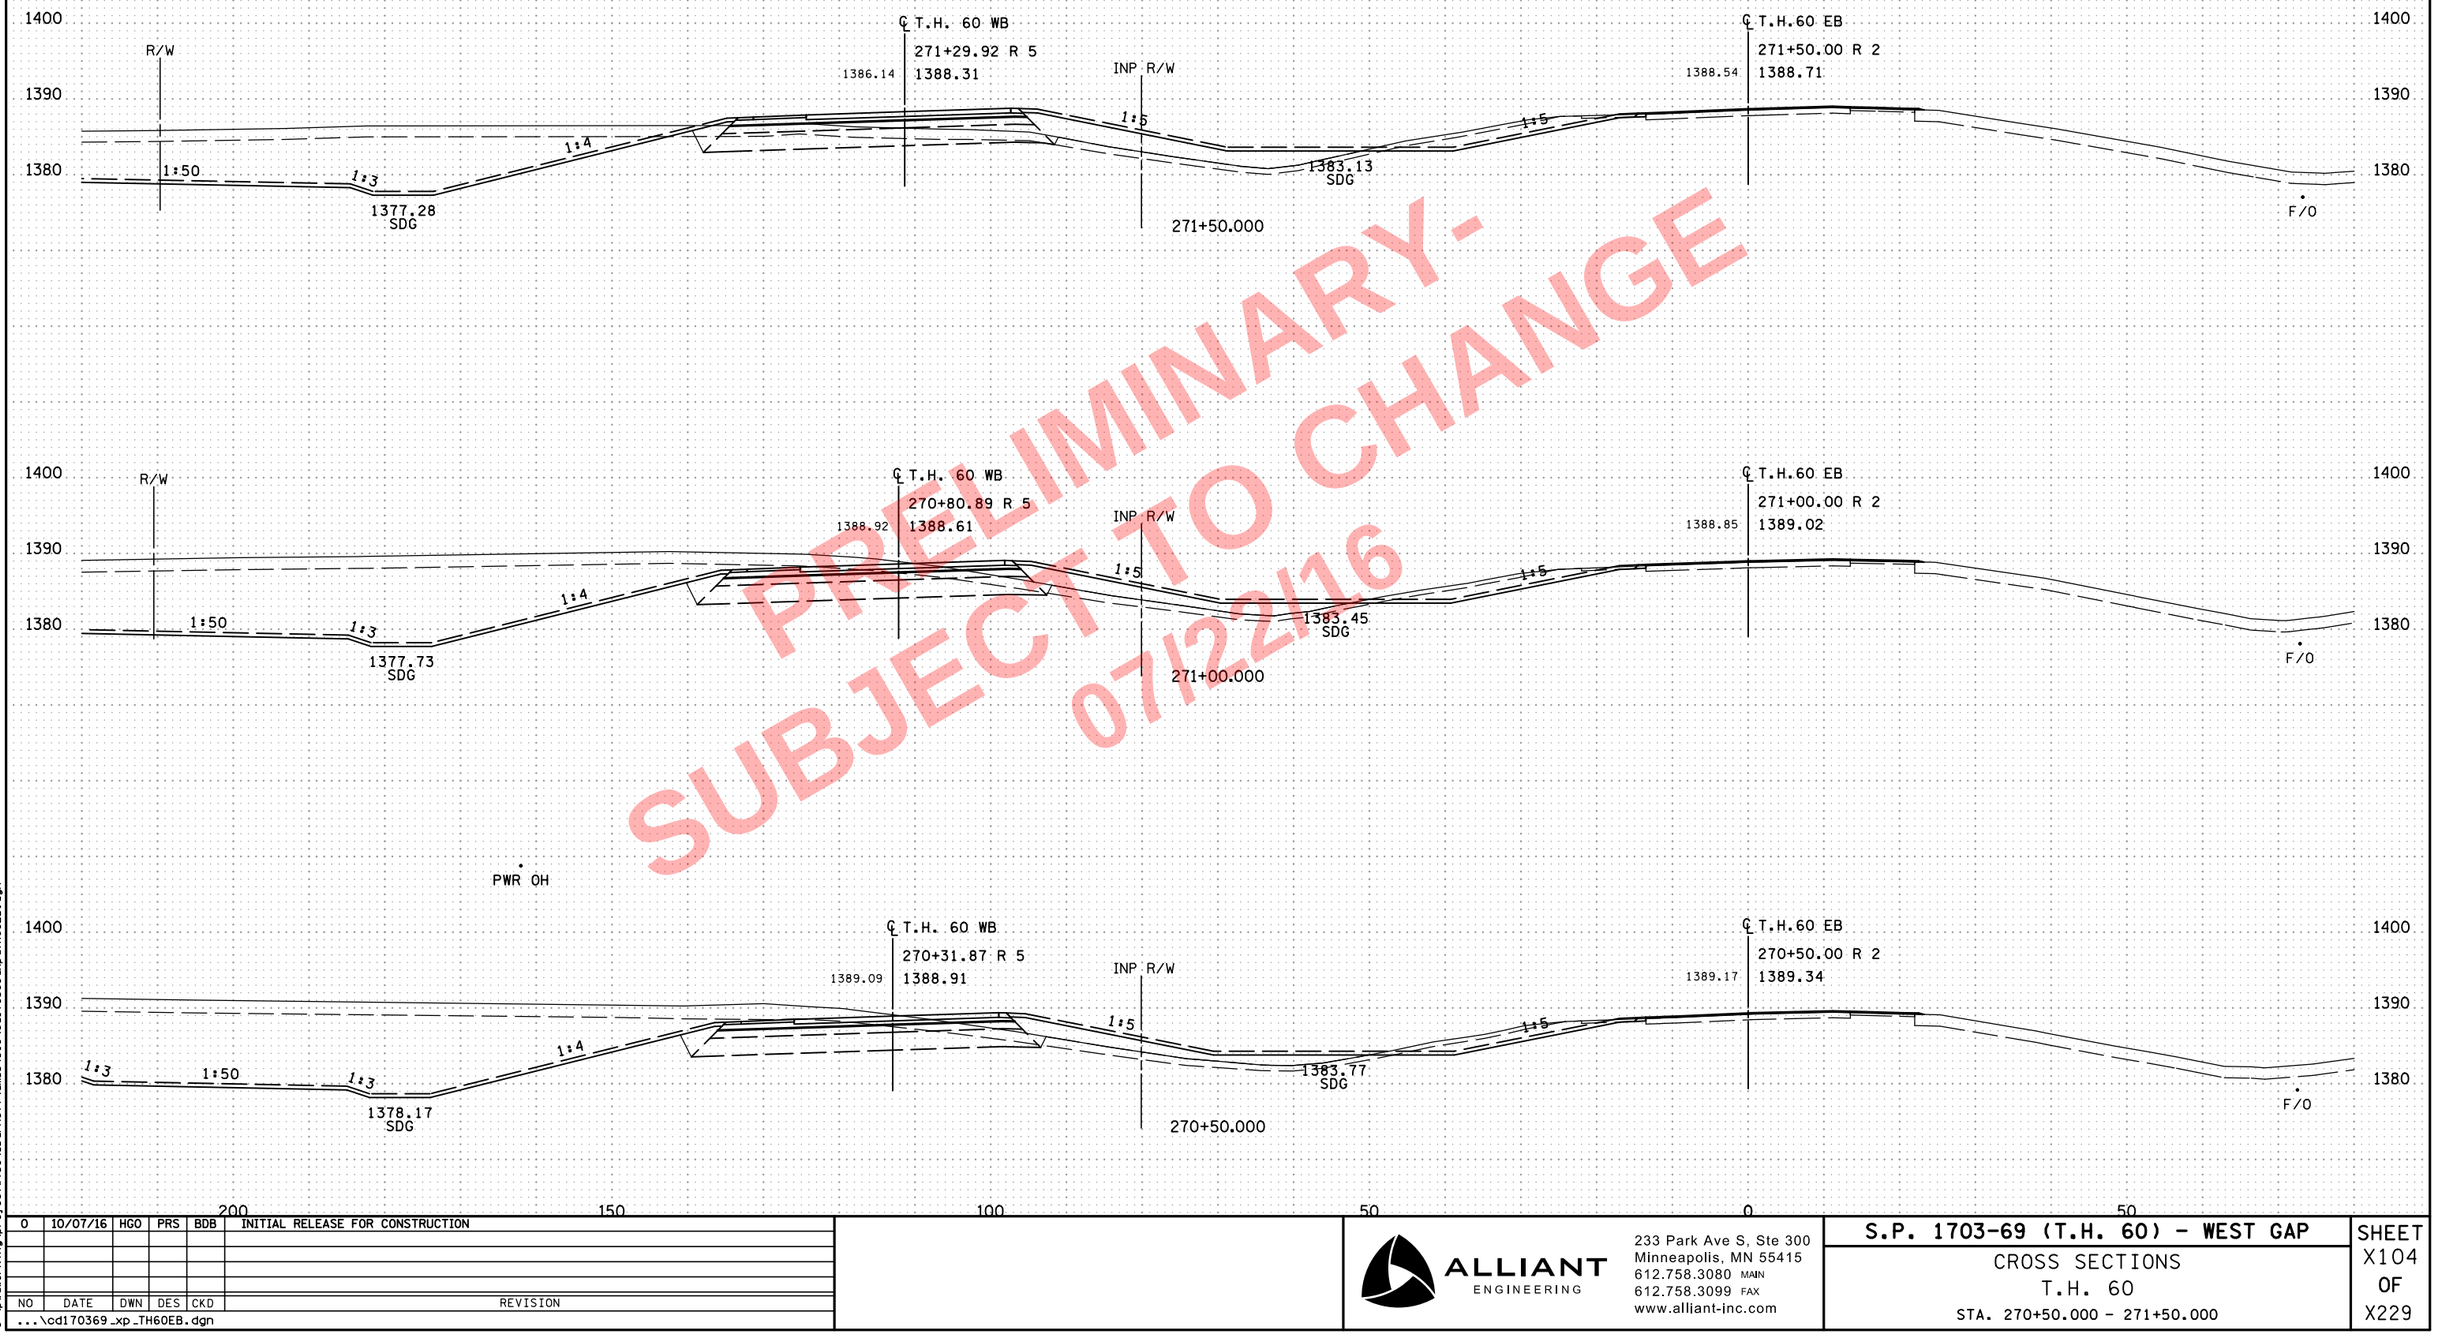

PRELIMINARY-
SUBJECT TO CHANGE
07/22/16

NO	DATE	DWN	DES	CKD	REVISION
0	10/07/16	HGO	PRS	BDB	INITIAL RELEASE FOR CONSTRUCTION

...\cd170369_xp_TH60EB.dgn

8:07:27 AM
7/22/2016
c:\pw_working\projectwise\sbarnett\dms34519\cd170369_xp_TH60EB.dgn

ALLIANT ENGINEERING
233 Park Ave S, Ste 300
Minneapolis, MN 55415
612.758.3080 MAIN
612.758.3099 FAX
www.alliant-inc.com

S.P. 1703-69 (T.H. 60) - WEST GAP

CROSS SECTIONS
T.H. 60
STA. 270+50.000 - 271+50.000

SHEET
X104
OF
X229

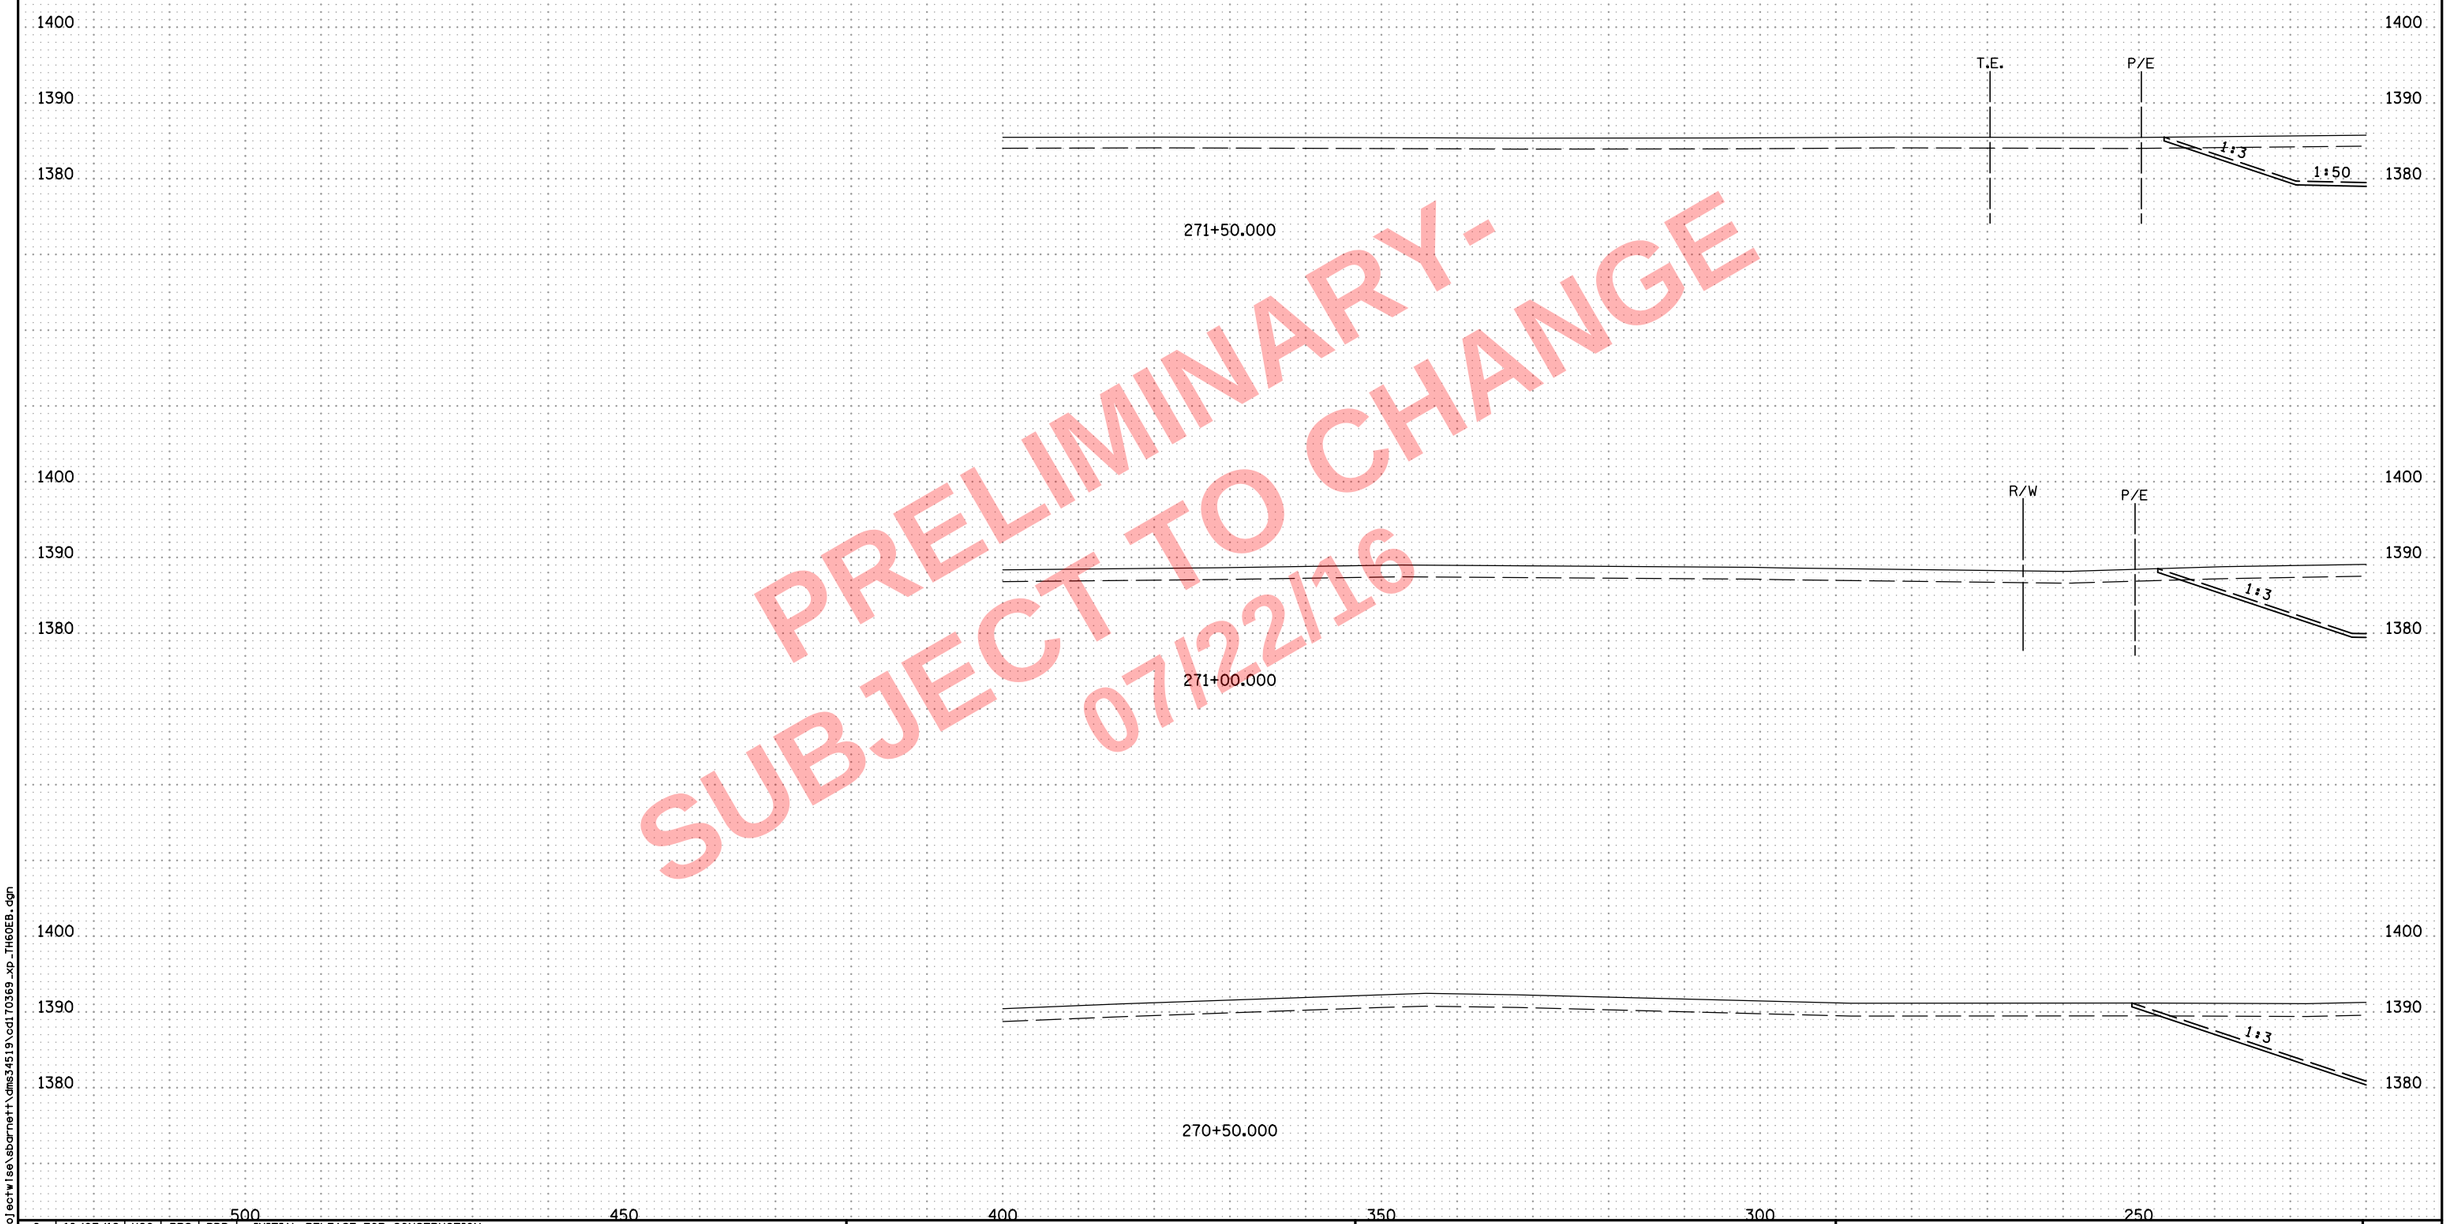

PRELIMINARY -
SUBJECT TO CHANGE
07/22/16

NO	DATE	DWN	DES	CKD	REVISION
0	10/07/16	HGO	PRS	BDB	INITIAL RELEASE FOR CONSTRUCTION

...\cd170369_xp_TH60EB.dgn

ALLIANT ENGINEERING
233 Park Ave S, Ste 300
Minneapolis, MN 55415
612.758.3080 MAIN
612.758.3099 FAX
www.alliant-inc.com

S.P. 1703-69 (T.H. 60) - WEST GAP

CROSS SECTIONS
T.H. 60
STA. 270+50.000 - 271+50.000

SHEET X104A OF X229

8:07:29 AM
7/22/2016
o:\pw_working\projectwise\sbarnett\dms34519\cd170369_xp_TH60EB.dgn

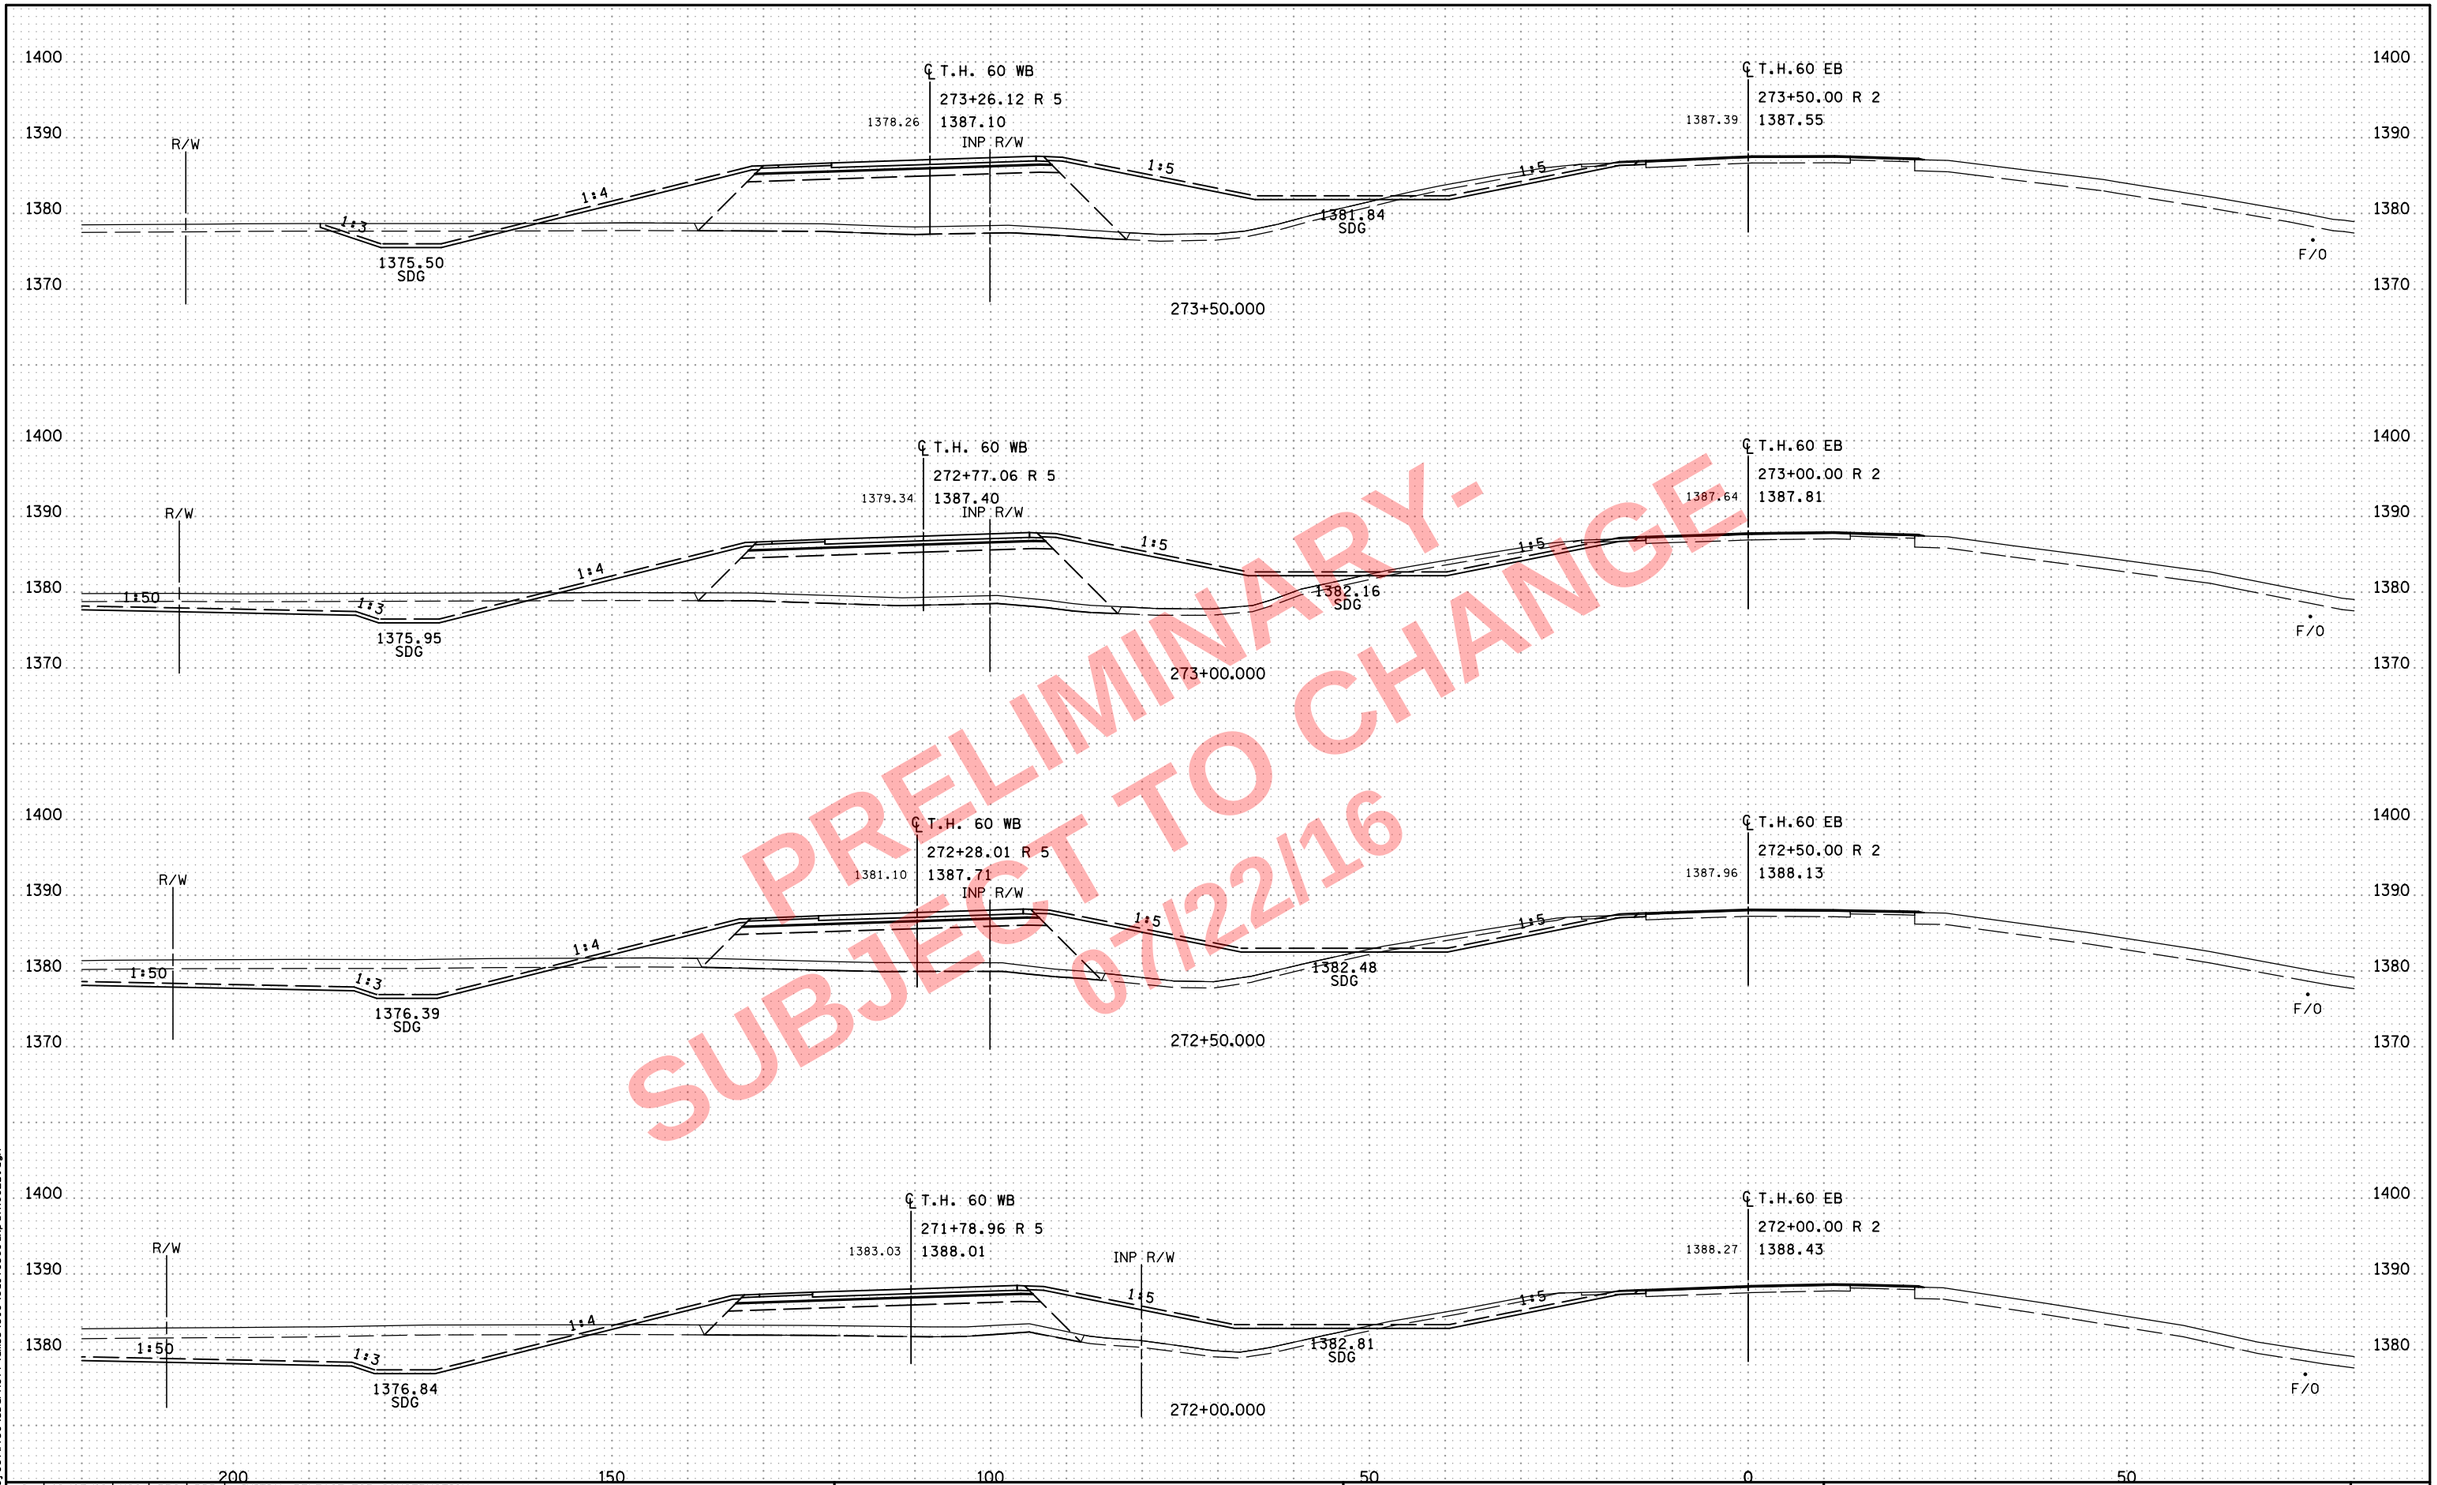

PRELIMINARY-
SUBJECT TO CHANGE
07/22/16

NO	DATE	DWN	DES	CKD	REVISION
0	10/07/16	HGO	PRS	BDB	INITIAL RELEASE FOR CONSTRUCTION

...\cd170369_xp_TH60EB.dgn

ALLIANT ENGINEERING
233 Park Ave S, Ste 300
Minneapolis, MN 55415
612.758.3080 MAIN
612.758.3099 FAX
www.alliant-inc.com

S.P. 1703-69 (T.H. 60) - WEST GAP

CROSS SECTIONS
T.H. 60
STA. 272+00.000 - 273+50.000

SHEET X105 OF X229

8:07:31 AM
7/22/2016
c:\pw_working\projectwise\sbarnett\dms34519\cd170369_xp_TH60EB.dgn

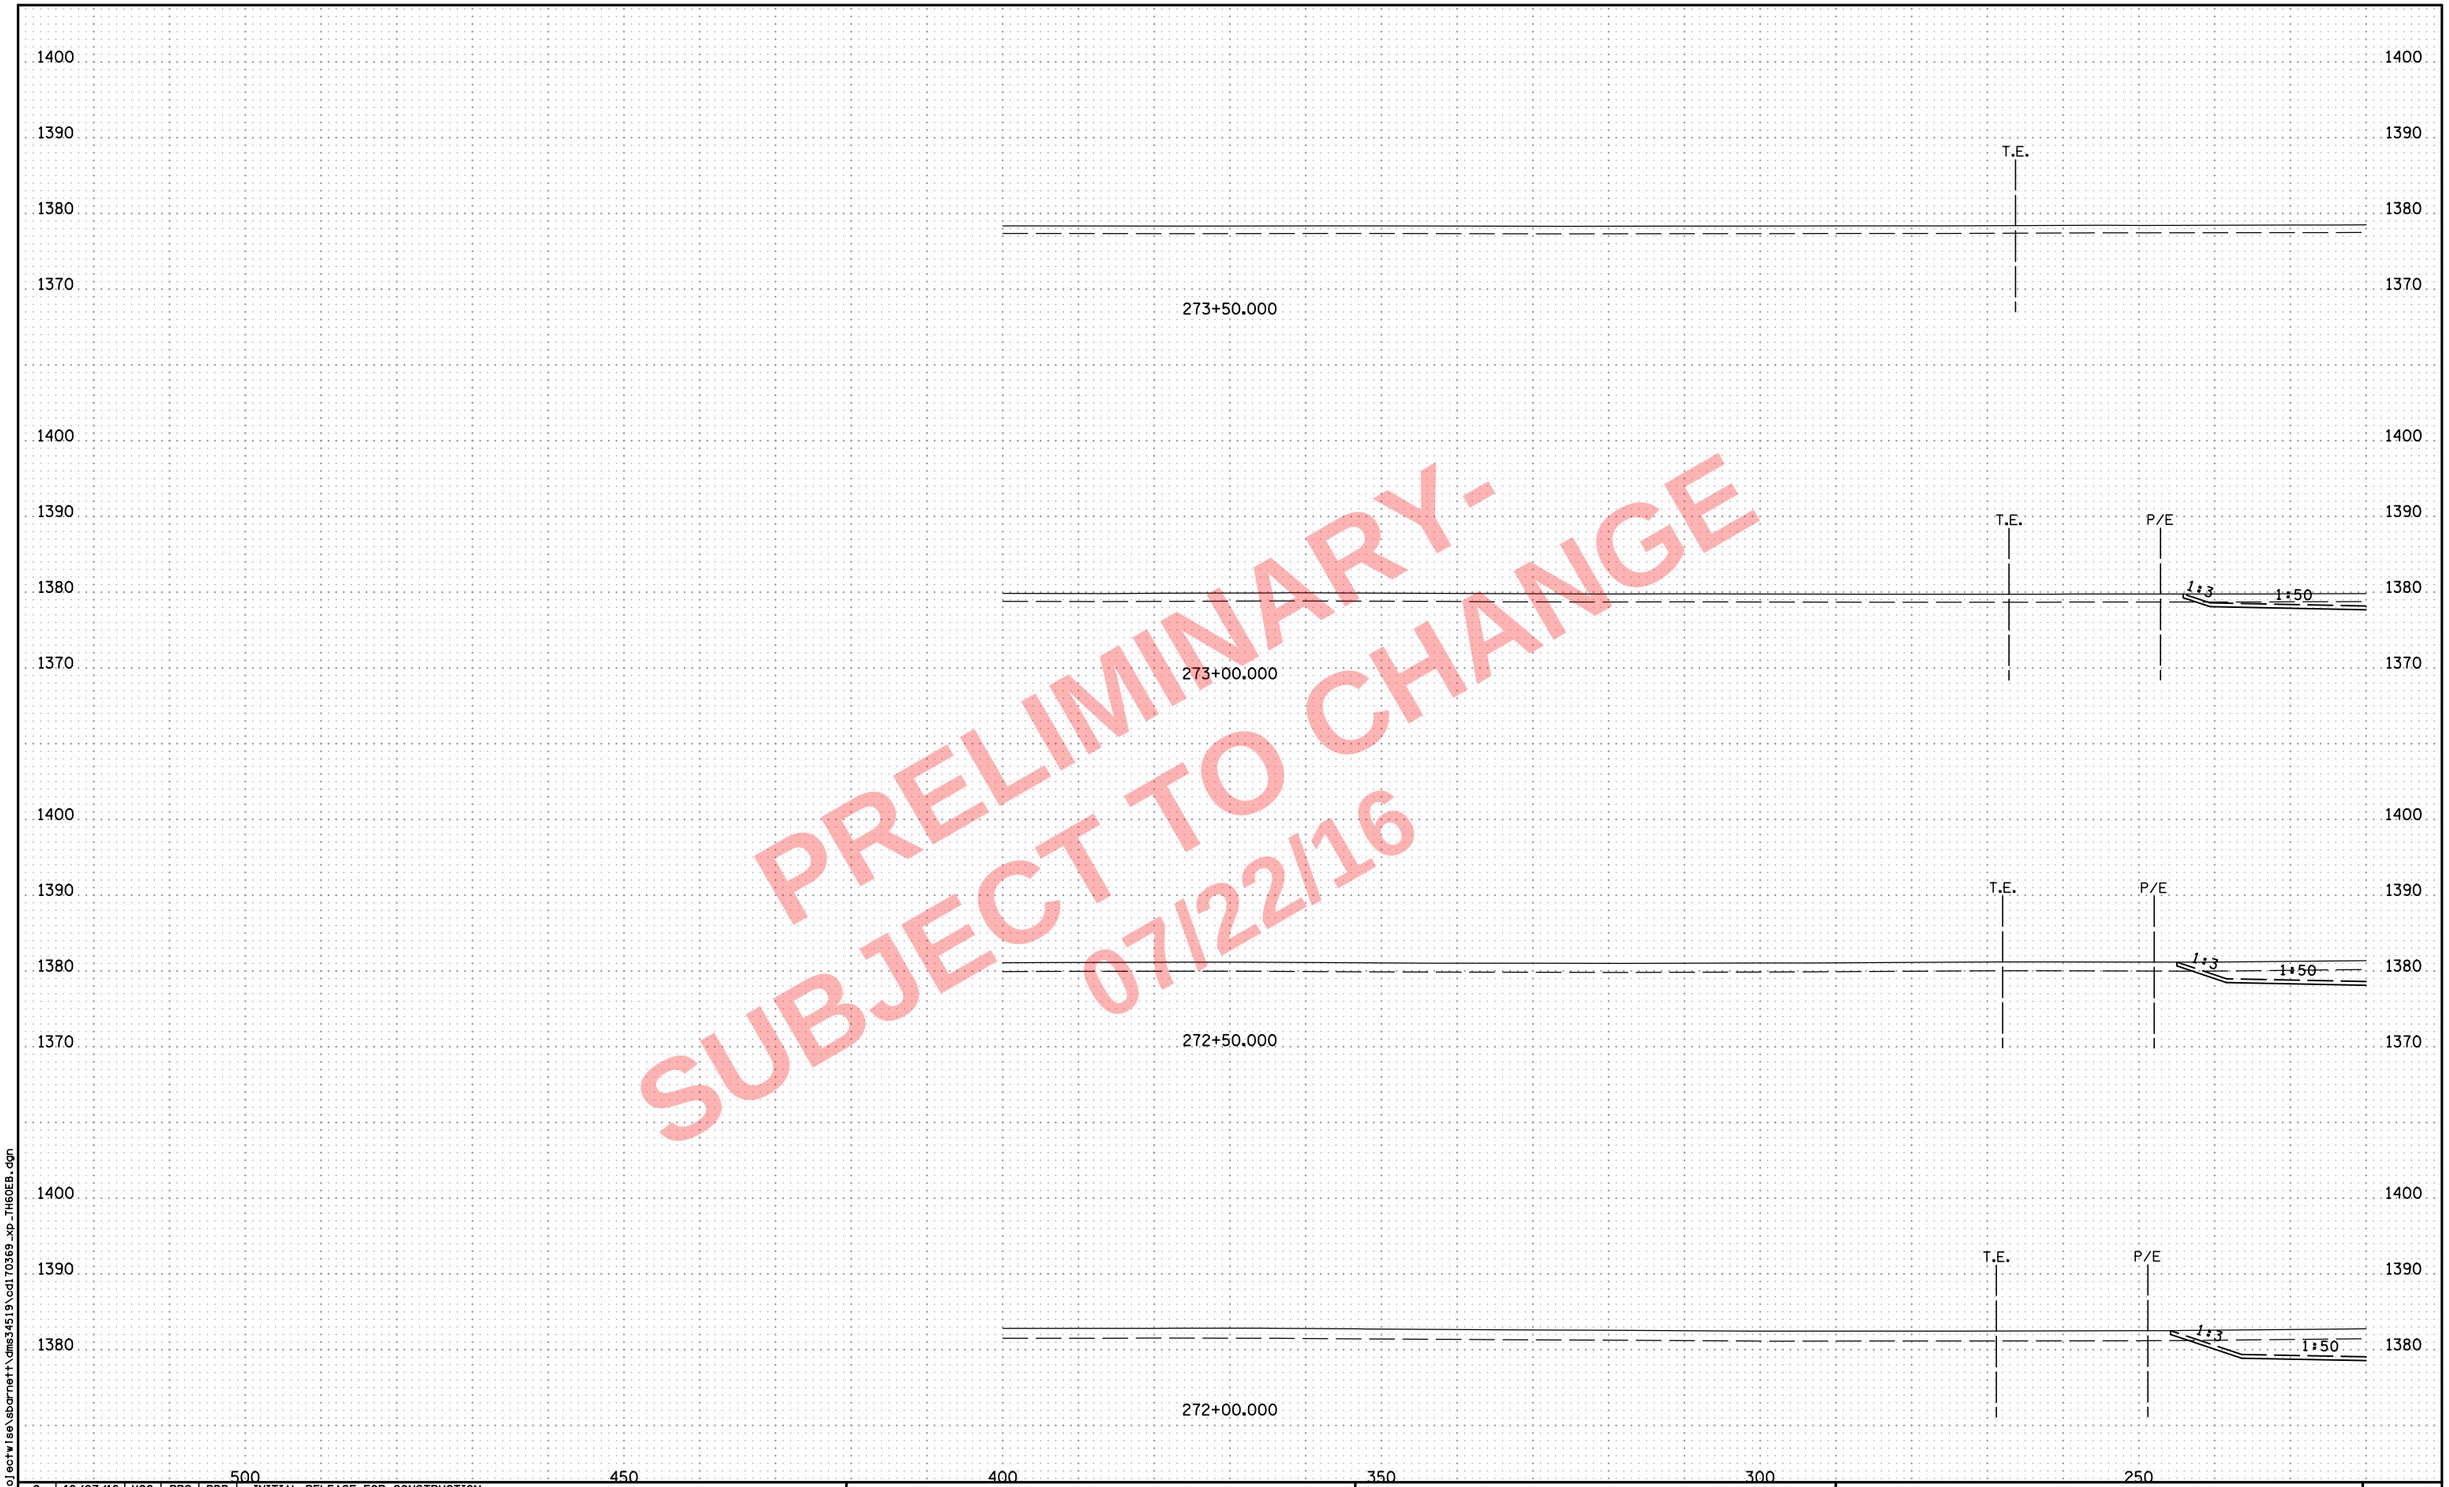

PRELIMINARY -
SUBJECT TO CHANGE
07/22/16

NO	DATE	DWN	DES	CKD	REVISION
0	10/07/16	HGO	PRS	BDB	INITIAL RELEASE FOR CONSTRUCTION

...\cd170369_xp_TH60EB.dgn

8:07:33 AM
7/22/2016
c:\pw_working\projectwise\sbarnett\dms34519\cd170369_xp_TH60EB.dgn

ALLIANT ENGINEERING
233 Park Ave S, Ste 300
Minneapolis, MN 55415
612.758.3080 MAIN
612.758.3099 FAX
www.alliant-inc.com

S.P. 1703-69 (T.H. 60) - WEST GAP

CROSS SECTIONS
T.H. 60
STA. 272+00.000 - 273+50.000

SHEET
X105A
OF
X229

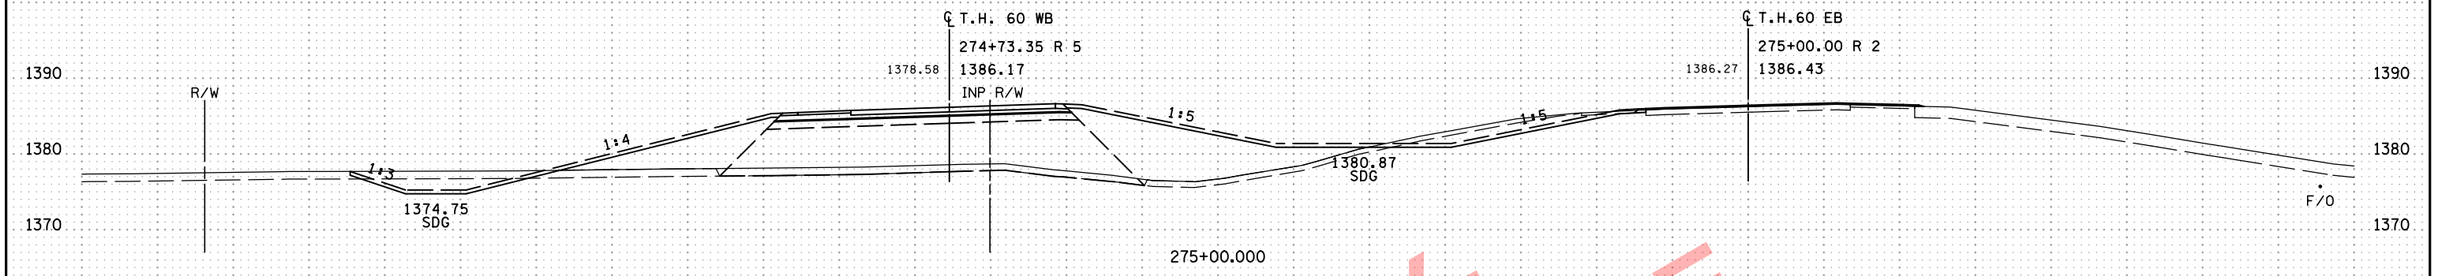

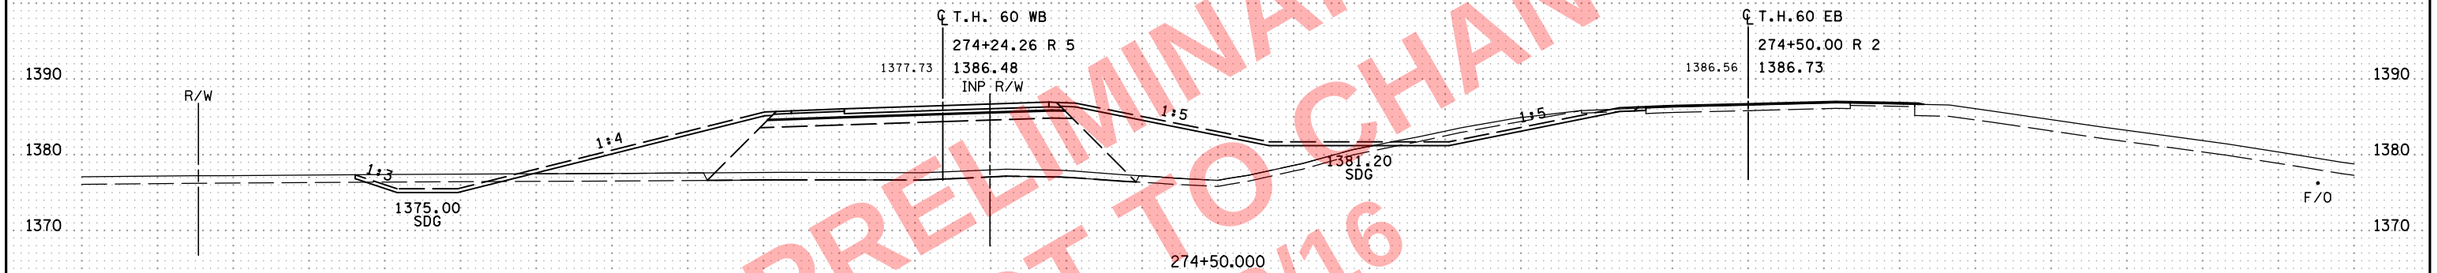

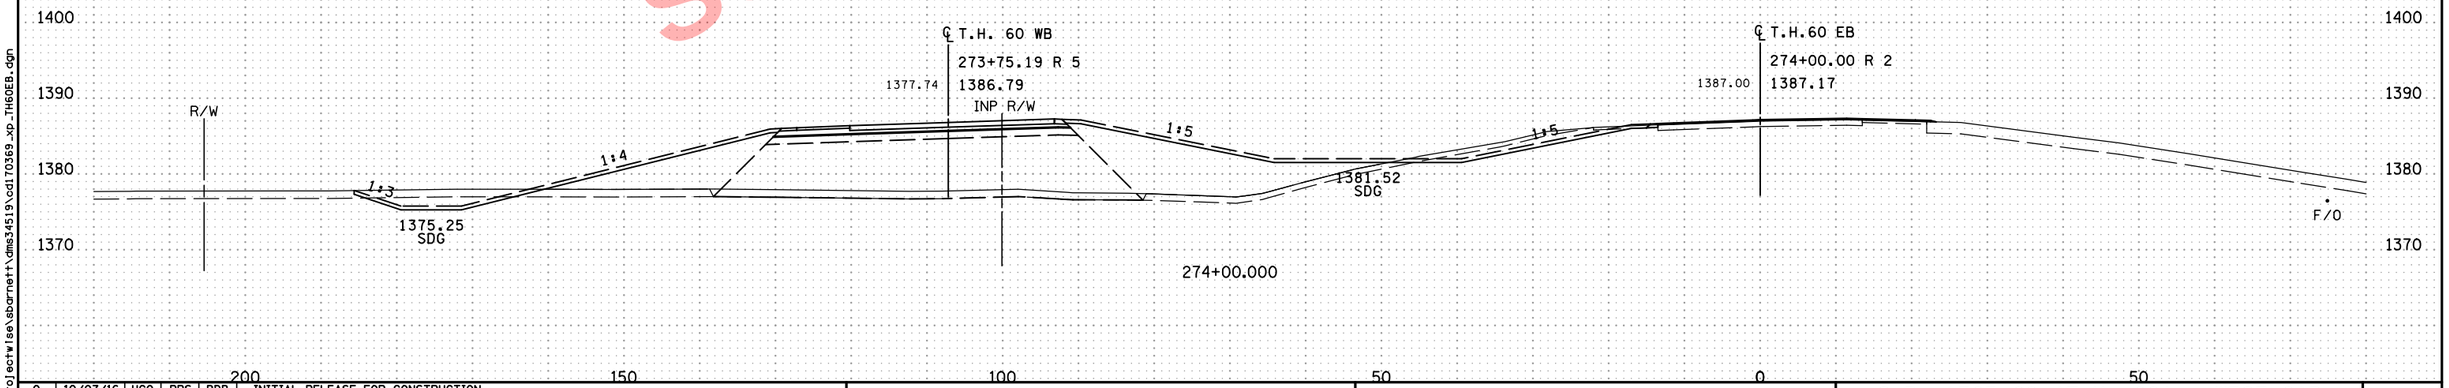

PRELIMINARY-
SUBJECT TO CHANGE
07/22/16

NO	DATE	DWN	DES	CKD	REVISION
0	10/07/16	HGO	PRS	BDB	INITIAL RELEASE FOR CONSTRUCTION

...\cd170369_xp_TH60EB.dgn

8:07:34 AM
7/22/2016
c:\pw_work\ngvprojectwise\sbarnett\dms34519\cd170369_xp_TH60EB.dgn

ALLIANT ENGINEERING
233 Park Ave S, Ste 300
Minneapolis, MN 55415
612.758.3080 MAIN
612.758.3099 FAX
www.alliant-inc.com

S.P. 1703-69 (T.H. 60) - WEST GAP

CROSS SECTIONS
T.H. 60
STA. 274+00.000 - 275+00.000

SHEET
X106
OF
X229

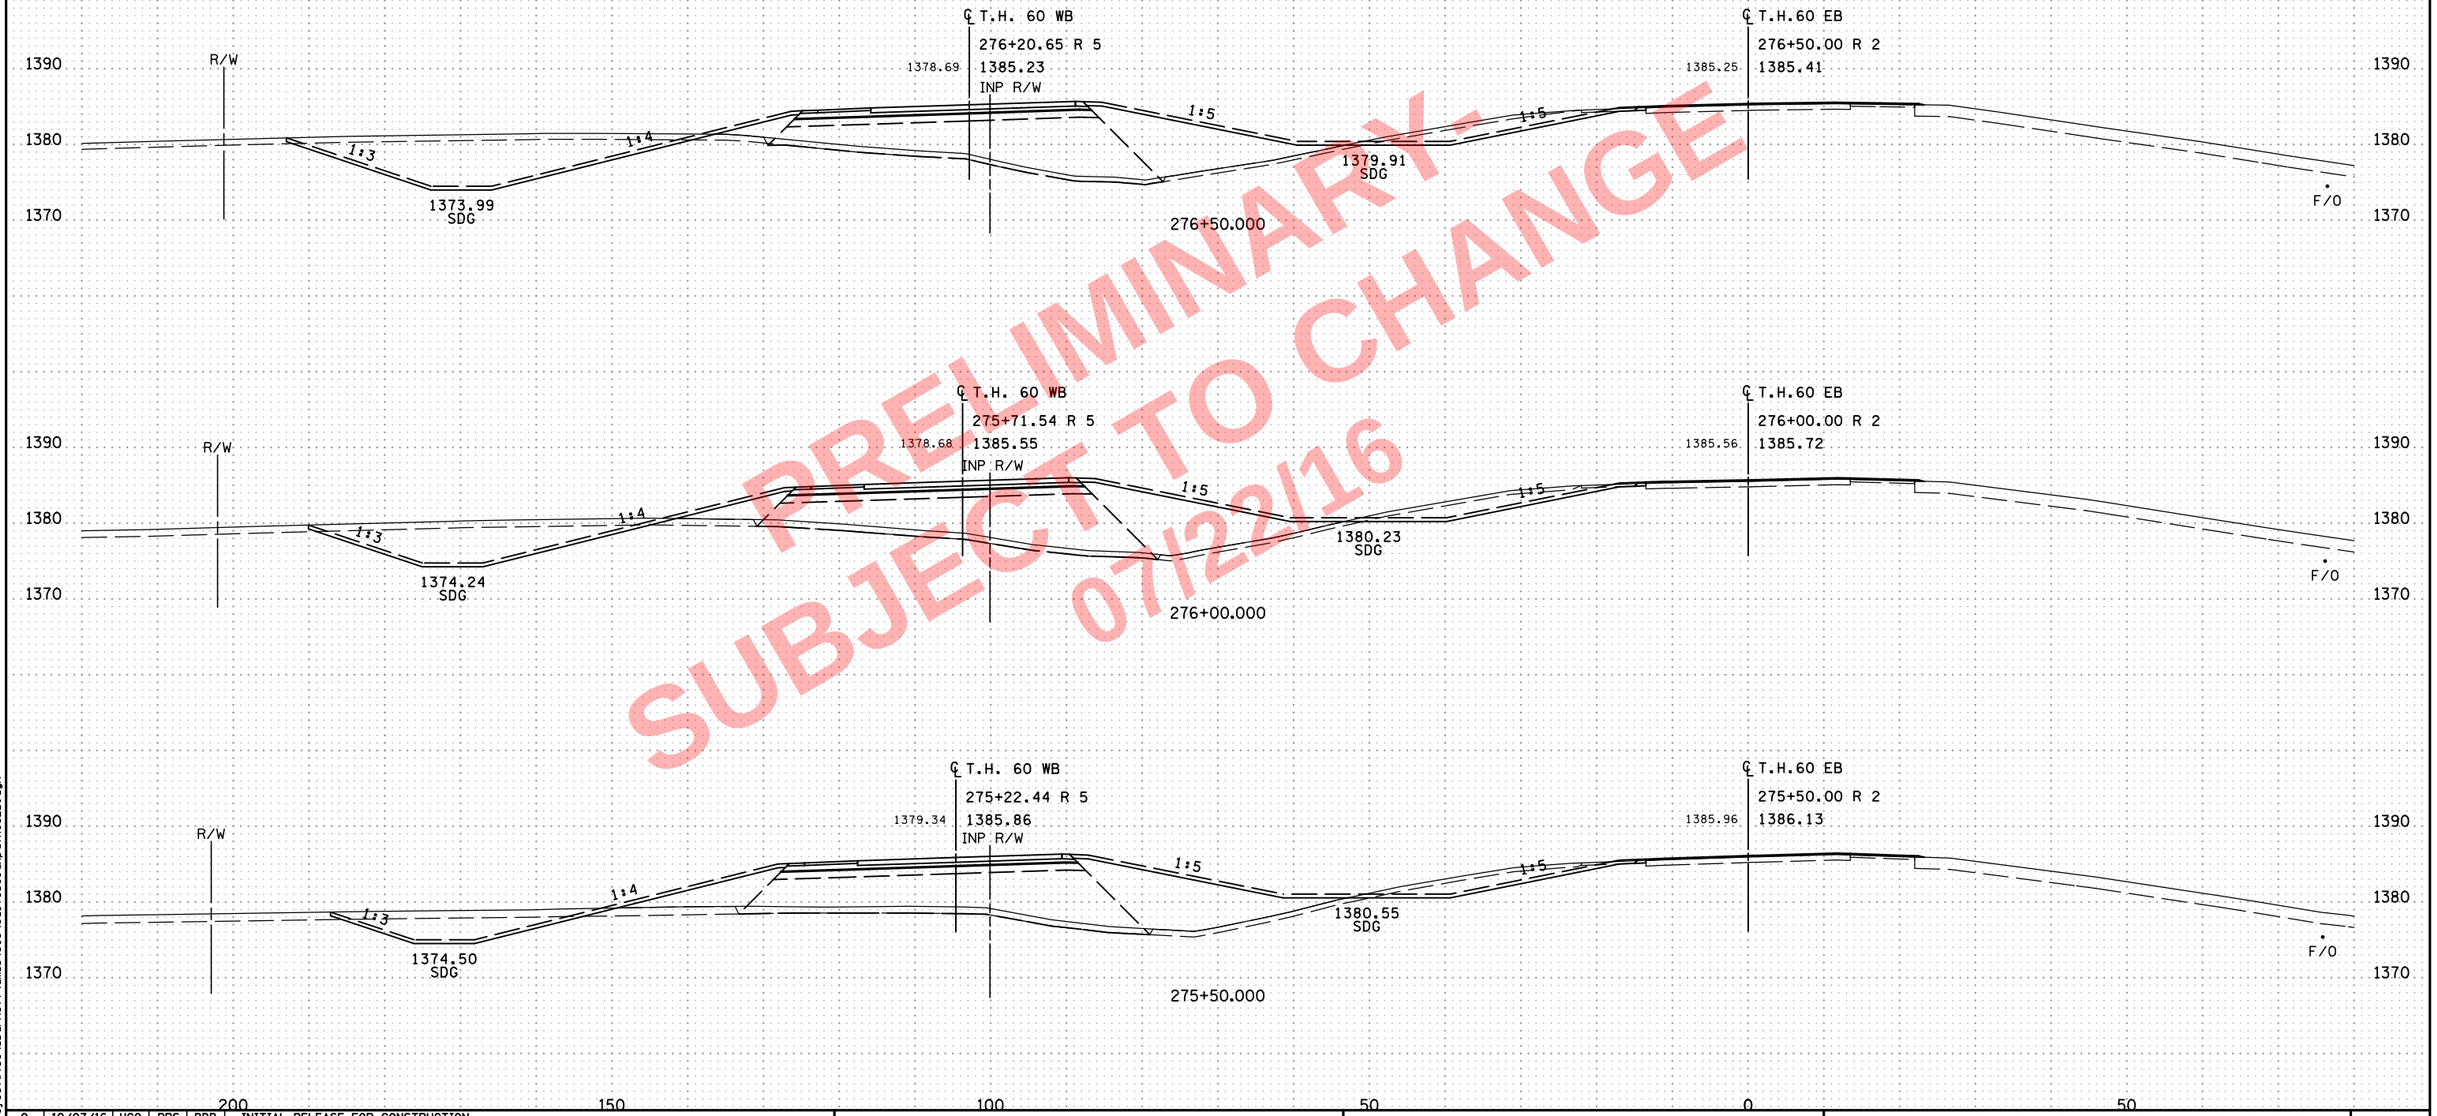

PRELIMINARY
SUBJECT TO CHANGE
07/22/16

NO	DATE	DWN	DES	CKD	REVISION
0	10/07/16	HGO	PRS	BDB	INITIAL RELEASE FOR CONSTRUCTION

...\cd170369_xp_TH60EB.dgn

ALLIANT ENGINEERING
233 Park Ave S, Ste 300
Minneapolis, MN 55415
612.758.3080 MAIN
612.758.3099 FAX
www.alliant-inc.com

S.P. 1703-69 (T.H. 60) - WEST GAP

CROSS SECTIONS
T.H. 60
STA. 275+50.000 - 276+50.000

SHEET X107 OF X229

8:07:36 AM
7/22/2016
c:\pw_working\projectwise\sbarnett\dms34519\cd170369_xp_TH60EB.dgn

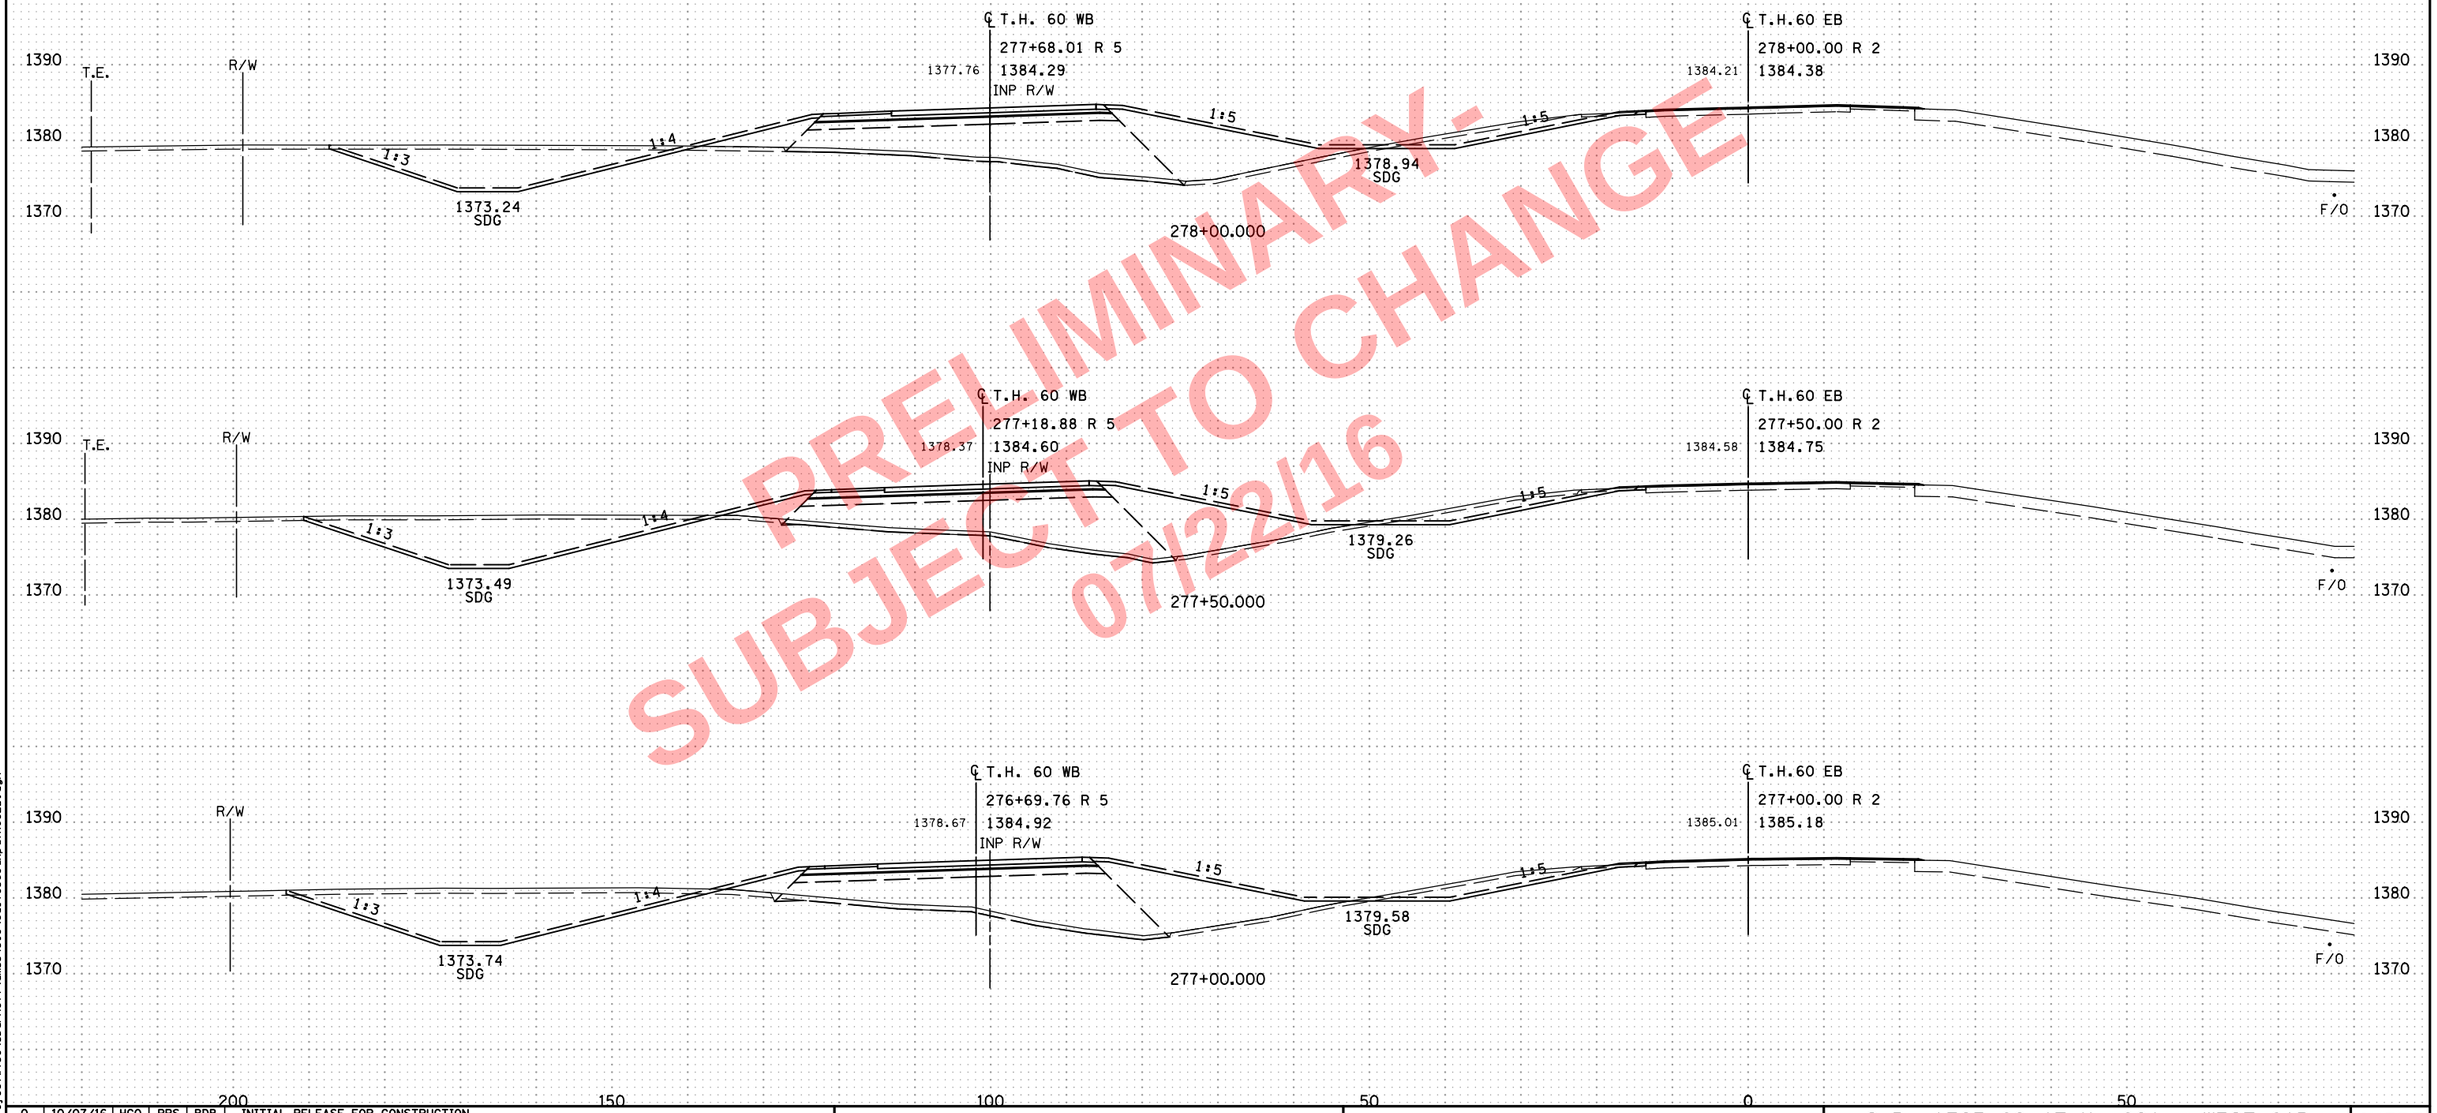

PRELIMINARY - SUBJECT TO CHANGE 07/22/16

NO	DATE	DWN	DES	CKD	REVISION
0	10/07/16	HGO	PRS	BDB	INITIAL RELEASE FOR CONSTRUCTION

...\cd170369_xp_TH60EB.dgn

8:07:37 AM
7/22/2016
c:\pw_working\projectwise\sbarnett\dms34519\cd170369_xp_TH60EB.dgn

ALLIANT ENGINEERING
233 Park Ave S, Ste 300
Minneapolis, MN 55415
612.758.3080 MAIN
612.758.3099 FAX
www.alliant-inc.com

S.P. 1703-69 (T.H. 60) - WEST GAP

CROSS SECTIONS
T.H. 60
STA. 277+00.000 - 278+00.000

SHEET
X108
OF
X229

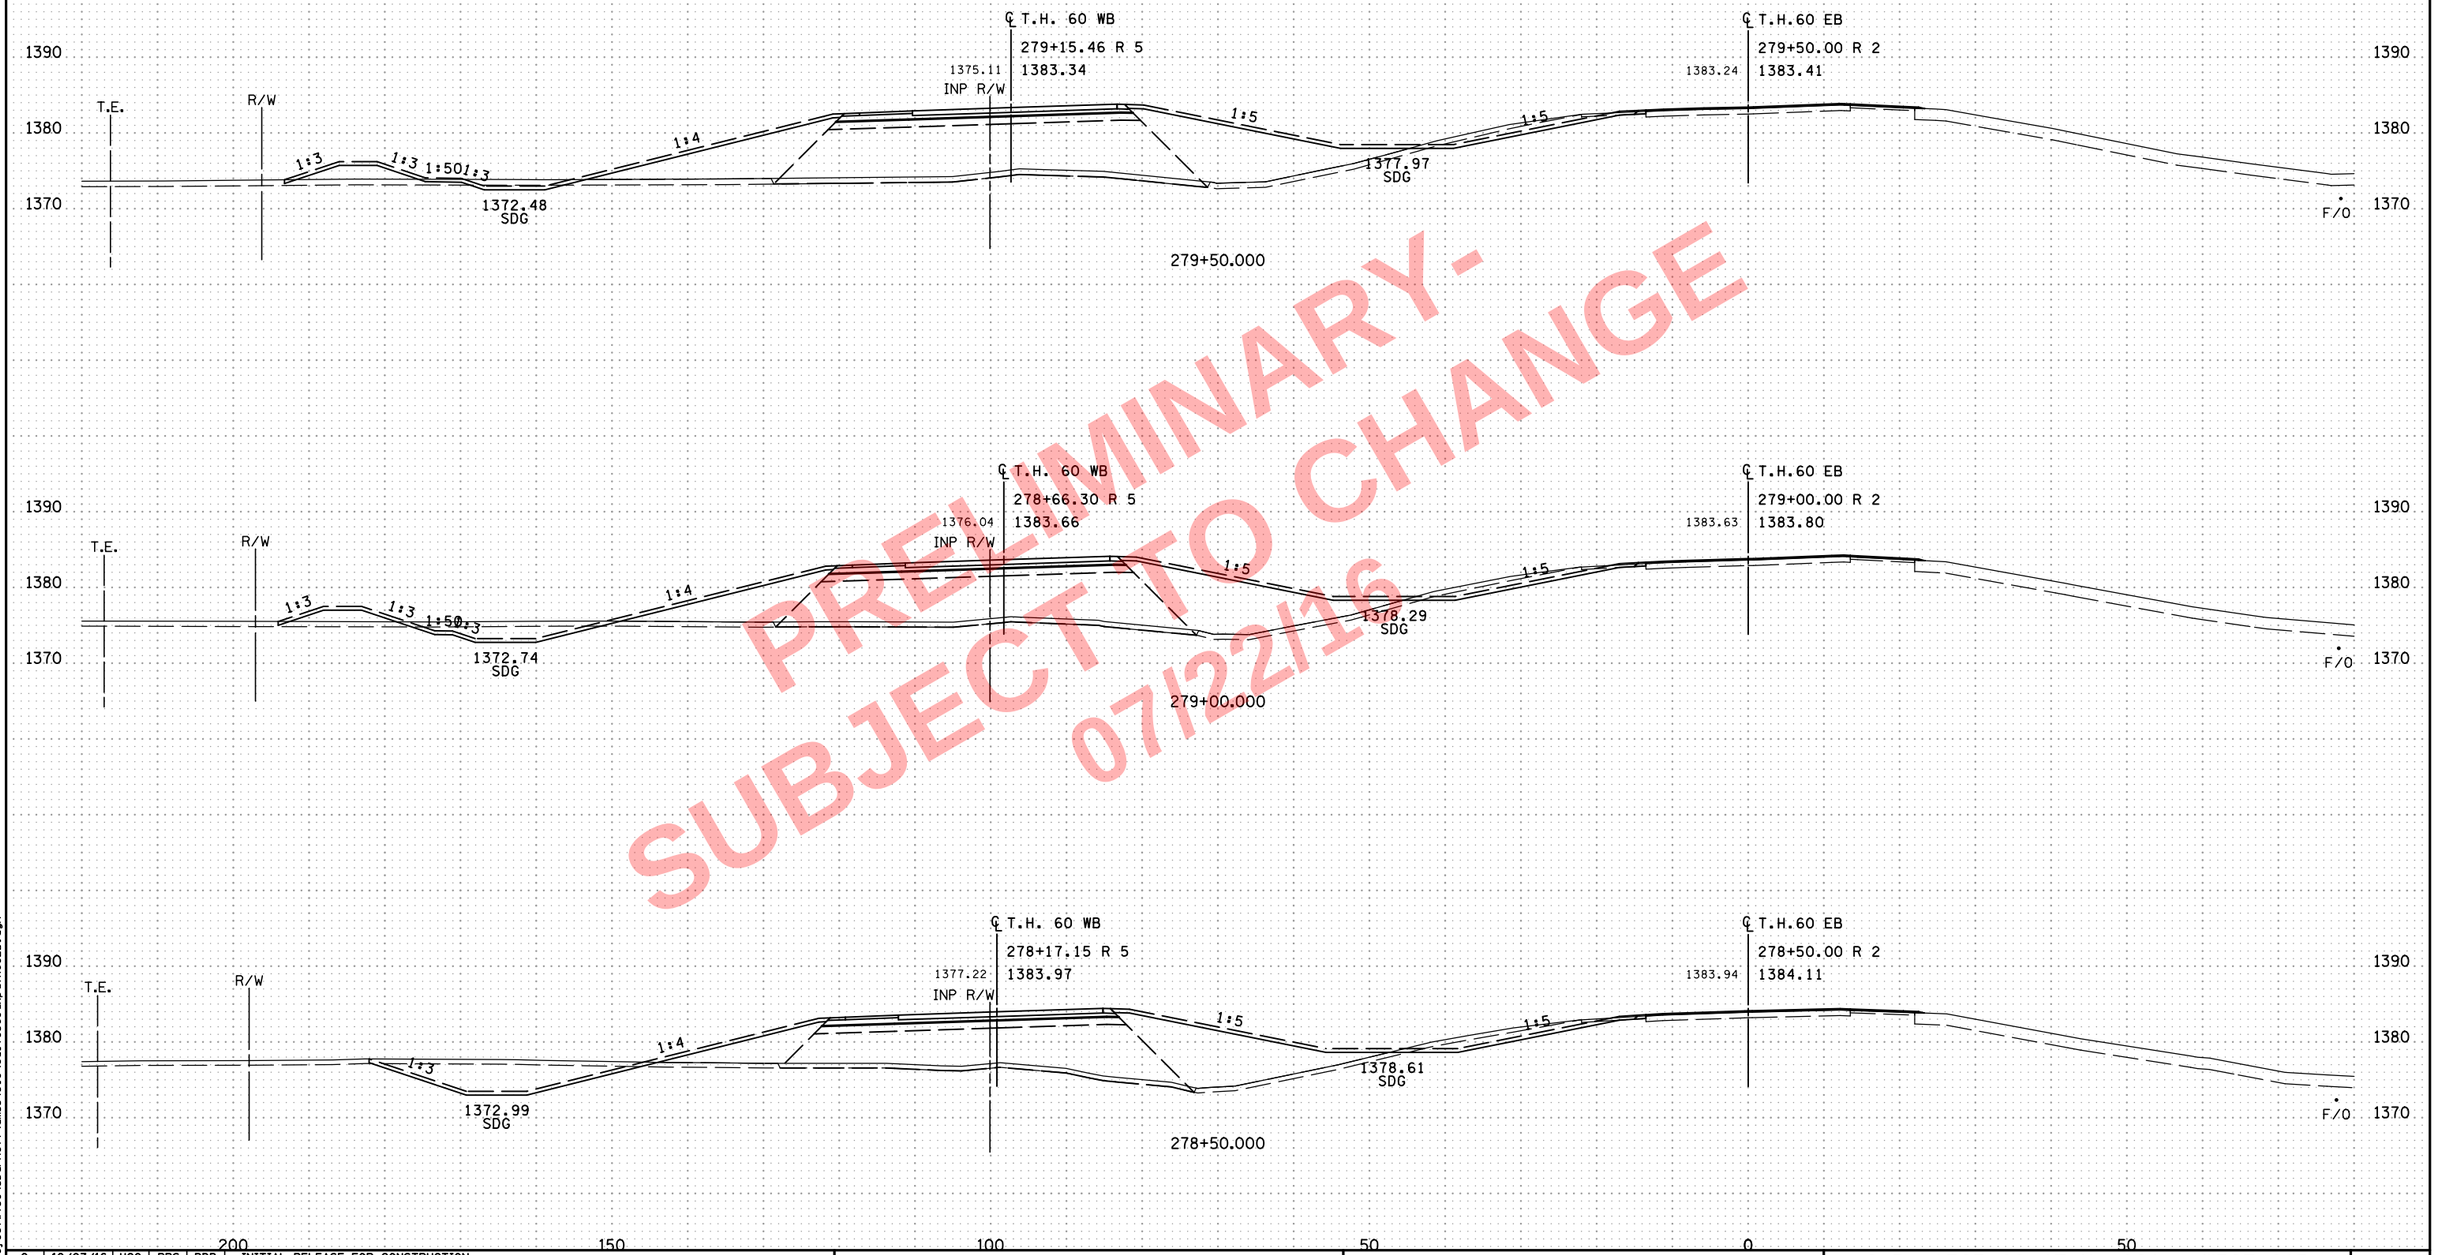

PRELIMINARY-
SUBJECT TO CHANGE
07/22/16

NO	DATE	DWN	DES	CKD	REVISION
0	10/07/16	HGO	PRS	BDB	INITIAL RELEASE FOR CONSTRUCTION

...\cd170369_xp_TH60EB.dgn

ALLIANT ENGINEERING
233 Park Ave S, Ste 300
Minneapolis, MN 55415
612.758.3080 MAIN
612.758.3099 FAX
www.alliant-inc.com

S.P. 1703-69 (T.H. 60) - WEST GAP

CROSS SECTIONS
T.H. 60
STA. 278+50.000 - 279+50.000

SHEET X109 OF X229

8:07:38 AM
7/22/2016
o:\pw_working\projectwise\sbarnett\dms34519\cd170369_xp_TH60EB.dgn

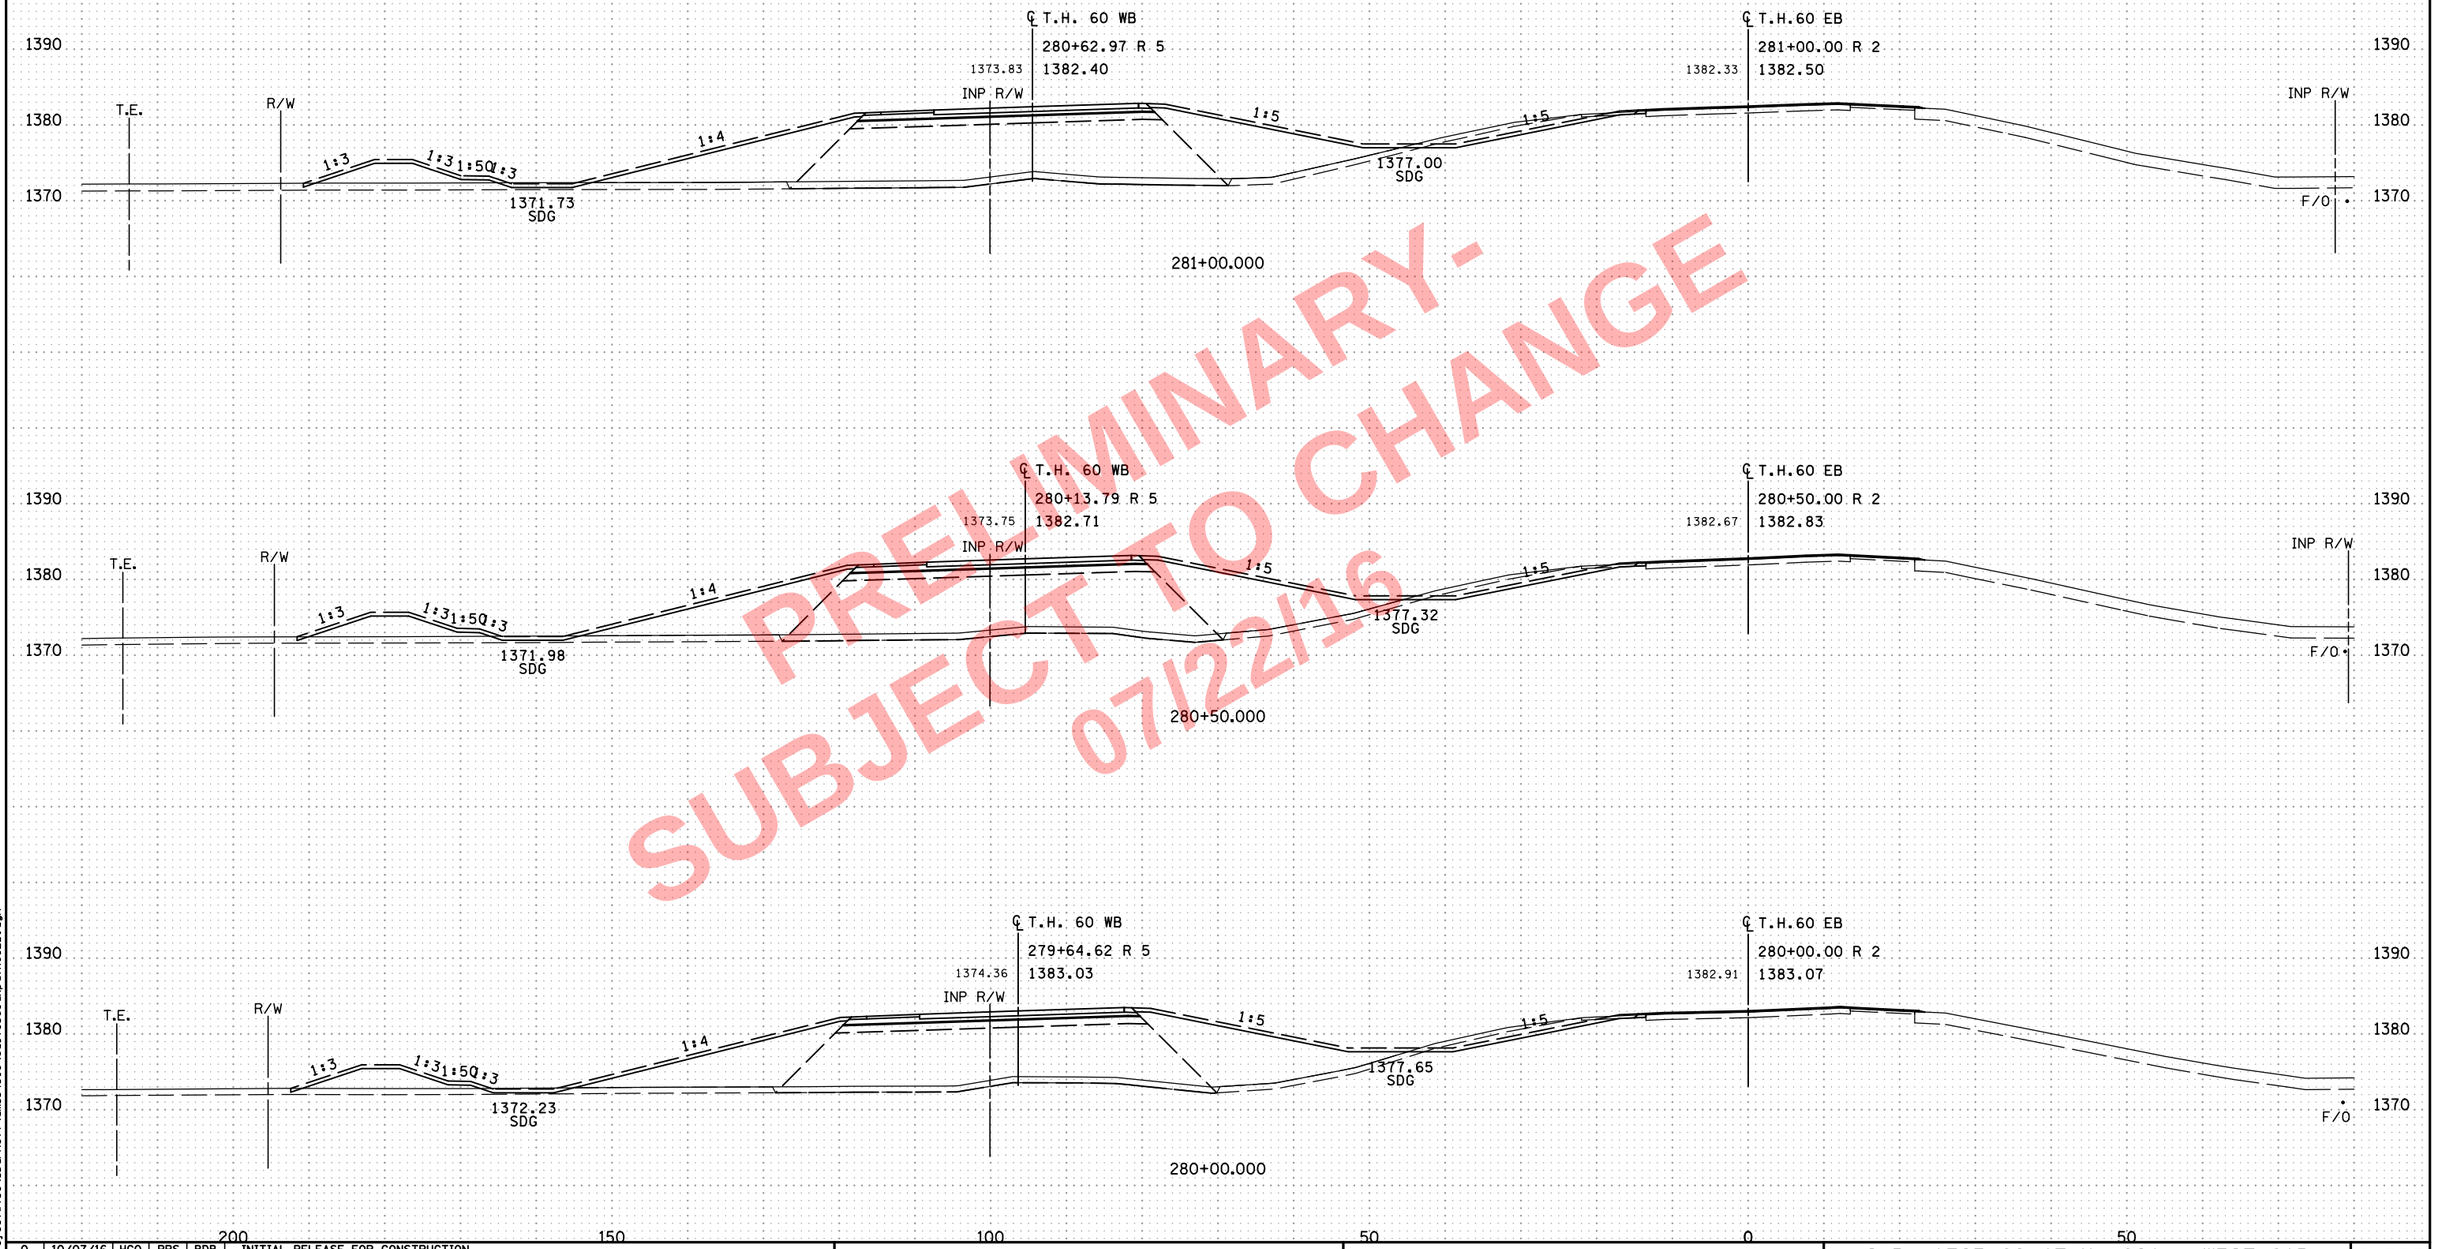

PRELIMINARY - SUBJECT TO CHANGE 07/22/16

NO	DATE	DWN	DES	CKD	REVISION
0	10/07/16	HGO	PRS	BDB	INITIAL RELEASE FOR CONSTRUCTION

...\cd170369_xp_TH60EB.dgn

8:07:40 AM
7/22/2016
c:\pw_working\projectwise\sbarnett\dms34519\cd170369_xp_TH60EB.dgn

ALLIANT ENGINEERING
233 Park Ave S, Ste 300
Minneapolis, MN 55415
612.758.3080 MAIN
612.758.3099 FAX
www.alliant-inc.com

S.P. 1703-69 (T.H. 60) - WEST GAP

CROSS SECTIONS
T.H. 60
STA. 280+00.000 - 281+00.000

SHEET
X110
OF
X229

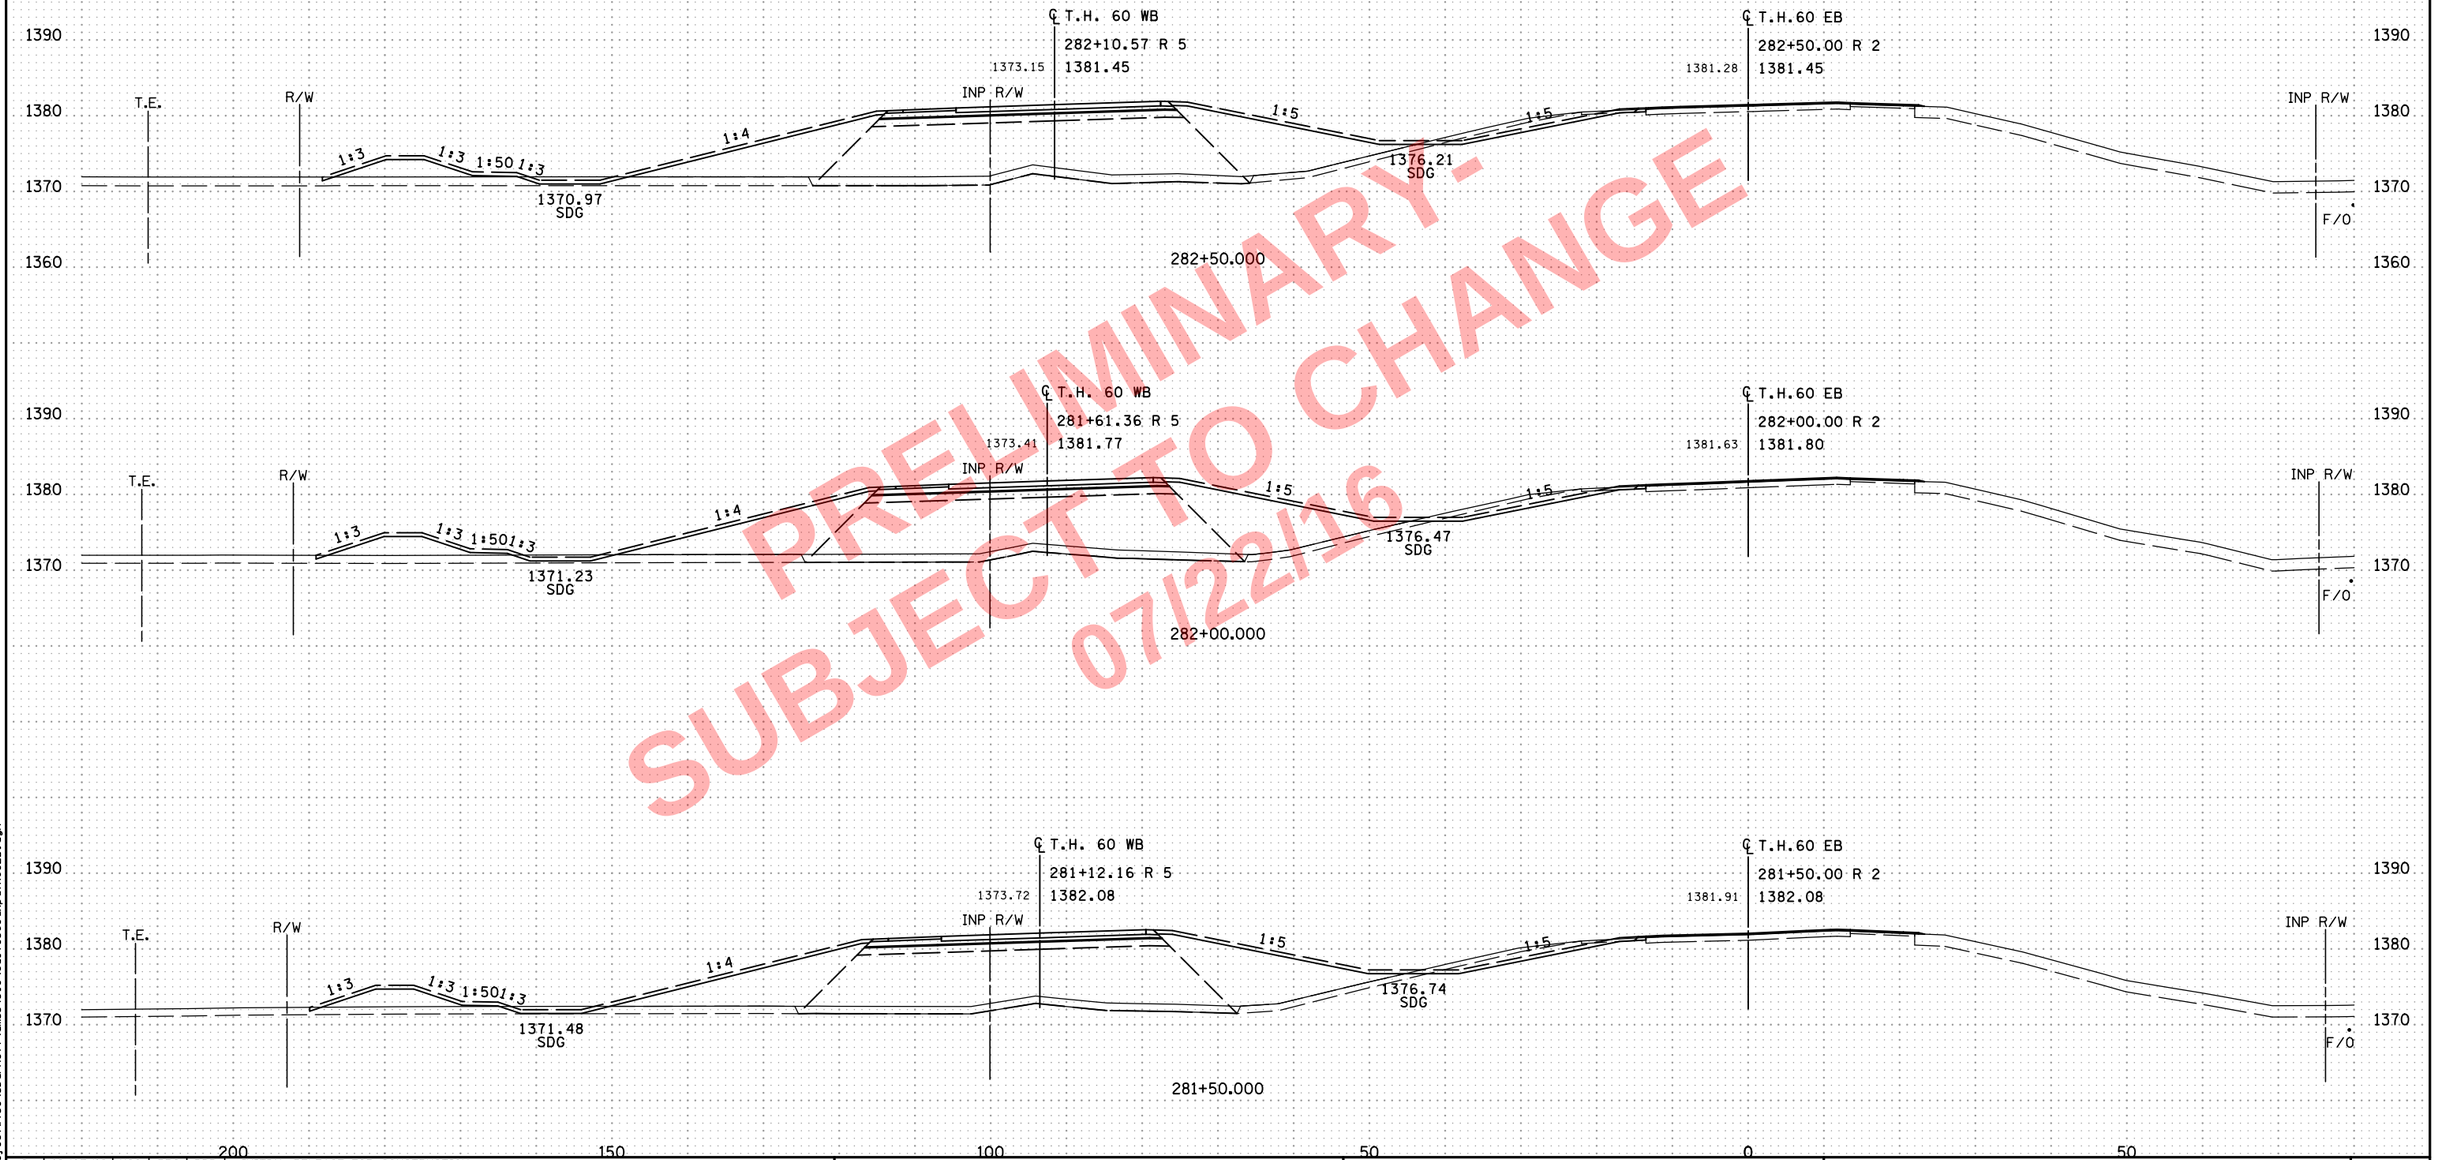

PRELIMINARY-
SUBJECT TO CHANGE
07/22/16

NO	DATE	DWN	DES	CKD	REVISION
0	10/07/16	HGO	PRS	BDB	INITIAL RELEASE FOR CONSTRUCTION

...\cd170369_xp_TH60EB.dgn

8:07:41 AM
7/22/2016
c:\pw_working\projectwise\sbarnett\dms34519\cd170369_xp_TH60EB.dgn

ALLIANT ENGINEERING
233 Park Ave S, Ste 300
Minneapolis, MN 55415
612.758.3080 MAIN
612.758.3099 FAX
www.alliant-inc.com

S.P. 1703-69 (T.H. 60) - WEST GAP

CROSS SECTIONS
T.H. 60
STA. 281+50.000 - 282+50.000

SHEET
X111
OF
X229

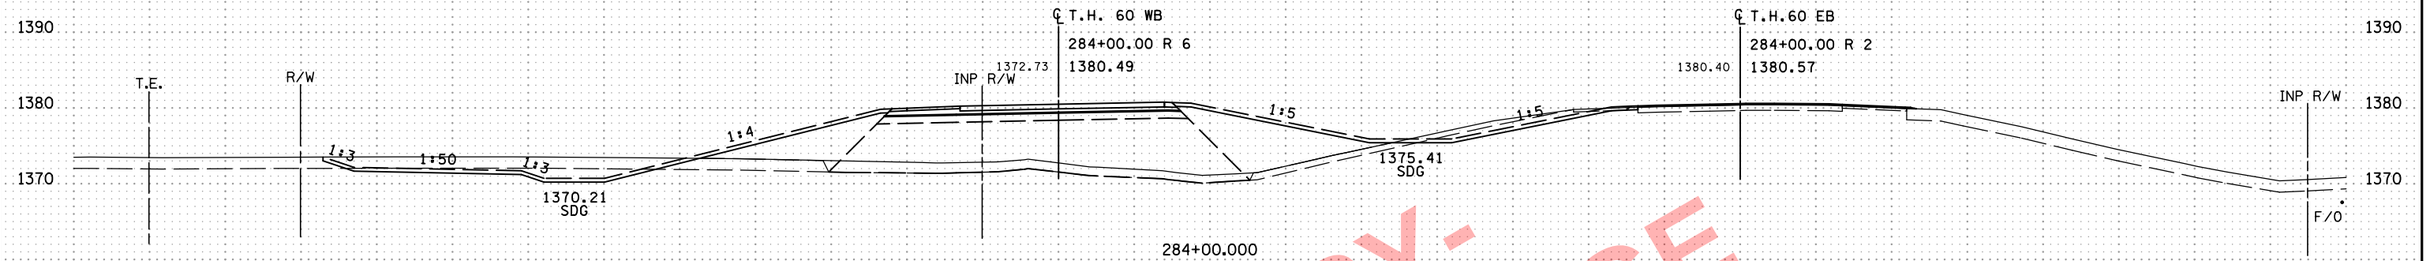

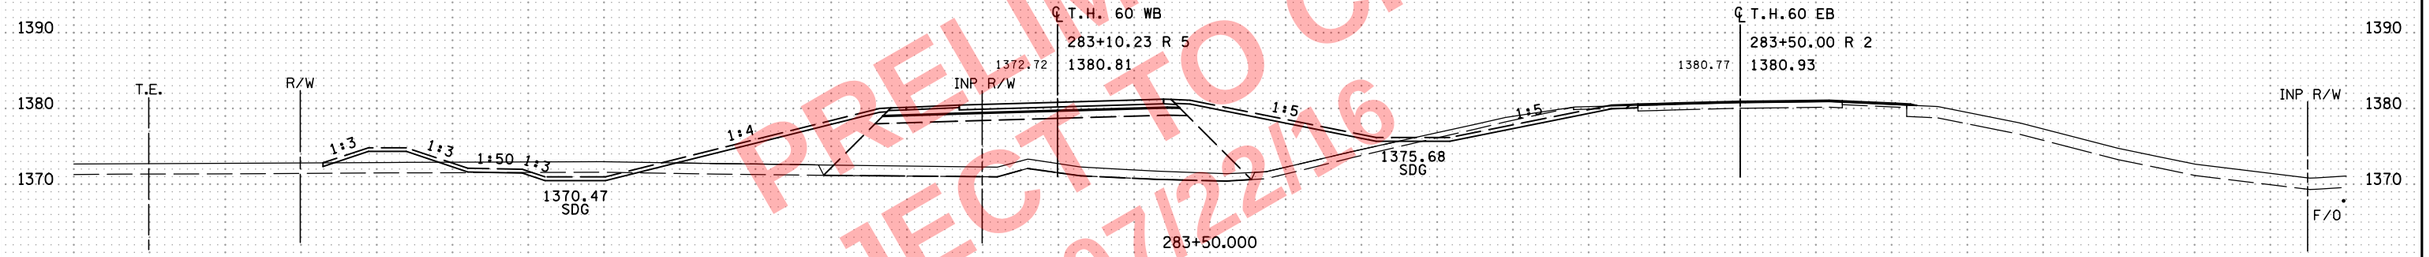

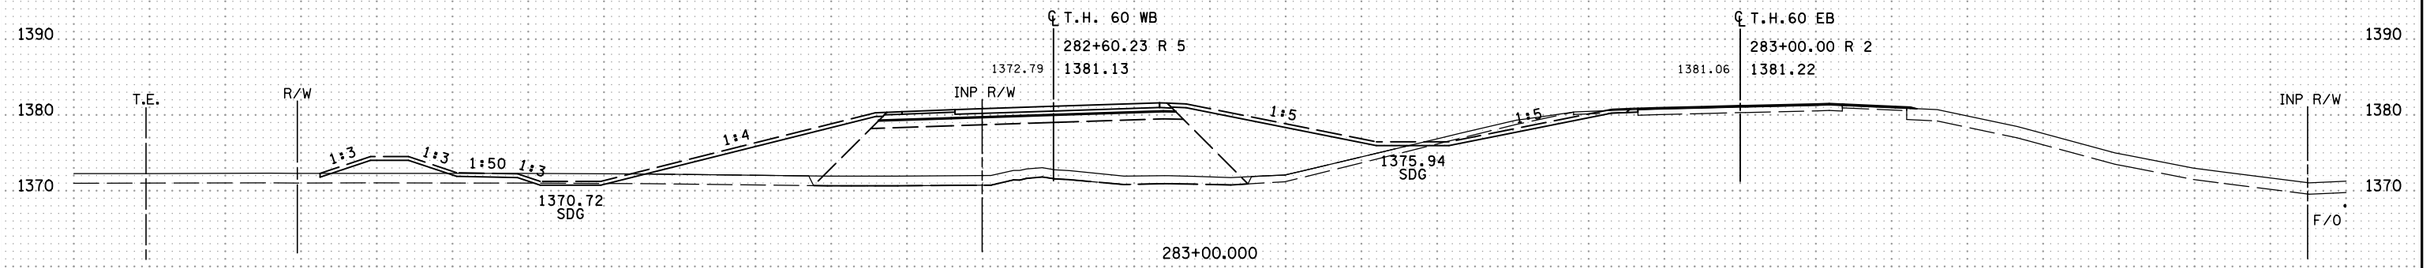

PRELIMINARY-
SUBJECT TO CHANGE
07/22/16

NO	DATE	DWN	DES	CKD	REVISION
0	10/07/16	HGO	PRS	BDB	INITIAL RELEASE FOR CONSTRUCTION

...\cd170369_xp_TH60EB.dgn

ALLIANT ENGINEERING
233 Park Ave S, Ste 300
Minneapolis, MN 55415
612.758.3080 MAIN
612.758.3099 FAX
www.alliant-inc.com

S.P. 1703-69 (T.H. 60) - WEST GAP

CROSS SECTIONS
T.H. 60
STA. 283+00.000 - 284+00.000

SHEET
X112
OF
X229

8:07:43 AM
7/22/2016
o:\pw_working\projectwise\sbarnett\dms34519\cd170369_xp_TH60EB.dgn

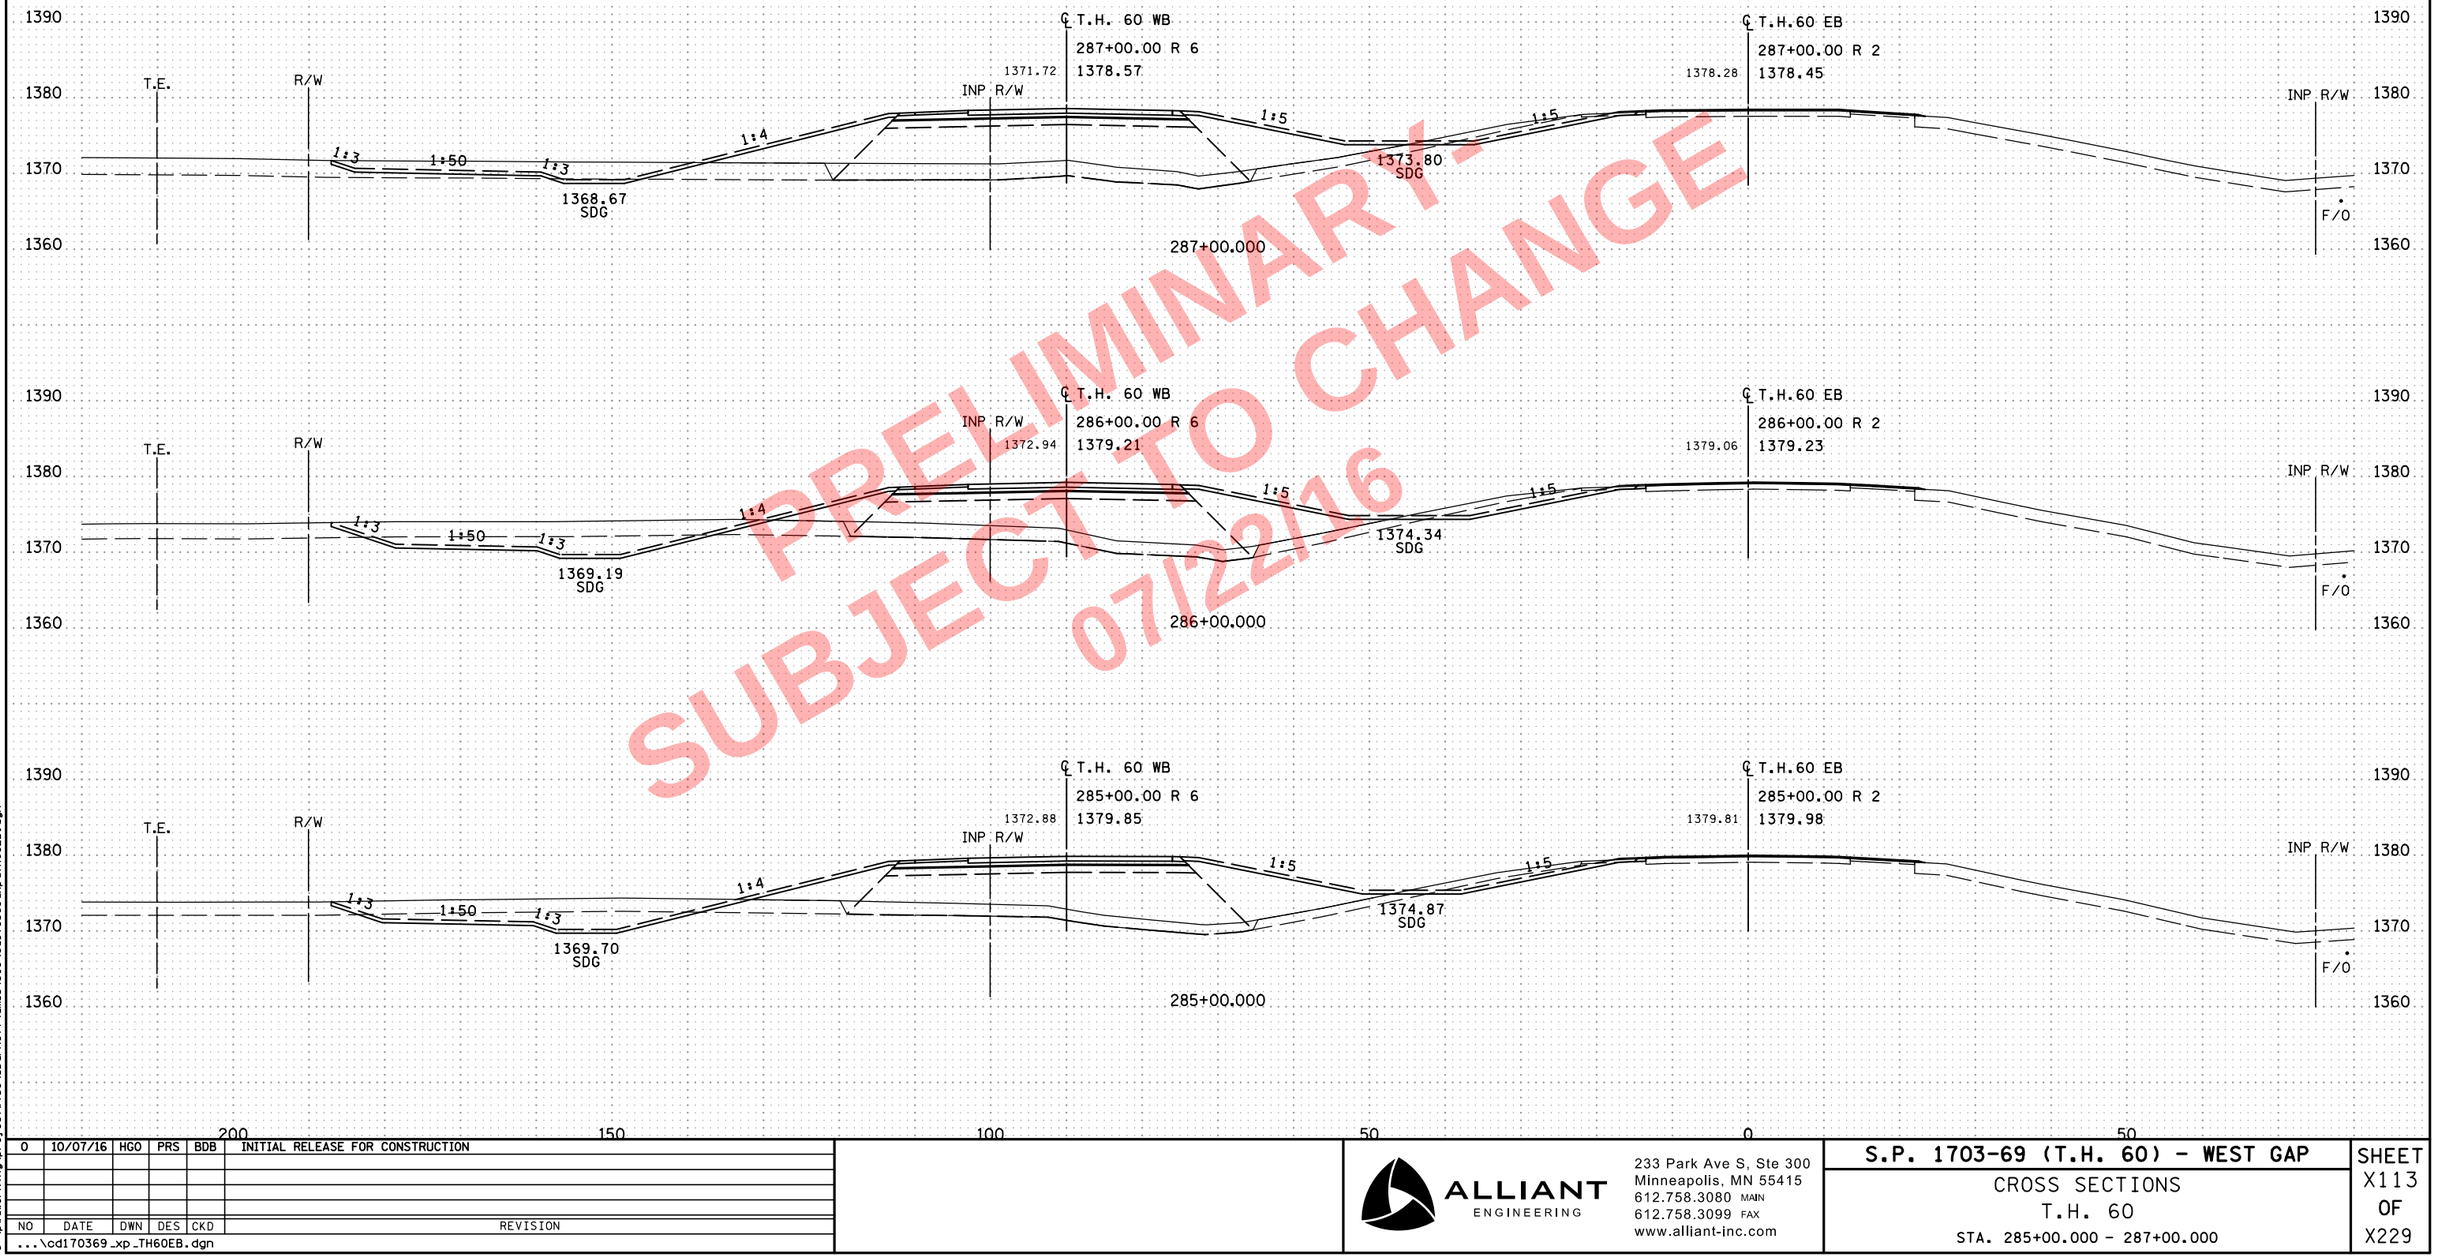

PRELIMINARY - SUBJECT TO CHANGE 07/22/16

NO	DATE	DWN	DES	CKD	REVISION
0	10/07/16	HGO	PRS	BDB	INITIAL RELEASE FOR CONSTRUCTION

...\cd170369_xp_TH60EB.dgn

8:07:44 AM
7/22/2016
c:\pw_working\projectwise\sbarnett\dms34519\cd170369_xp_TH60EB.dgn

ALLIANT ENGINEERING
233 Park Ave S, Ste 300
Minneapolis, MN 55415
612.758.3080 MAIN
612.758.3099 FAX
www.alliant-inc.com

S.P. 1703-69 (T.H. 60) - WEST GAP

CROSS SECTIONS
T.H. 60
STA. 285+00.000 - 287+00.000

SHEET
X113
OF
X229

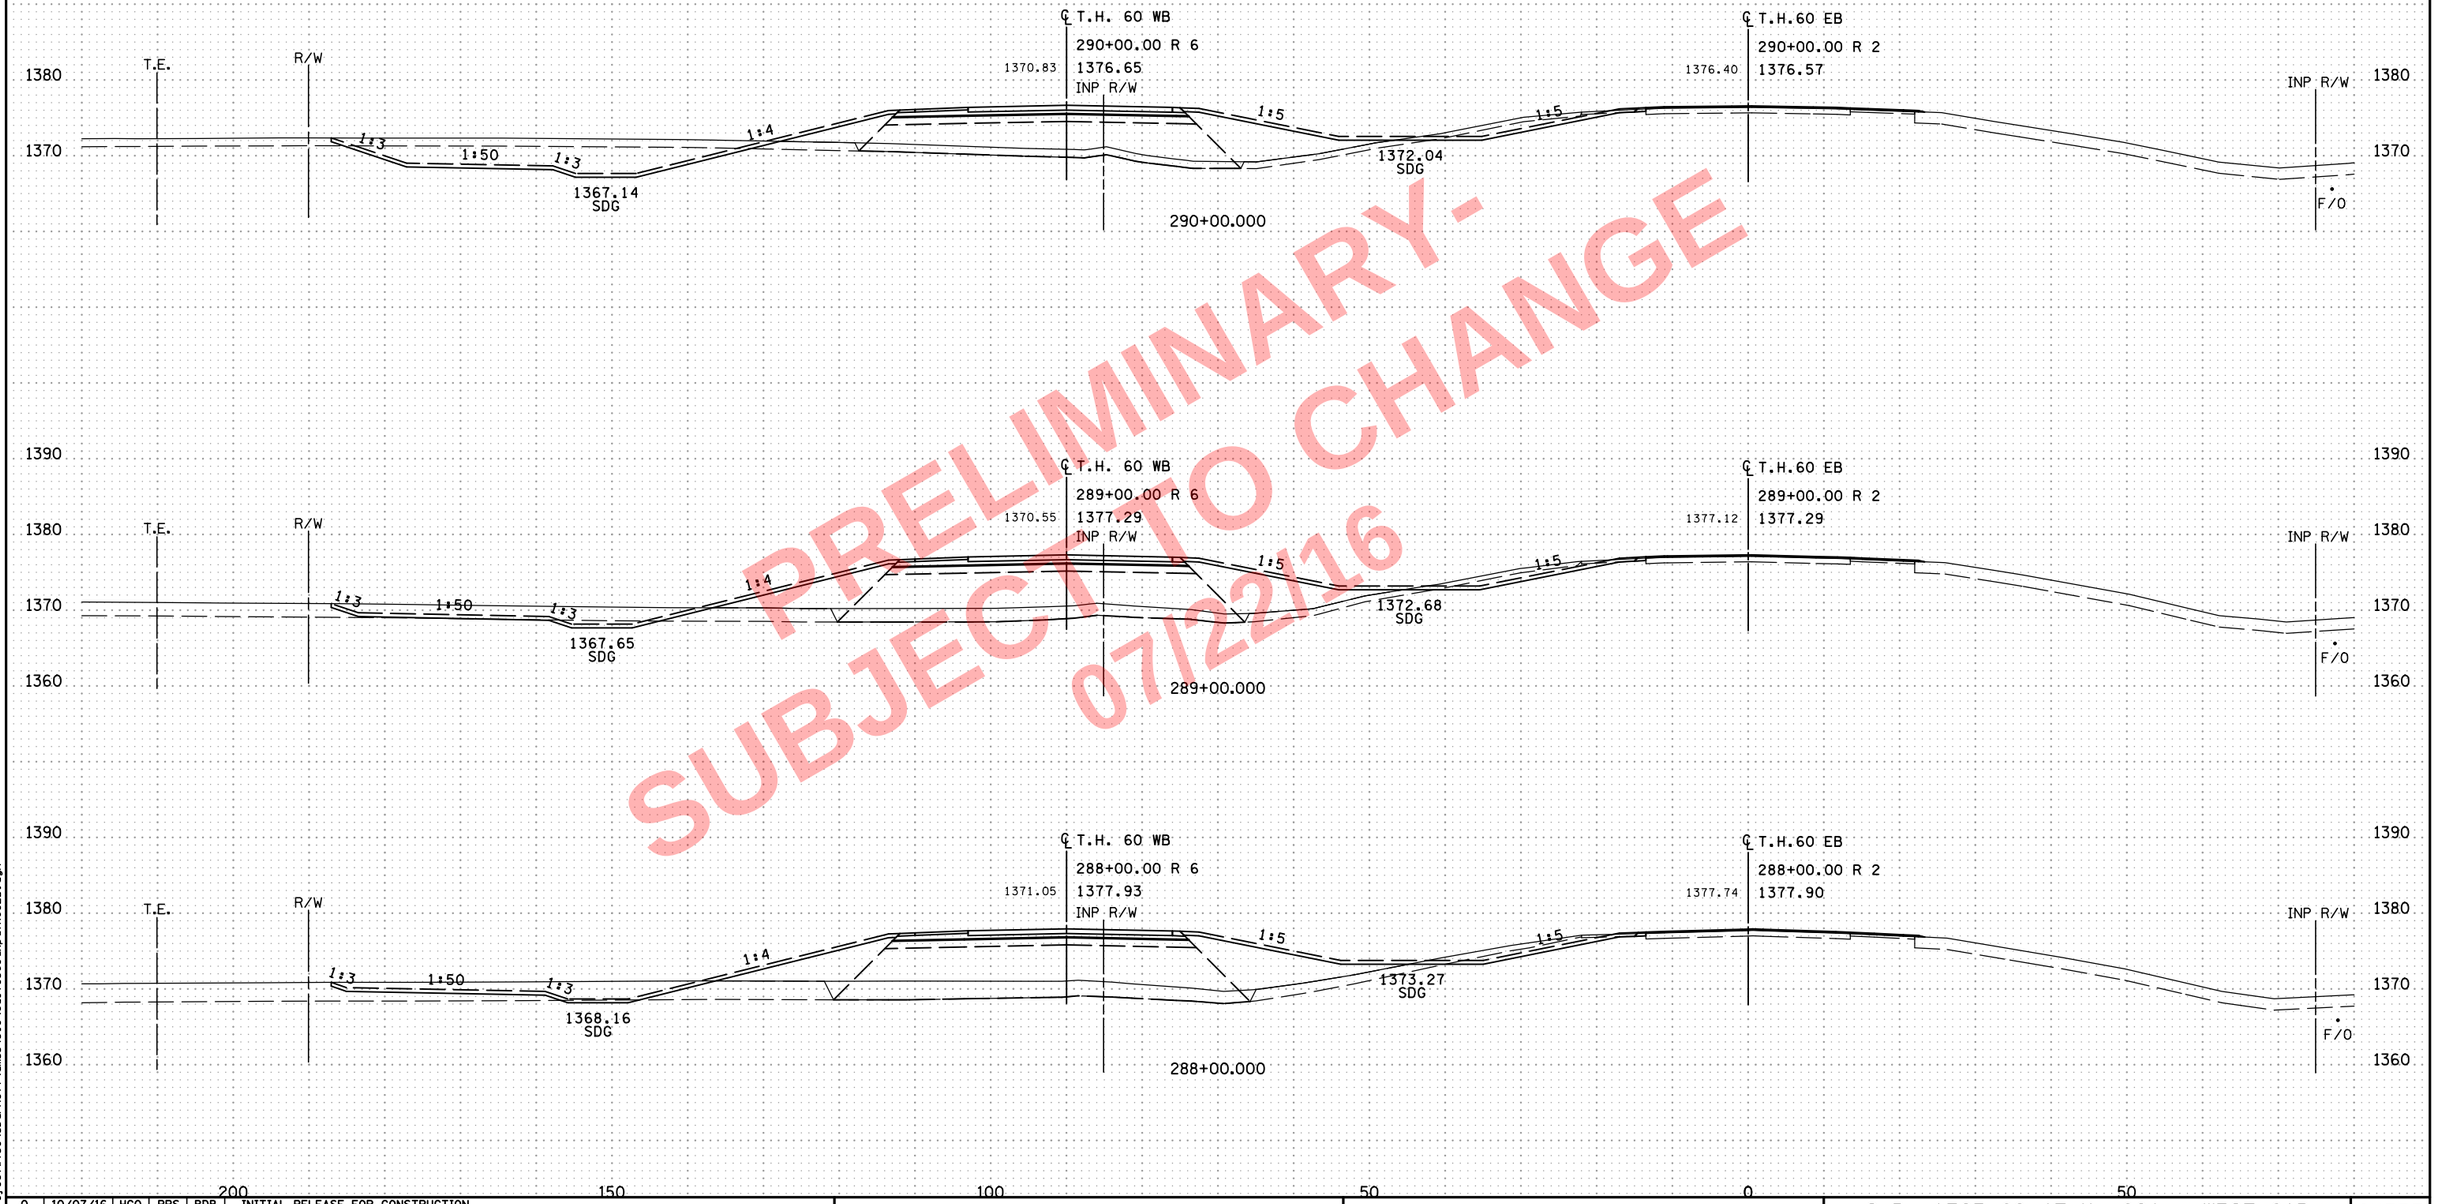

PRELIMINARY-
SUBJECT TO CHANGE
07/22/16

NO	DATE	DWN	DES	CKD	REVISION
0	10/07/16	HGO	PRS	BDB	INITIAL RELEASE FOR CONSTRUCTION

...\cd170369_xp_TH60EB.dgn

8:07:46 AM
7/22/2016
c:\pw_work\ngvprojectwise\sbarnett\dms34519\cd170369_xp_TH60EB.dgn

ALLIANT ENGINEERING
233 Park Ave S, Ste 300
Minneapolis, MN 55415
612.758.3080 MAIN
612.758.3099 FAX
www.alliant-inc.com

S.P. 1703-69 (T.H. 60) - WEST GAP

CROSS SECTIONS
T.H. 60
STA. 288+00.000 - 290+00.000

SHEET
X114
OF
X229

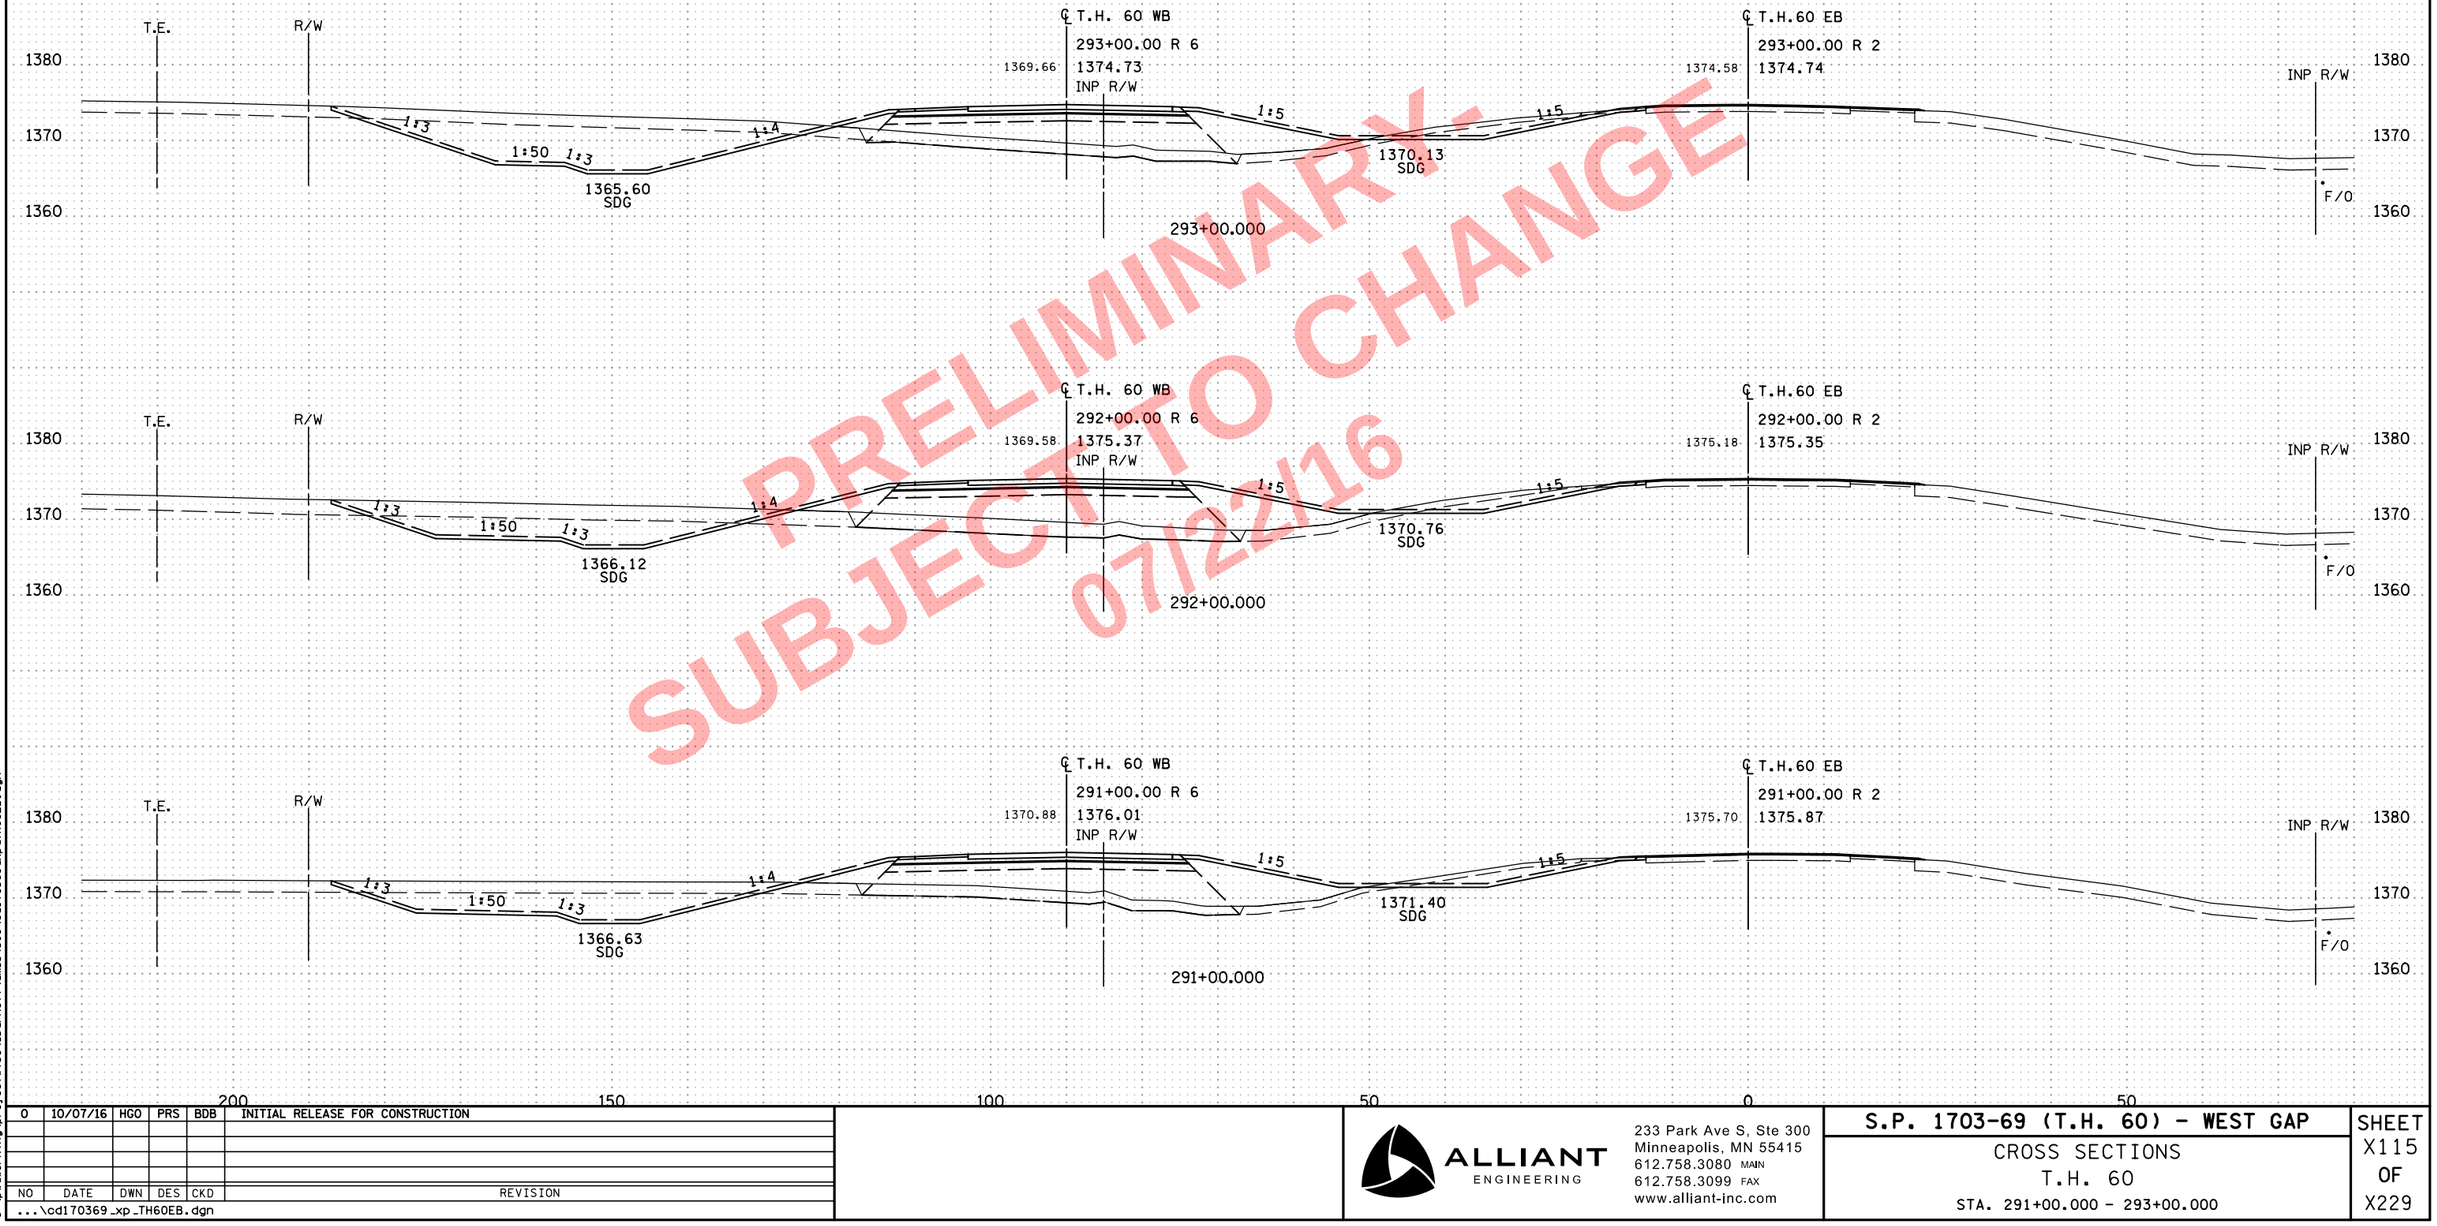

PRELIMINARY
SUBJECT TO CHANGE
07/22/16

NO	DATE	DWN	DES	CKD	REVISION
0	10/07/16	HGO	PRS	BDB	INITIAL RELEASE FOR CONSTRUCTION

...\cd170369_xp_TH60EB.dgn

8:07:48 AM
7/22/2016
c:\pw_working\projectwise\sbarnett\dms34519\cd170369_xp_TH60EB.dgn

ALLIANT ENGINEERING
233 Park Ave S, Ste 300
Minneapolis, MN 55415
612.758.3080 MAIN
612.758.3099 FAX
www.alliant-inc.com

S.P. 1703-69 (T.H. 60) - WEST GAP

CROSS SECTIONS
T.H. 60
STA. 291+00.000 - 293+00.000

SHEET
X115
OF
X229

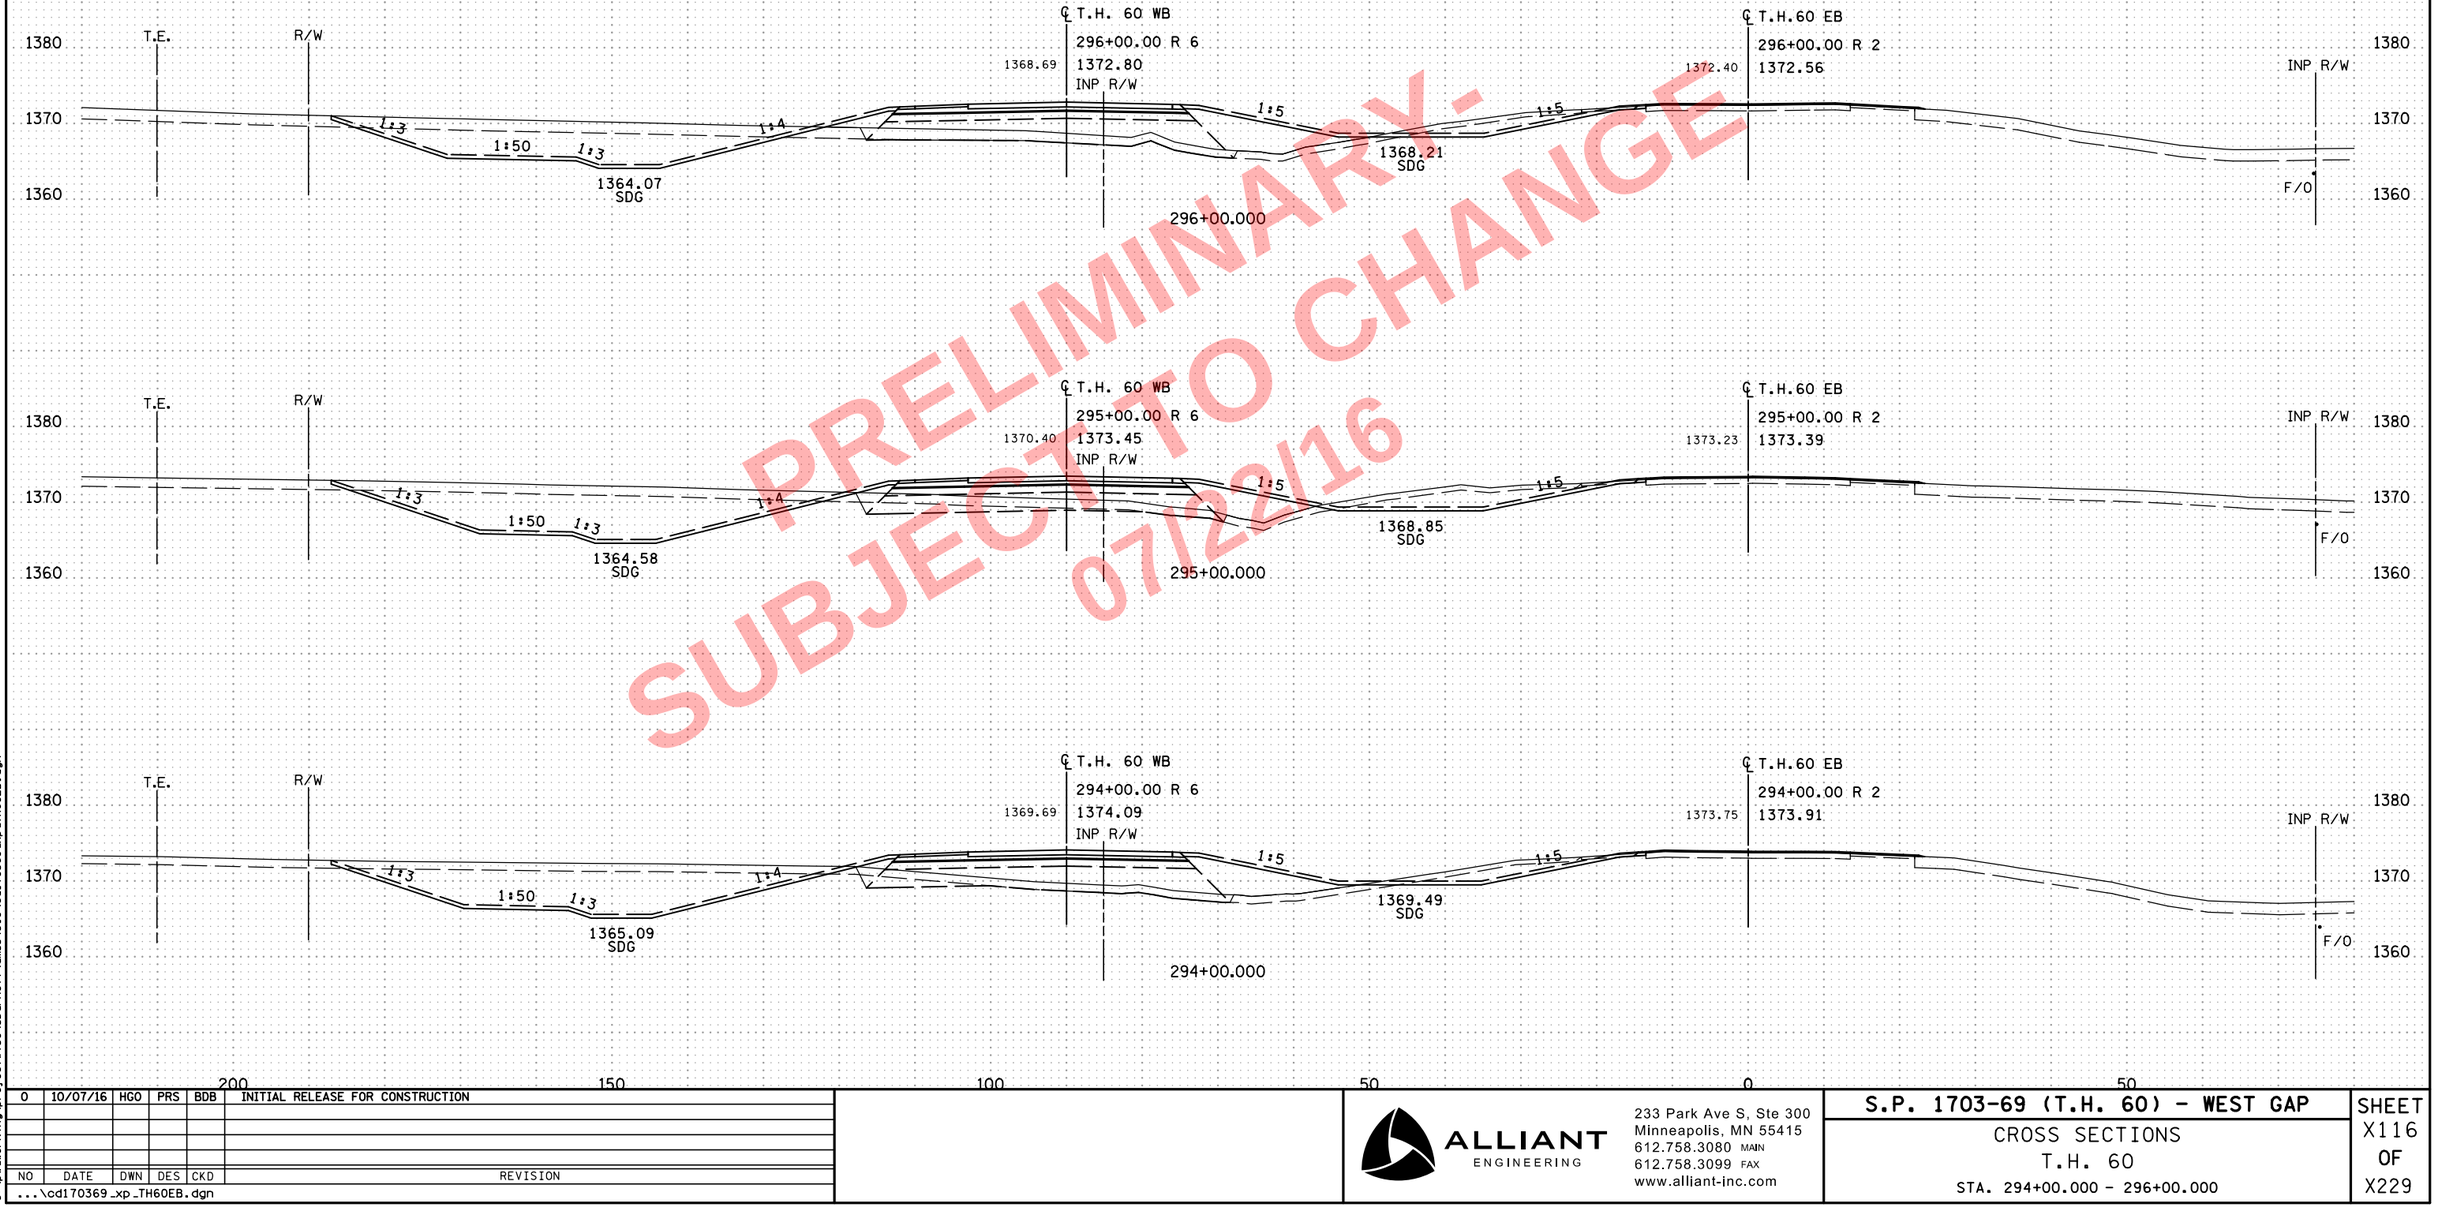

PRELIMINARY-
SUBJECT TO CHANGE
07/22/16

NO	DATE	DWN	DES	CKD	REVISION
0	10/07/16	HGO	PRS	BDB	INITIAL RELEASE FOR CONSTRUCTION

...\cd170369_xp_TH60EB.dgn

8:07:49 AM
7/22/2016
c:\pw_working\projectwise\sbarnett\dms34519\cd170369_xp_TH60EB.dgn

ALLIANT ENGINEERING
233 Park Ave S, Ste 300
Minneapolis, MN 55415
612.758.3080 MAIN
612.758.3099 FAX
www.alliant-inc.com

S.P. 1703-69 (T.H. 60) - WEST GAP

CROSS SECTIONS
T.H. 60
STA. 294+00.000 - 296+00.000

SHEET
X116
OF
X229

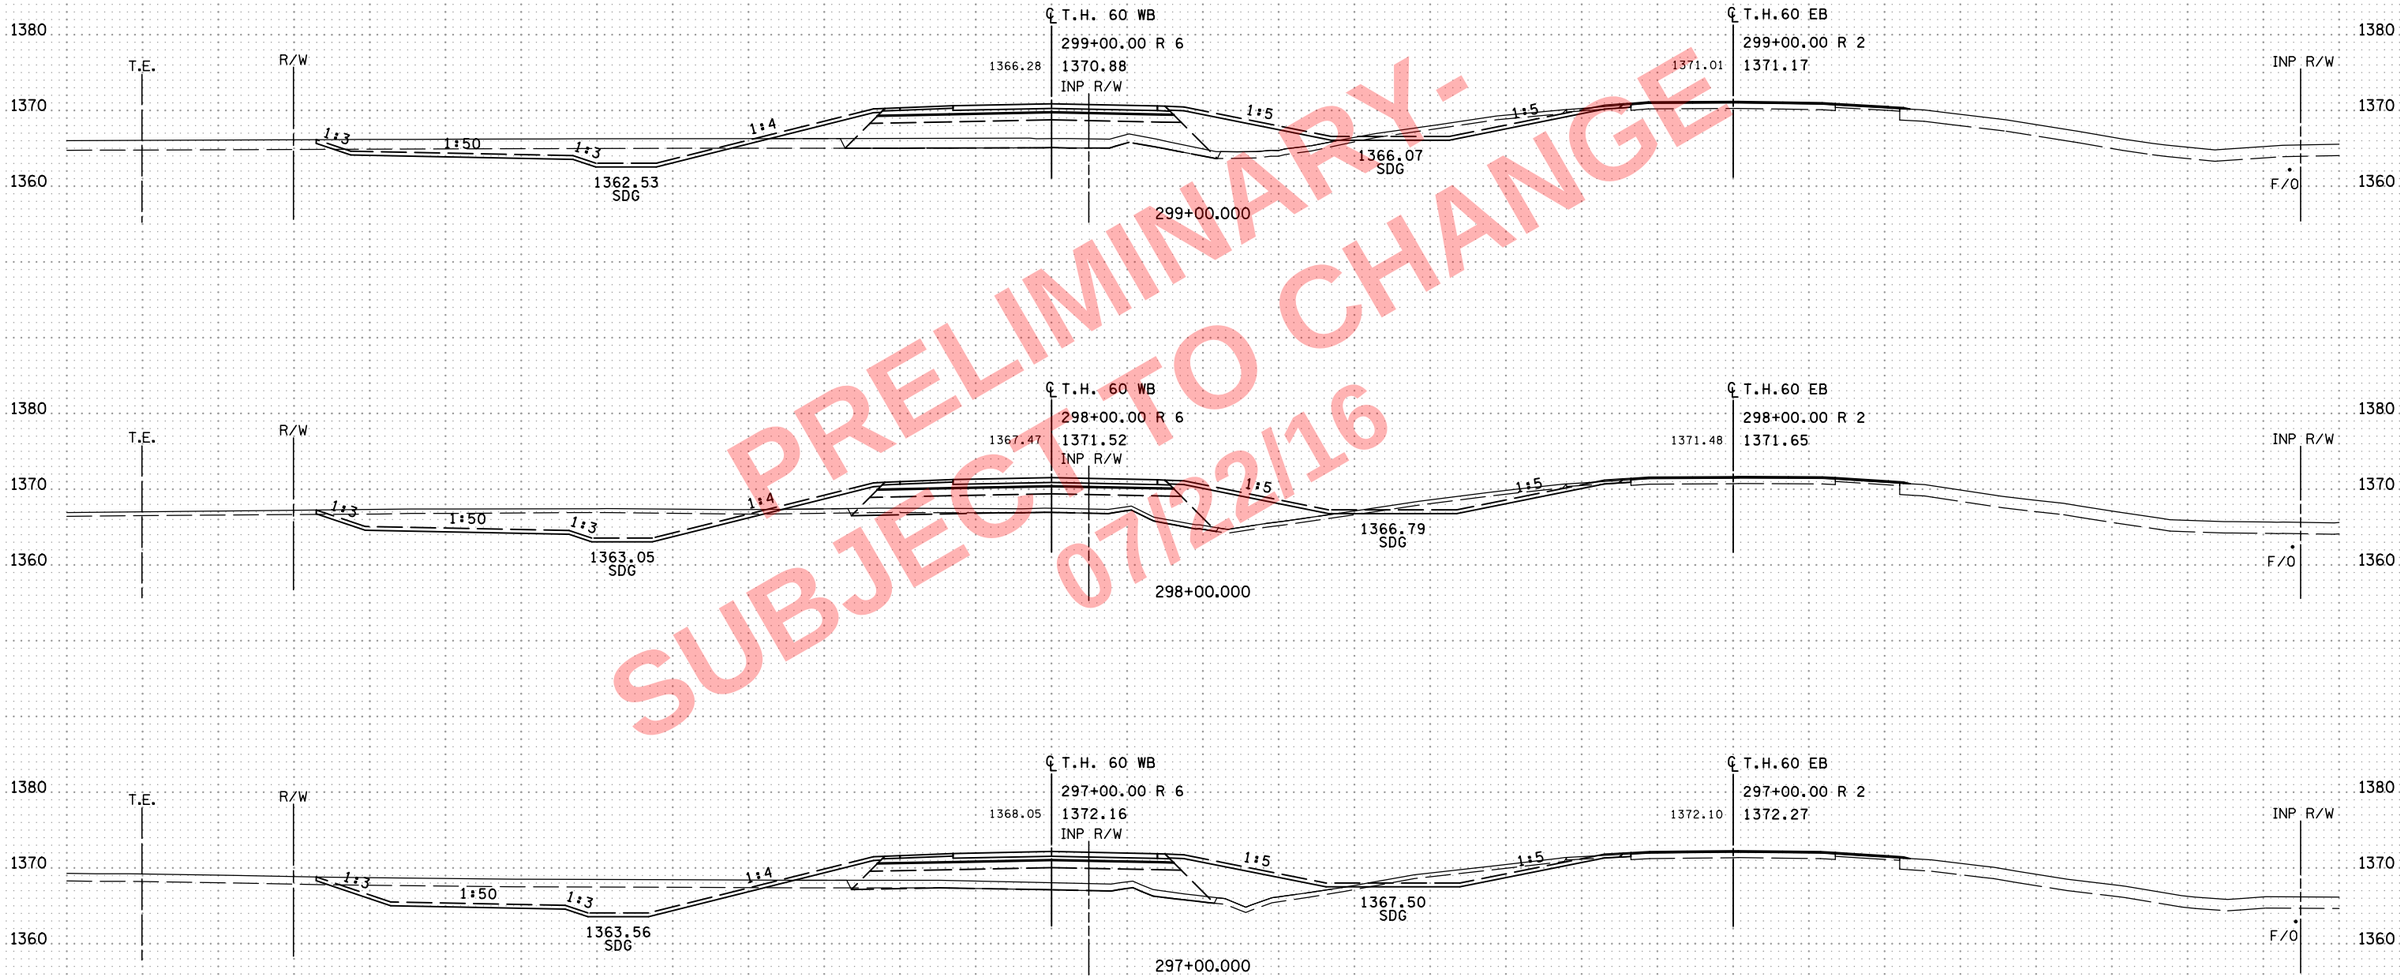

PRELIMINARY-
SUBJECT TO CHANGE
07/22/16

NO	DATE	DWN	DES	CKD	REVISION
0	10/07/16	HGO	PRS	BDB	INITIAL RELEASE FOR CONSTRUCTION

...\cd170369_xp_TH60EB.dgn

ALLIANT ENGINEERING
233 Park Ave S, Ste 300
Minneapolis, MN 55415
612.758.3080 MAIN
612.758.3099 FAX
www.alliant-inc.com

S.P. 1703-69 (T.H. 60) - WEST GAP

CROSS SECTIONS
T.H. 60
STA. 297+00.000 - 299+00.000

SHEET X117 OF X229

8:07:50 AM
7/22/2016
c:\pw_working\projectwise\sbarnett\dms34519\cd170369_xp_TH60EB.dgn

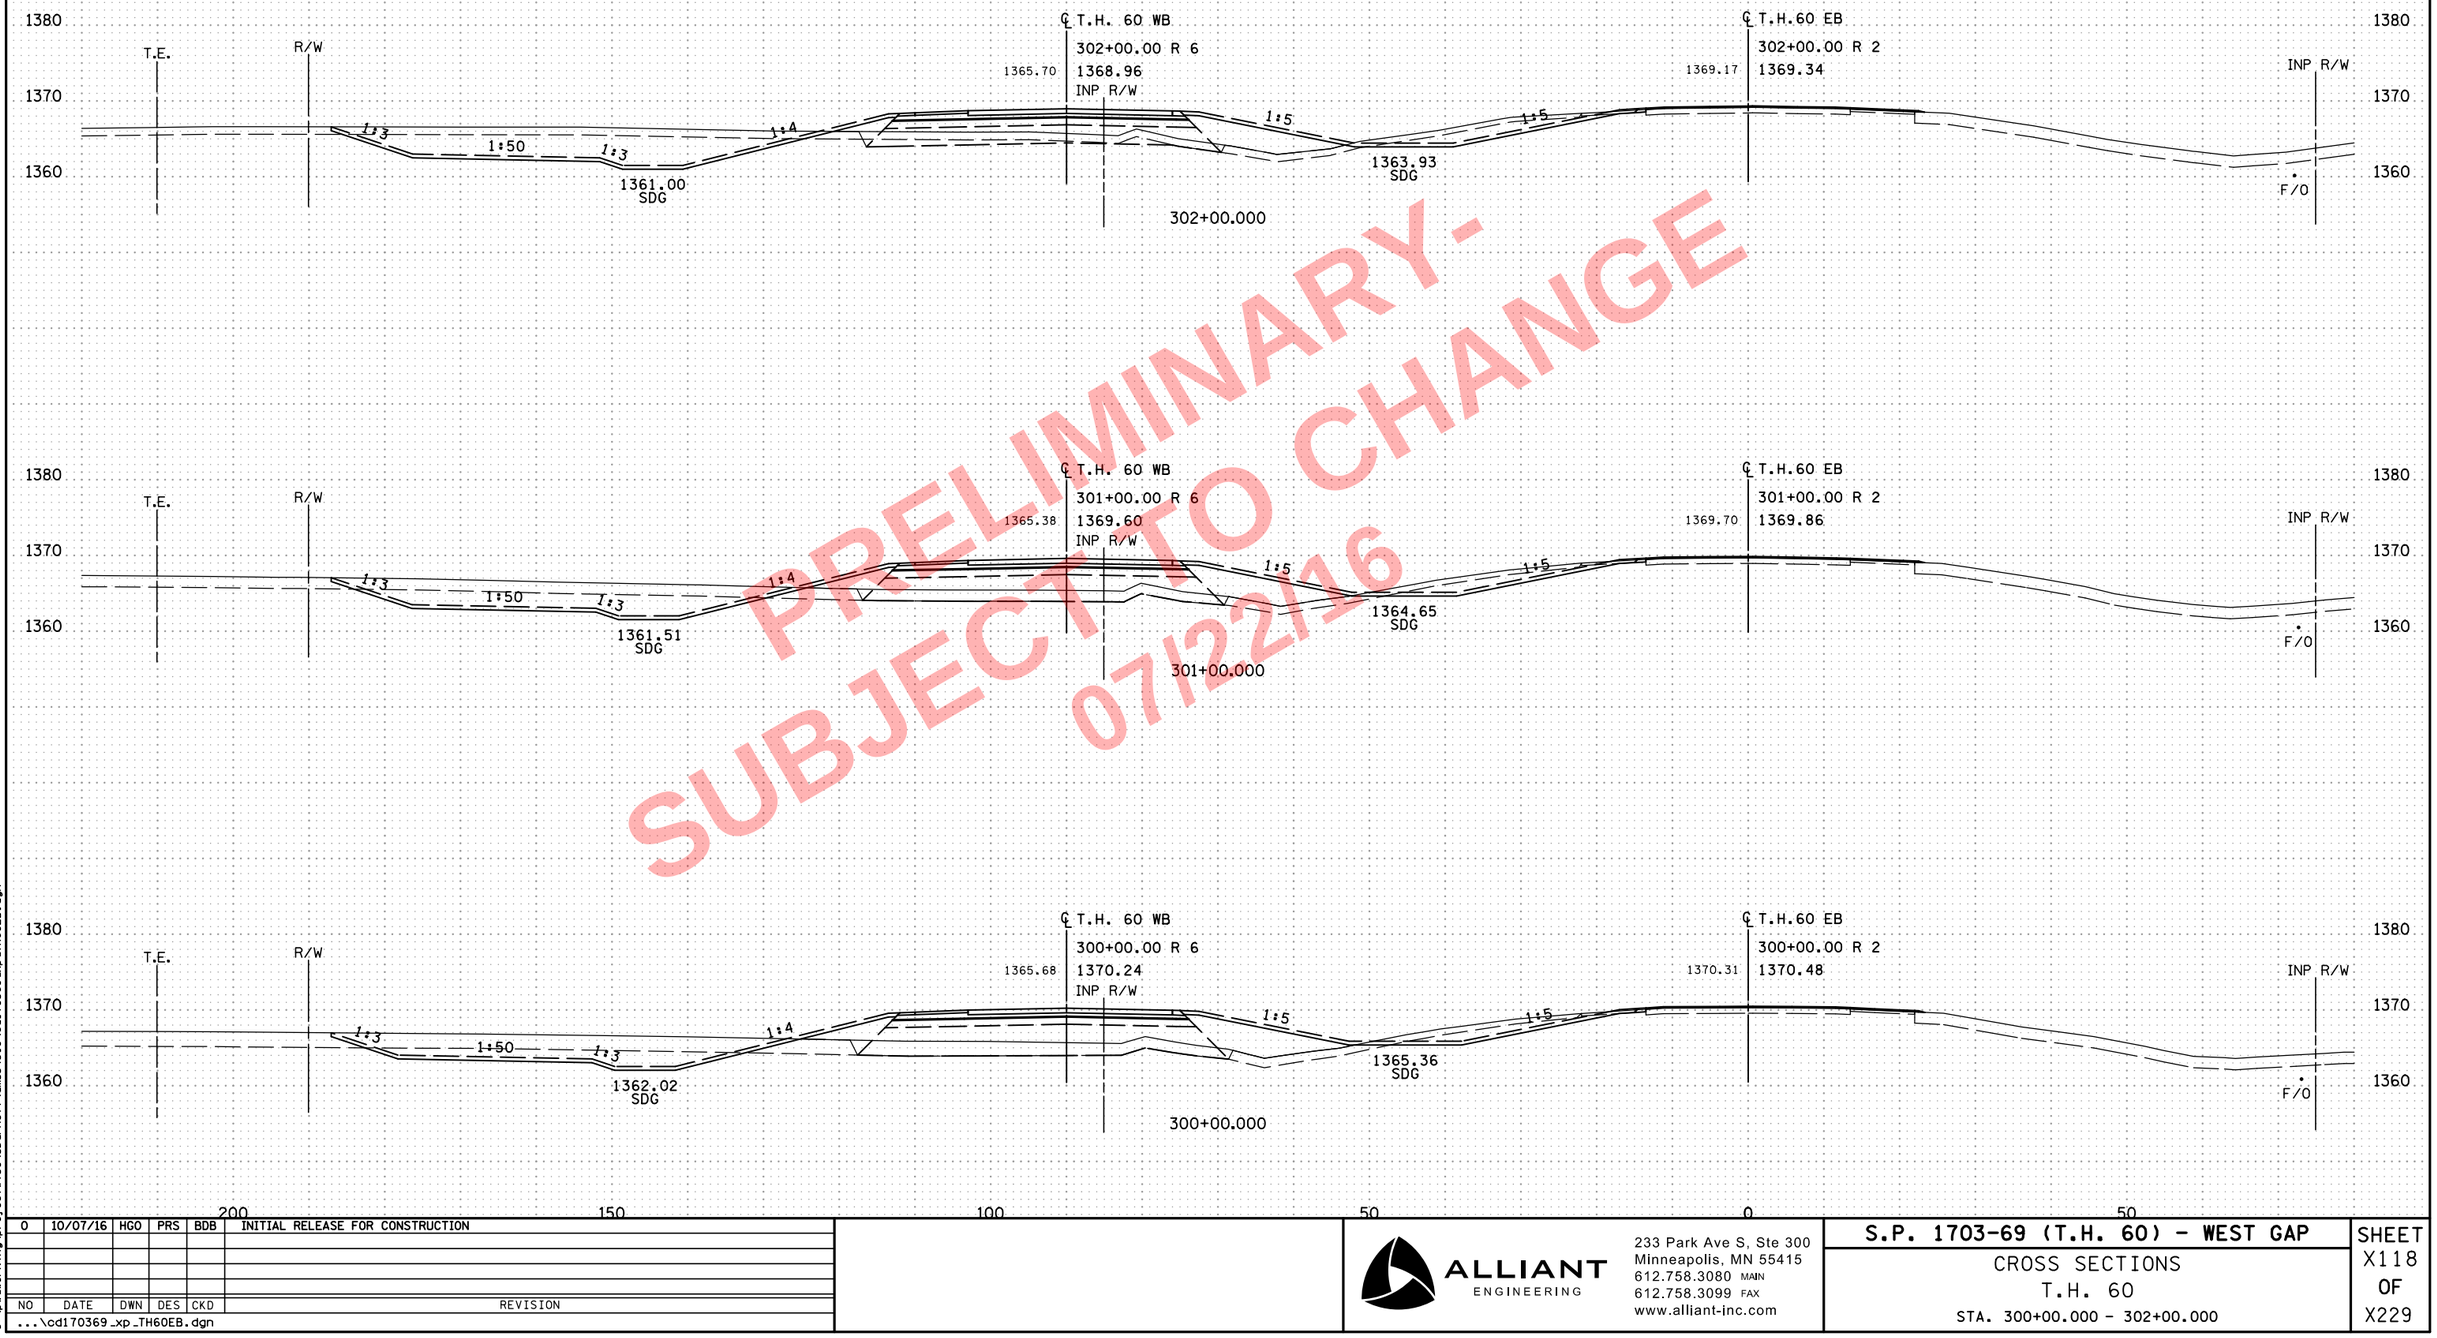

PRELIMINARY-
SUBJECT TO CHANGE
07/22/16

NO	DATE	DWN	DES	CKD	REVISION
0	10/07/16	HGO	PRS	BDB	INITIAL RELEASE FOR CONSTRUCTION

...\cd170369_xp_TH60EB.dgn

8:07:52 AM
7/22/2016
c:\pw_work\ngv\projectwise\sbarnett\dms34519\cd170369_xp_TH60EB.dgn

ALLIANT ENGINEERING
233 Park Ave S, Ste 300
Minneapolis, MN 55415
612.758.3080 MAIN
612.758.3099 FAX
www.alliant-inc.com

S.P. 1703-69 (T.H. 60) - WEST GAP

CROSS SECTIONS
T.H. 60
STA. 300+00.000 - 302+00.000

SHEET
X118
OF
X229

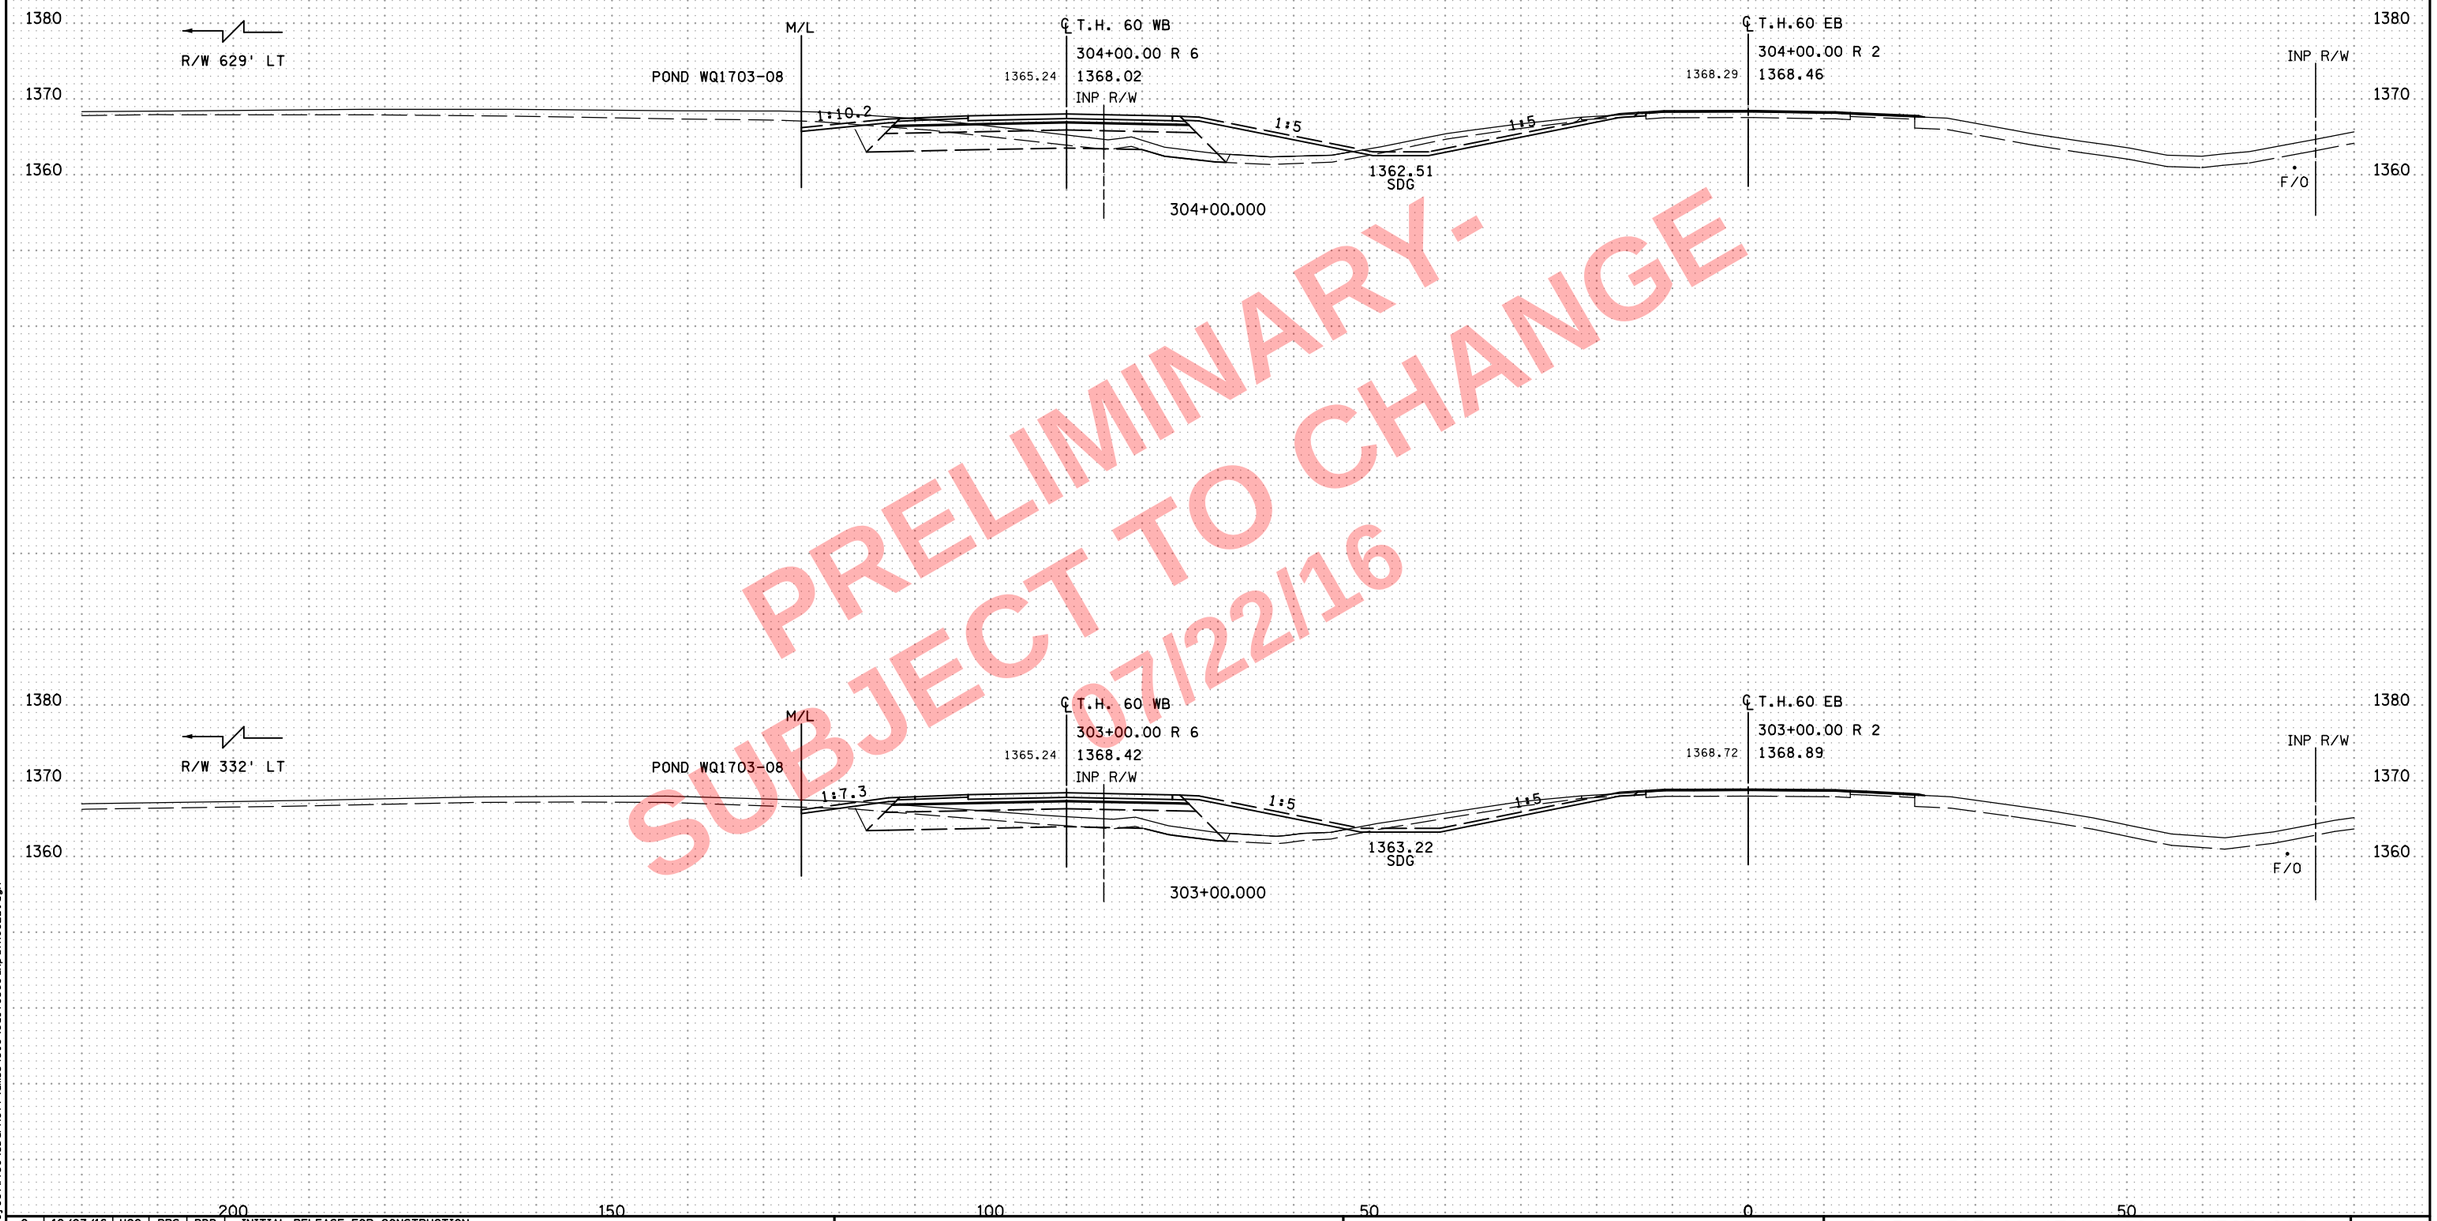

PRELIMINARY-
SUBJECT TO CHANGE
07/22/16

NO	DATE	DWN	DES	CKD	REVISION
0	10/07/16	HGO	PRS	BDB	INITIAL RELEASE FOR CONSTRUCTION

...\cd170369_xp_TH60EB.dgn

8:07:53 AM
7/22/2016
c:\pw_working\projectwise\sbarnett\dms34519\cd170369_xp_TH60EB.dgn

ALLIANT ENGINEERING
233 Park Ave S, Ste 300
Minneapolis, MN 55415
612.758.3080 MAIN
612.758.3099 FAX
www.alliant-inc.com

S.P. 1703-69 (T.H. 60) - WEST GAP

CROSS SECTIONS
T.H. 60
STA. 302+01.000 - 304+00.000

SHEET
X119
OF
X229

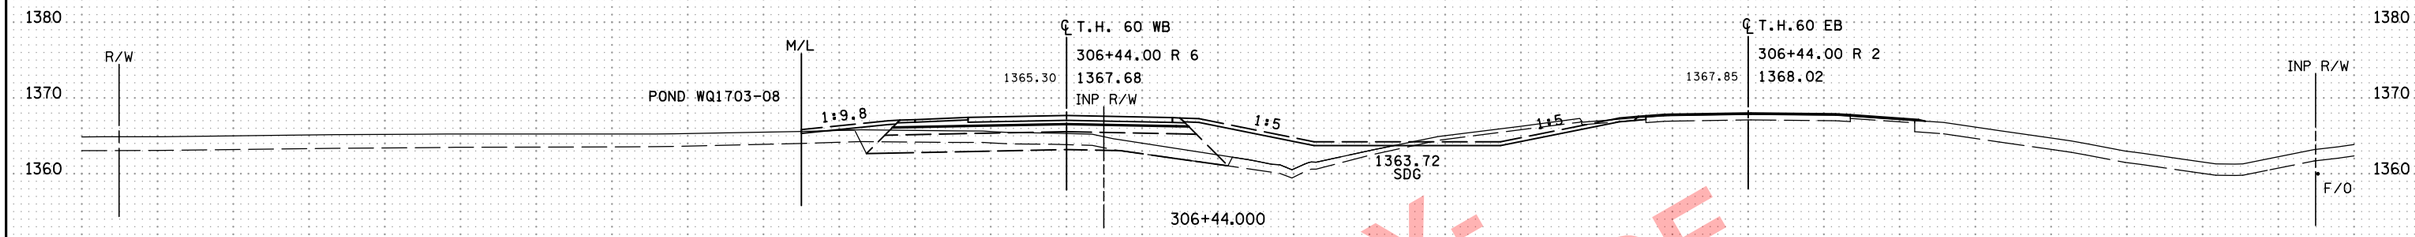

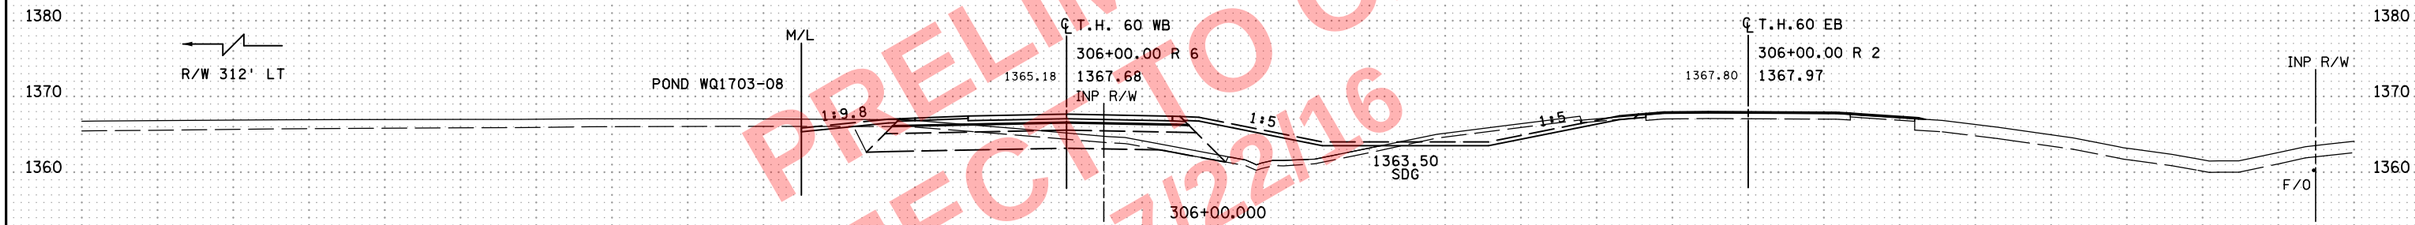

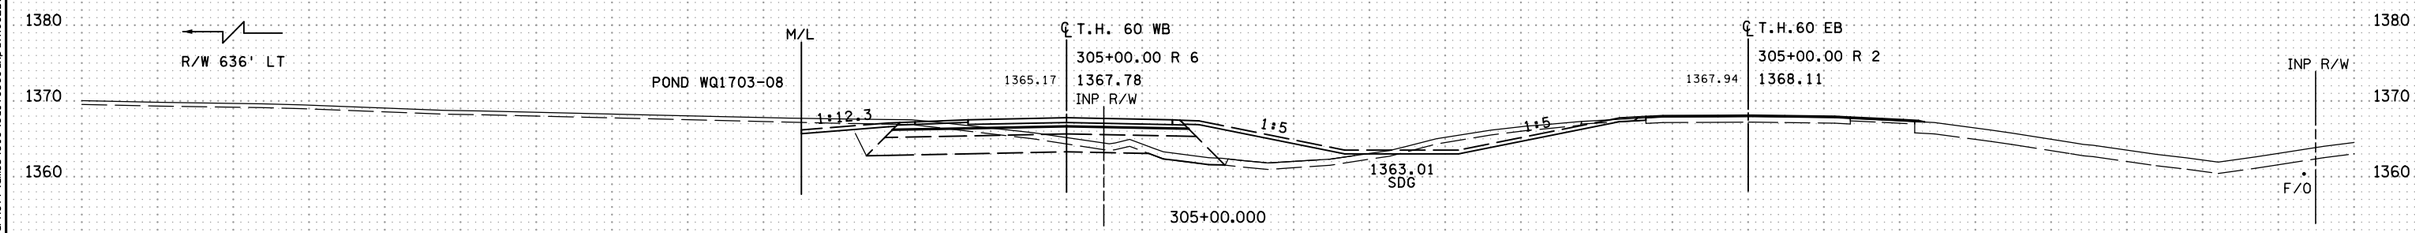

PRELIMINARY-
SUBJECT TO CHANGE
07/22/16

200 150 100 50 0 50

NO	DATE	DWN	DES	CKD	REVISION
0	10/07/16	HGO	PRS	BDB	INITIAL RELEASE FOR CONSTRUCTION

...\cd170369_xp_TH60EB.dgn

ALLIANT ENGINEERING
233 Park Ave S, Ste 300
Minneapolis, MN 55415
612.758.3080 MAIN
612.758.3099 FAX
www.alliant-inc.com

S.P. 1703-69 (T.H. 60) - WEST GAP

CROSS SECTIONS
T.H. 60
STA. 305+00.000 - 306+44.000

SHEET X120 OF X229

8:07:55 AM
7/22/2016
c:\pw_work\hg\projectwise\sbarnett\dms34519\cd170369_xp_TH60EB.dgn

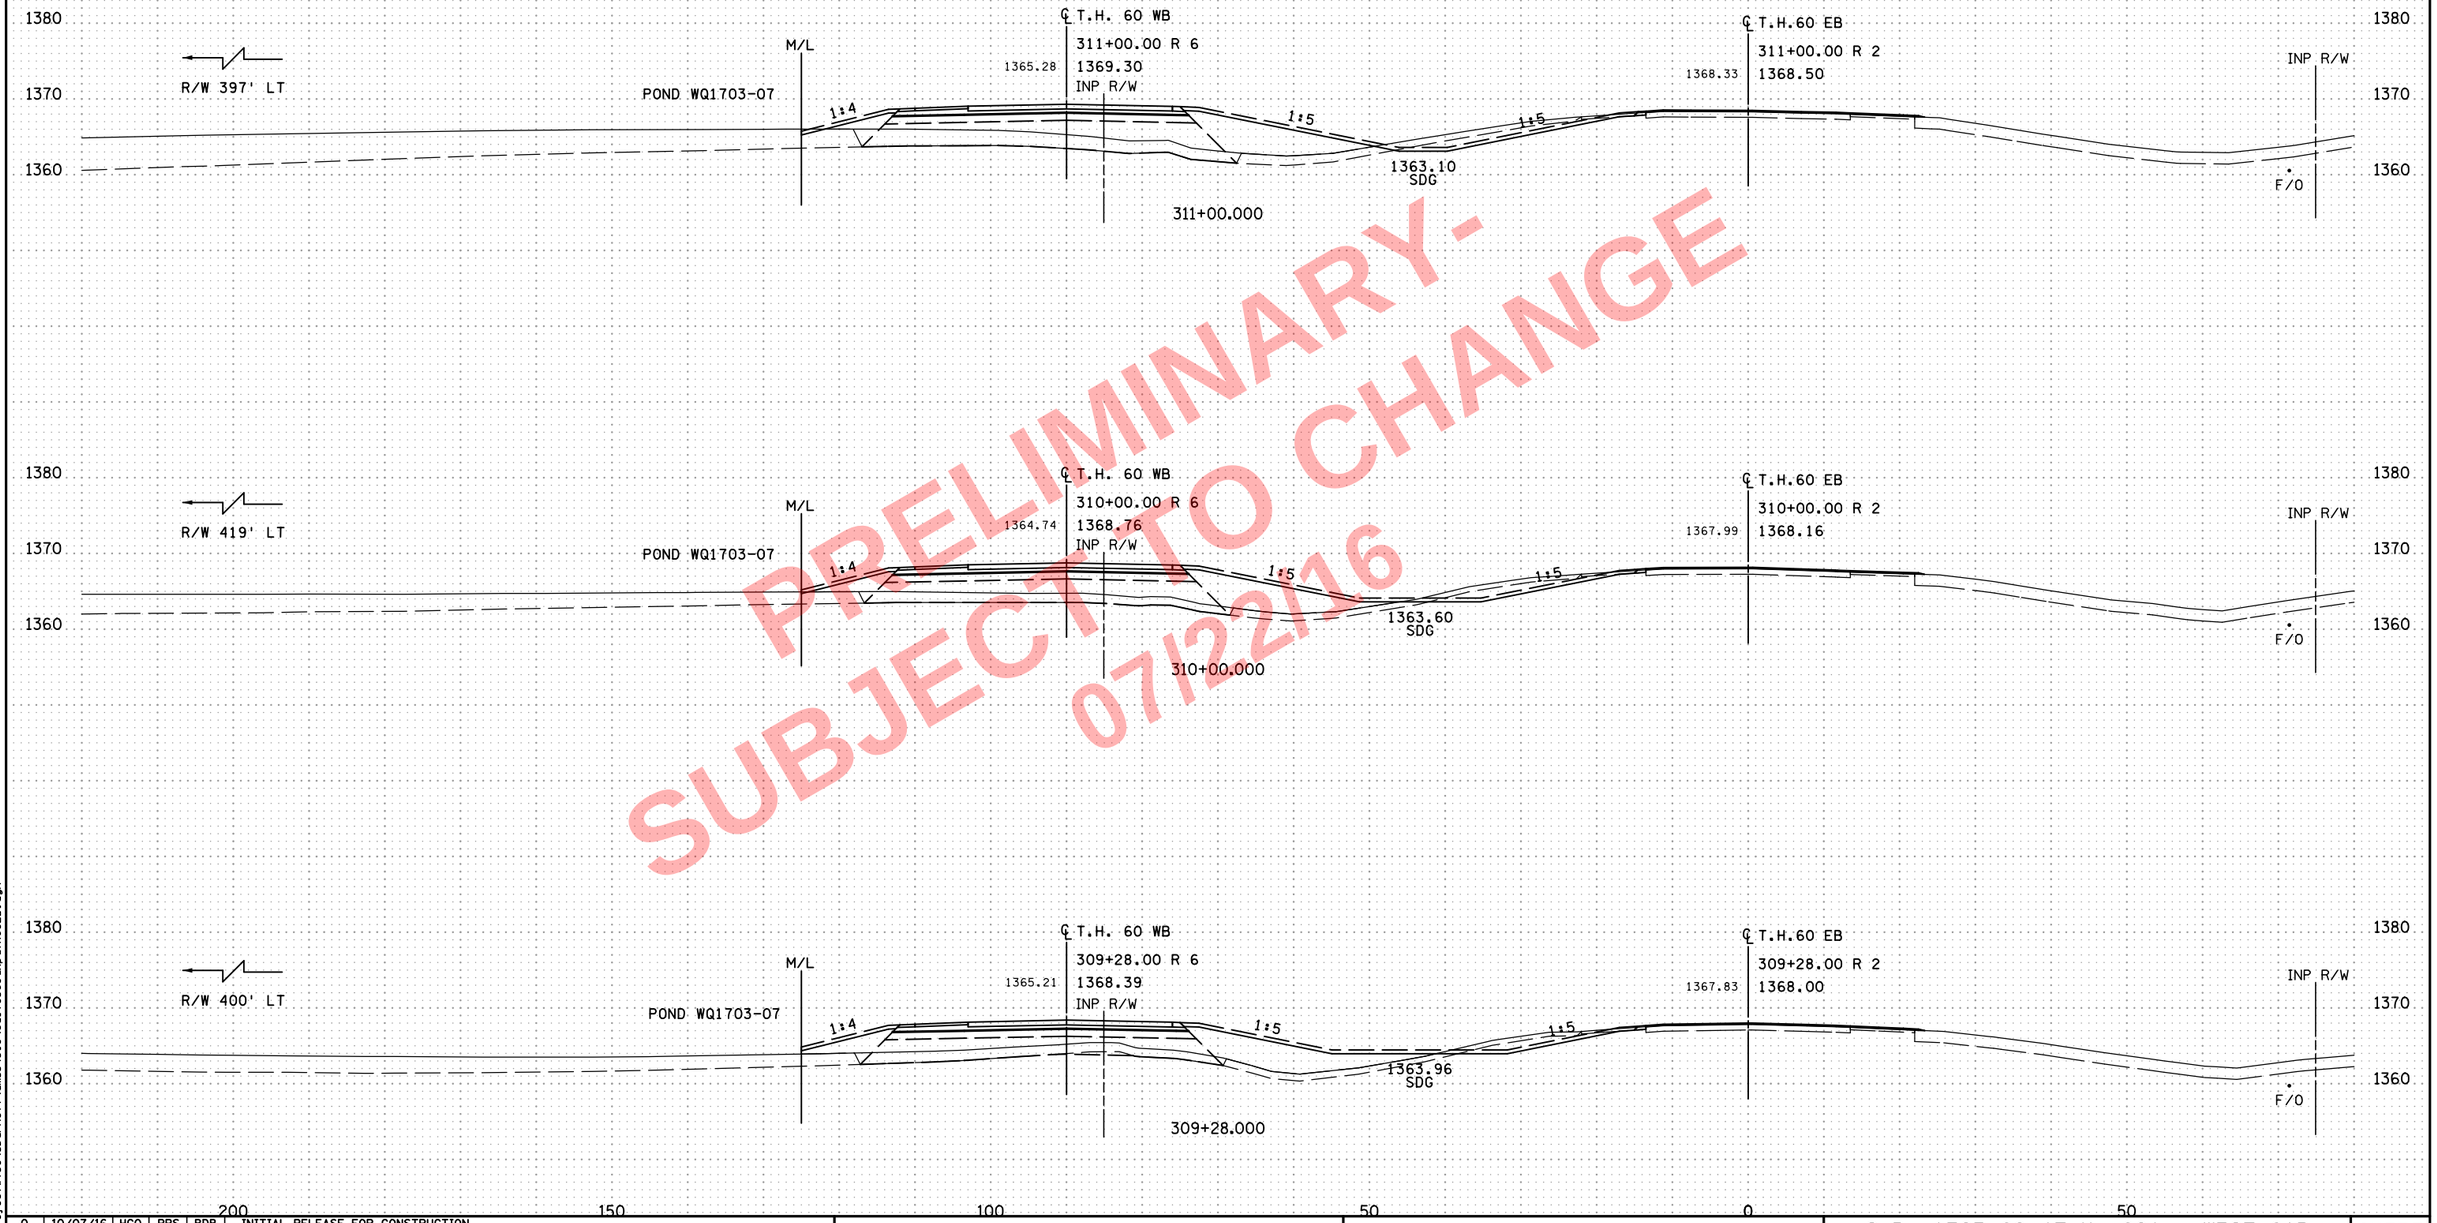

PRELIMINARY-
SUBJECT TO CHANGE
07/22/16

NO	DATE	DWN	DES	CKD	REVISION
0	10/07/16	HGO	PRS	BDB	INITIAL RELEASE FOR CONSTRUCTION

...\cd170369_xp_TH60EB.dgn

8:07:56 AM
7/22/2016
o:\pw_working\projectwise\sbarnett\dms34519\cd170369_xp_TH60EB.dgn

ALLIANT ENGINEERING
233 Park Ave S, Ste 300
Minneapolis, MN 55415
612.758.3080 MAIN
612.758.3099 FAX
www.alliant-inc.com

S.P. 1703-69 (T.H. 60) - WEST GAP

CROSS SECTIONS
T.H. 60
STA. 309+28.000 - 311+00.000

SHEET X121 OF X229

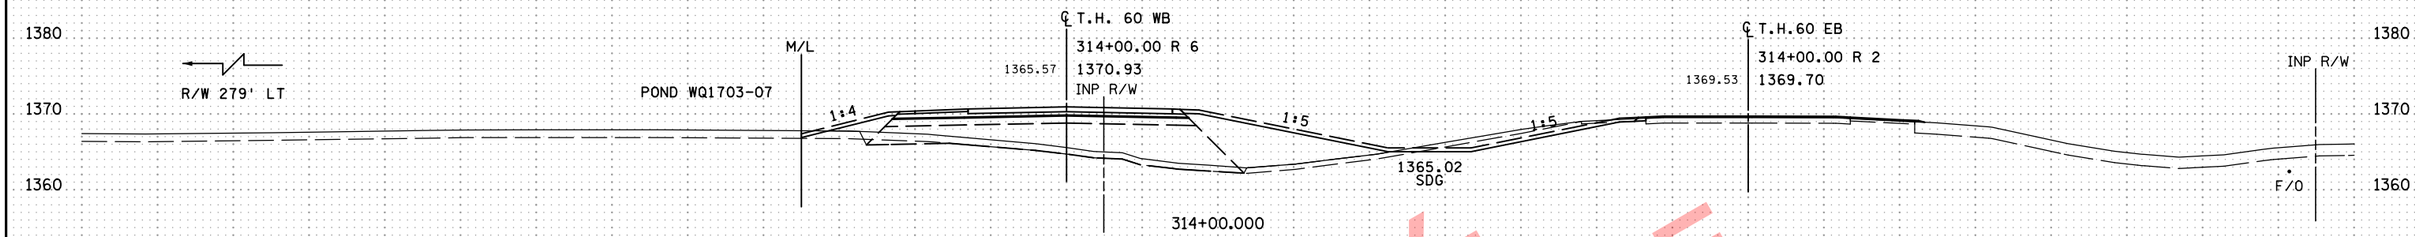

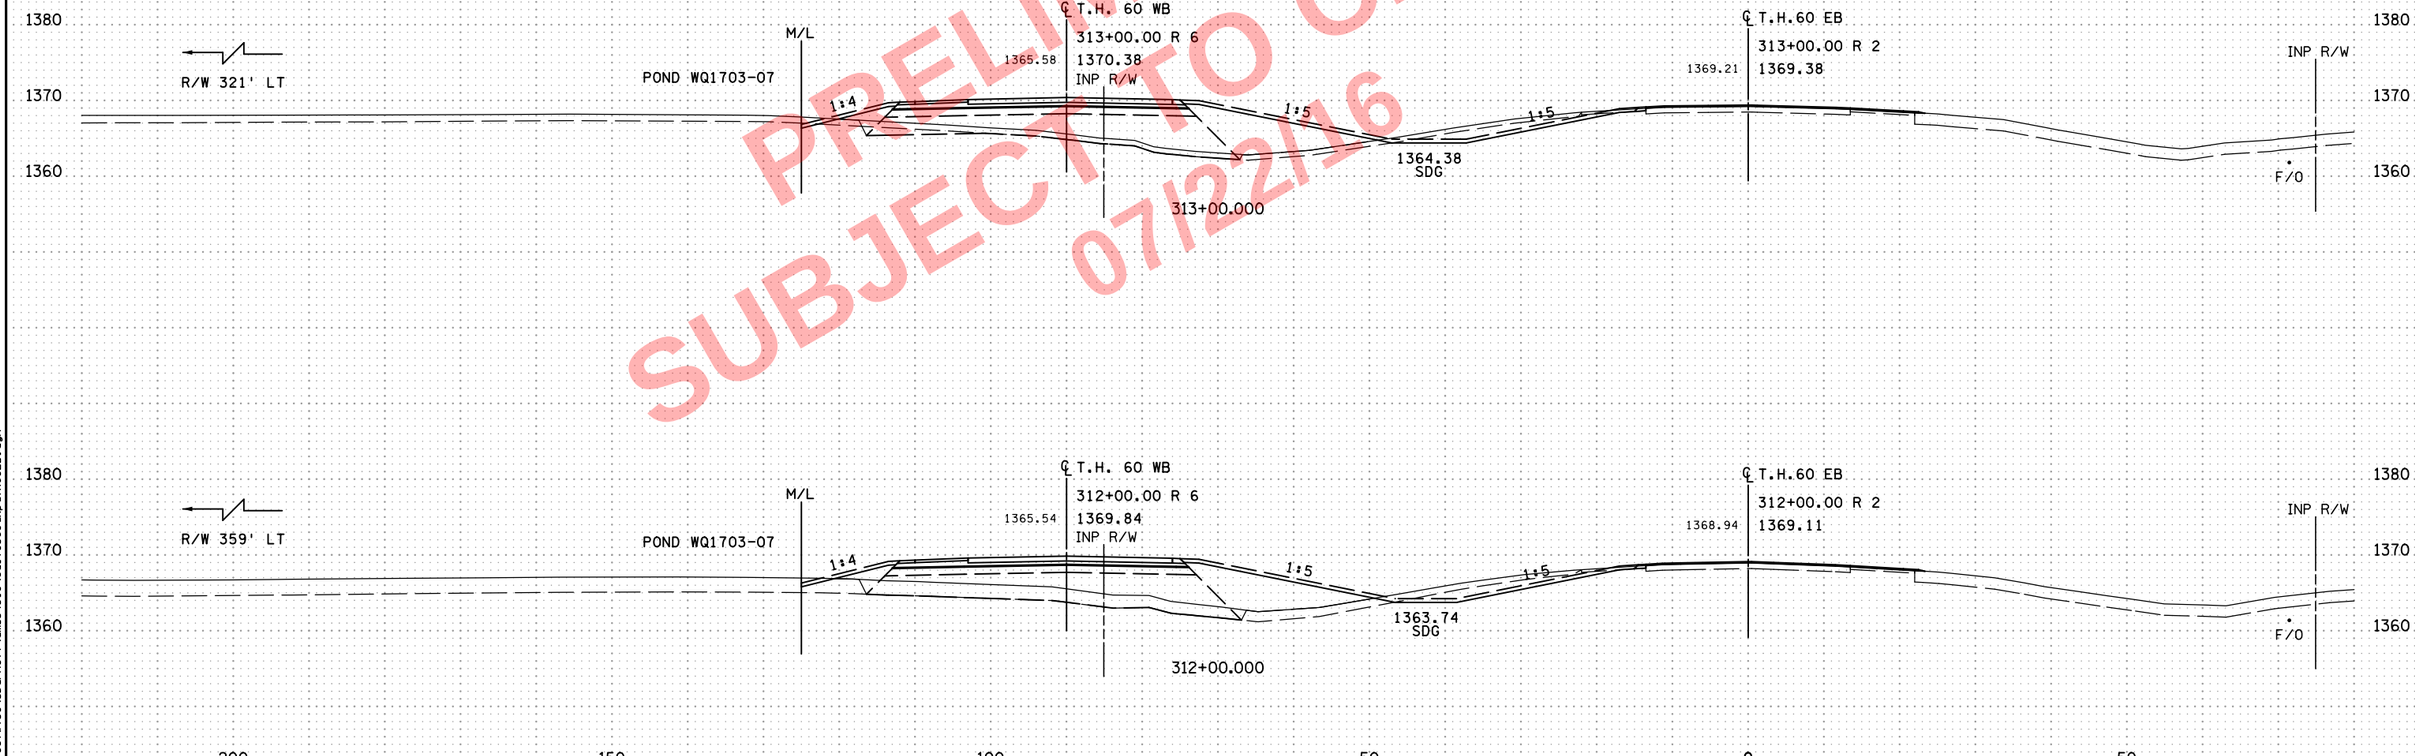

PRELIMINARY-
SUBJECT TO CHANGE
07/22/16

200 150 100 50 0 50

NO	DATE	DWN	DES	CKD	REVISION
0	10/07/16	HGO	PRS	BDB	INITIAL RELEASE FOR CONSTRUCTION

...\cd170369_xp_TH60EB.dgn

ALLIANT ENGINEERING
233 Park Ave S, Ste 300
Minneapolis, MN 55415
612.758.3080 MAIN
612.758.3099 FAX
www.alliant-inc.com

S.P. 1703-69 (T.H. 60) - WEST GAP

CROSS SECTIONS
T.H. 60
STA. 312+00.000 - 314+00.000

SHEET X122 OF X229

8:07:58 AM
7/22/2016
o:\pw_working\projectwise\sbarnett\dms34519\cd170369_xp_TH60EB.dgn

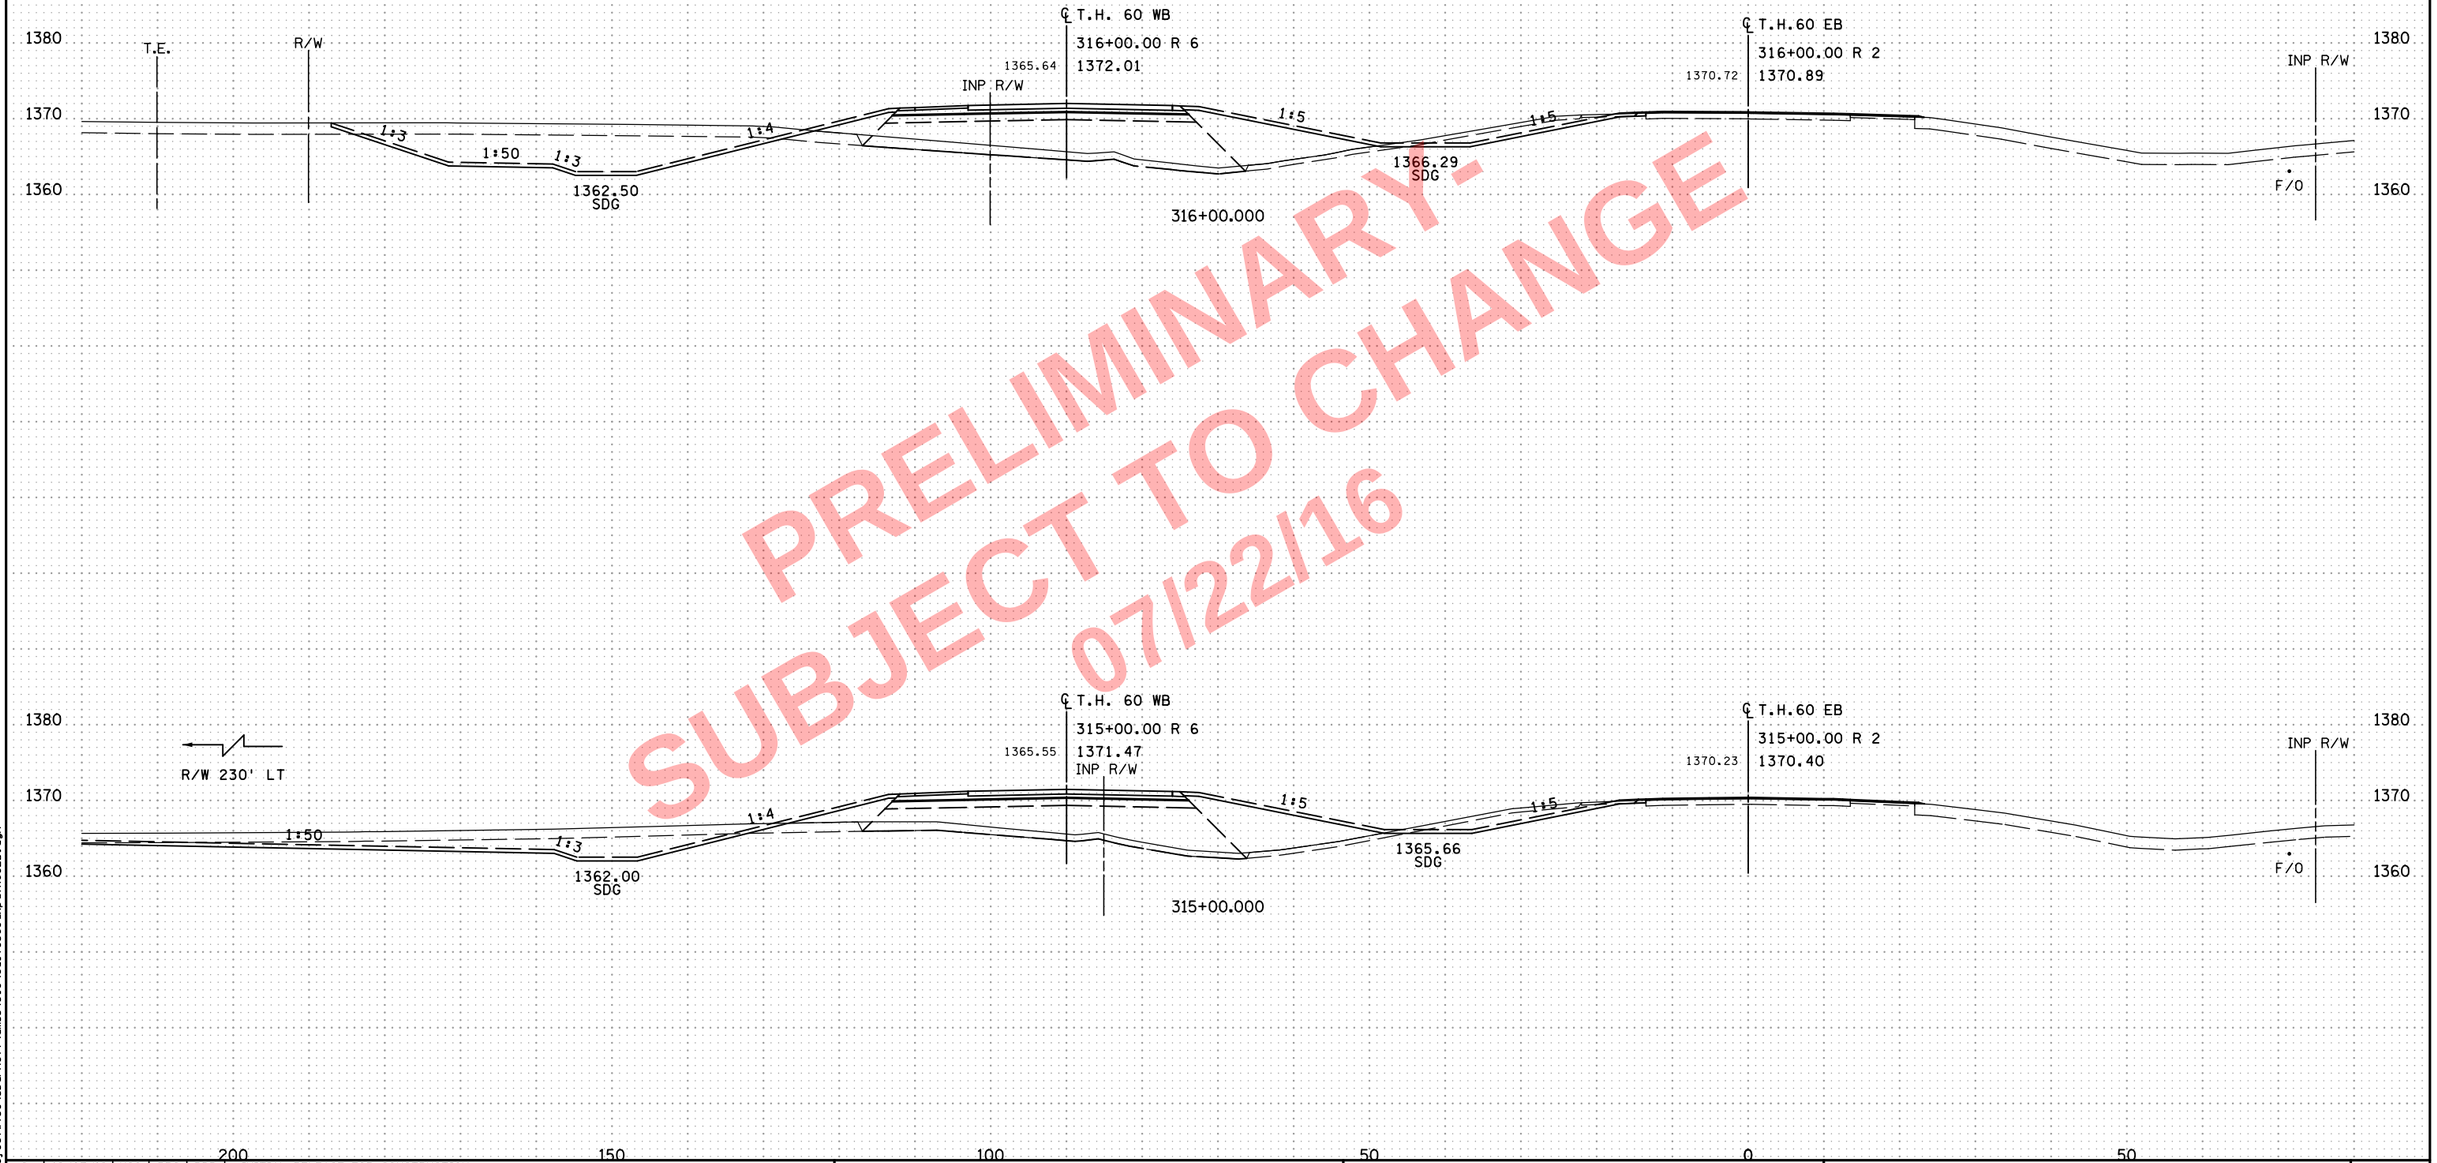

PRELIMINARY-
SUBJECT TO CHANGE
07/22/16

NO	DATE	DWN	DES	CKD	REVISION
0	10/07/16	HGO	PRS	BDB	INITIAL RELEASE FOR CONSTRUCTION

...\cd170369_xp_TH60EB.dgn

8:07:59 AM
7/22/2016
c:\pw_working\projectwise\sbarnett\dms34519\cd170369_xp_TH60EB.dgn

ALLIANT ENGINEERING
233 Park Ave S, Ste 300
Minneapolis, MN 55415
612.758.3080 MAIN
612.758.3099 FAX
www.alliant-inc.com

S.P. 1703-69 (T.H. 60) - WEST GAP

CROSS SECTIONS
T.H. 60
STA. 314+99.000 - 316+00.000

SHEET
X123
OF
X229

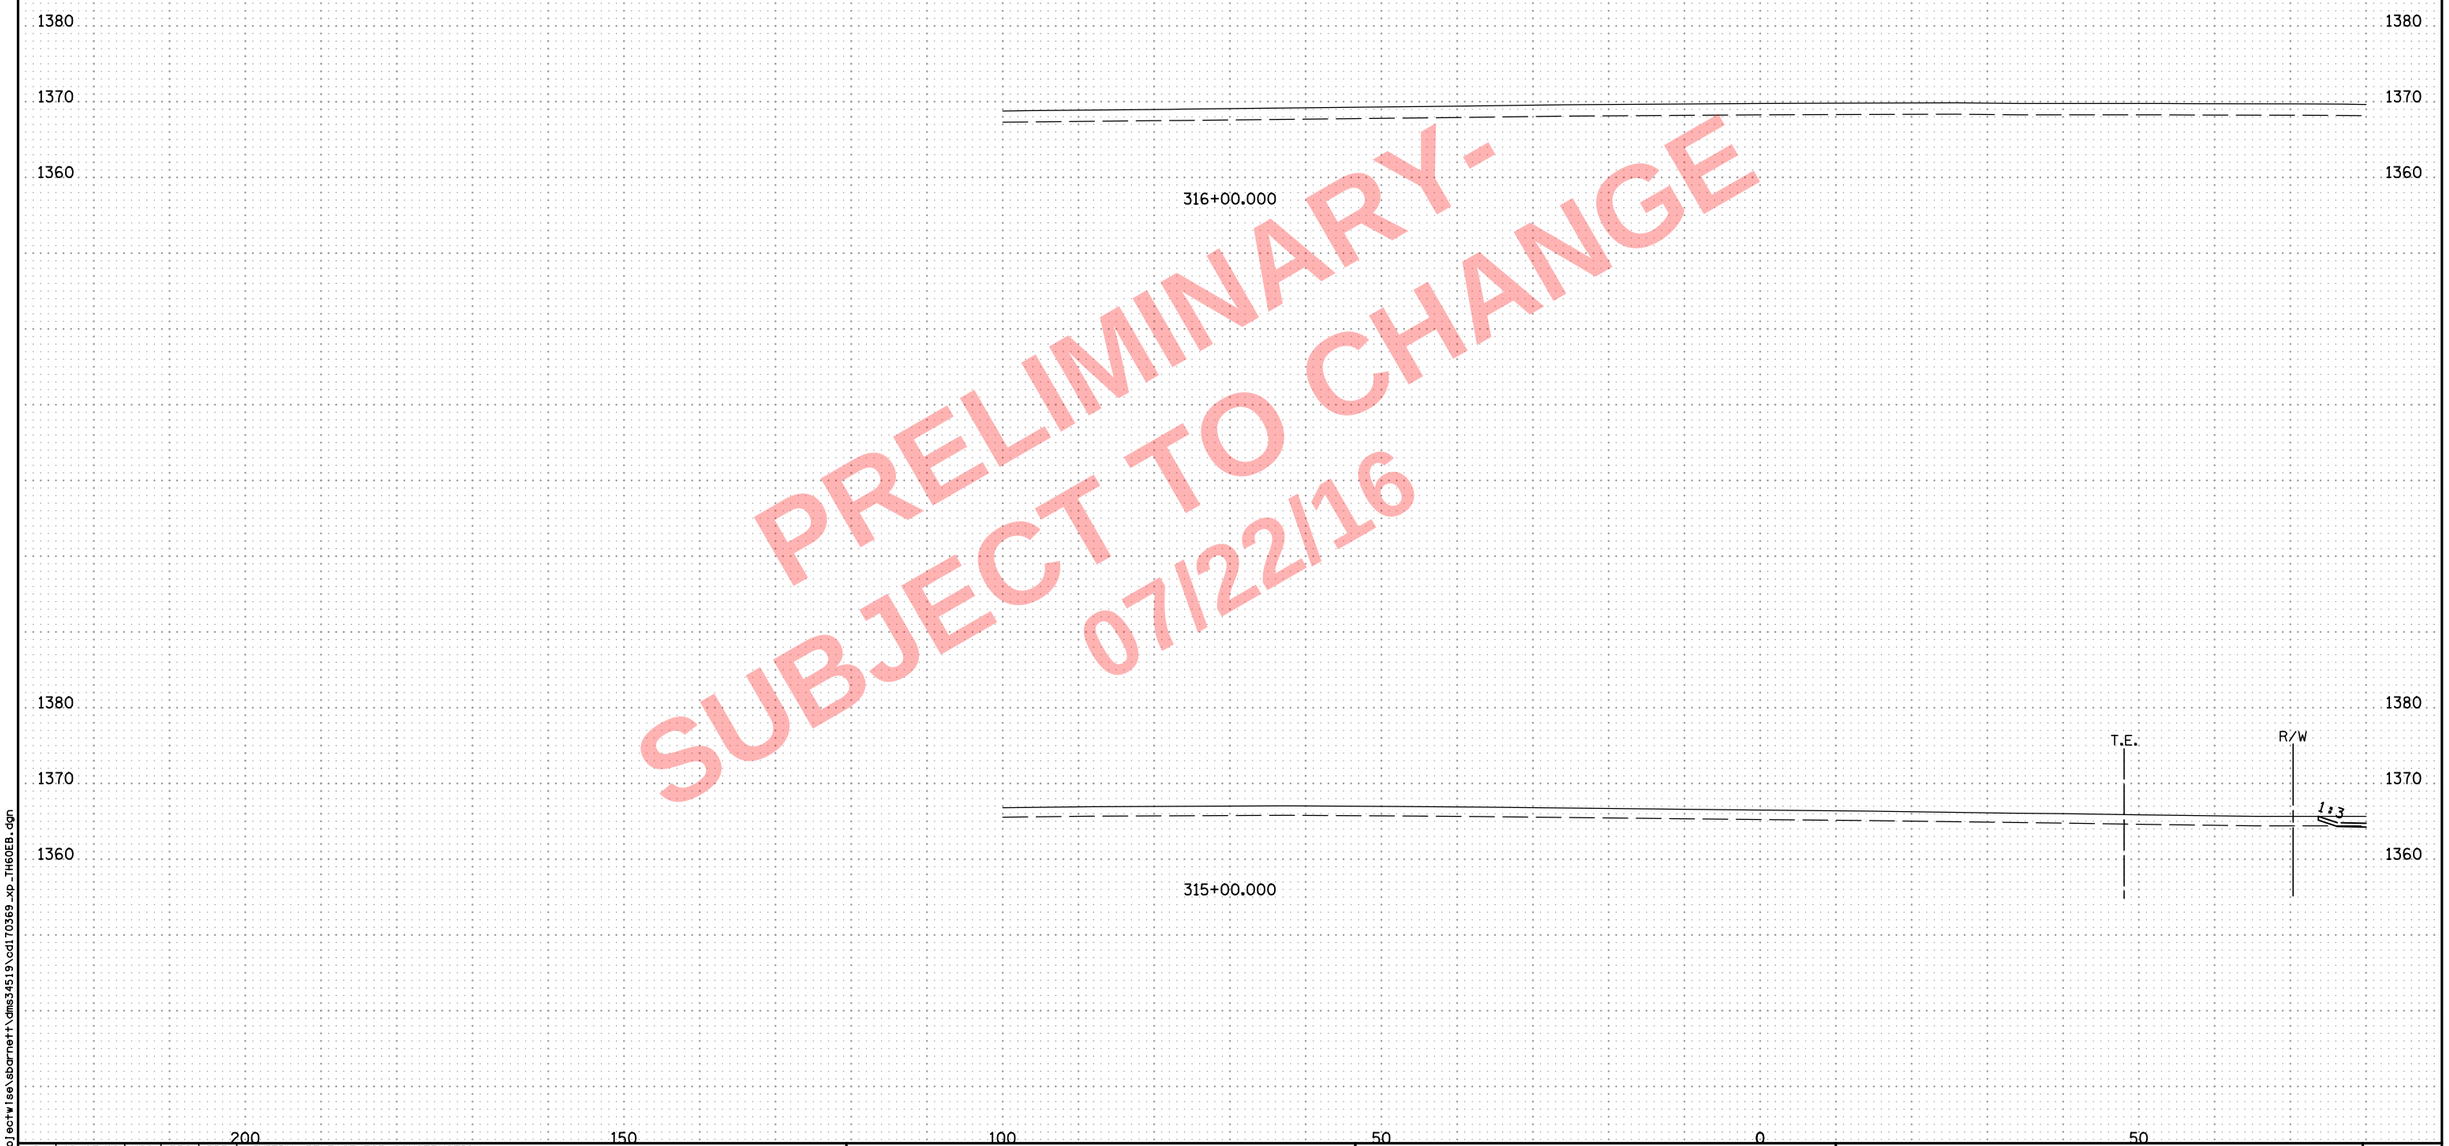

PRELIMINARY -
SUBJECT TO CHANGE
07/22/16

NO	DATE	DWN	DES	CKD	REVISION
0	10/07/16	HGO	PRS	BDB	INITIAL RELEASE FOR CONSTRUCTION

...\cd170369_xp_TH60EB.dgn

8:08:01 AM
7/22/2016
c:\pw_working\projectwise\sbarnett\dms34519\cd170369_xp_TH60EB.dgn

ALLIANT ENGINEERING
233 Park Ave S, Ste 300
Minneapolis, MN 55415
612.758.3080 MAIN
612.758.3099 FAX
www.alliant-inc.com

S.P. 1703-69 (T.H. 60) - WEST GAP

CROSS SECTIONS
T.H. 60
STA. 314+99.000 - 316+00.000

SHEET
X123A
OF
XX229A

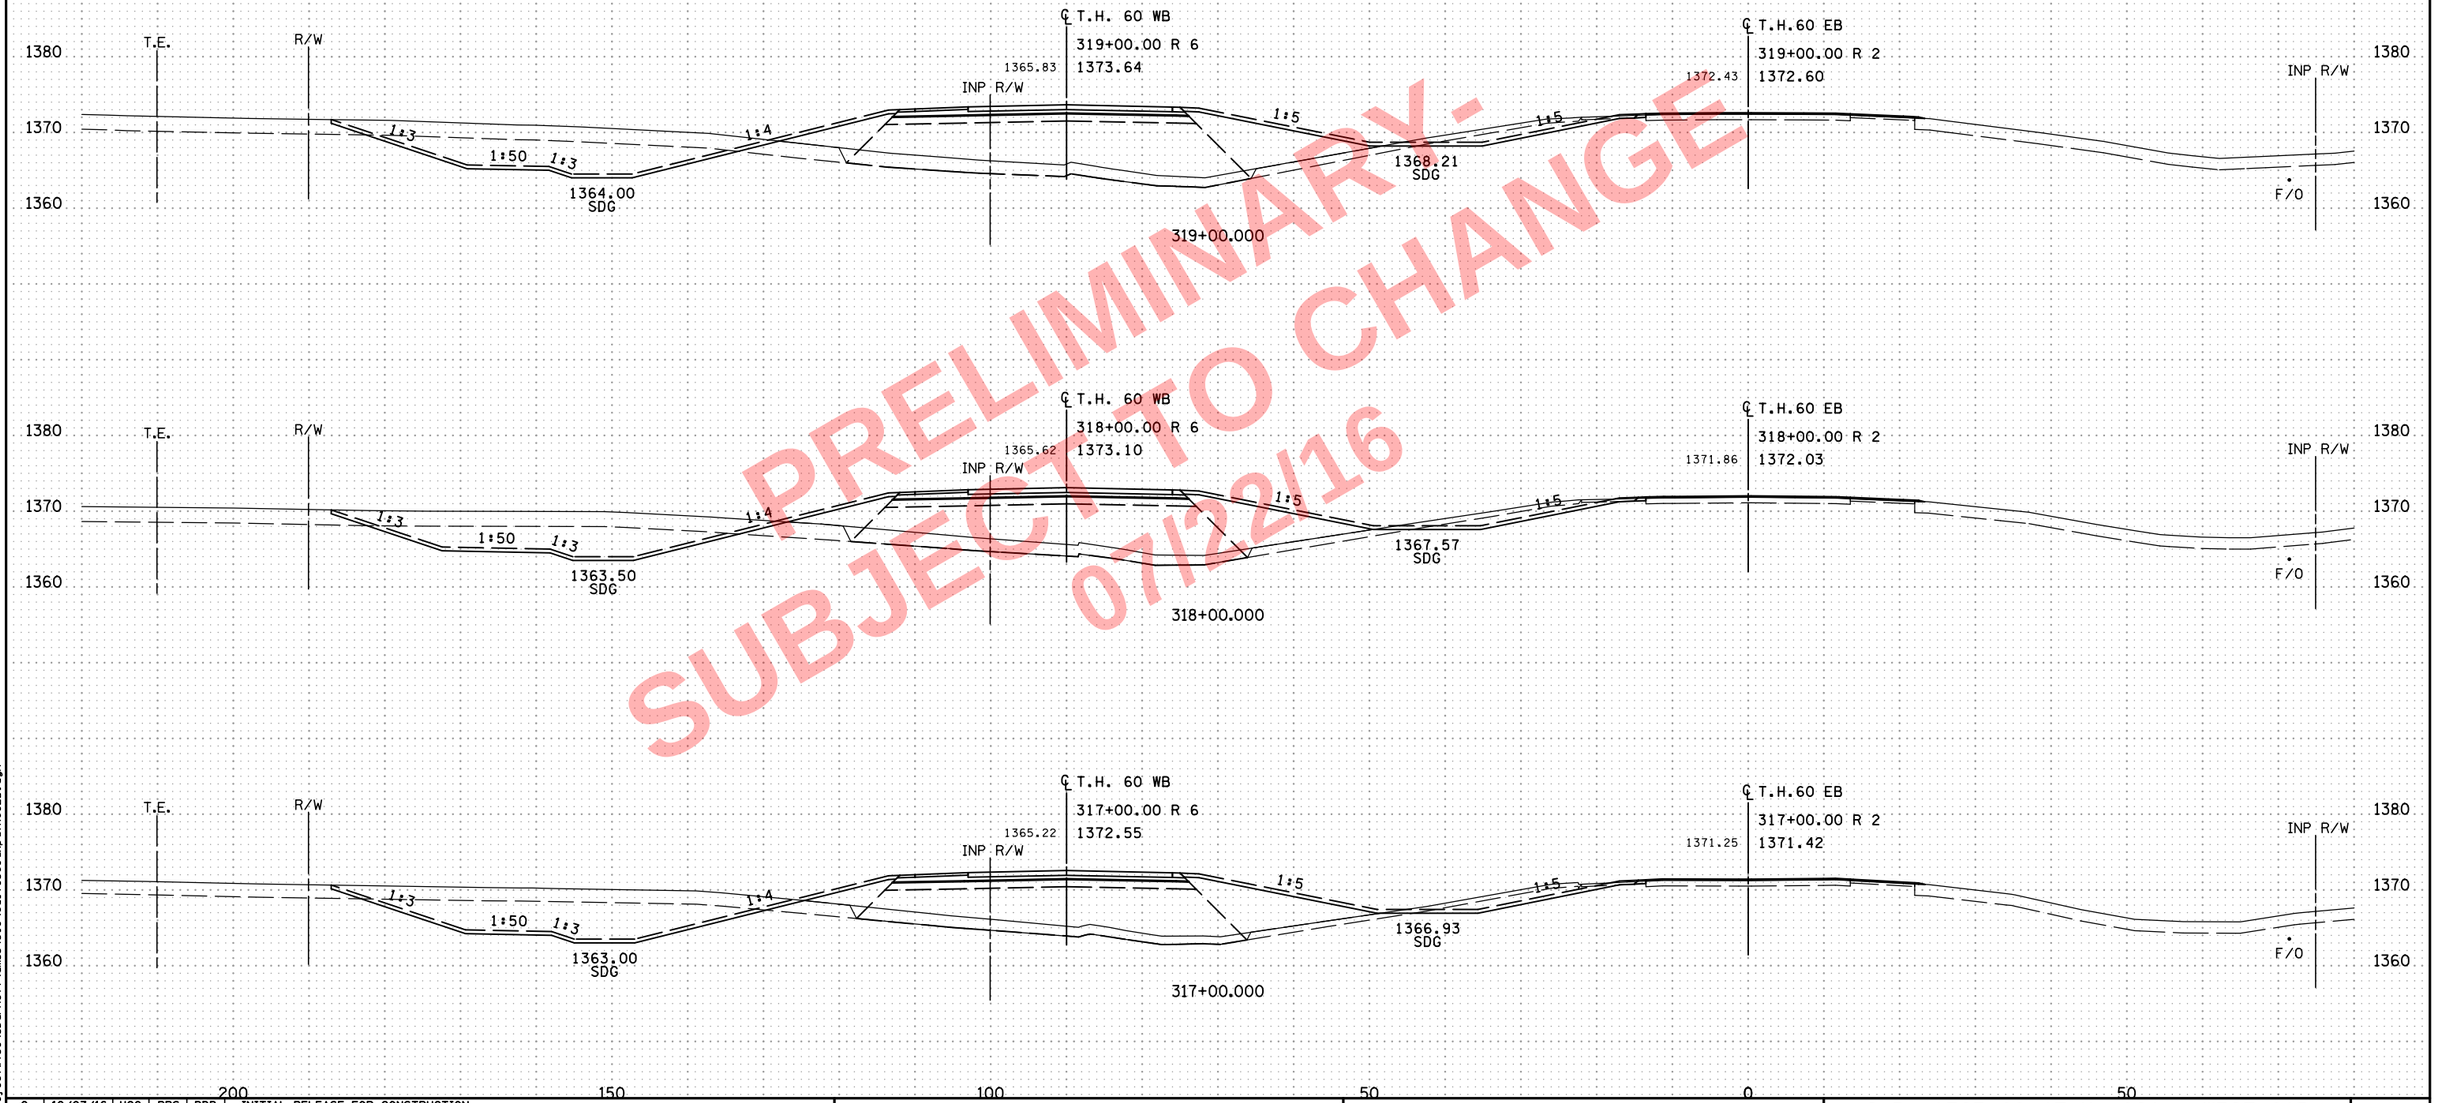

PRELIMINARY-
SUBJECT TO CHANGE
07/22/16

NO	DATE	DWN	DES	CKD	REVISION
0	10/07/16	HGO	PRS	BDB	INITIAL RELEASE FOR CONSTRUCTION

...\cd170369_xp_TH60EB.dgn

8:08:02 AM
7/22/2016
c:\pw_working\projectwise\sbarnett\dms34519\cd170369_xp_TH60EB.dgn

ALLIANT ENGINEERING
233 Park Ave S, Ste 300
Minneapolis, MN 55415
612.758.3080 MAIN
612.758.3099 FAX
www.alliant-inc.com

S.P. 1703-69 (T.H. 60) - WEST GAP

CROSS SECTIONS
T.H. 60
STA. 317+00.000 - 319+00.000

SHEET
X124
OF
X229

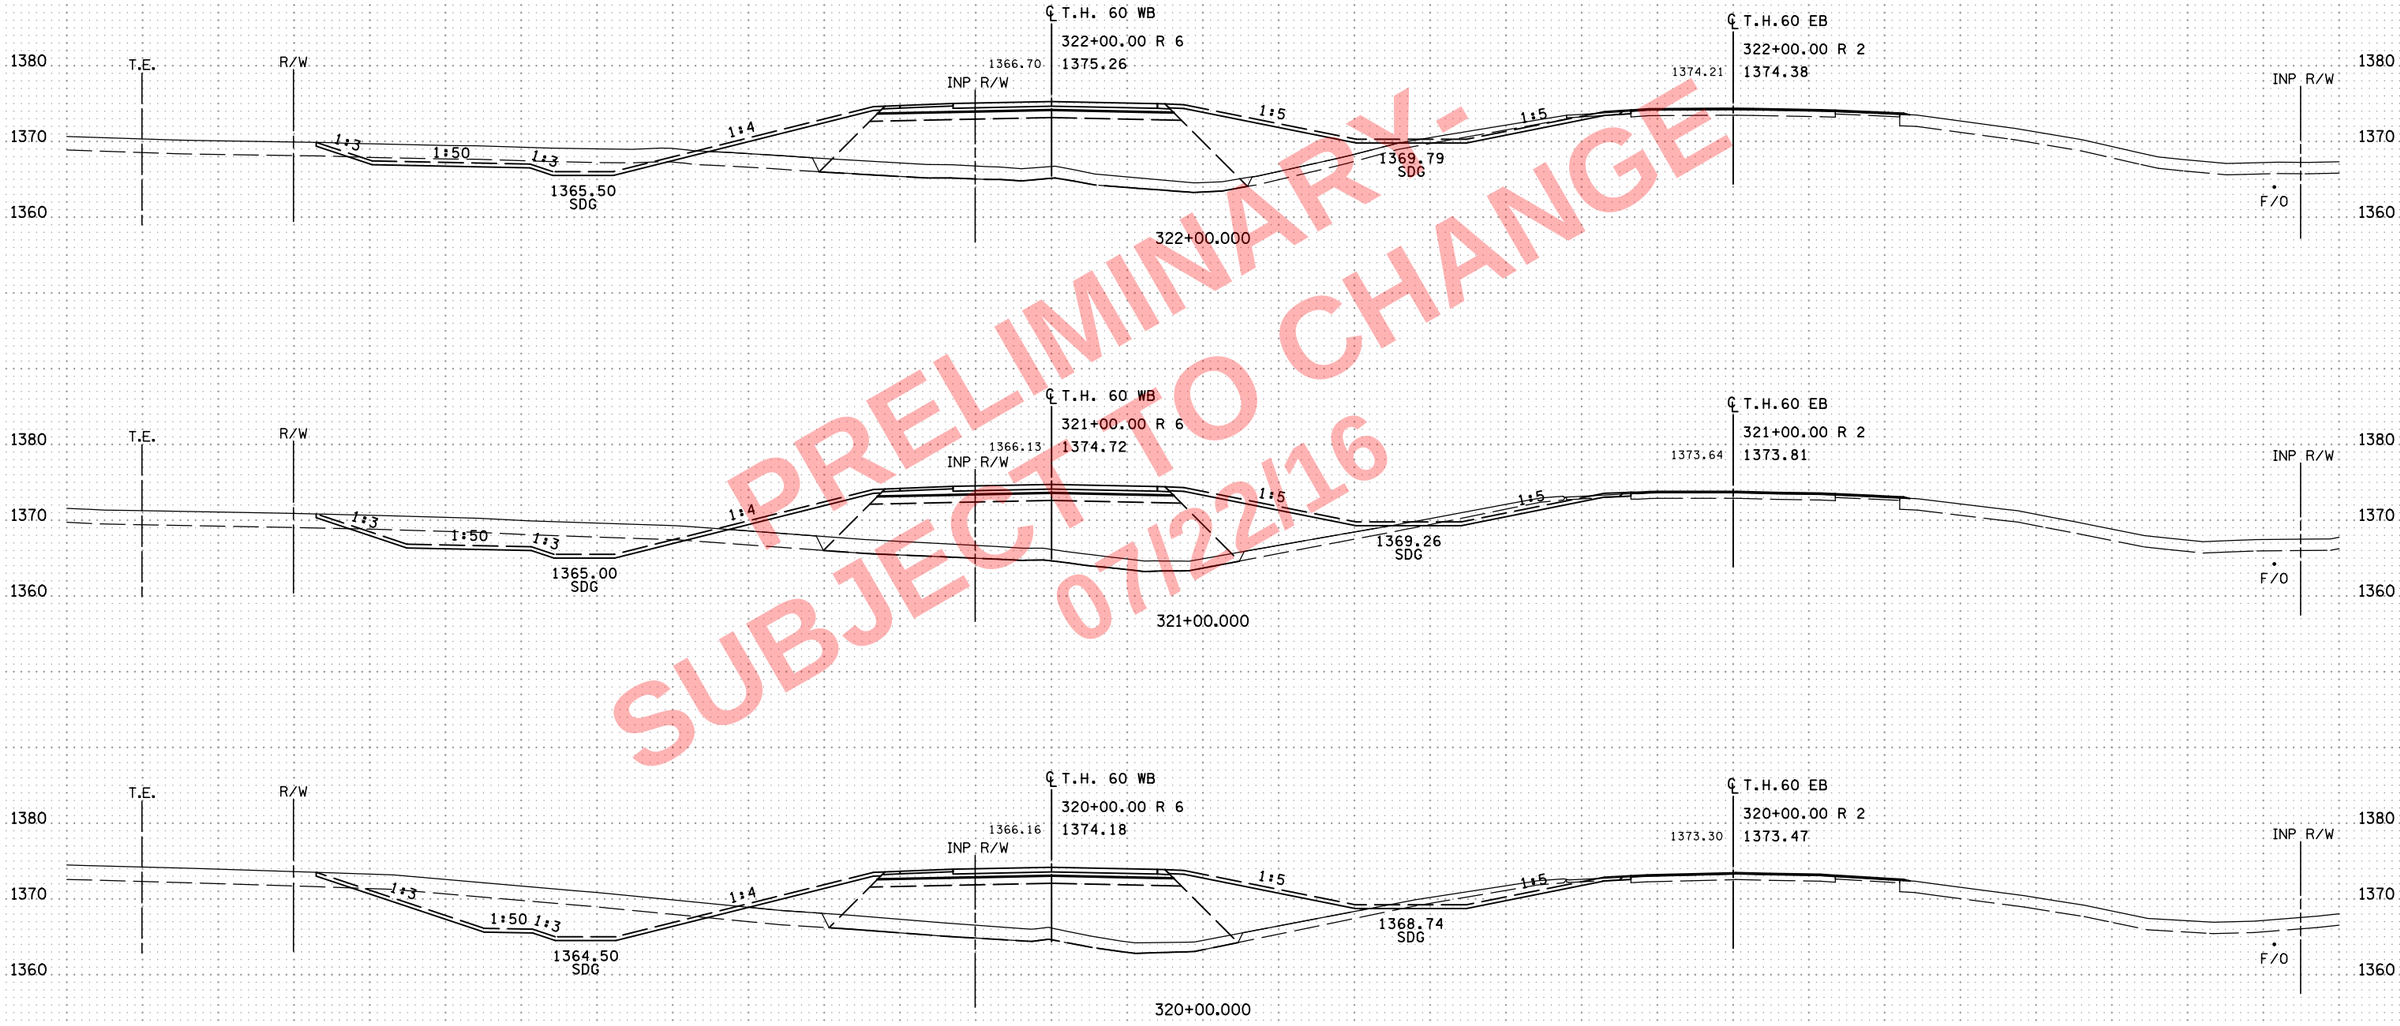

PRELIMINARY - SUBJECT TO CHANGE 07/22/16

NO	DATE	DWN	DES	CKD	REVISION
0	10/07/16	HGO	PRS	BDB	INITIAL RELEASE FOR CONSTRUCTION

...\cd170369_xp_TH60EB.dgn

ALLIANT ENGINEERING
233 Park Ave S, Ste 300
Minneapolis, MN 55415
612.758.3080 MAIN
612.758.3099 FAX
www.alliant-inc.com

S.P. 1703-69 (T.H. 60) - WEST GAP

CROSS SECTIONS
T.H. 60
STA. 320+00.000 - 322+00.000

SHEET X125 OF X229

8:08:04 AM
7/22/2016
c:\pw_working\projectwise\sbarnett\dms34519\cd170369_xp_TH60EB.dgn

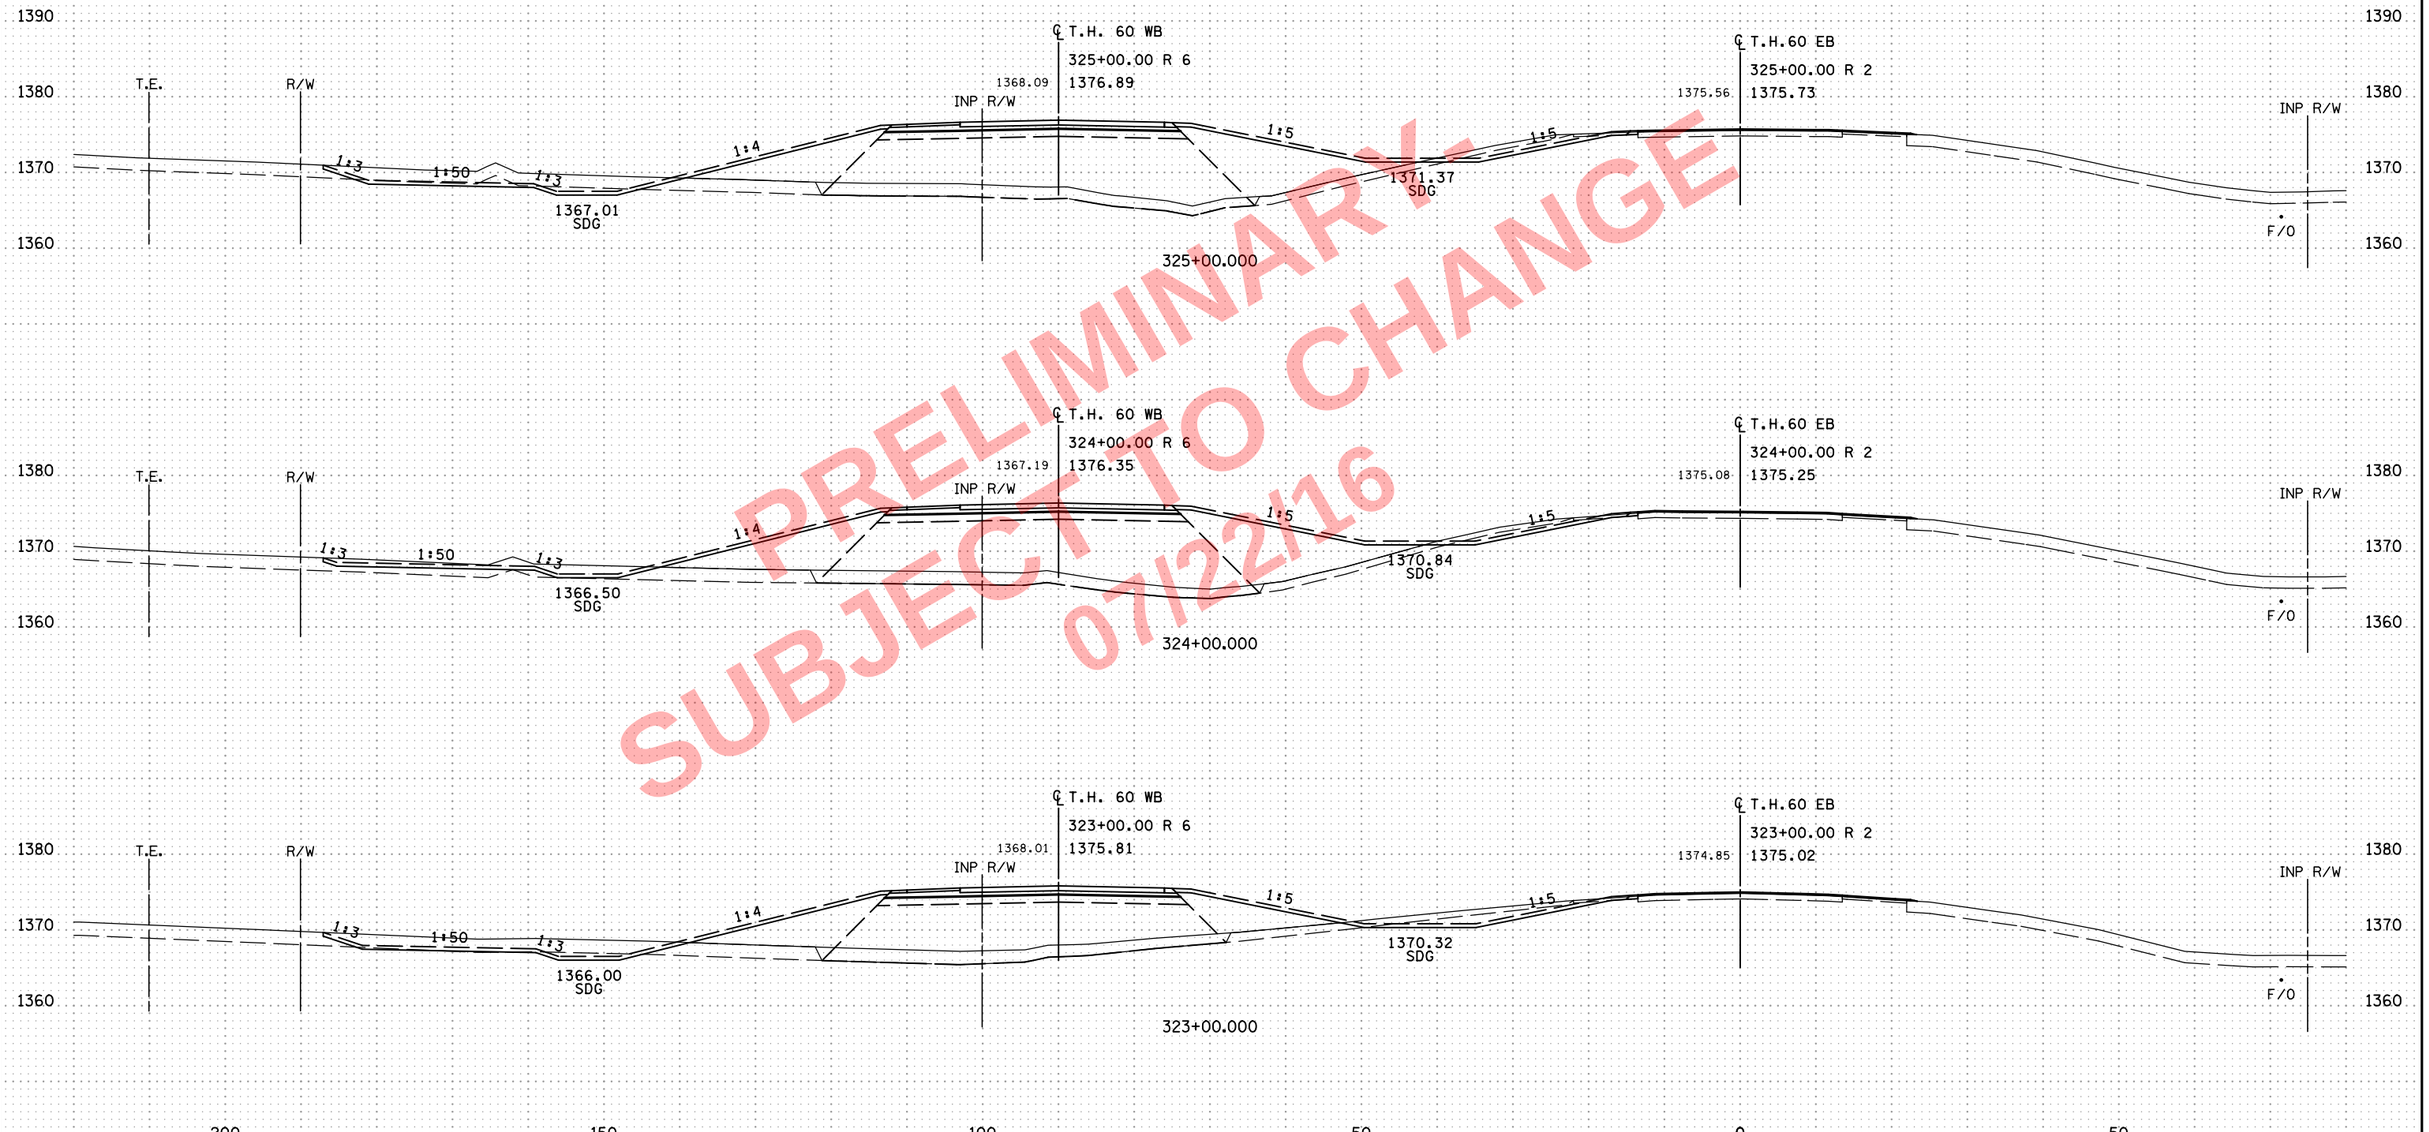

PRELIMINARY
SUBJECT TO CHANGE
07/22/16

NO	DATE	DWN	DES	CKD	REVISION
0	10/07/16	HGO	PRS	BDB	INITIAL RELEASE FOR CONSTRUCTION

...\cd170369_xp_TH60EB.dgn

8:08:05 AM
7/22/2016
c:\pw_work\ng\projectwise\sbarnett\dms34519\cd170369_xp_TH60EB.dgn

ALLIANT ENGINEERING
233 Park Ave S, Ste 300
Minneapolis, MN 55415
612.758.3080 MAIN
612.758.3099 FAX
www.alliant-inc.com

S.P. 1703-69 (T.H. 60) - WEST GAP

CROSS SECTIONS
T.H. 60
STA. 323+00.000 - 325+00.000

SHEET
X126
OF
X229

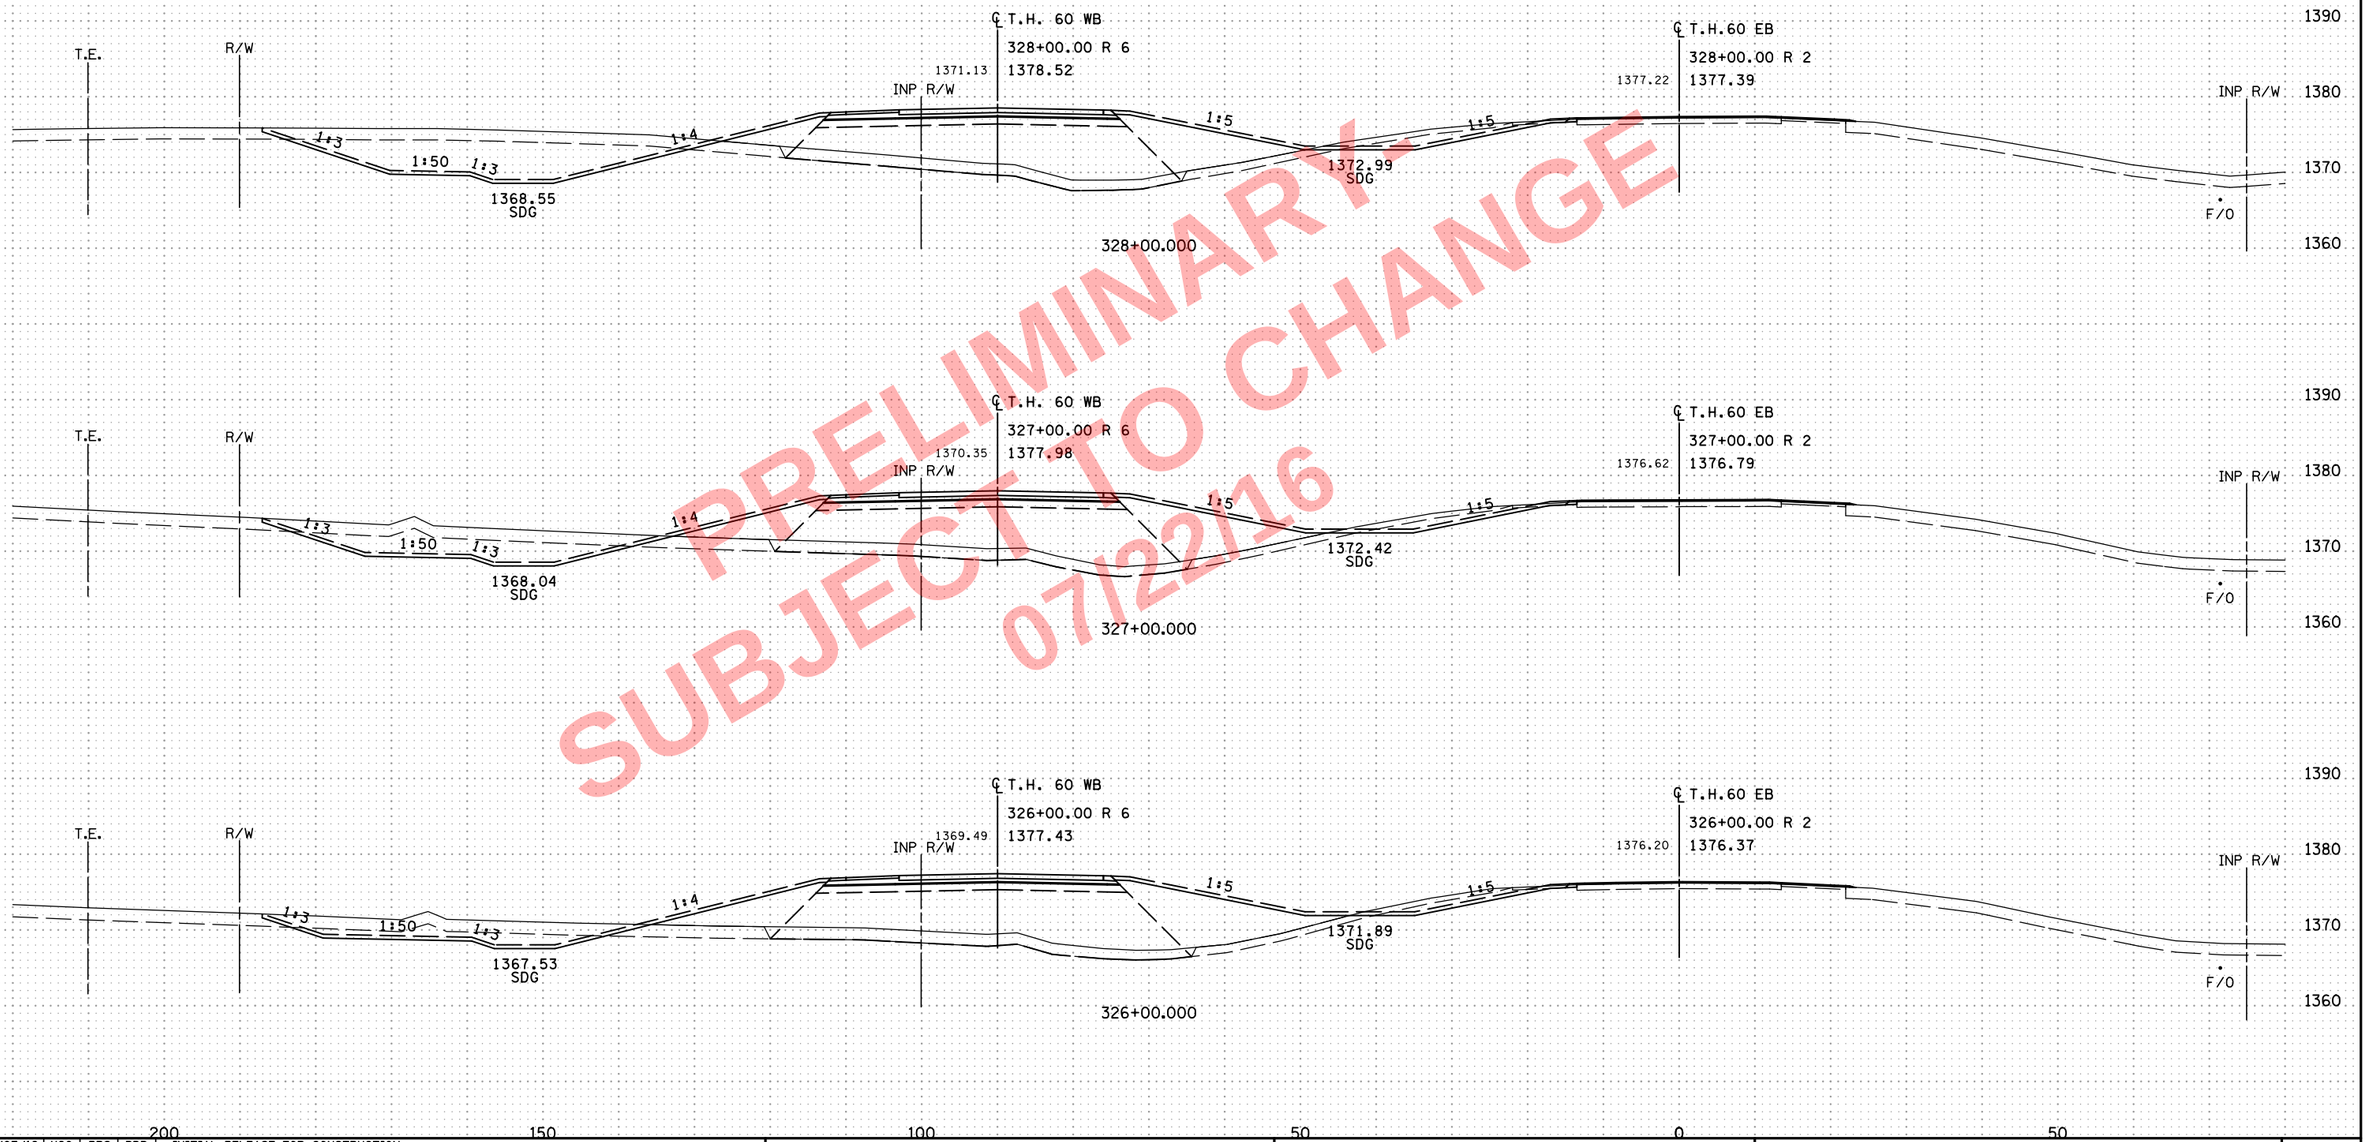

PRELIMINARY
SUBJECT TO CHANGE
07/22/16

NO	DATE	DWN	DES	CKD	REVISION
0	10/07/16	HGO	PRS	BDB	INITIAL RELEASE FOR CONSTRUCTION

...\cd170369_xp_TH60EB.dgn

8:08:06 AM
7/22/2016
c:\pw_work\ng\projectwise\sbarnett\dms34519\cd170369_xp_TH60EB.dgn

ALLIANT ENGINEERING
233 Park Ave S, Ste 300
Minneapolis, MN 55415
612.758.3080 MAIN
612.758.3099 FAX
www.alliant-inc.com

S.P. 1703-69 (T.H. 60) - WEST GAP

CROSS SECTIONS
T.H. 60
STA. 326+00.000 - 328+00.000

SHEET
X127
OF
X229

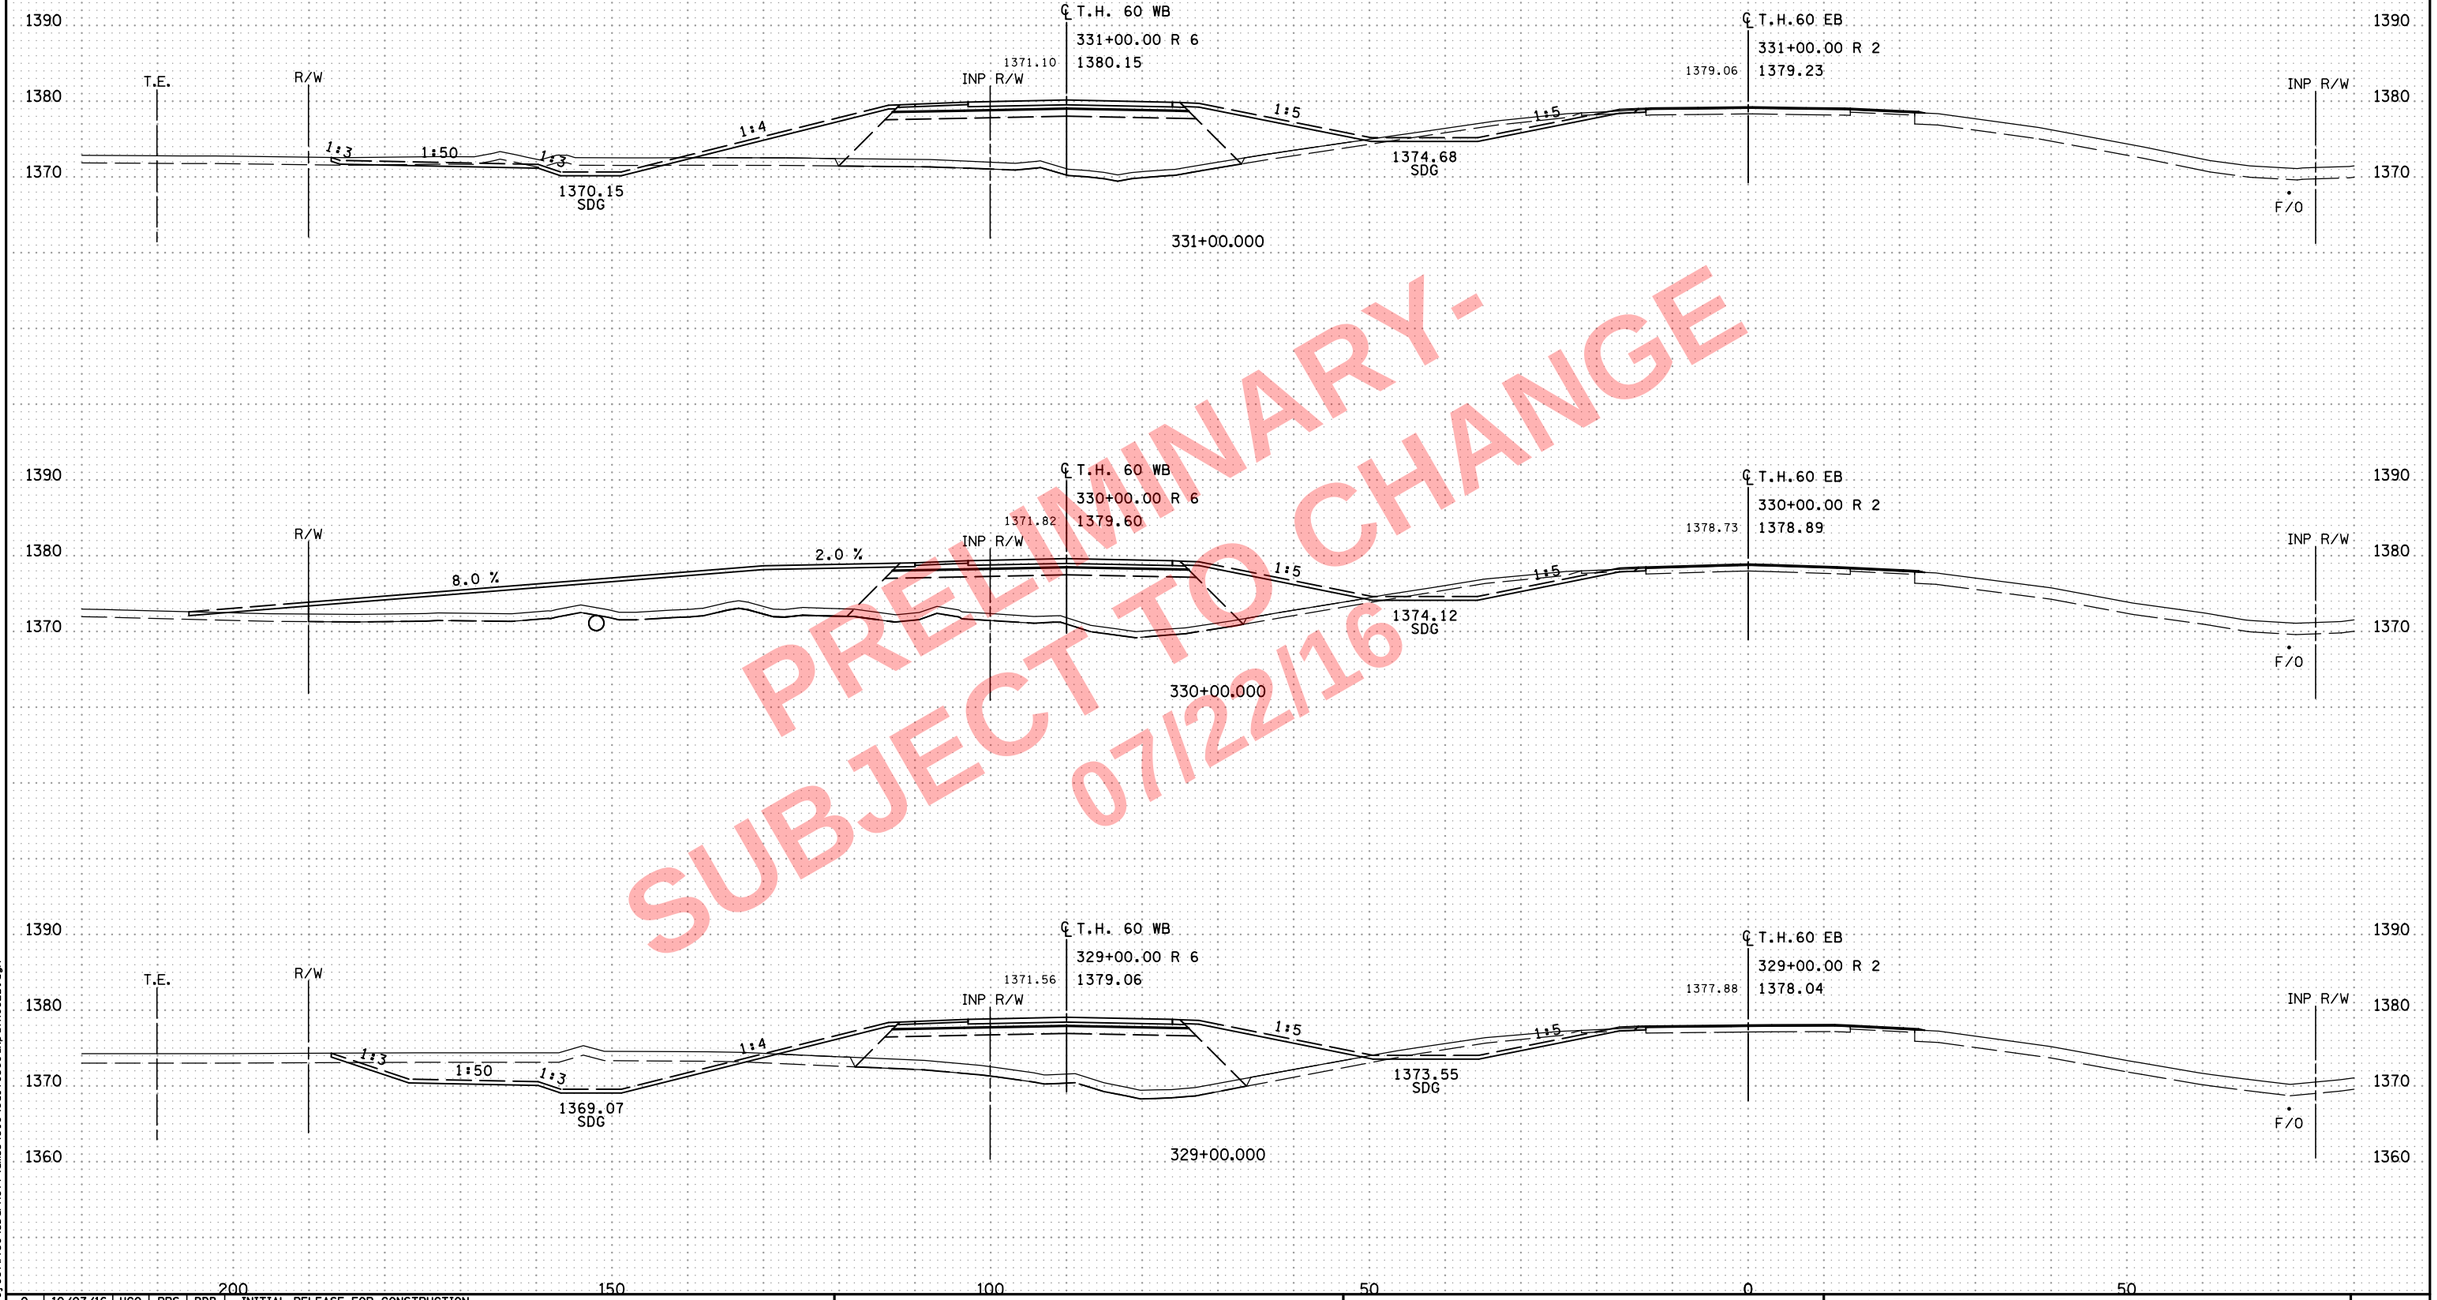

PRELIMINARY - SUBJECT TO CHANGE 07/22/16

NO	DATE	DWN	DES	CKD	REVISION
0	10/07/16	HGO	PRS	BDB	INITIAL RELEASE FOR CONSTRUCTION

...\cd170369_xp_TH60EB.dgn

8:08:08 AM
7/22/2016
c:\pw_work\ng\projectwise\sbarnett\dms34519\cd170369_xp_TH60EB.dgn

ALLIANT ENGINEERING
233 Park Ave S, Ste 300
Minneapolis, MN 55415
612.758.3080 MAIN
612.758.3099 FAX
www.alliant-inc.com

S.P. 1703-69 (T.H. 60) - WEST GAP

CROSS SECTIONS
T.H. 60
STA. 329+00.000 - 331+00.000

SHEET X128 OF X229

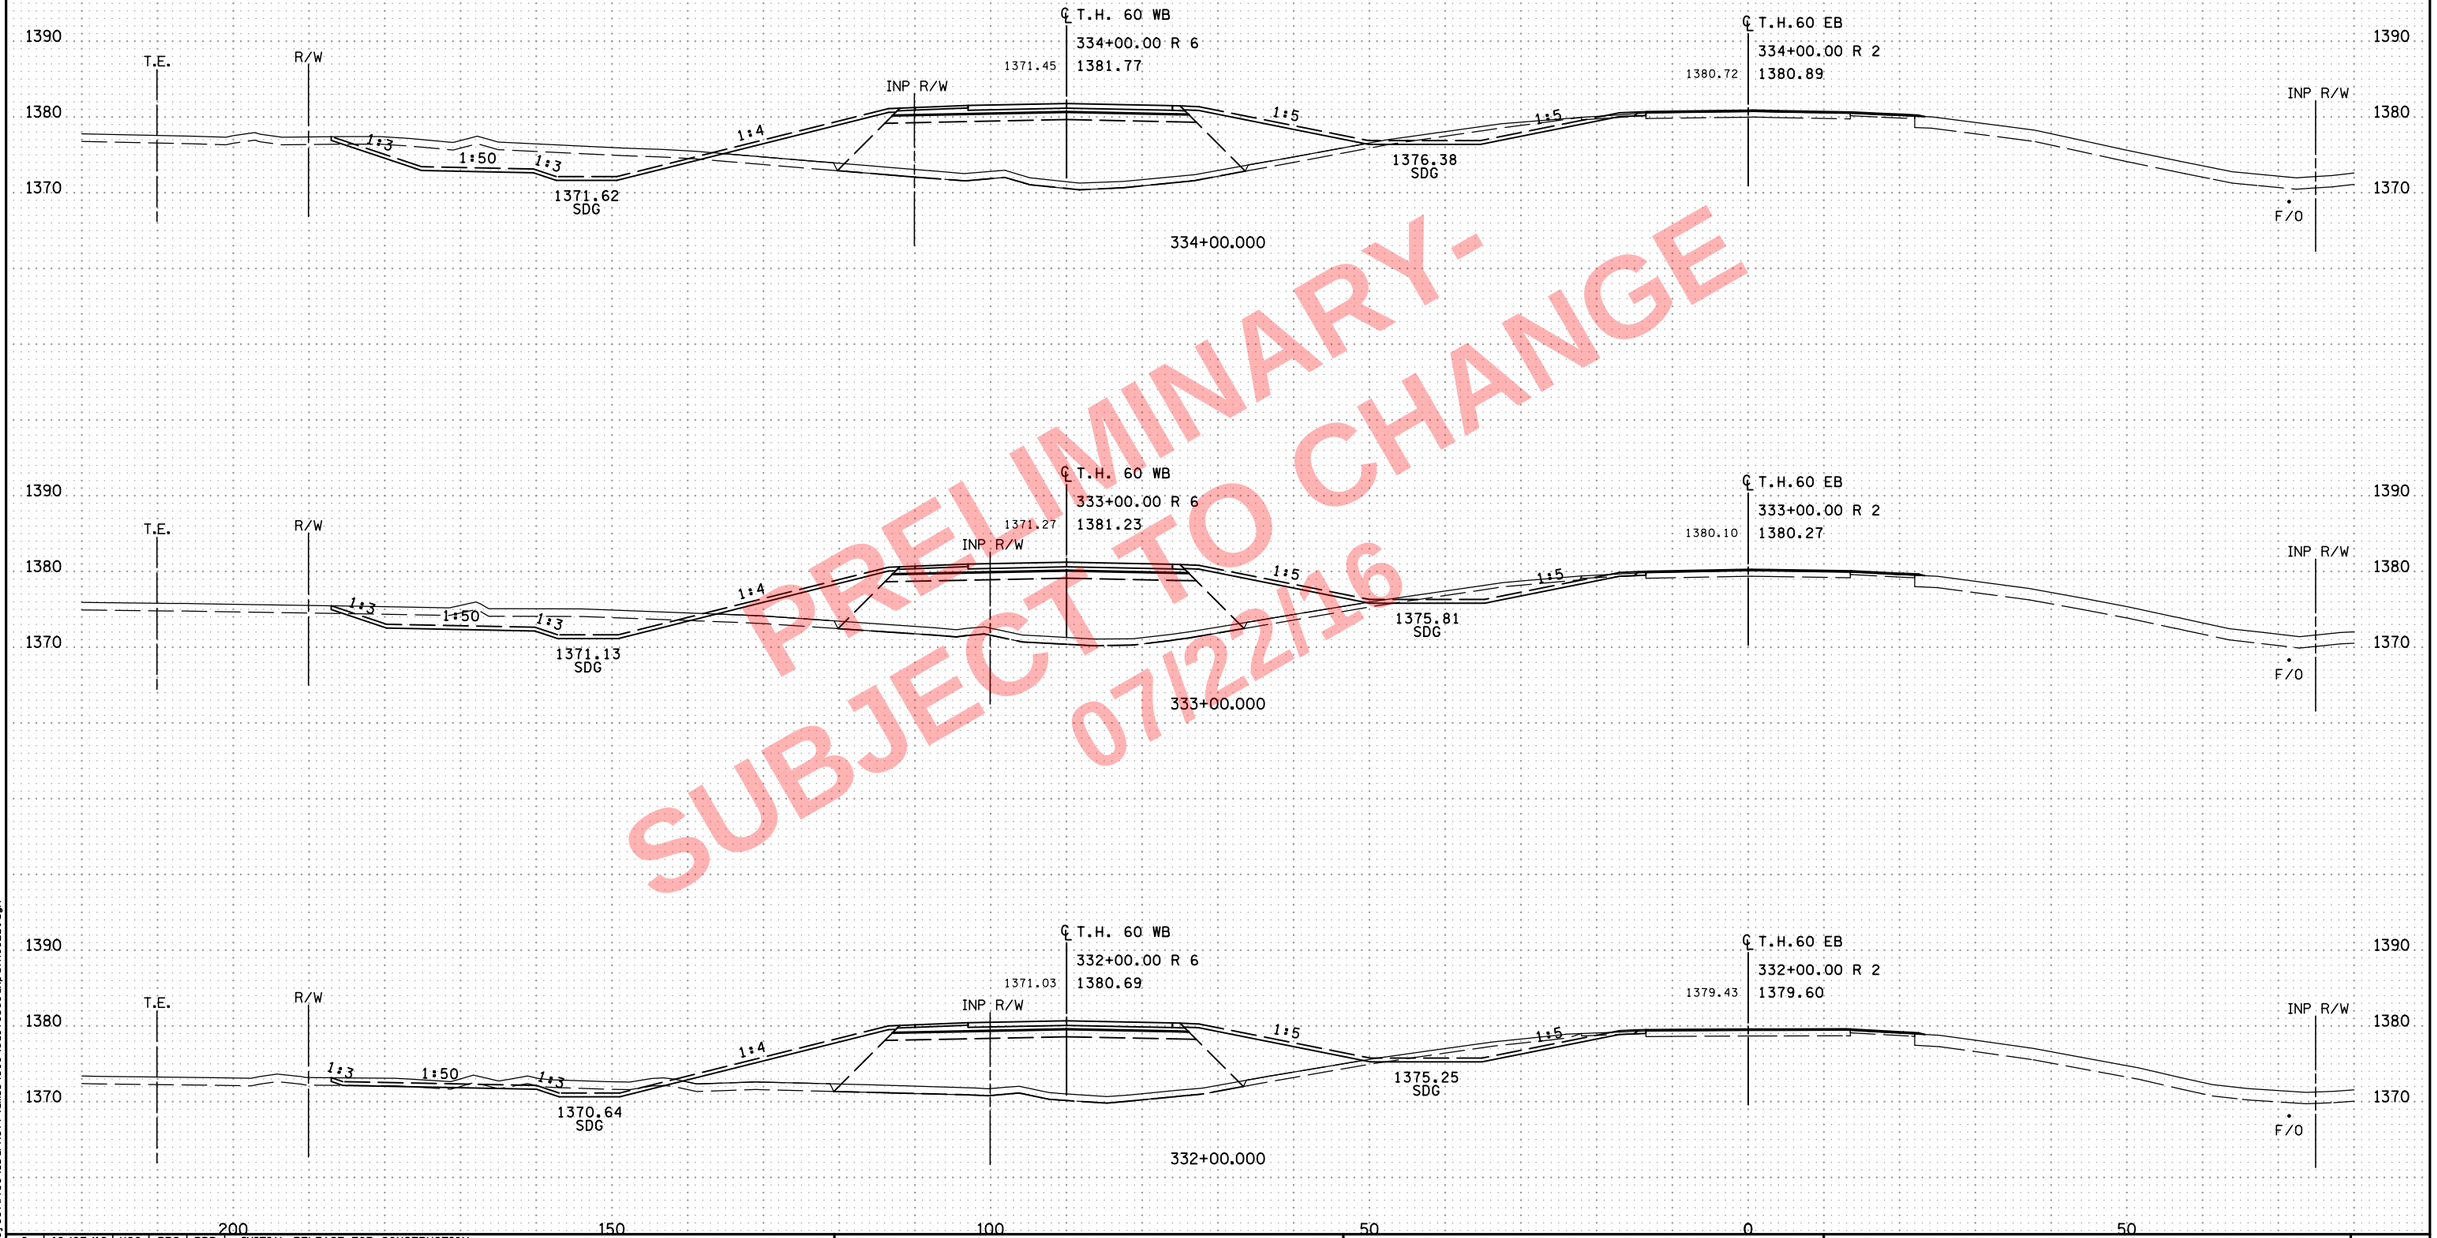

PRELIMINARY-
SUBJECT TO CHANGE
07/22/16

NO	DATE	DWN	DES	CKD	REVISION
0	10/07/16	HGO	PRS	BDB	INITIAL RELEASE FOR CONSTRUCTION

...\cd170369_xp_TH60EB.dgn

ALLIANT ENGINEERING
233 Park Ave S, Ste 300
Minneapolis, MN 55415
612.758.3080 MAIN
612.758.3099 FAX
www.alliant-inc.com

S.P. 1703-69 (T.H. 60) - WEST GAP

CROSS SECTIONS
T.H. 60
STA. 332+00.000 - 334+00.000

SHEET X129 OF X229

8:08:09 AM
7/22/2016
c:\pw_work\hgo\projectwise\sbarnett\dms345519\cd170369_xp_TH60EB.dgn

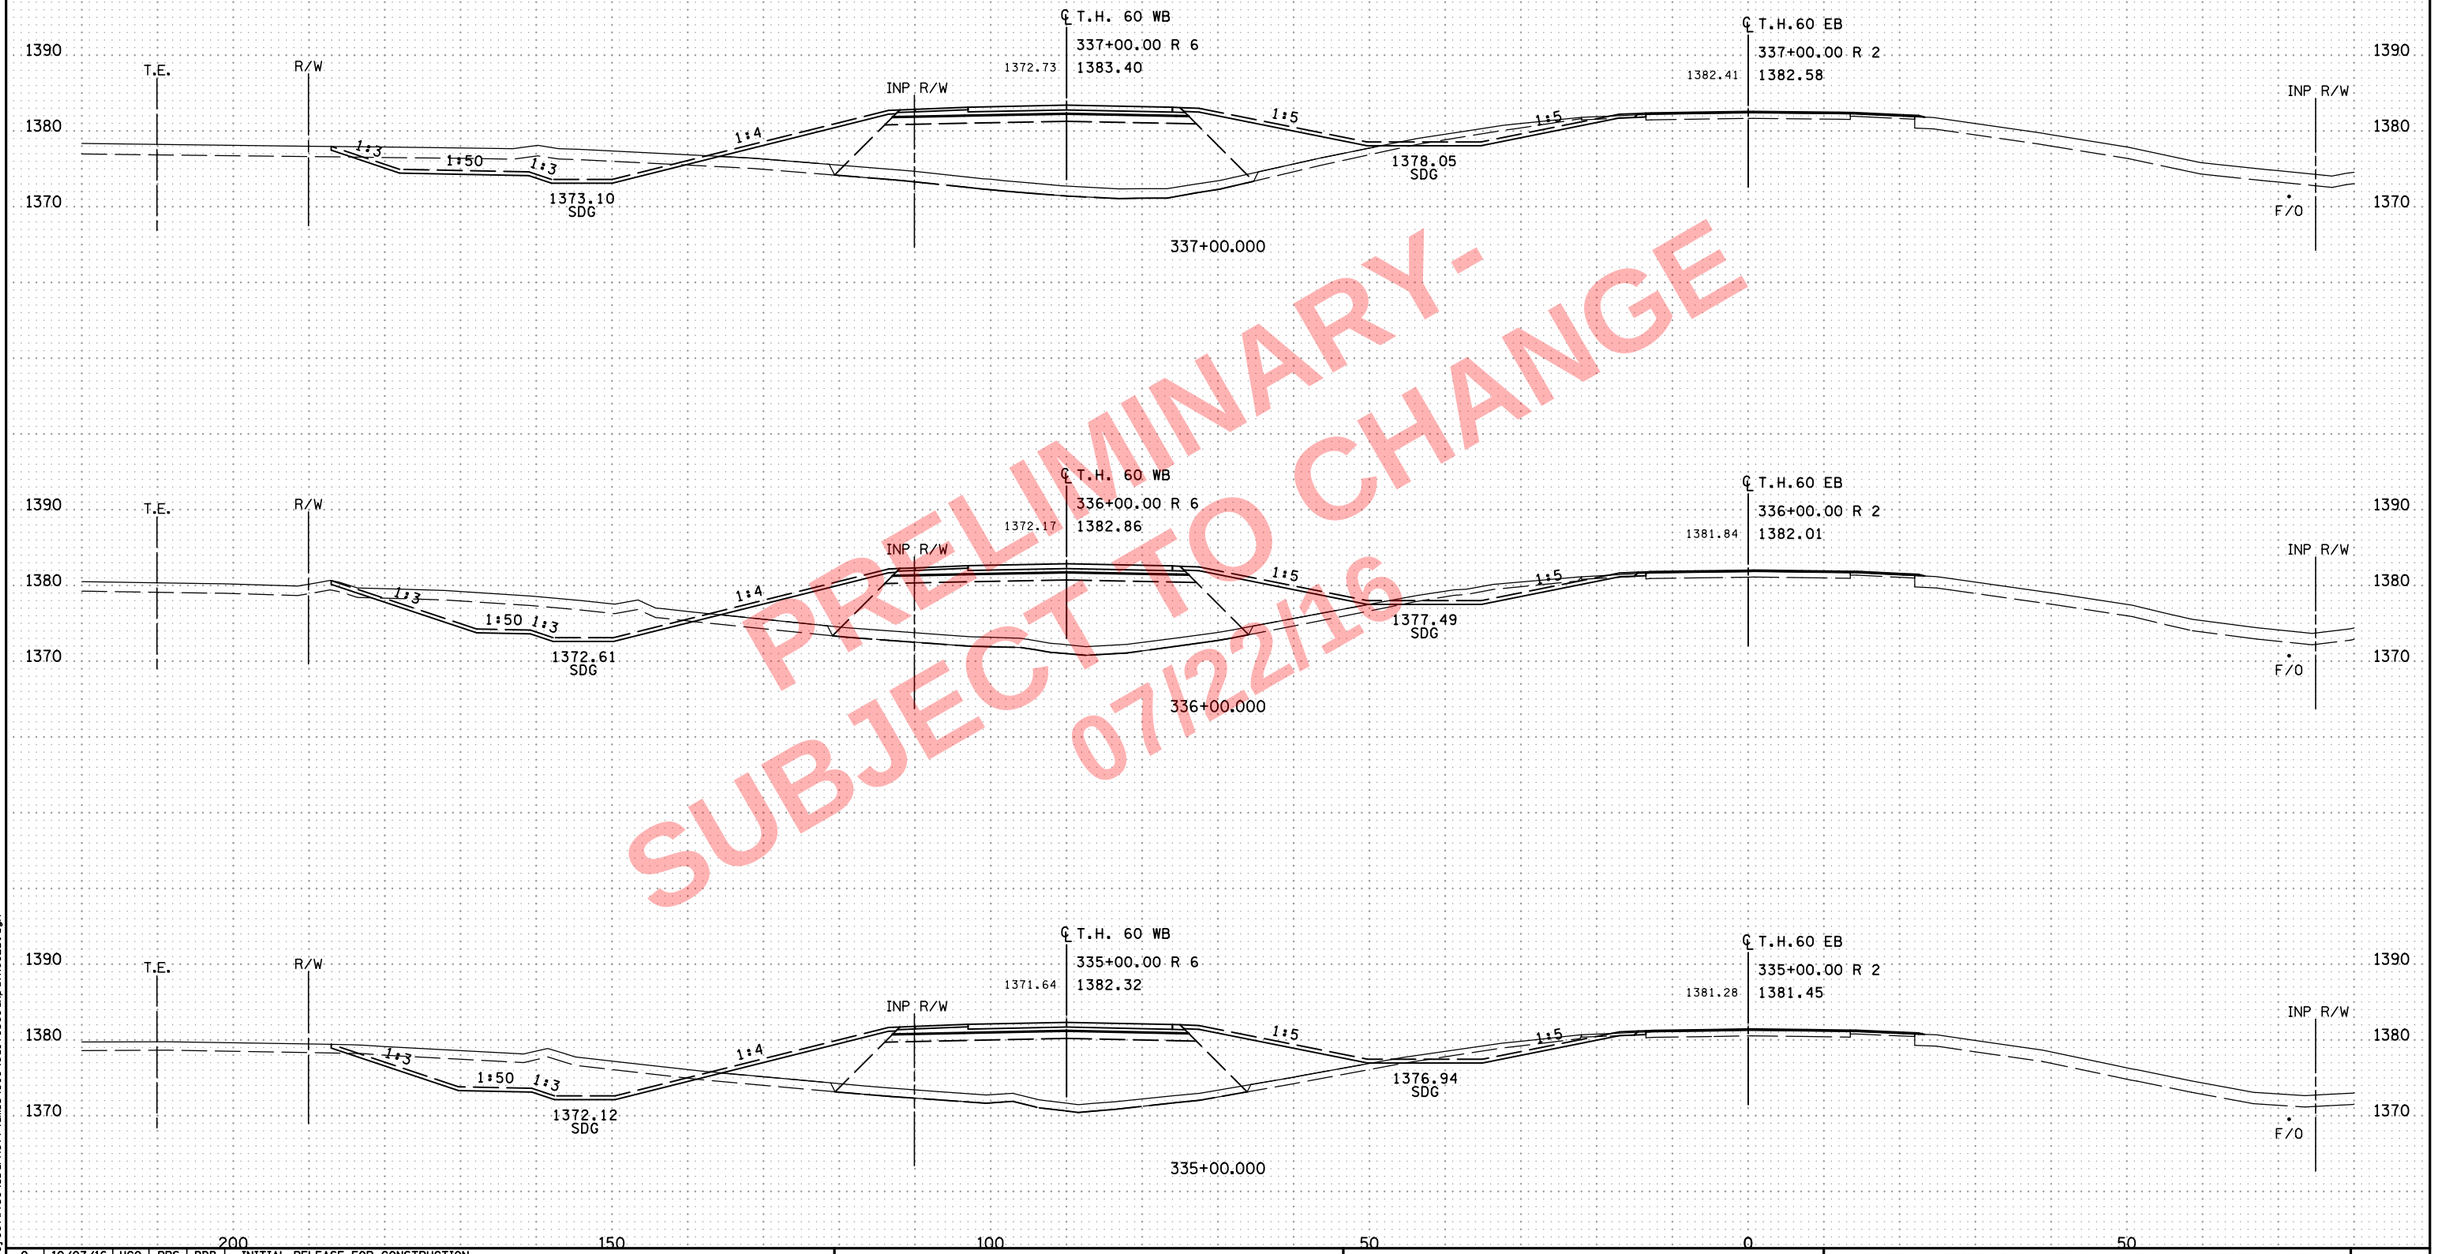

PRELIMINARY-
SUBJECT TO CHANGE
07/22/16

NO	DATE	DWN	DES	CKD	REVISION
0	10/07/16	HGO	PRS	BDB	INITIAL RELEASE FOR CONSTRUCTION

...\cd170369_xp_TH60EB.dgn

ALLIANT ENGINEERING
233 Park Ave S, Ste 300
Minneapolis, MN 55415
612.758.3080 MAIN
612.758.3099 FAX
www.alliant-inc.com

S.P. 1703-69 (T.H. 60) - WEST GAP

CROSS SECTIONS
T.H. 60
STA. 335+00.000 - 337+00.000

SHEET X130 OF X229

8:08:11 AM
7/22/2016
c:\pw_working\projectwise\sbarnett\dms34519\cd170369_xp_TH60EB.dgn

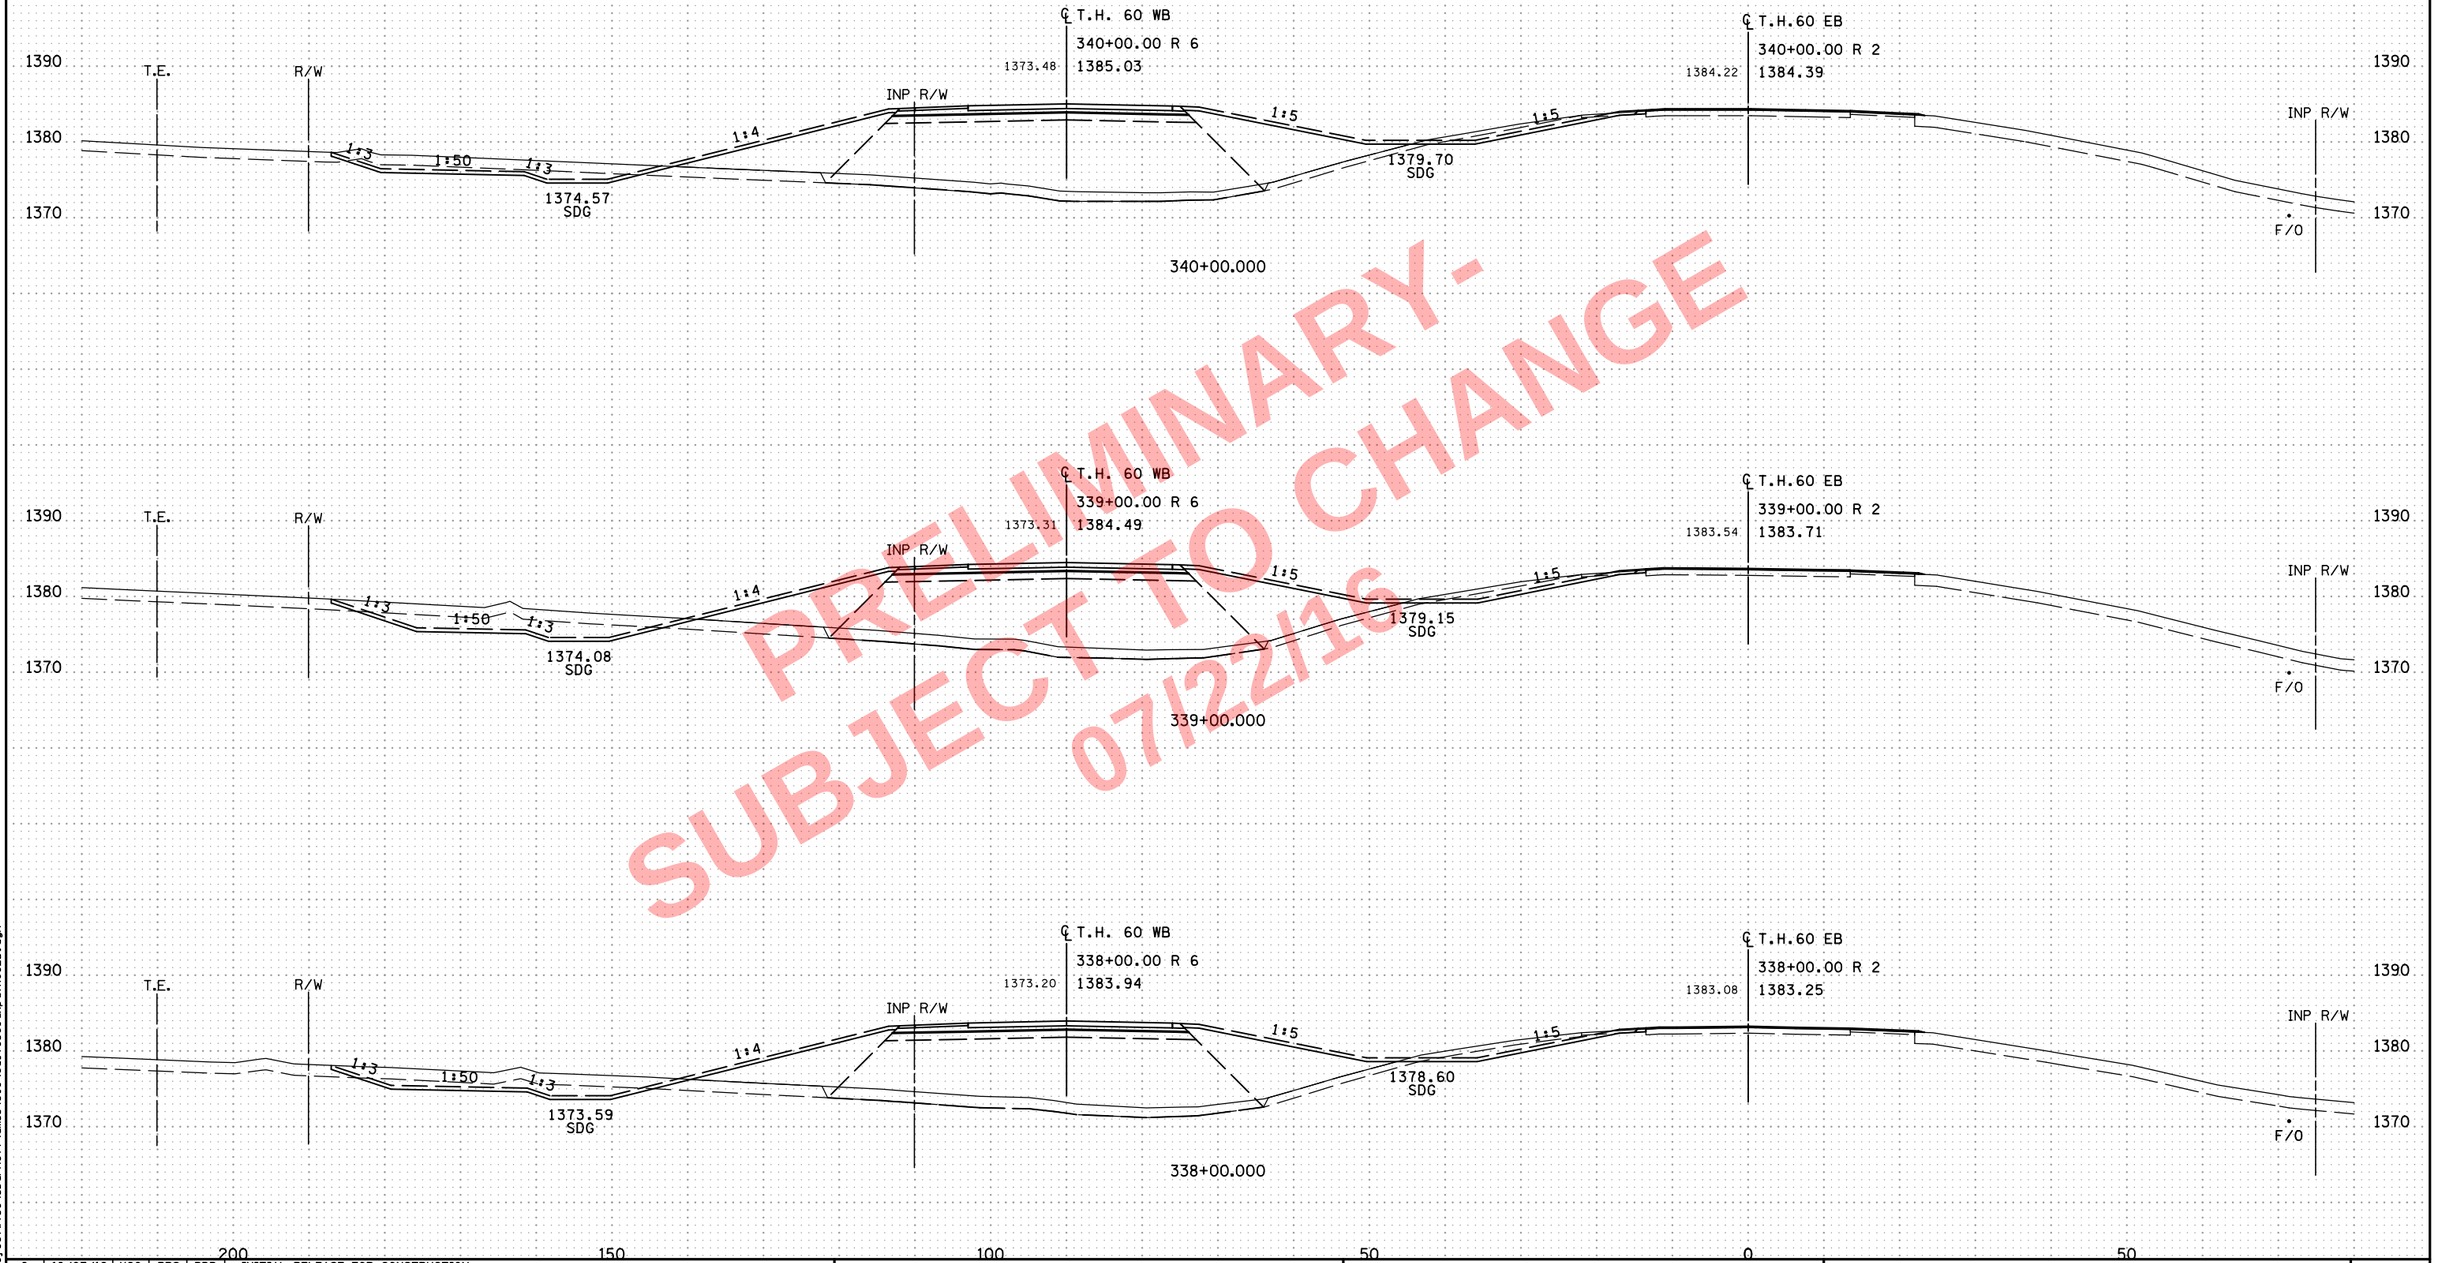

PRELIMINARY - SUBJECT TO CHANGE 07/22/16

NO	DATE	DWN	DES	CKD	REVISION
0	10/07/16	HGO	PRS	BDB	INITIAL RELEASE FOR CONSTRUCTION

...\cd170369_xp_TH60EB.dgn

ALLIANT ENGINEERING
233 Park Ave S, Ste 300
Minneapolis, MN 55415
612.758.3080 MAIN
612.758.3099 FAX
www.alliant-inc.com

S.P. 1703-69 (T.H. 60) - WEST GAP

CROSS SECTIONS
T.H. 60
STA. 338+00.000 - 340+00.000

SHEET X131 OF X229

8:08:12 AM
7/22/2016
c:\pw_working\projectwise\sbarnett\dms34519\cd170369_xp_TH60EB.dgn

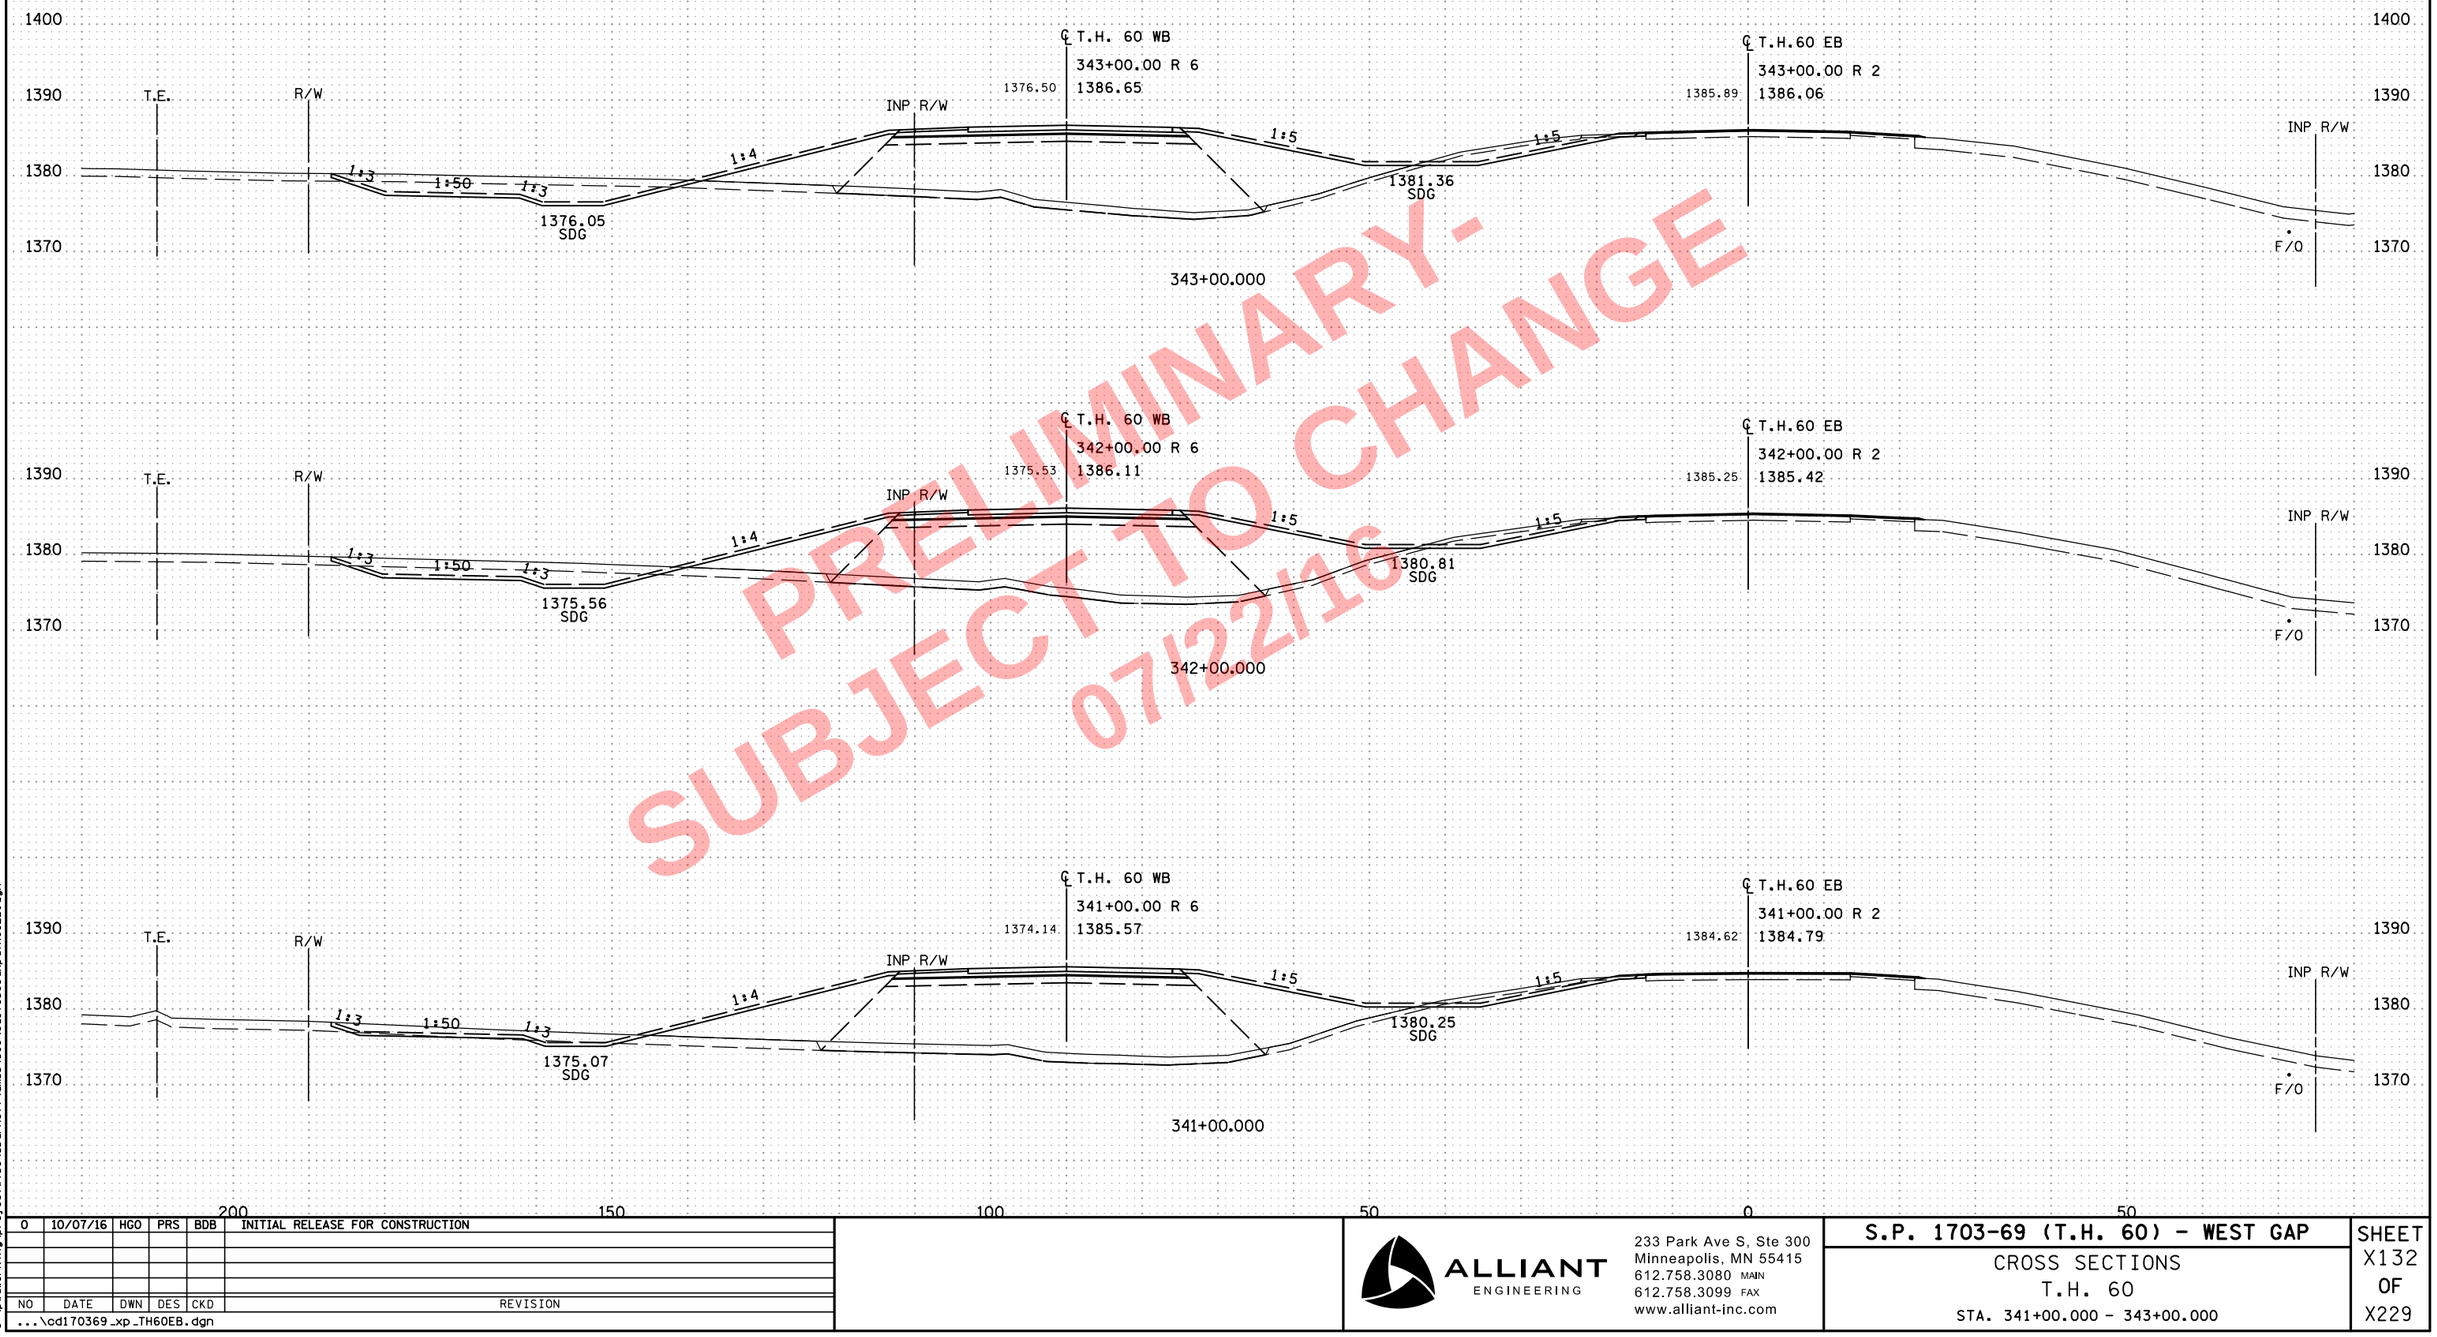

PRELIMINARY-
SUBJECT TO CHANGE
07/22/16

NO	DATE	DWN	DES	CKD	REVISION
0	10/07/16	HGO	PRS	BDB	INITIAL RELEASE FOR CONSTRUCTION

...\cd170369_xp_TH60EB.dgn

ALLIANT ENGINEERING
233 Park Ave S, Ste 300
Minneapolis, MN 55415
612.758.3080 MAIN
612.758.3099 FAX
www.alliant-inc.com

S.P. 1703-69 (T.H. 60) - WEST GAP

CROSS SECTIONS
T.H. 60
STA. 341+00.000 - 343+00.000

SHEET X132 OF X229

8:08:14 AM
7/22/2016
c:\pw_working\projectwise\sbarnett\dms34519\cd170369_xp_TH60EB.dgn

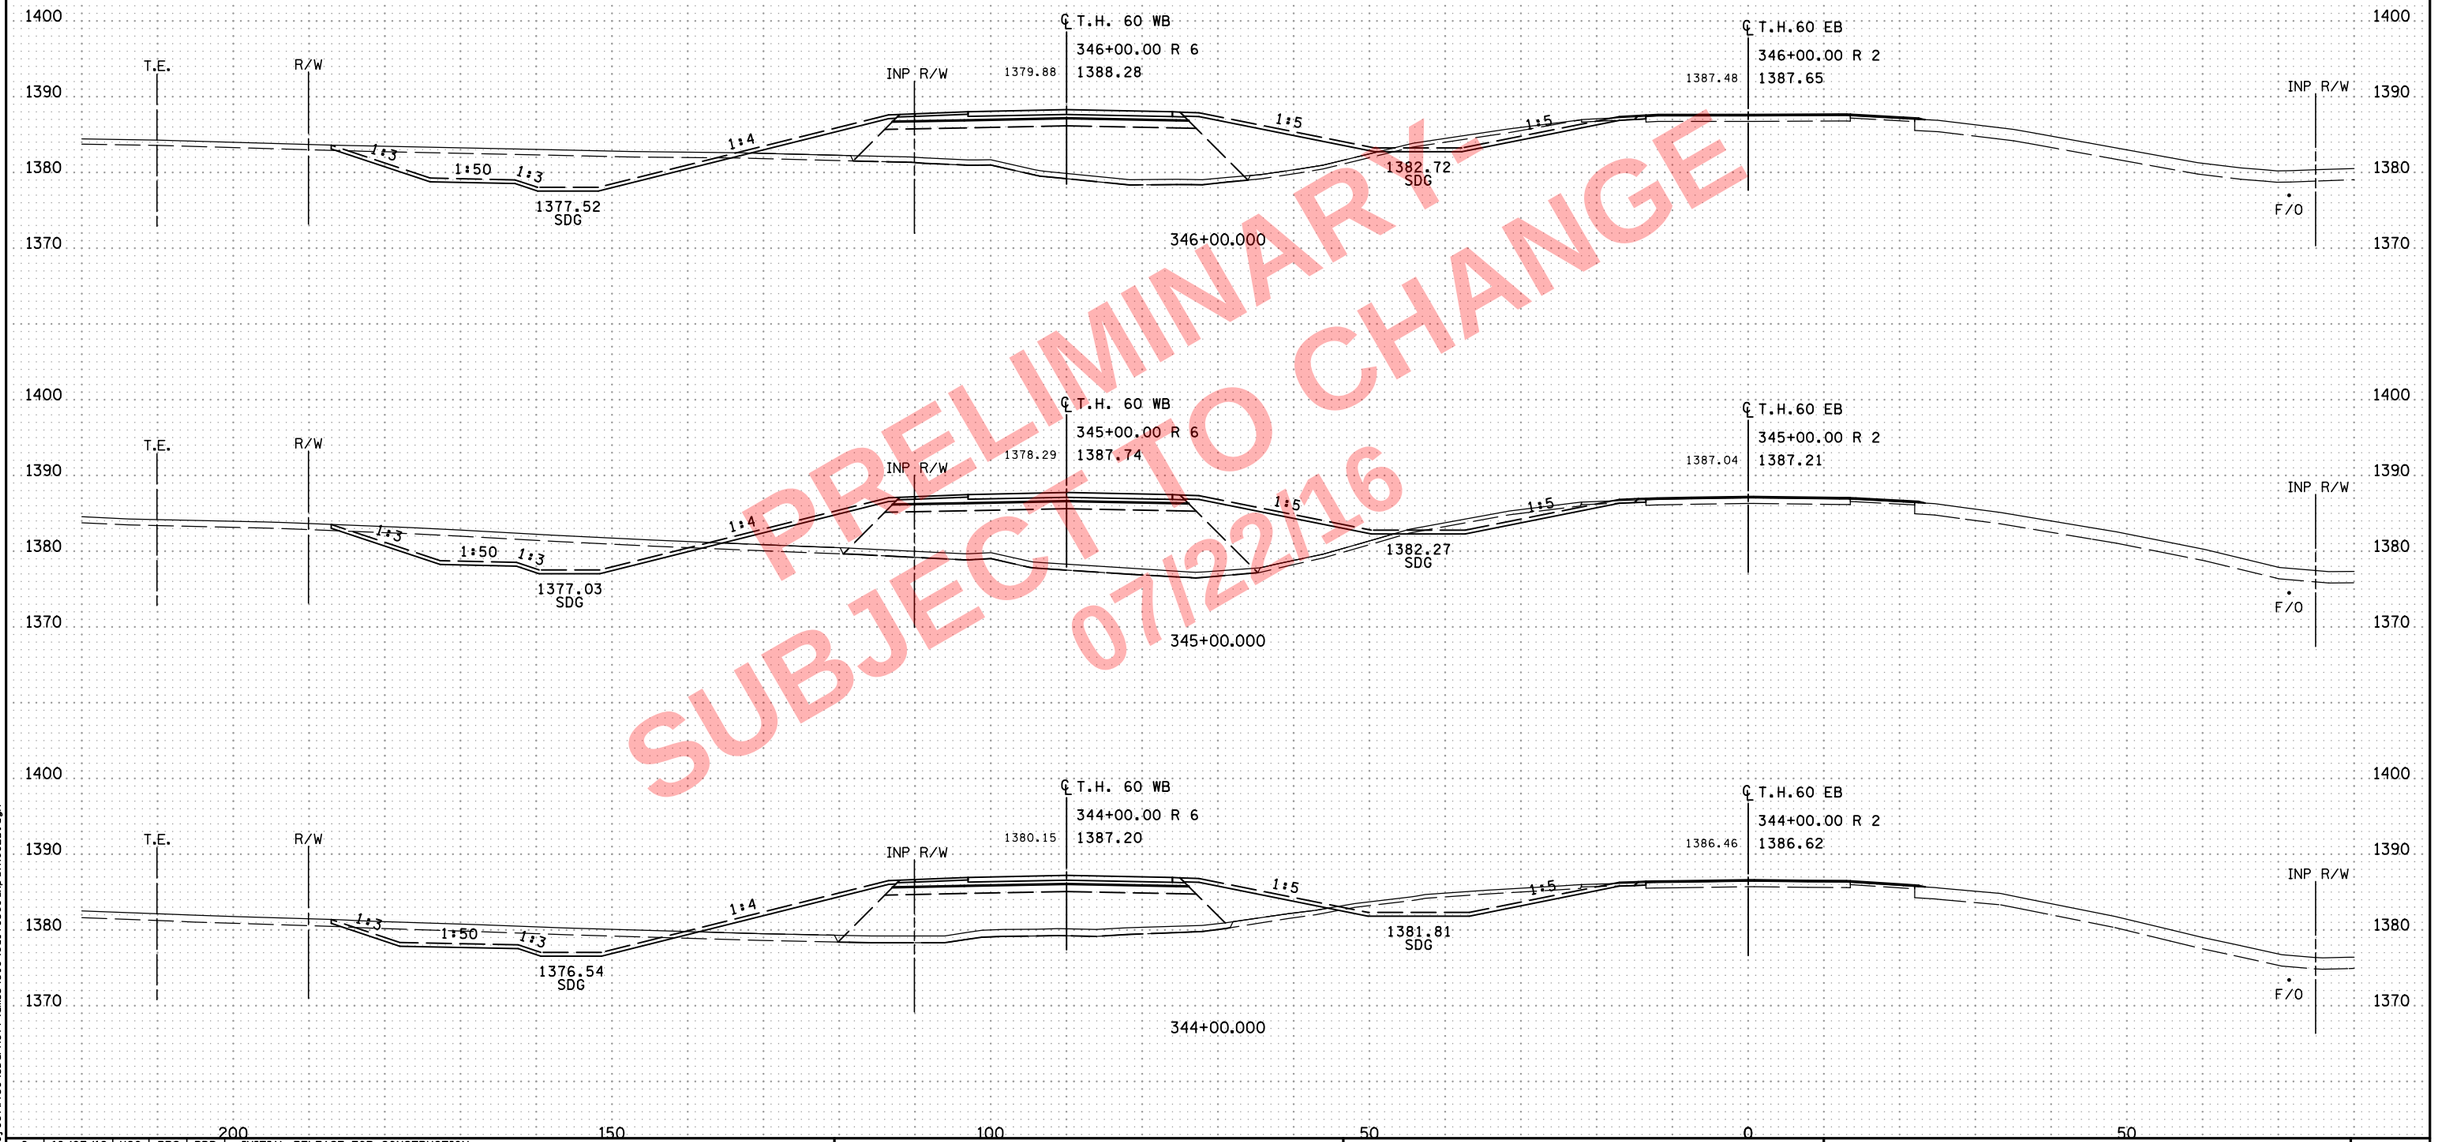

PRELIMINARY
SUBJECT TO CHANGE
07/22/16

NO	DATE	DWN	DES	CKD	REVISION
0	10/07/16	HGO	PRS	BDB	INITIAL RELEASE FOR CONSTRUCTION

...\cd170369_xp_TH60EB.dgn

8:08:15 AM
7/22/2016
c:\pw_work\ng\projectwise\sbarnett\dms345191\cd170369_xp_TH60EB.dgn

ALLIANT ENGINEERING
233 Park Ave S, Ste 300
Minneapolis, MN 55415
612.758.3080 MAIN
612.758.3099 FAX
www.alliant-inc.com

S.P. 1703-69 (T.H. 60) - WEST GAP

CROSS SECTIONS
T.H. 60
STA. 344+00.000 - 346+00.000

SHEET
X133
OF
X229

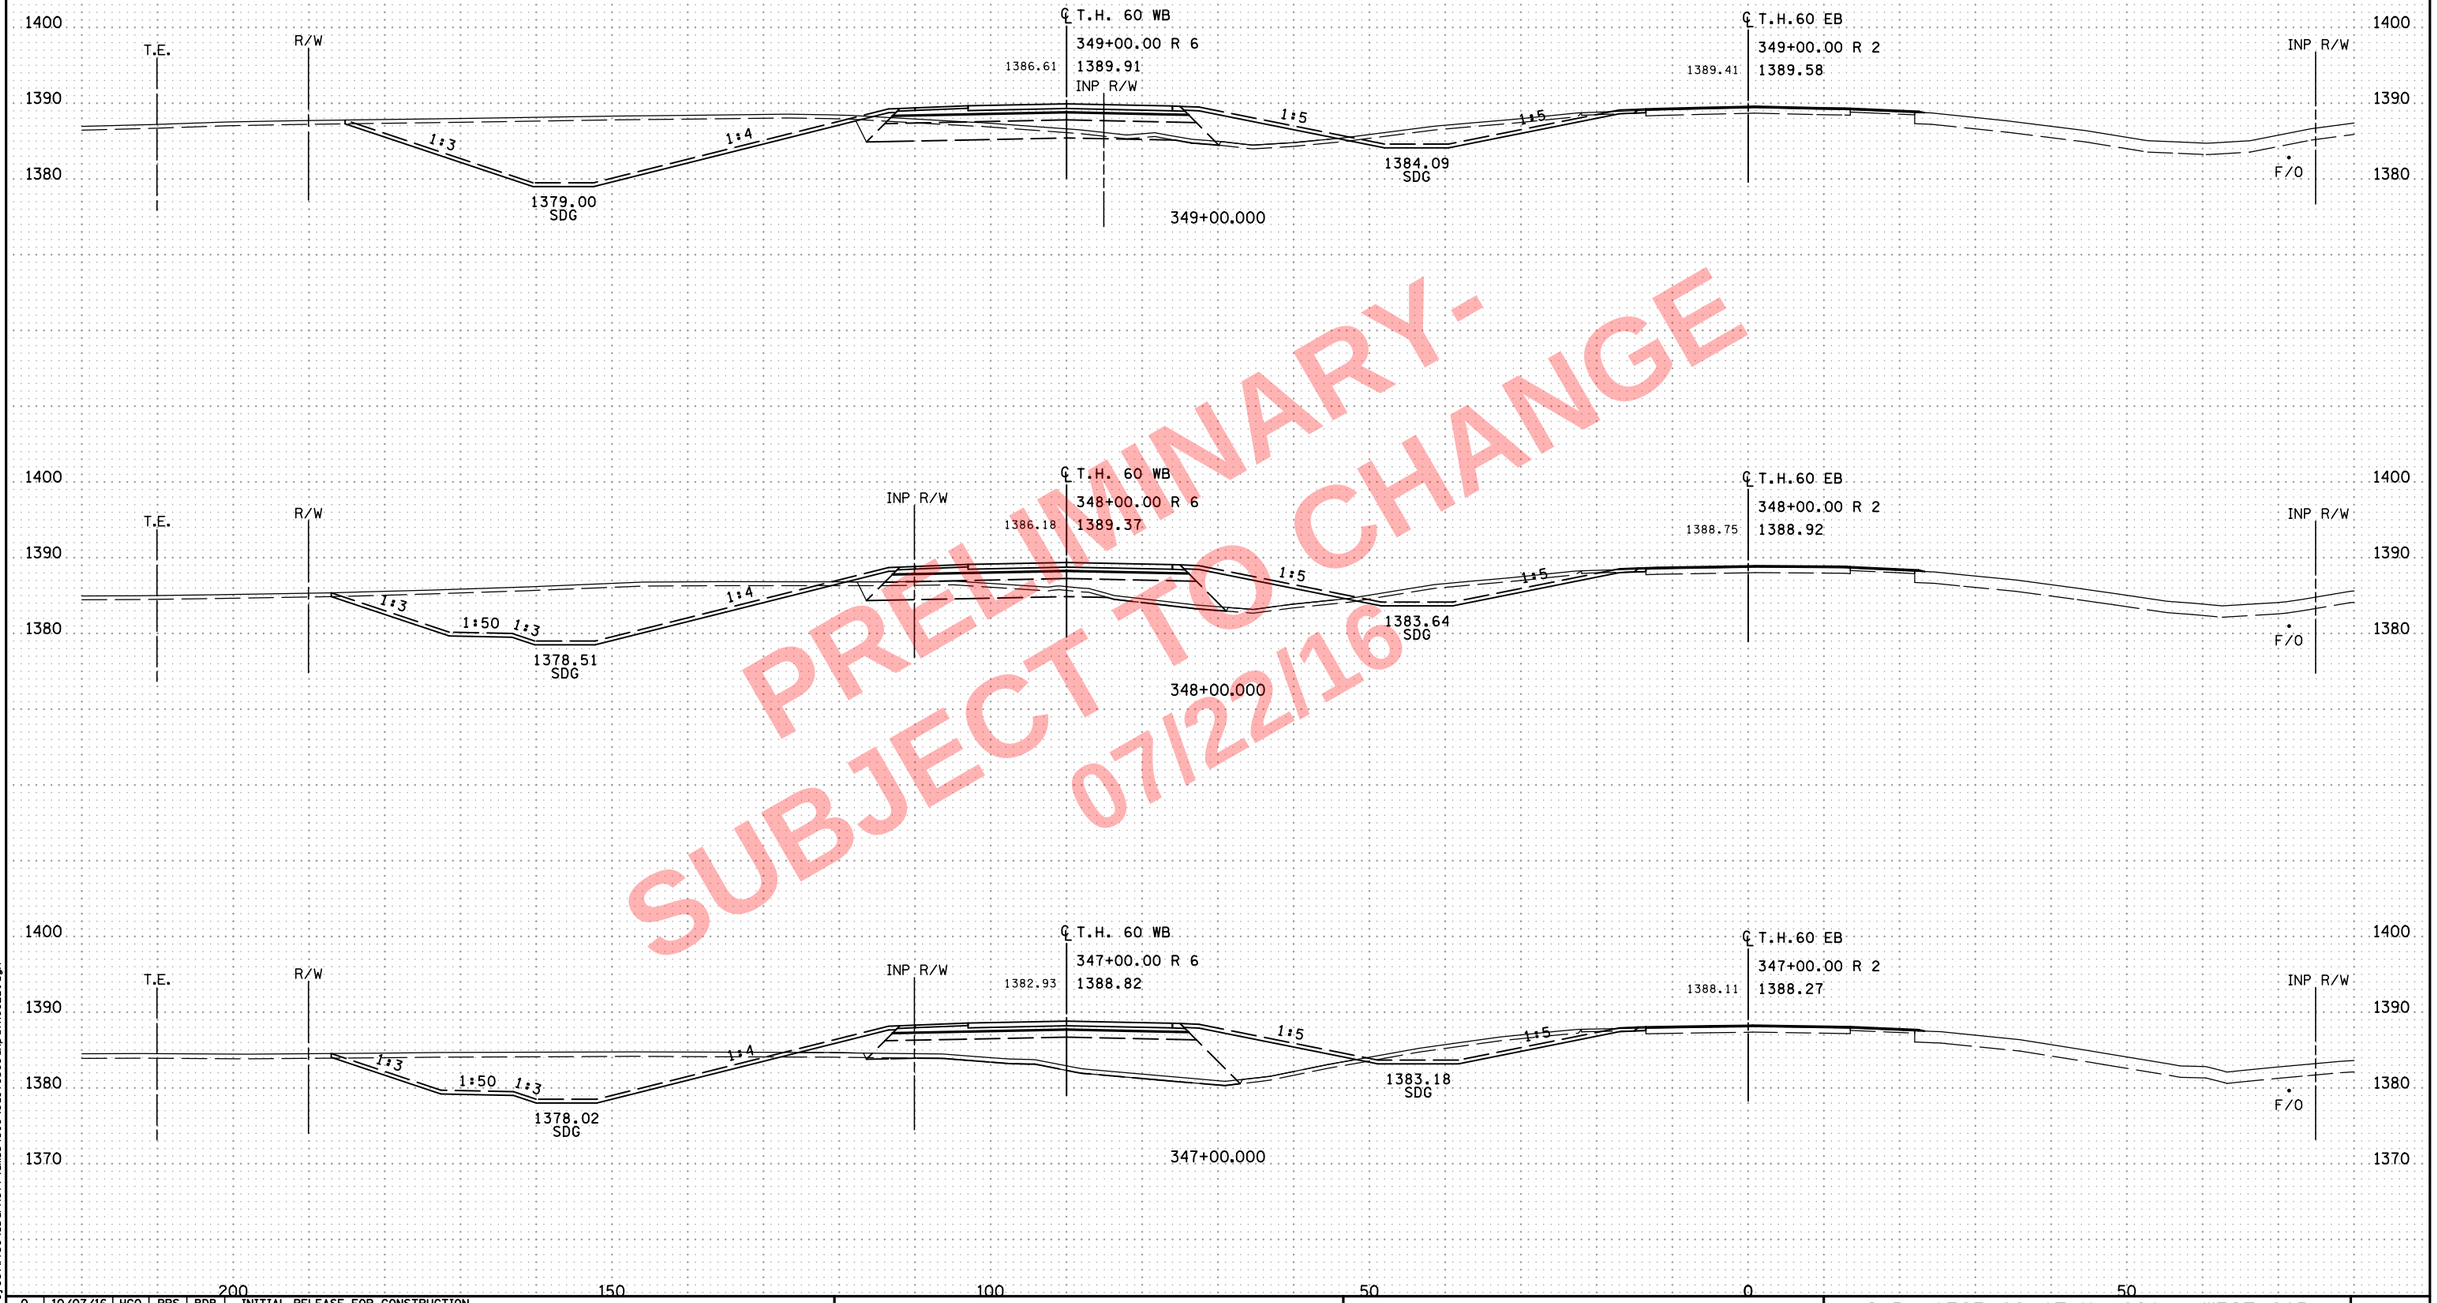

PRELIMINARY - SUBJECT TO CHANGE 07/22/16

NO	DATE	DWN	DES	CKD	REVISION
0	10/07/16	HGO	PRS	BDB	INITIAL RELEASE FOR CONSTRUCTION

...\cd170369_xp_TH60EB.dgn

8:08:17 AM
7/22/2016
c:\pw_working\projectwise\sbarnett\dms34519\cd170369_xp_TH60EB.dgn

ALLIANT ENGINEERING
233 Park Ave S, Ste 300
Minneapolis, MN 55415
612.758.3080 MAIN
612.758.3099 FAX
www.alliant-inc.com

S.P. 1703-69 (T.H. 60) - WEST GAP

CROSS SECTIONS
T.H. 60
STA. 347+00.000 - 349+00.000

SHEET
X134
OF
X229

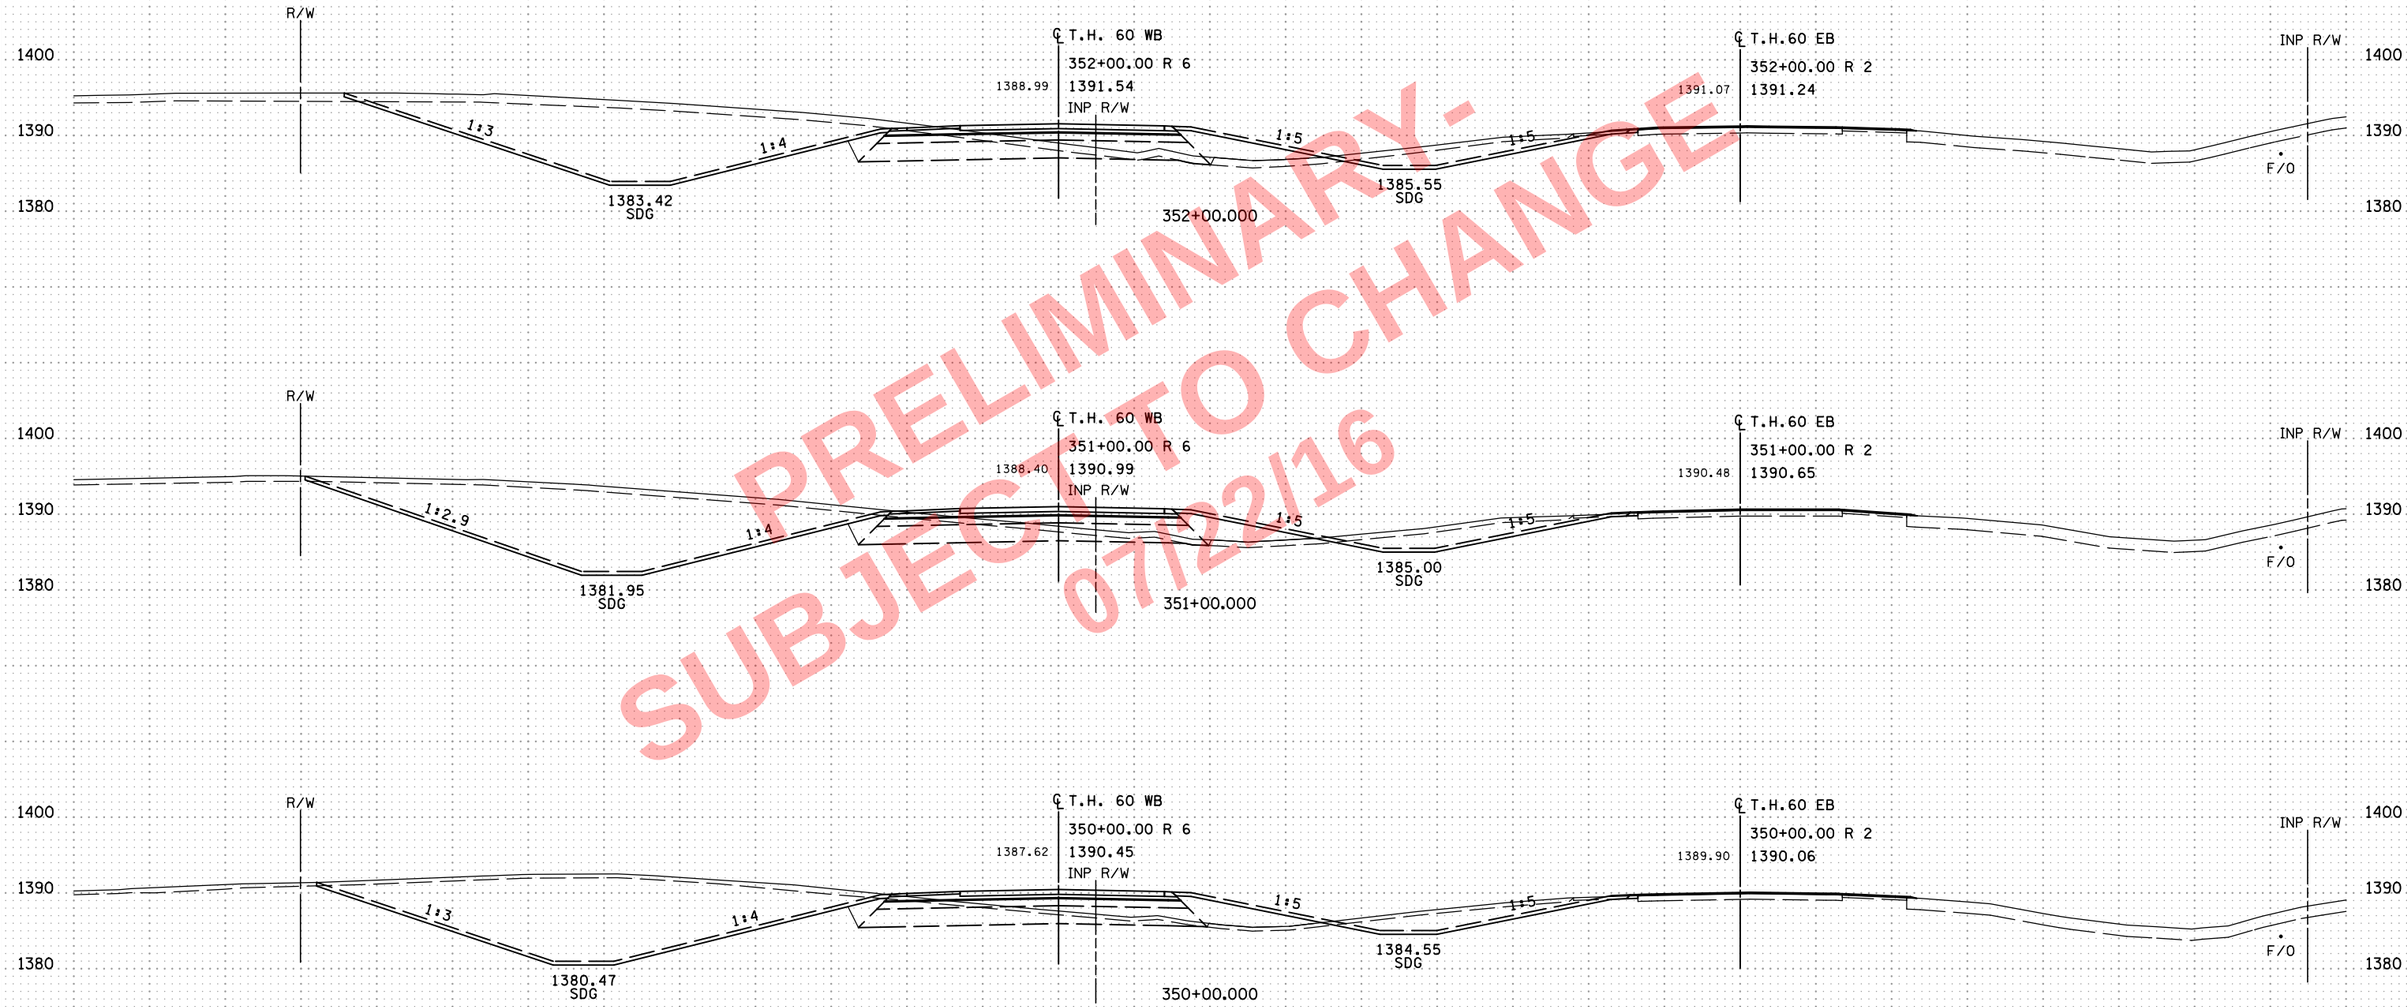

PRELIMINARY-
SUBJECT TO CHANGE
07/22/16

NO	DATE	DWN	DES	CKD	REVISION
0	10/07/16	HGO	PRS	BDB	INITIAL RELEASE FOR CONSTRUCTION

...\cd170369_xp_TH60EB.dgn

8:08:18 AM
7/22/2016
c:\pw_working\projectwise\sbarnett\dms34519\cd170369_xp_TH60EB.dgn

ALLIANT ENGINEERING
233 Park Ave S, Ste 300
Minneapolis, MN 55415
612.758.3080 MAIN
612.758.3099 FAX
www.alliant-inc.com

S.P. 1703-69 (T.H. 60) - WEST GAP

CROSS SECTIONS
T.H. 60
STA. 350+00.000 - 352+00.000

SHEET
X135
OF
X229

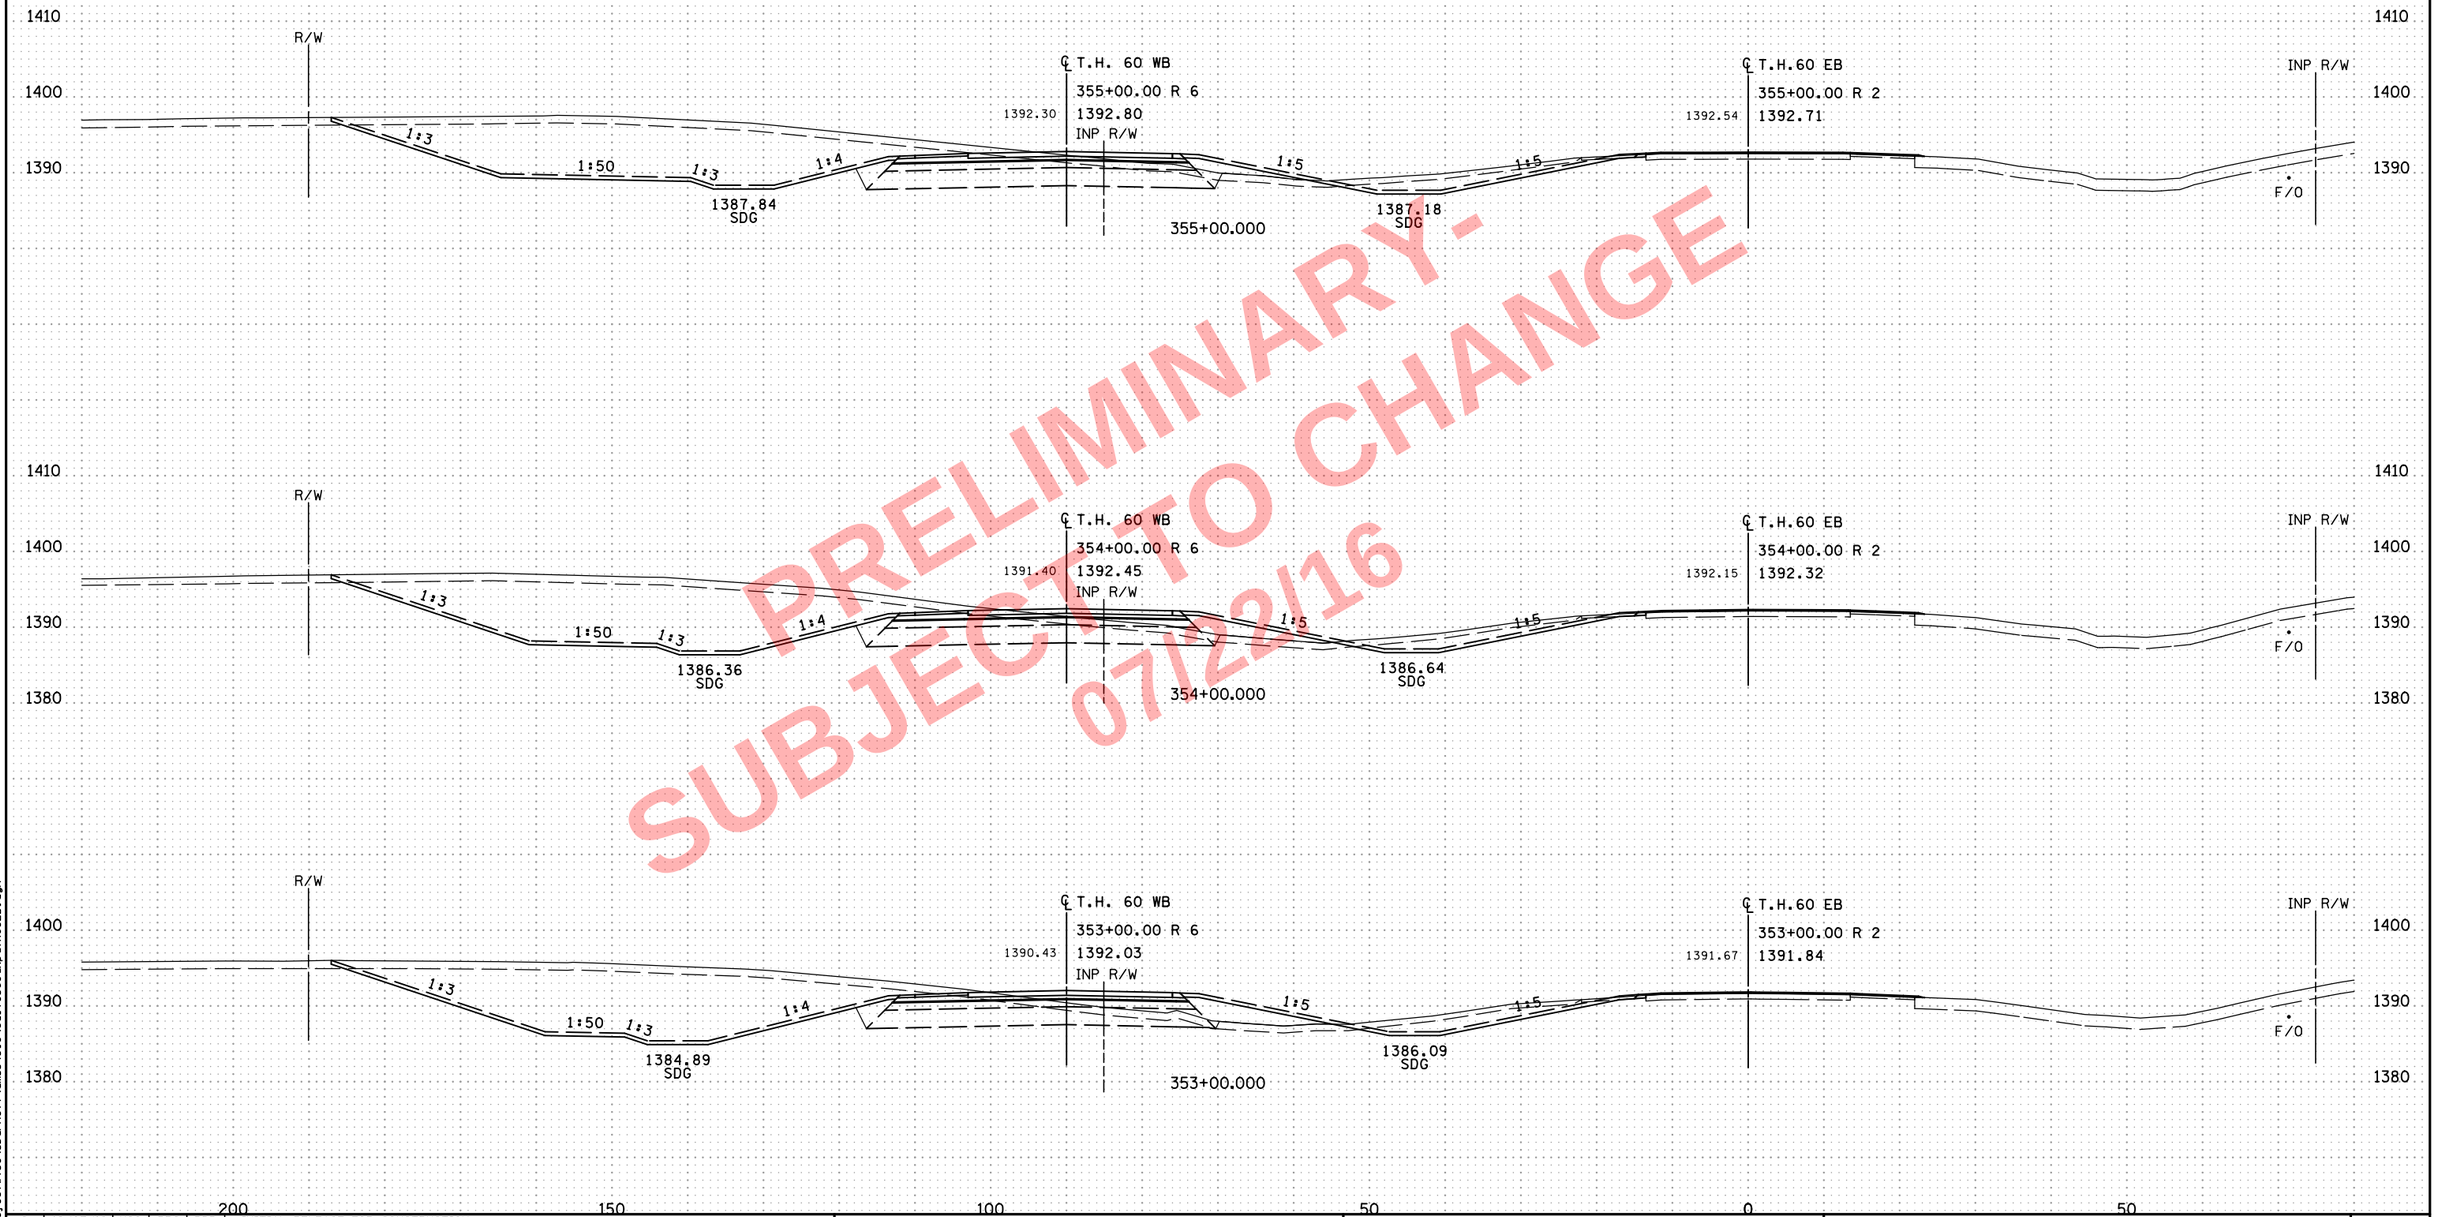

PRELIMINARY-
SUBJECT TO CHANGE
07/22/16

NO	DATE	DWN	DES	CKD	REVISION
0	10/07/16	HGO	PRS	BDB	INITIAL RELEASE FOR CONSTRUCTION

...\cd170369_xp_TH60EB.dgn

8:08:43 AM
7/22/2016
c:\pw_working\projectwise\sbarnett\dms34519\cd170369_xp_TH60EB.dgn

ALLIANT ENGINEERING
233 Park Ave S, Ste 300
Minneapolis, MN 55415
612.758.3080 MAIN
612.758.3099 FAX
www.alliant-inc.com

S.P. 1703-69 (T.H. 60) - WEST GAP

CROSS SECTIONS
T.H. 60
STA. 353+00.000 - 355+00.000

SHEET
X136
OF
X229

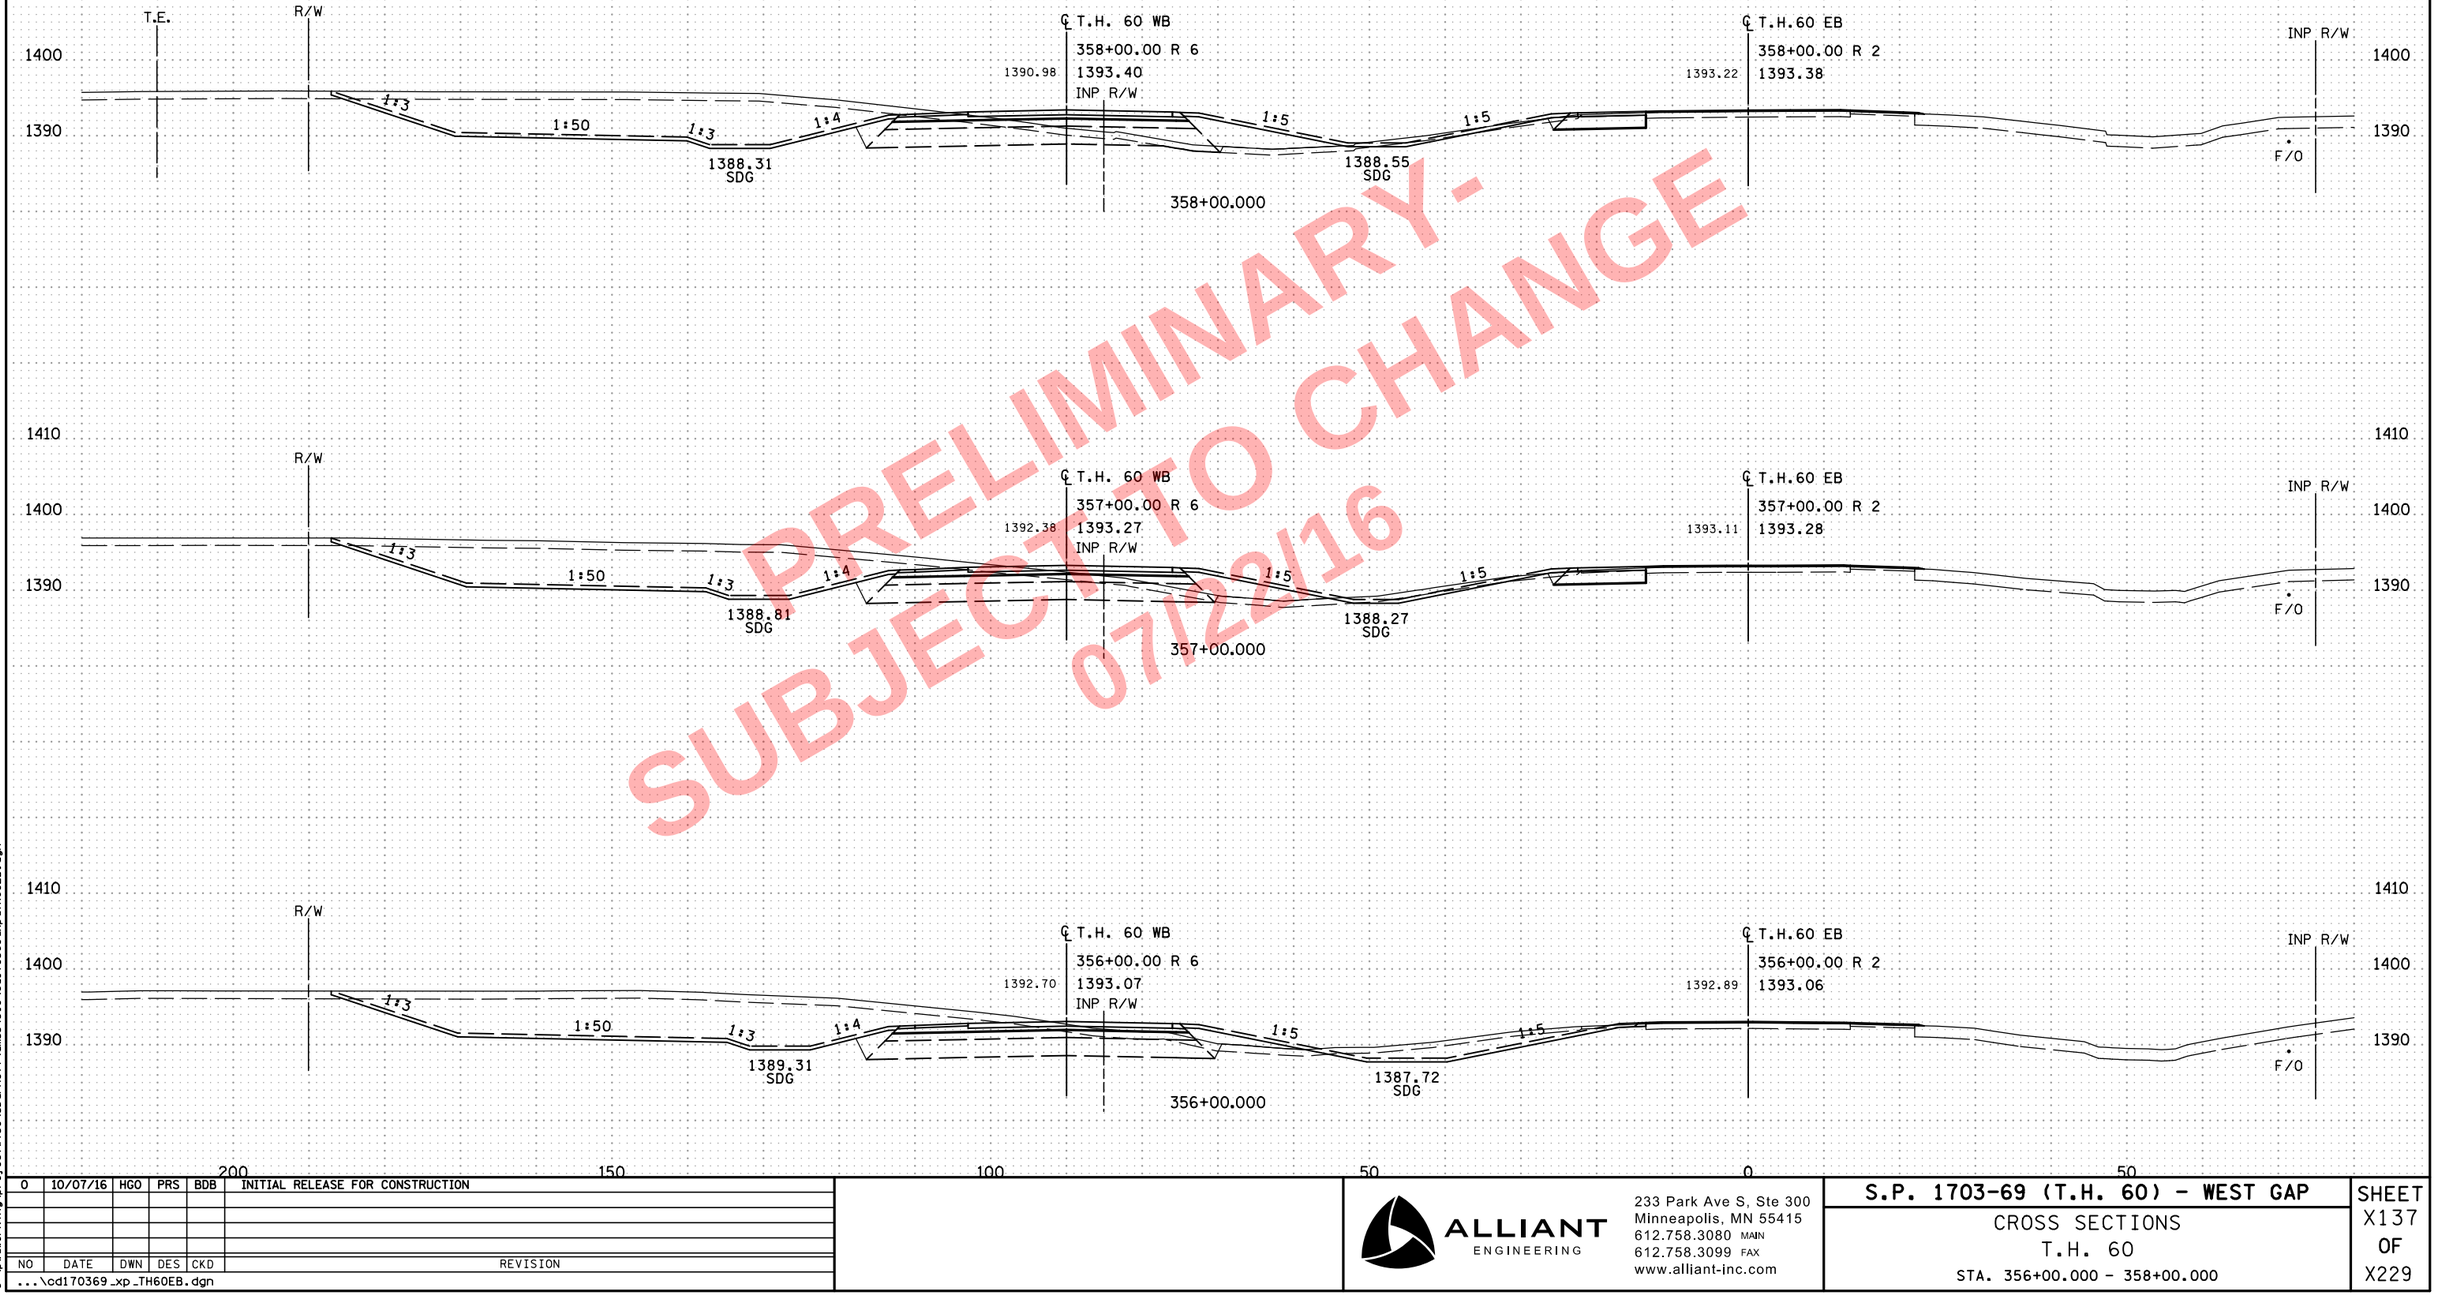

PRELIMINARY-
SUBJECT TO CHANGE
07/22/16

NO	DATE	DWN	DES	CKD	REVISION
0	10/07/16	HGO	PRS	BDB	INITIAL RELEASE FOR CONSTRUCTION

...\cd170369_xp_TH60EB.dgn

8:08:45 AM
7/22/2016
c:\pw_working\projectwise\sbarnett\dms34519\cd170369_xp_TH60EB.dgn

ALLIANT ENGINEERING
233 Park Ave S, Ste 300
Minneapolis, MN 55415
612.758.3080 MAIN
612.758.3099 FAX
www.alliant-inc.com

S.P. 1703-69 (T.H. 60) - WEST GAP

CROSS SECTIONS
T.H. 60
STA. 356+00.000 - 358+00.000

SHEET
X137
OF
X229

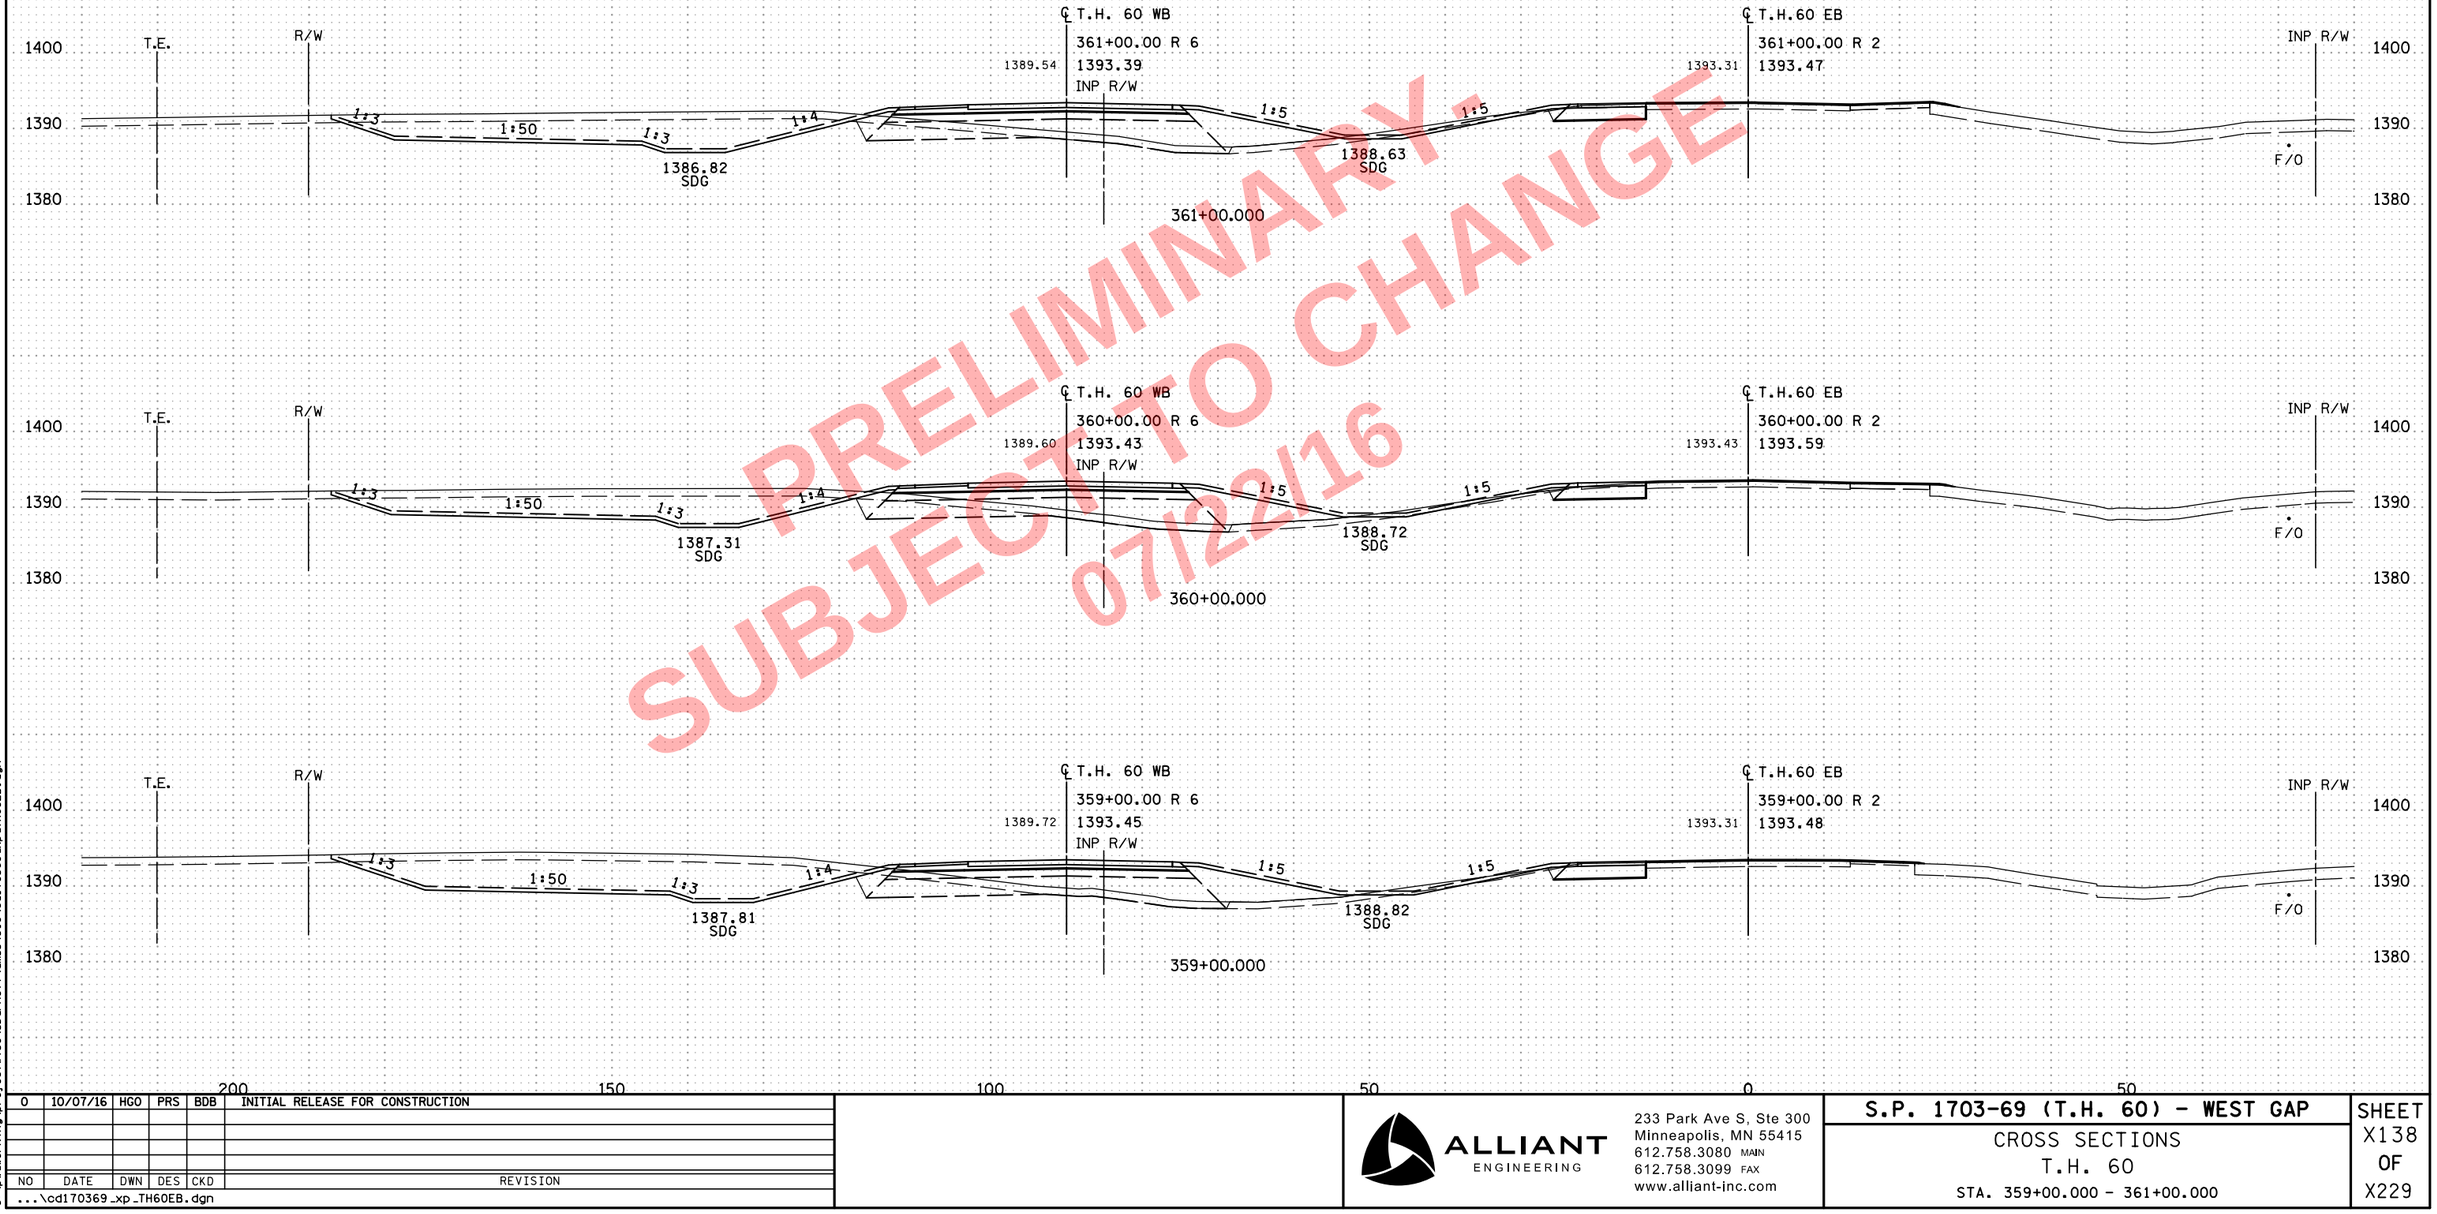

PRELIMINARY - SUBJECT TO CHANGE 07/22/16

NO	DATE	DWN	DES	CKD	REVISION
0	10/07/16	HGO	PRS	BDB	INITIAL RELEASE FOR CONSTRUCTION

...\cd170369_xp_TH60EB.dgn

ALLIANT ENGINEERING
233 Park Ave S, Ste 300
Minneapolis, MN 55415
612.758.3080 MAIN
612.758.3099 FAX
www.alliant-inc.com

S.P. 1703-69 (T.H. 60) - WEST GAP

CROSS SECTIONS
T.H. 60
STA. 359+00.000 - 361+00.000

SHEET X138 OF X229

8:08:46 AM
7/22/2016
c:\pw_working\projectwise\sbarnett\dms34519\cd170369_xp_TH60EB.dgn

PRELIMINARY
SUBJECT TO CHANGE
07/22/16

NO	DATE	DWN	DES	CKD	REVISION
0	10/07/16	HGO	PRS	BDB	INITIAL RELEASE FOR CONSTRUCTION

...\cd170369_xp_TH60EB.dgn

ALLIANT ENGINEERING
233 Park Ave S, Ste 300
Minneapolis, MN 55415
612.758.3080 MAIN
612.758.3099 FAX
www.alliant-inc.com

S.P. 1703-69 (T.H. 60) - WEST GAP

CROSS SECTIONS
T.H. 60
STA. 362+00.000 - 363+44.000

SHEET X139 OF X229

8:08:48 AM
7/22/2016
c:\pw_working\projectwise\sbarnett\dms34519\cd170369_xp_TH60EB.dgn

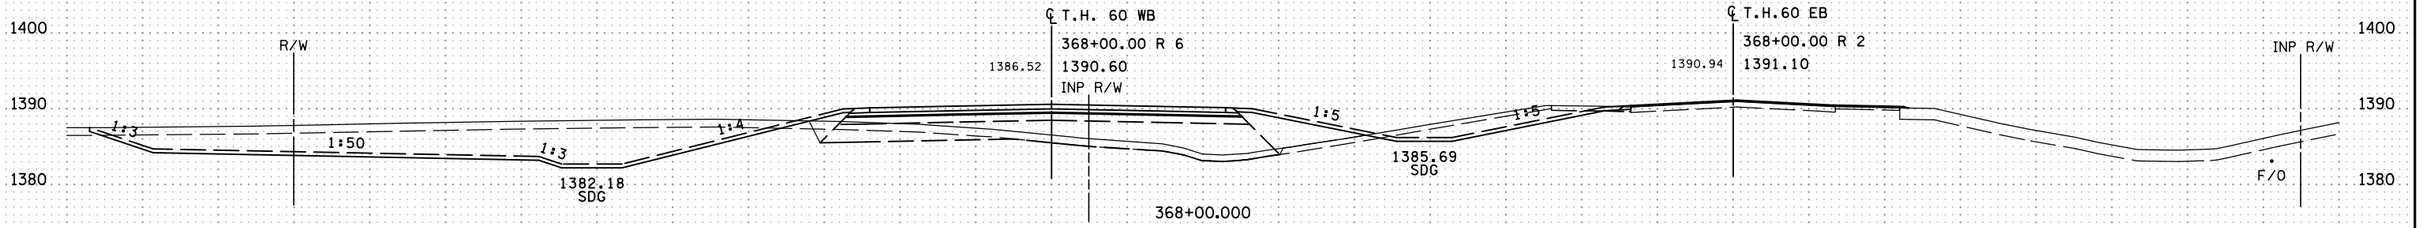

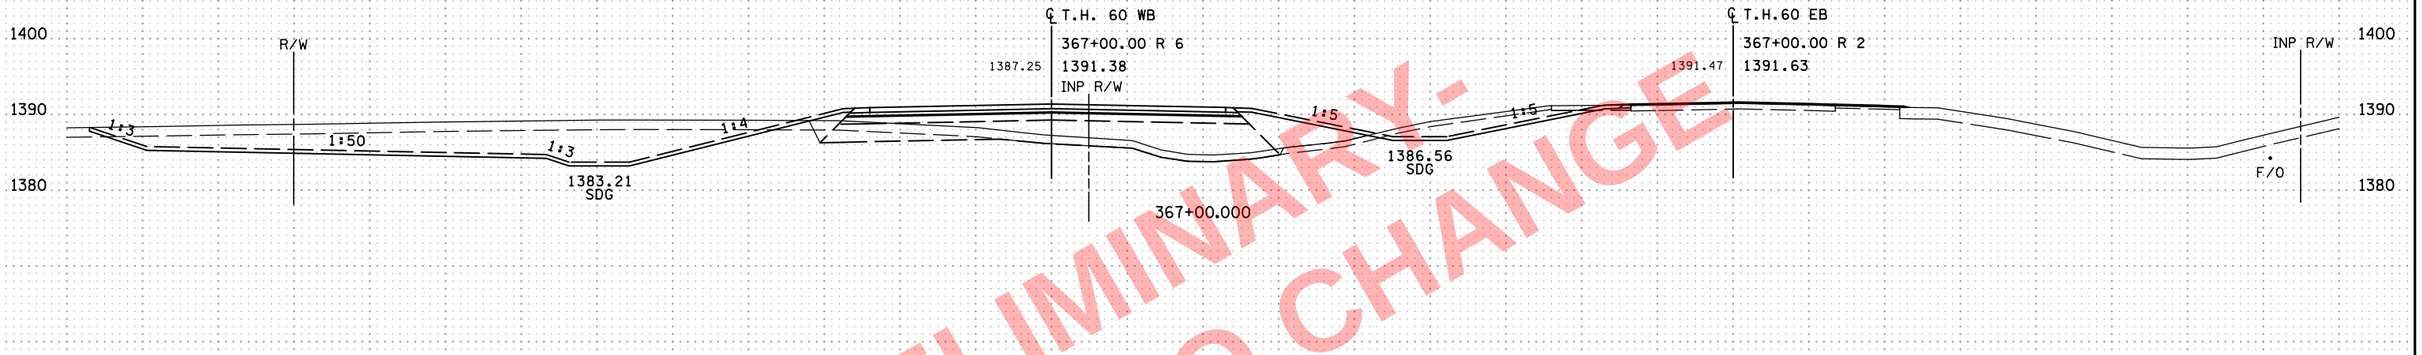

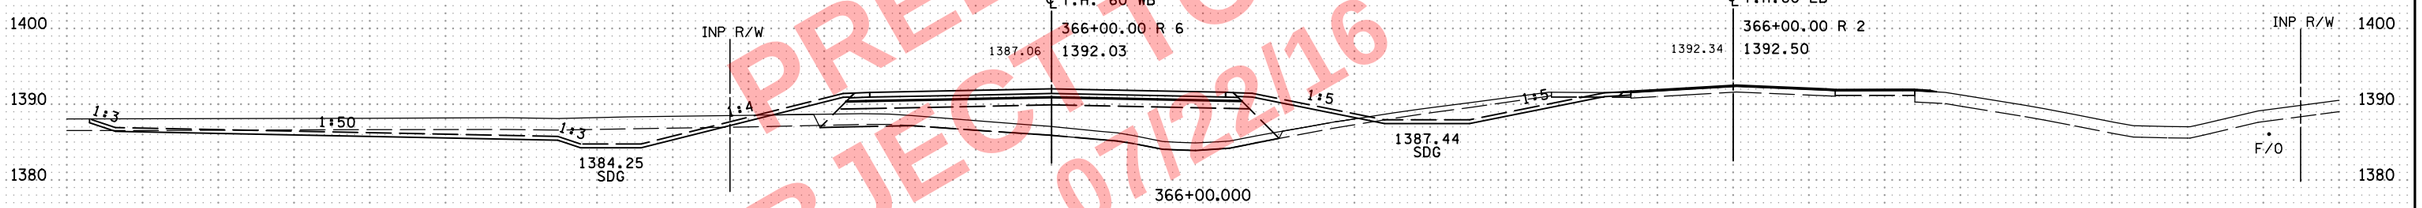

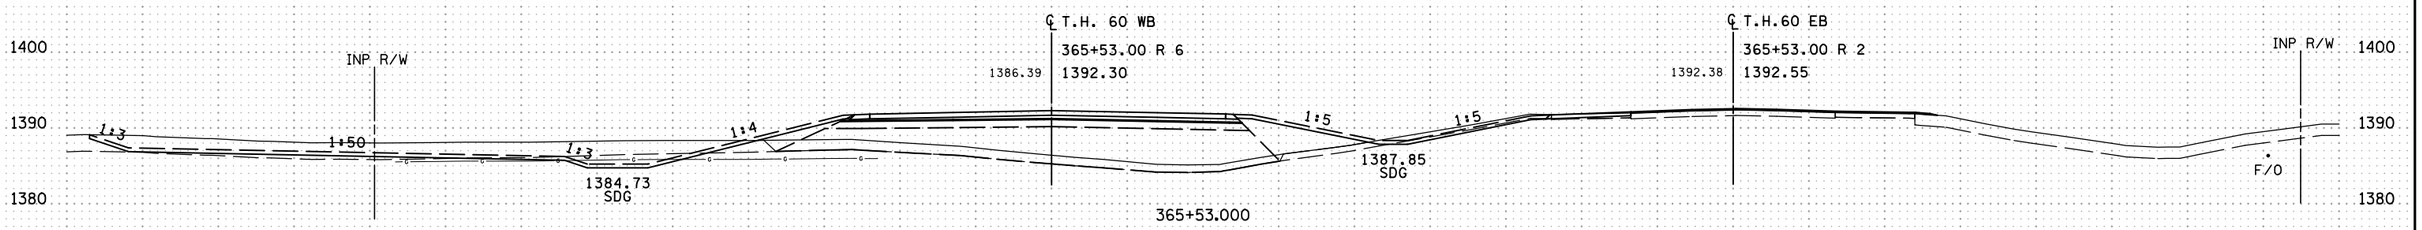

PRELIMINARY-
SUBJECT TO CHANGE
07/22/16

200 150 100 50 0 50

NO	DATE	DWN	DES	CKD	REVISION
0	10/07/16	HGO	PRS	BDB	INITIAL RELEASE FOR CONSTRUCTION

...\cd170369_xp_TH60EB.dgn

8:08:50 AM
7/22/2016
c:\pw_working\projectwise\sbarnett\dms34519\cd170369_xp_TH60EB.dgn

ALLIANT ENGINEERING
233 Park Ave S, Ste 300
Minneapolis, MN 55415
612.758.3080 MAIN
612.758.3099 FAX
www.alliant-inc.com

S.P. 1703-69 (T.H. 60) - WEST GAP

CROSS SECTIONS
T.H. 60
STA. 365+53.000 - 368+00.000

SHEET
X140
OF
X229

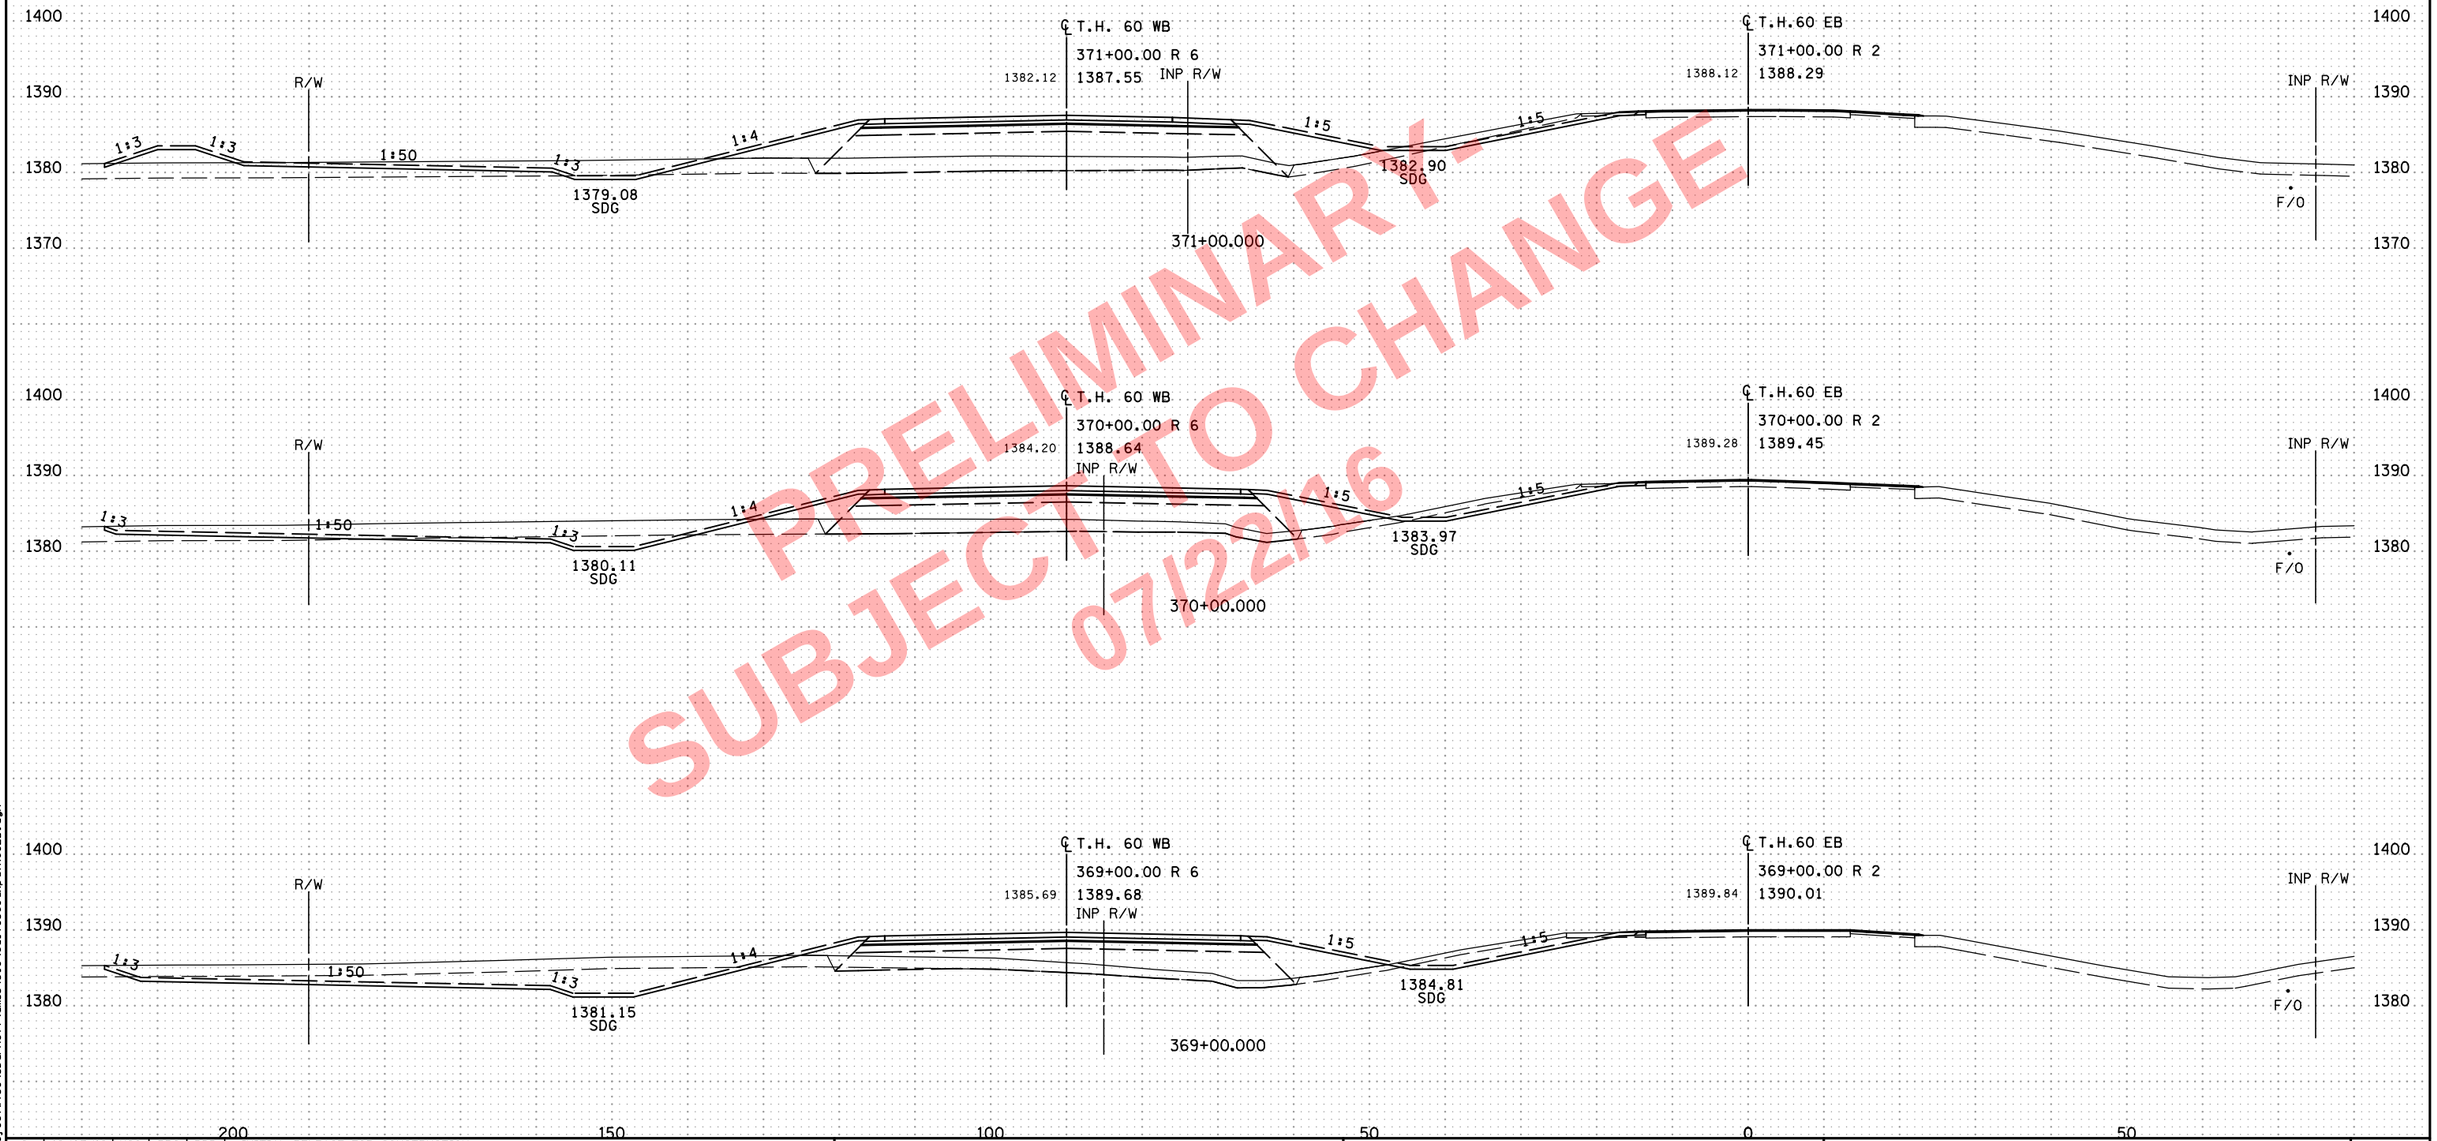

PRELIMINARY - SUBJECT TO CHANGE 07/22/16

NO	DATE	DWN	DES	CKD	REVISION
0	10/07/16	HGO	PRS	BDB	INITIAL RELEASE FOR CONSTRUCTION

...\cd170369_xp_TH60EB.dgn

8:08:52 AM
7/22/2016
c:\pw_working\projectwise\sbarnett\dms34519\cd170369_xp_TH60EB.dgn

ALLIANT ENGINEERING
233 Park Ave S, Ste 300
Minneapolis, MN 55415
612.758.3080 MAIN
612.758.3099 FAX
www.alliant-inc.com

S.P. 1703-69 (T.H. 60) - WEST GAP

CROSS SECTIONS
T.H. 60
STA. 369+00.000 - 371+00.000

SHEET
X141
OF
X229

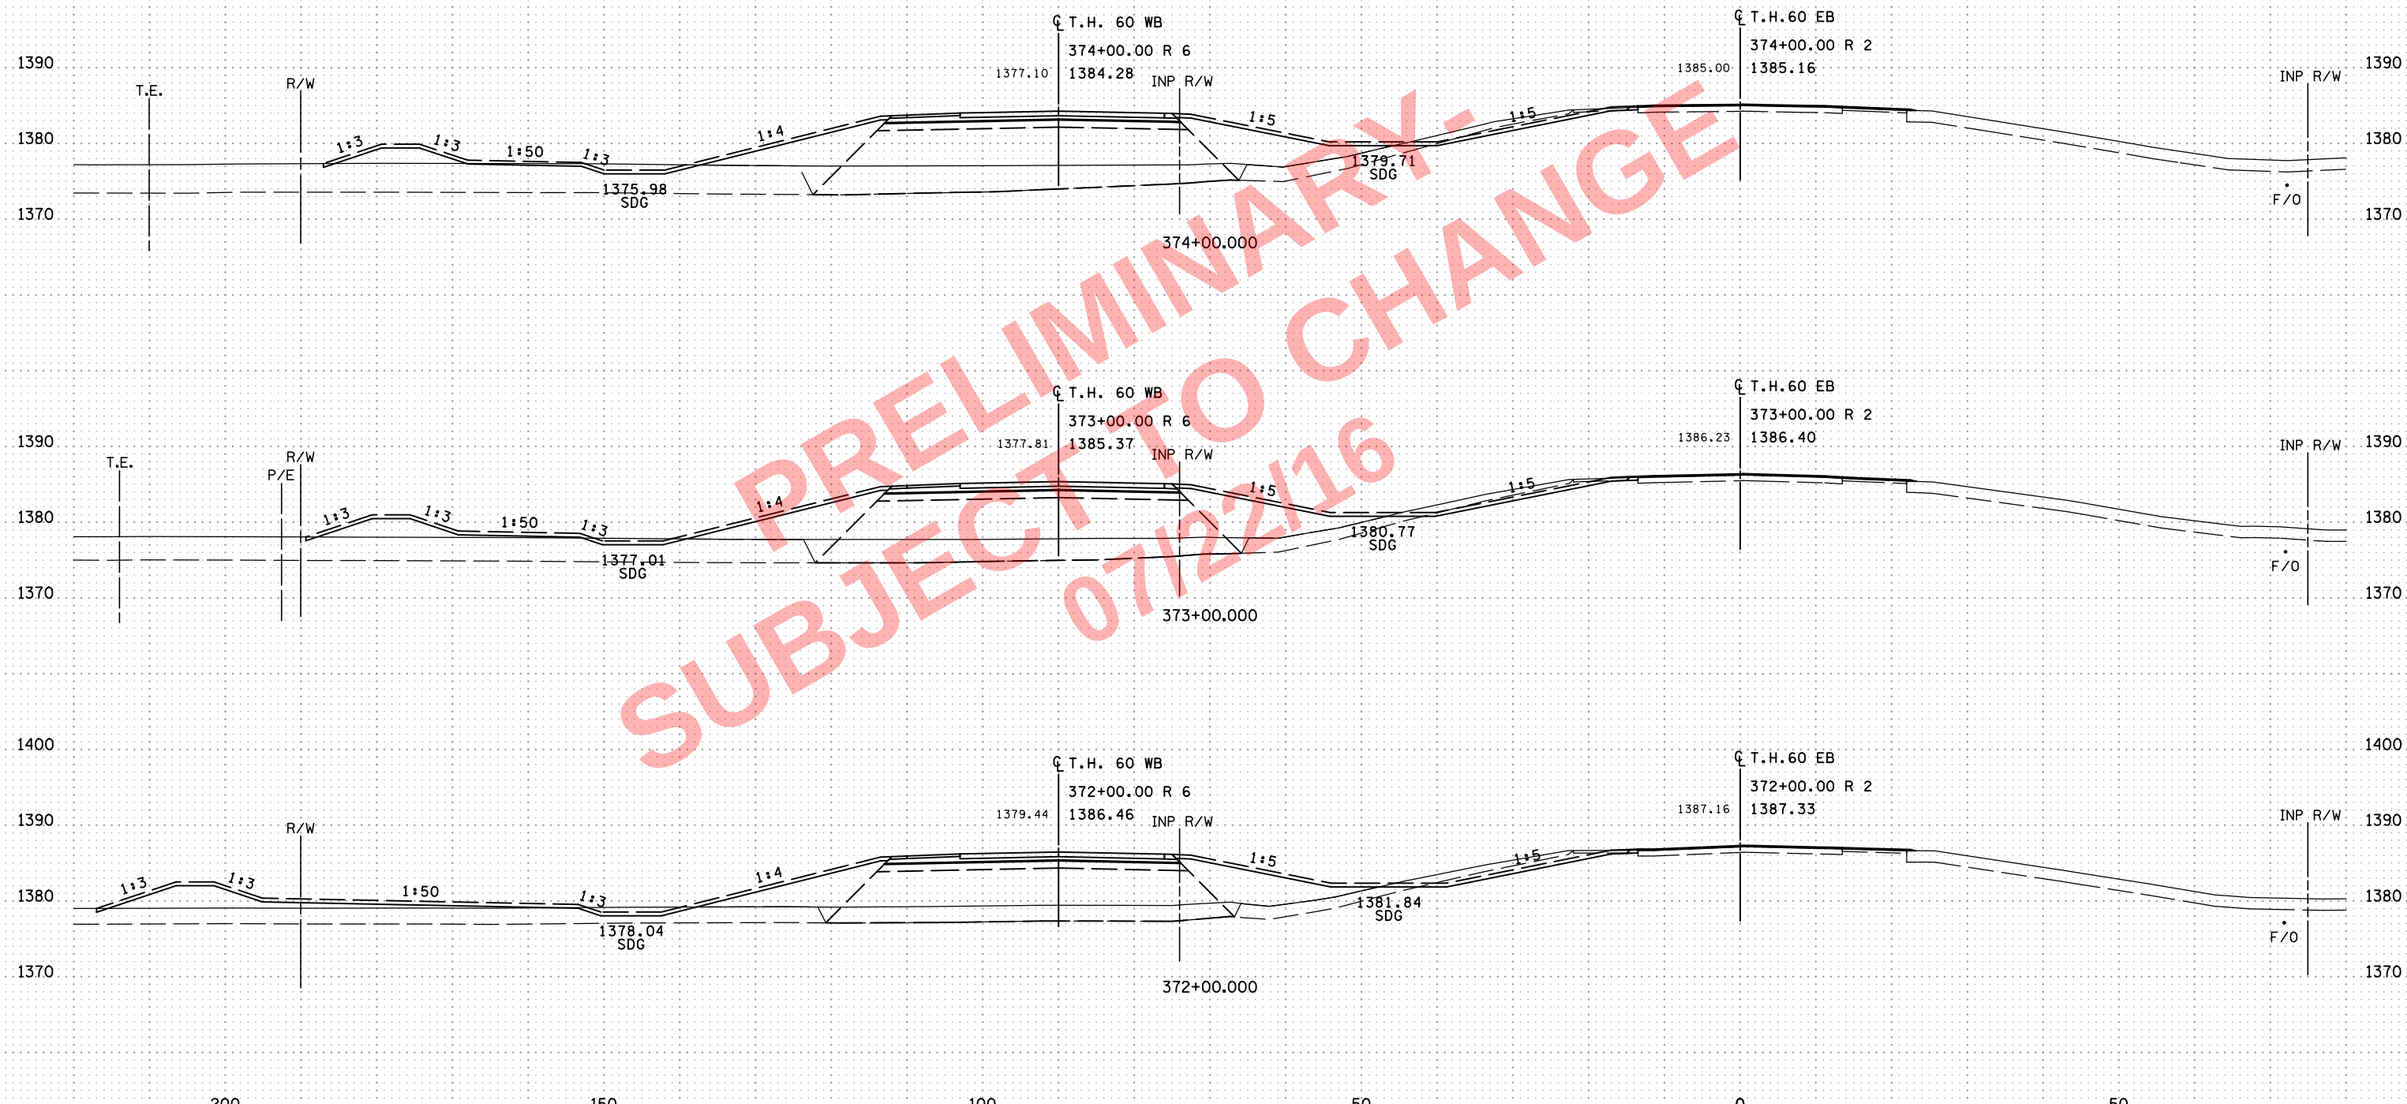

PRELIMINARY - SUBJECT TO CHANGE 07/22/16

NO	DATE	DWN	DES	CKD	REVISION
0	10/07/16	HGO	PRS	BDB	INITIAL RELEASE FOR CONSTRUCTION

...\cd170369_xp_TH60EB.dgn

8:08:55 AM
7/22/2016
c:\pw_work\ng\projectrwise\sbarnett\dms34519\cd170369_xp_TH60EB.dgn

ALLIANT ENGINEERING
233 Park Ave S, Ste 300
Minneapolis, MN 55415
612.758.3080 MAIN
612.758.3099 FAX
www.alliant-inc.com

S.P. 1703-69 (T.H. 60) - WEST GAP

CROSS SECTIONS
T.H. 60
STA. 372+00.000 - 374+00.000

SHEET X142 OF X229

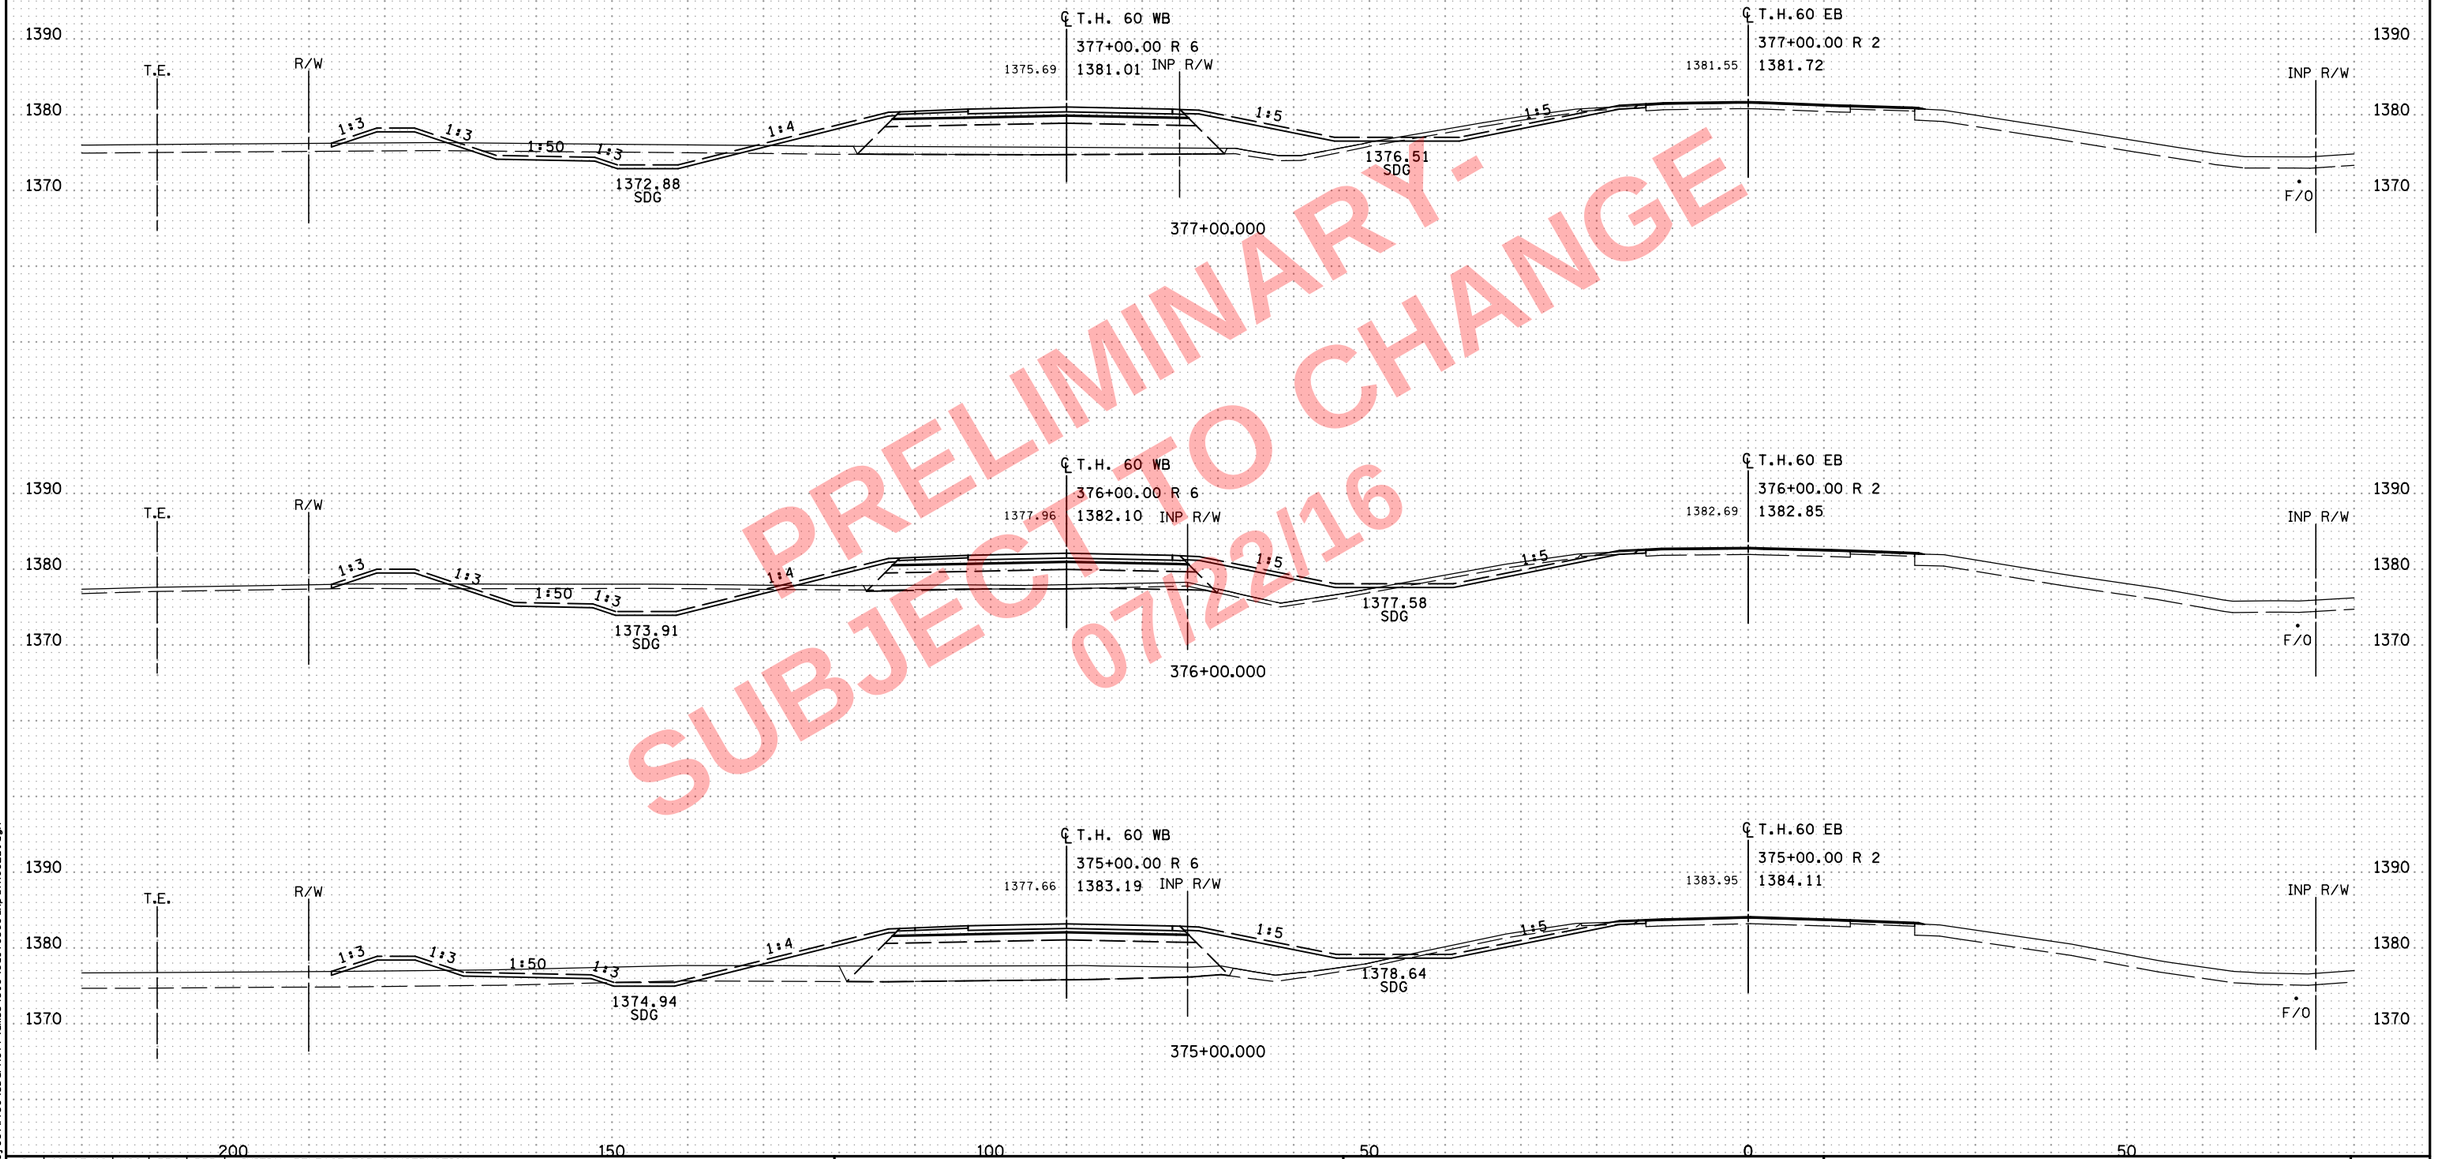

PRELIMINARY-
SUBJECT TO CHANGE
07/22/16

NO	DATE	DWN	DES	CKD	REVISION
0	10/07/16	HGO	PRS	BDB	INITIAL RELEASE FOR CONSTRUCTION

...\cd170369_xp_TH60EB.dgn

8:08:58 AM
7/22/2016
c:\pw_working\projectwise\sbarnett\dms34519\cd170369_xp_TH60EB.dgn

ALLIANT ENGINEERING
233 Park Ave S, Ste 300
Minneapolis, MN 55415
612.758.3080 MAIN
612.758.3099 FAX
www.alliant-inc.com

S.P. 1703-69 (T.H. 60) - WEST GAP

CROSS SECTIONS
T.H. 60
STA. 375+00.000 - 377+00.000

SHEET
X143
OF
X229

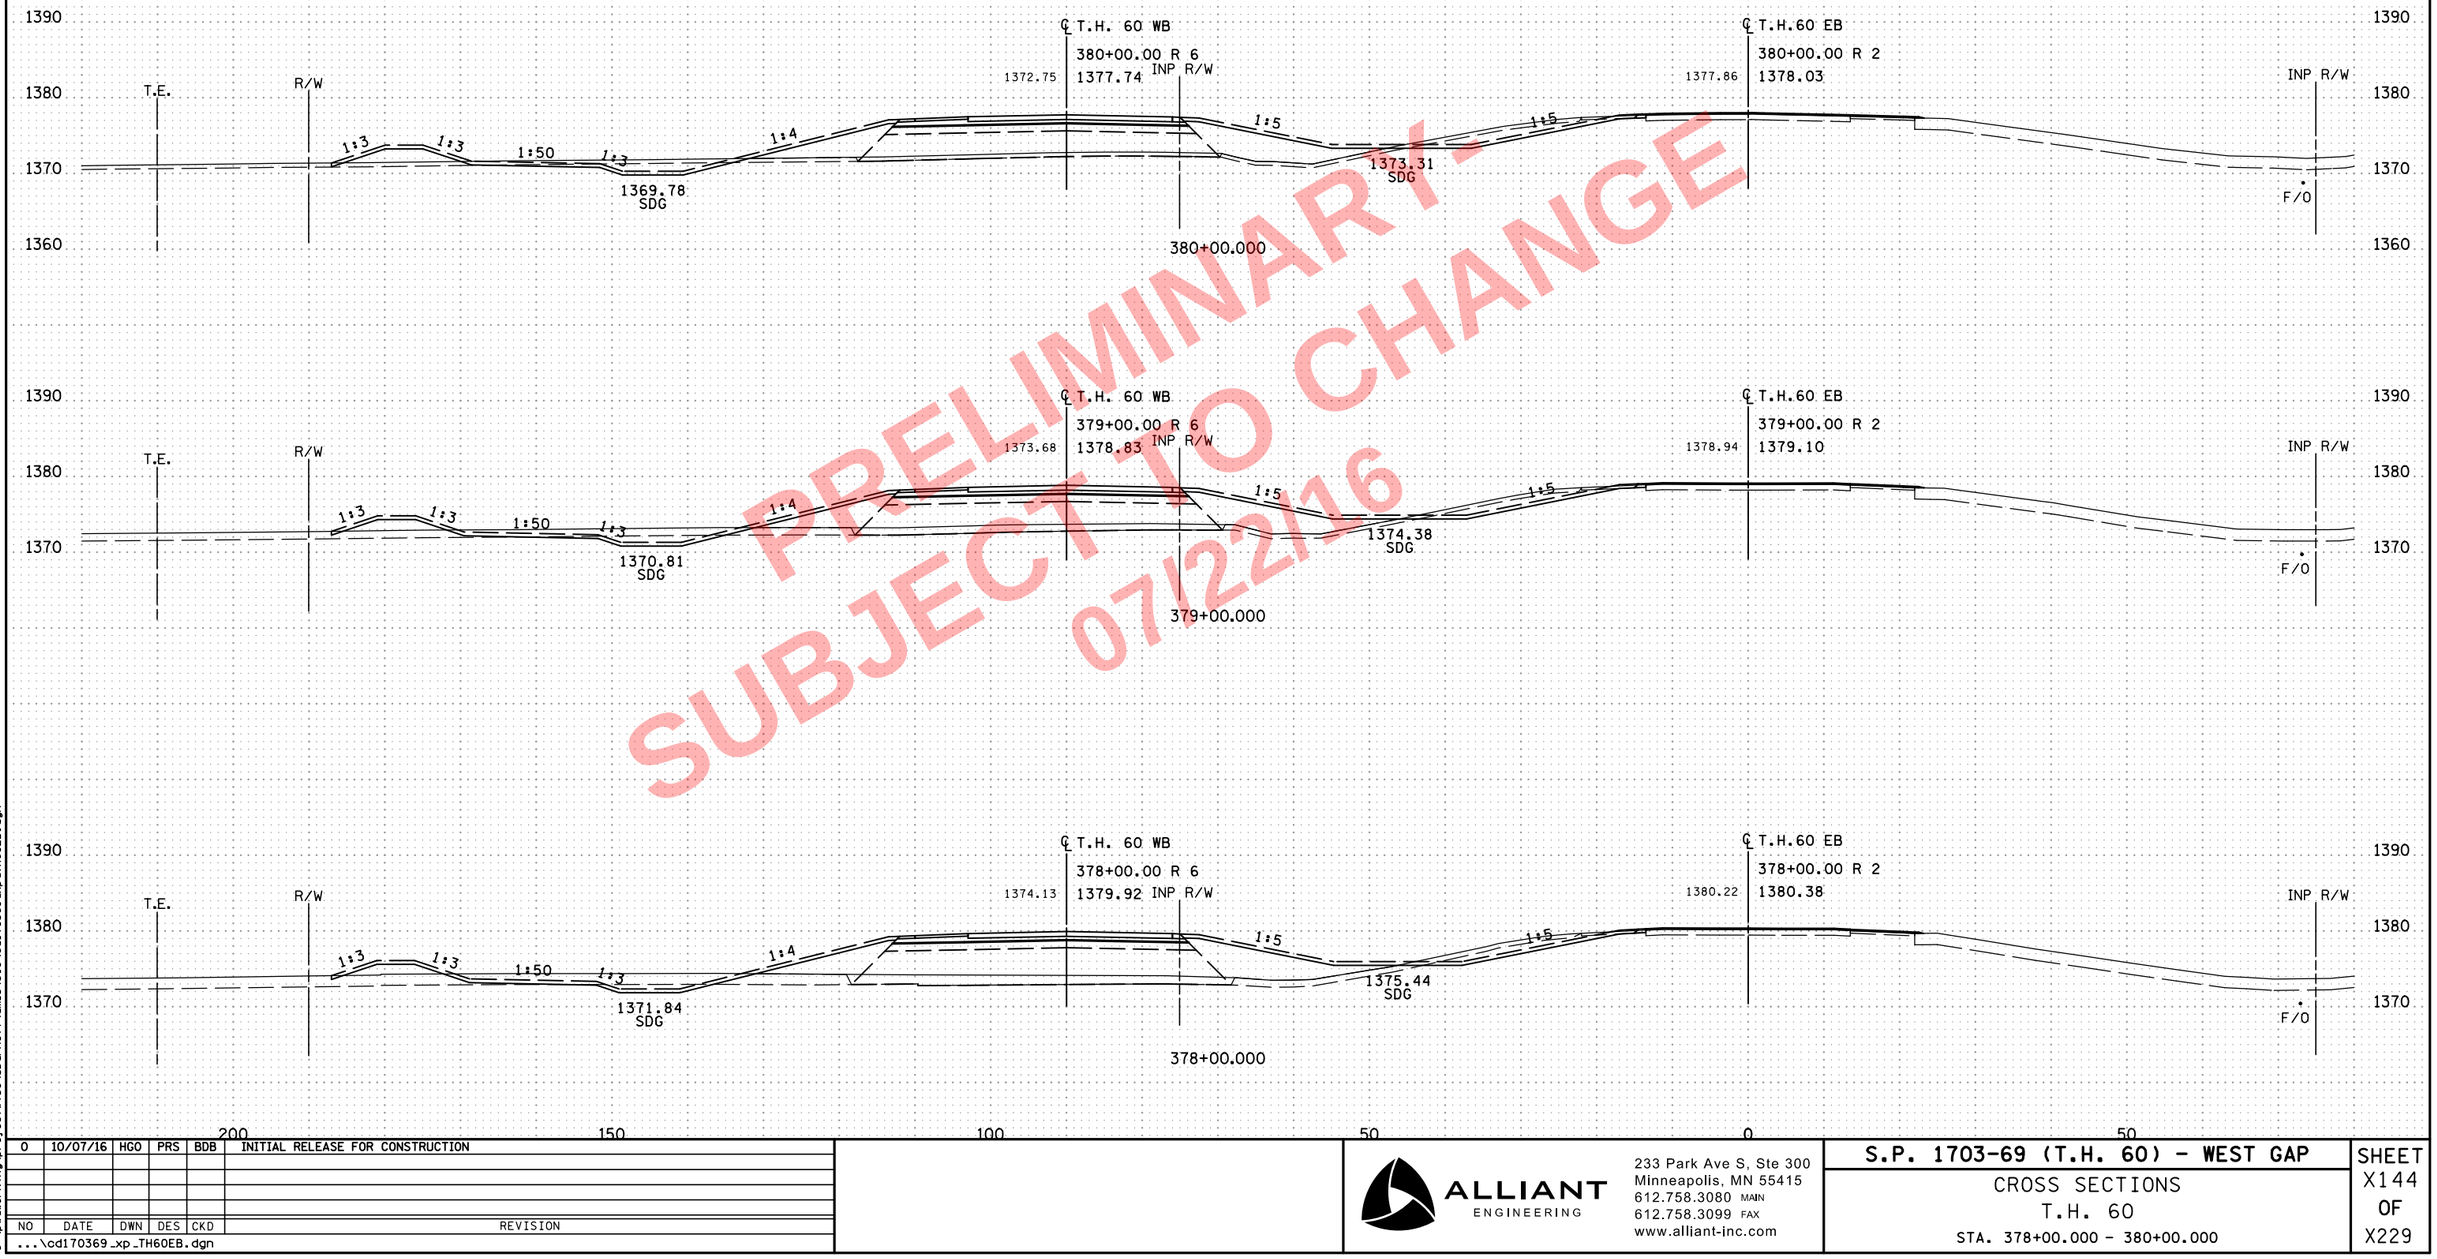

PRELIMINARY - SUBJECT TO CHANGE 07/22/16

NO	DATE	DWN	DES	CKD	REVISION
0	10/07/16	HGO	PRS	BDB	INITIAL RELEASE FOR CONSTRUCTION

...\cd170369_xp_TH60EB.dgn

8:09:01 AM
7/22/2016
c:\pw_work\ng\projectwise\sbarnett\dms34519\cd170369_xp_TH60EB.dgn

ALLIANT ENGINEERING
233 Park Ave S, Ste 300
Minneapolis, MN 55415
612.758.3080 MAIN
612.758.3099 FAX
www.alliant-inc.com

S.P. 1703-69 (T.H. 60) - WEST GAP

CROSS SECTIONS
T.H. 60
STA. 378+00.000 - 380+00.000

SHEET
X144
OF
X229

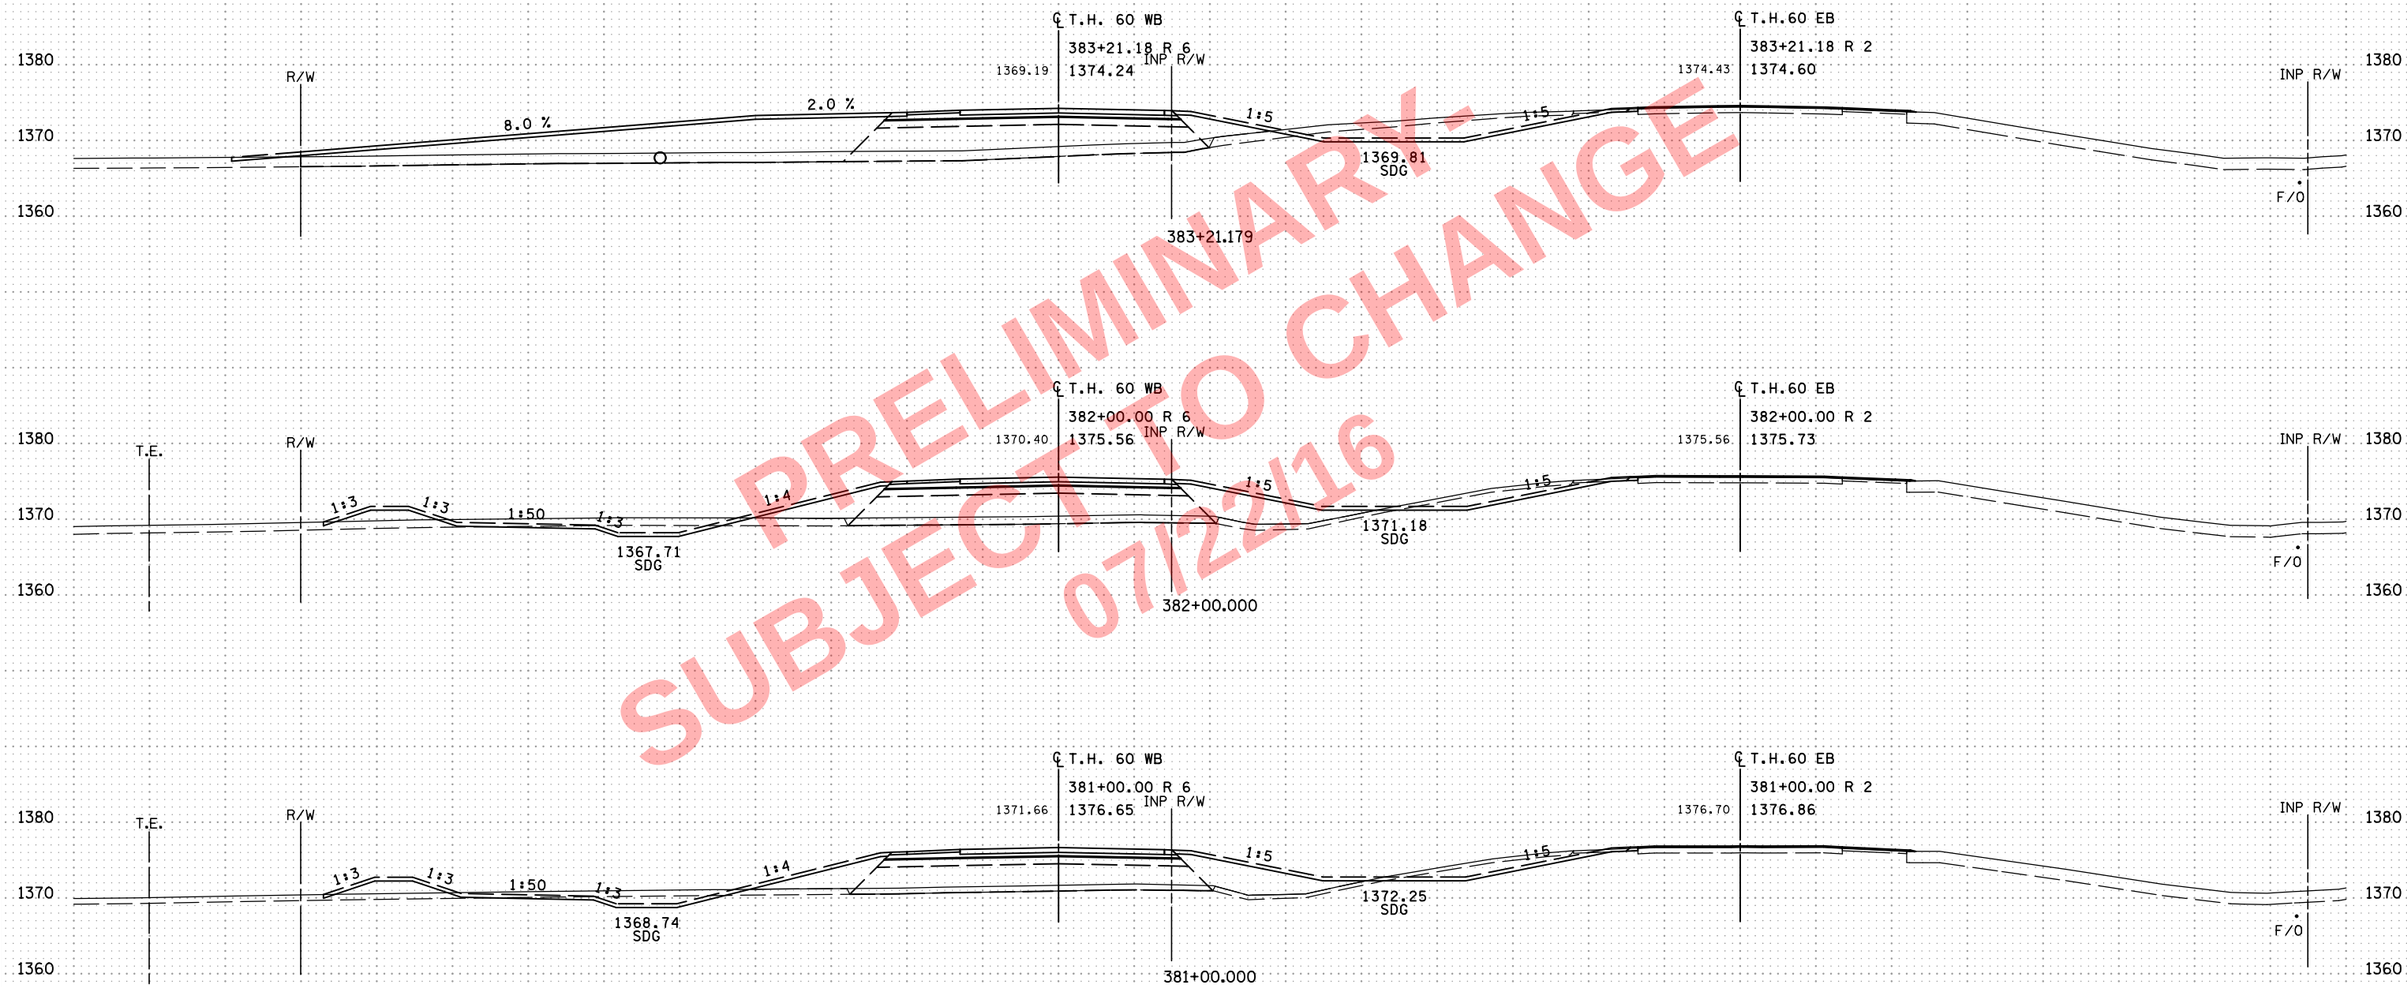

PRELIMINARY - SUBJECT TO CHANGE 07/22/16

NO	DATE	DWN	DES	CKD	REVISION
0	10/07/16	HGO	PRS	BDB	INITIAL RELEASE FOR CONSTRUCTION

...\cd170369_xp_TH60EB.dgn

8:09:04 AM
7/22/2016
c:\pw_working\projectwise\sbarnett\dms34519\cd170369_xp_TH60EB.dgn

ALLIANT ENGINEERING
233 Park Ave S, Ste 300
Minneapolis, MN 55415
612.758.3080 MAIN
612.758.3099 FAX
www.alliant-inc.com

S.P. 1703-69 (T.H. 60) - WEST GAP

CROSS SECTIONS
T.H. 60
STA. 381+00.000 - 383+21.179

SHEET
X145
OF
X229

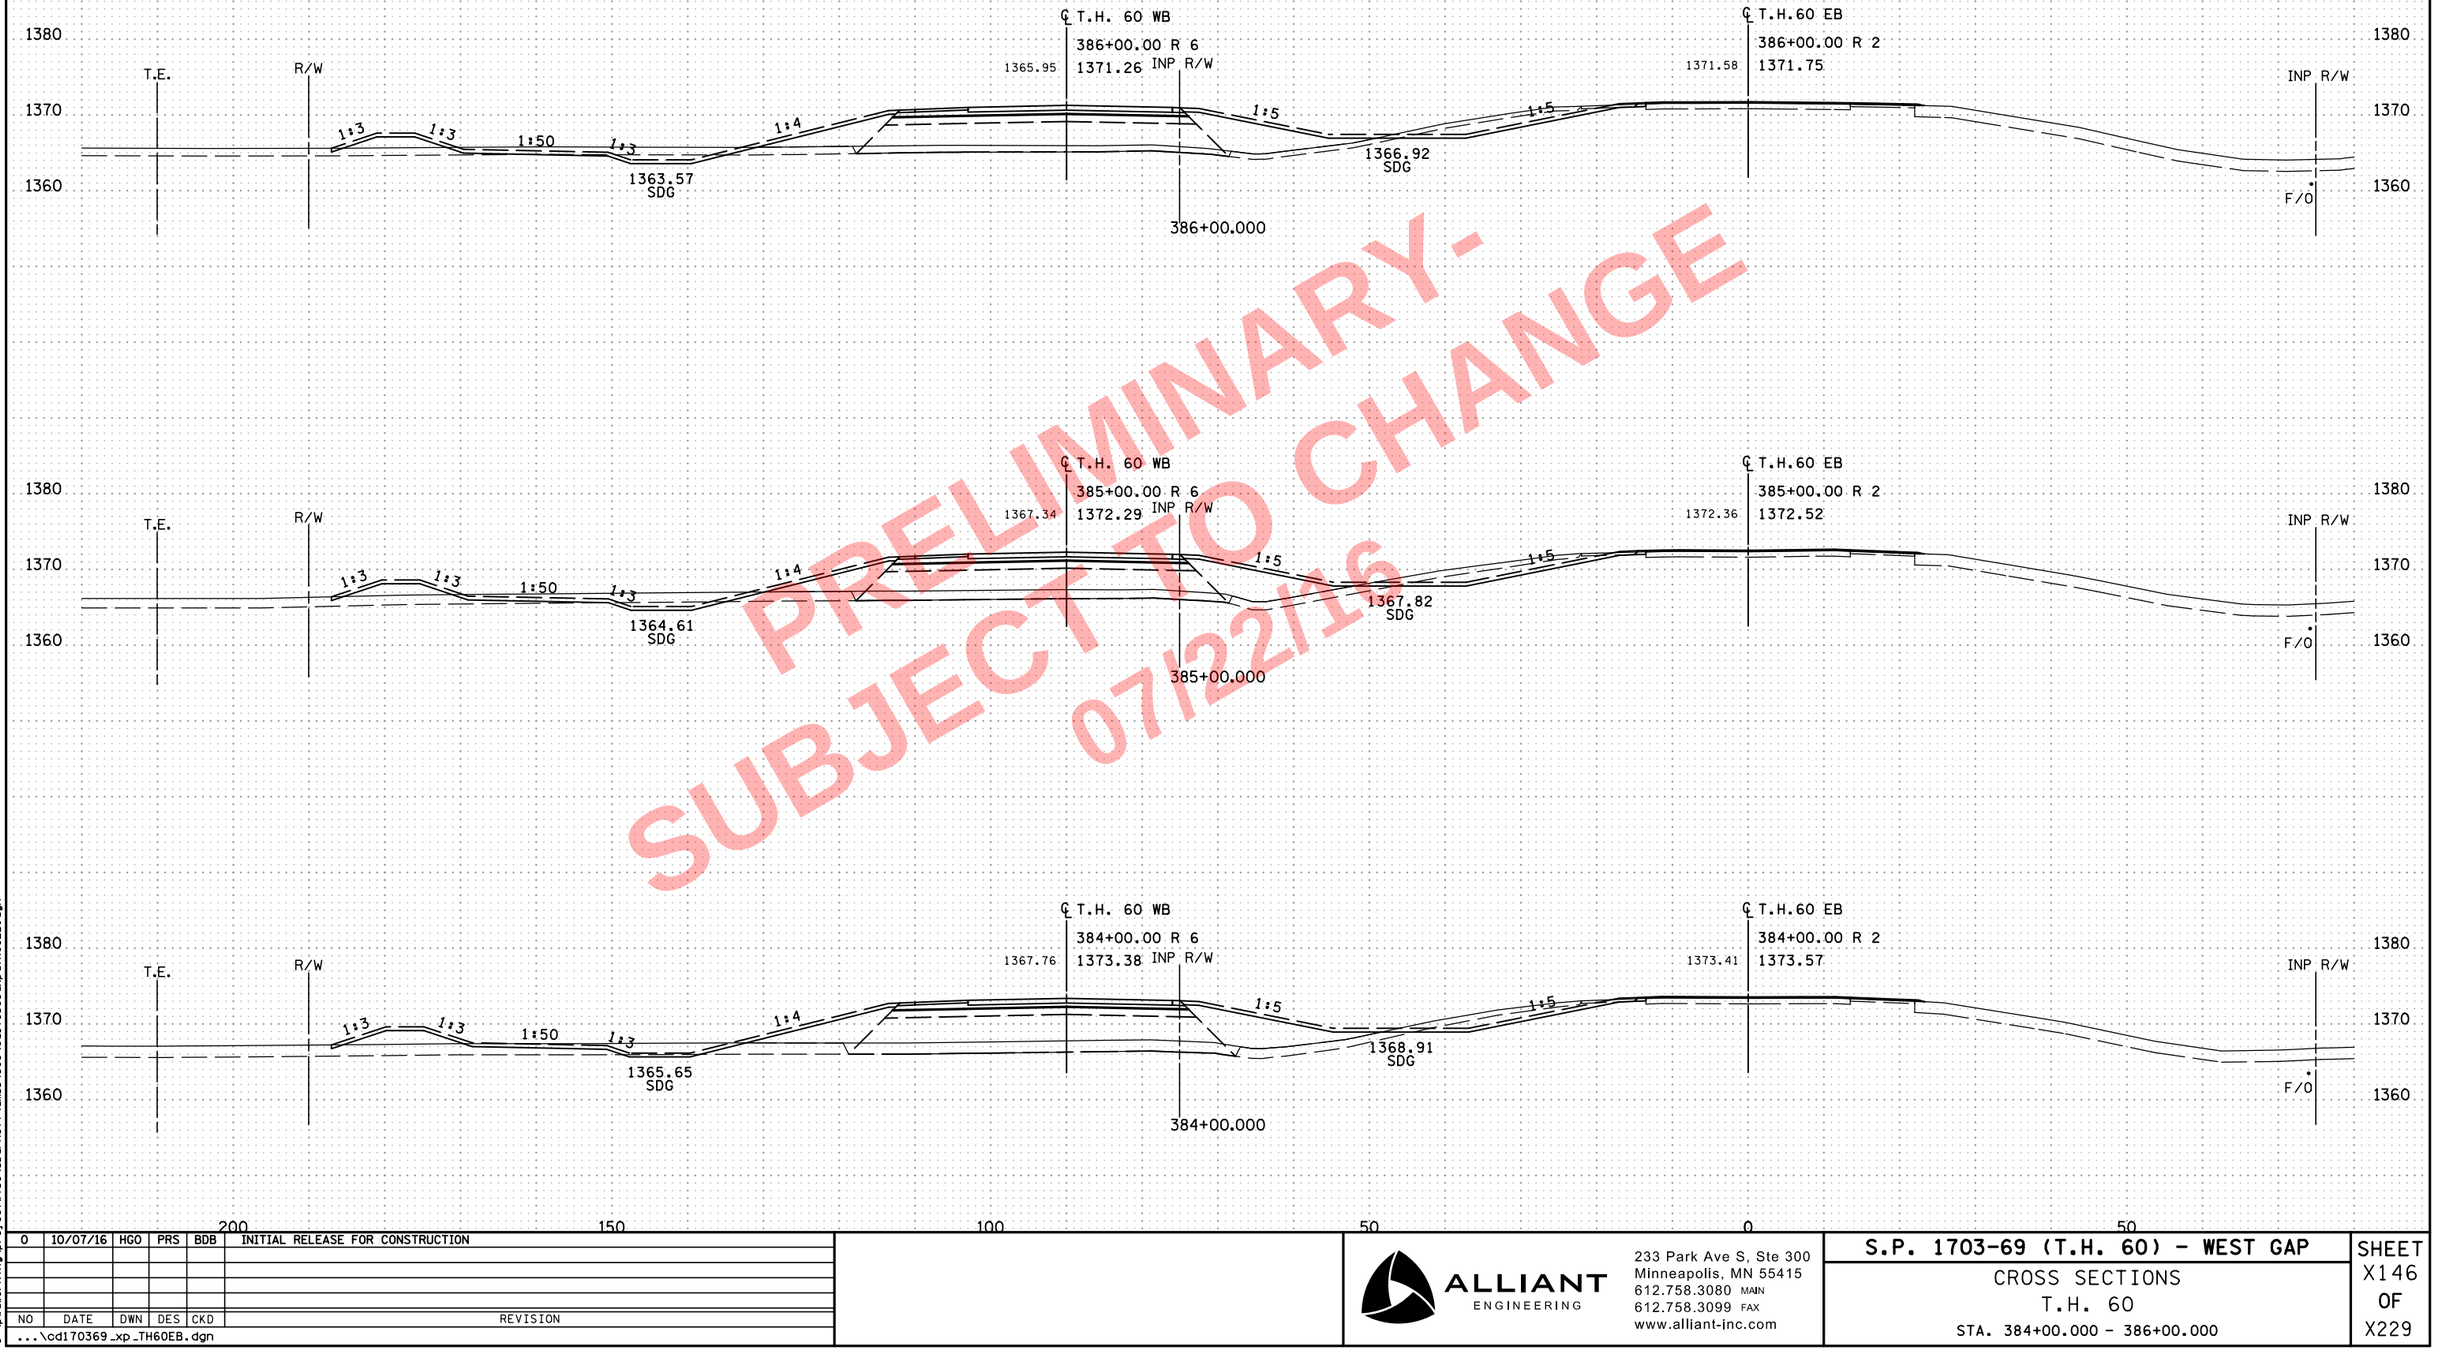

PRELIMINARY-
SUBJECT TO CHANGE
07/22/16

NO	DATE	DWN	DES	CKD	REVISION
0	10/07/16	HGO	PRS	BDB	INITIAL RELEASE FOR CONSTRUCTION

...\cd170369_xp_TH60EB.dgn

ALLIANT ENGINEERING
233 Park Ave S, Ste 300
Minneapolis, MN 55415
612.758.3080 MAIN
612.758.3099 FAX
www.alliant-inc.com

S.P. 1703-69 (T.H. 60) - WEST GAP

CROSS SECTIONS
T.H. 60
STA. 384+00.000 - 386+00.000

SHEET X146 OF X229

8:09:06 AM
7/22/2016
c:\pw_work\hg\projectwise\sbarnett\dms34519\cd170369_xp_TH60EB.dgn

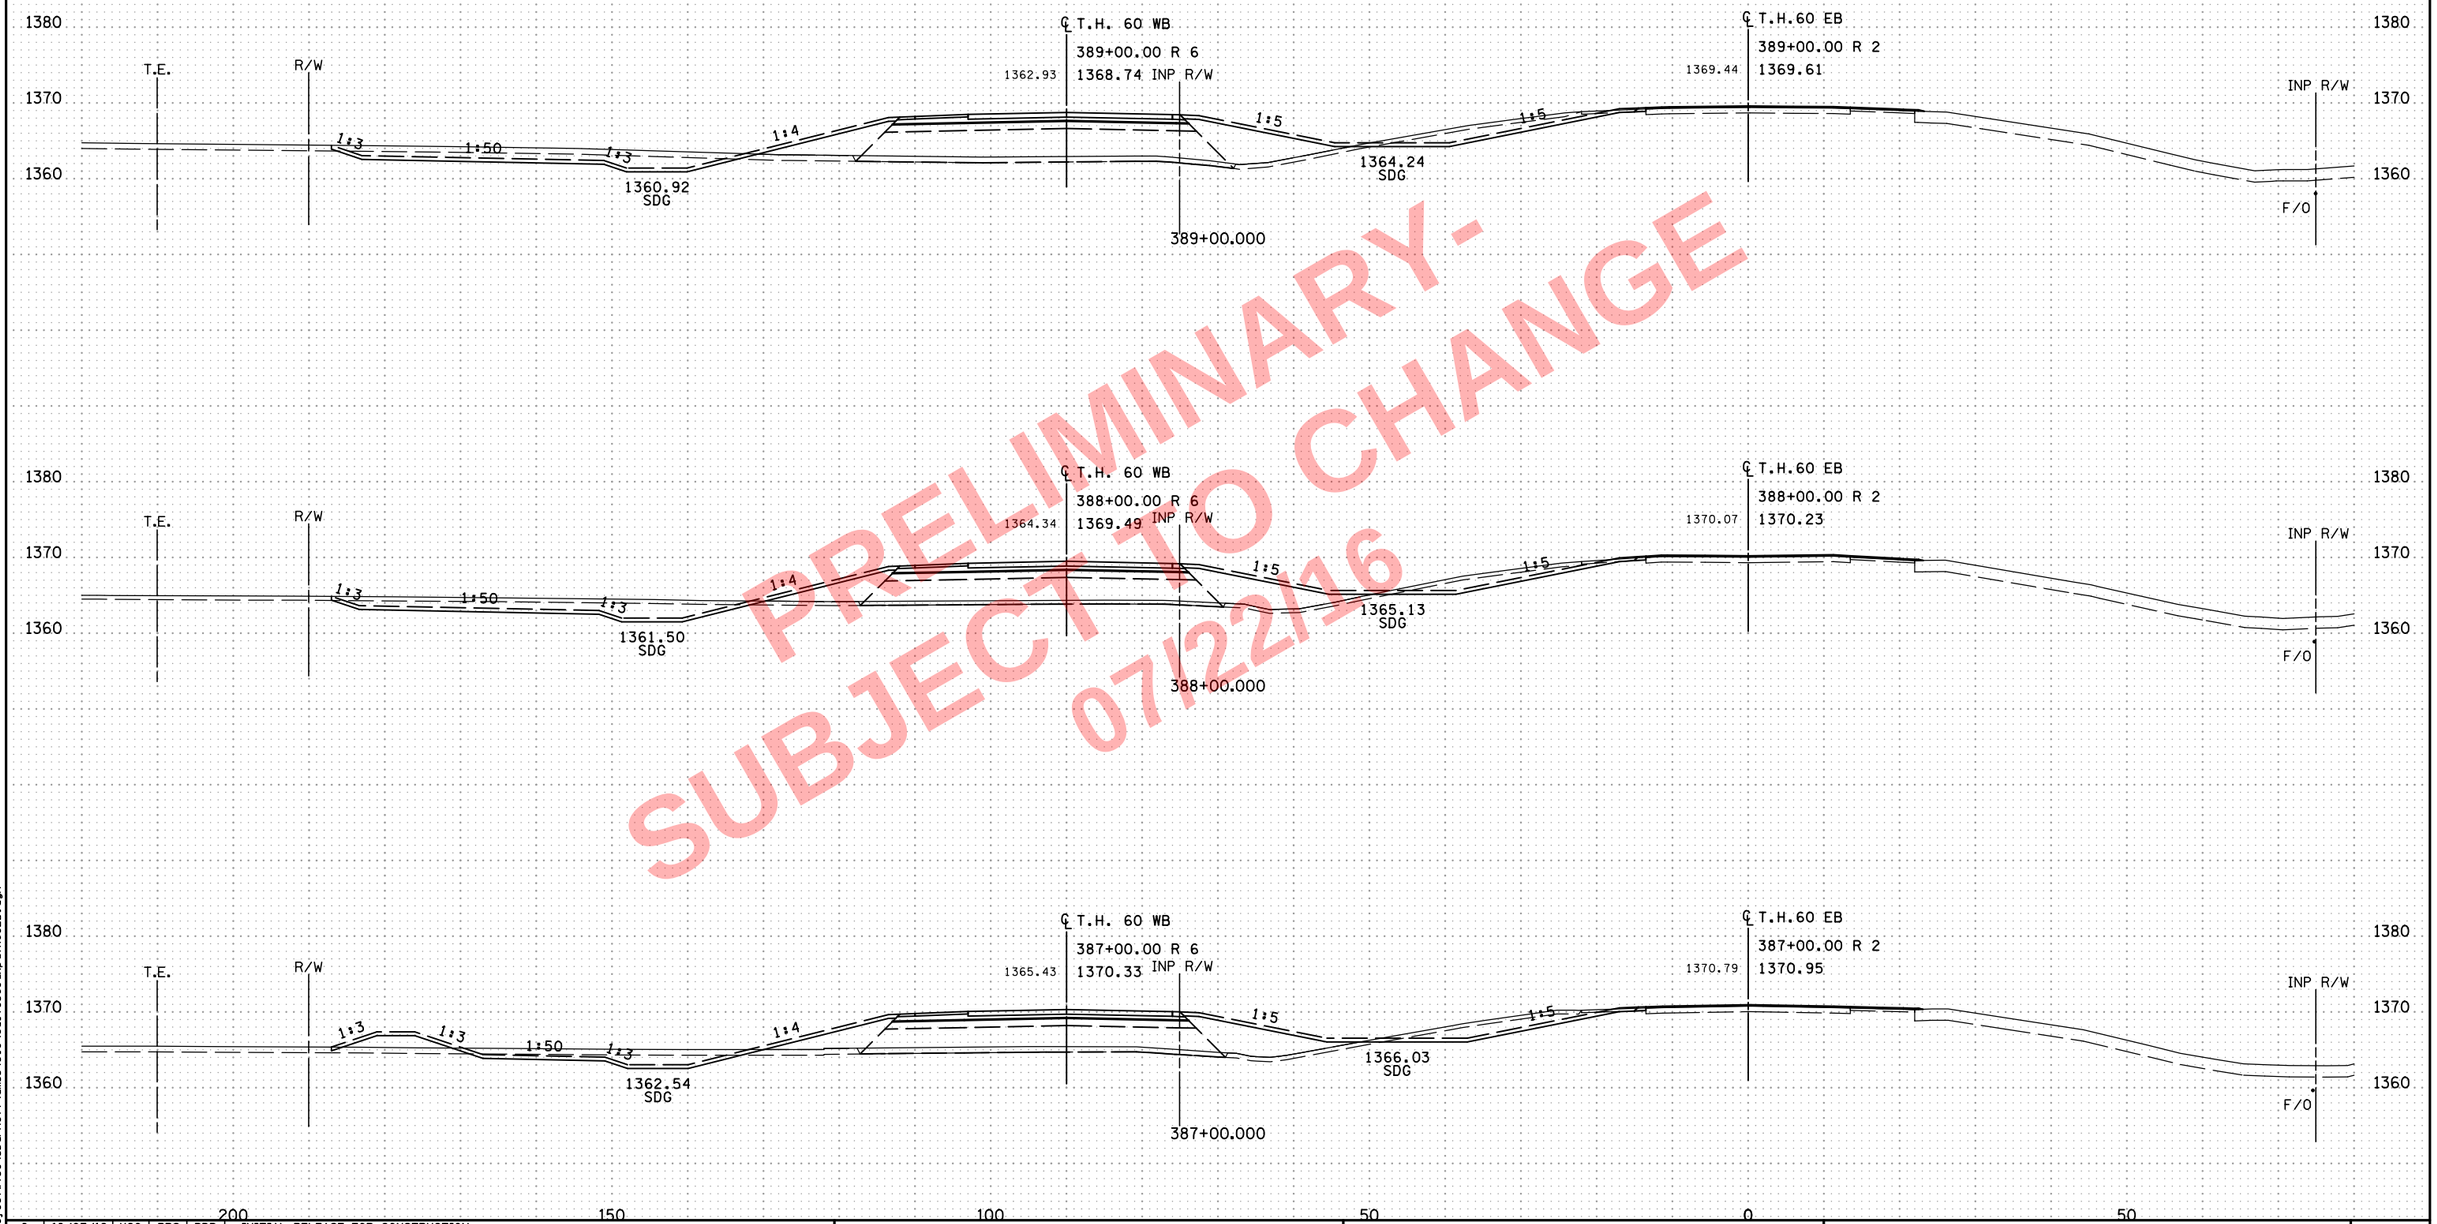

PRELIMINARY-
SUBJECT TO CHANGE
07/22/16

NO	DATE	DWN	DES	CKD	REVISION
0	10/07/16	HGO	PRS	BDB	INITIAL RELEASE FOR CONSTRUCTION

...\cd170369_xp_TH60EB.dgn

8:09:08 AM
7/22/2016
o:\pw_working\projectwise\sbarnett\dms34519\cd170369_xp_TH60EB.dgn

ALLIANT ENGINEERING
233 Park Ave S, Ste 300
Minneapolis, MN 55415
612.758.3080 MAIN
612.758.3099 FAX
www.alliant-inc.com

S.P. 1703-69 (T.H. 60) - WEST GAP

CROSS SECTIONS
T.H. 60
STA. 387+00.000 - 389+00.000

SHEET
X147
OF
X229

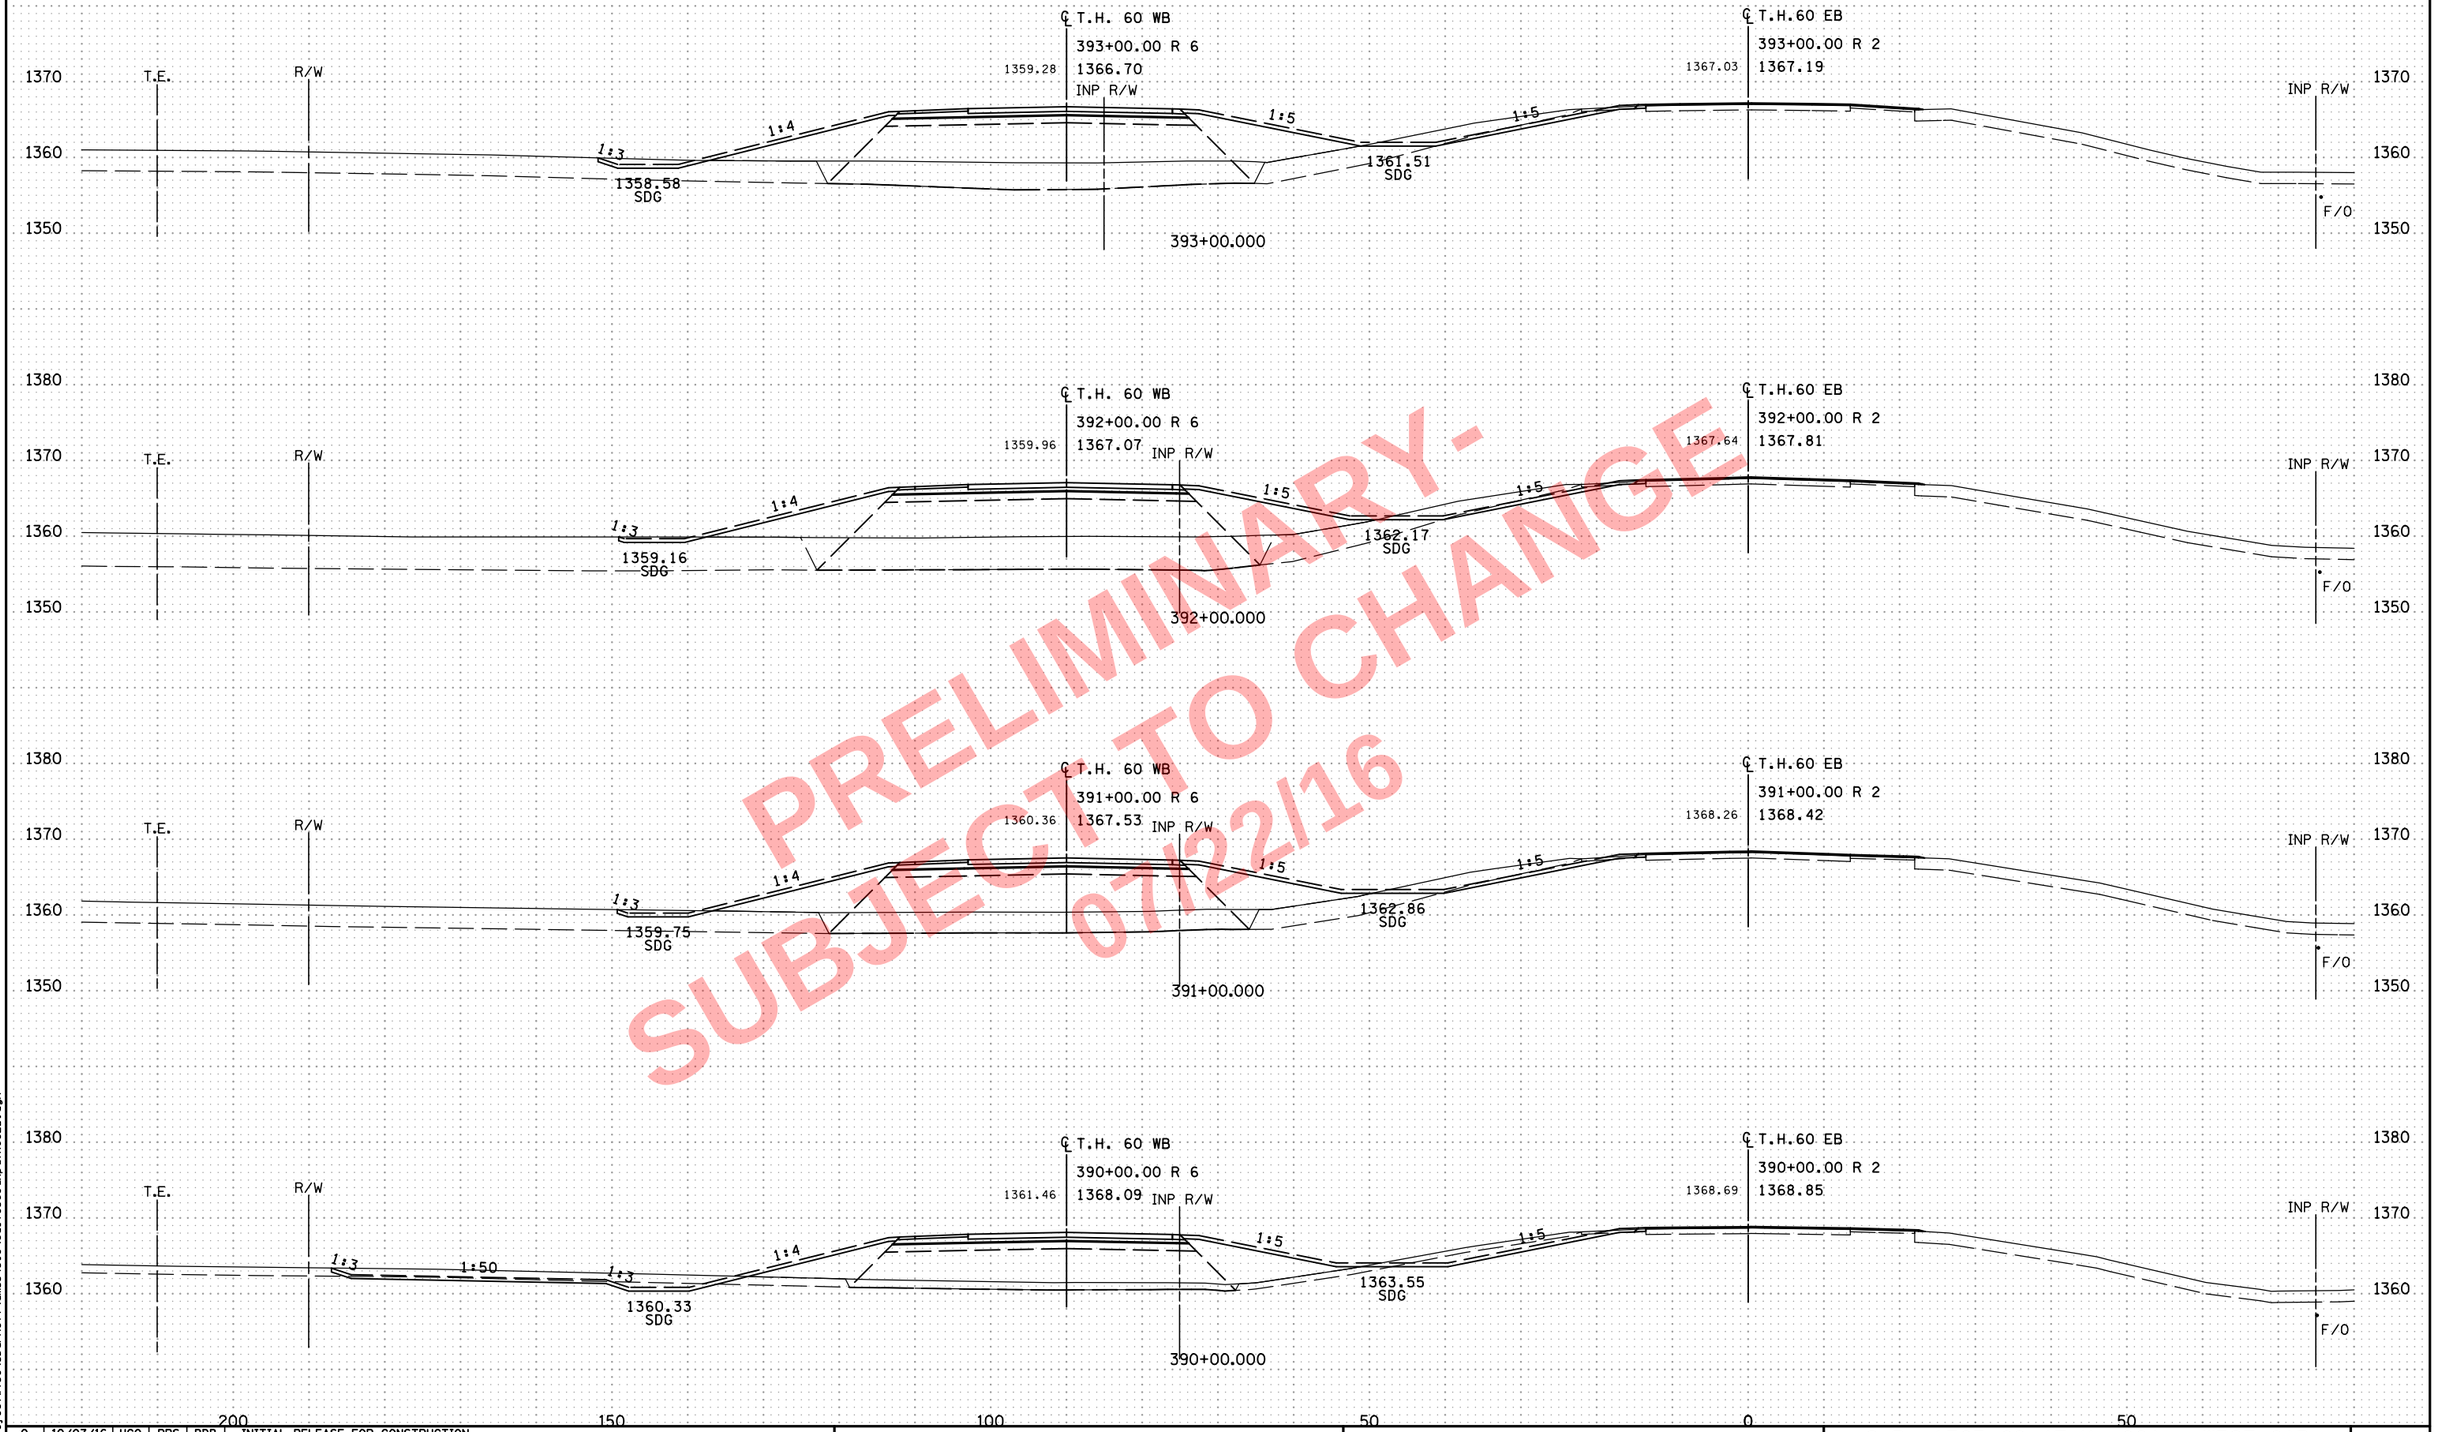

PRELIMINARY-
SUBJECT TO CHANGE
07/22/16

NO	DATE	DWN	DES	CKD	REVISION
0	10/07/16	HGO	PRS	BDB	INITIAL RELEASE FOR CONSTRUCTION

...\cd170369_xp_TH60EB.dgn

ALLIANT ENGINEERING
233 Park Ave S, Ste 300
Minneapolis, MN 55415
612.758.3080 MAIN
612.758.3099 FAX
www.alliant-inc.com

S.P. 1703-69 (T.H. 60) - WEST GAP

CROSS SECTIONS
T.H. 60
STA. 390+00.000 - 393+00.000

SHEET X148 OF X229

8:09:10 AM
7/22/2016
c:\pw_working\projectwise\sbarnett\dms34519\cd170369_xp_TH60EB.dgn

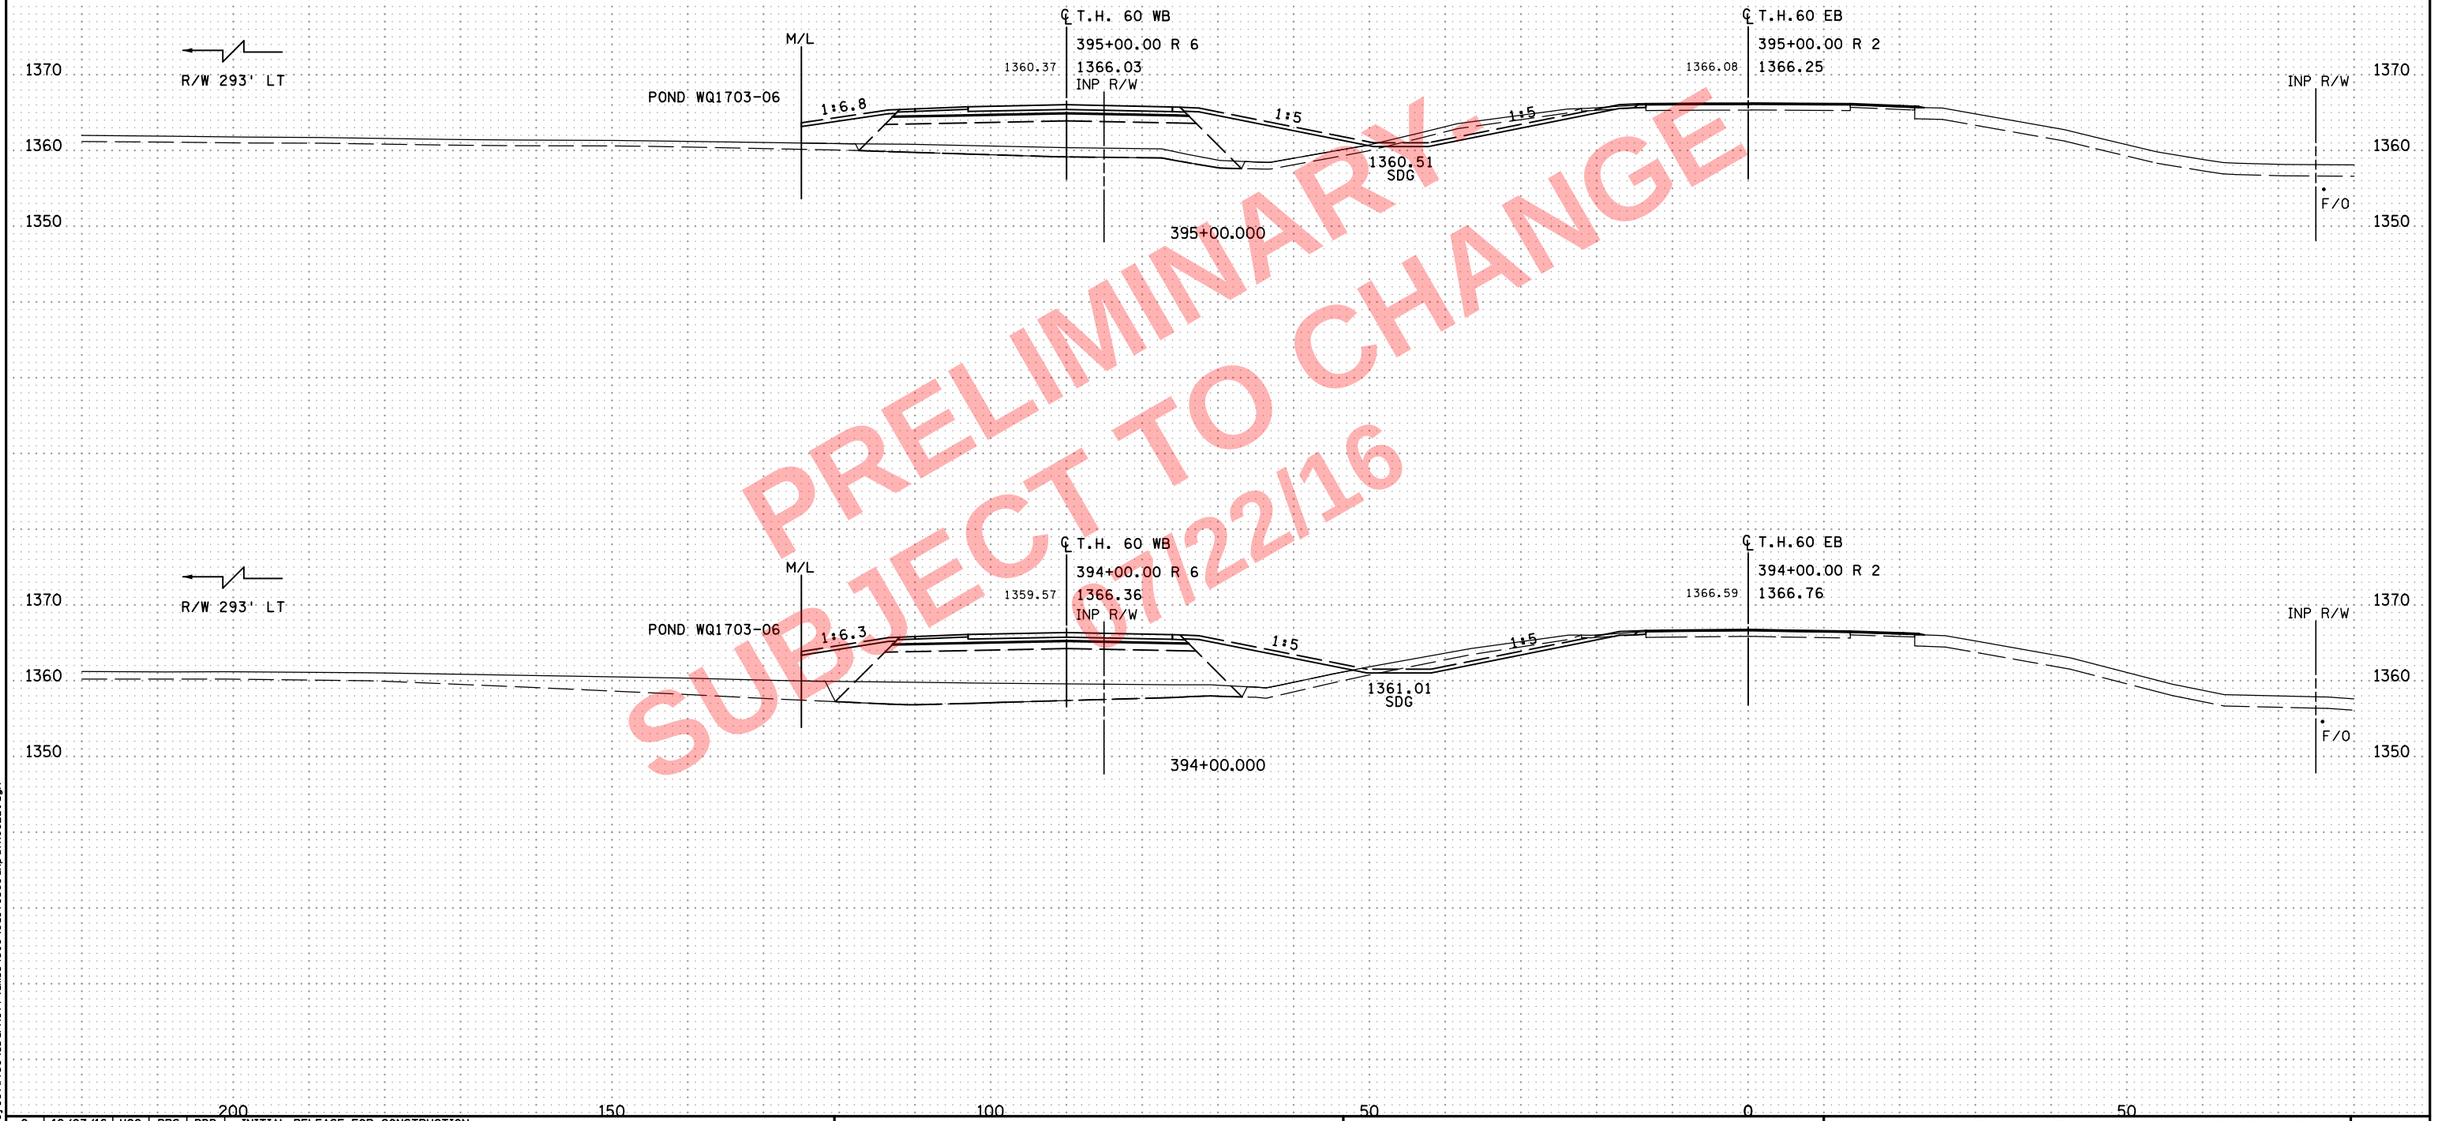

PRELIMINARY
SUBJECT TO CHANGE
07/22/16

NO	DATE	DWN	DES	CKD	REVISION
0	10/07/16	HGO	PRS	BDB	INITIAL RELEASE FOR CONSTRUCTION

...\cd170369_xp_TH60EB.dgn

ALLIANT ENGINEERING
233 Park Ave S, Ste 300
Minneapolis, MN 55415
612.758.3080 MAIN
612.758.3099 FAX
www.alliant-inc.com

S.P. 1703-69 (T.H. 60) - WEST GAP

CROSS SECTIONS
T.H. 60
STA. 393+01.000 - 395+00.000

SHEET X149 OF X229

8:09:11 AM
7/22/2016
c:\pw_working\projectwise\sbarnett\dms34519\cd170369_xp_TH60EB.dgn

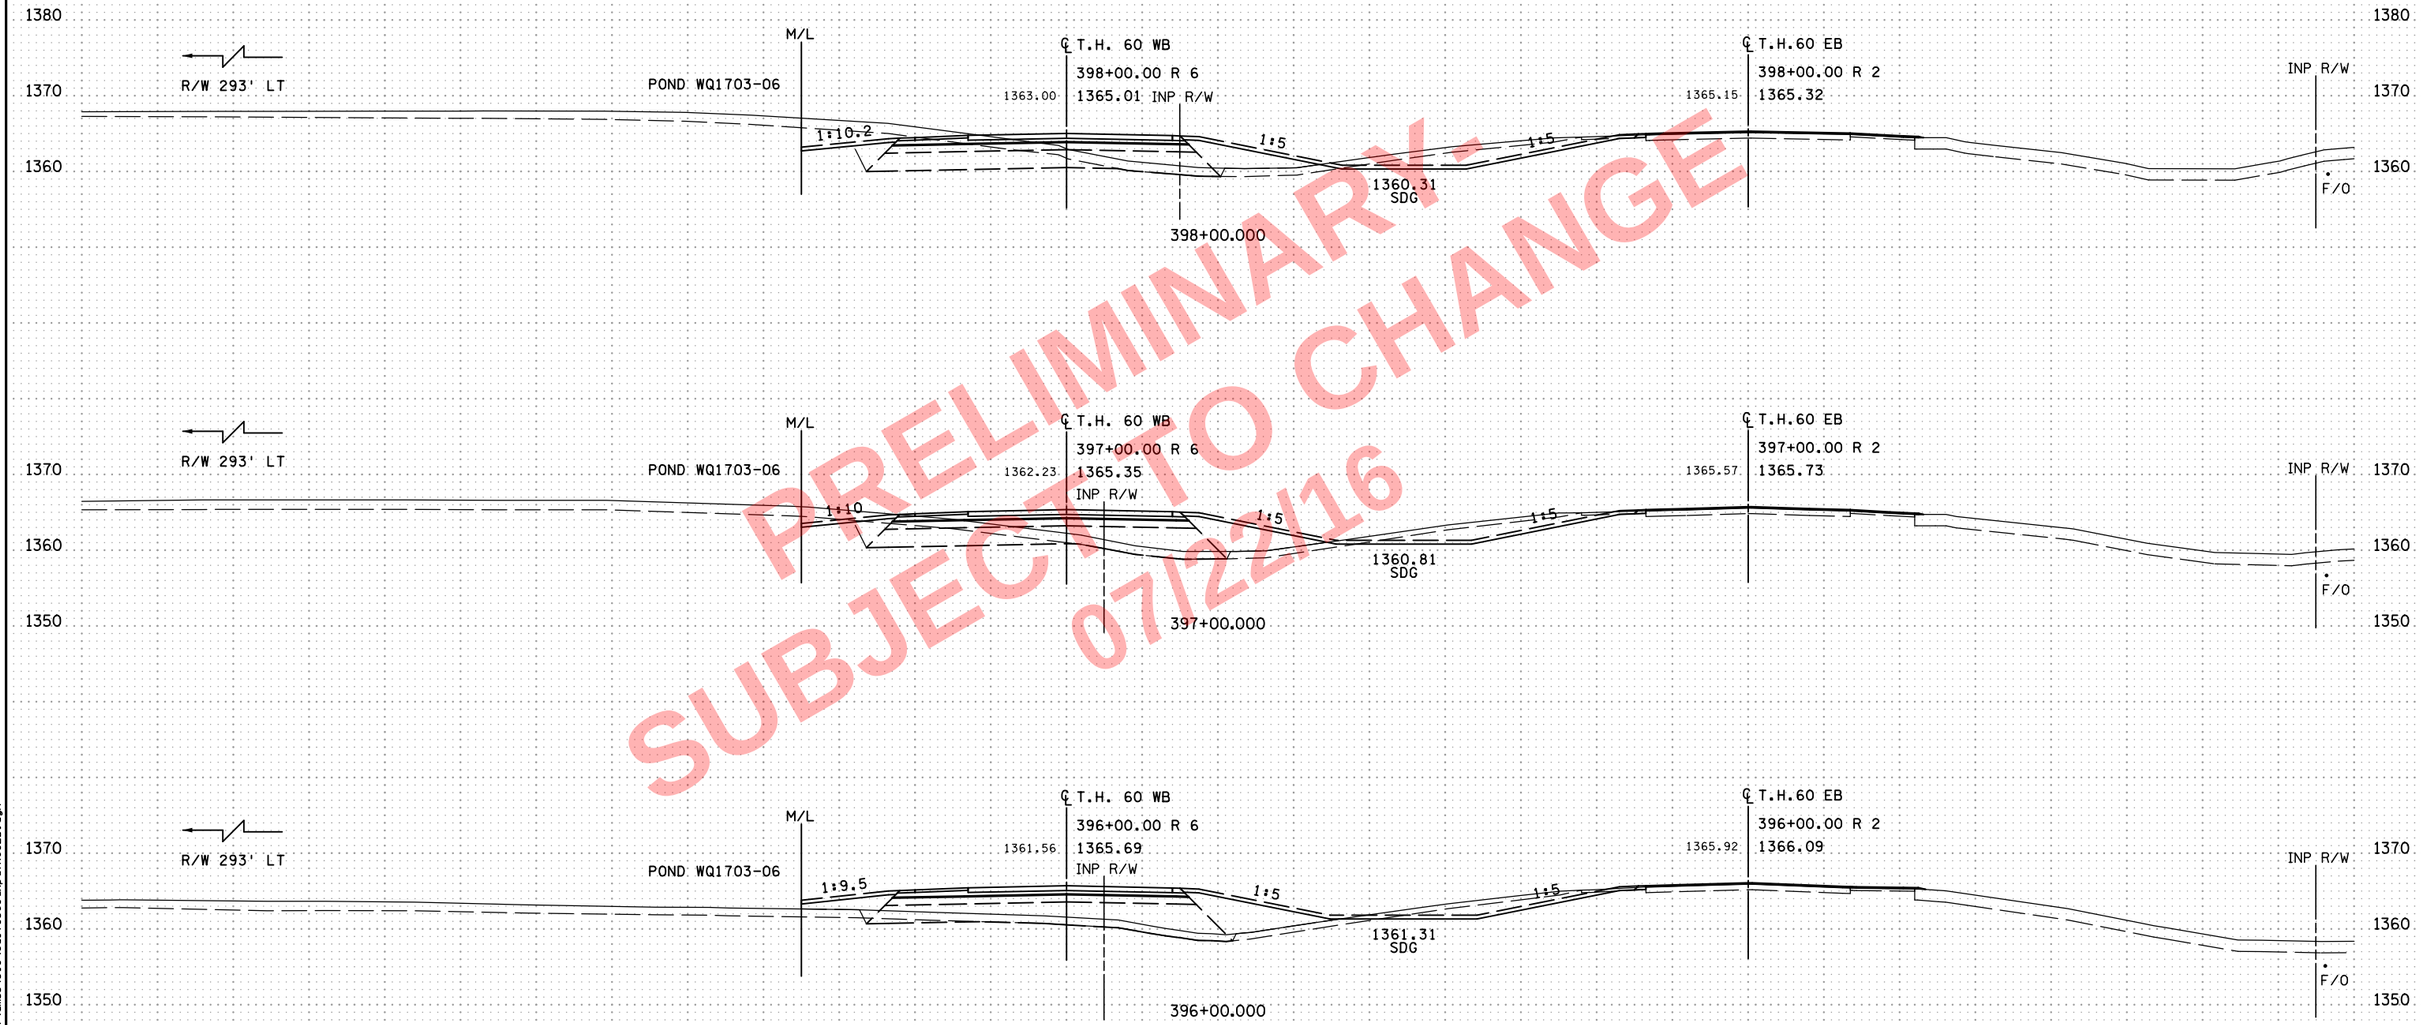

PRELIMINARY
SUBJECT TO CHANGE
07/22/16

NO	DATE	DWN	DES	CKD	REVISION
0	10/07/16	HGO	PRS	BDB	INITIAL RELEASE FOR CONSTRUCTION

...\cd170369_xp_TH60EB.dgn

8:09:13 AM
7/22/2016
c:\pw_working\projectwise\sbarnett\dms34519\cd170369_xp_TH60EB.dgn

ALLIANT ENGINEERING
233 Park Ave S, Ste 300
Minneapolis, MN 55415
612.758.3080 MAIN
612.758.3099 FAX
www.alliant-inc.com

S.P. 1703-69 (T.H. 60) - WEST GAP

CROSS SECTIONS
T.H. 60
STA. 396+00.000 - 398+00.000

SHEET
X150
OF
X229

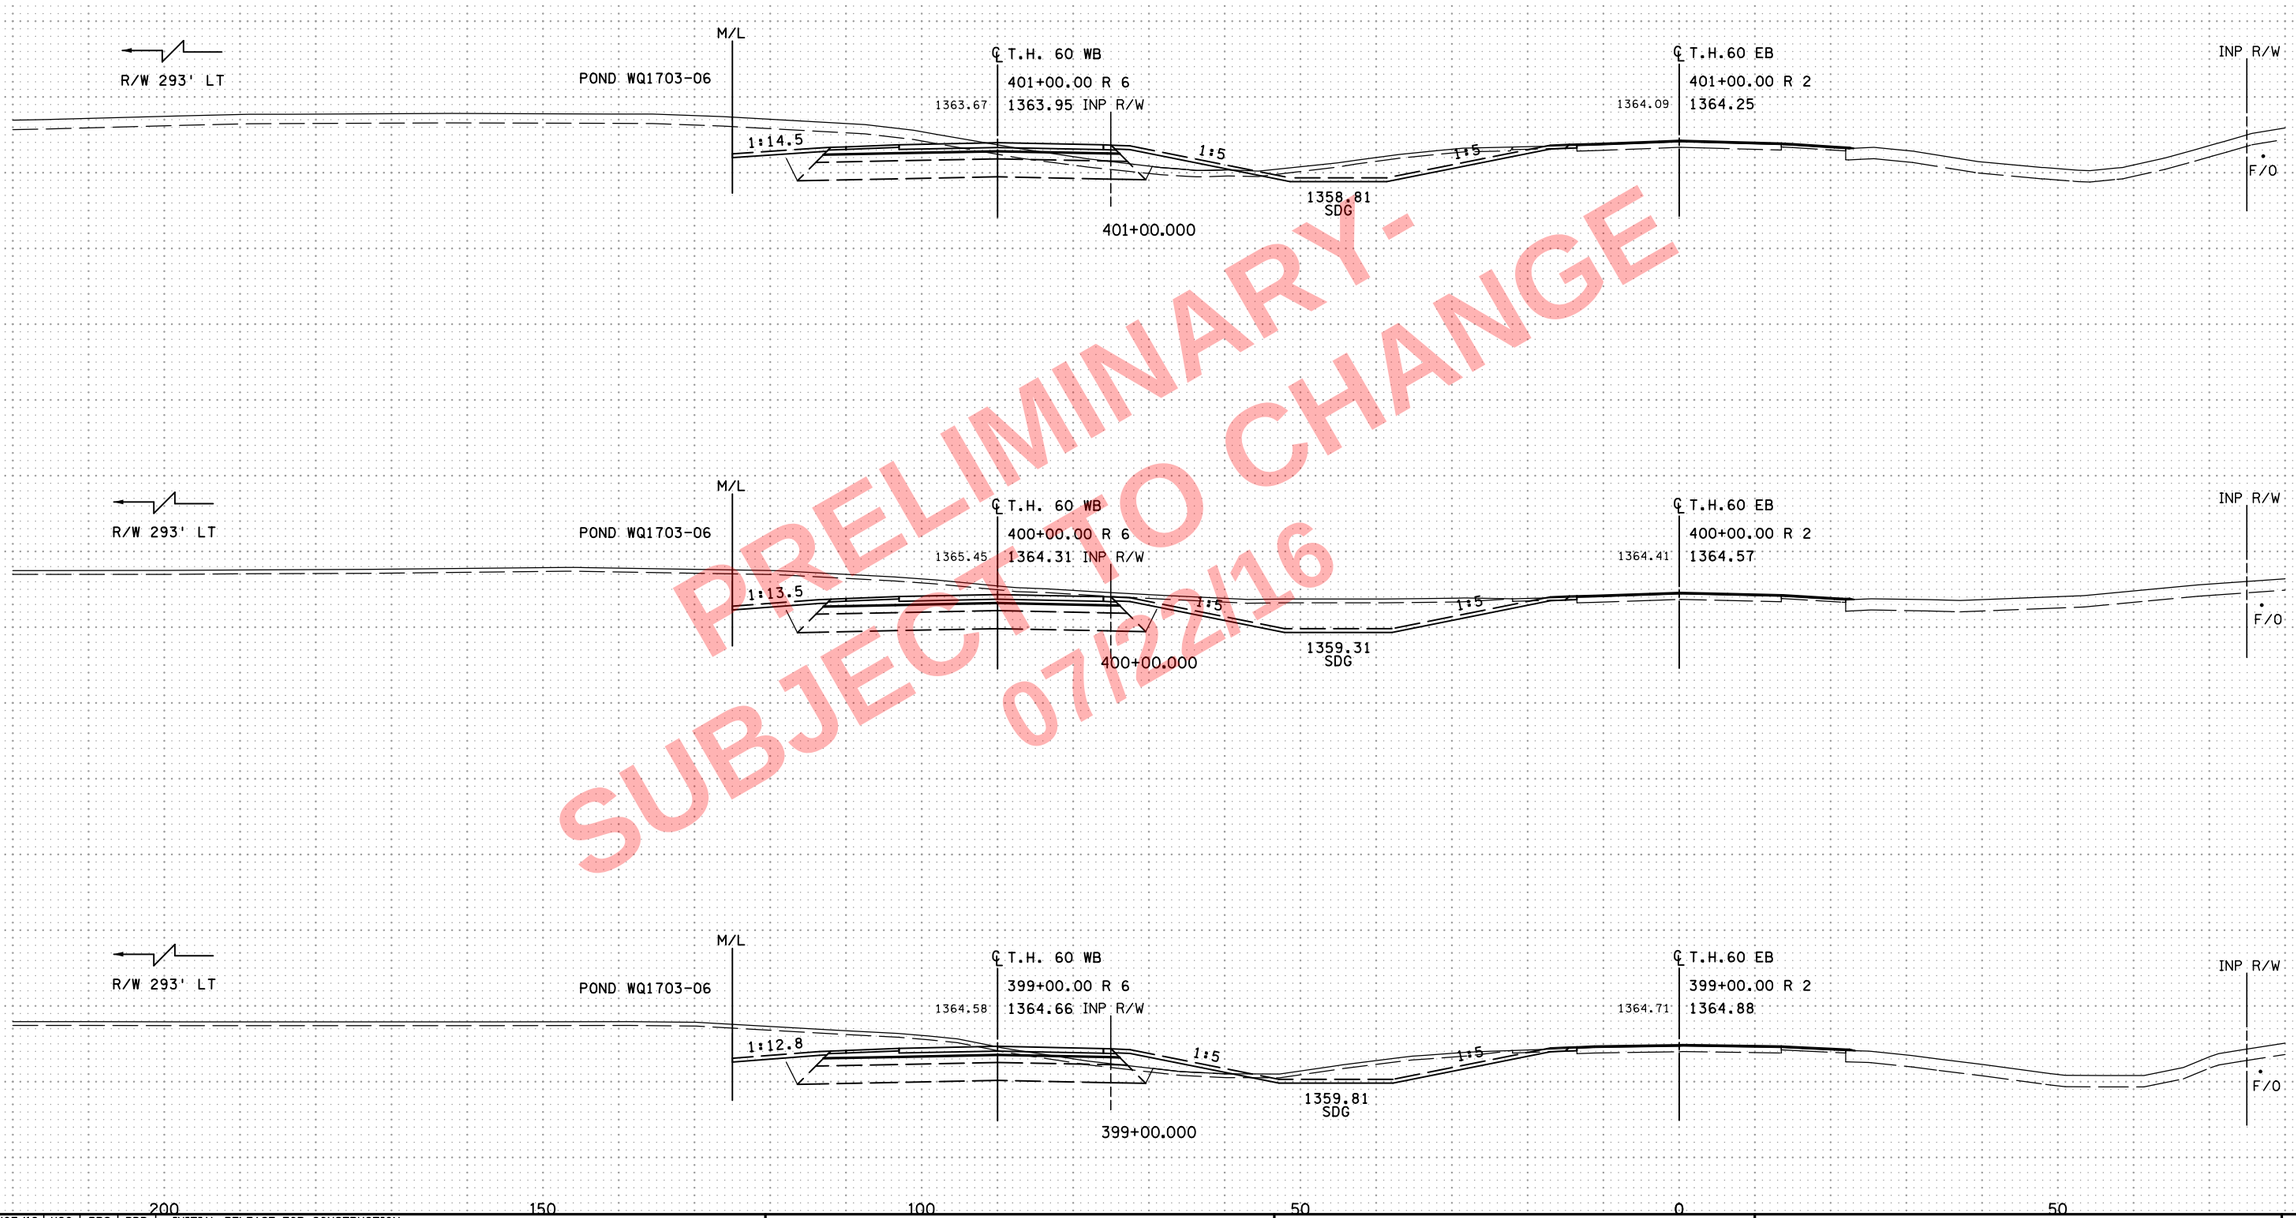

PRELIMINARY-
SUBJECT TO CHANGE
07/22/16

NO	DATE	DWN	DES	CKD	REVISION
0	10/07/16	HGO	PRS	BDB	INITIAL RELEASE FOR CONSTRUCTION

...\cd170369_xp_TH60EB.dgn

8:09:14 AM
7/22/2016
o:\pw_working\projectwise\sbarnett\dms34519\cd170369_xp_TH60EB.dgn

ALLIANT ENGINEERING
233 Park Ave S, Ste 300
Minneapolis, MN 55415
612.758.3080 MAIN
612.758.3099 FAX
www.alliant-inc.com

S.P. 1703-69 (T.H. 60) - WEST GAP

CROSS SECTIONS
T.H. 60
STA. 399+00.000 - 401+00.000

SHEET
X151
OF
X229

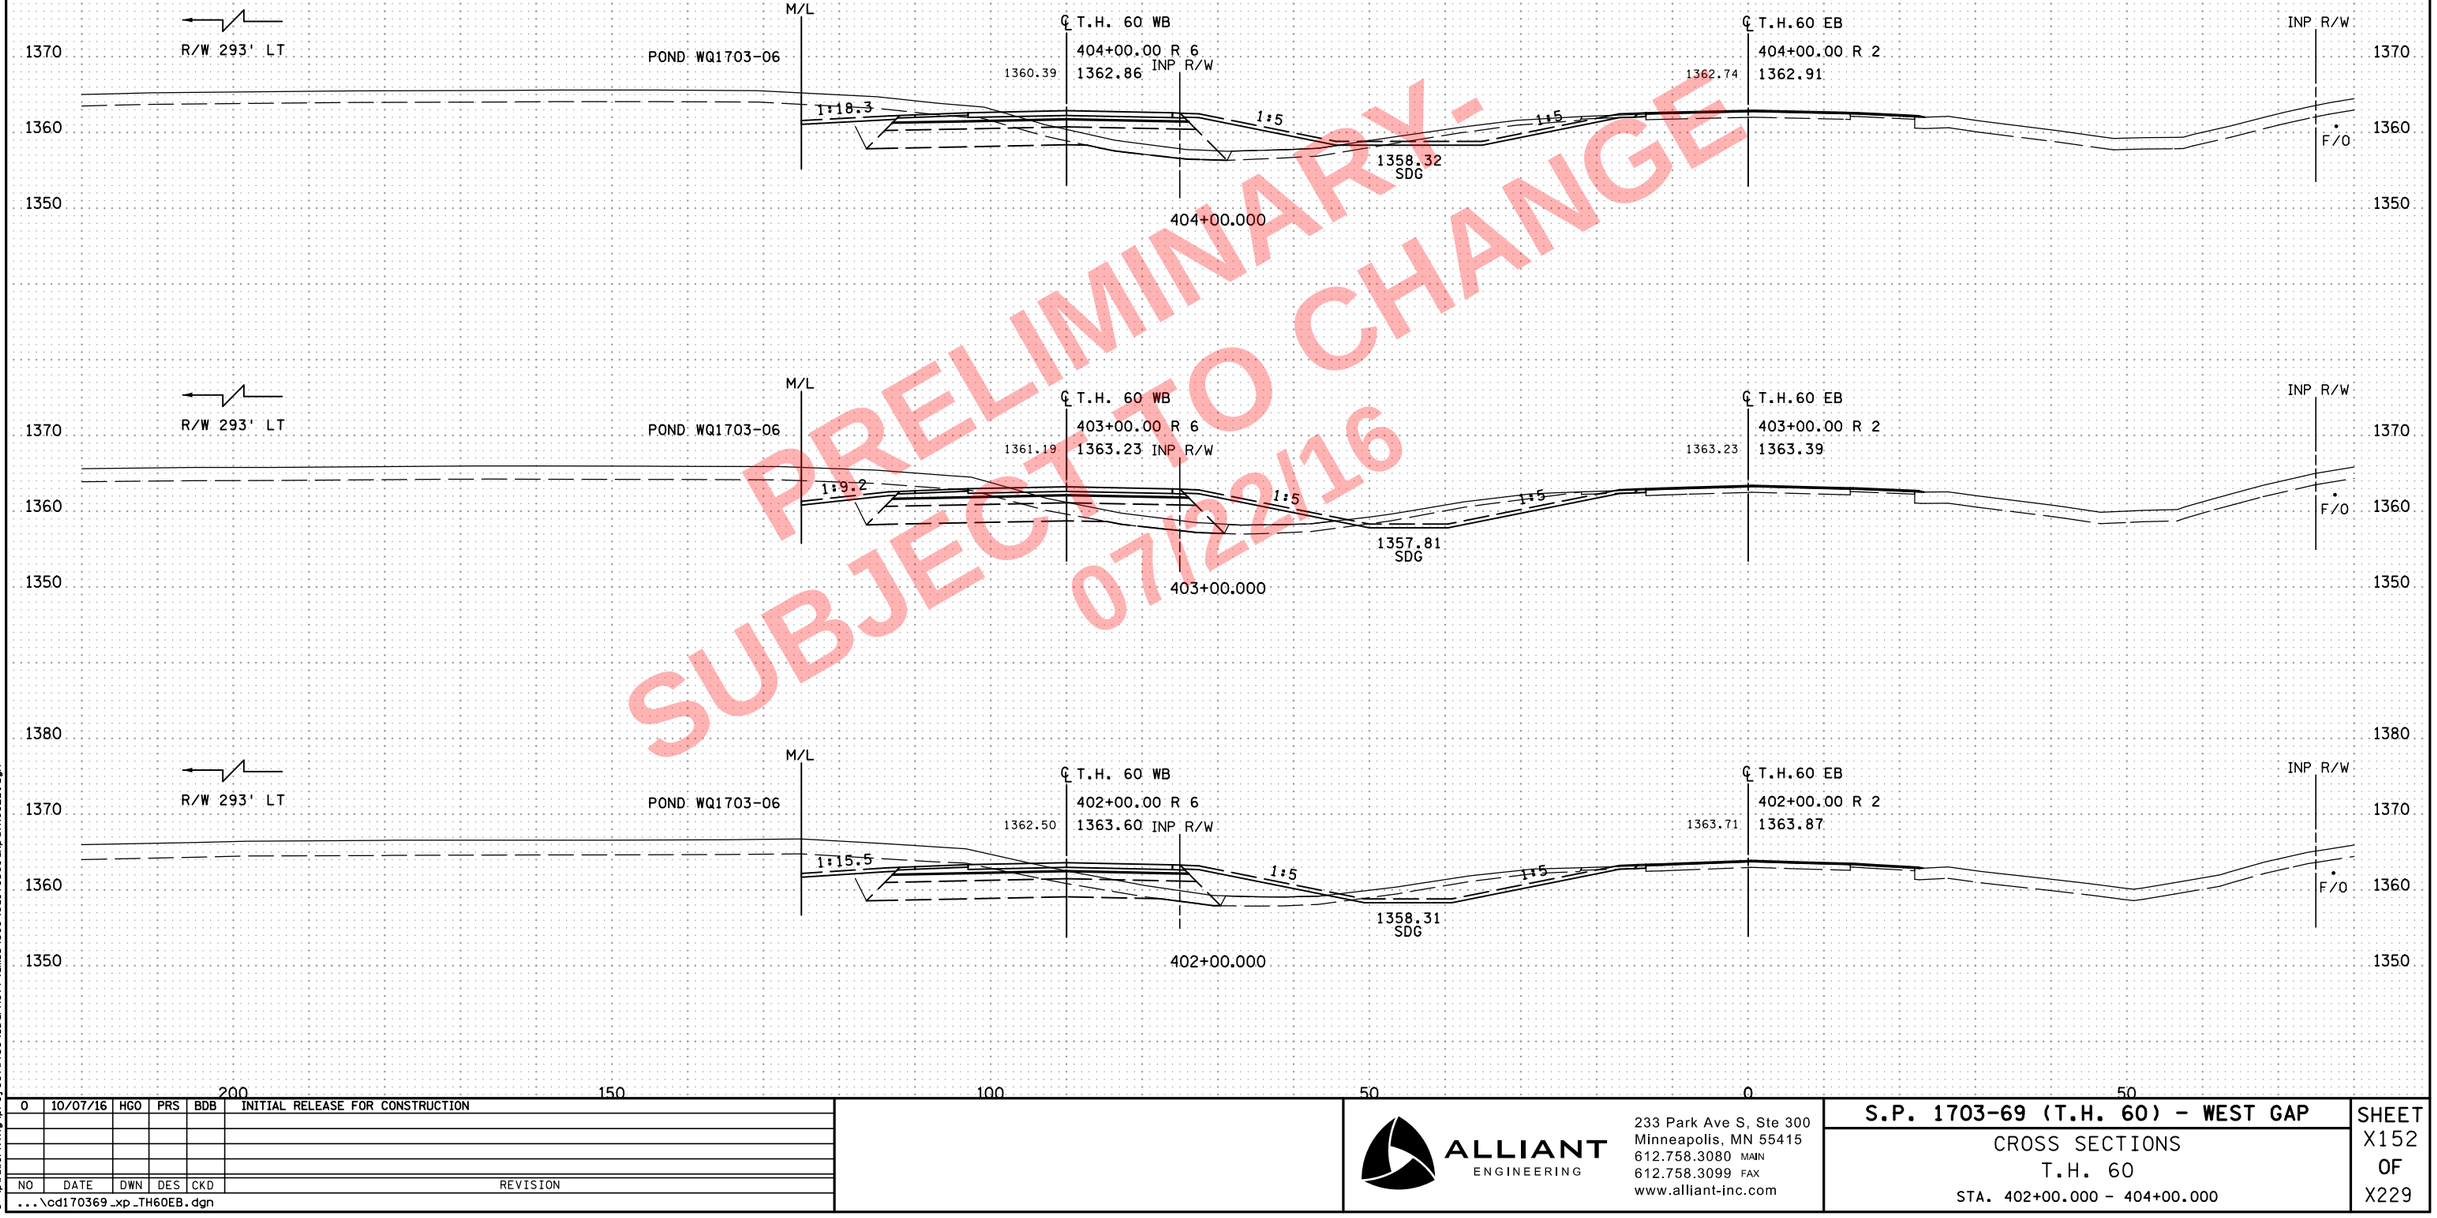

PRELIMINARY-
SUBJECT TO CHANGE
07/22/16

NO	DATE	DWN	DES	CKD	REVISION
0	10/07/16	HGO	PRS	BDB	INITIAL RELEASE FOR CONSTRUCTION

...\cd170369_xp_TH60EB.dgn

ALLIANT ENGINEERING
233 Park Ave S, Ste 300
Minneapolis, MN 55415
612.758.3080 MAIN
612.758.3099 FAX
www.alliant-inc.com

S.P. 1703-69 (T.H. 60) - WEST GAP

CROSS SECTIONS
T.H. 60
STA. 402+00.000 - 404+00.000

SHEET X152 OF X229

8:09:16 AM
7/22/2016
c:\pw_working\projectwise\sbarnett\dms34519\cd170369_xp_TH60EB.dgn

PRELIMINARY -
SUBJECT TO CHANGE
07/22/16

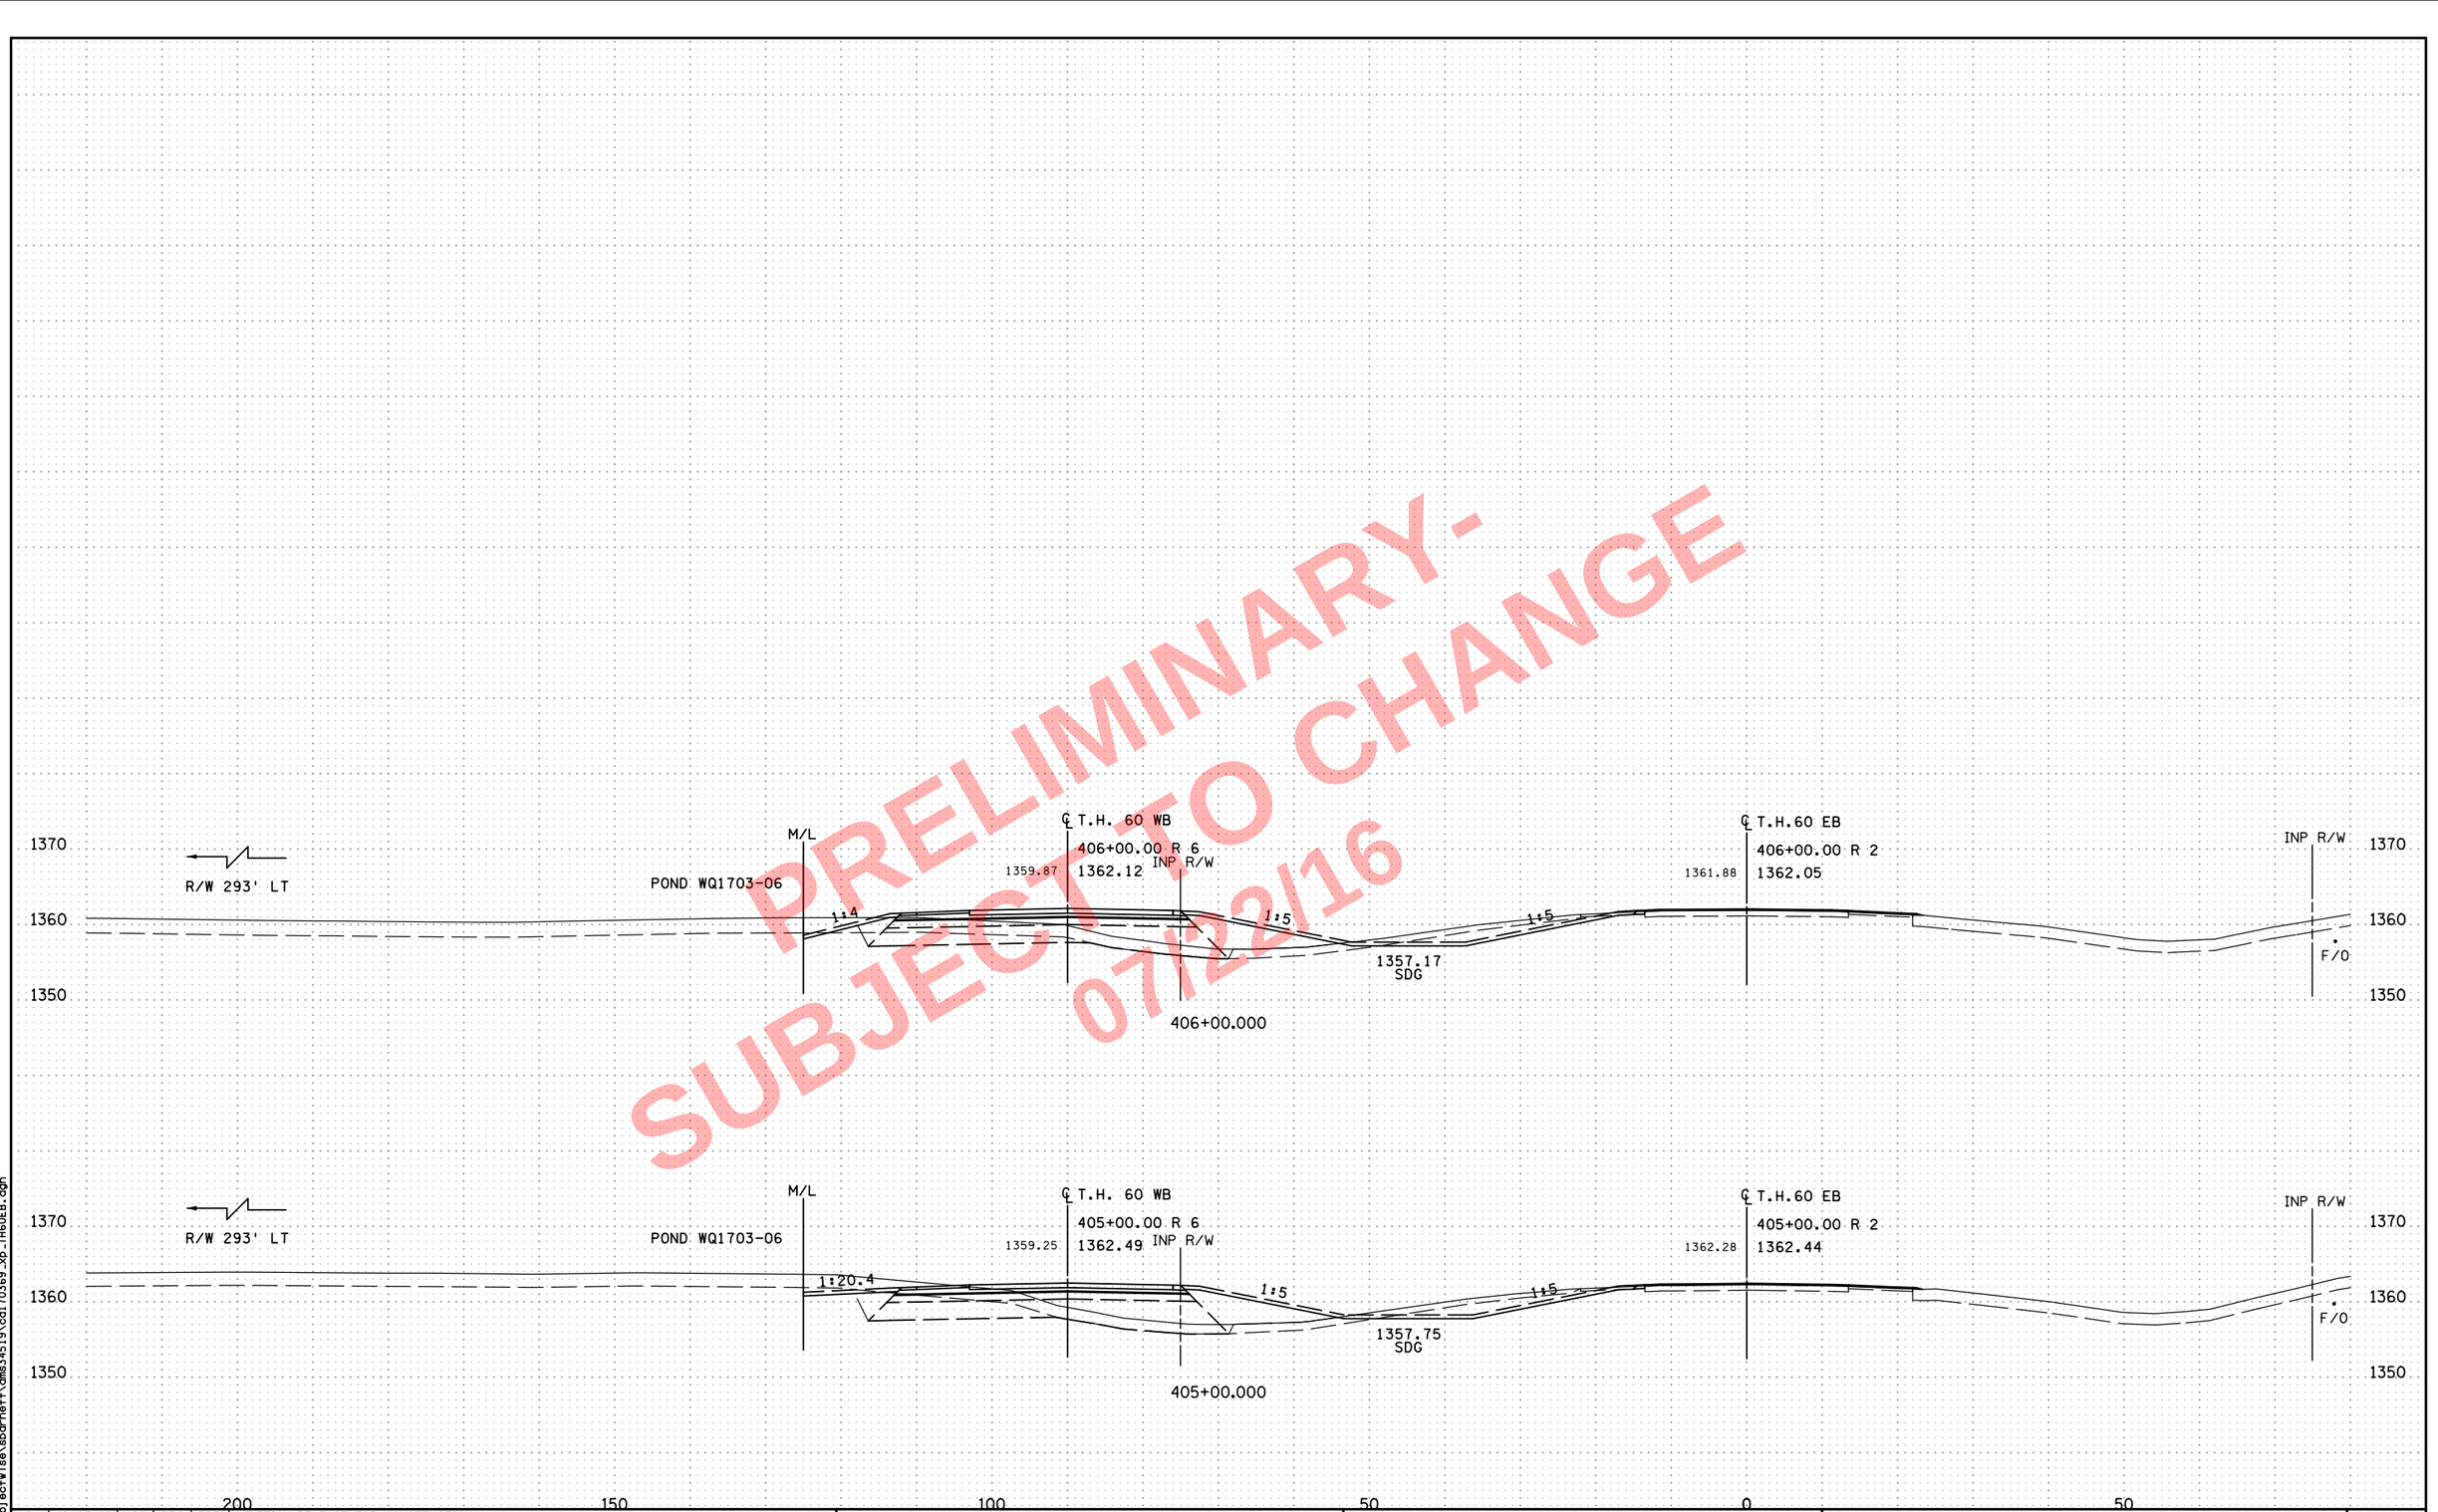

NO	DATE	DWN	DES	CKD	REVISION
0	10/07/16	HGO	PRS	BDB	INITIAL RELEASE FOR CONSTRUCTION

...\cd170369_xp_TH60EB.dgn

8:09:17 AM
7/22/2016
c:\pw_working\projectwise\sbarnett\dms34519\cd170369_xp_TH60EB.dgn

ALLIANT ENGINEERING
233 Park Ave S, Ste 300
Minneapolis, MN 55415
612.758.3080 MAIN
612.758.3099 FAX
www.alliant-inc.com

S.P. 1703-69 (T.H. 60) - WEST GAP

CROSS SECTIONS
T.H. 60
STA. 405+00.000 - 406+57.995

SHEET
X153
OF
X229

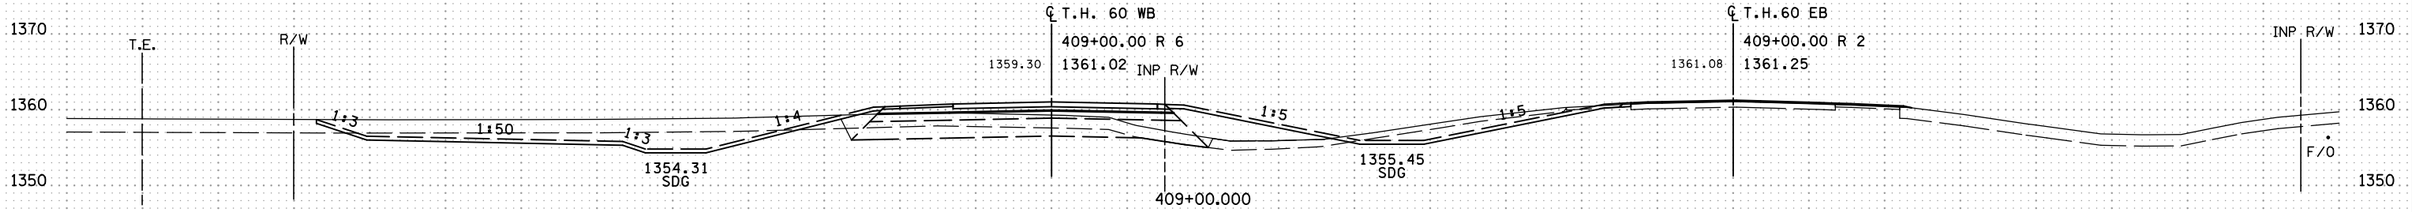

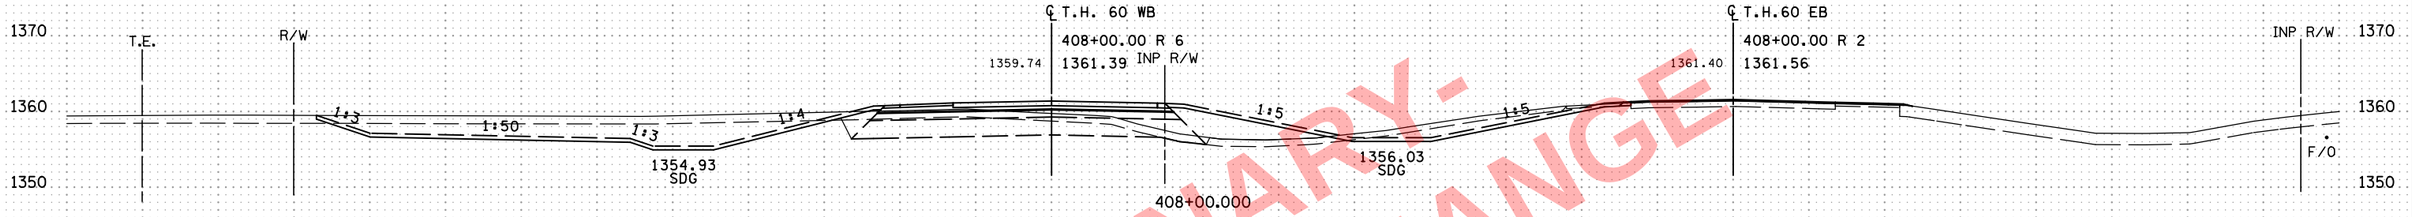

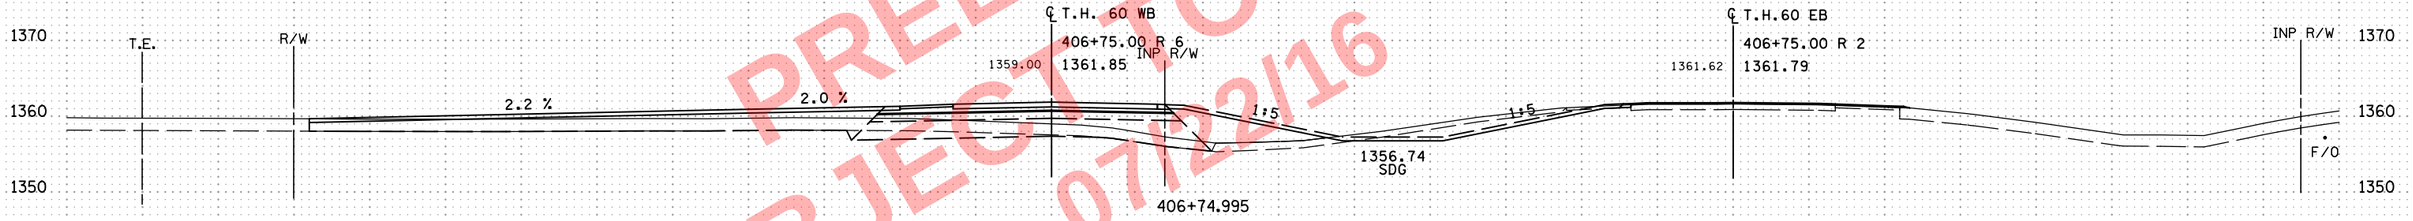

PRELIMINARY-
SUBJECT TO CHANGE
07/22/16

200 150 100 50 0 50

NO	DATE	DWN	DES	CKD	REVISION
0	10/07/16	HGO	PRS	BDB	INITIAL RELEASE FOR CONSTRUCTION

...\cd170369_xp_TH60EB.dgn

ALLIANT ENGINEERING
233 Park Ave S, Ste 300
Minneapolis, MN 55415
612.758.3080 MAIN
612.758.3099 FAX
www.alliant-inc.com

S.P. 1703-69 (T.H. 60) - WEST GAP

CROSS SECTIONS
T.H. 60
STA. 406+58.995 - 409+00.000

SHEET X154 OF X229

8:09:19 AM
7/22/2016
c:\pw_working\projectwise\sbarnett\dms34519\cd170369_xp_TH60EB.dgn

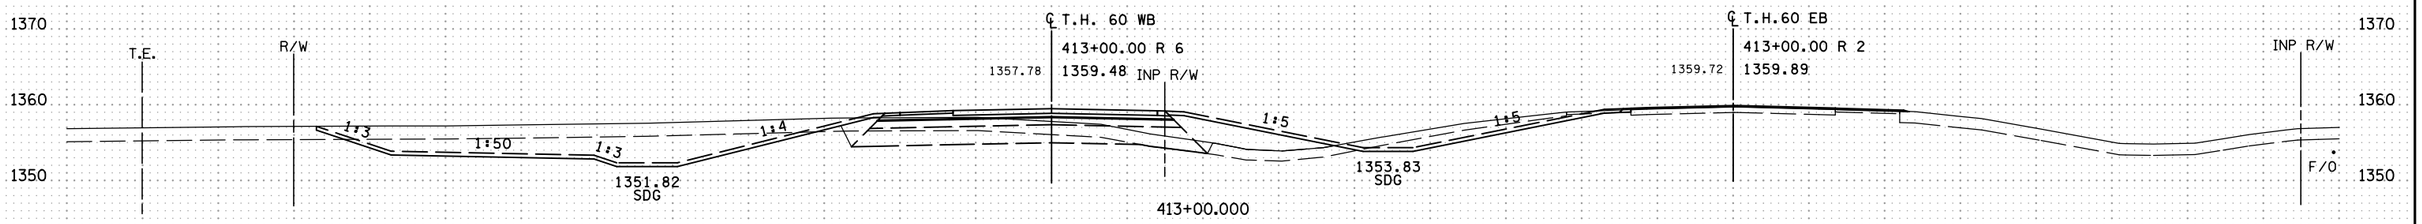

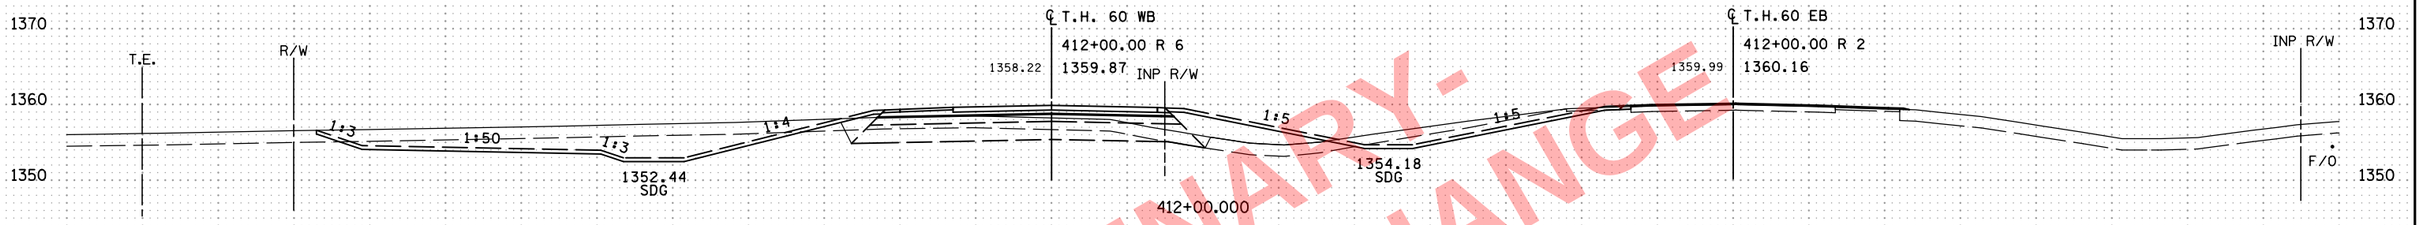

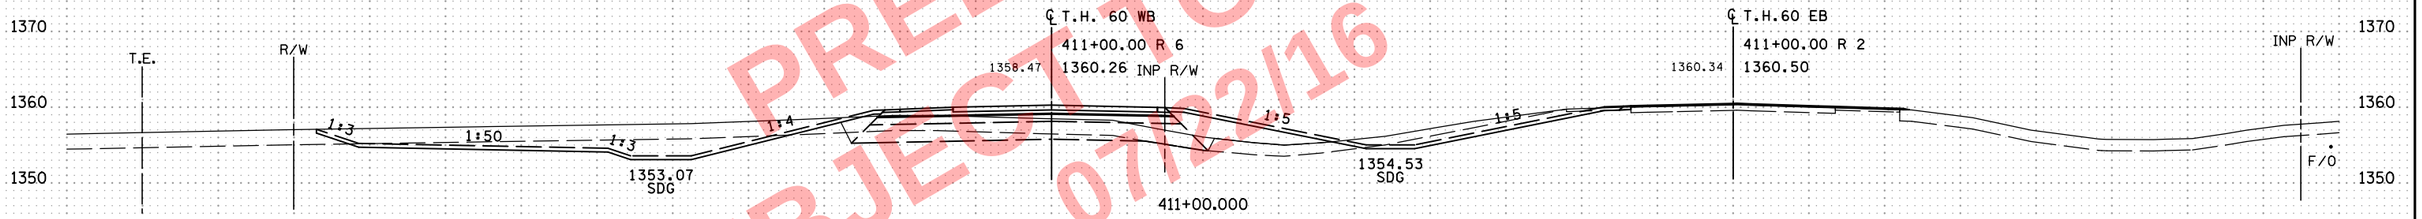

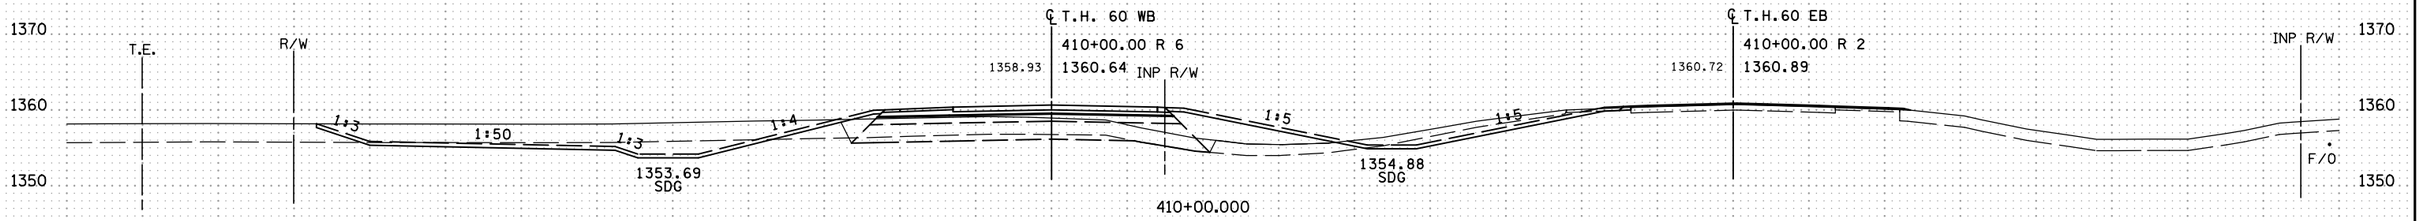

PRELIMINARY-
SUBJECT TO CHANGE
07/22/16

200 150 100 50 0 50

NO	DATE	DWN	DES	CKD	REVISION
0	10/07/16	HGO	PRS	BDB	INITIAL RELEASE FOR CONSTRUCTION

...\cd170369_xp_TH60EB.dgn

8:09:21 AM
7/22/2016
c:\pw_working\projectwise\sbarnett\dms34519\cd170369_xp_TH60EB.dgn

ALLIANT ENGINEERING
233 Park Ave S, Ste 300
Minneapolis, MN 55415
612.758.3080 MAIN
612.758.3099 FAX
www.alliant-inc.com

S.P. 1703-69 (T.H. 60) - WEST GAP

CROSS SECTIONS
T.H. 60
STA. 410+00.000 - 413+00.000

SHEET
X155
OF
X229

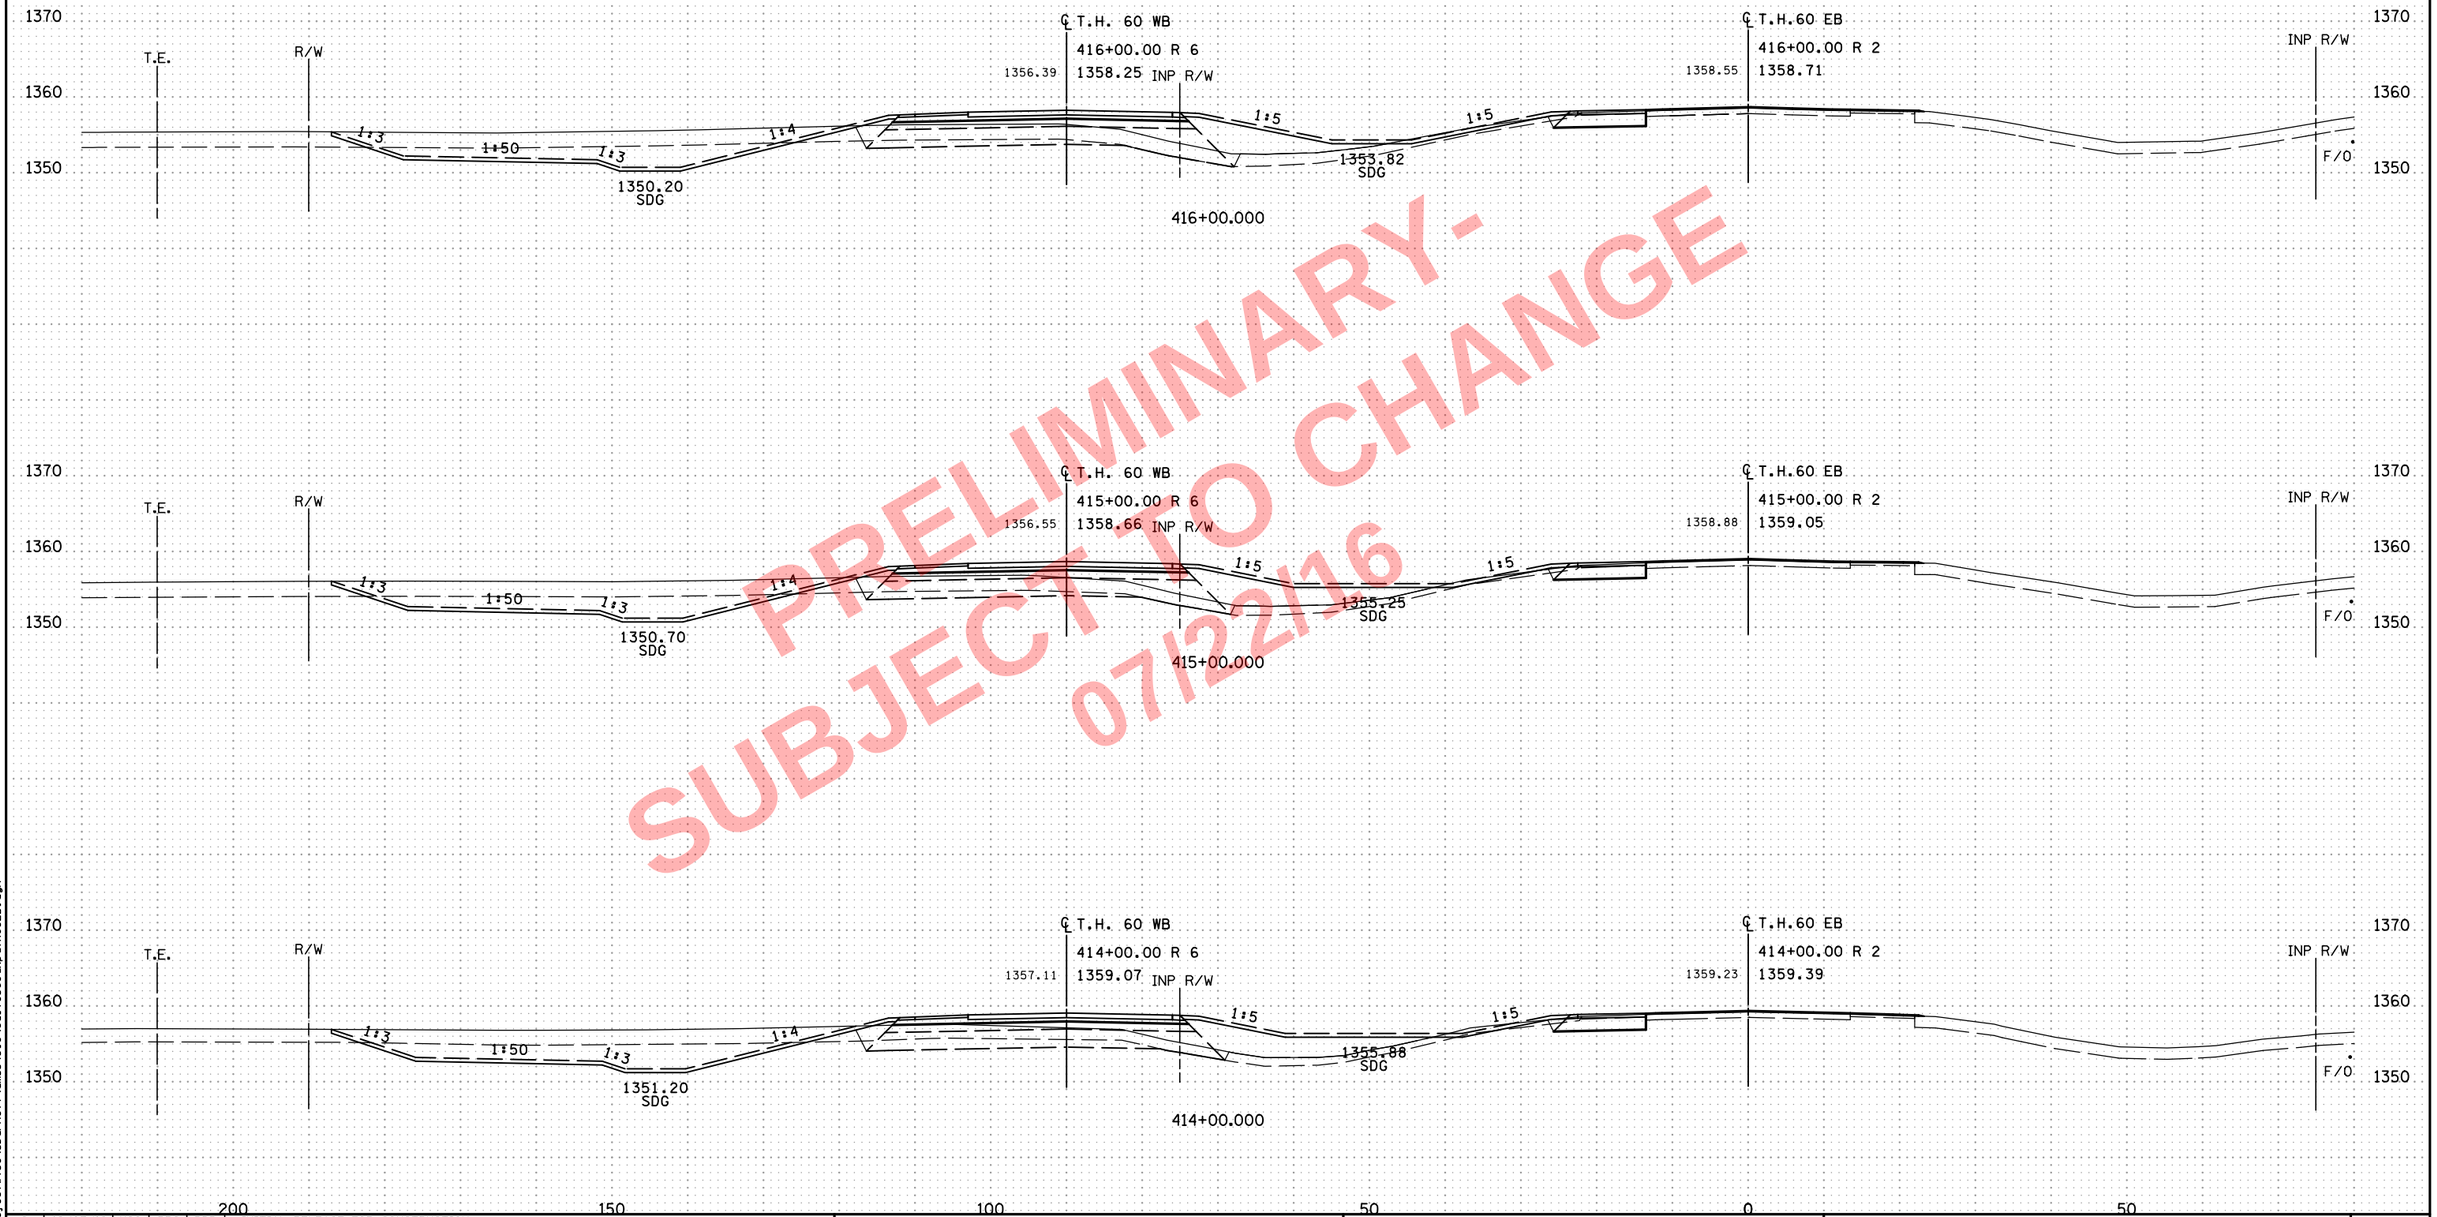

PRELIMINARY-
SUBJECT TO CHANGE
07/22/16

NO	DATE	DWN	DES	CKD	REVISION
0	10/07/16	HGO	PRS	BDB	INITIAL RELEASE FOR CONSTRUCTION

...\cd170369_xp_TH60EB.dgn

8:09:25 AM
7/22/2016
c:\pw_working\projectwise\sbarnett\dms34519\cd170369_xp_TH60EB.dgn

ALLIANT ENGINEERING
233 Park Ave S, Ste 300
Minneapolis, MN 55415
612.758.3080 MAIN
612.758.3099 FAX
www.alliant-inc.com

S.P. 1703-69 (T.H. 60) - WEST GAP

CROSS SECTIONS
T.H. 60
STA. 414+00.000 - 416+00.000

SHEET
X156
OF
X229

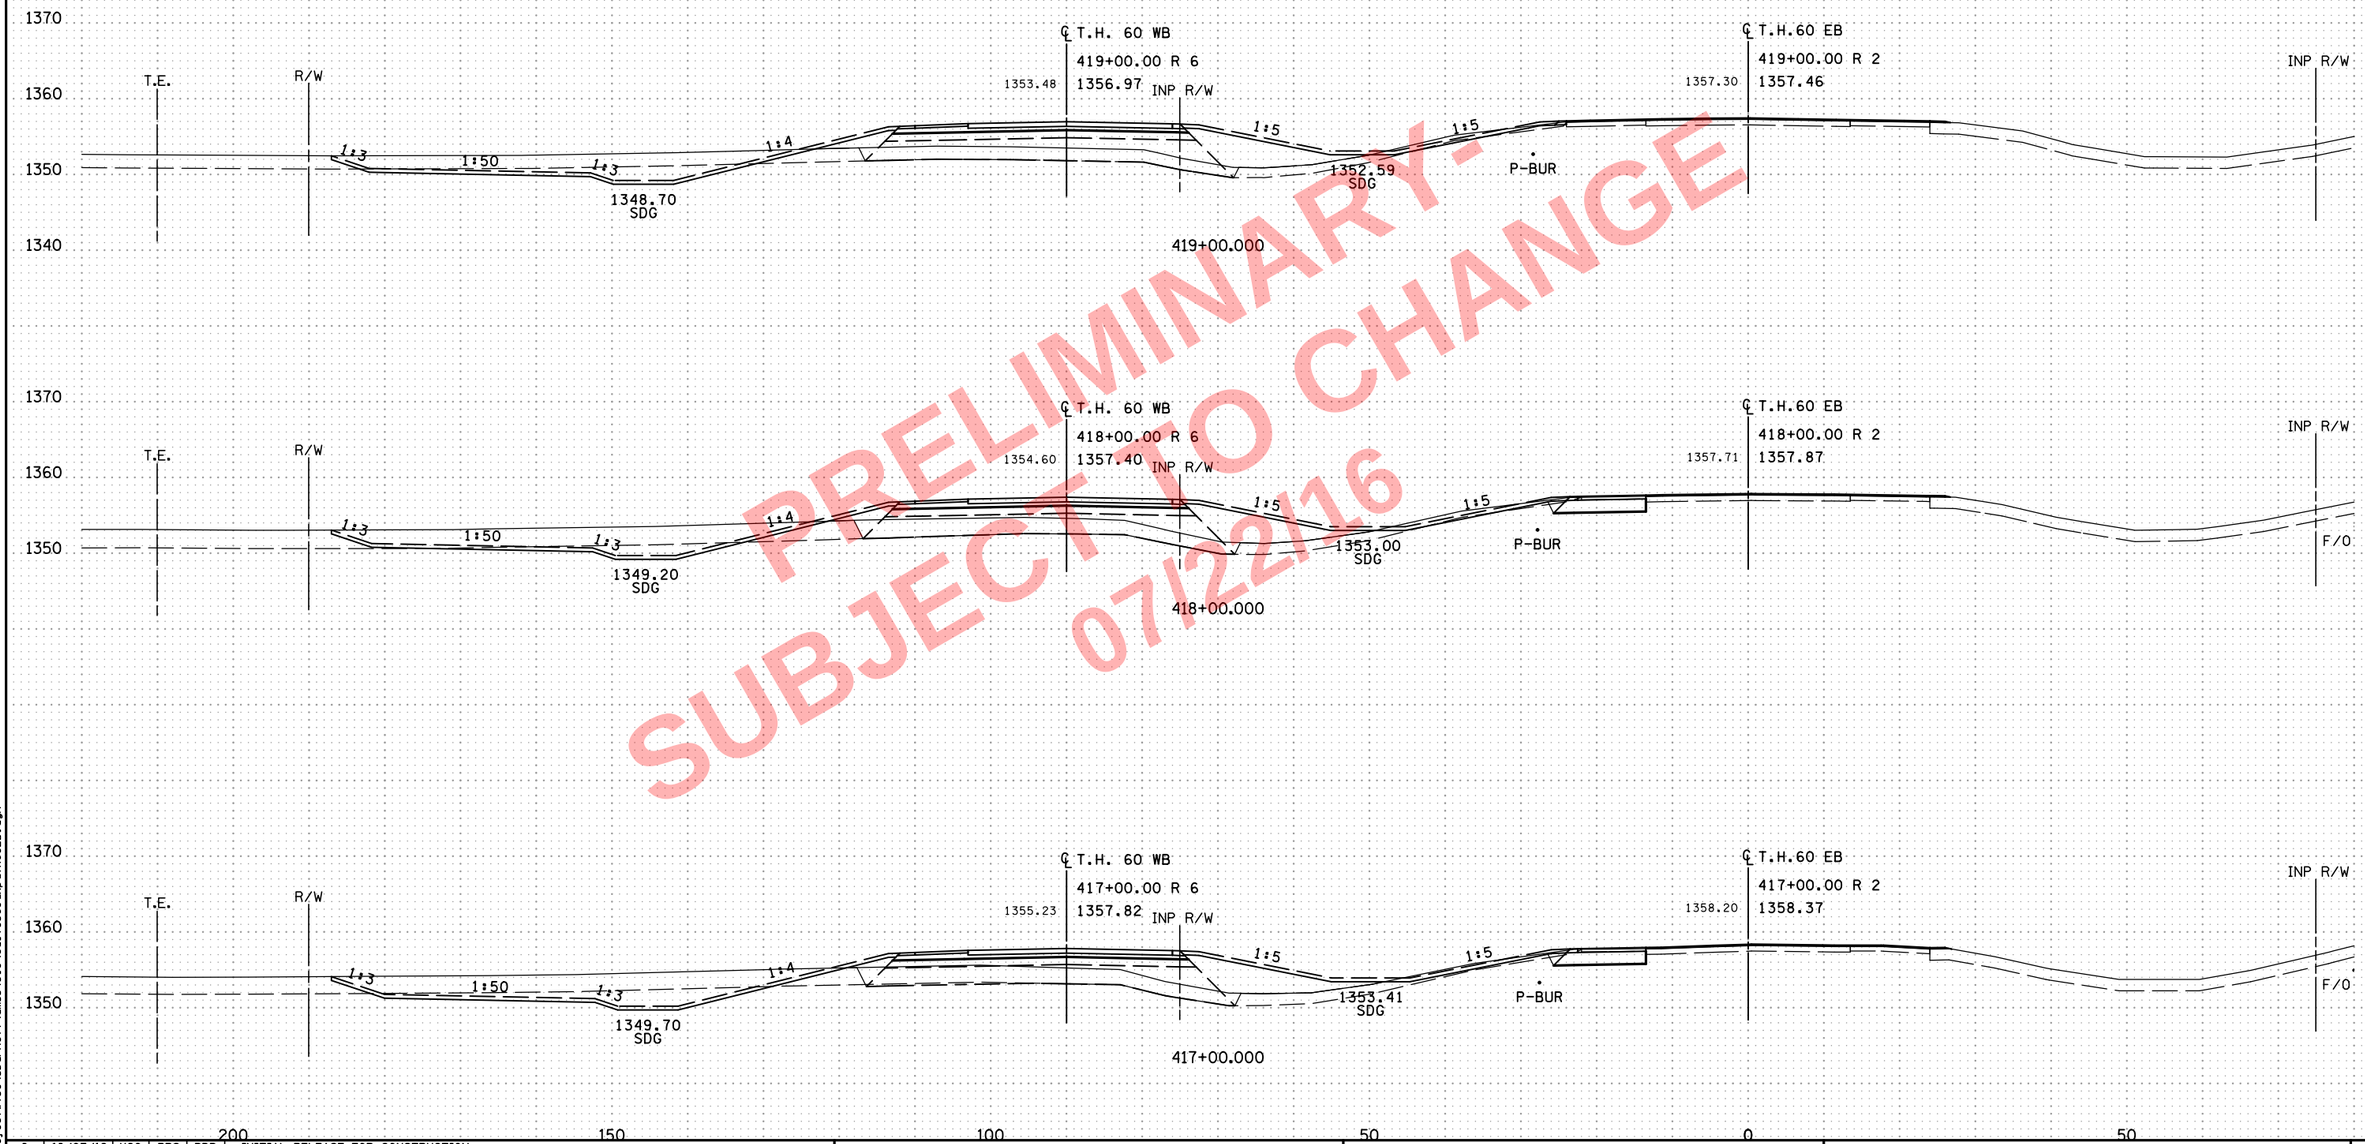

PRELIMINARY - SUBJECT TO CHANGE 07/22/16

NO	DATE	DWN	DES	CKD	REVISION
0	10/07/16	HGO	PRS	BDB	INITIAL RELEASE FOR CONSTRUCTION

...\cd170369_xp_TH60EB.dgn

ALLIANT ENGINEERING
233 Park Ave S, Ste 300
Minneapolis, MN 55415
612.758.3080 MAIN
612.758.3099 FAX
www.alliant-inc.com

S.P. 1703-69 (T.H. 60) - WEST GAP

CROSS SECTIONS
T.H. 60
STA. 417+00.000 - 419+00.000

SHEET X157 OF X229

8:09:27 AM
7/22/2016
c:\pw_working\projectwise\sbarnett\dms34519\cd170369_xp_TH60EB.dgn

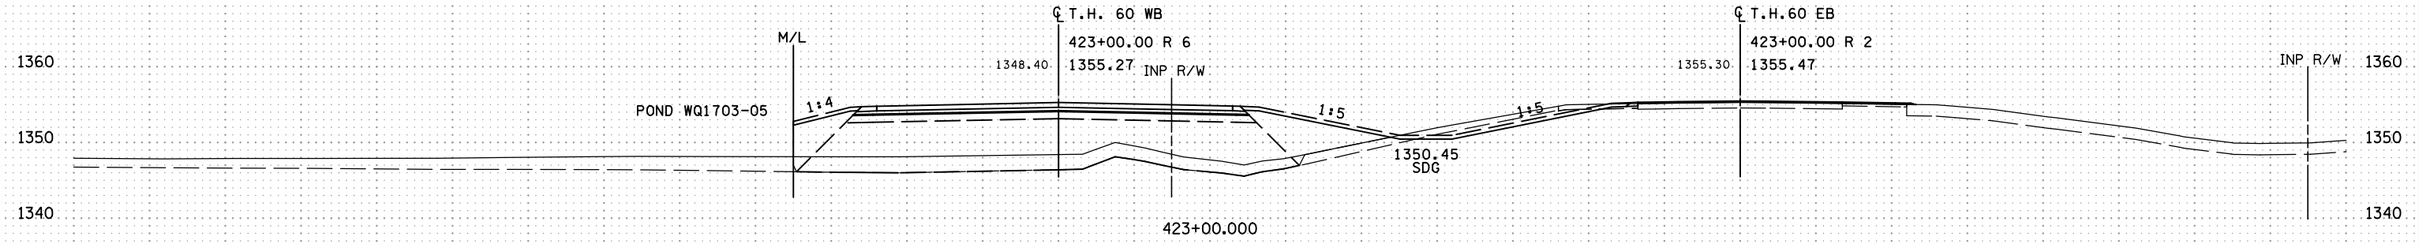

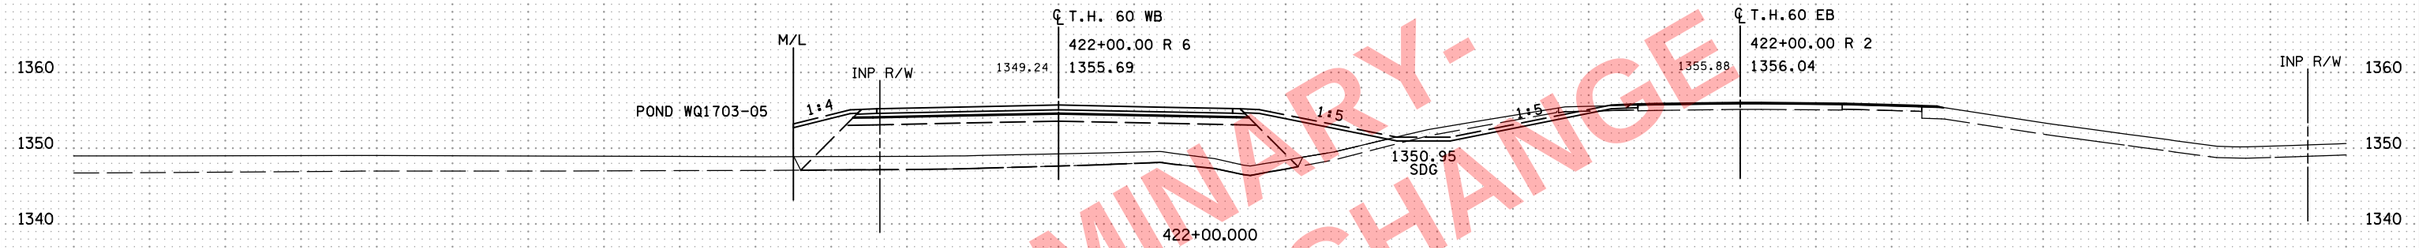

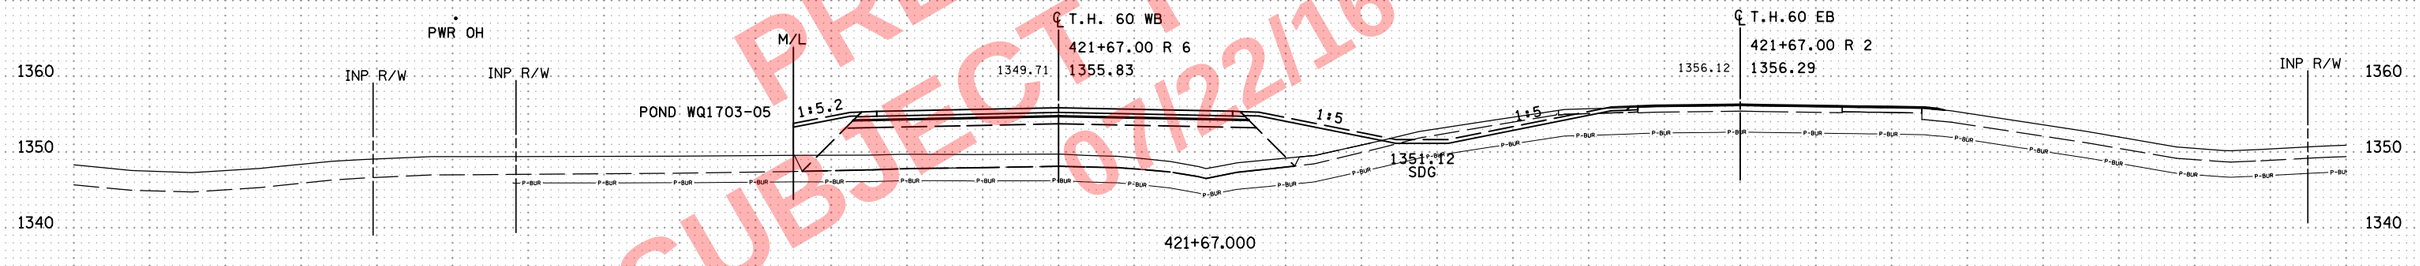

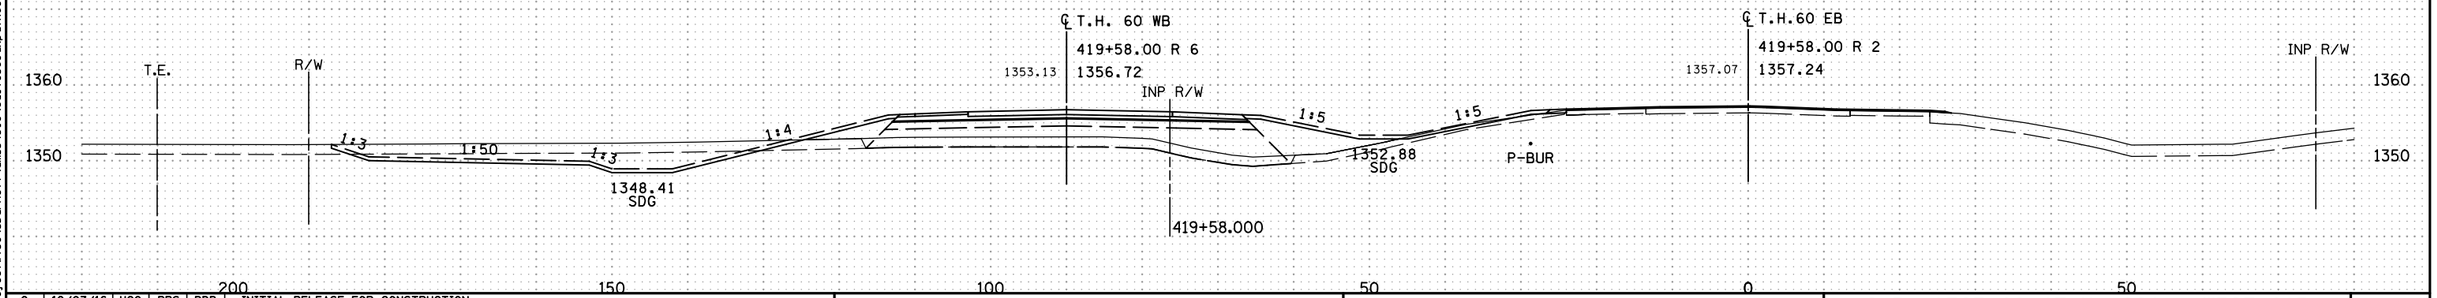

PRELIMINARY - SUBJECT TO CHANGE 07/22/16

NO	DATE	DWN	DES	CKD	REVISION
0	10/07/16	HGO	PRS	BDB	INITIAL RELEASE FOR CONSTRUCTION

...\cd170369_xp_TH60EB.dgn

8:09:30 AM
7/22/2016
c:\pw_working\projectwise\sbarnett\dms34519\cd170369_xp_TH60EB.dgn

ALLIANT ENGINEERING
233 Park Ave S, Ste 300
Minneapolis, MN 55415
612.758.3080 MAIN
612.758.3099 FAX
www.alliant-inc.com

S.P. 1703-69 (T.H. 60) - WEST GAP

CROSS SECTIONS
T.H. 60
STA. 419+58.000 - 423+00.000

SHEET
X158
OF
X229

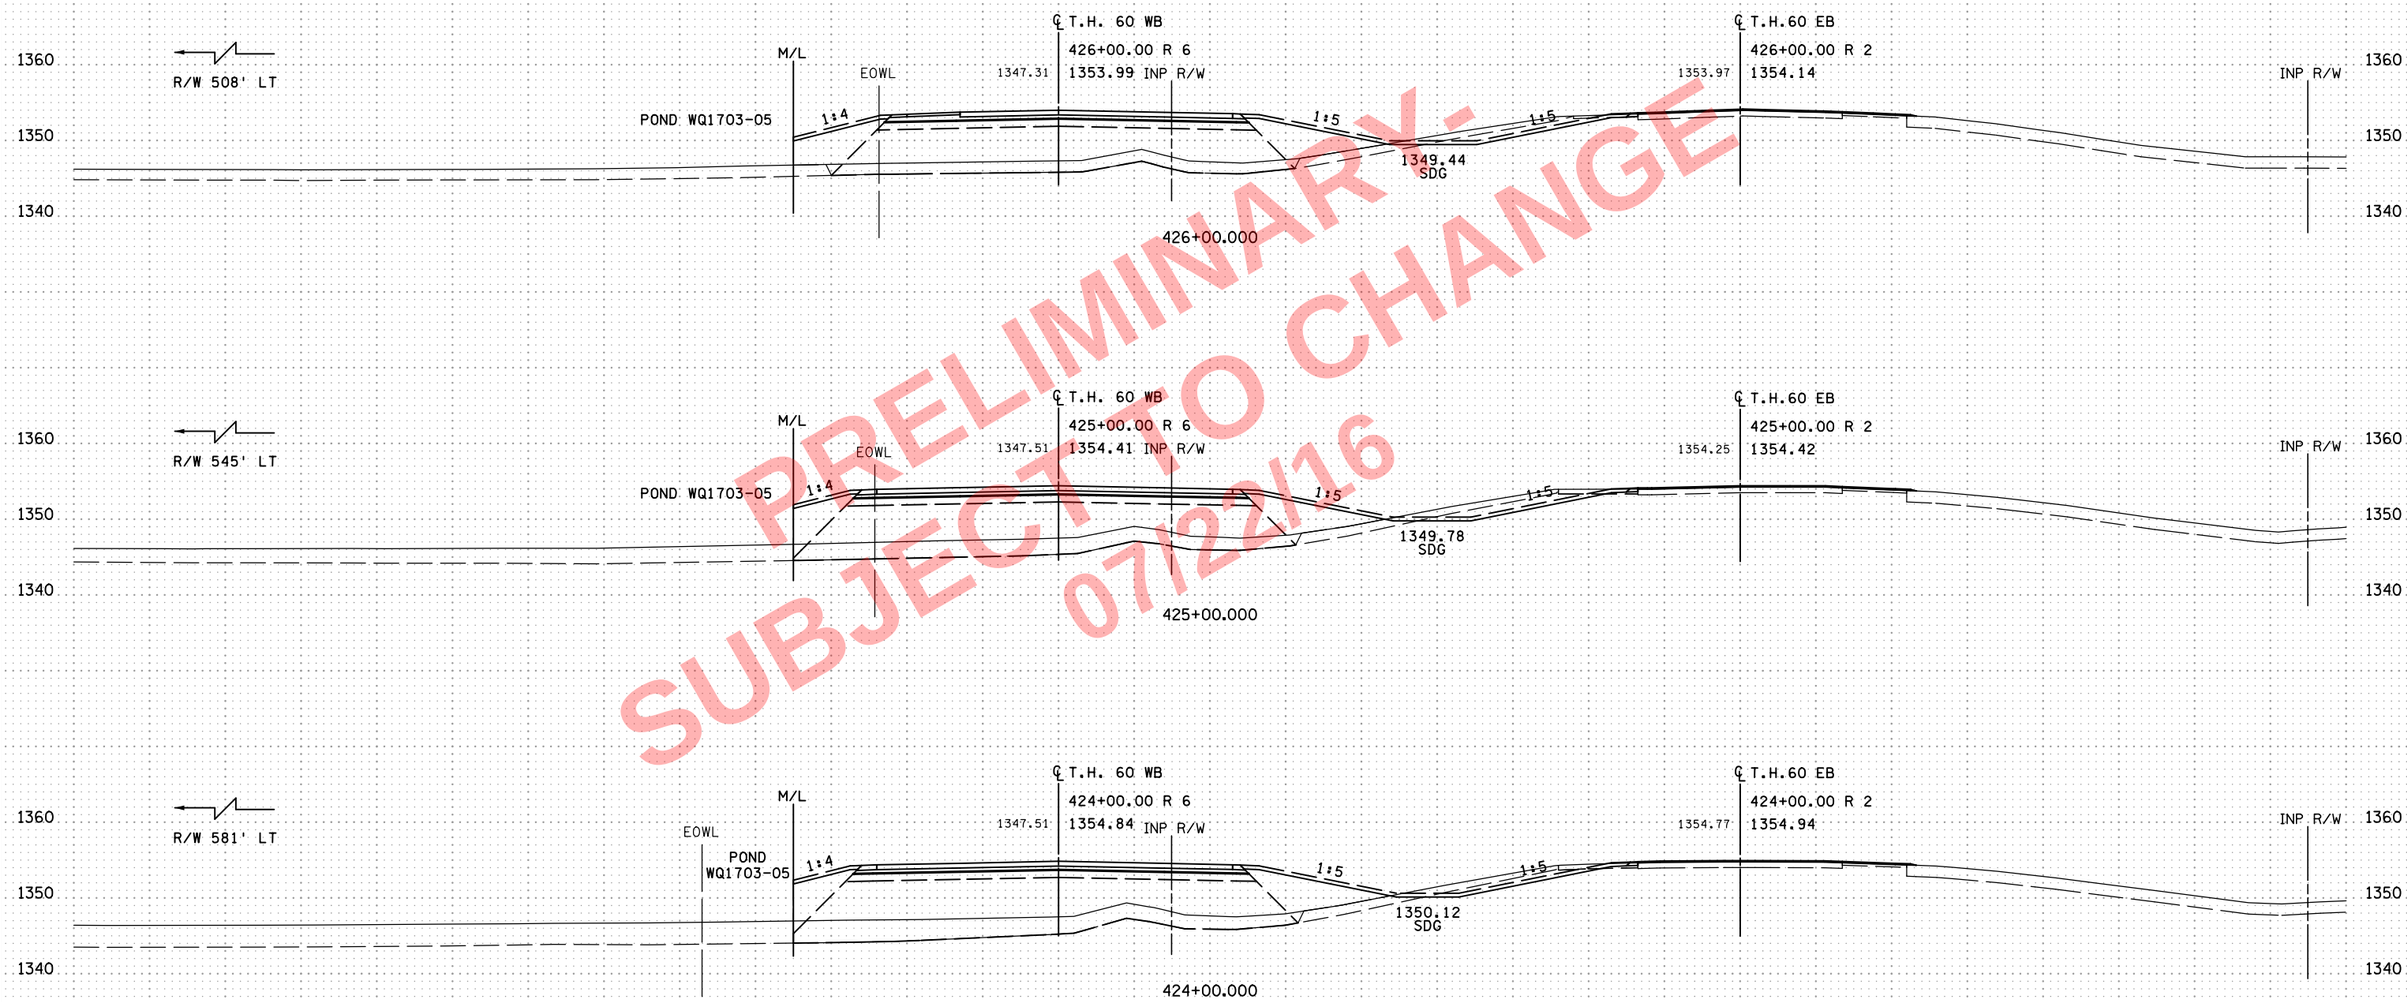

PRELIMINARY -
SUBJECT TO CHANGE
07/22/16

NO	DATE	DWN	DES	CKD	REVISION
0	10/07/16	HGO	PRS	BDB	INITIAL RELEASE FOR CONSTRUCTION

...\cd170369_xp_TH60EB.dgn

ALLIANT ENGINEERING
233 Park Ave S, Ste 300
Minneapolis, MN 55415
612.758.3080 MAIN
612.758.3099 FAX
www.alliant-inc.com

S.P. 1703-69 (T.H. 60) - WEST GAP

CROSS SECTIONS
T.H. 60
STA. 424+00.000 - 426+00.000

SHEET
X159
OF
X229

8:09:31 AM
7/22/2016
c:\pw_working\projectwise\sbarnett\dms34519\cd170369_xp_TH60EB.dgn

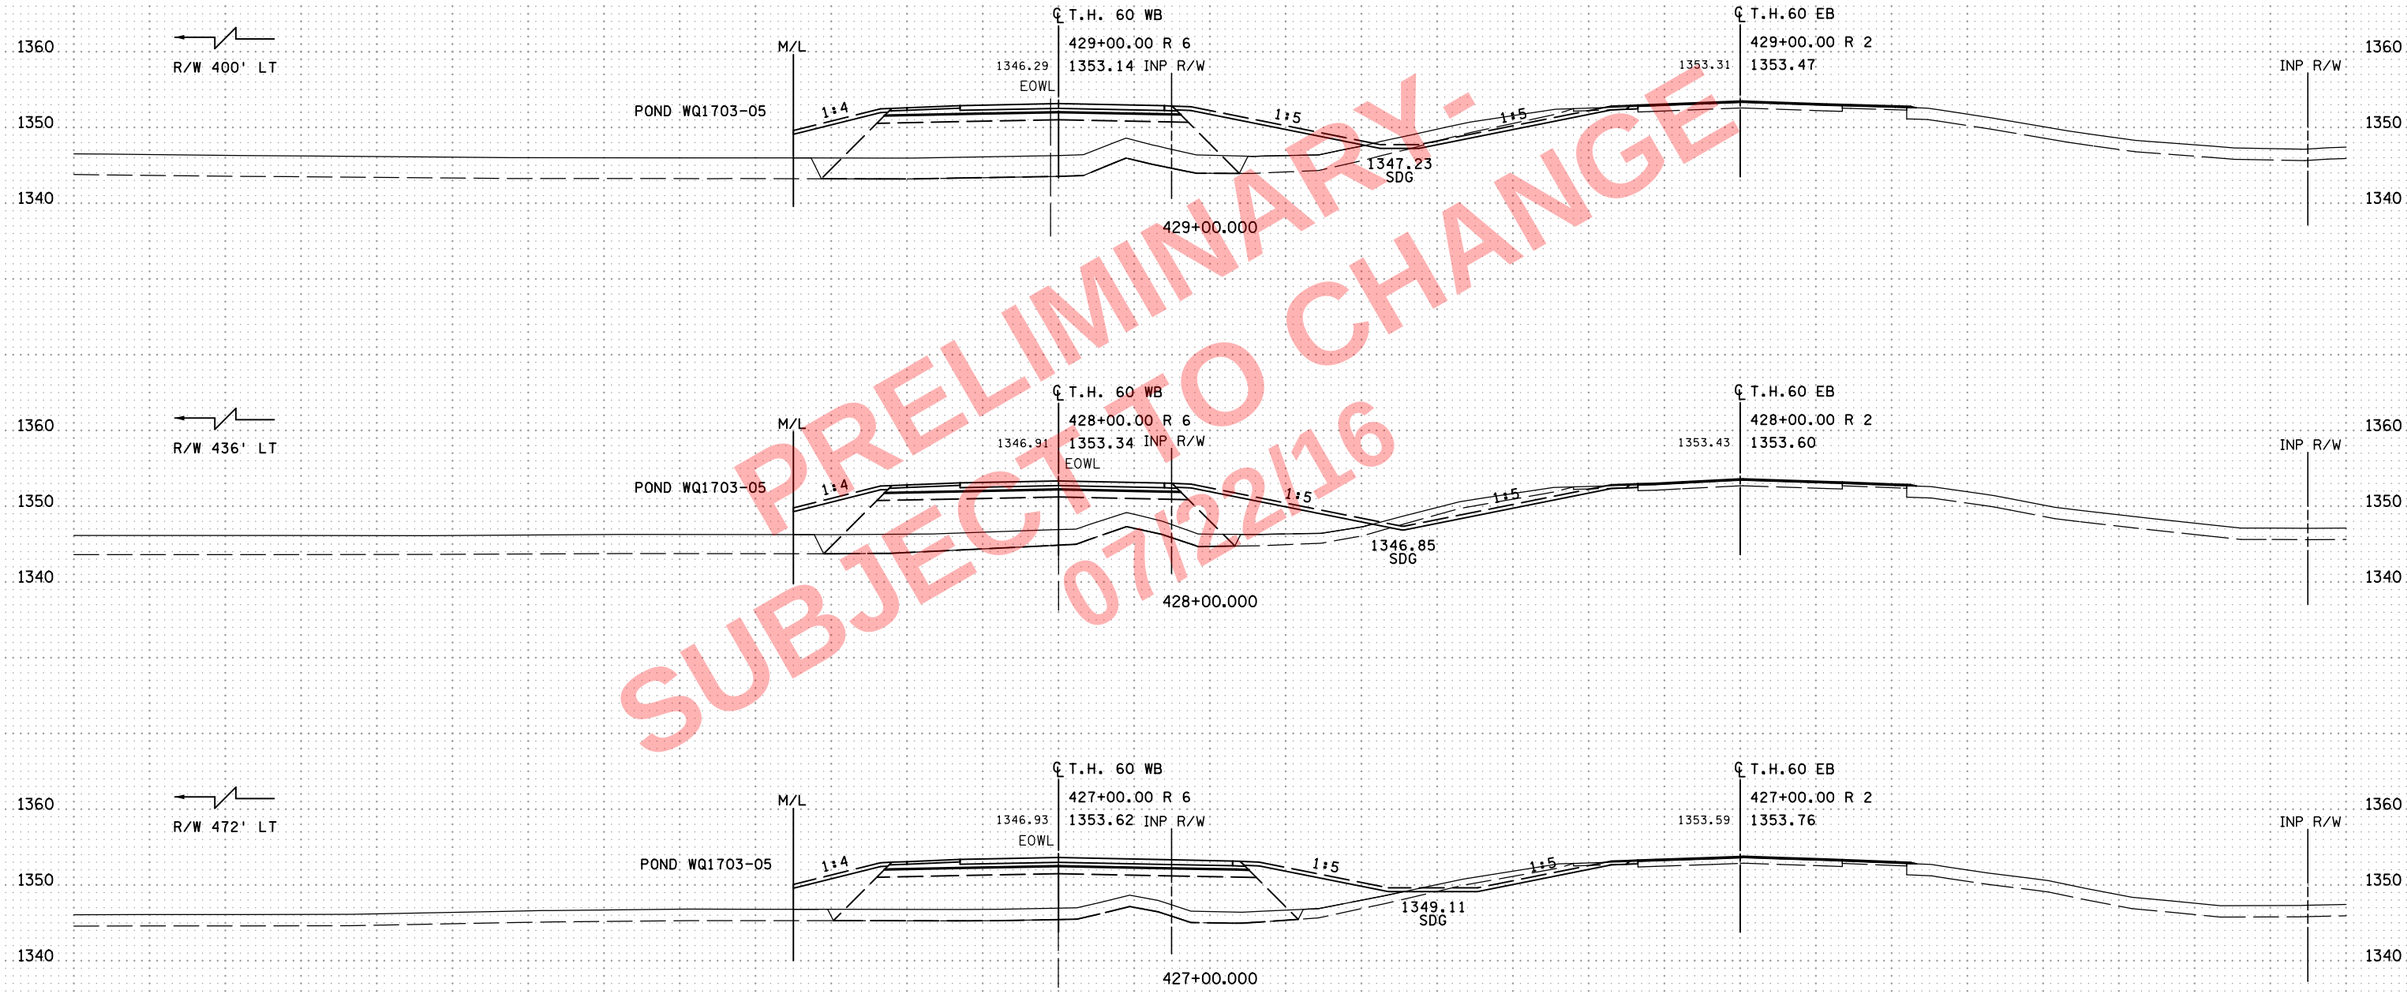

PRELIMINARY-
SUBJECT TO CHANGE
07/22/16

NO	DATE	DWN	DES	CKD	REVISION
0	10/07/16	HGO	PRS	BDB	INITIAL RELEASE FOR CONSTRUCTION

...\cd170369_xp_TH60EB.dgn

8:09:34 AM
7/22/2016
c:\pw_working\projectwise\sbarnett\dms34519\cd170369_xp_TH60EB.dgn

ALLIANT ENGINEERING
233 Park Ave S, Ste 300
Minneapolis, MN 55415
612.758.3080 MAIN
612.758.3099 FAX
www.alliant-inc.com

S.P. 1703-69 (T.H. 60) - WEST GAP

CROSS SECTIONS
T.H. 60
STA. 427+00.000 - 429+00.000

SHEET
X160
OF
X229

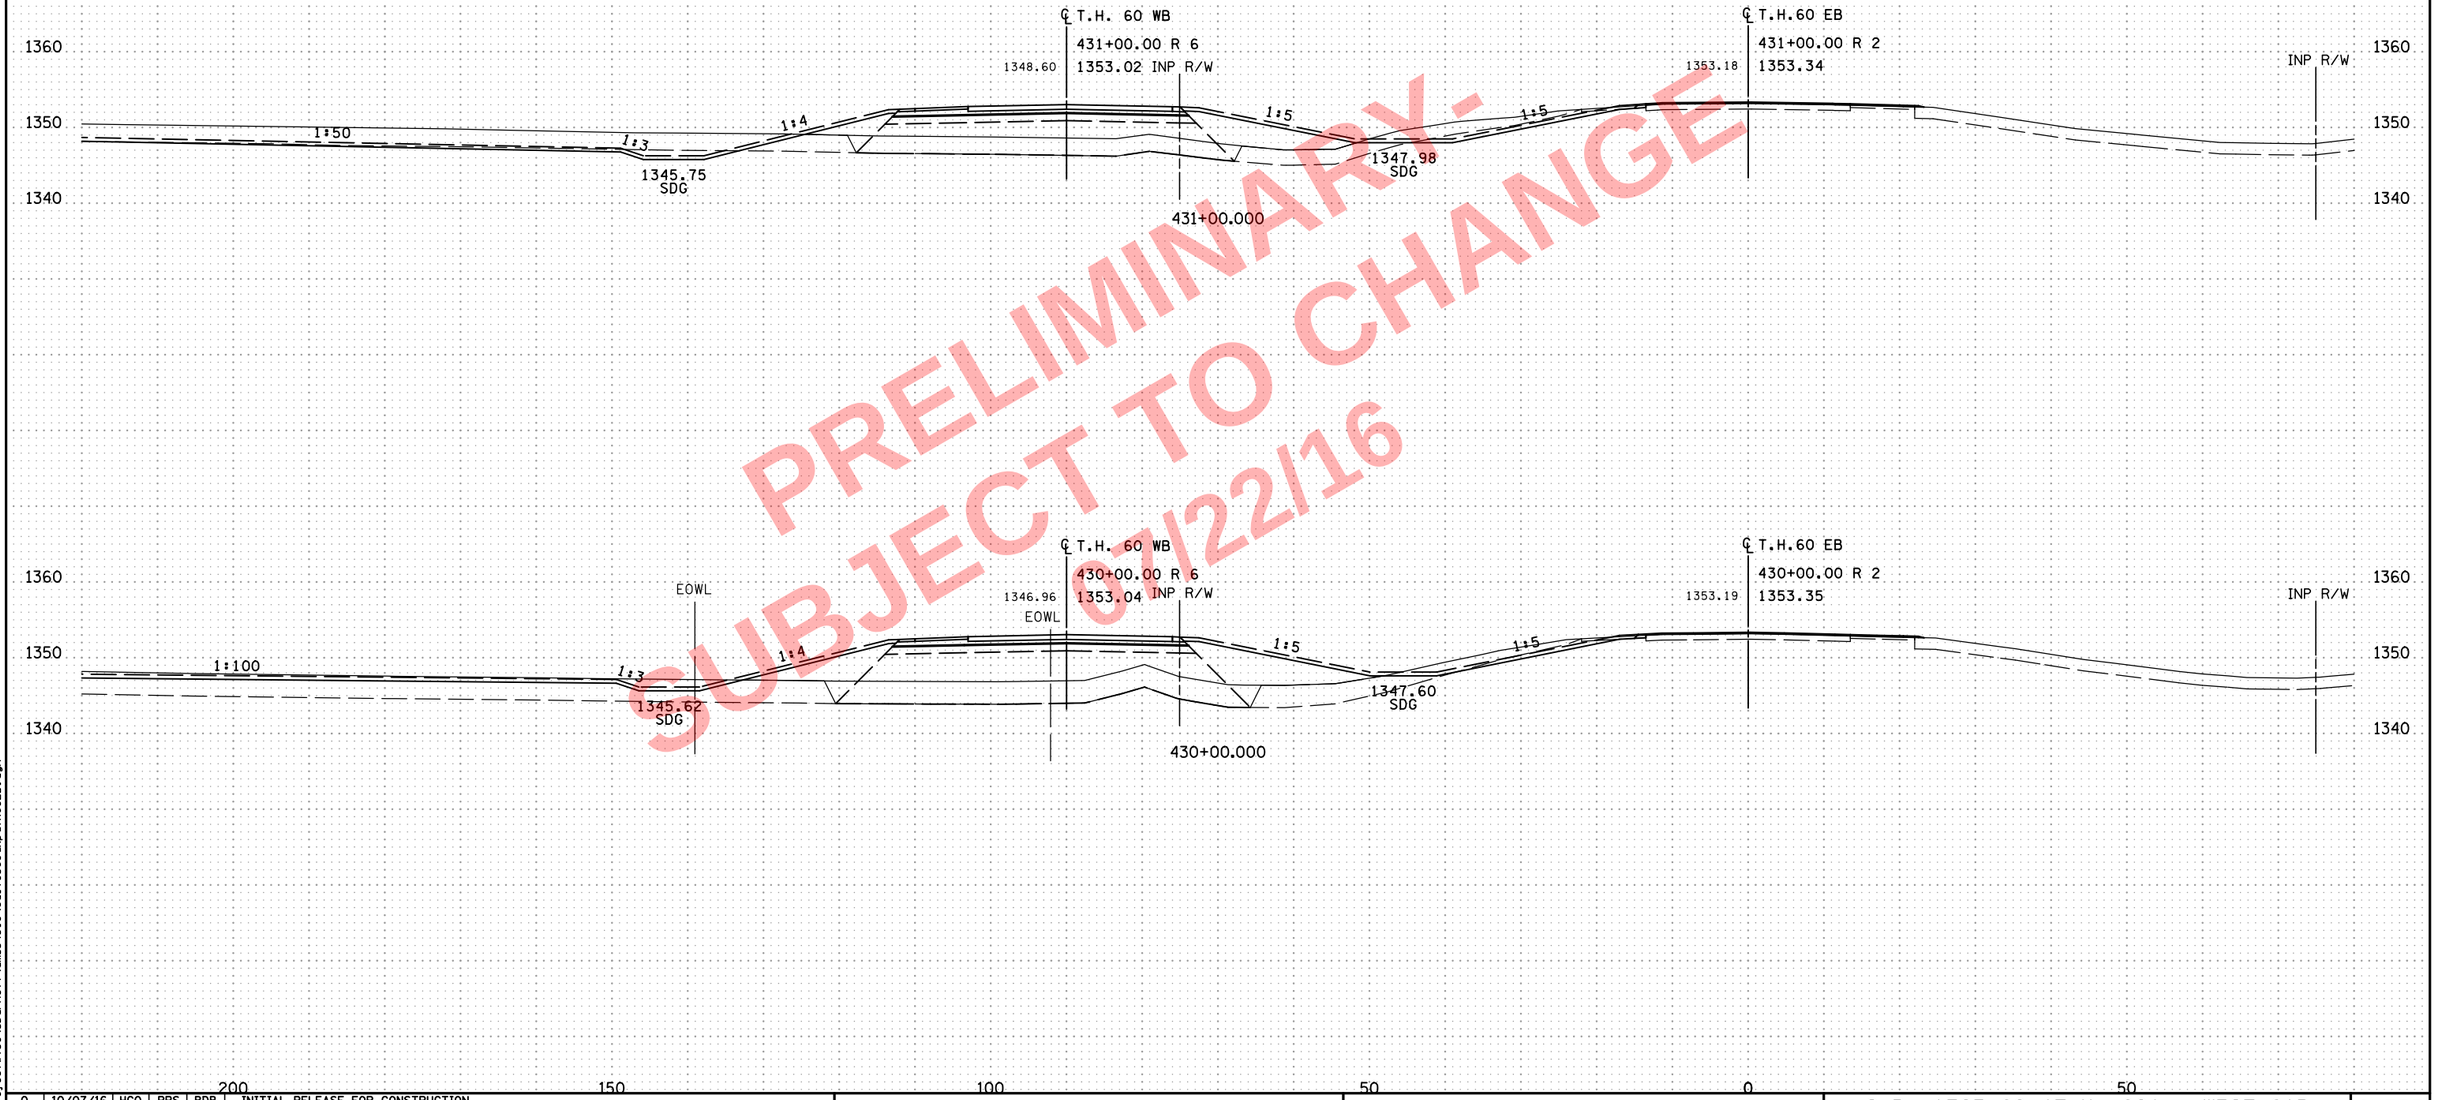

PRELIMINARY - SUBJECT TO CHANGE 6/22/16

NO	DATE	DWN	DES	CKD	REVISION
0	10/07/16	HGO	PRS	BDB	INITIAL RELEASE FOR CONSTRUCTION

...\cd170369_xp_TH60EB.dgn

8:09:35 AM
7/22/2016
c:\pw_working\projectwise\sbarnett\dms34519\cd170369_xp_TH60EB.dgn

ALLIANT ENGINEERING
233 Park Ave S, Ste 300
Minneapolis, MN 55415
612.758.3080 MAIN
612.758.3099 FAX
www.alliant-inc.com

S.P. 1703-69 (T.H. 60) - WEST GAP

CROSS SECTIONS
T.H. 60
STA. 429+99.000 - 431+00.000

SHEET
X161
OF
X229

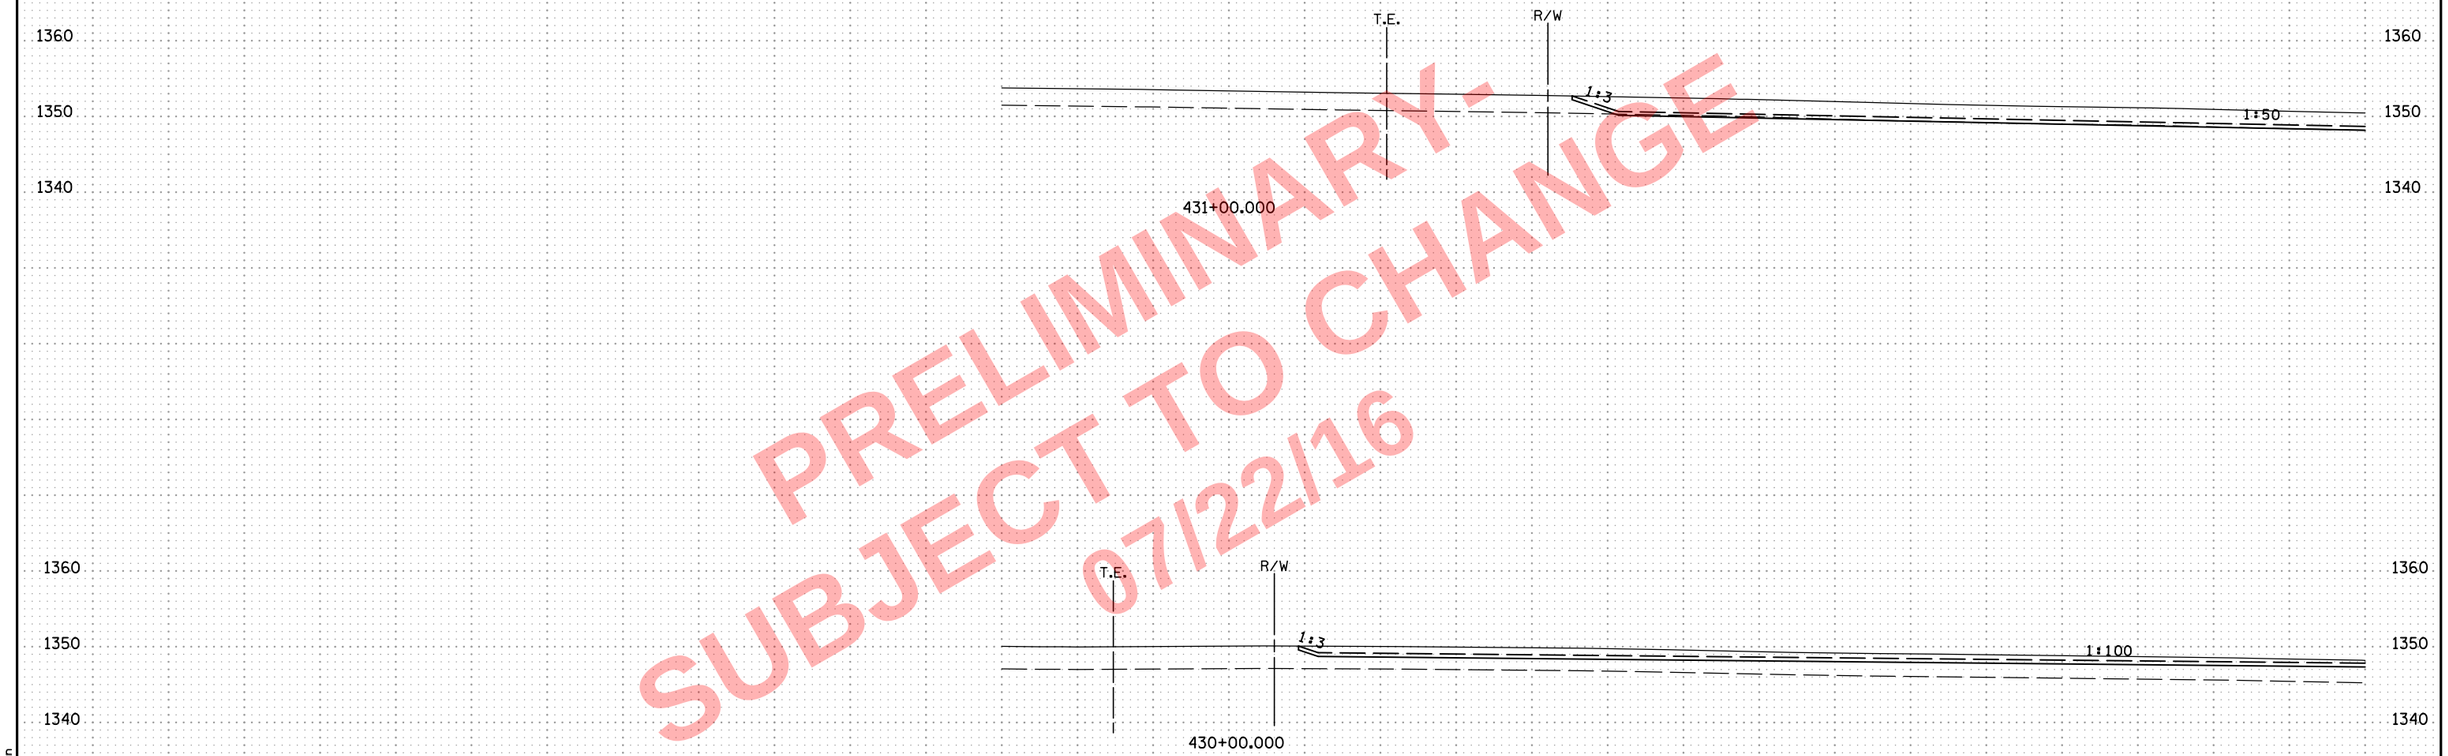

PRELIMINARY-
SUBJECT TO CHANGE
07/22/16

NO	DATE	DWN	DES	CKD	REVISION
0	10/07/16	HGO	PRS	BDB	INITIAL RELEASE FOR CONSTRUCTION

...\cd170369_xp_TH60EB.dgn

8:09:37 AM
7/22/2016
c:\pw_working\projectwise\sbarnett\dms34519\cd170369_xp_TH60EB.dgn

ALLIANT ENGINEERING
233 Park Ave S, Ste 300
Minneapolis, MN 55415
612.758.3080 MAIN
612.758.3099 FAX
www.alliant-inc.com

S.P. 1703-69 (T.H. 60) - WEST GAP

CROSS SECTIONS
T.H. 60
STA. 429+99.000 - 431+00.000

SHEET
X161A
OF
X229

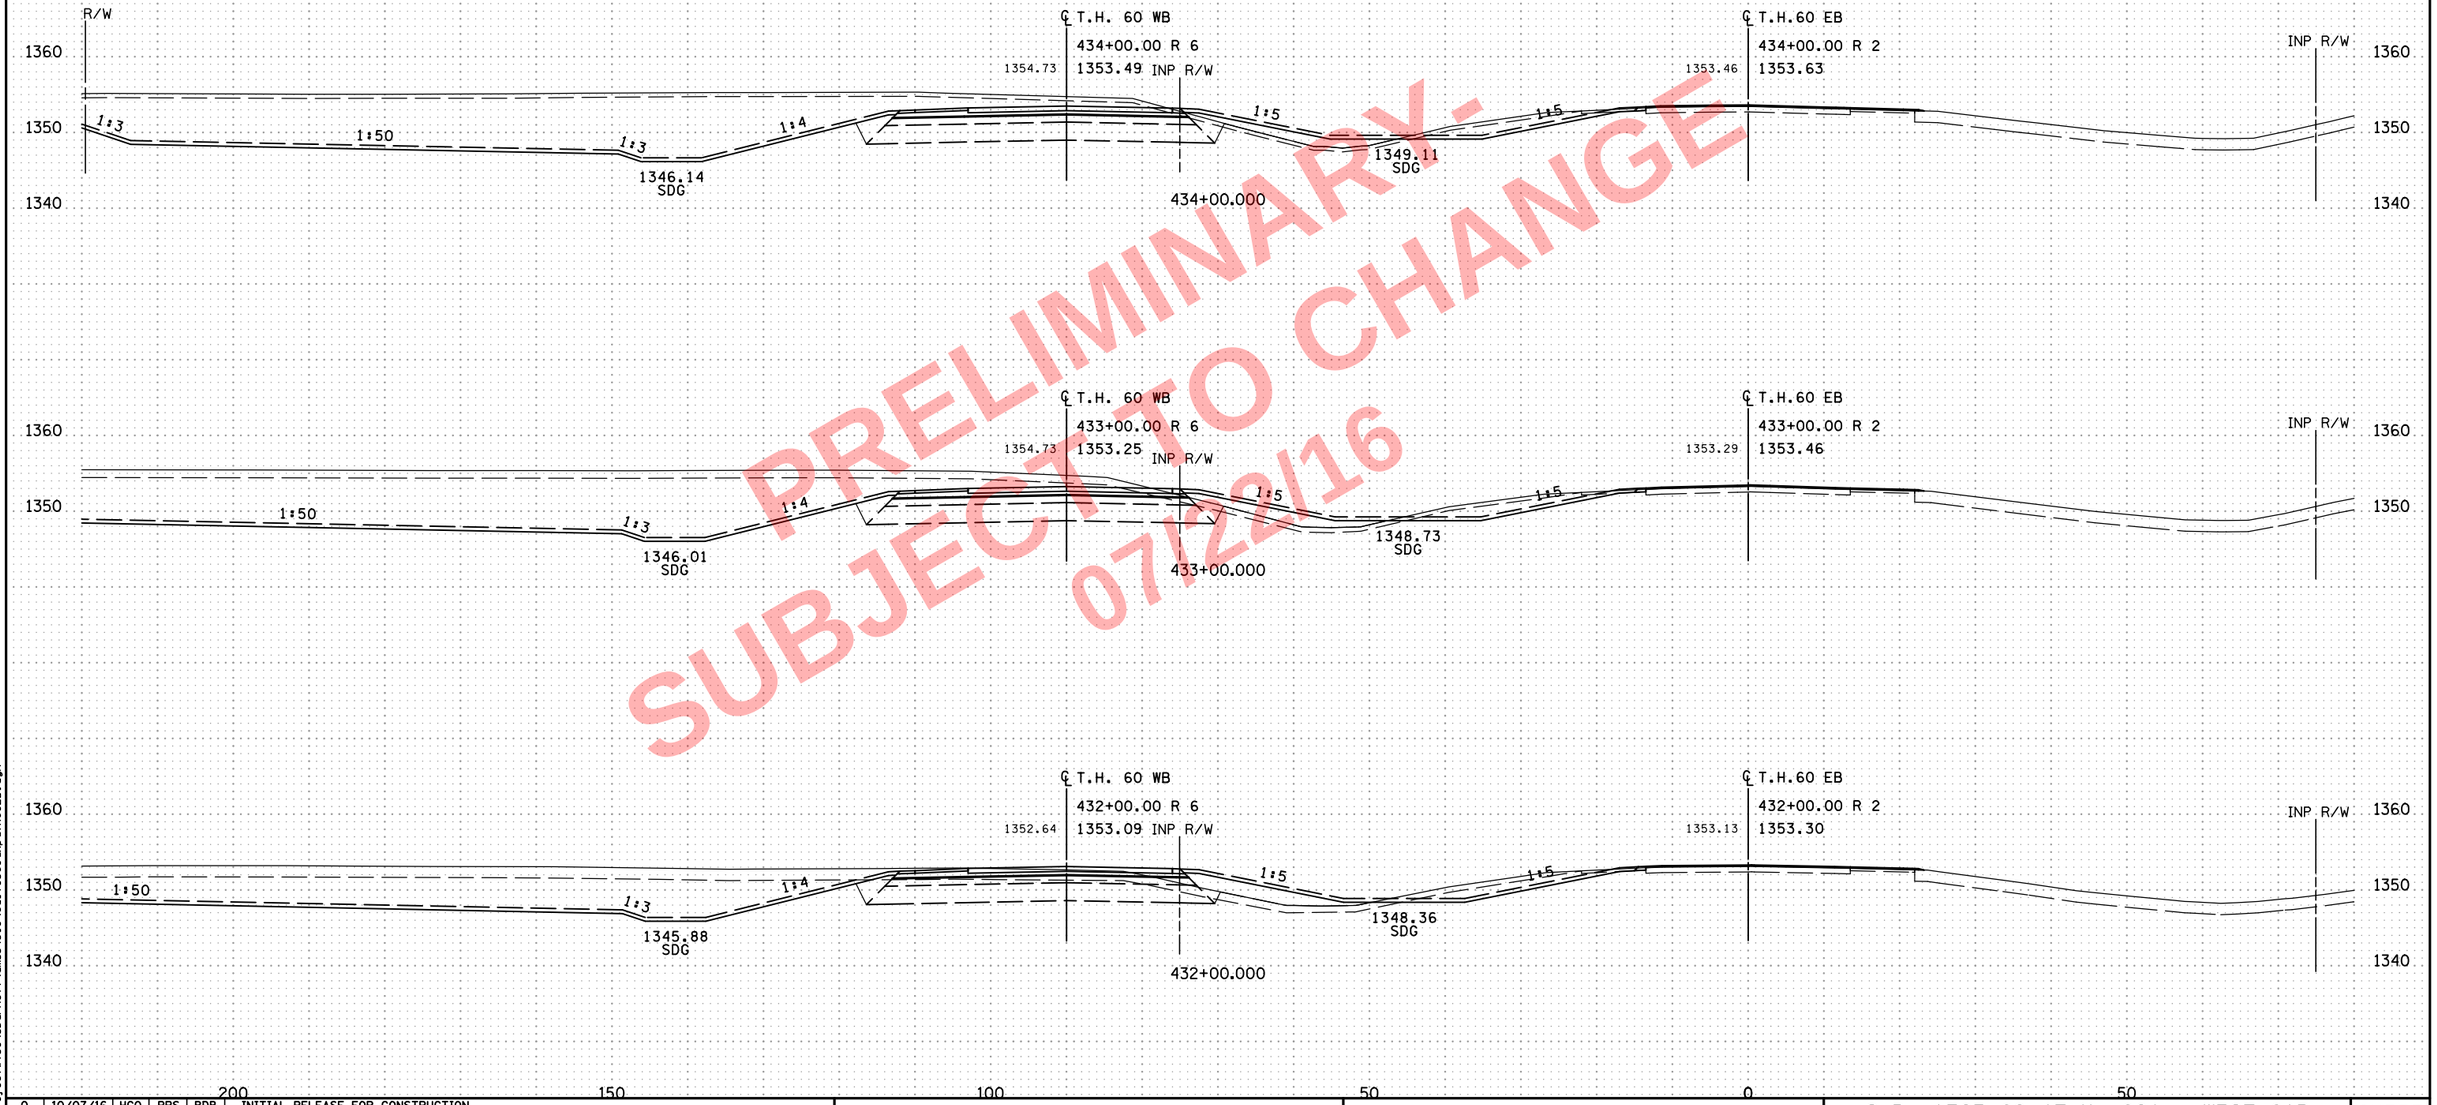

PRELIMINARY-
SUBJECT TO CHANGE
07/22/16

NO	DATE	DWN	DES	CKD	REVISION
0	10/07/16	HGO	PRS	BDB	INITIAL RELEASE FOR CONSTRUCTION

...\cd170369_xp_TH60EB.dgn

8:09:39 AM
7/22/2016
c:\pw_working\projectwise\sbarnett\dms34519\cd170369_xp_TH60EB.dgn

ALLIANT ENGINEERING
233 Park Ave S, Ste 300
Minneapolis, MN 55415
612.758.3080 MAIN
612.758.3099 FAX
www.alliant-inc.com

S.P. 1703-69 (T.H. 60) - WEST GAP

CROSS SECTIONS
T.H. 60
STA. 432+00.000 - 434+00.000

SHEET
X162
OF
X229

PRELIMINARY-
SUBJECT TO CHANGE
07/22/16

NO	DATE	DWN	DES	CKD	REVISION
0	10/07/16	HGO	PRS	BDB	INITIAL RELEASE FOR CONSTRUCTION

...\cd170369_xp_TH60EB.dgn

8:09:40 AM
7/22/2016
c:\pw_working\projectwise\sbarnett\dms34519\cd170369_xp_TH60EB.dgn

ALLIANT ENGINEERING
233 Park Ave S, Ste 300
Minneapolis, MN 55415
612.758.3080 MAIN
612.758.3099 FAX
www.alliant-inc.com

S.P. 1703-69 (T.H. 60) - WEST GAP

CROSS SECTIONS
T.H. 60
STA. 432+00.000 - 434+00.000

SHEET
X162A
OF
X229

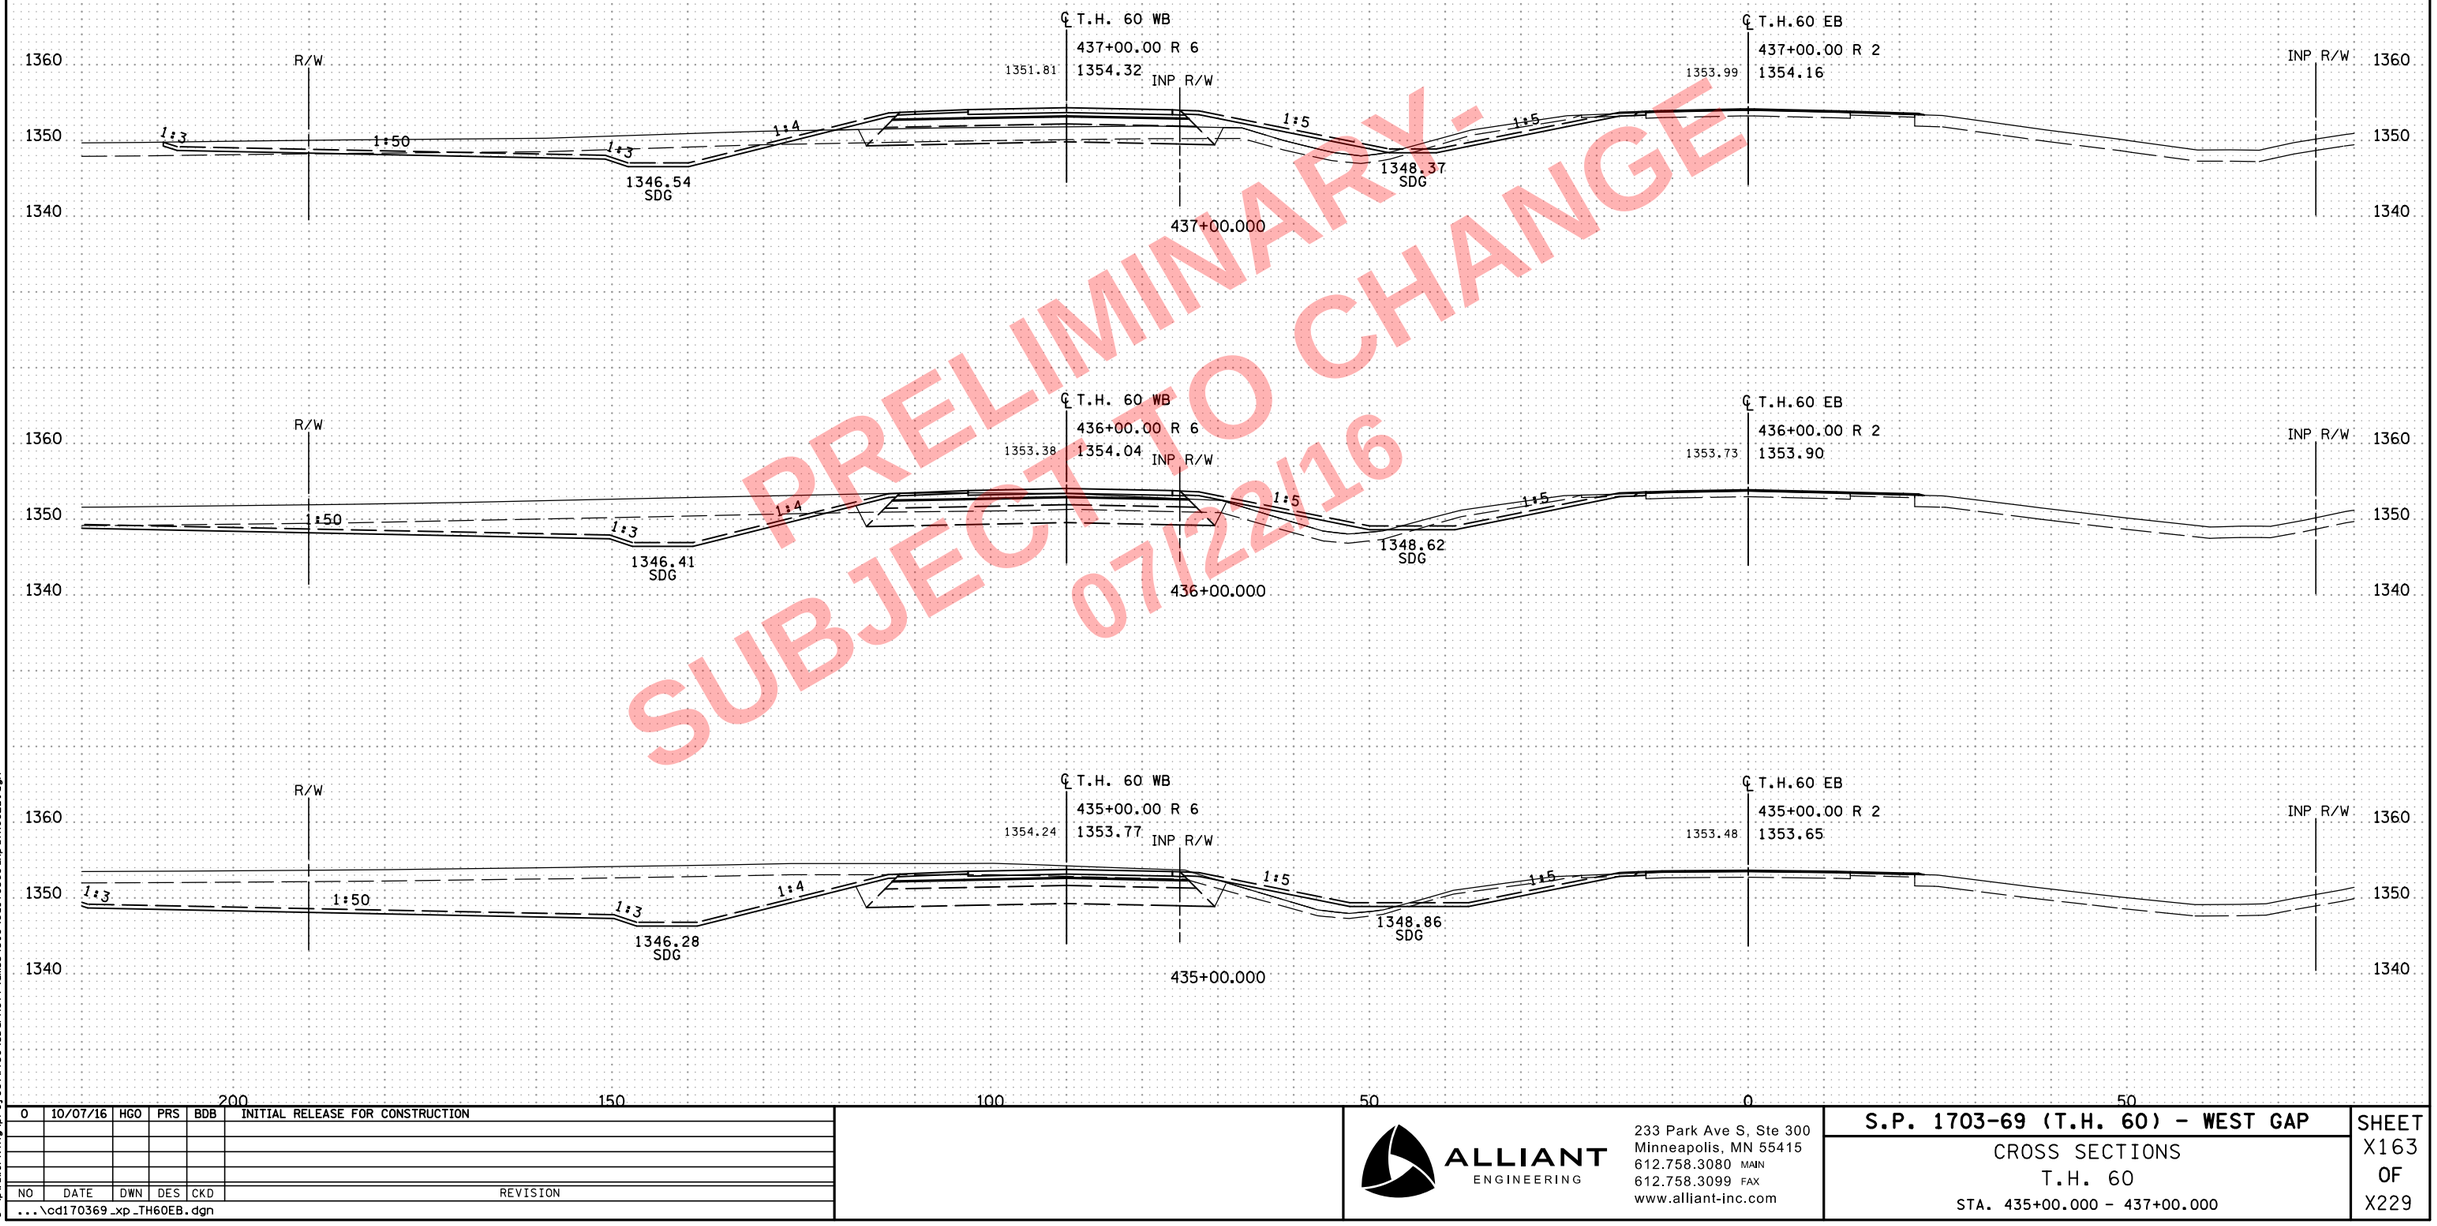

PRELIMINARY - SUBJECT TO CHANGE 07/24/16

NO	DATE	DWN	DES	CKD	REVISION
0	10/07/16	HGO	PRS	BDB	INITIAL RELEASE FOR CONSTRUCTION

...\cd170369_xp_TH60EB.dgn

8:09:42 AM
7/22/2016
c:\pw_working\projectwise\sbarnett\dms34519\cd170369_xp_TH60EB.dgn

ALLIANT ENGINEERING
233 Park Ave S, Ste 300
Minneapolis, MN 55415
612.758.3080 MAIN
612.758.3099 FAX
www.alliant-inc.com

S.P. 1703-69 (T.H. 60) - WEST GAP

CROSS SECTIONS
T.H. 60
STA. 435+00.000 - 437+00.000

SHEET
X163
OF
X229

PRELIMINARY -
SUBJECT TO CHANGE
07/22/16

NO	DATE	DWN	DES	CKD	REVISION
0	10/07/16	HGO	PRS	BDB	INITIAL RELEASE FOR CONSTRUCTION

...\cd170369_xp_TH60EB.dgn

ALLIANT ENGINEERING
233 Park Ave S, Ste 300
Minneapolis, MN 55415
612.758.3080 MAIN
612.758.3099 FAX
www.alliant-inc.com

S.P. 1703-69 (T.H. 60) - WEST GAP

CROSS SECTIONS
T.H. 60
STA. 435+00.000 - 437+00.000

SHEET X163A OF X229

8:09:43 AM
7/22/2016
c:\pw_working\projectwise\sbarnett\dms34519\cd170369_xp_TH60EB.dgn

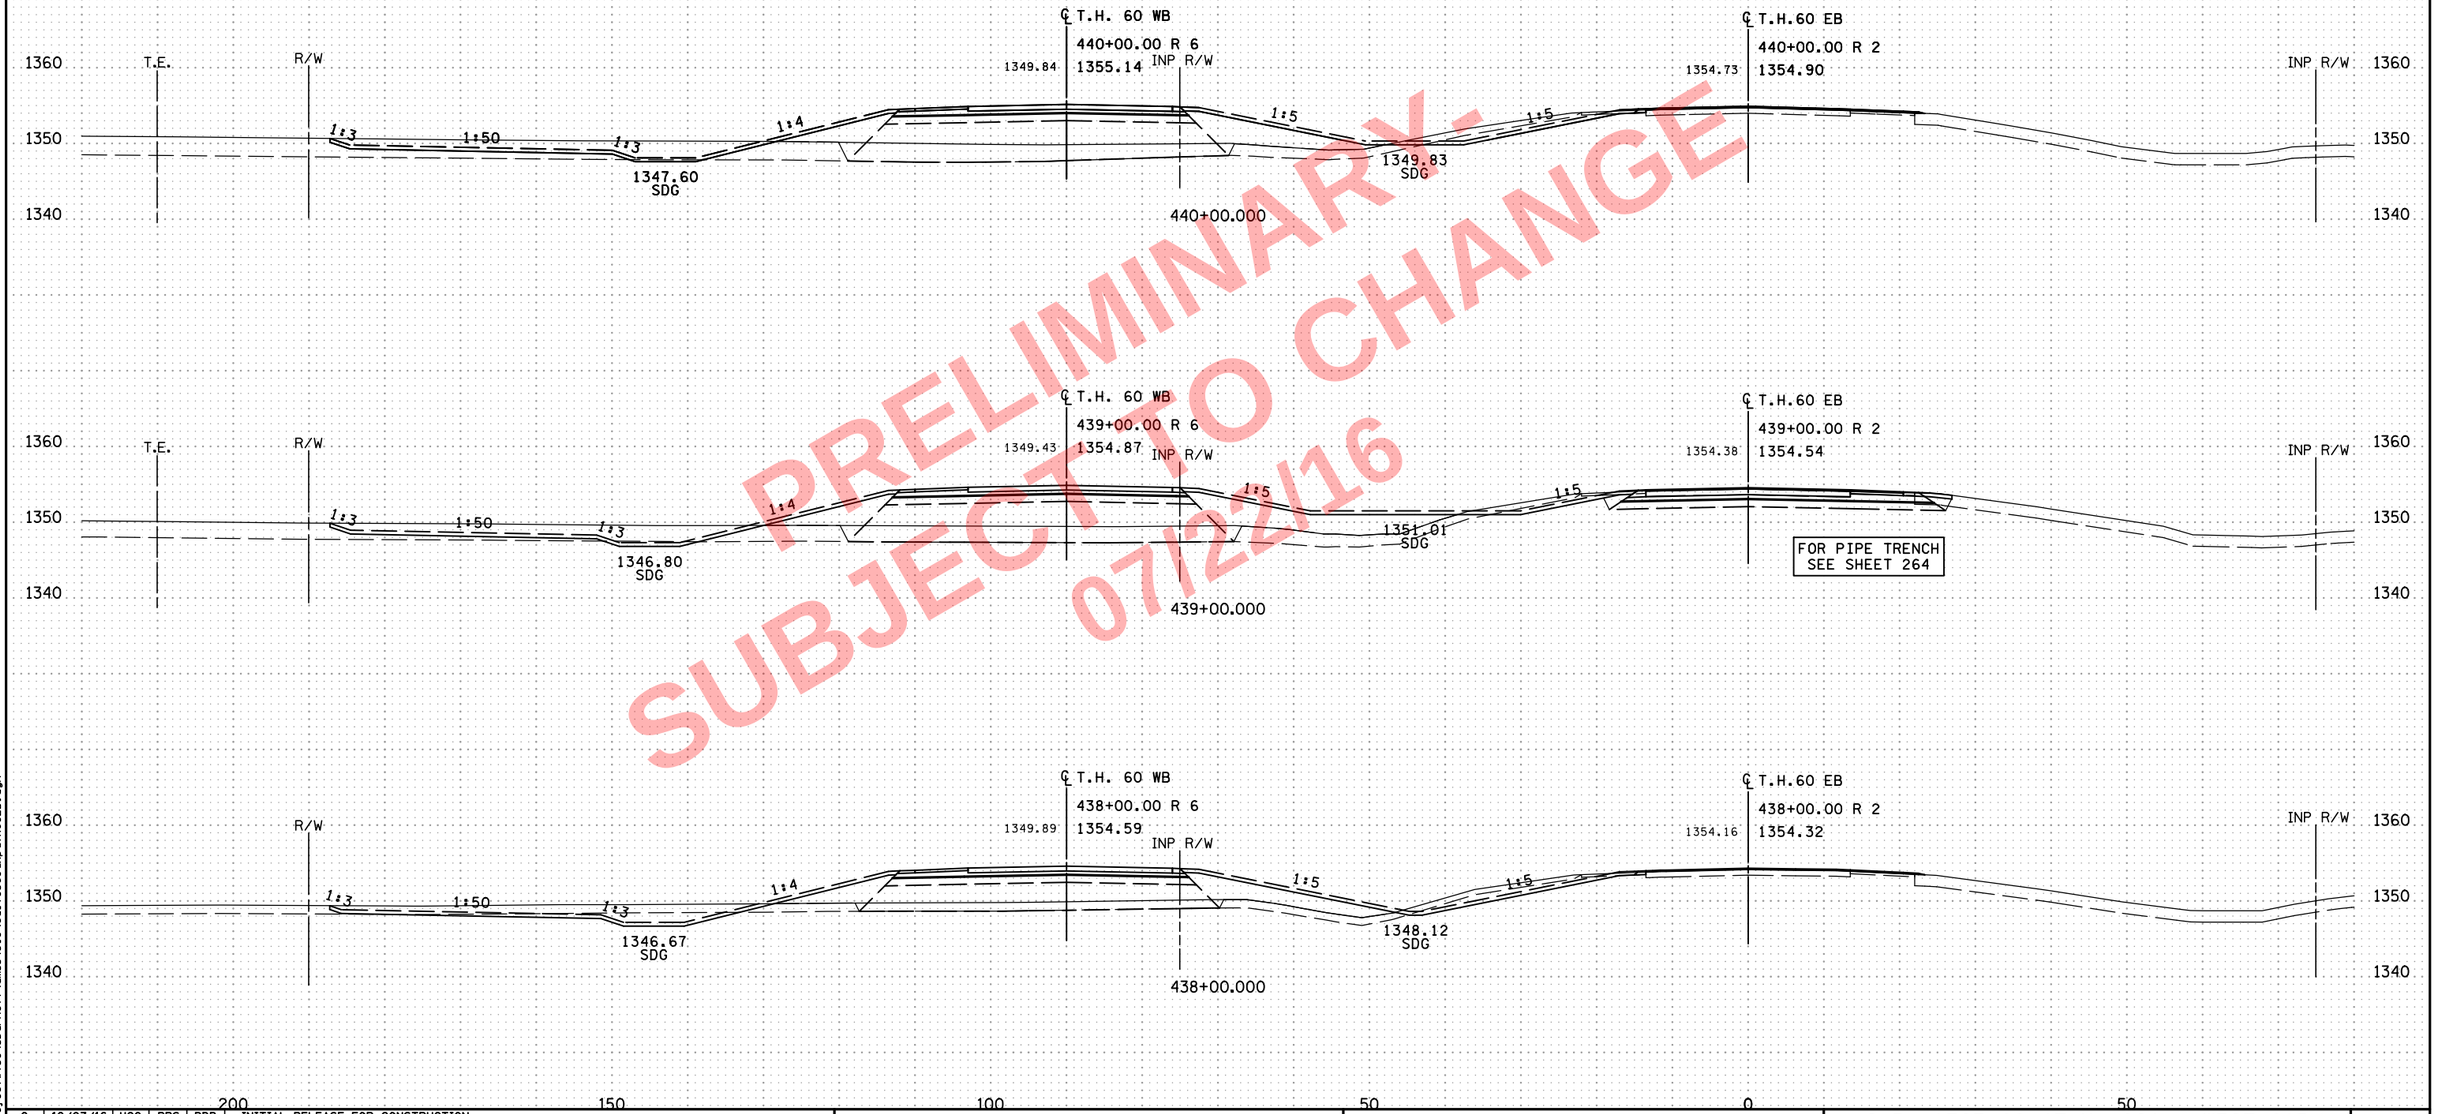

PRELIMINARY - SUBJECT TO CHANGE 07/22/16

NO	DATE	DWN	DES	CKD	REVISION
0	10/07/16	HGO	PRS	BDB	INITIAL RELEASE FOR CONSTRUCTION

...\cd170369_xp_TH60EB.dgn

8:09:44 AM
7/22/2016
c:\pw_working\projectwise\sbarnett\dms34519\cd170369_xp_TH60EB.dgn

ALLIANT ENGINEERING
233 Park Ave S, Ste 300
Minneapolis, MN 55415
612.758.3080 MAIN
612.758.3099 FAX
www.alliant-inc.com

S.P. 1703-69 (T.H. 60) - WEST GAP

CROSS SECTIONS
T.H. 60
STA. 438+00.000 - 440+00.000

SHEET X164 OF X229

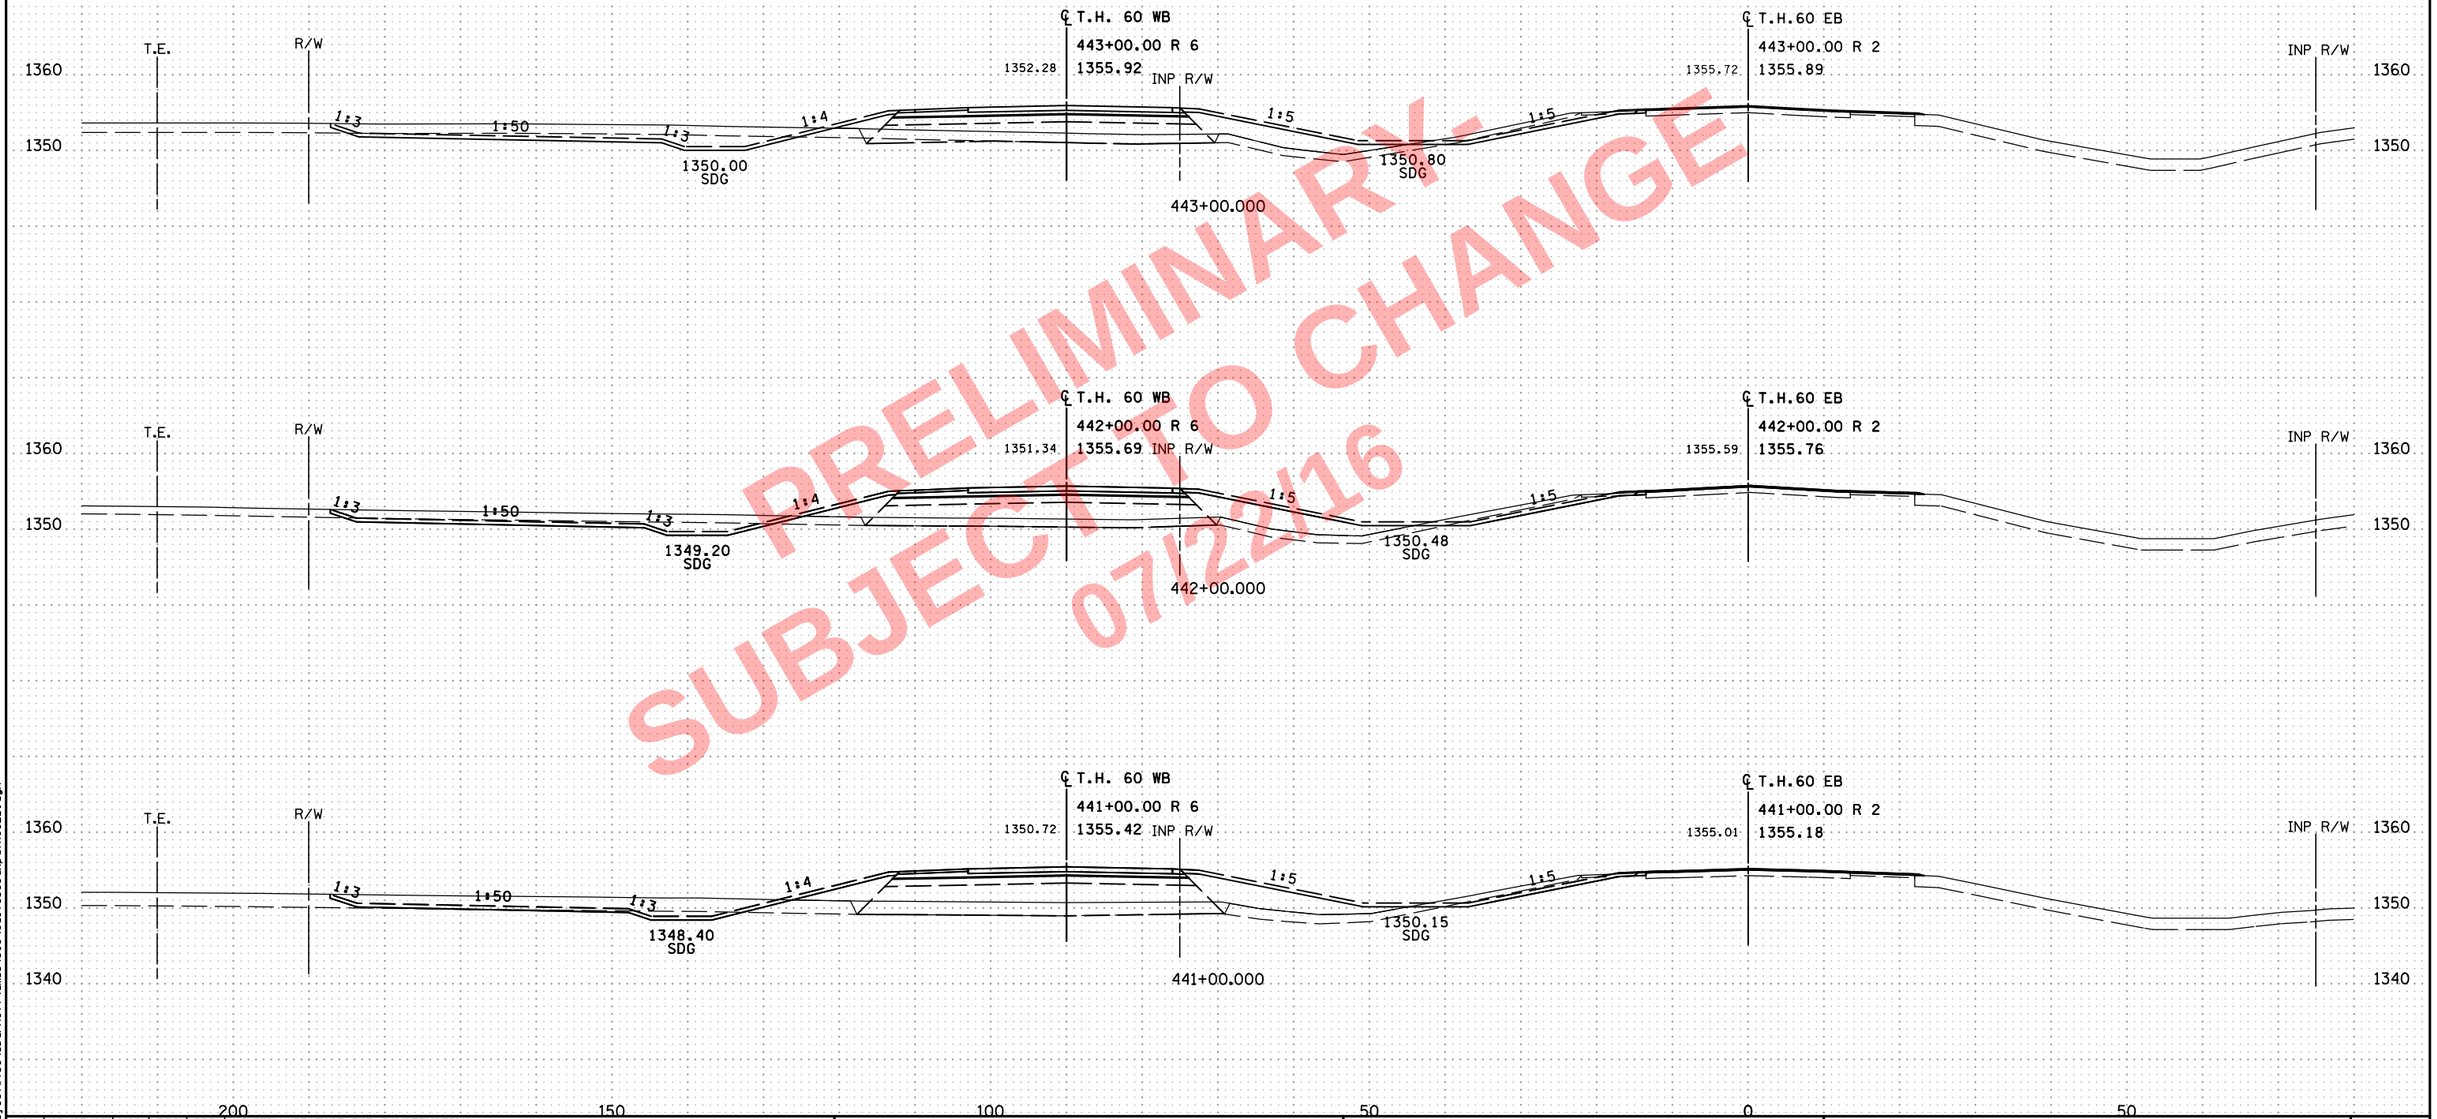

PRELIMINARY
SUBJECT TO CHANGE
07/22/16

NO	DATE	DWN	DES	CKD	REVISION
0	10/07/16	HGO	PRS	BDB	INITIAL RELEASE FOR CONSTRUCTION

...\cd170369_xp_TH60EB.dgn

8:09:46 AM
7/22/2016
c:\pw_working\projectwise\sbarnett\dms34519\cd170369_xp_TH60EB.dgn

ALLIANT ENGINEERING
233 Park Ave S, Ste 300
Minneapolis, MN 55415
612.758.3080 MAIN
612.758.3099 FAX
www.alliant-inc.com

S.P. 1703-69 (T.H. 60) - WEST GAP

CROSS SECTIONS
T.H. 60
STA. 441+00.000 - 443+00.000

SHEET
X165
OF
X229

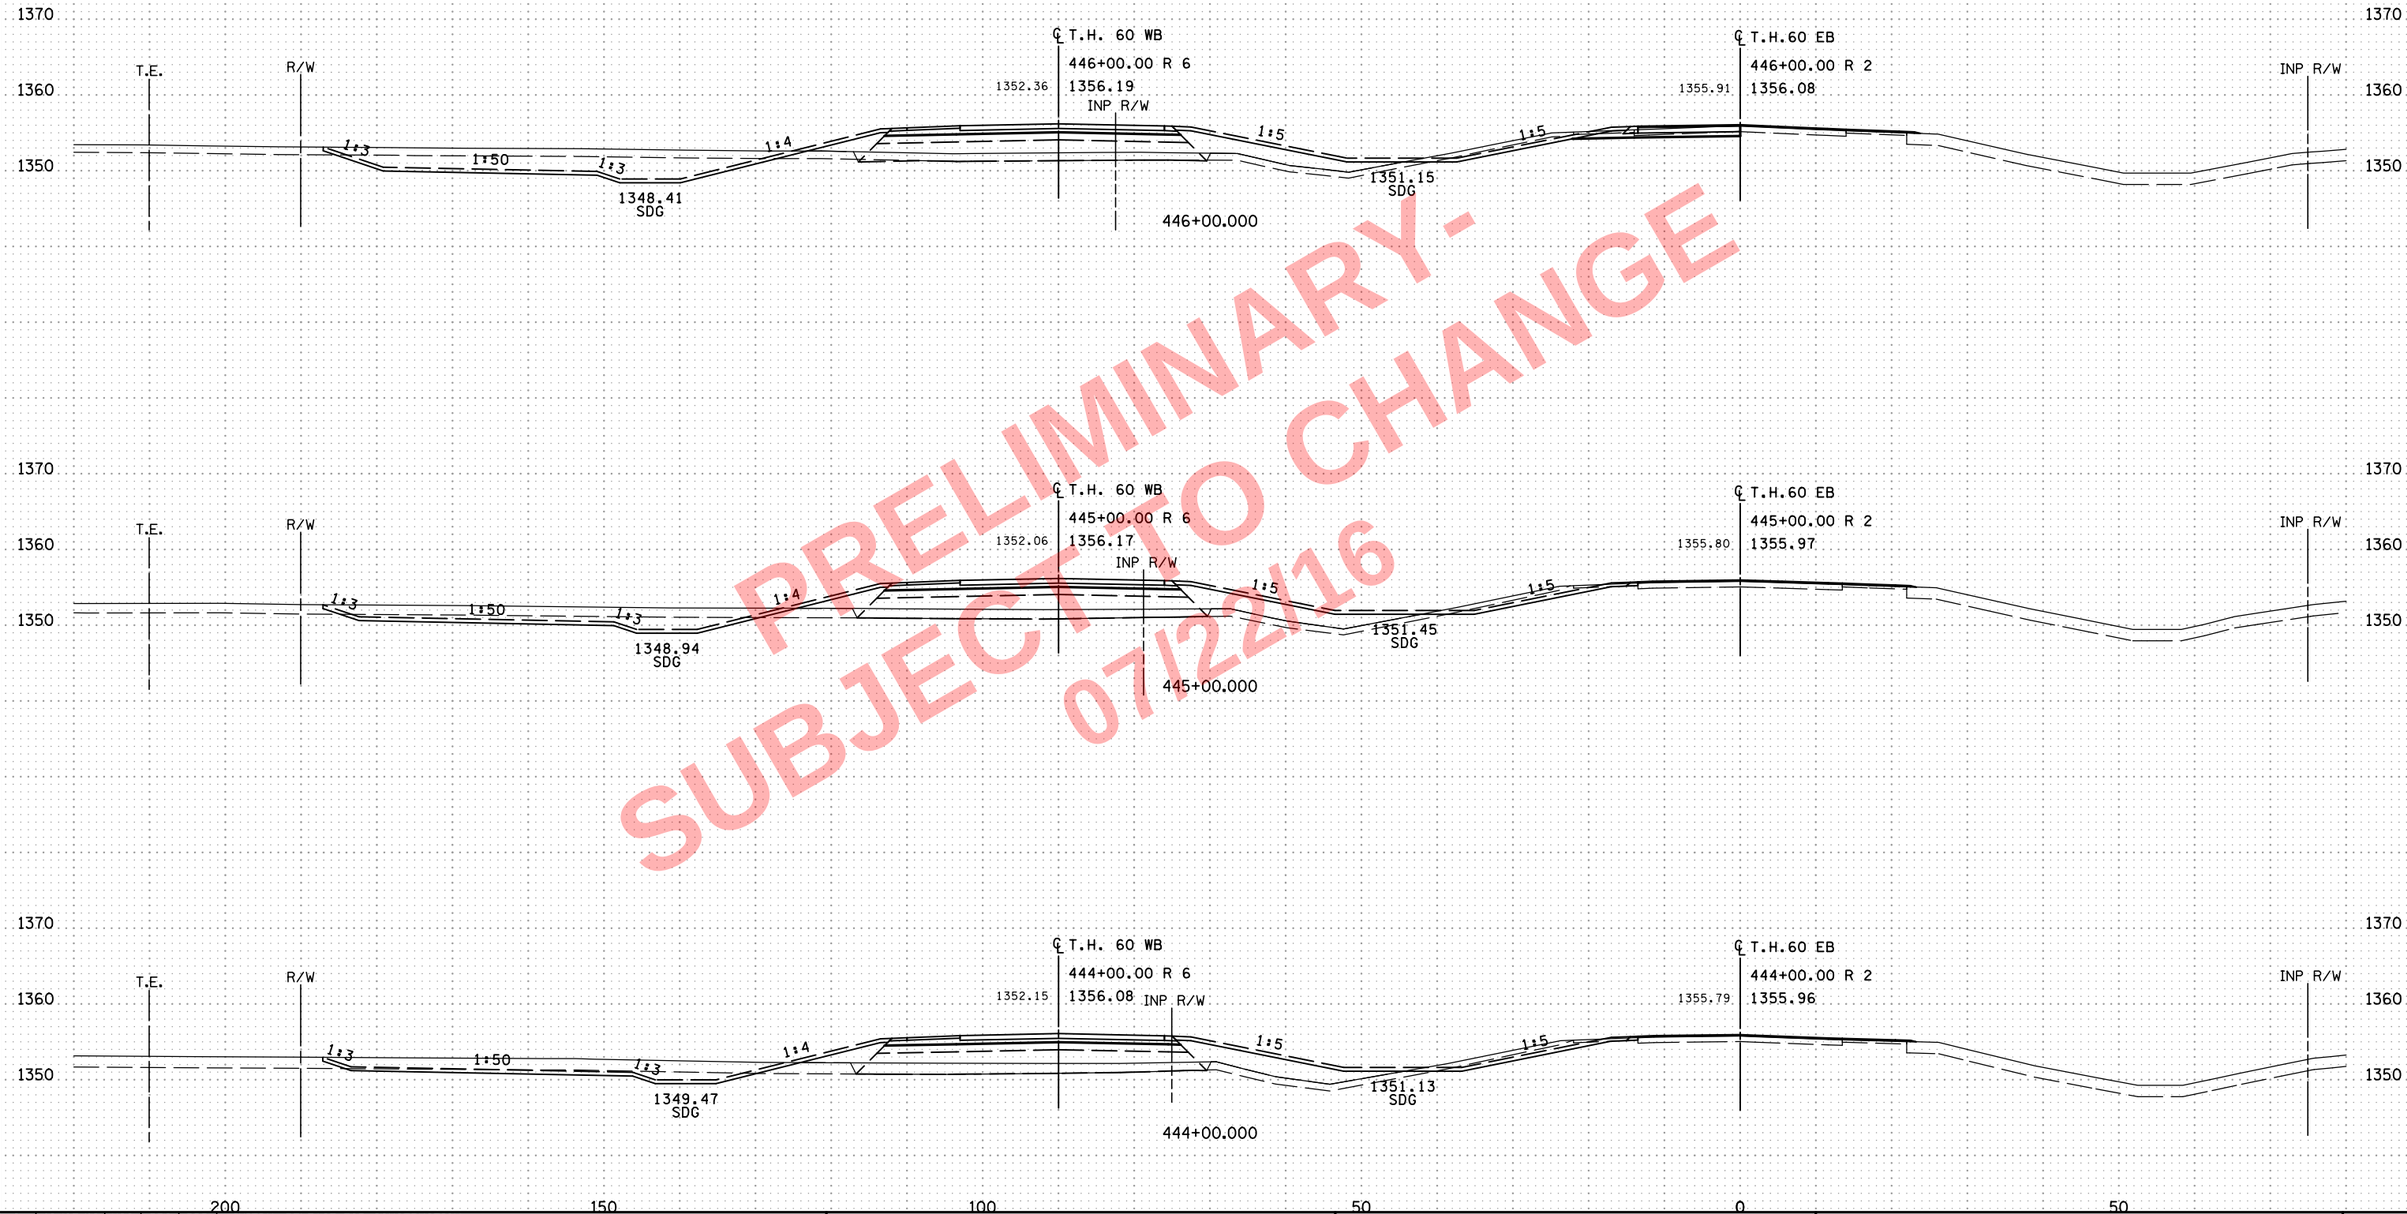

PRELIMINARY-
SUBJECT TO CHANGE
07/22/16

NO	DATE	DWN	DES	CKD	REVISION
0	10/07/16	HGO	PRS	BDB	INITIAL RELEASE FOR CONSTRUCTION

...\cd170369_xp_TH60EB.dgn

8:09:48 AM
7/22/2016
c:\pw_work\ng\projectwise\sbarnett\dms34519\cd170369_xp_TH60EB.dgn

ALLIANT ENGINEERING
233 Park Ave S, Ste 300
Minneapolis, MN 55415
612.758.3080 MAIN
612.758.3099 FAX
www.alliant-inc.com

S.P. 1703-69 (T.H. 60) - WEST GAP

CROSS SECTIONS
T.H. 60
STA. 444+00.000 - 446+00.000

SHEET
X166
OF
X229

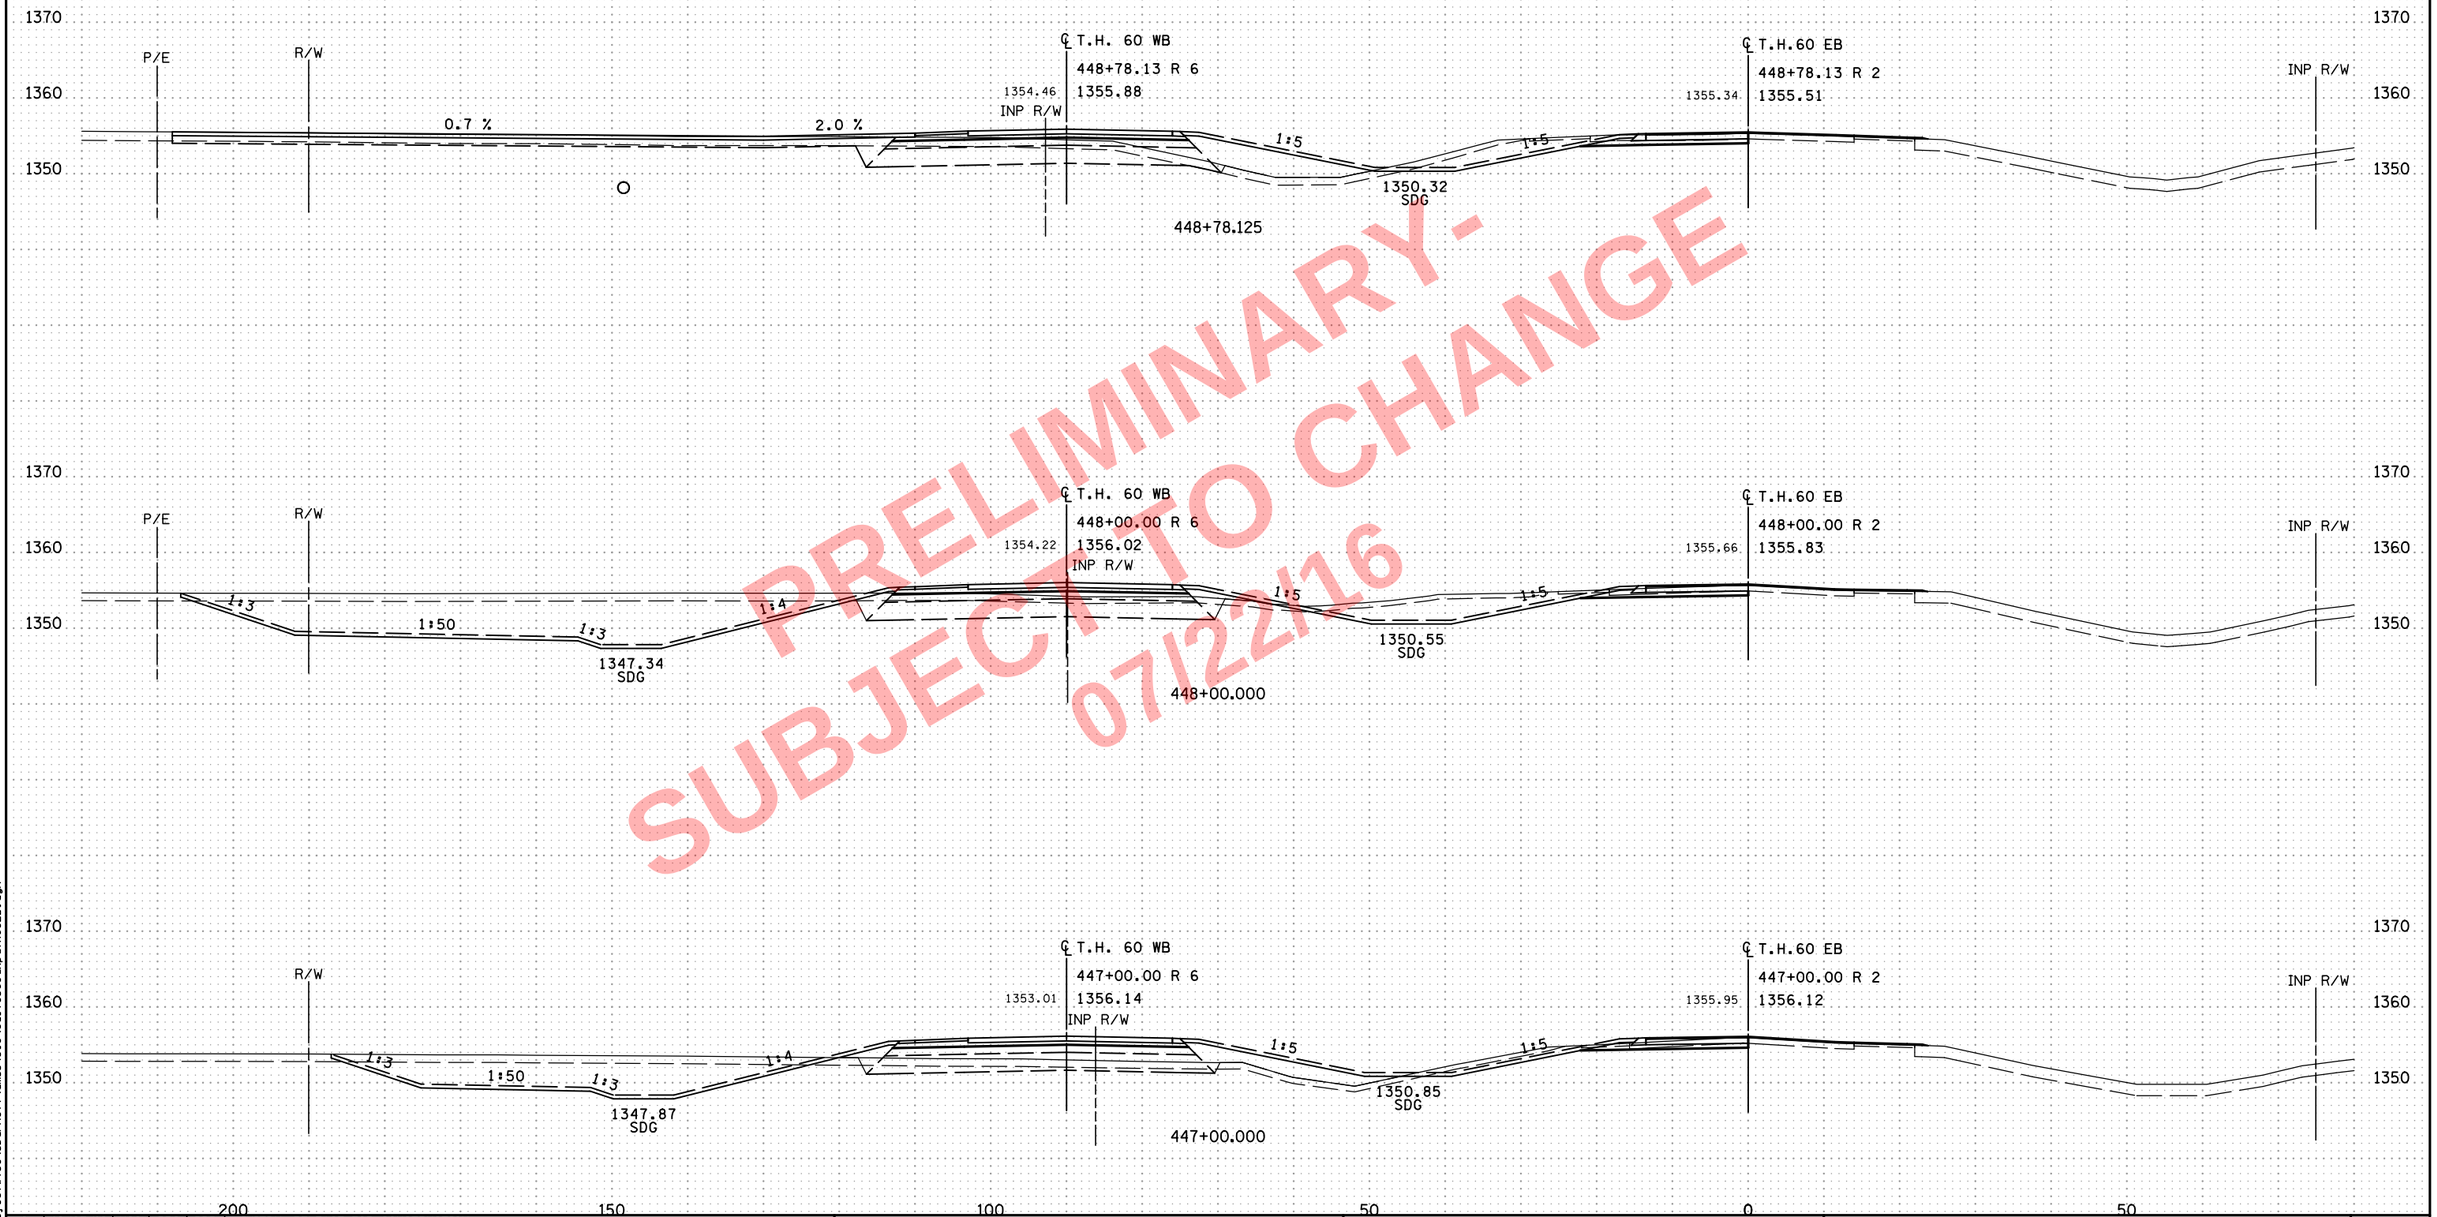

PRELIMINARY-
SUBJECT TO CHANGE
07/22/16

NO	DATE	DWN	DES	CKD	REVISION
0	10/07/16	HGO	PRS	BDB	INITIAL RELEASE FOR CONSTRUCTION

...\cd170369_xp_TH60EB.dgn

8:09:49 AM
7/22/2016
c:\pw_work\ng\projectwise\sbarnett\dms34519\cd170369_xp_TH60EB.dgn

ALLIANT ENGINEERING
233 Park Ave S, Ste 300
Minneapolis, MN 55415
612.758.3080 MAIN
612.758.3099 FAX
www.alliant-inc.com

S.P. 1703-69 (T.H. 60) - WEST GAP

CROSS SECTIONS
T.H. 60
STA. 447+00.000 - 448+78.125

SHEET
X167
OF
X229

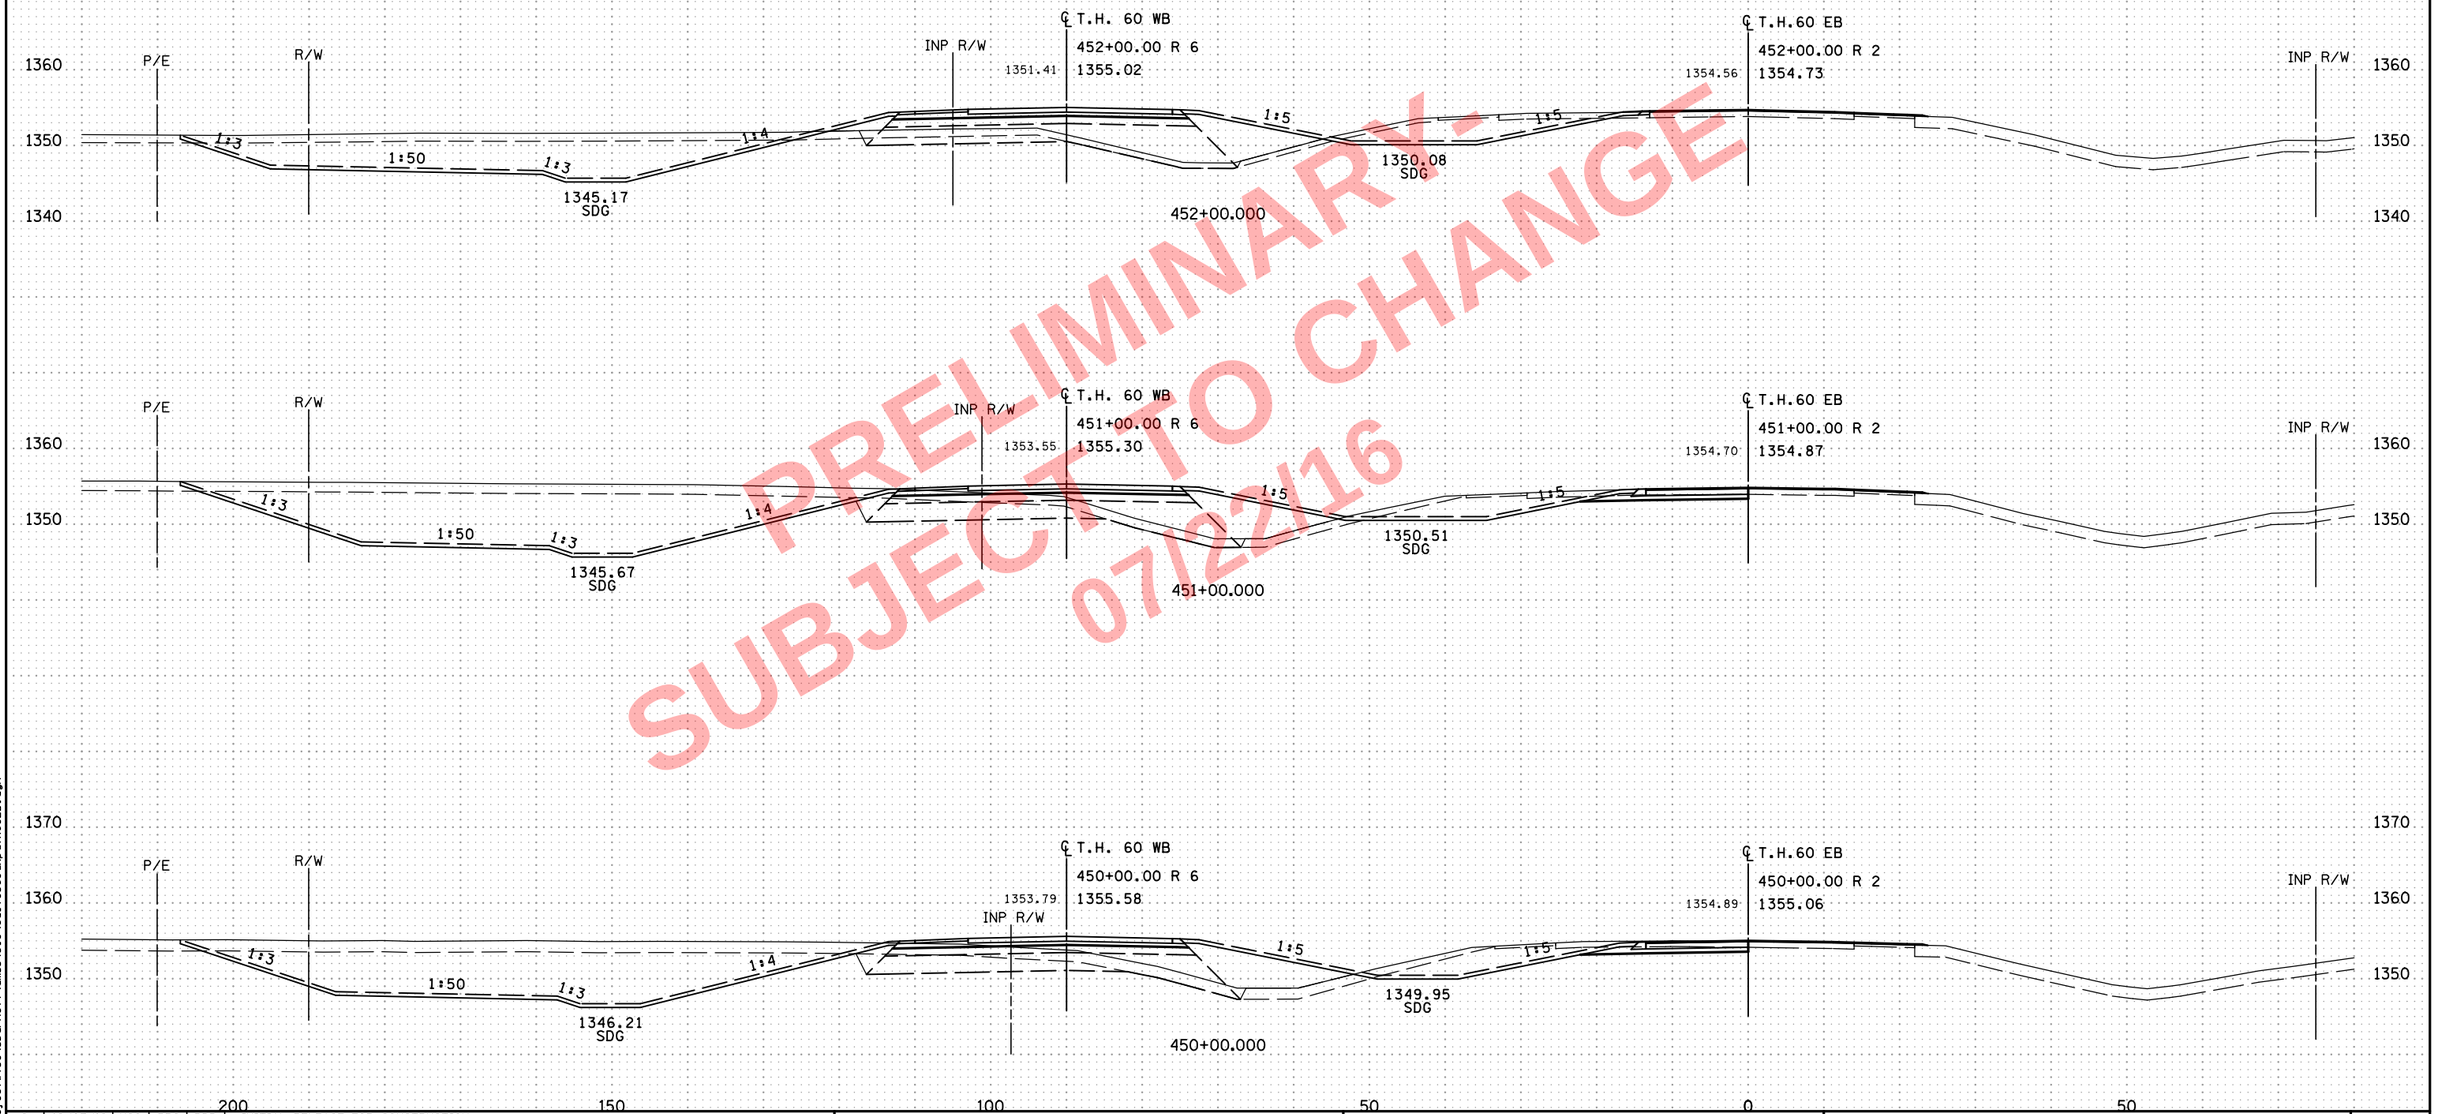

PRELIMINARY - SUBJECT TO CHANGE 07/22/16

NO	DATE	DWN	DES	CKD	REVISION
0	10/07/16	HGO	PRS	BDB	INITIAL RELEASE FOR CONSTRUCTION

...\cd170369_xp_TH60EB.dgn

8:09:51 AM
7/22/2016
c:\pw_working\projectwise\sbarnett\dms34519\cd170369_xp_TH60EB.dgn

ALLIANT ENGINEERING
233 Park Ave S, Ste 300
Minneapolis, MN 55415
612.758.3080 MAIN
612.758.3099 FAX
www.alliant-inc.com

S.P. 1703-69 (T.H. 60) - WEST GAP

CROSS SECTIONS
T.H. 60
STA. 450+00.000 - 452+00.000

SHEET
X168
OF
X229

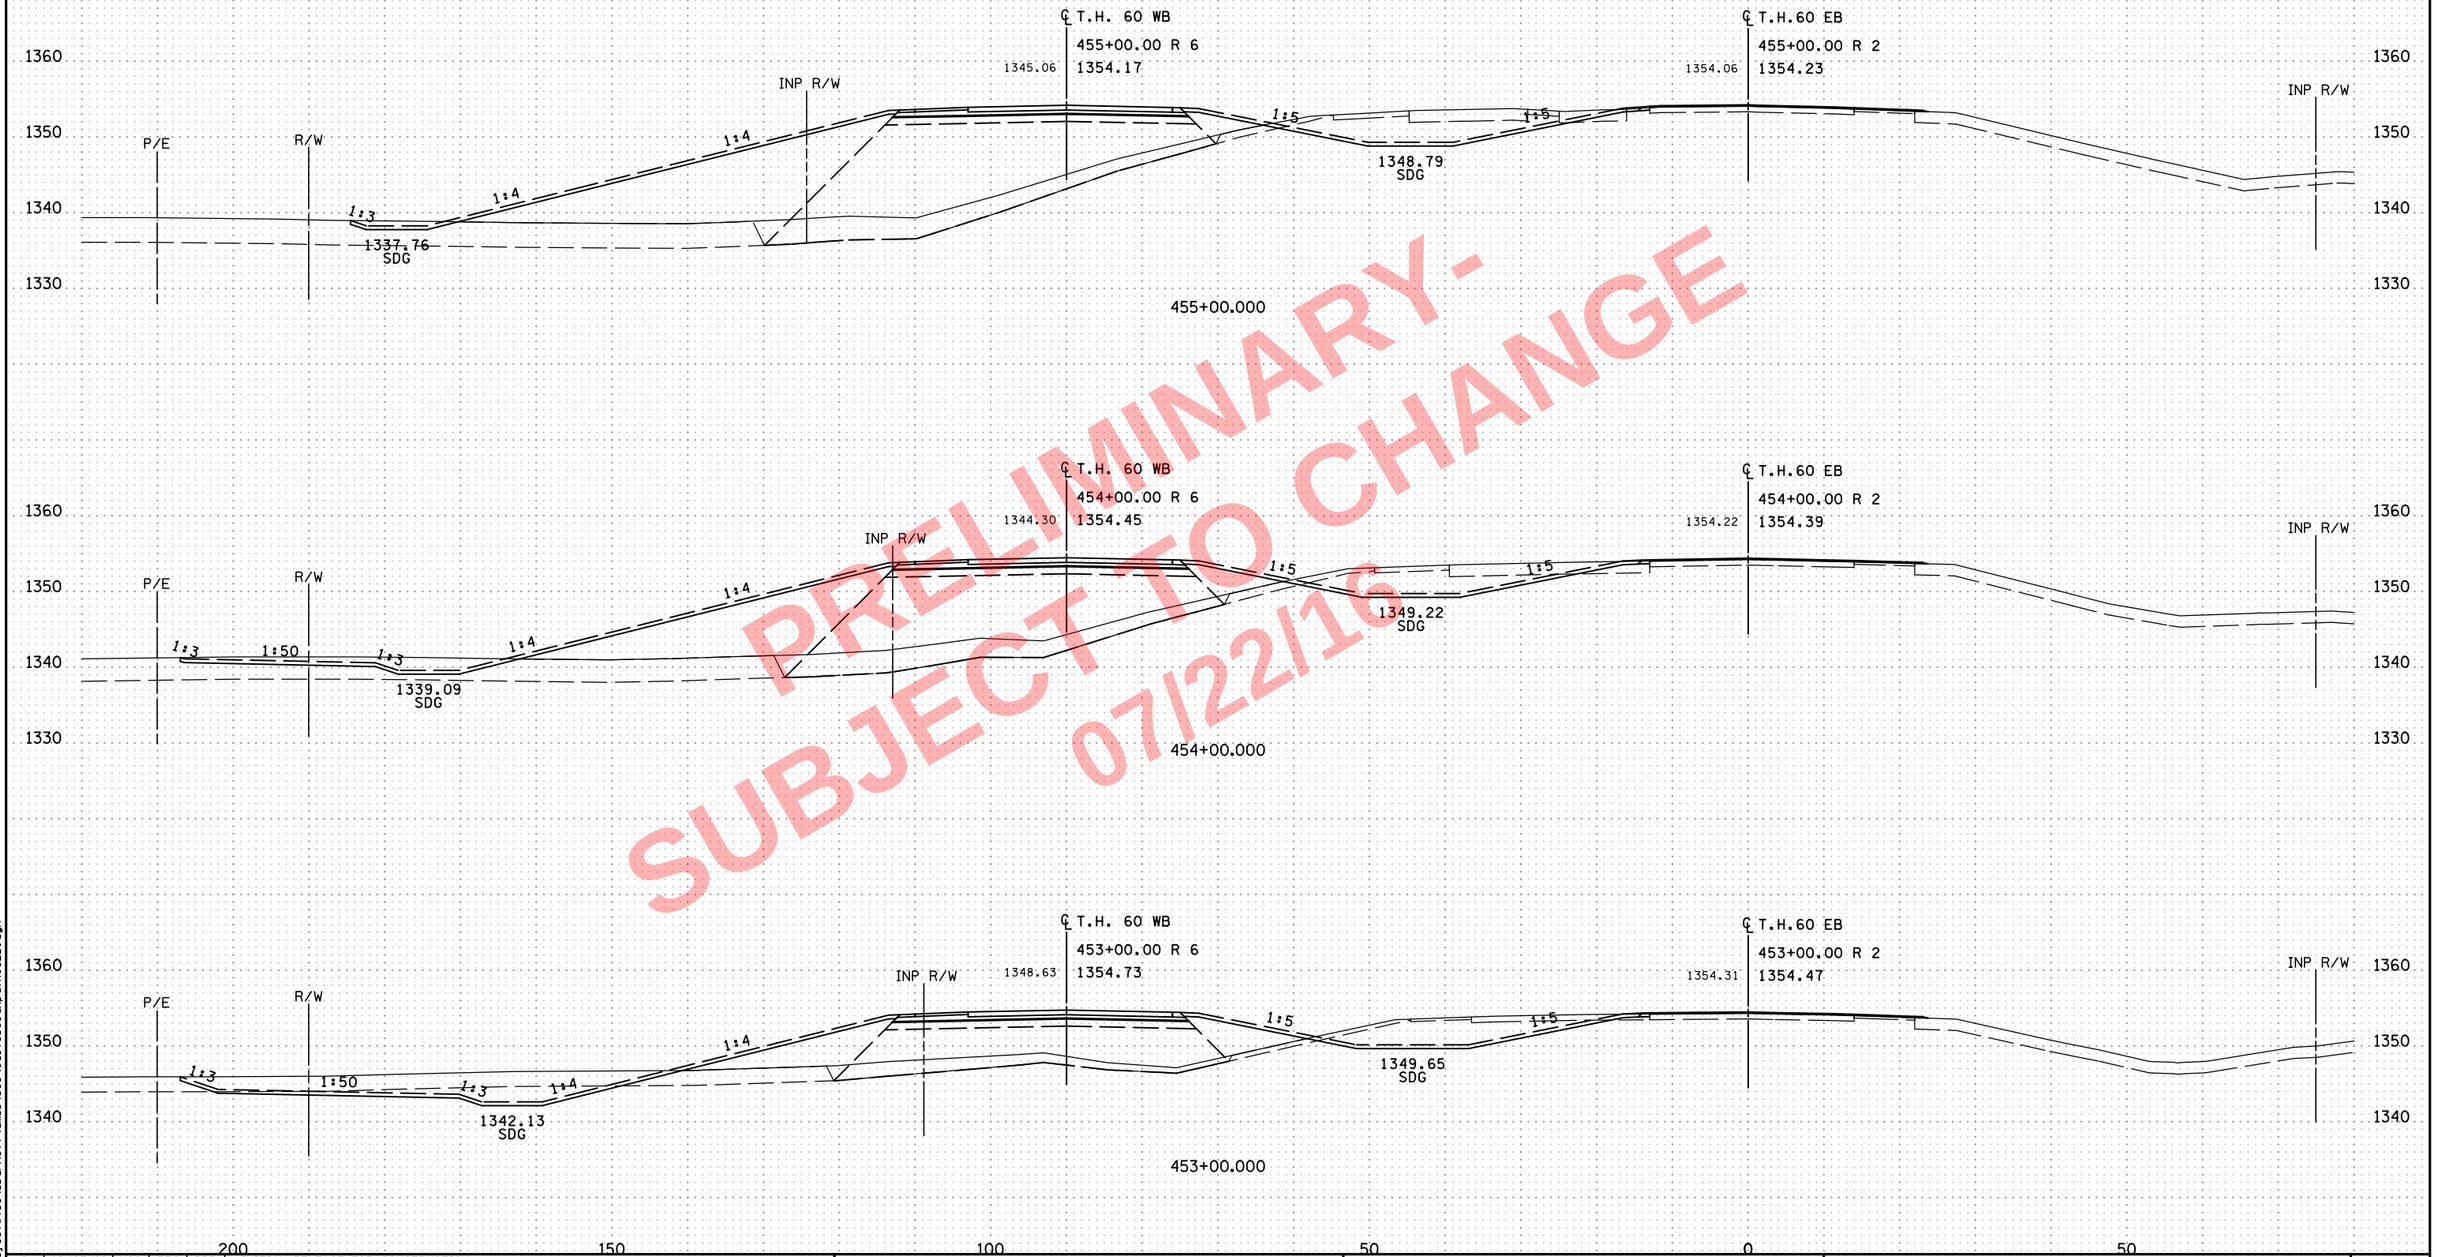

PRELIMINARY-
SUBJECT TO CHANGE
07/22/16

NO	DATE	DWN	DES	CKD	REVISION
0	10/07/16	HGO	PRS	BDB	INITIAL RELEASE FOR CONSTRUCTION

...\cd170369_xp_TH60EB.dgn

8:09:52 AM
7/22/2016
c:\pw_working\projectwise\sbarnett\dms34519\cd170369_xp_TH60EB.dgn

ALLIANT ENGINEERING
233 Park Ave S, Ste 300
Minneapolis, MN 55415
612.758.3080 MAIN
612.758.3099 FAX
www.alliant-inc.com

S.P. 1703-69 (T.H. 60) - WEST GAP

CROSS SECTIONS
T.H. 60
STA. 453+00.000 - 455+00.000

SHEET
X169
OF
X229

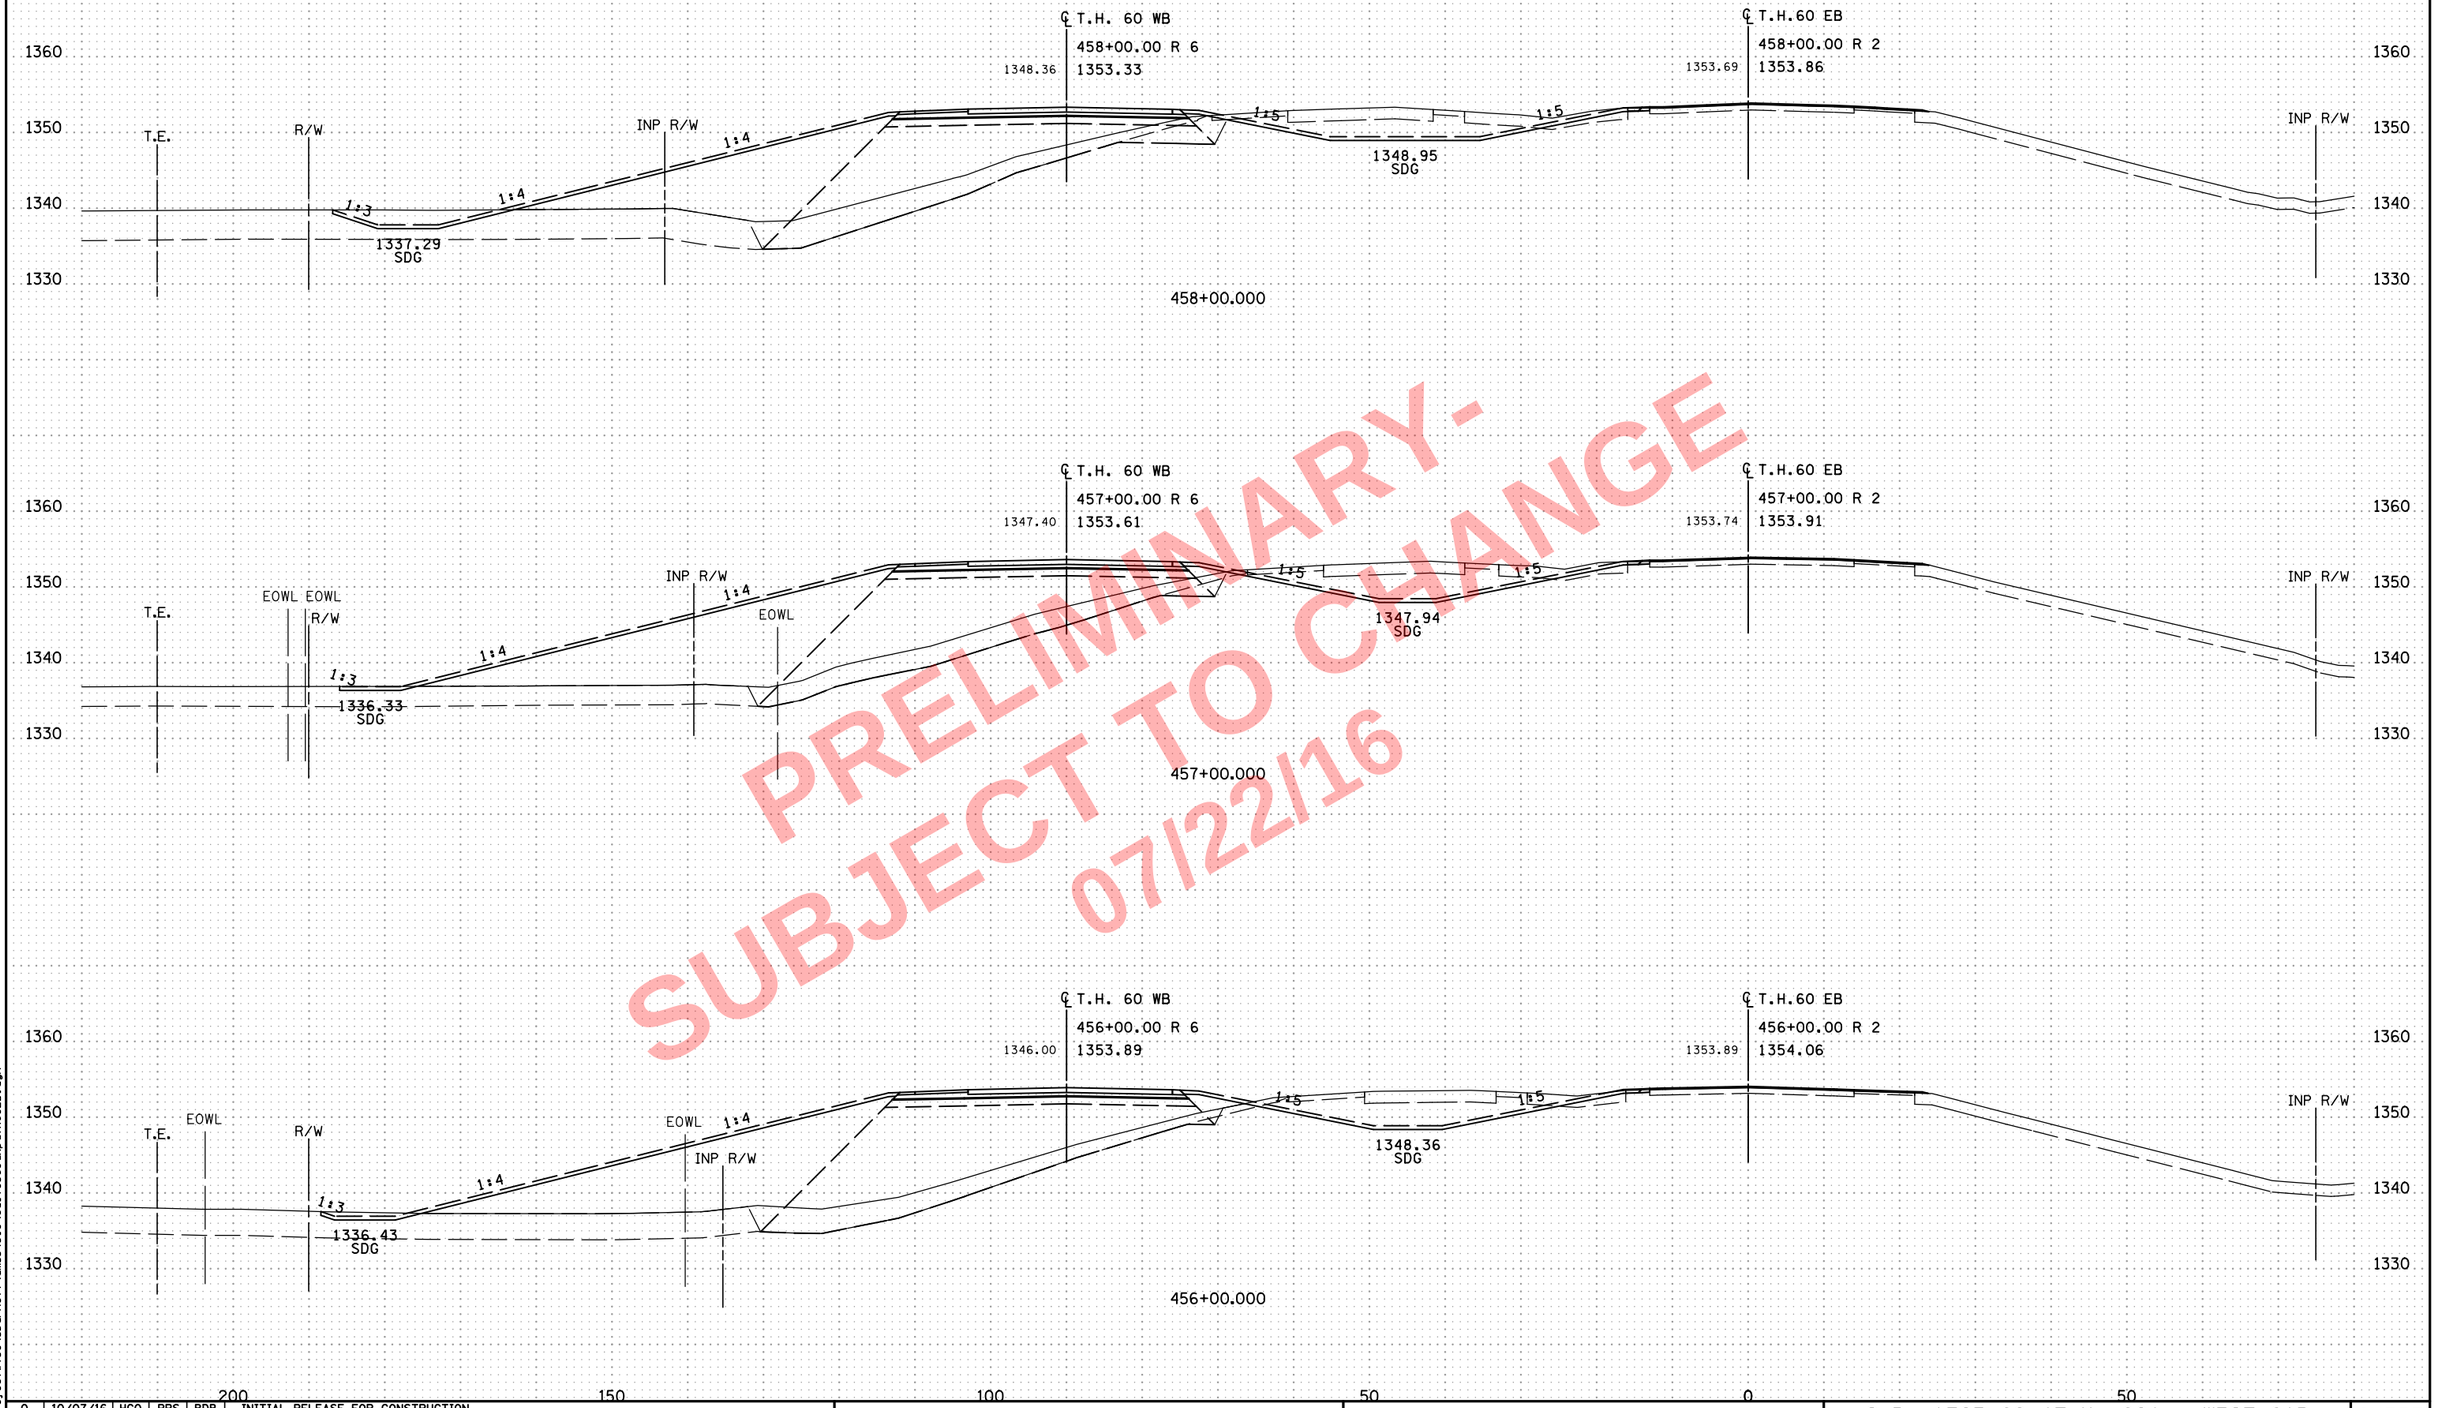

PRELIMINARY-
SUBJECT TO CHANGE
07/22/16

NO	DATE	DWN	DES	CKD	REVISION
0	10/07/16	HGO	PRS	BDB	INITIAL RELEASE FOR CONSTRUCTION

...\cd170369_xp_TH60EB.dgn

8:09:54 AM
7/22/2016
c:\pw_working\projectwise\sbarnett\dms34519\cd170369_xp_TH60EB.dgn

ALLIANT ENGINEERING
233 Park Ave S, Ste 300
Minneapolis, MN 55415
612.758.3080 MAIN
612.758.3099 FAX
www.alliant-inc.com

S.P. 1703-69 (T.H. 60) - WEST GAP

CROSS SECTIONS
T.H. 60
STA. 456+00.000 - 458+00.000

SHEET
X170
OF
X229

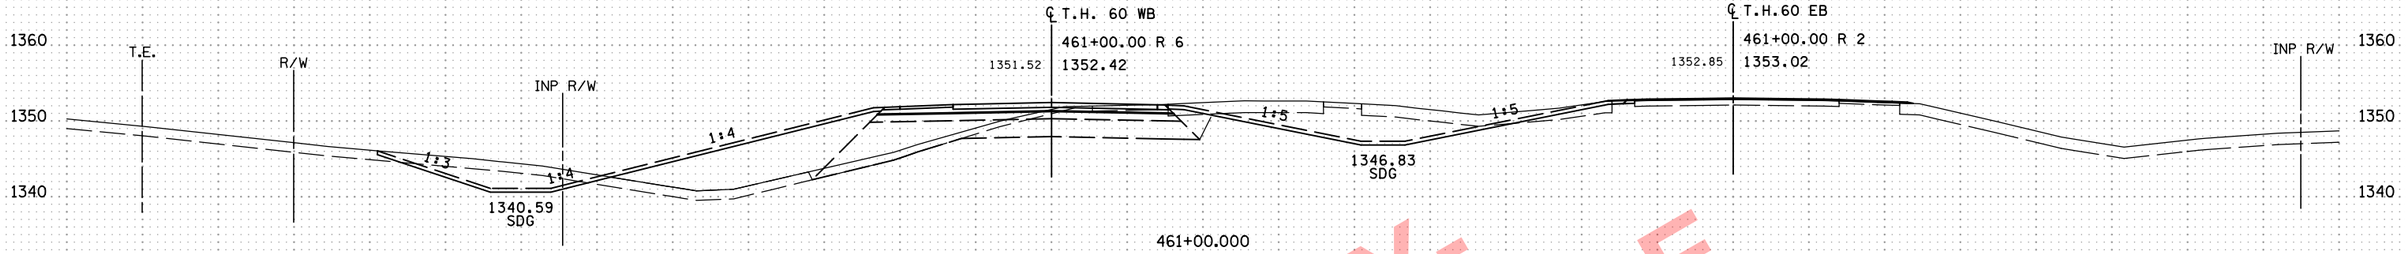

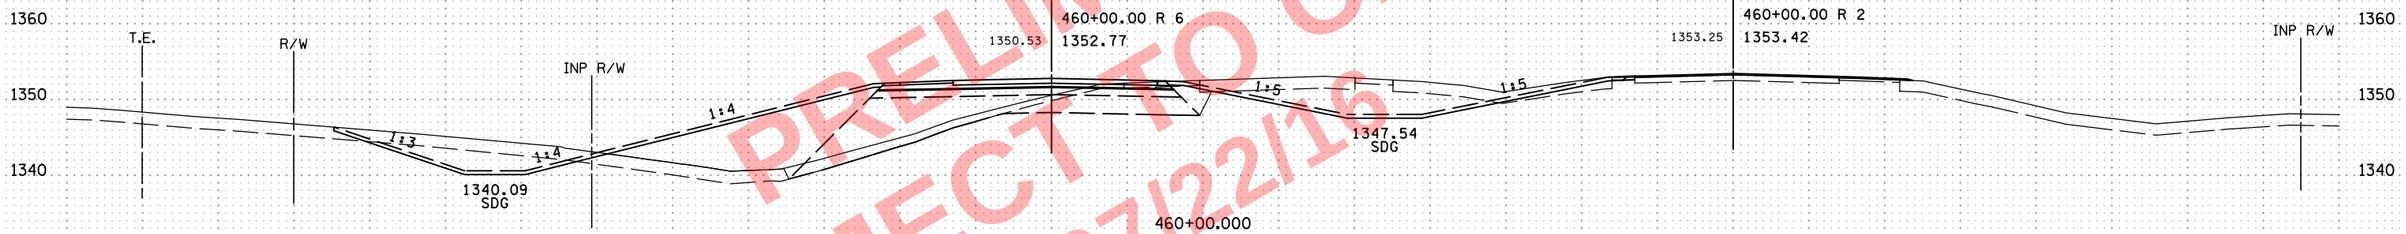

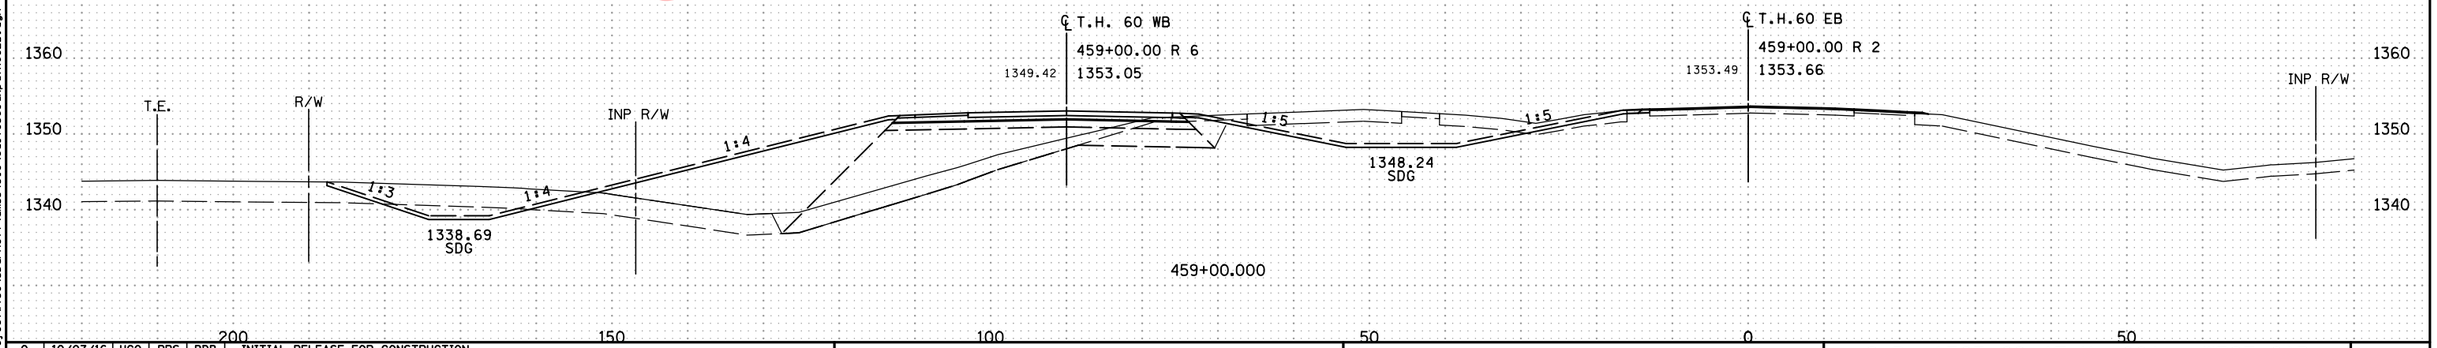

PRELIMINARY-
SUBJECT TO CHANGE
07/22/16

NO	DATE	DWN	DES	CKD	REVISION
0	10/07/16	HGO	PRS	BDB	INITIAL RELEASE FOR CONSTRUCTION

...\cd170369_xp_TH60EB.dgn

8:09:55 AM
7/22/2016
c:\pw_work\ngvprojectwise\sbarnett\dms34519\cd170369_xp_TH60EB.dgn

ALLIANT ENGINEERING
233 Park Ave S, Ste 300
Minneapolis, MN 55415
612.758.3080 MAIN
612.758.3099 FAX
www.alliant-inc.com

S.P. 1703-69 (T.H. 60) - WEST GAP

CROSS SECTIONS
T.H. 60
STA. 459+00.000 - 461+00.000

SHEET
X171
OF
X229

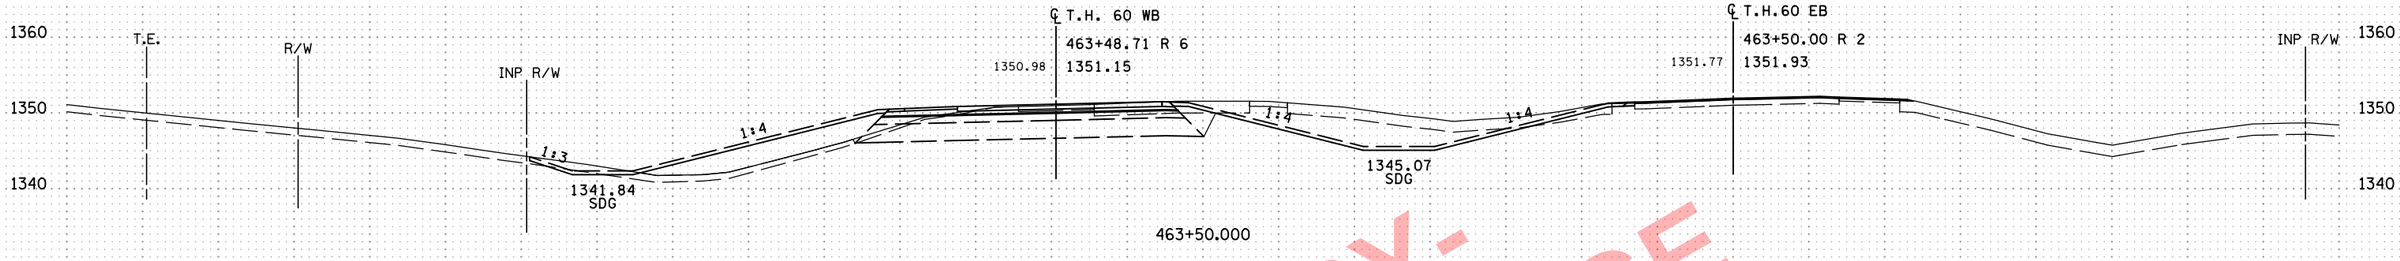

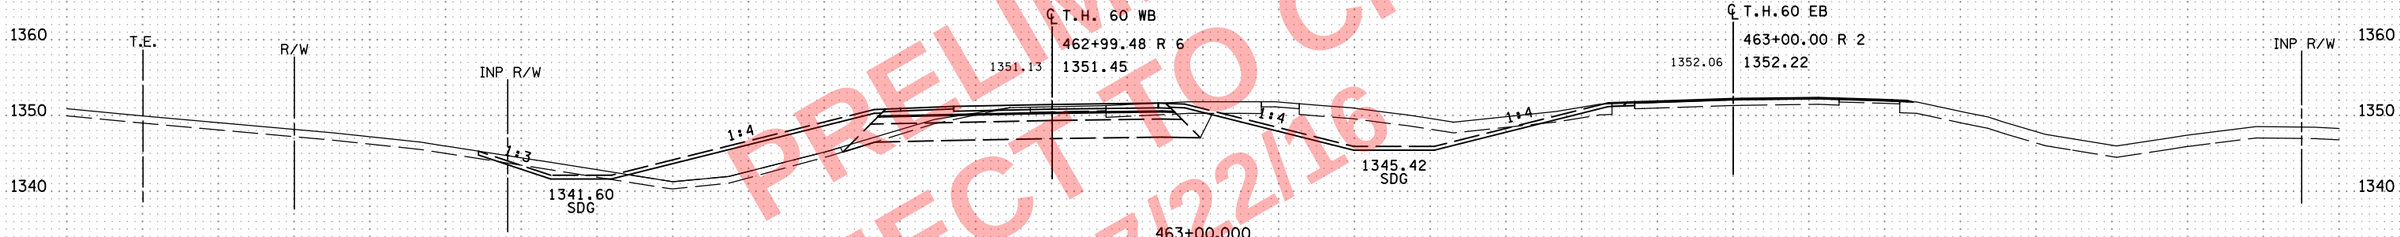

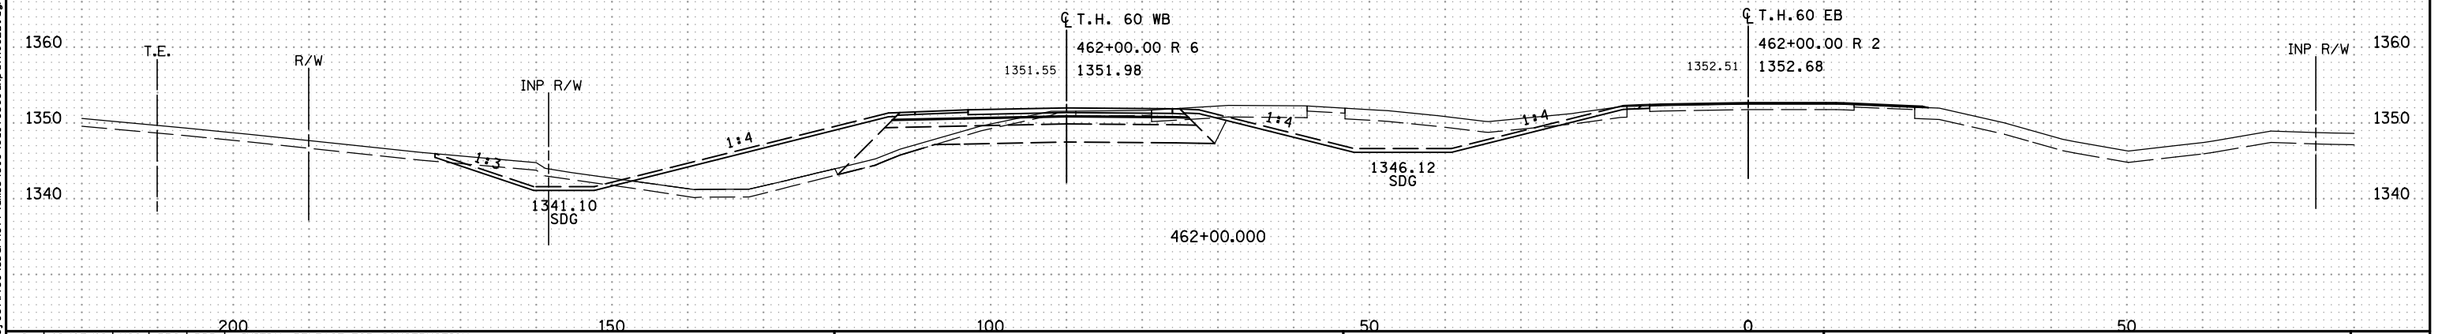

PRELIMINARY - SUBJECT TO CHANGE 07/22/16

NO	DATE	DWN	DES	CKD	REVISION
0	10/07/16	HGO	PRS	BDB	INITIAL RELEASE FOR CONSTRUCTION

...\cd170369_xp_TH60EB.dgn

ALLIANT ENGINEERING
233 Park Ave S, Ste 300
Minneapolis, MN 55415
612.758.3080 MAIN
612.758.3099 FAX
www.alliant-inc.com

S.P. 1703-69 (T.H. 60) - WEST GAP

CROSS SECTIONS
T.H. 60
STA. 462+00.000 - 463+50.000

SHEET X172 OF X229

8:09:57 AM
7/22/2016
o:\pw_working\projectwise\sbarnett\dms34519\cd170369_xp_TH60EB.dgn

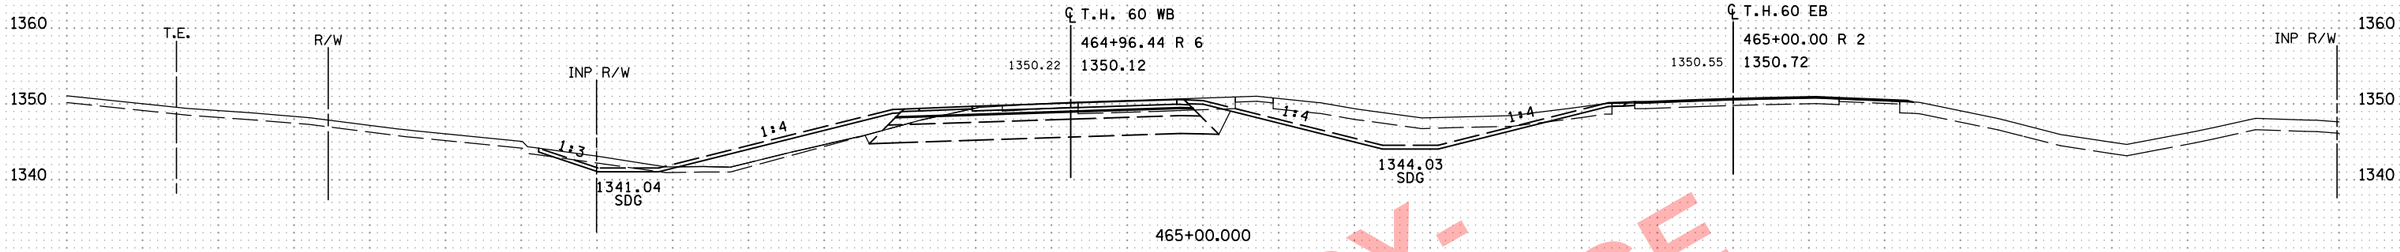

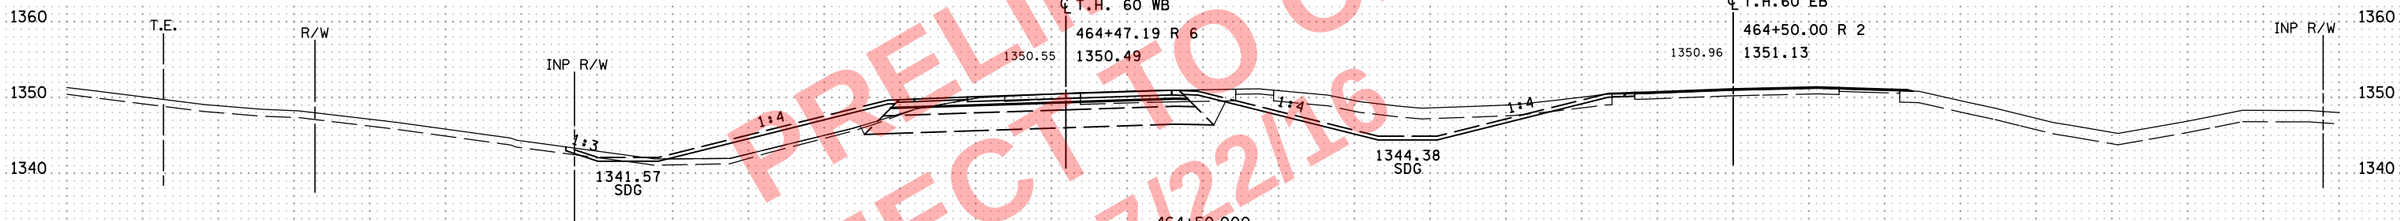

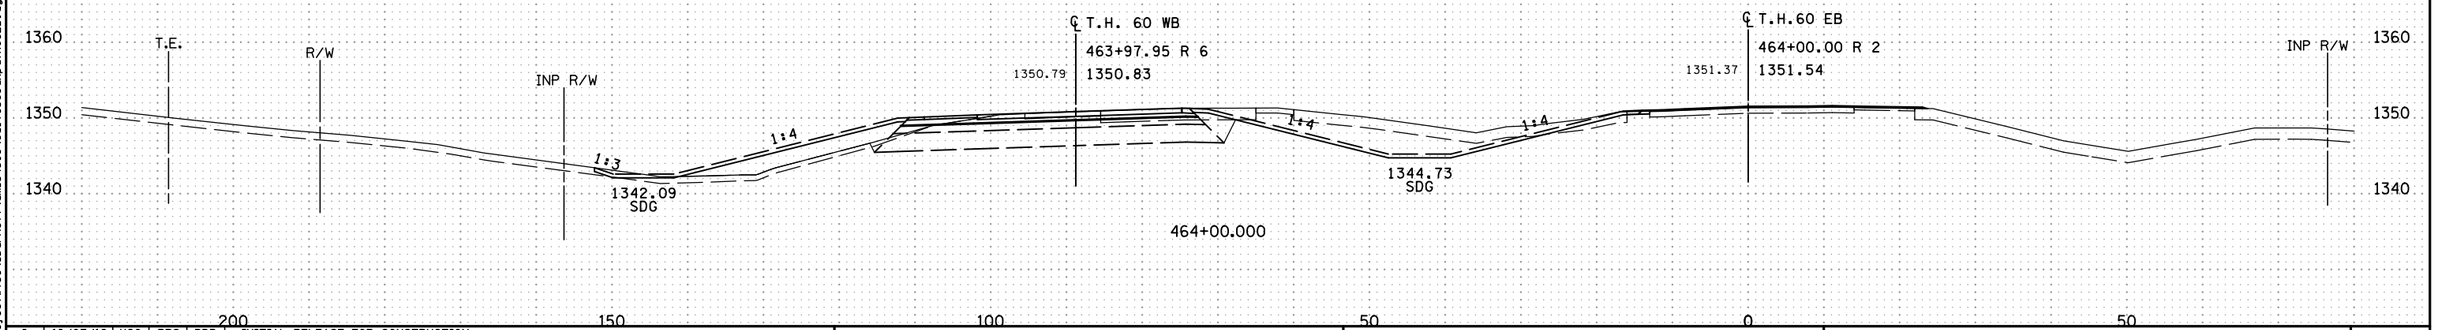

PRELIMINARY -
SUBJECT TO CHANGE
07/22/16

NO	DATE	DWN	DES	CKD	REVISION
0	10/07/16	HGO	PRS	BDB	INITIAL RELEASE FOR CONSTRUCTION

...\cd170369_xp_TH60EB.dgn

8:09:58 AM
7/22/2016
c:\pw_work\ngv\projectwise\sbarnett\dms34519\cd170369_xp_TH60EB.dgn

ALLIANT ENGINEERING
233 Park Ave S, Ste 300
Minneapolis, MN 55415
612.758.3080 MAIN
612.758.3099 FAX
www.alliant-inc.com

S.P. 1703-69 (T.H. 60) - WEST GAP

CROSS SECTIONS
T.H. 60
STA. 464+00.000 - 465+00.000

SHEET
X173
OF
X229

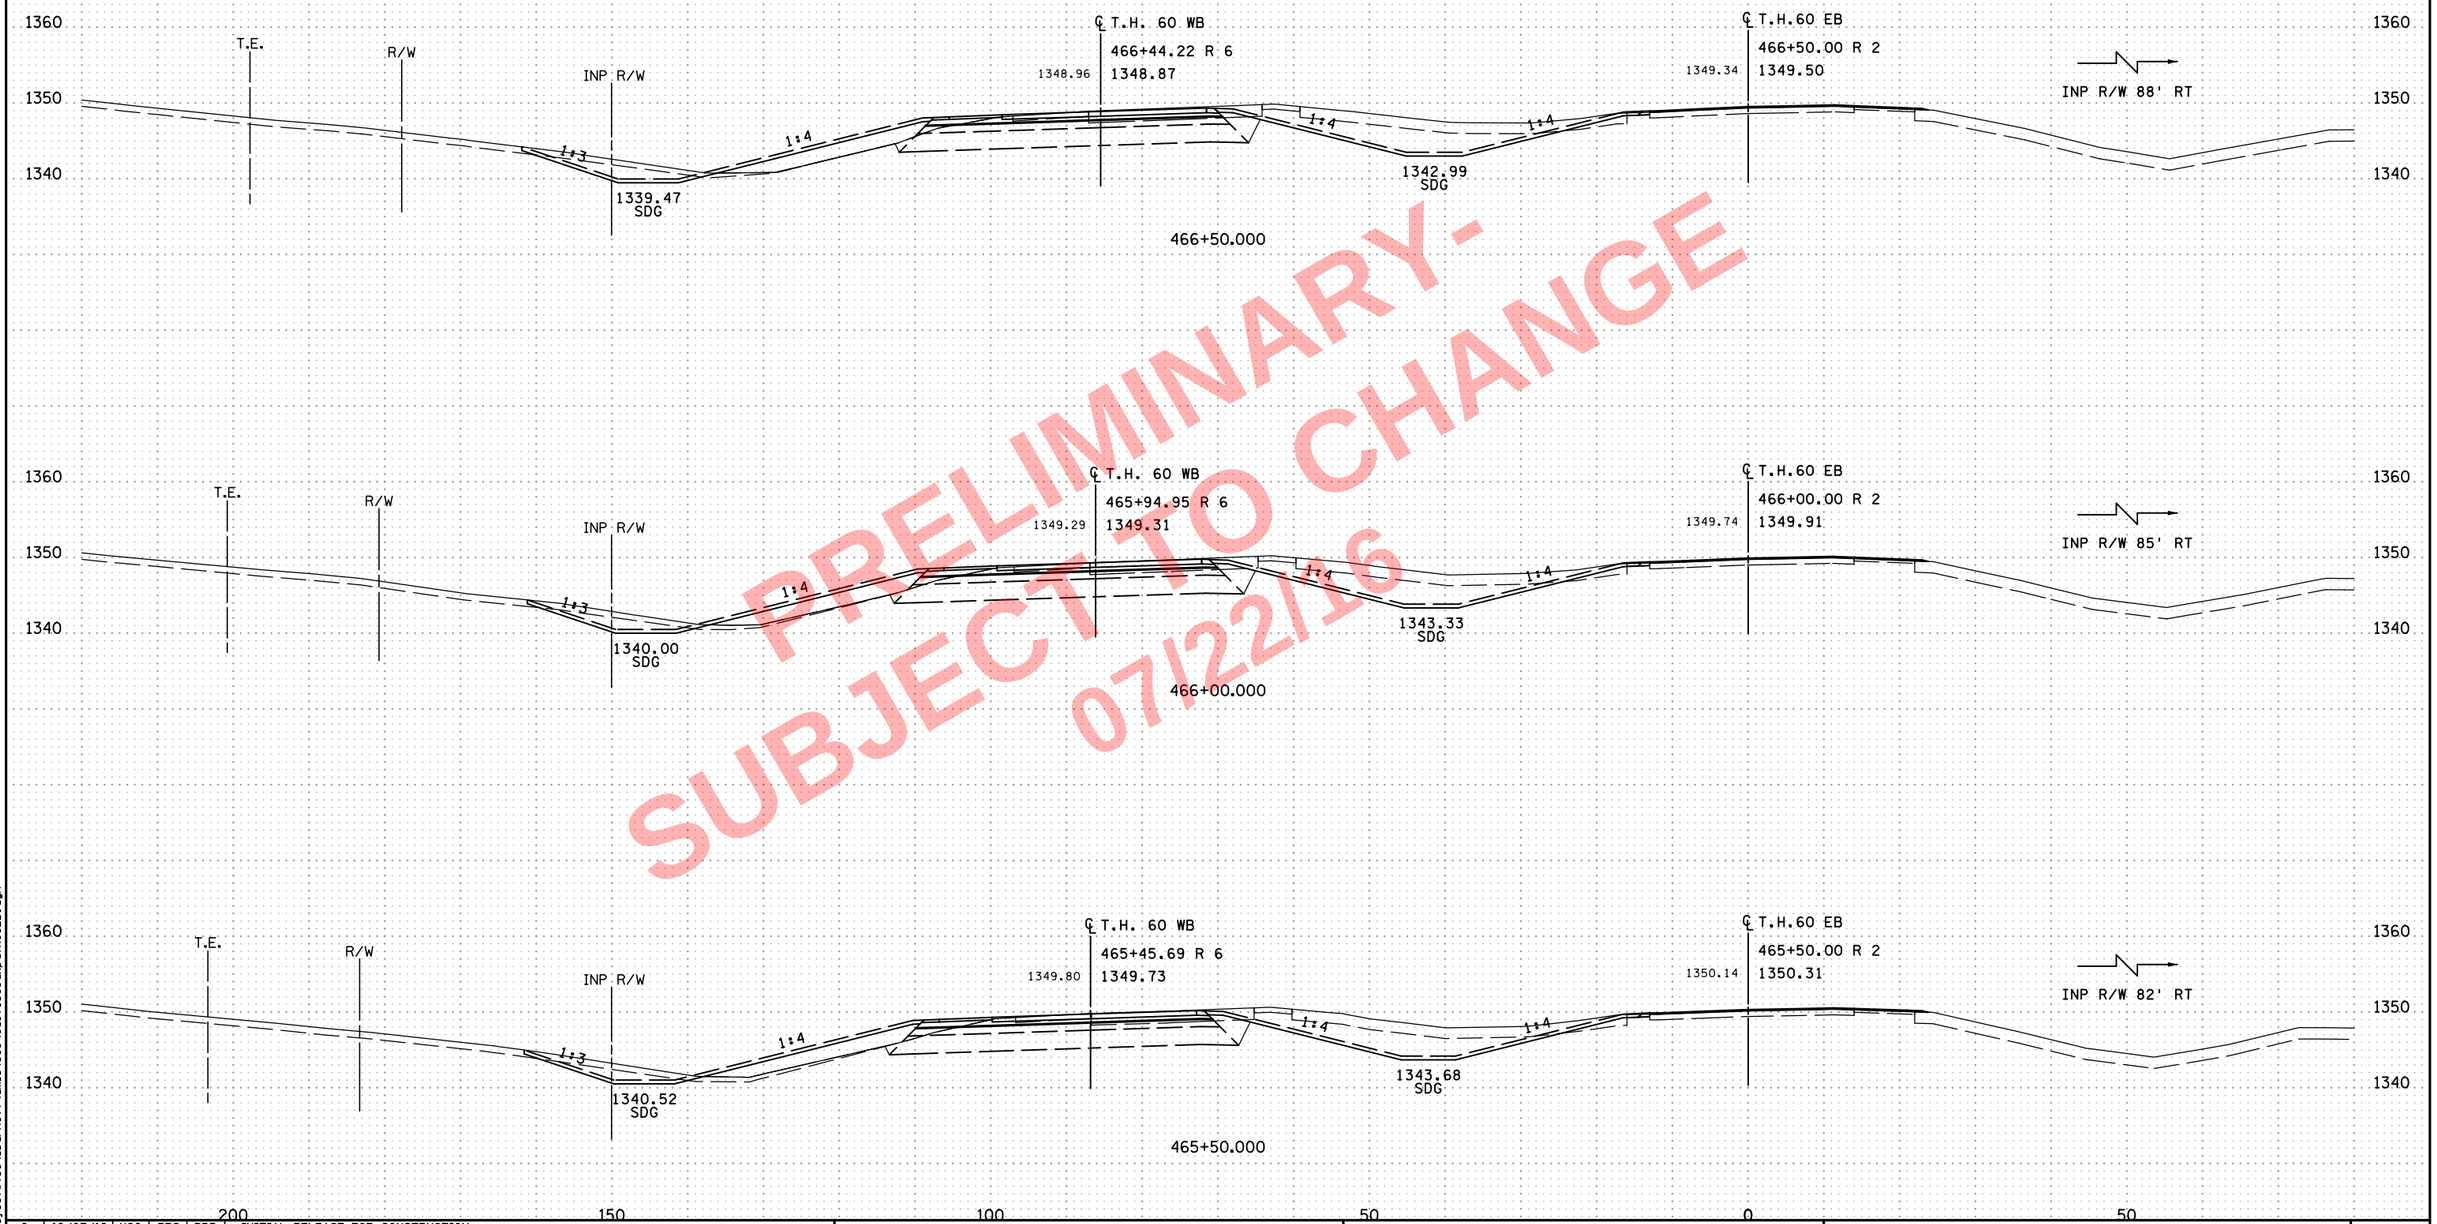

PRELIMINARY - SUBJECT TO CHANGE 07/22/16

NO	DATE	DWN	DES	CKD	REVISION
0	10/07/16	HGO	PRS	BDB	INITIAL RELEASE FOR CONSTRUCTION

...\cd170369_xp_TH60EB.dgn

8:10:00 AM
7/22/2016
o:\pw_working\projectwise\sbarnett\dms34519\cd170369_xp_TH60EB.dgn

ALLIANT ENGINEERING
233 Park Ave S, Ste 300
Minneapolis, MN 55415
612.758.3080 MAIN
612.758.3099 FAX
www.alliant-inc.com

S.P. 1703-69 (T.H. 60) - WEST GAP

CROSS SECTIONS
T.H. 60
STA. 465+50.000 - 466+50.000

SHEET
X174
OF
X229

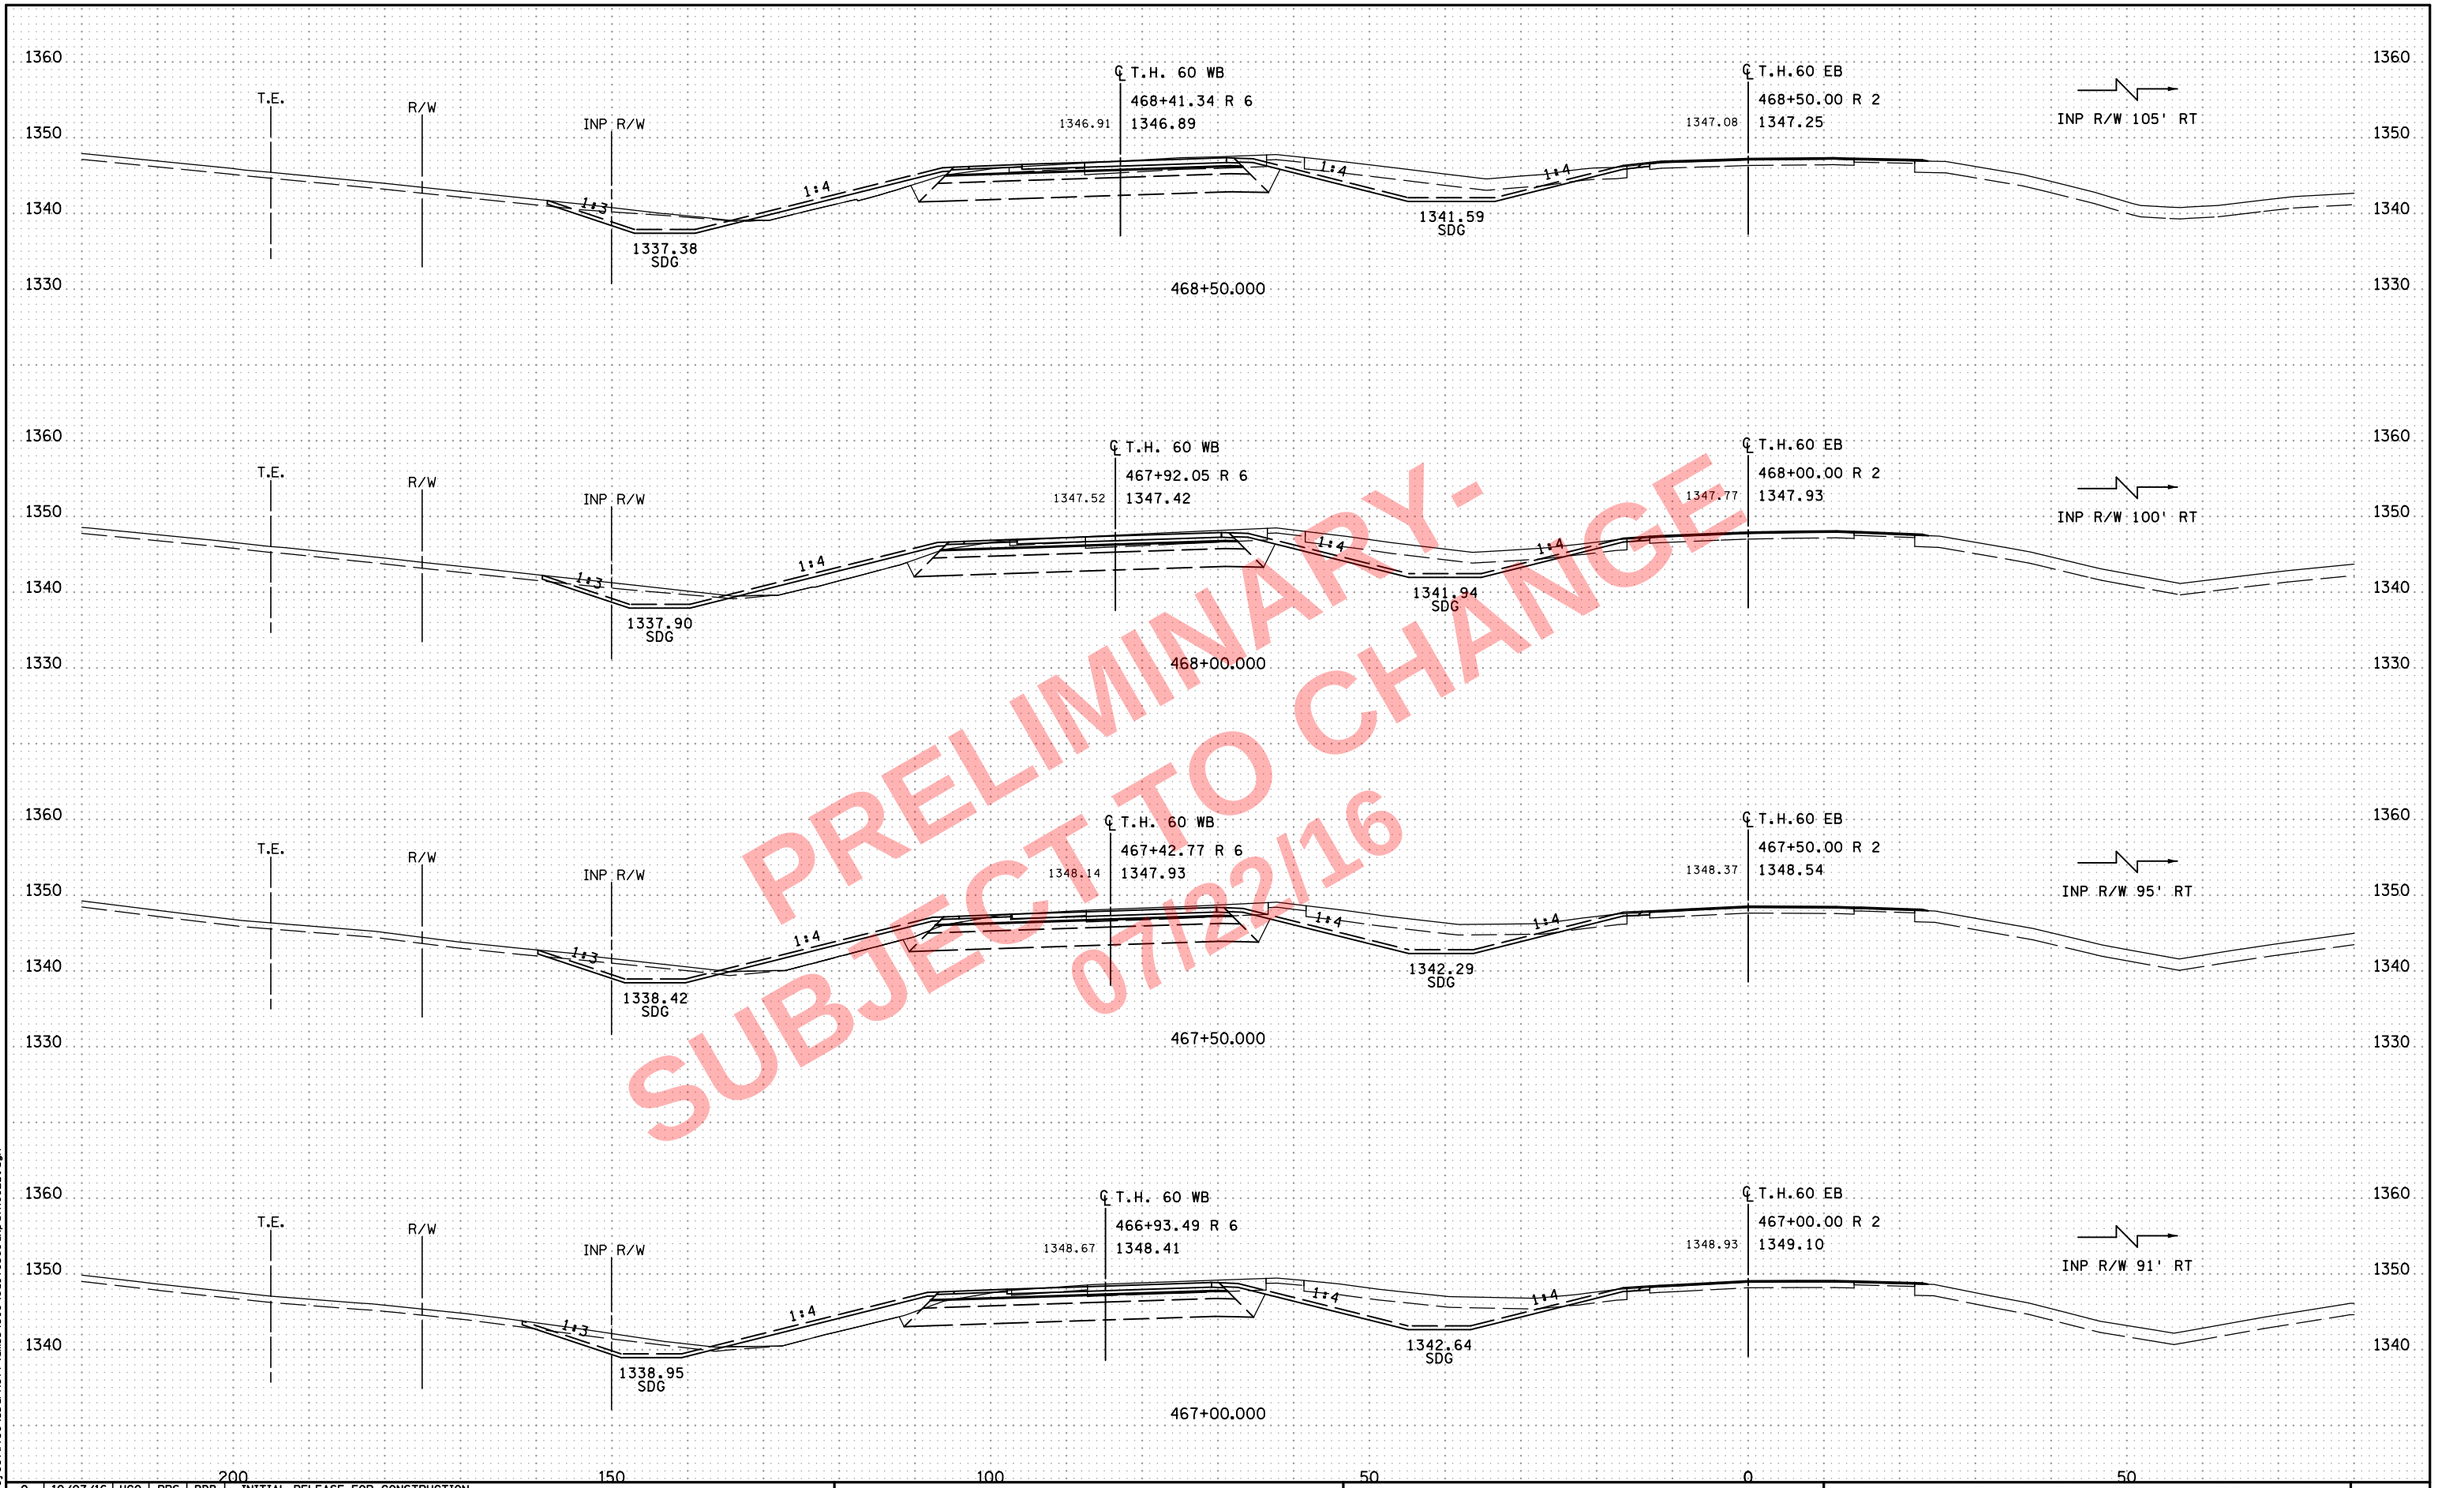

PRELIMINARY-
SUBJECT TO CHANGE
07/22/16

NO	DATE	DWN	DES	CKD	REVISION
0	10/07/16	HGO	PRS	BDB	INITIAL RELEASE FOR CONSTRUCTION

...\cd170369_xp_TH60EB.dgn

8:10:01 AM
7/22/2016
c:\pw_working\projectwise\sbarnett\dms34519\cd170369_xp_TH60EB.dgn

ALLIANT ENGINEERING
233 Park Ave S, Ste 300
Minneapolis, MN 55415
612.758.3080 MAIN
612.758.3099 FAX
www.alliant-inc.com

S.P. 1703-69 (T.H. 60) - WEST GAP

CROSS SECTIONS
T.H. 60
STA. 467+00.000 - 468+50.000

SHEET
X175
OF
X229

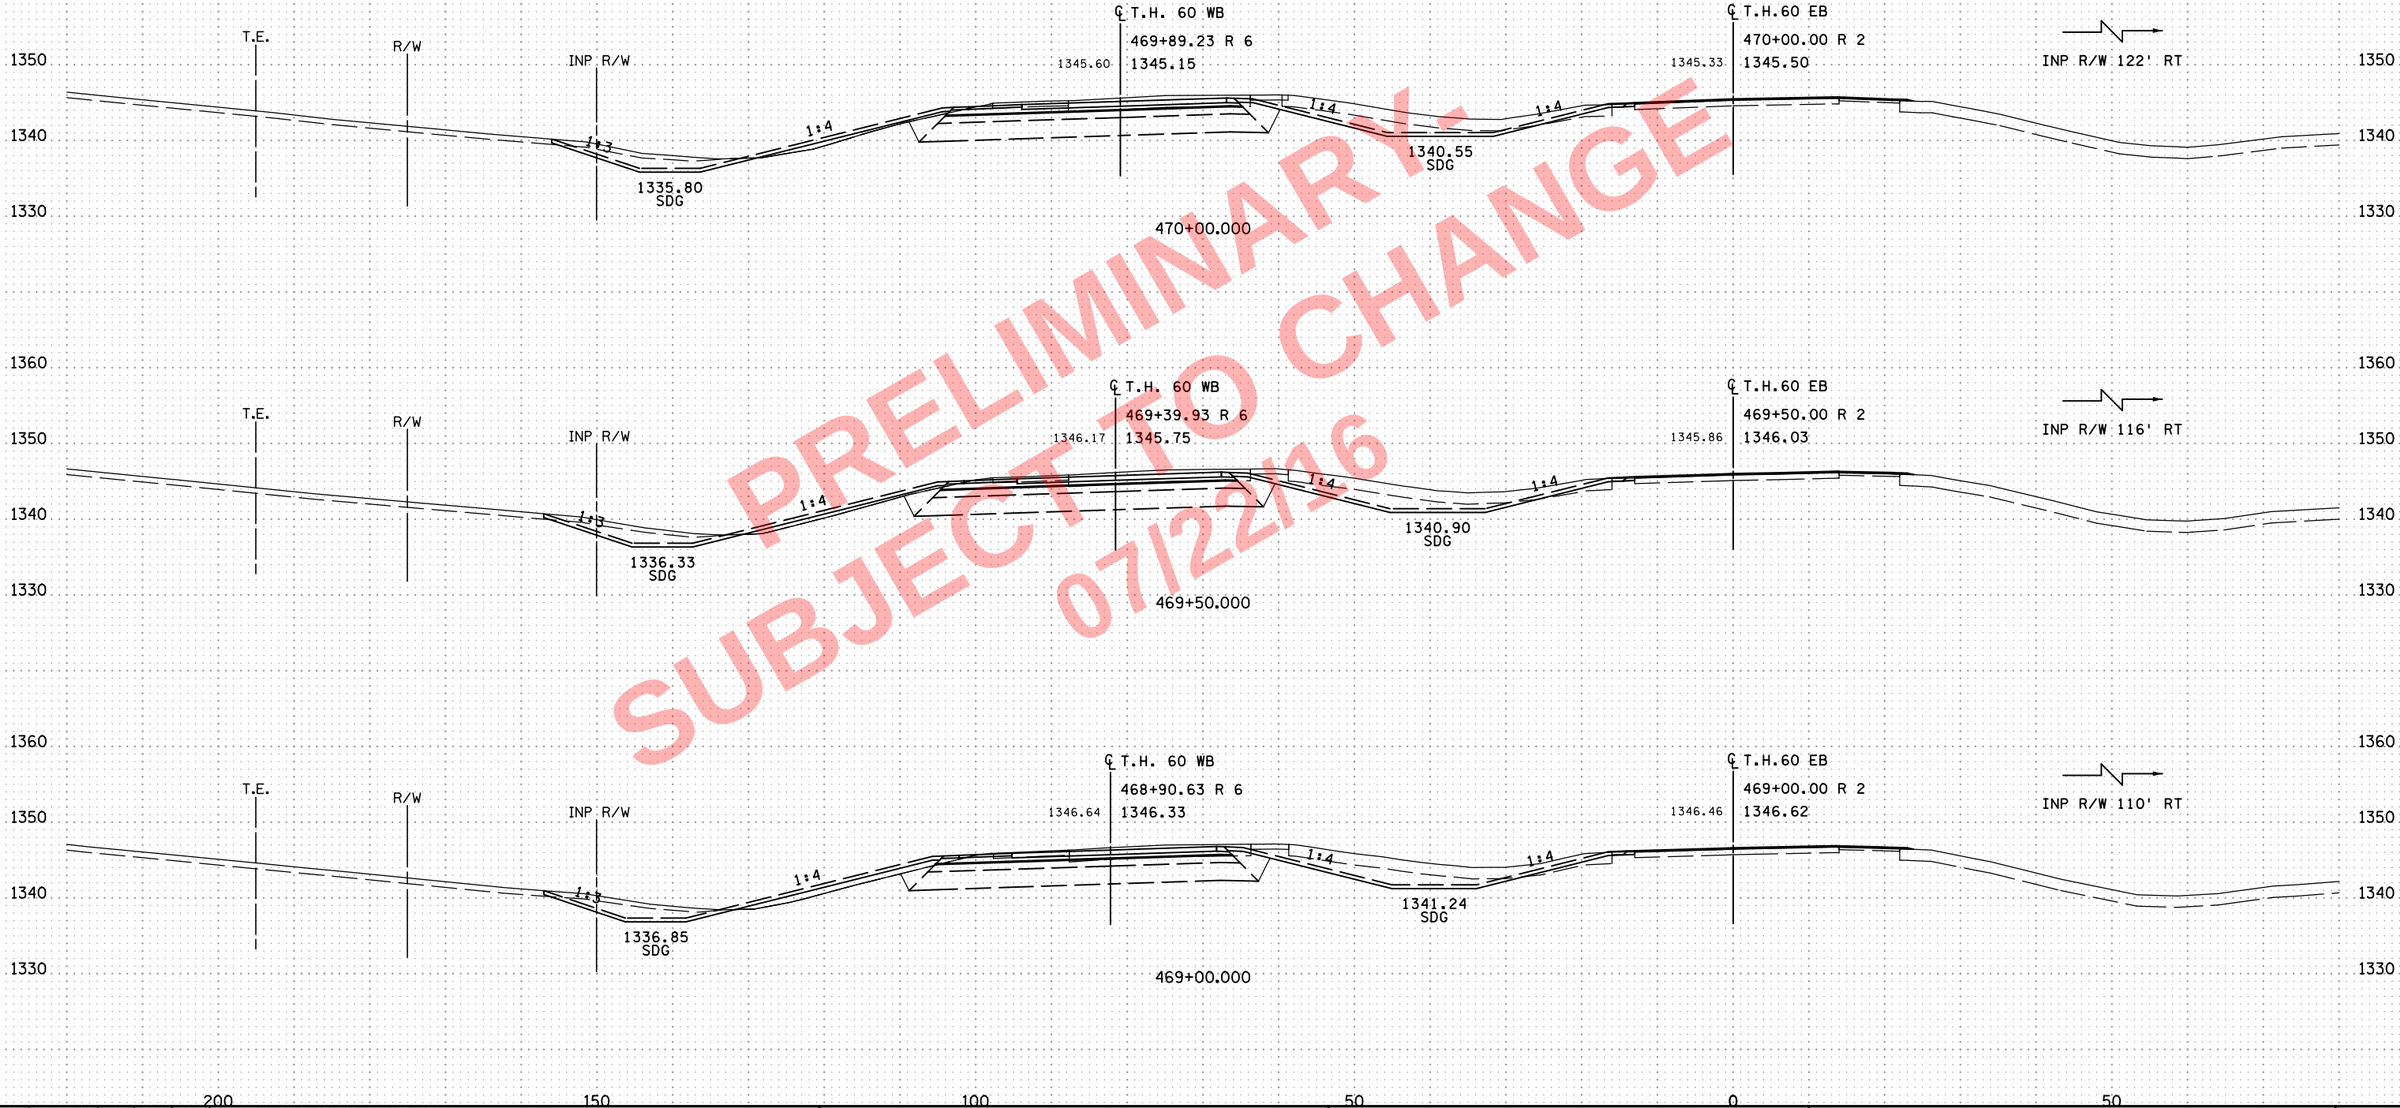

PRELIMINARY
SUBJECT TO CHANGE
07/22/16

NO	DATE	DWN	DES	CKD	REVISION
0	10/07/16	HGO	PRS	BDB	INITIAL RELEASE FOR CONSTRUCTION

...\cd170369_xp_TH60EB.dgn

ALLIANT ENGINEERING
233 Park Ave S, Ste 300
Minneapolis, MN 55415
612.758.3080 MAIN
612.758.3099 FAX
www.alliant-inc.com

S.P. 1703-69 (T.H. 60) - WEST GAP

CROSS SECTIONS
T.H. 60
STA. 469+00.000 - 470+00.000

SHEET X176 OF X229

8:10:02 AM
7/22/2016
c:\pw_work\ng\projectwise\sbarnett\dms34519\cd170369_xp_TH60EB.dgn

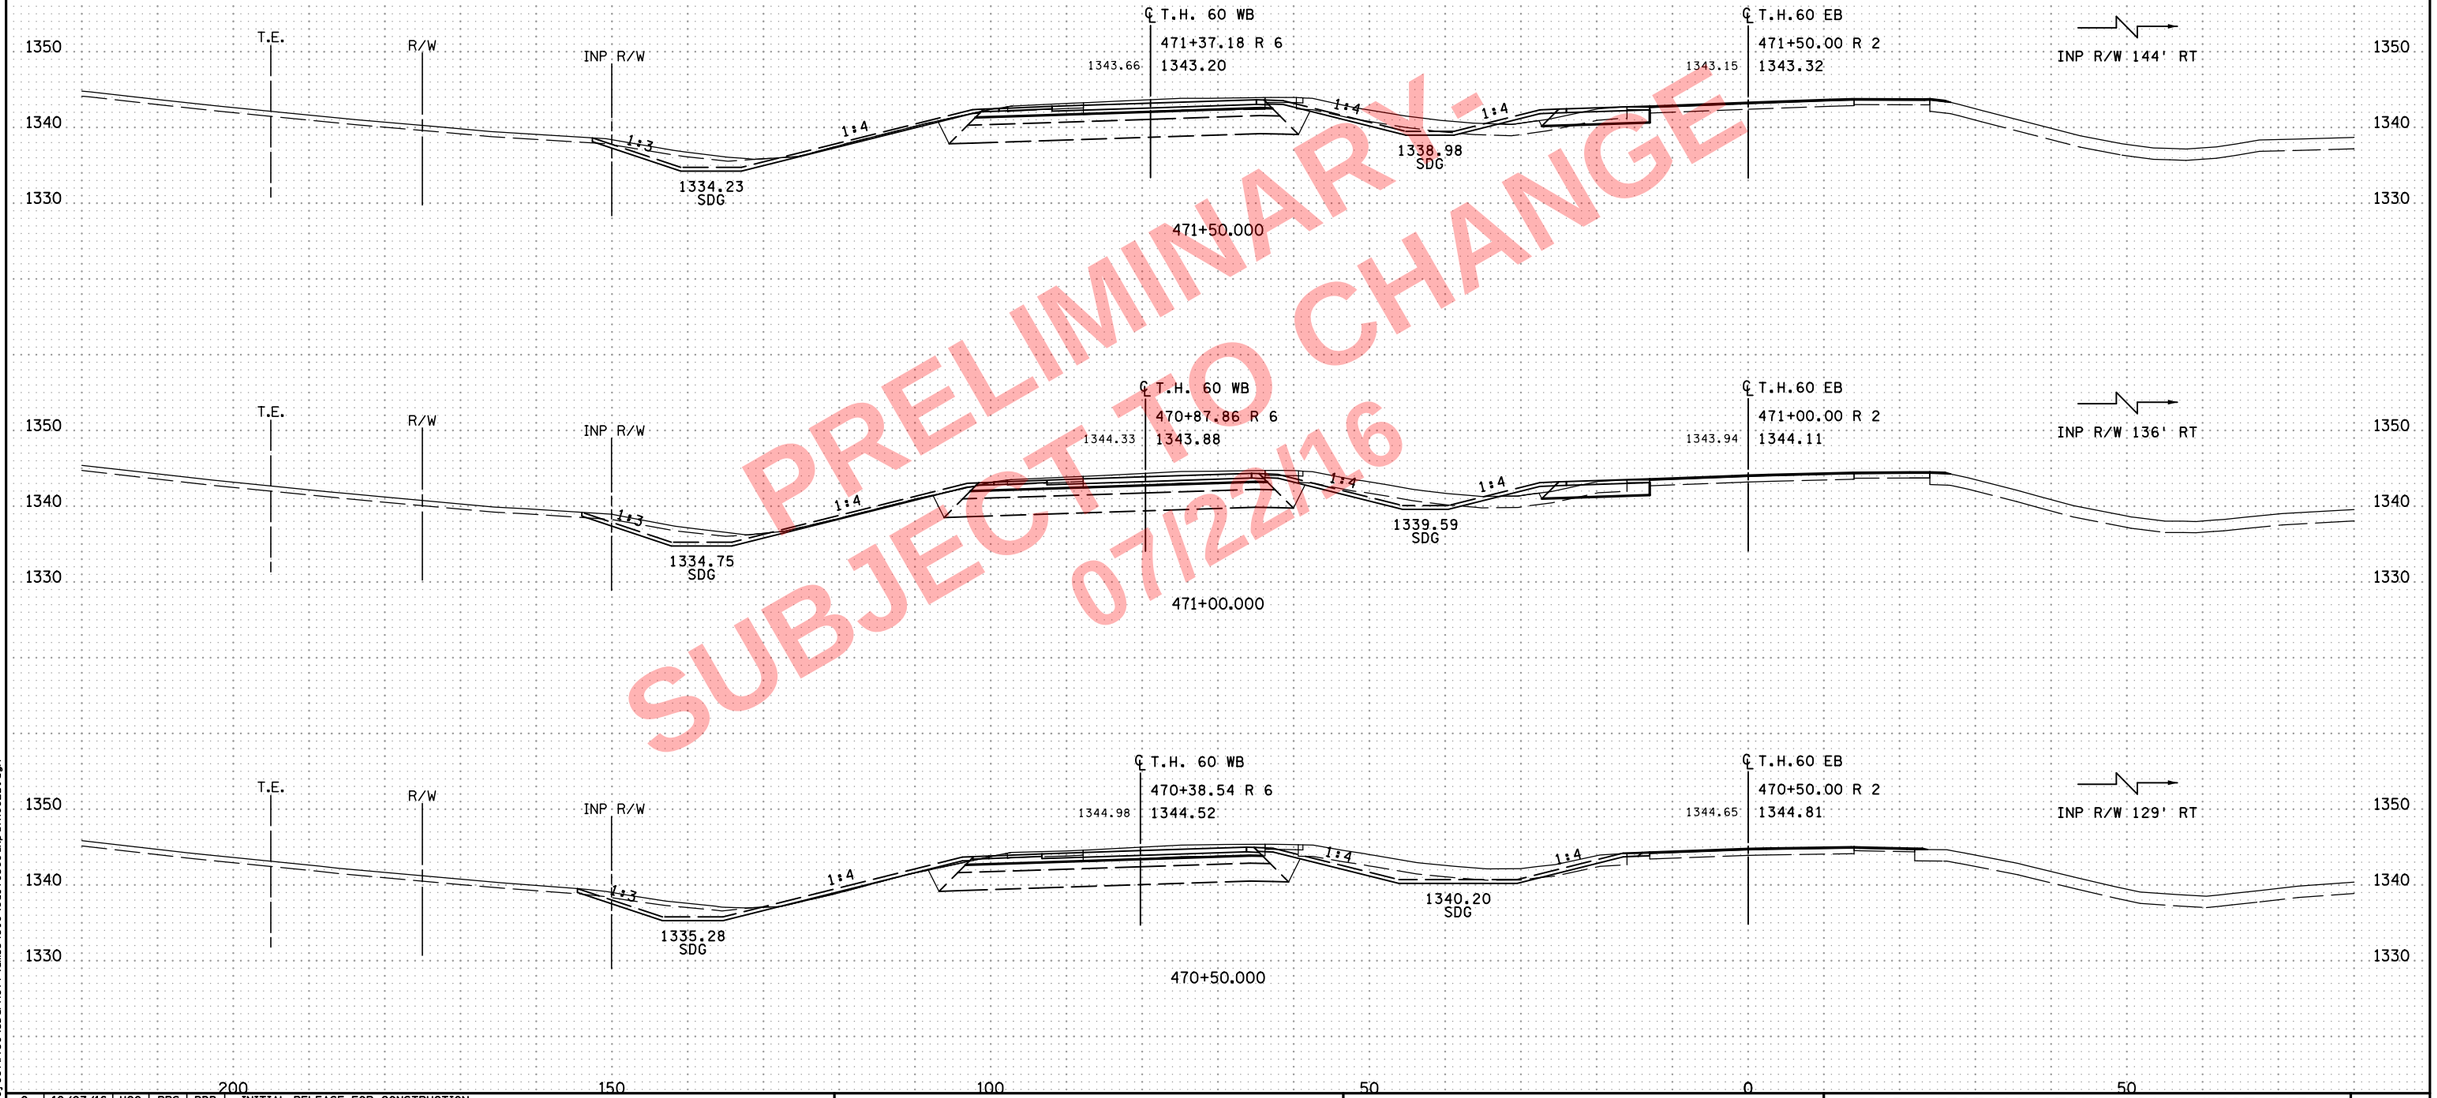

PRELIMINARY - SUBJECT TO CHANGE 07/22/16

NO	DATE	DWN	DES	CKD	REVISION
0	10/07/16	HGO	PRS	BDB	INITIAL RELEASE FOR CONSTRUCTION

...\cd170369_xp_TH60EB.dgn

8:10:04 AM
7/22/2016
c:\pw_working\projectwise\sbarnett\dms34519\cd170369_xp_TH60EB.dgn

ALLIANT ENGINEERING
233 Park Ave S, Ste 300
Minneapolis, MN 55415
612.758.3080 MAIN
612.758.3099 FAX
www.alliant-inc.com

S.P. 1703-69 (T.H. 60) - WEST GAP

CROSS SECTIONS
T.H. 60
STA. 470+50.000 - 471+50.000

SHEET
X177
OF
X229

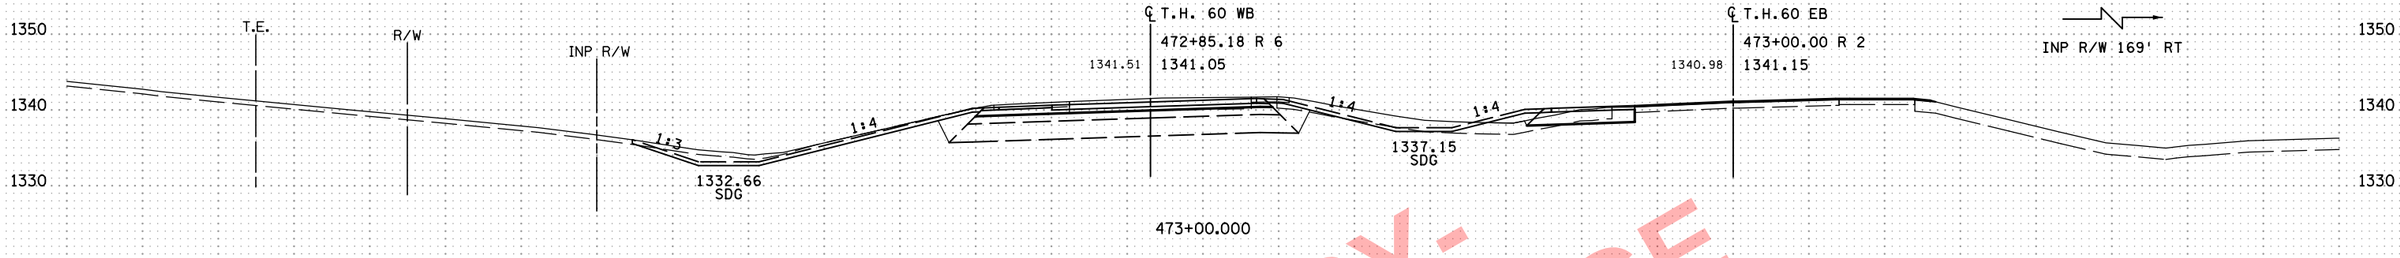

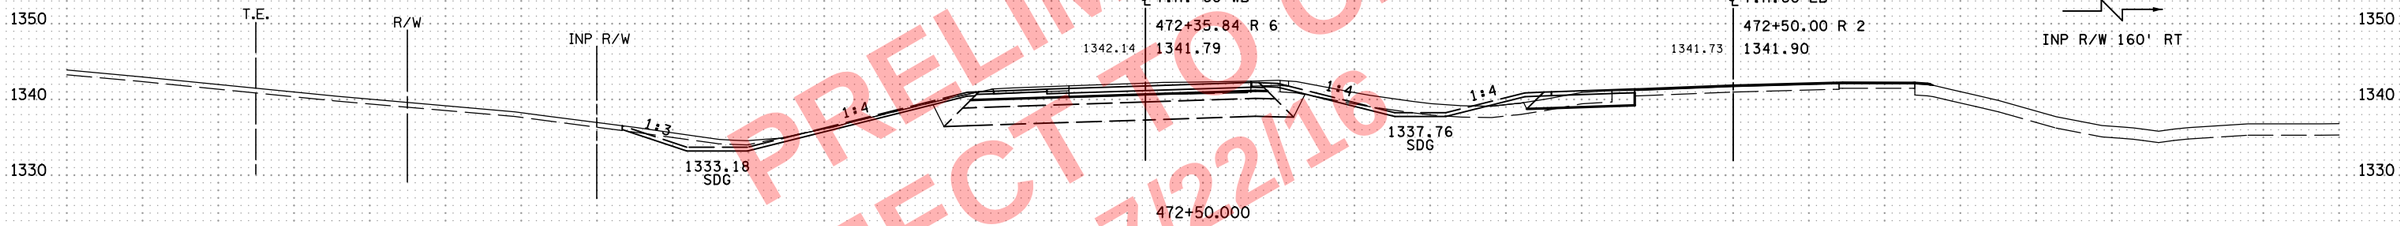

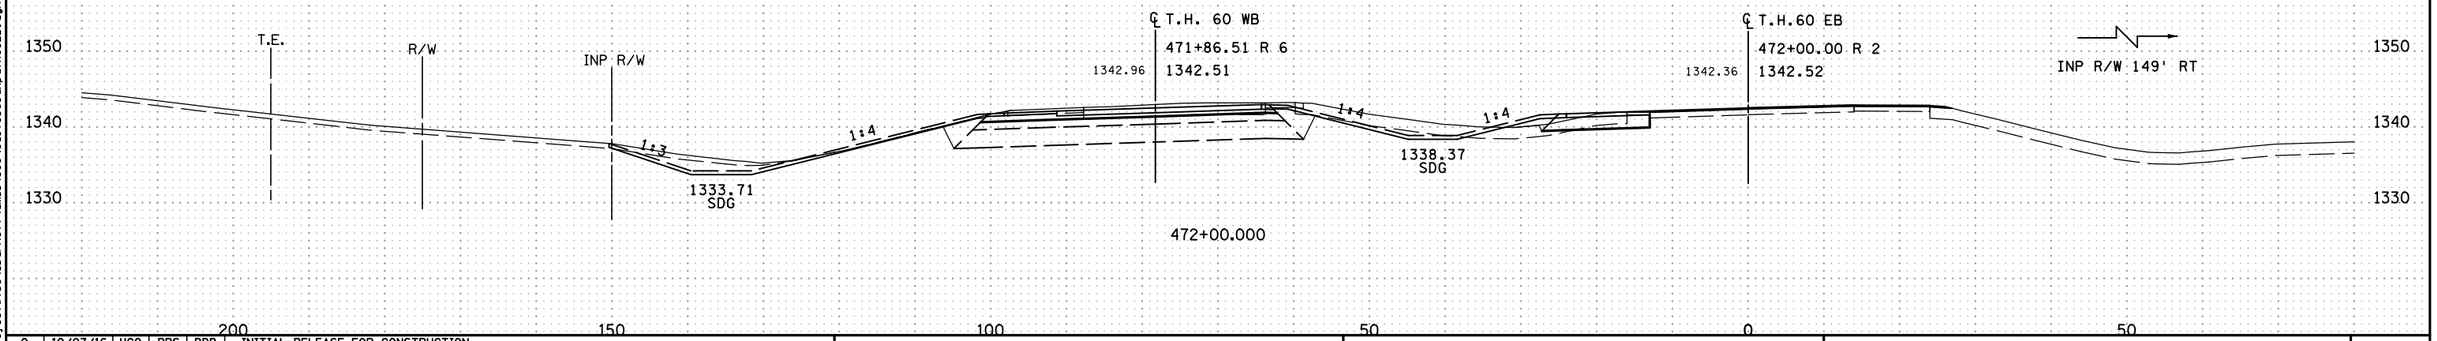

PRELIMINARY - SUBJECT TO CHANGE 07/22/16

NO	DATE	DWN	DES	CKD	REVISION
0	10/07/16	HGO	PRS	BDB	INITIAL RELEASE FOR CONSTRUCTION

...\cd170369_xp_TH60EB.dgn

ALLIANT ENGINEERING
233 Park Ave S, Ste 300
Minneapolis, MN 55415
612.758.3080 MAIN
612.758.3099 FAX
www.alliant-inc.com

S.P. 1703-69 (T.H. 60) - WEST GAP

CROSS SECTIONS
T.H. 60
STA. 472+00.000 - 473+00.000

SHEET X178 OF X229

8:10:05 AM
7/22/2016
o:\pw_working\projectwise\sbarnett\dms34519\cd170369_xp_TH60EB.dgn

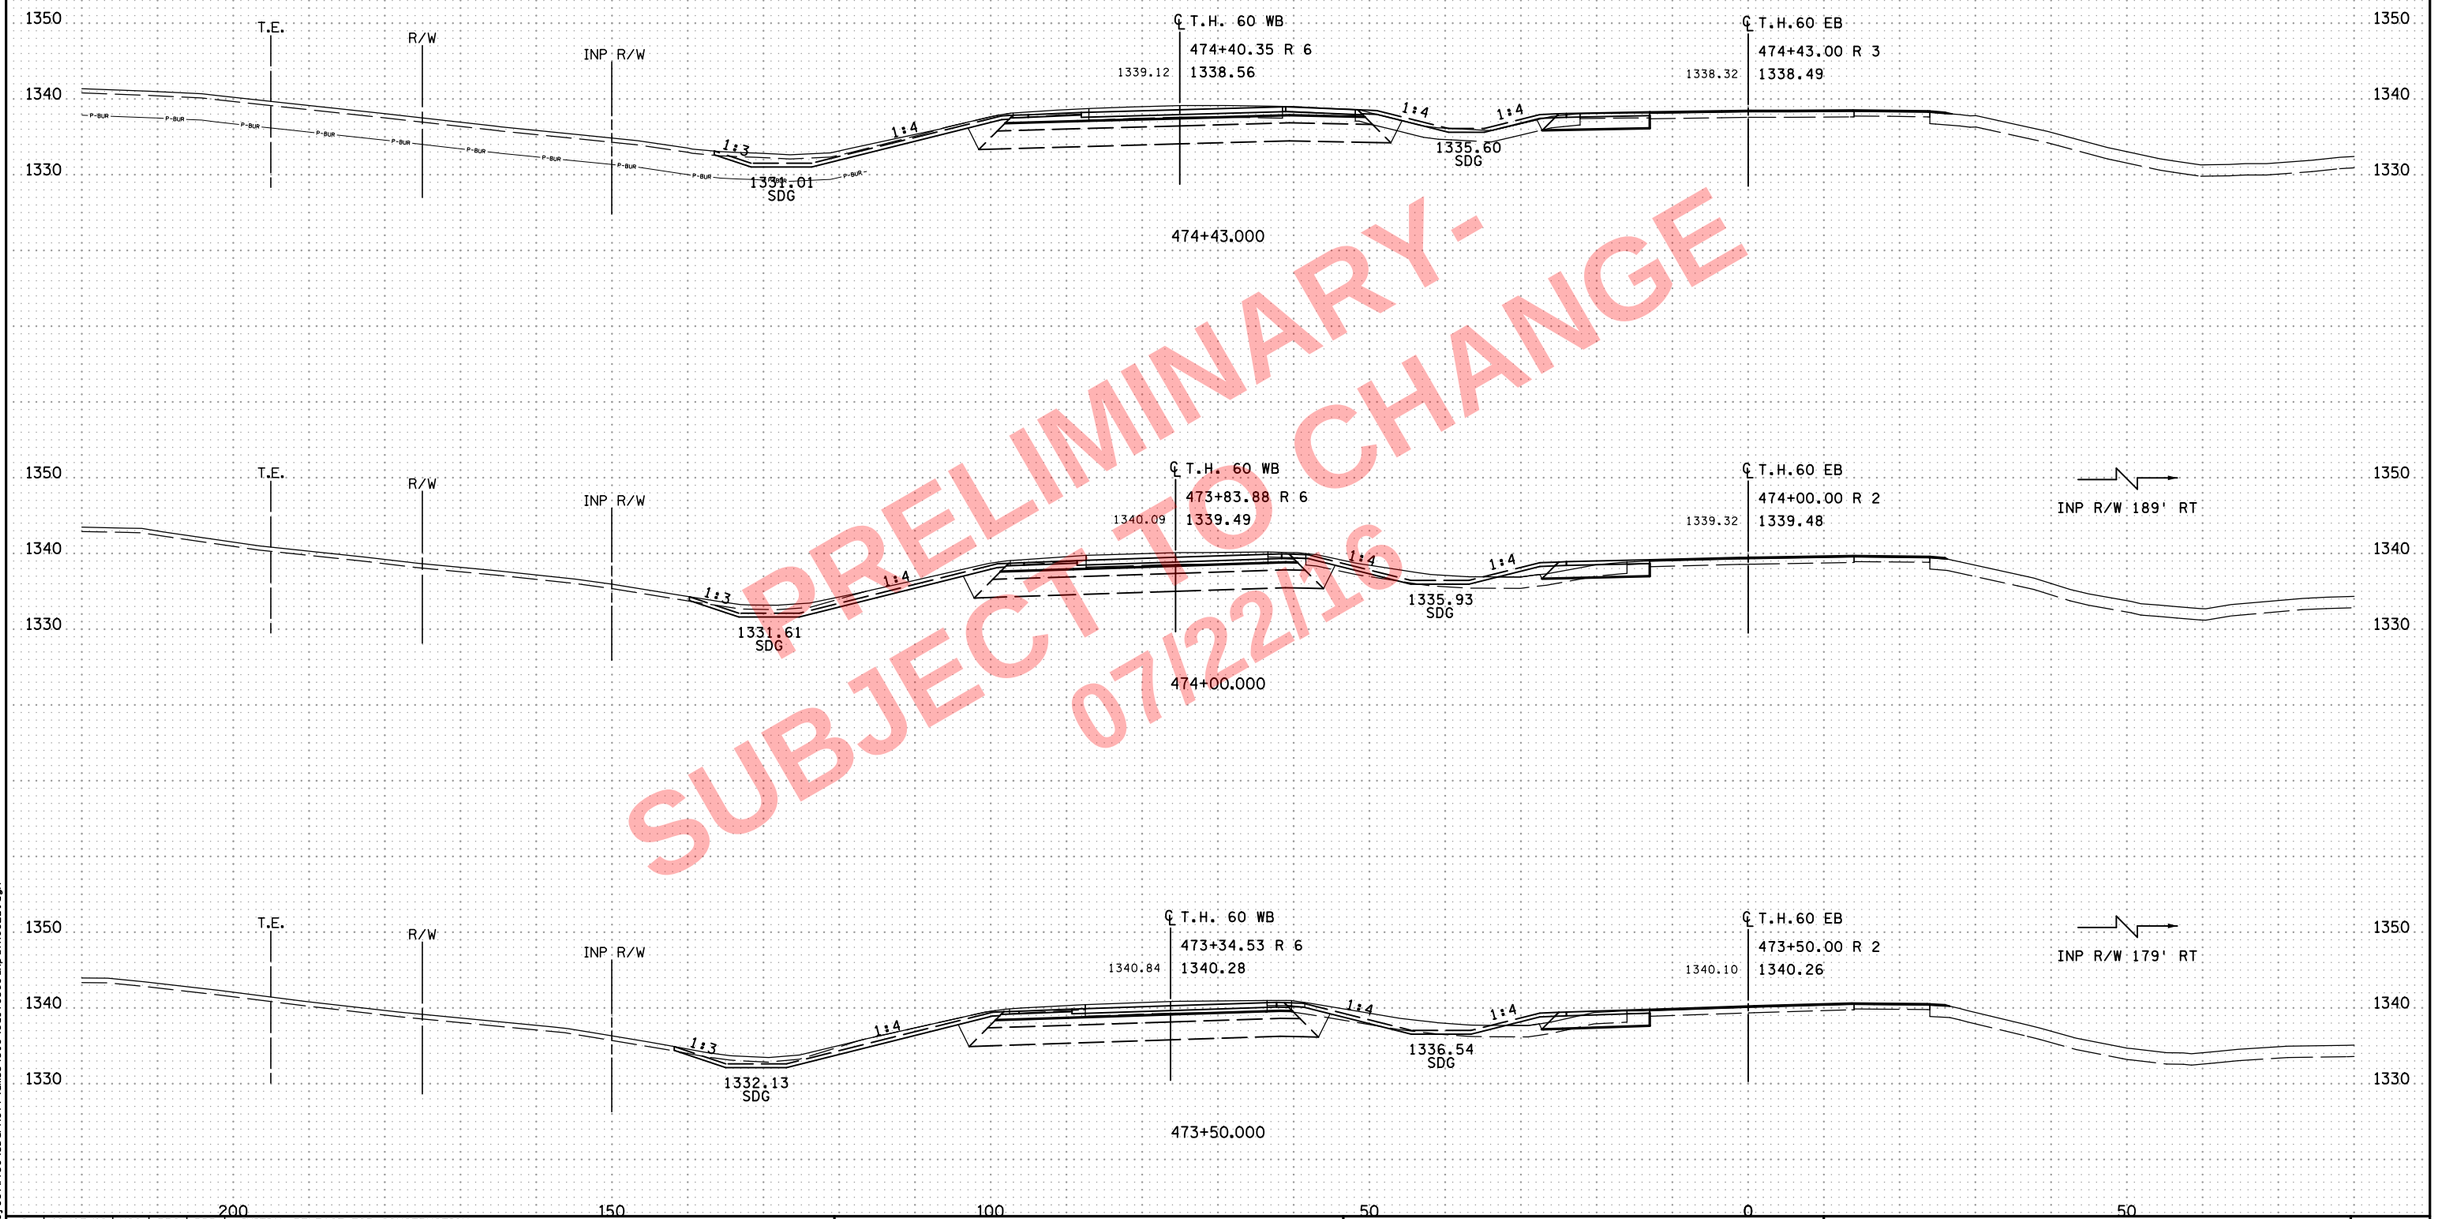

PRELIMINARY - SUBJECT TO CHANGE 07/22/16

NO	DATE	DWN	DES	CKD	REVISION
0	10/07/16	HGO	PRS	BDB	INITIAL RELEASE FOR CONSTRUCTION

...\cd170369_xp_TH60EB.dgn

8:10:07 AM
7/22/2016
o:\pw_working\projectwise\sbarnett\dms34519\cd170369_xp_TH60EB.dgn

ALLIANT ENGINEERING
233 Park Ave S, Ste 300
Minneapolis, MN 55415
612.758.3080 MAIN
612.758.3099 FAX
www.alliant-inc.com

S.P. 1703-69 (T.H. 60) - WEST GAP

CROSS SECTIONS
T.H. 60
STA. 473+50.000 - 474+43.000

SHEET
X179
OF
X229

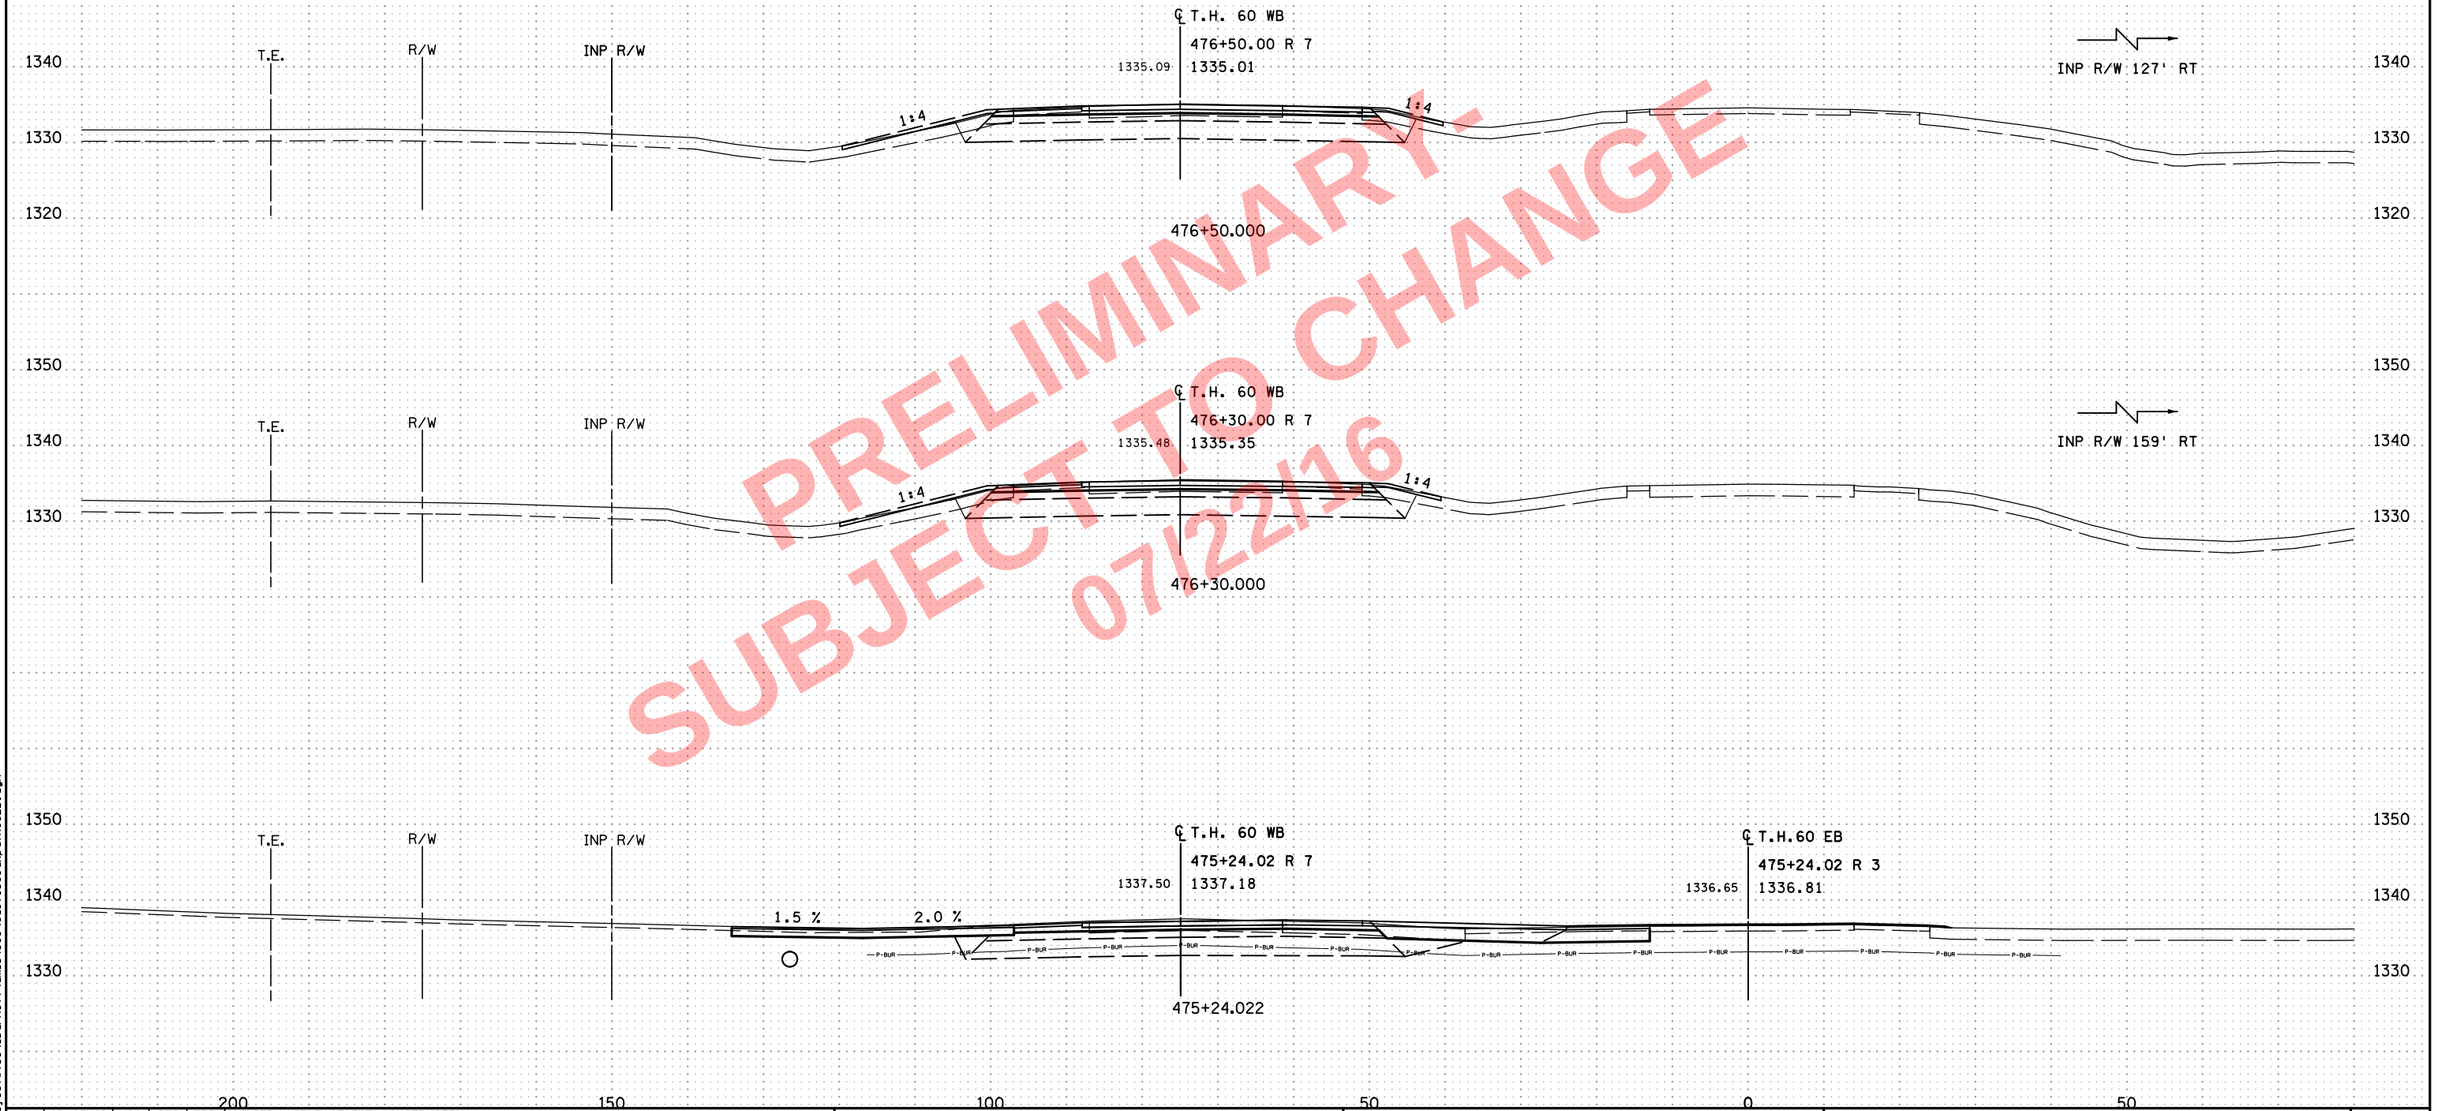

PRELIMINARY - SUBJECT TO CHANGE 07/22/16

NO	DATE	DWN	DES	CKD	REVISION
0	10/07/16	HGO	PRS	BDB	INITIAL RELEASE FOR CONSTRUCTION

...\cd170369_xp_TH60EB.dgn

8:10:08 AM
7/22/2016
c:\pw_working\projectwise\sbarnett\dms34519\cd170369_xp_TH60EB.dgn

ALLIANT ENGINEERING
233 Park Ave S, Ste 300
Minneapolis, MN 55415
612.758.3080 MAIN
612.758.3099 FAX
www.alliant-inc.com

S.P. 1703-69 (T.H. 60) - WEST GAP

CROSS SECTIONS
T.H. 60
STA. 475+24.022 - 476+50.000

SHEET X180 OF X229

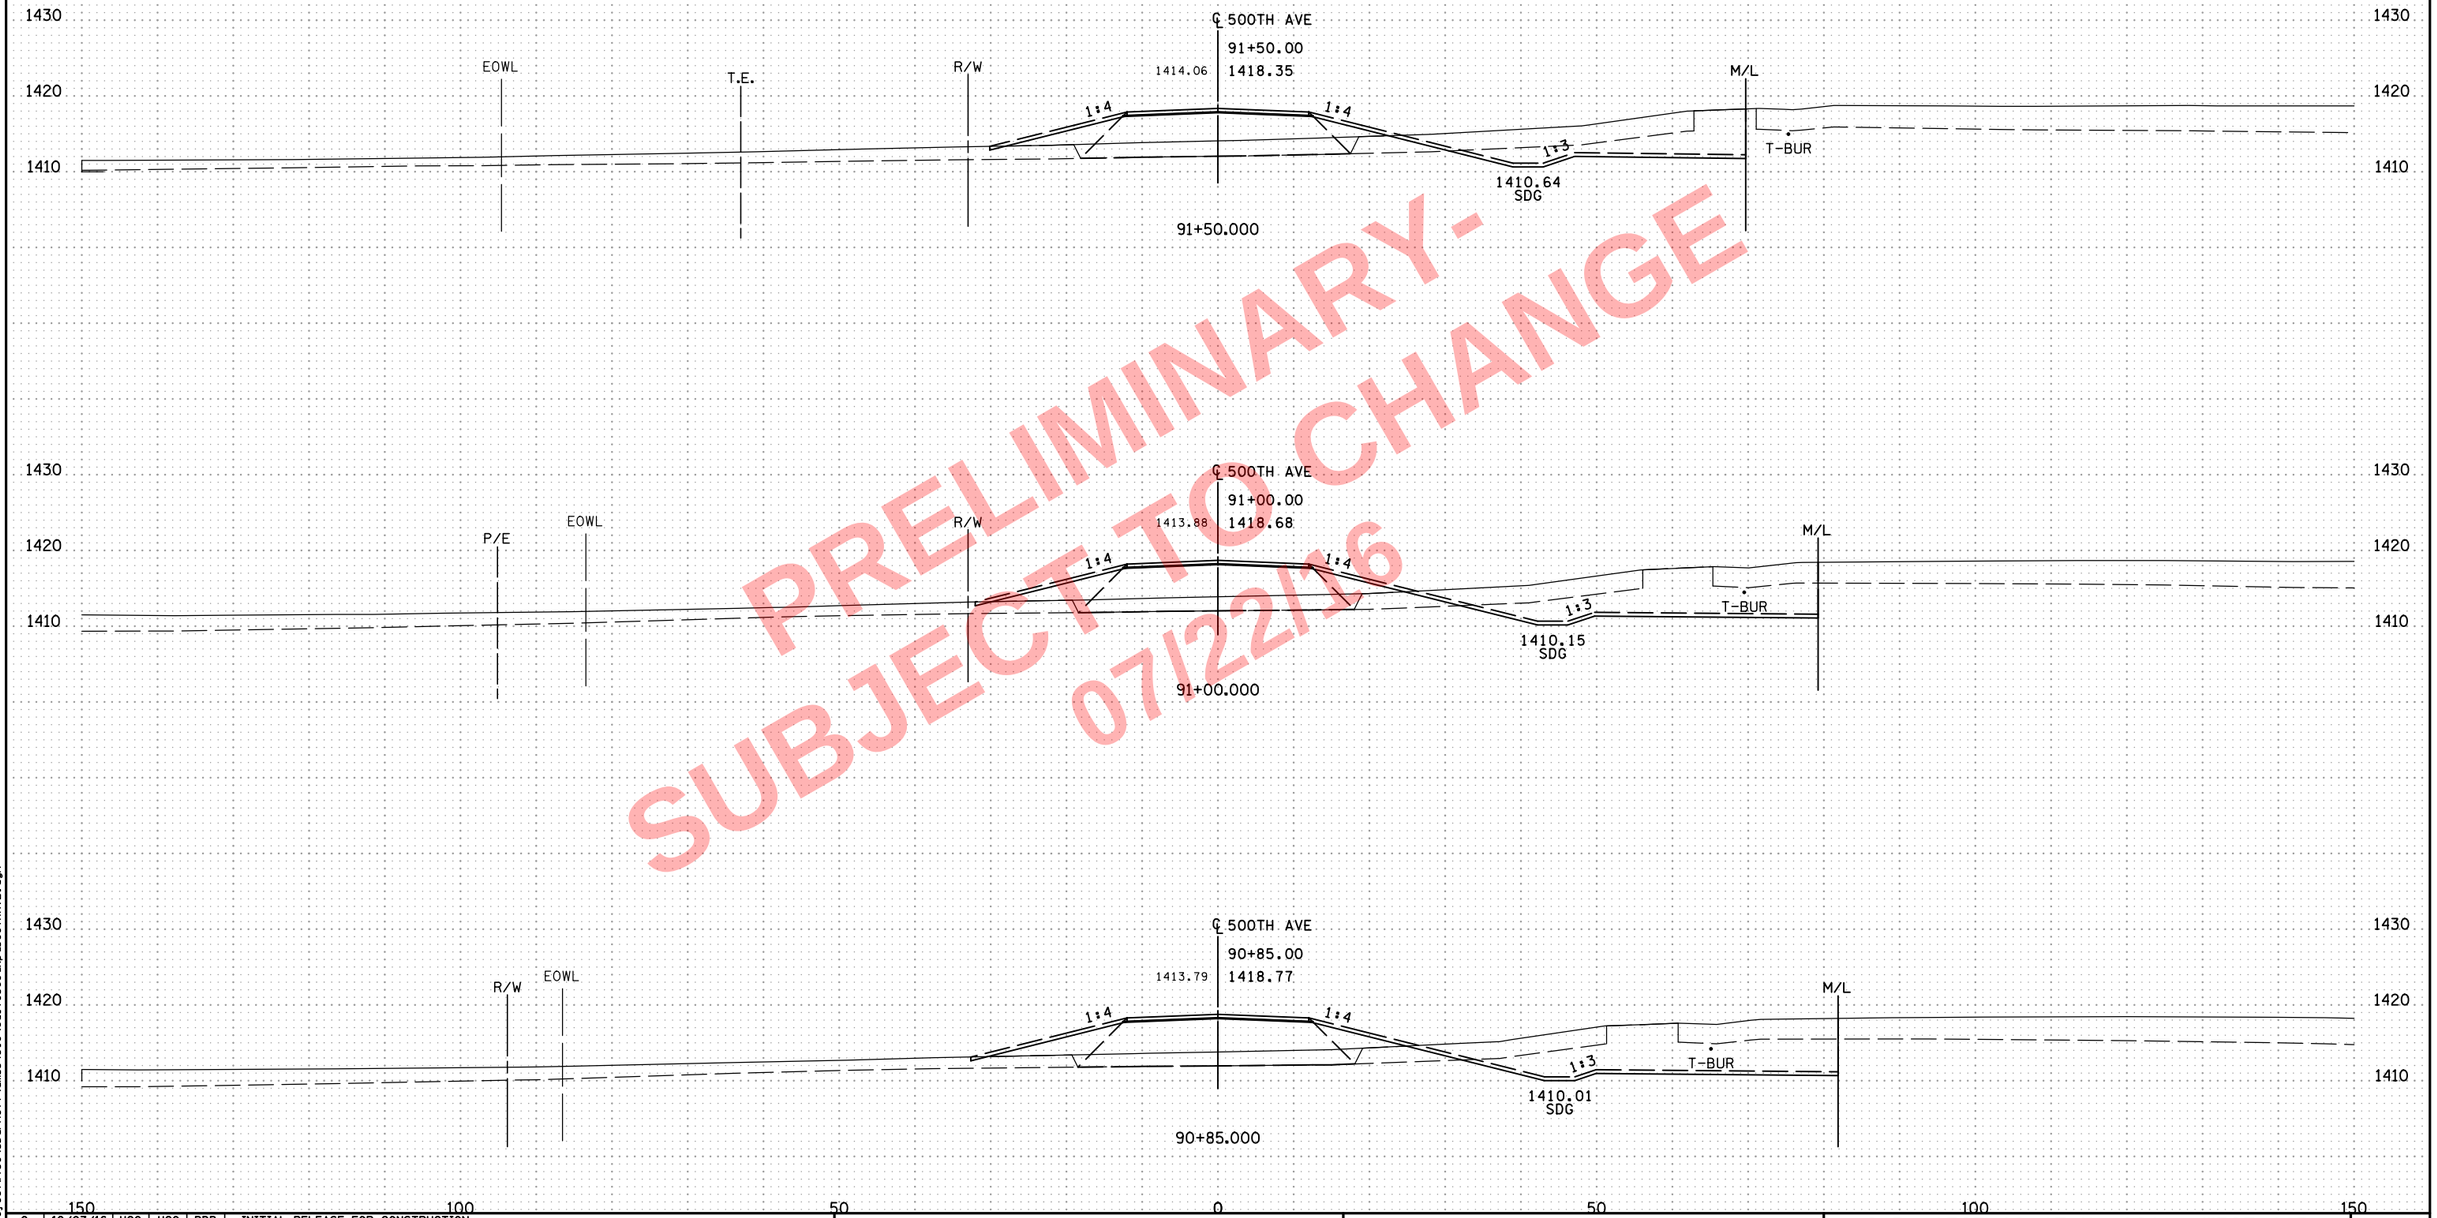

PRELIMINARY - SUBJECT TO CHANGE 07/22/16

NO	DATE	DWN	DES	CKD	REVISION
0	10/07/16	HGO	HGO	BDB	INITIAL RELEASE FOR CONSTRUCTION

...\cd170369_xp_500THAVE.dgn

8:10:15 AM
7/22/2016
c:\pw_work\ng\projectwise\sbarnett\dms34519\cd170369_xp_500THAVE.dgn

ALLIANT ENGINEERING
233 Park Ave S, Ste 300
Minneapolis, MN 55415
612.758.3080 MAIN
612.758.3099 FAX
www.alliant-inc.com

S.P. 1703-69 (T.H. 60) - WEST GAP

CROSS SECTIONS
500TH AVE.
STA. 90+85.000 - 91+50.000

SHEET X181 OF X229

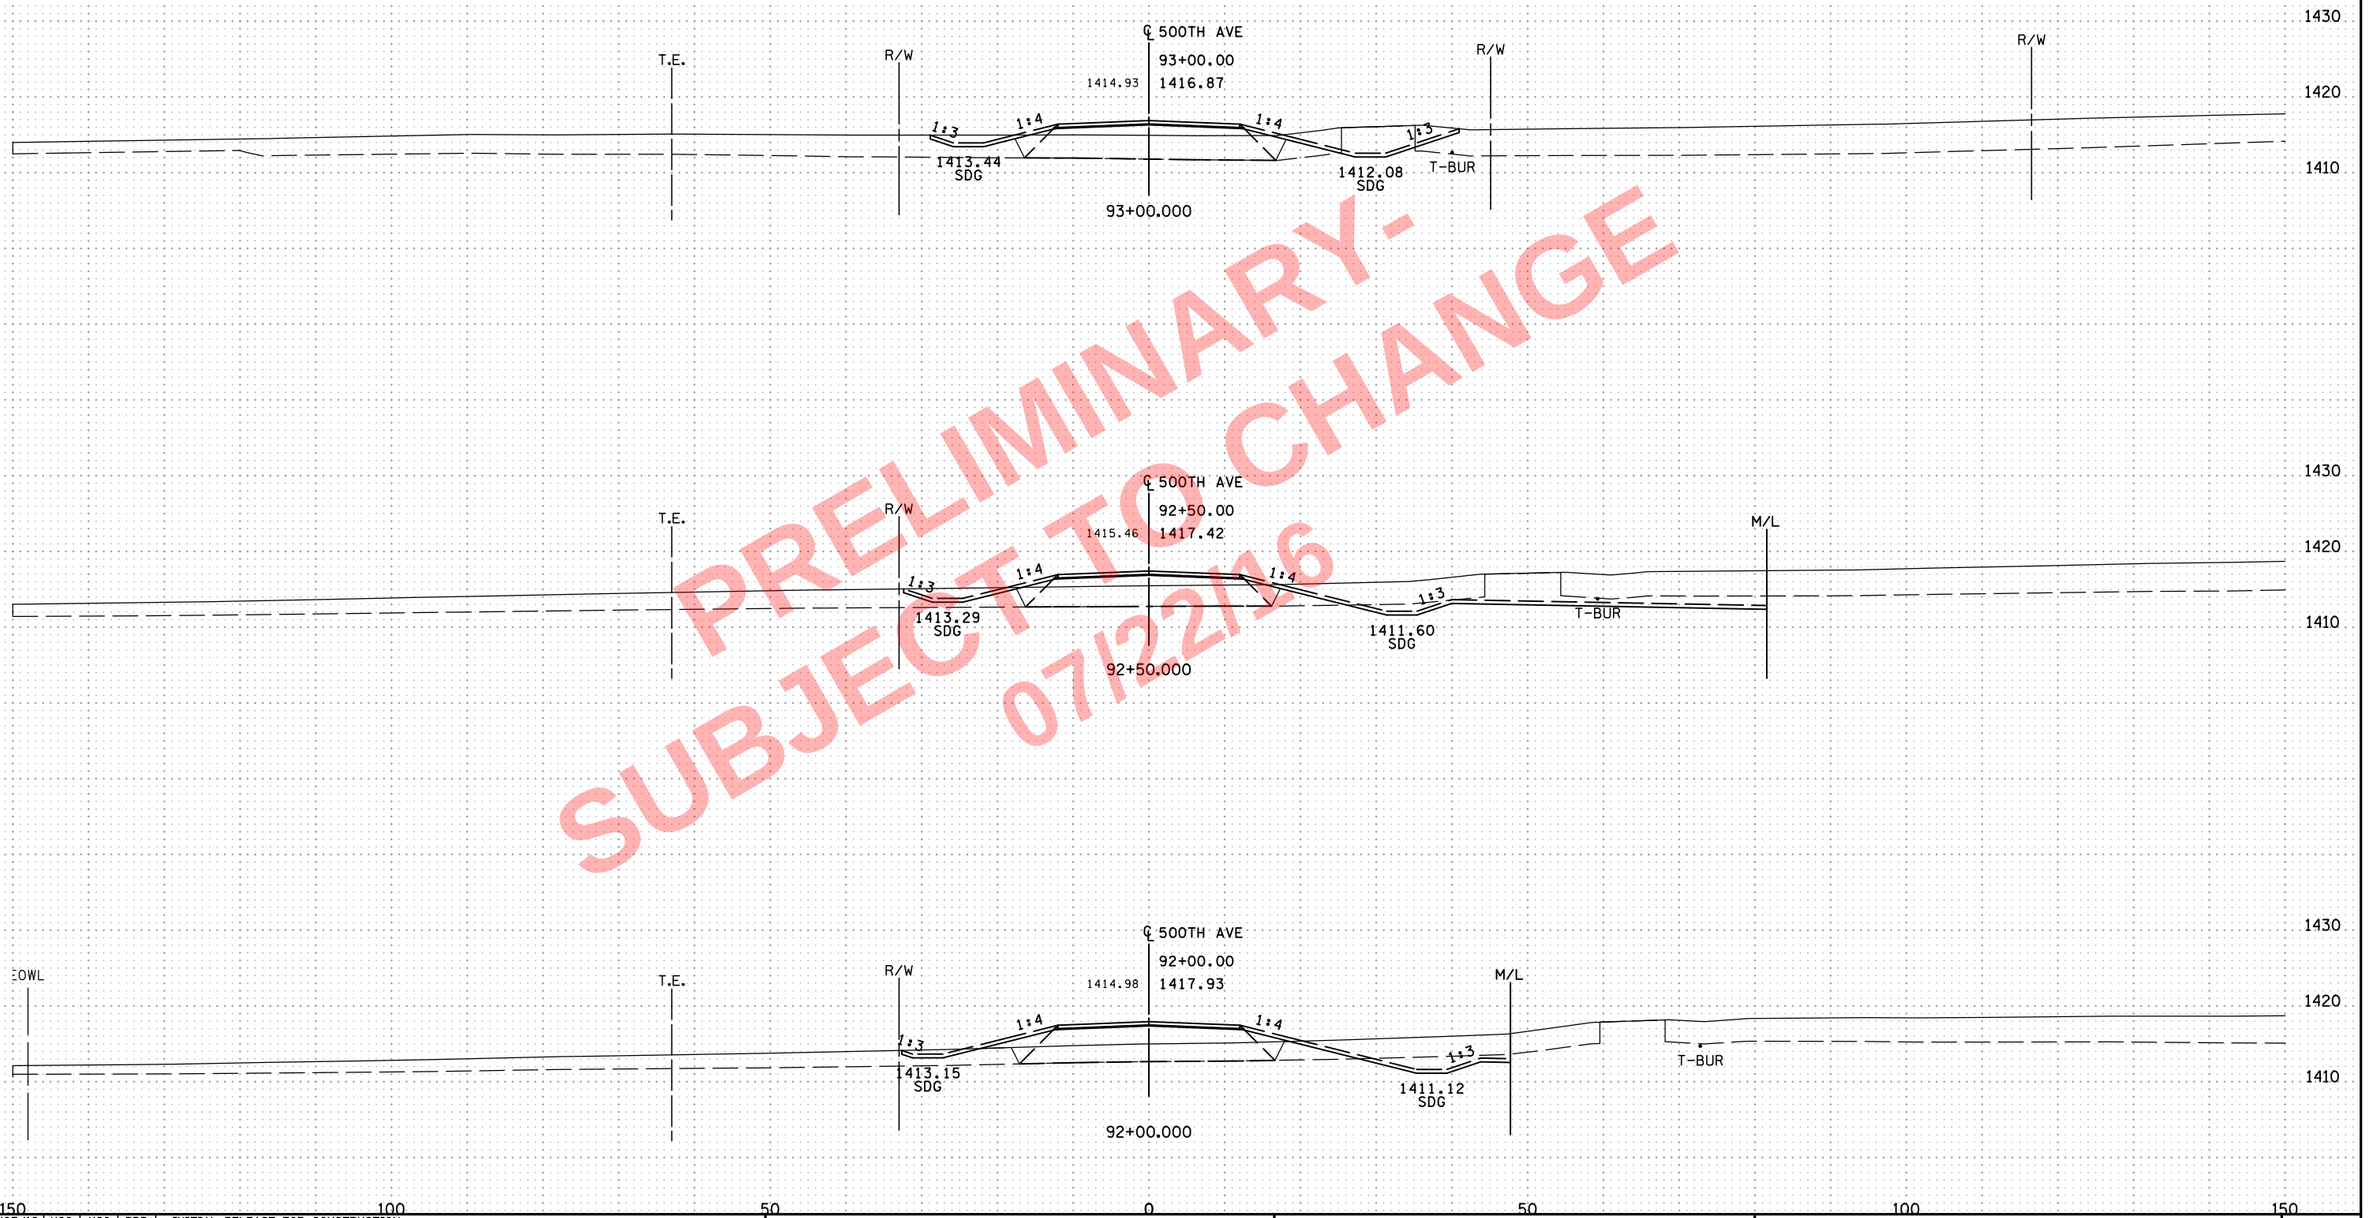

PRELIMINARY-
SUBJECT TO CHANGE
07/22/16

NO	DATE	DWN	DES	CKD	REVISION
0	10/07/16	HGO	HGO	BDB	INITIAL RELEASE FOR CONSTRUCTION

...\cd170369_xp_500THAVE.dgn

8:10:16 AM
7/22/2016
c:\pw_working\projectwise\sbarnett\dms34519\cd170369_xp_500THAVE.dgn

ALLIANT ENGINEERING
233 Park Ave S, Ste 300
Minneapolis, MN 55415
612.758.3080 MAIN
612.758.3099 FAX
www.alliant-inc.com

S.P. 1703-69 (T.H. 60) - WEST GAP

CROSS SECTIONS
500TH AVE.
STA. 92+00.000 - 93+00.000

SHEET
X182
OF
X229

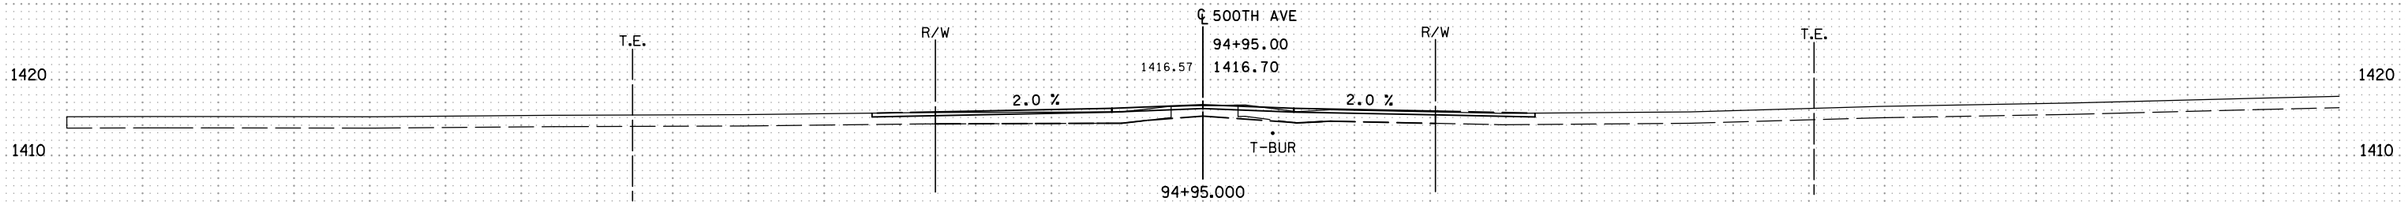

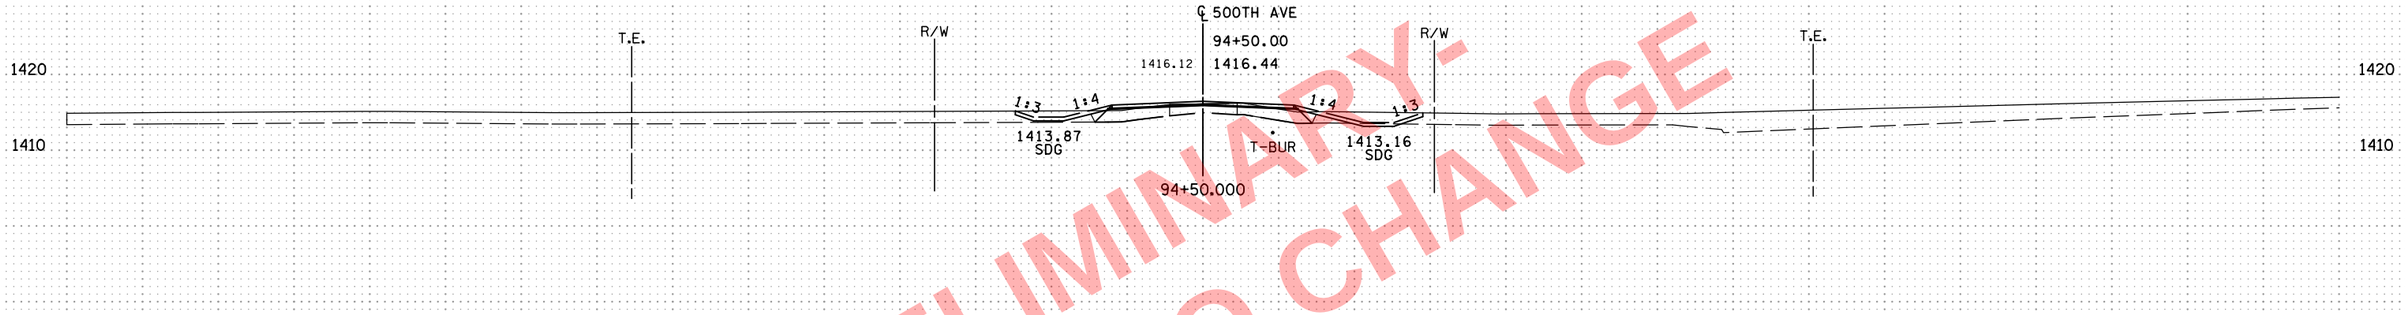

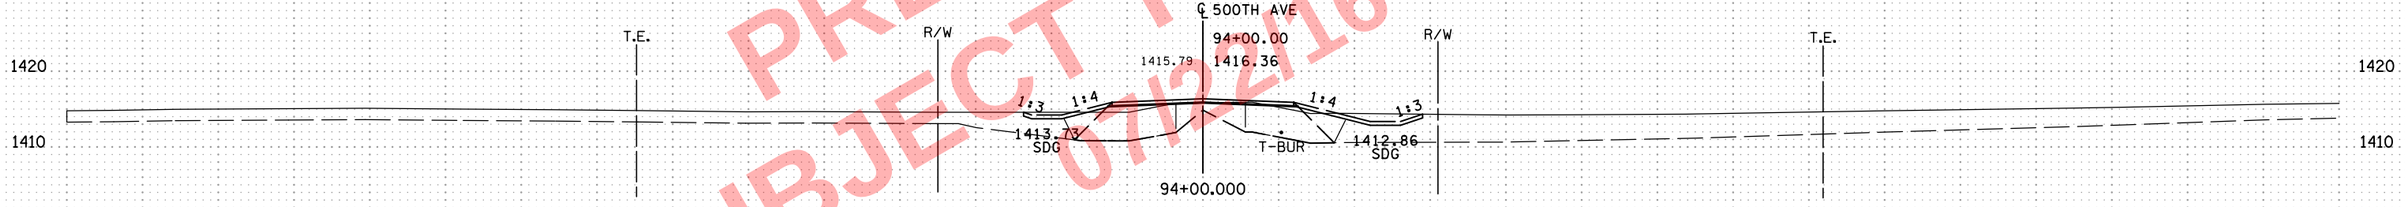

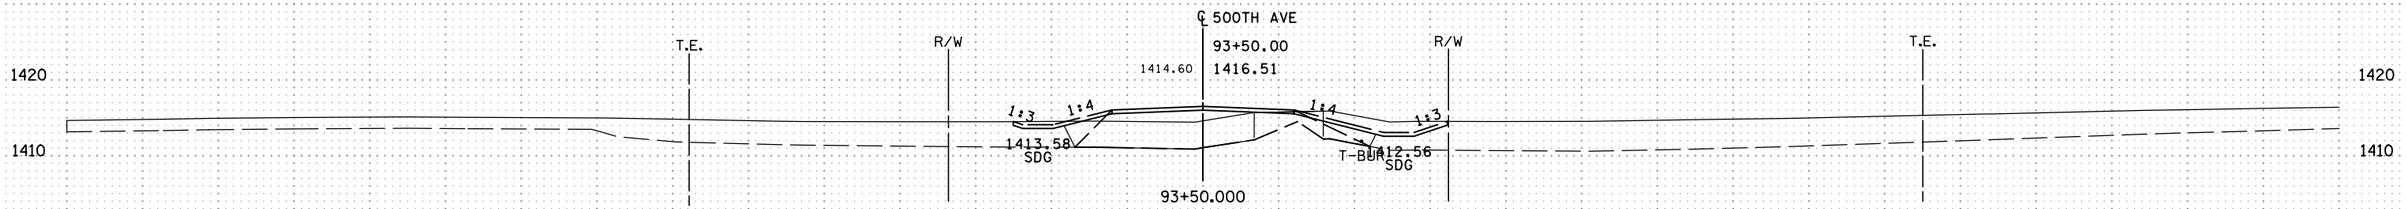

PRELIMINARY-
SUBJECT TO CHANGE
07/22/16

150 100 50 0 50 100 150

NO	DATE	DWN	DES	CKD	REVISION
0	10/07/16	HGO	HGO	BDB	INITIAL RELEASE FOR CONSTRUCTION

...\cd170369_xp_500THAVE.dgn

8:10:18 AM
7/22/2016
c:\pw_working\projectwise\sbarnett\dms34519\cd170369_xp_500THAVE.dgn

ALLIANT ENGINEERING
233 Park Ave S, Ste 300
Minneapolis, MN 55415
612.758.3080 MAIN
612.758.3099 FAX
www.alliant-inc.com

S.P. 1703-69 (T.H. 60) - WEST GAP

CROSS SECTIONS
500TH AVE.
STA. 93+50.000 - 94+95.000

SHEET X183 OF X229

PRELIMINARY-
SUBJECT TO CHANGE
07/22/16

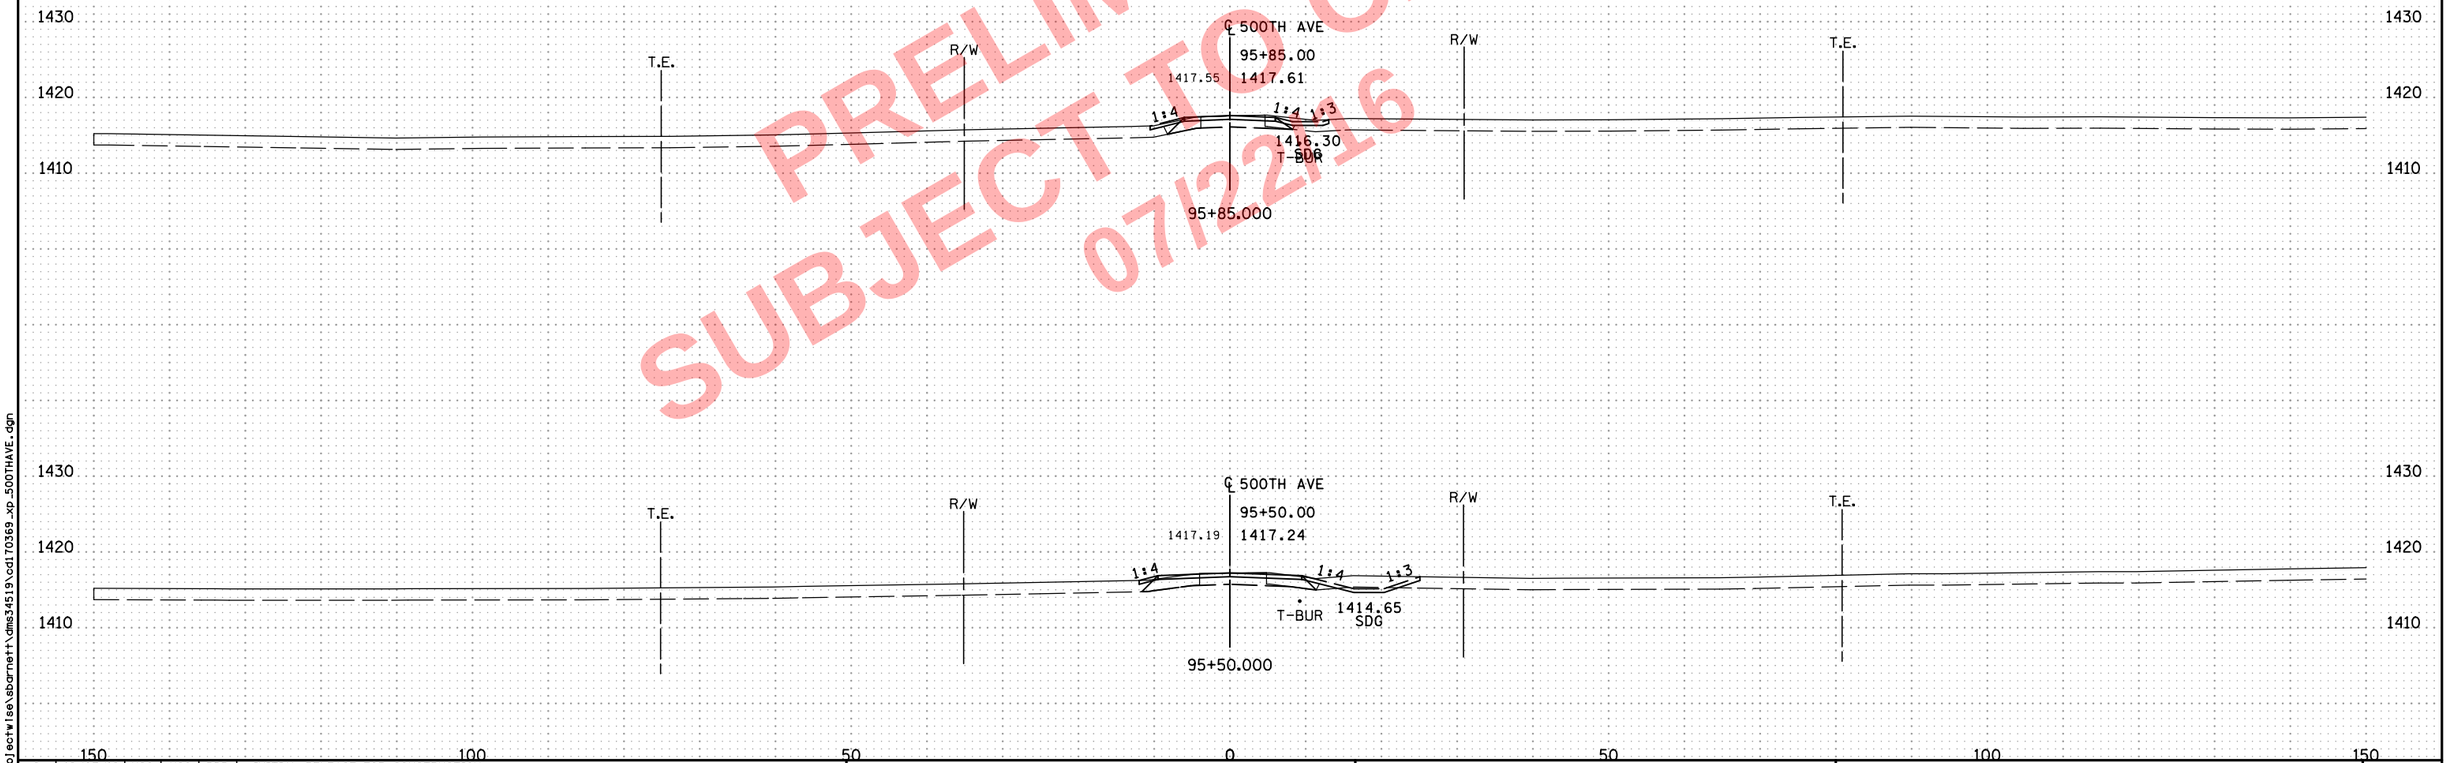

NO	DATE	DWN	DES	CKD	REVISION
0	10/07/16	HGO	HGO	BDB	INITIAL RELEASE FOR CONSTRUCTION

...\cd170369_xp_500THAVE.dgn

ALLIANT ENGINEERING
233 Park Ave S, Ste 300
Minneapolis, MN 55415
612.758.3080 MAIN
612.758.3099 FAX
www.alliant-inc.com

S.P. 1703-69 (T.H. 60) - WEST GAP

CROSS SECTIONS
500TH AVE.
STA. 95+50.000 - 95+85.000

SHEET X184 OF X229

8:10:19 AM
7/22/2016
c:\pw_working\projectwise\sbarnett\dms34519\cd170369_xp_500THAVE.dgn

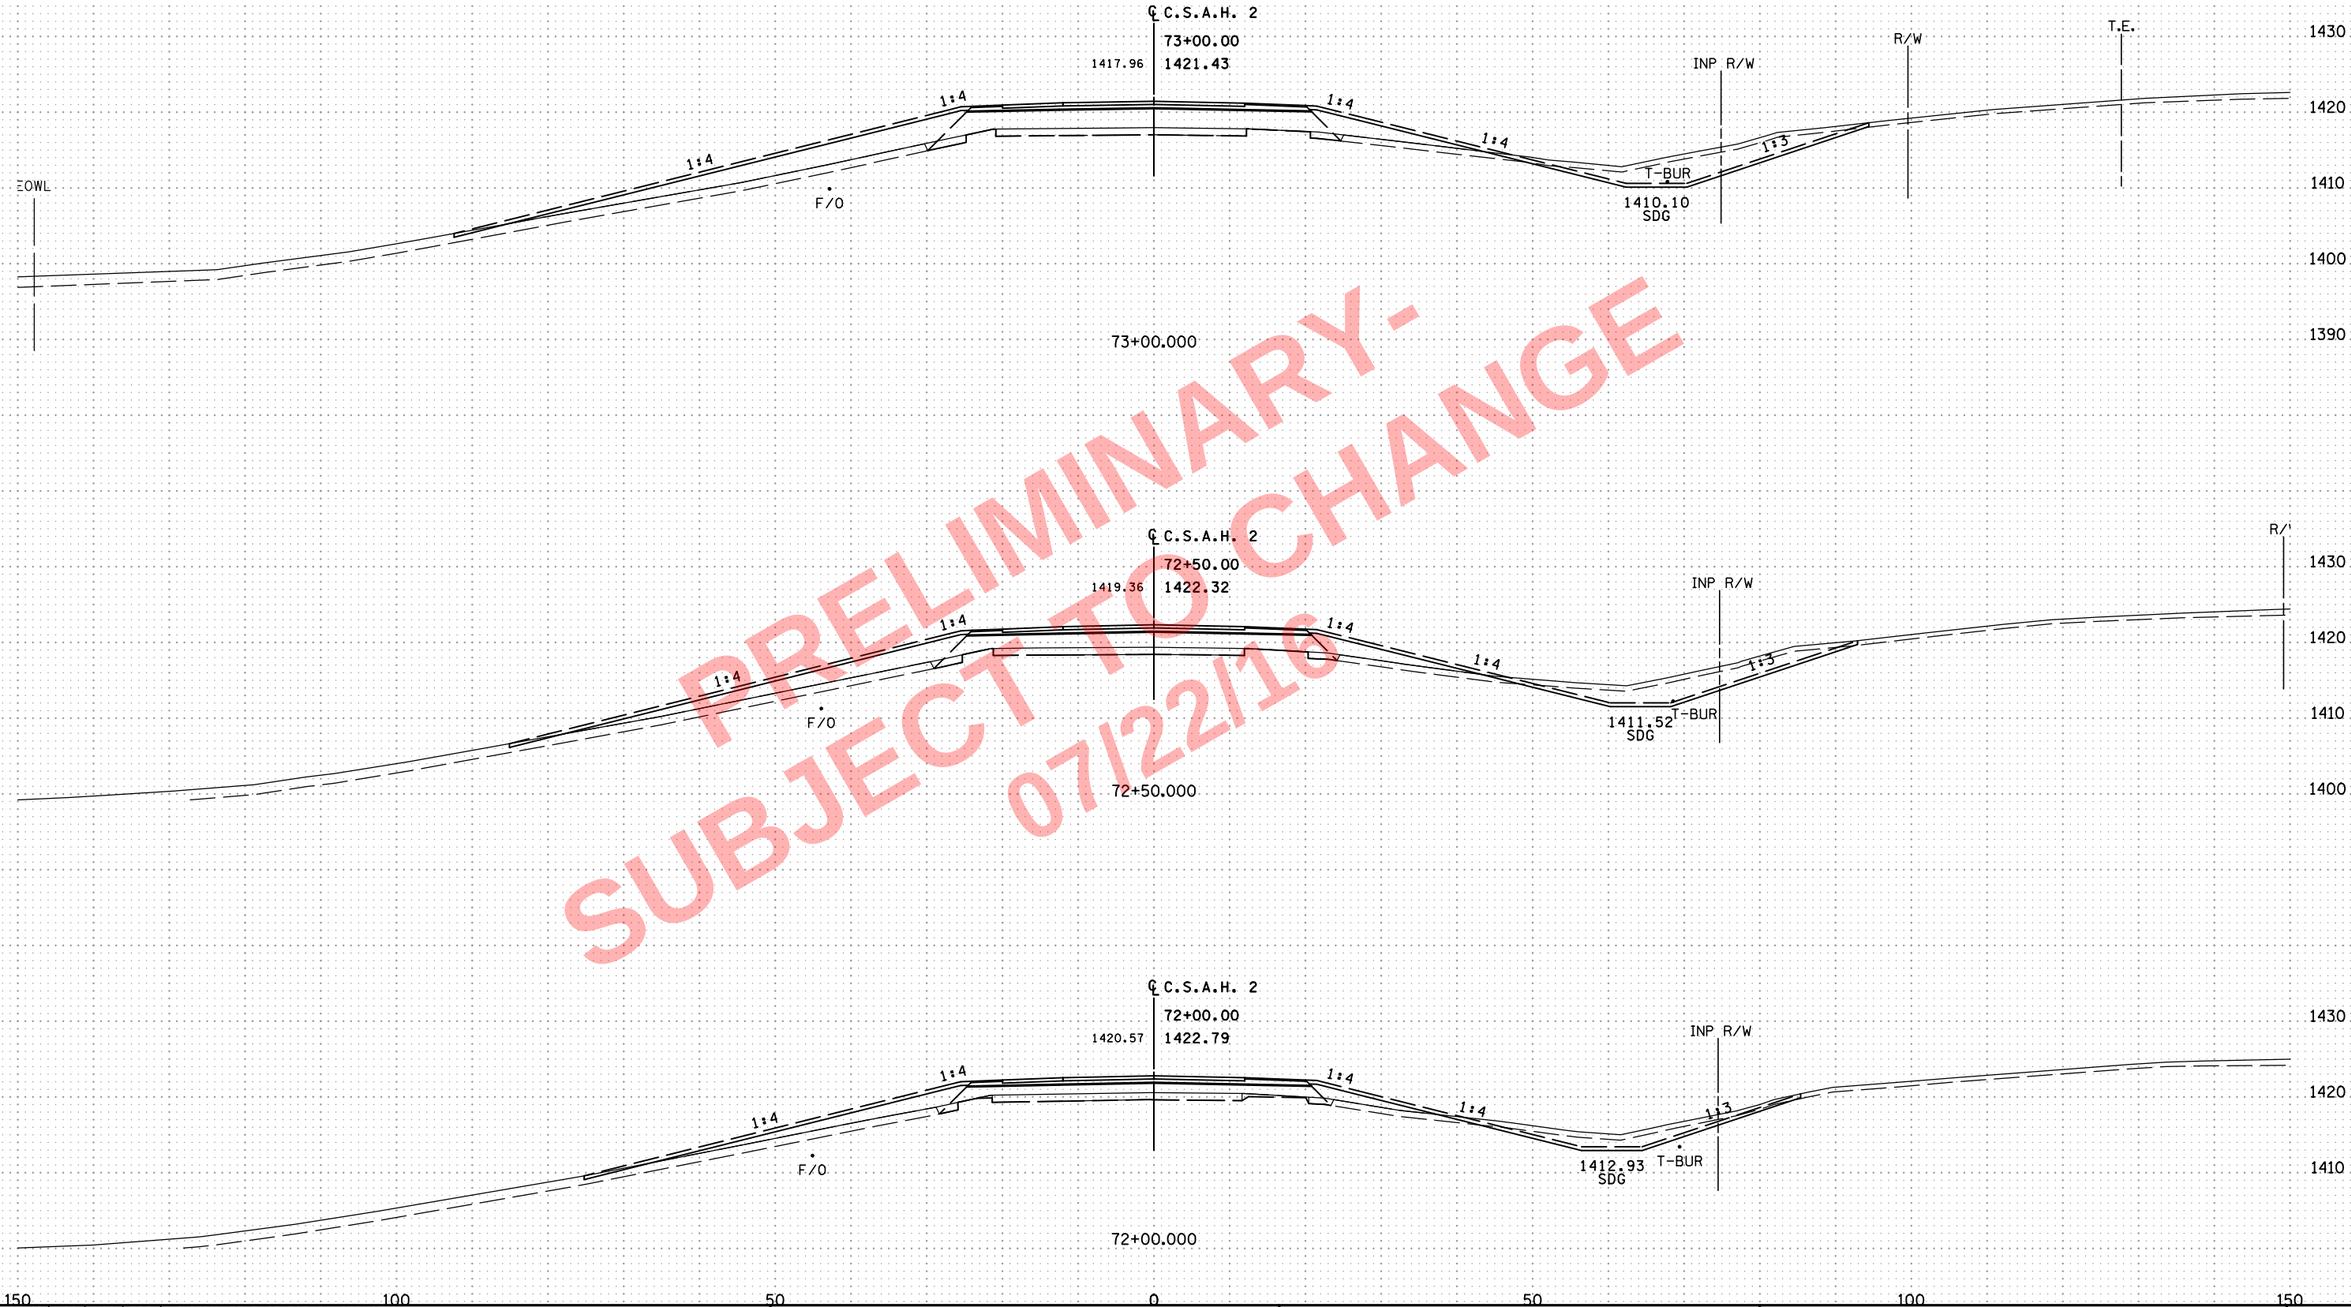

PRELIMINARY-
SUBJECT TO CHANGE
07/22/16

NO	DATE	DWN	DES	CKD	REVISION
0	10/07/16	HGO	HGO	BDB	INITIAL RELEASE FOR CONSTRUCTION

...\cd170369_xp_CSAH2.dgn

8:10:32 AM
7/22/2016
c:\pw_working\projectwise\sbarnett\dms34519\cd170369_xp_CSAH2.dgn

ALLIANT ENGINEERING
233 Park Ave S, Ste 300
Minneapolis, MN 55415
612.758.3080 MAIN
612.758.3099 FAX
www.alliant-inc.com

S.P. 1703-69 (T.H. 60) - WEST GAP

CROSS SECTIONS
C.S.A.H. 2
STA. 72+00.000 - 73+00.000

SHEET
X185
OF
X229

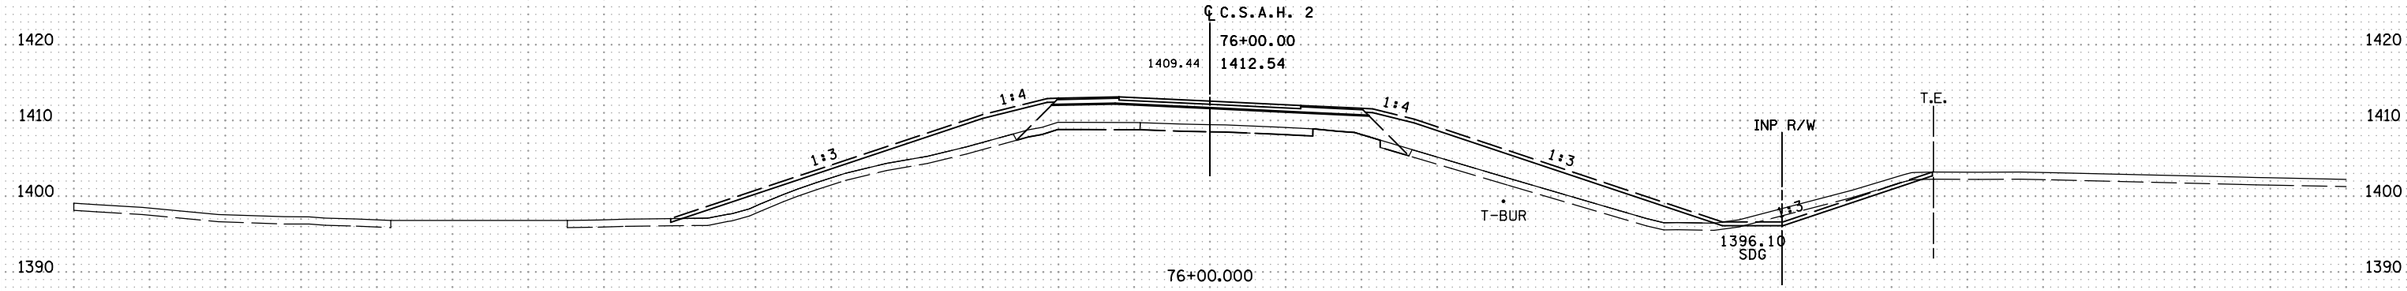

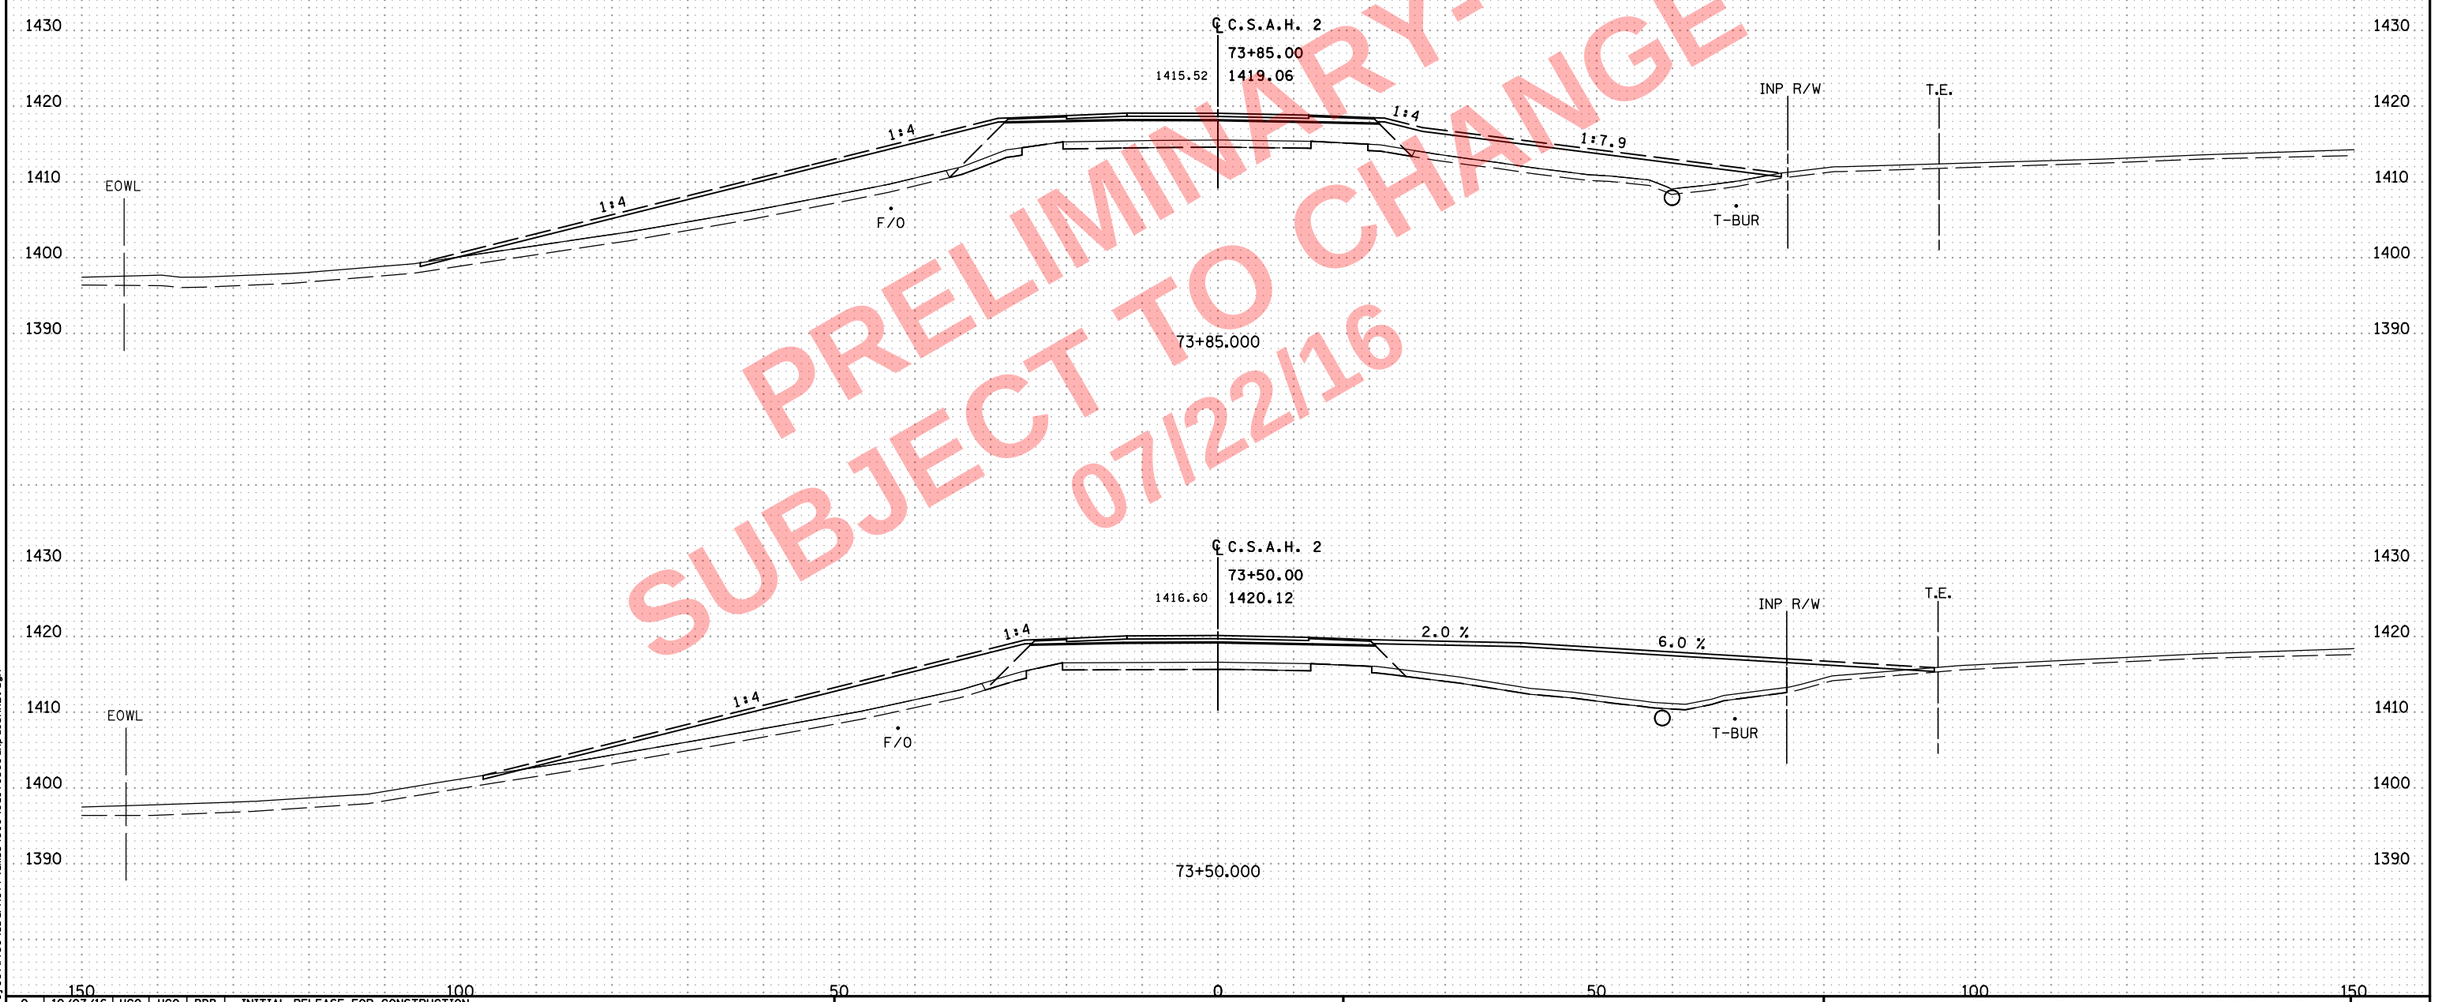

PRELIMINARY - SUBJECT TO CHANGE 07/22/16

NO	DATE	DWN	DES	CKD	REVISION
0	10/07/16	HGO	HGO	BDB	INITIAL RELEASE FOR CONSTRUCTION

...\cd170369_xp_CSAH2.dgn

8:10:35 AM
7/22/2016
c:\pw_work\ng\projectwise\sbarnett\dms34519\cd170369_xp_CSAH2.dgn

ALLIANT ENGINEERING
233 Park Ave S, Ste 300
Minneapolis, MN 55415
612.758.3080 MAIN
612.758.3099 FAX
www.alliant-inc.com

S.P. 1703-69 (T.H. 60) - WEST GAP

CROSS SECTIONS
C.S.A.H. 2
STA. 73+50.000 - 76+00.000

SHEET
X186
OF
X229

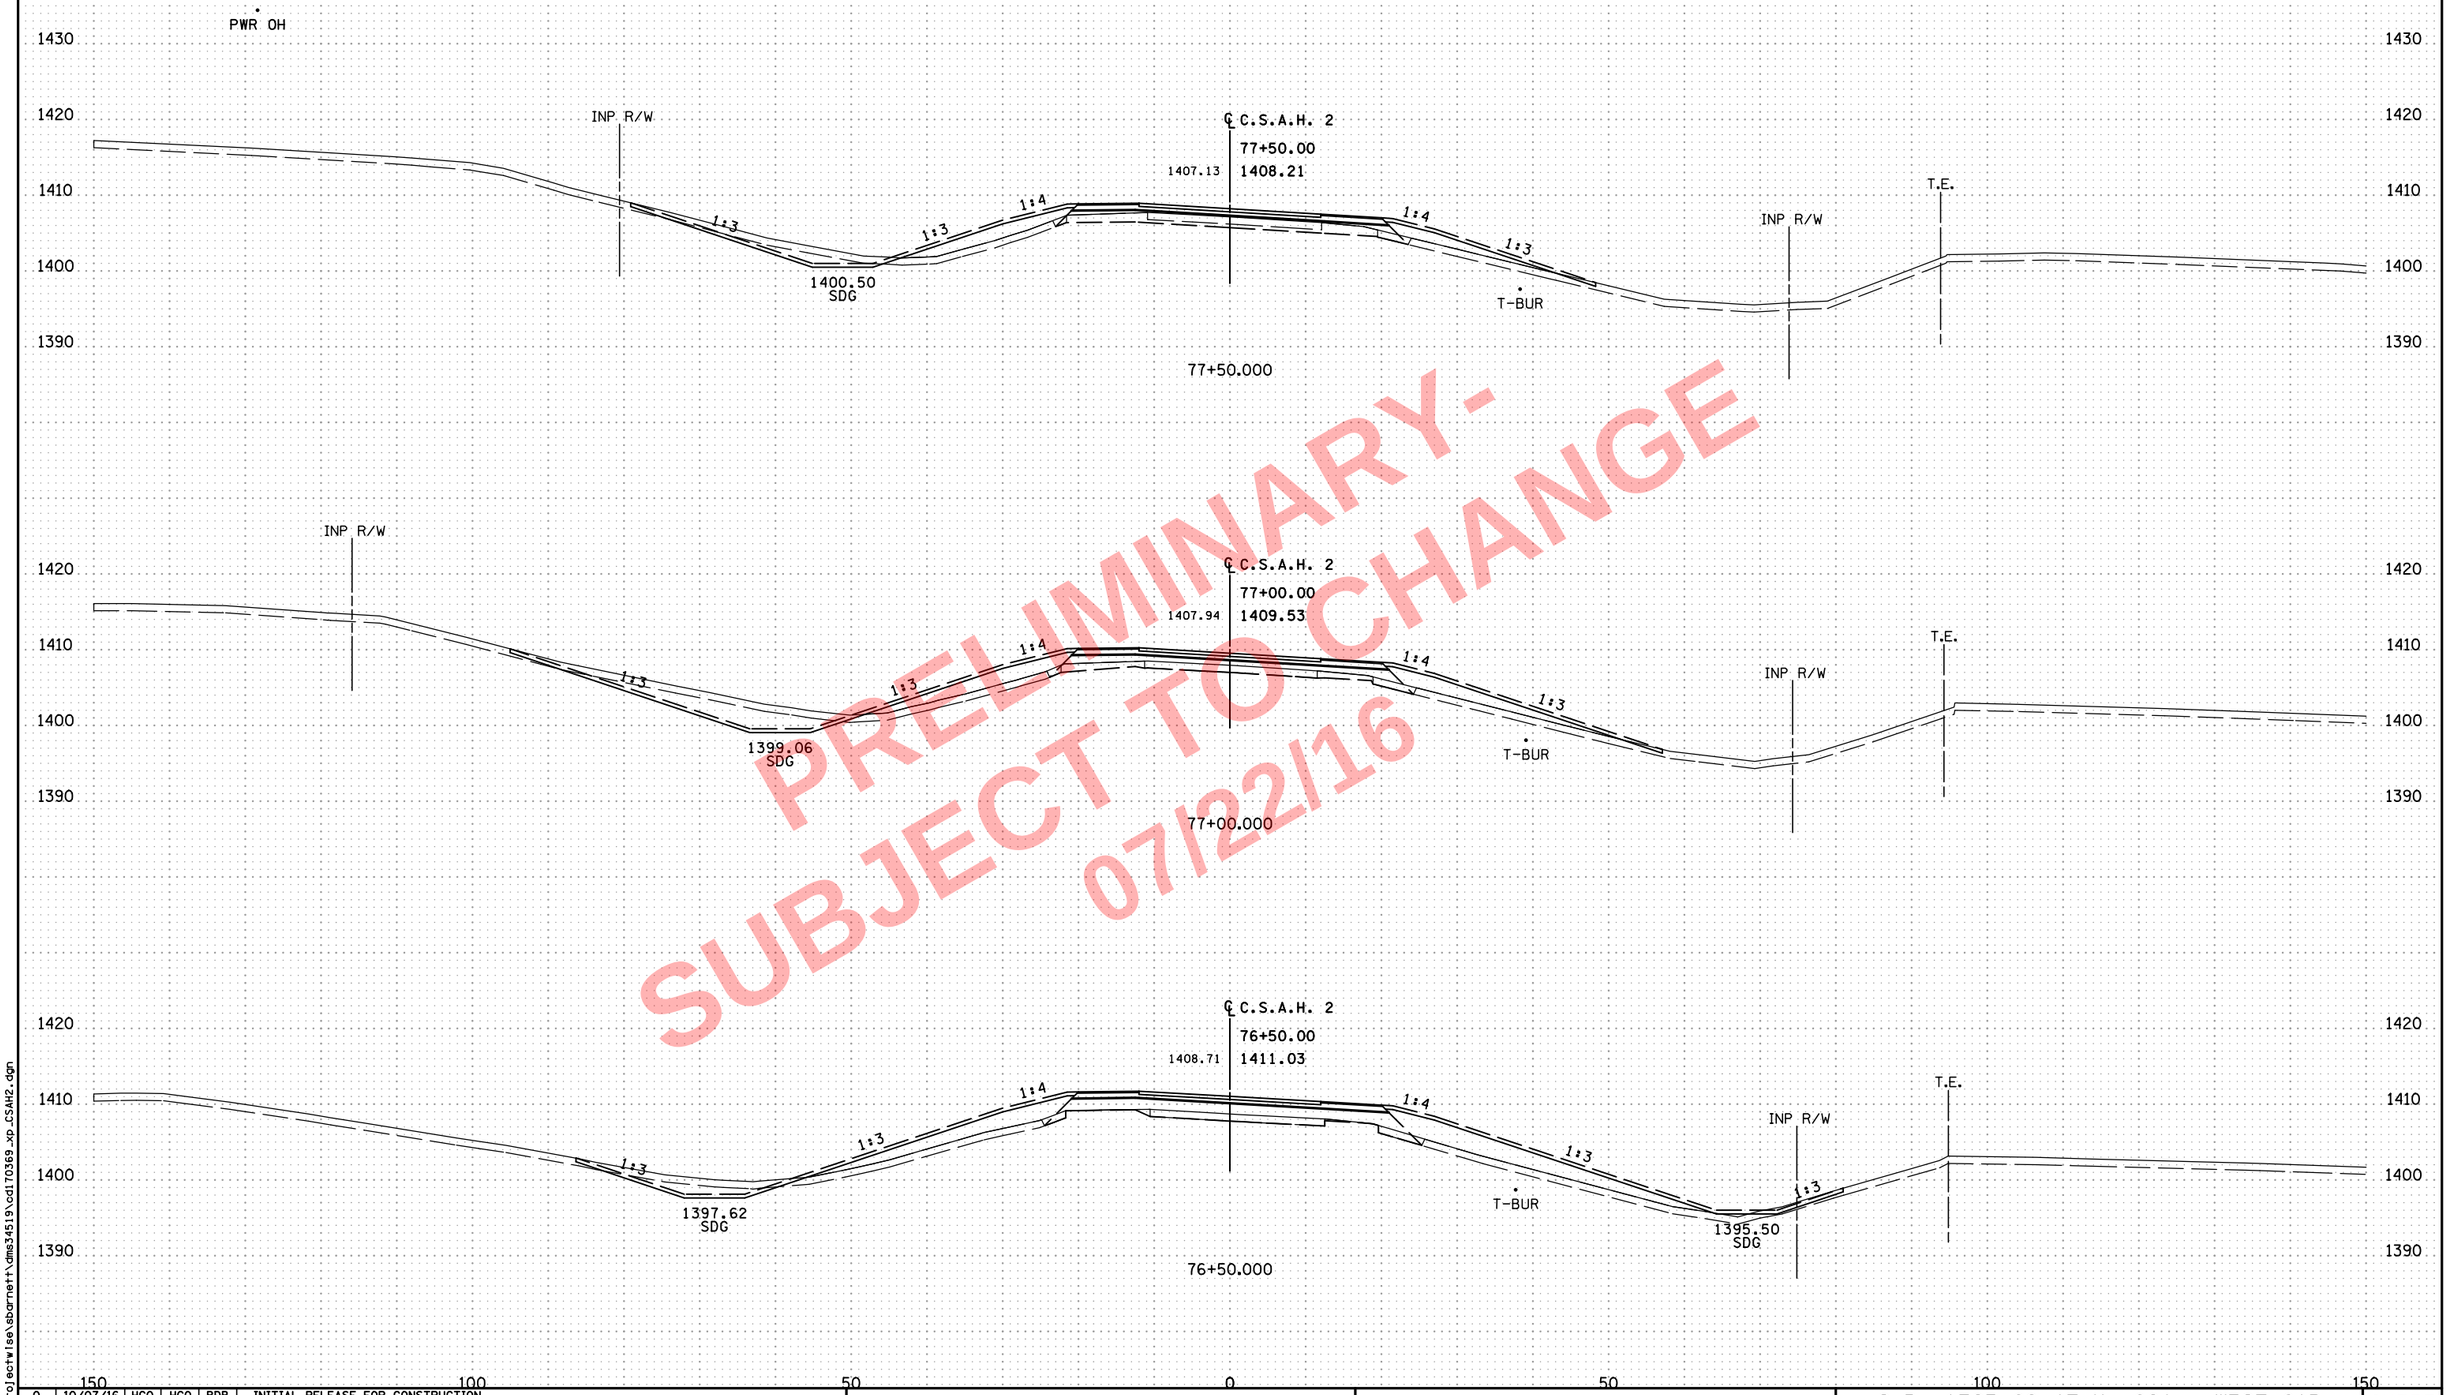

PRELIMINARY-
SUBJECT TO CHANGE
07/22/16

NO	DATE	DWN	DES	CKD	REVISION
0	10/07/16	HGO	HGO	BDB	INITIAL RELEASE FOR CONSTRUCTION

...\cd170369_xp_CSAH2.dgn

ALLIANT ENGINEERING
233 Park Ave S, Ste 300
Minneapolis, MN 55415
612.758.3080 MAIN
612.758.3099 FAX
www.alliant-inc.com

S.P. 1703-69 (T.H. 60) - WEST GAP

CROSS SECTIONS
C.S.A.H. 2
STA. 76+50.000 - 77+50.000

SHEET X187 OF X229

8:10:37 AM
7/22/2016
c:\pw_working\projectwise\sbarnett\dms34519\cd170369_xp_CSAH2.dgn

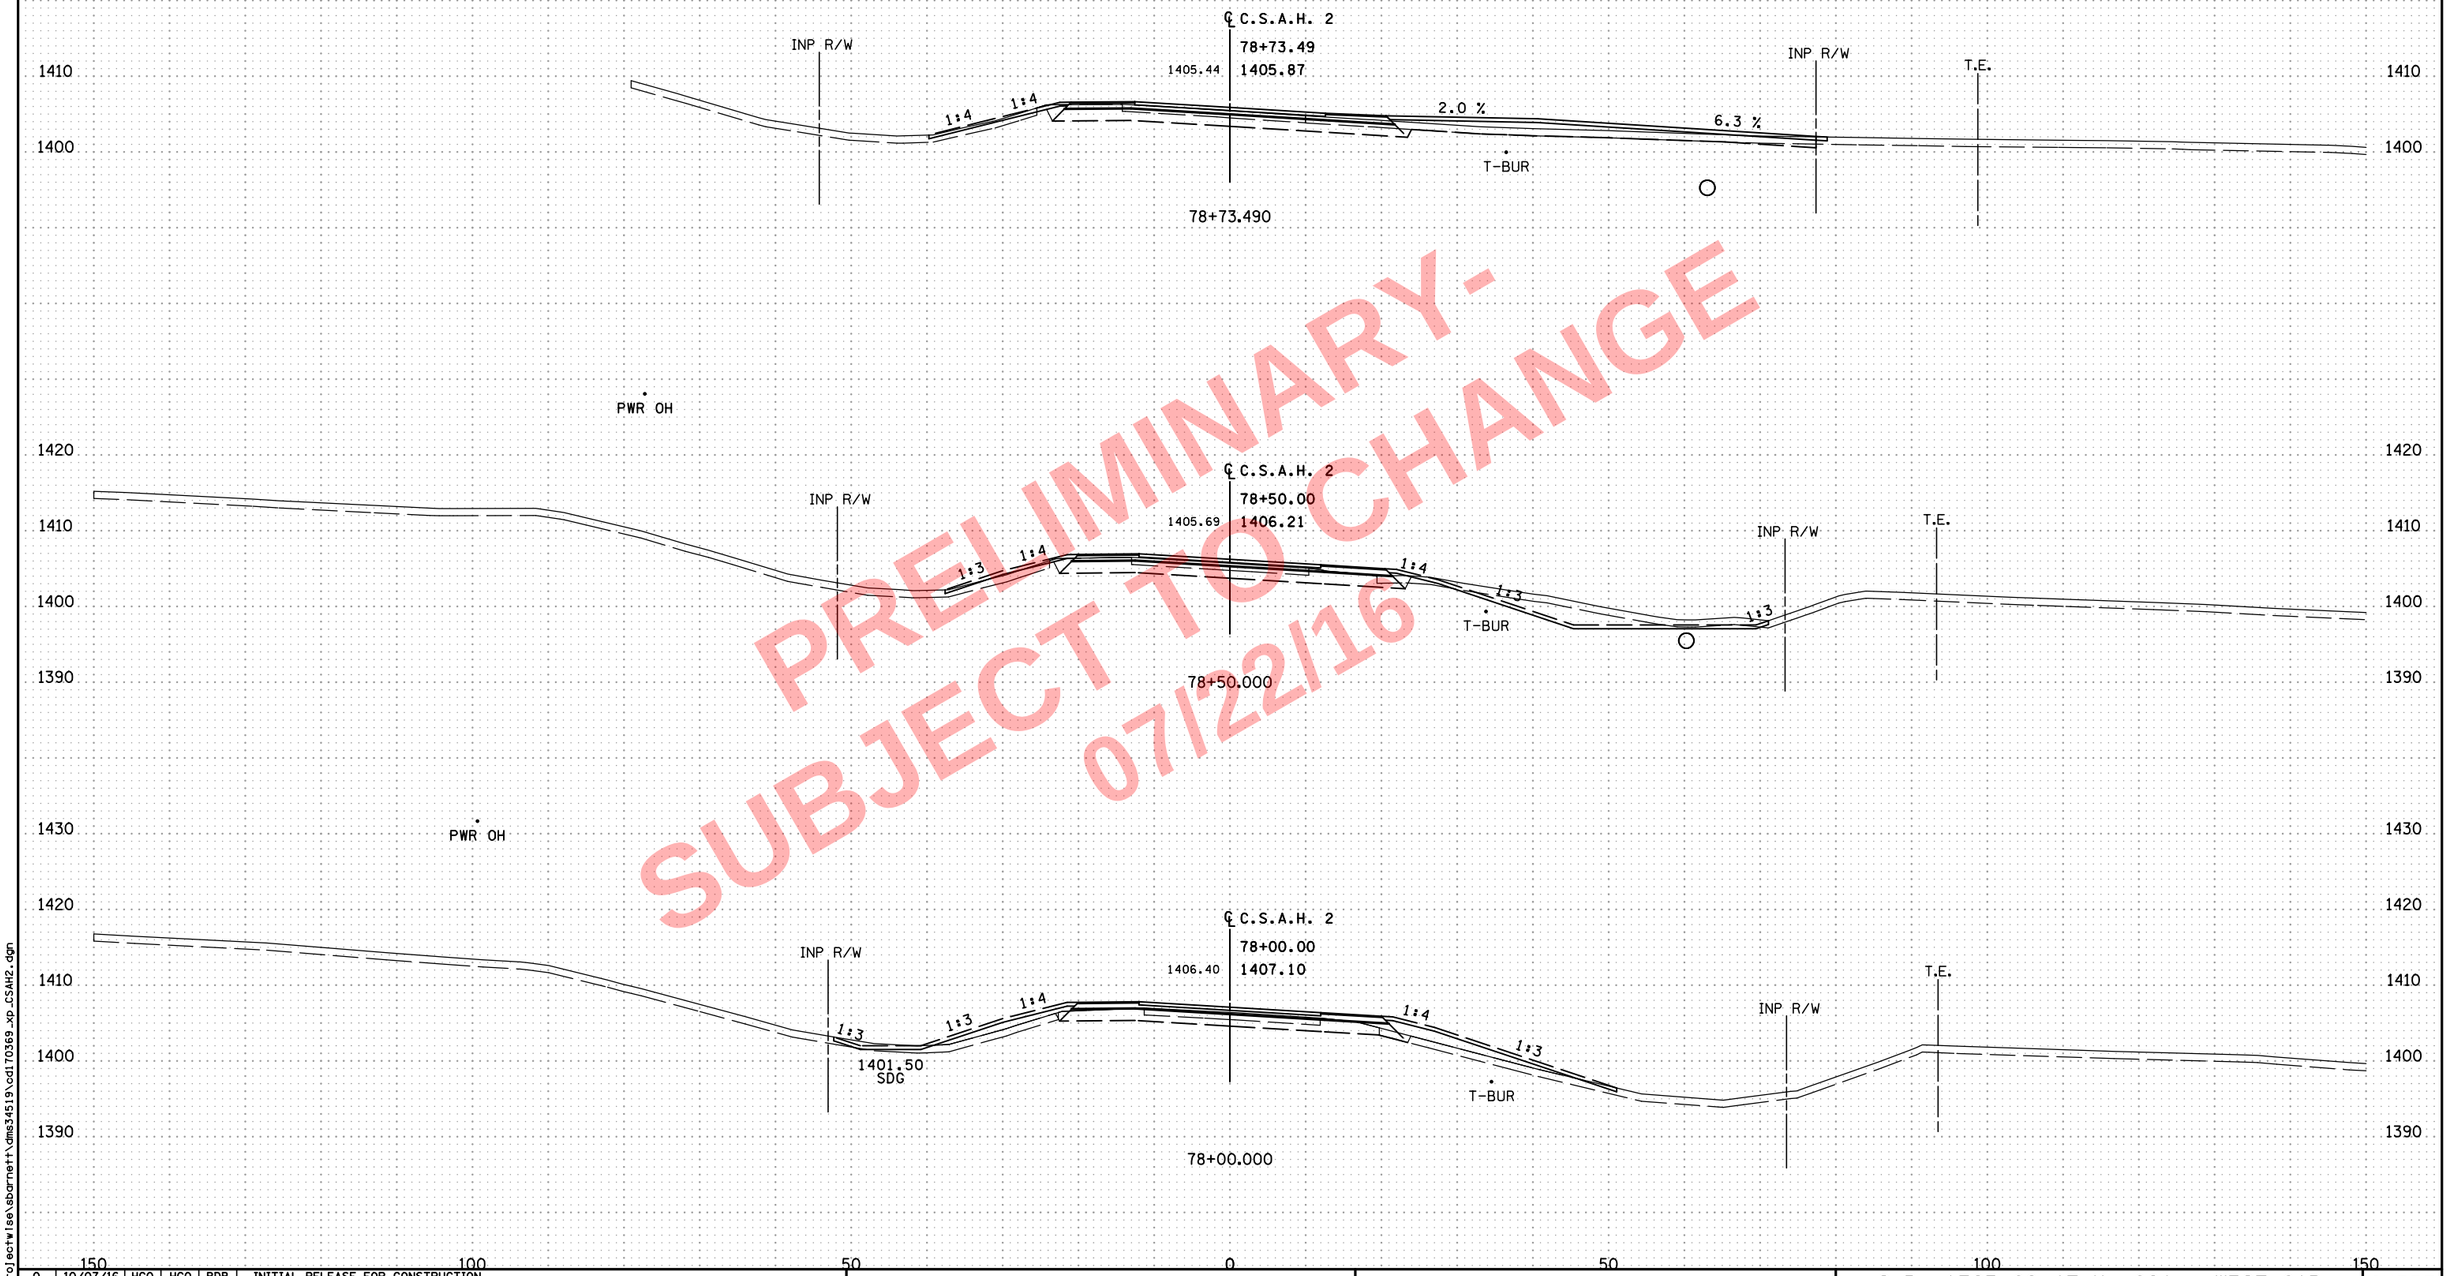

PRELIMINARY - SUBJECT TO CHANGE 07/22/16

NO	DATE	DWN	DES	CKD	REVISION
0	10/07/16	HGO	HGO	BDB	INITIAL RELEASE FOR CONSTRUCTION

...\cd170369_xp_CSAH2.dgn

8:10:40 AM
7/22/2016
c:\pw_working\projectwise\sbarnett\dms34519\cd170369_xp_CSAH2.dgn

ALLIANT ENGINEERING
233 Park Ave S, Ste 300
Minneapolis, MN 55415
612.758.3080 MAIN
612.758.3099 FAX
www.alliant-inc.com

S.P. 1703-69 (T.H. 60) - WEST GAP

CROSS SECTIONS
C.S.A.H. 2
STA. 78+00.000 - 78+73.490

SHEET X188 OF X229

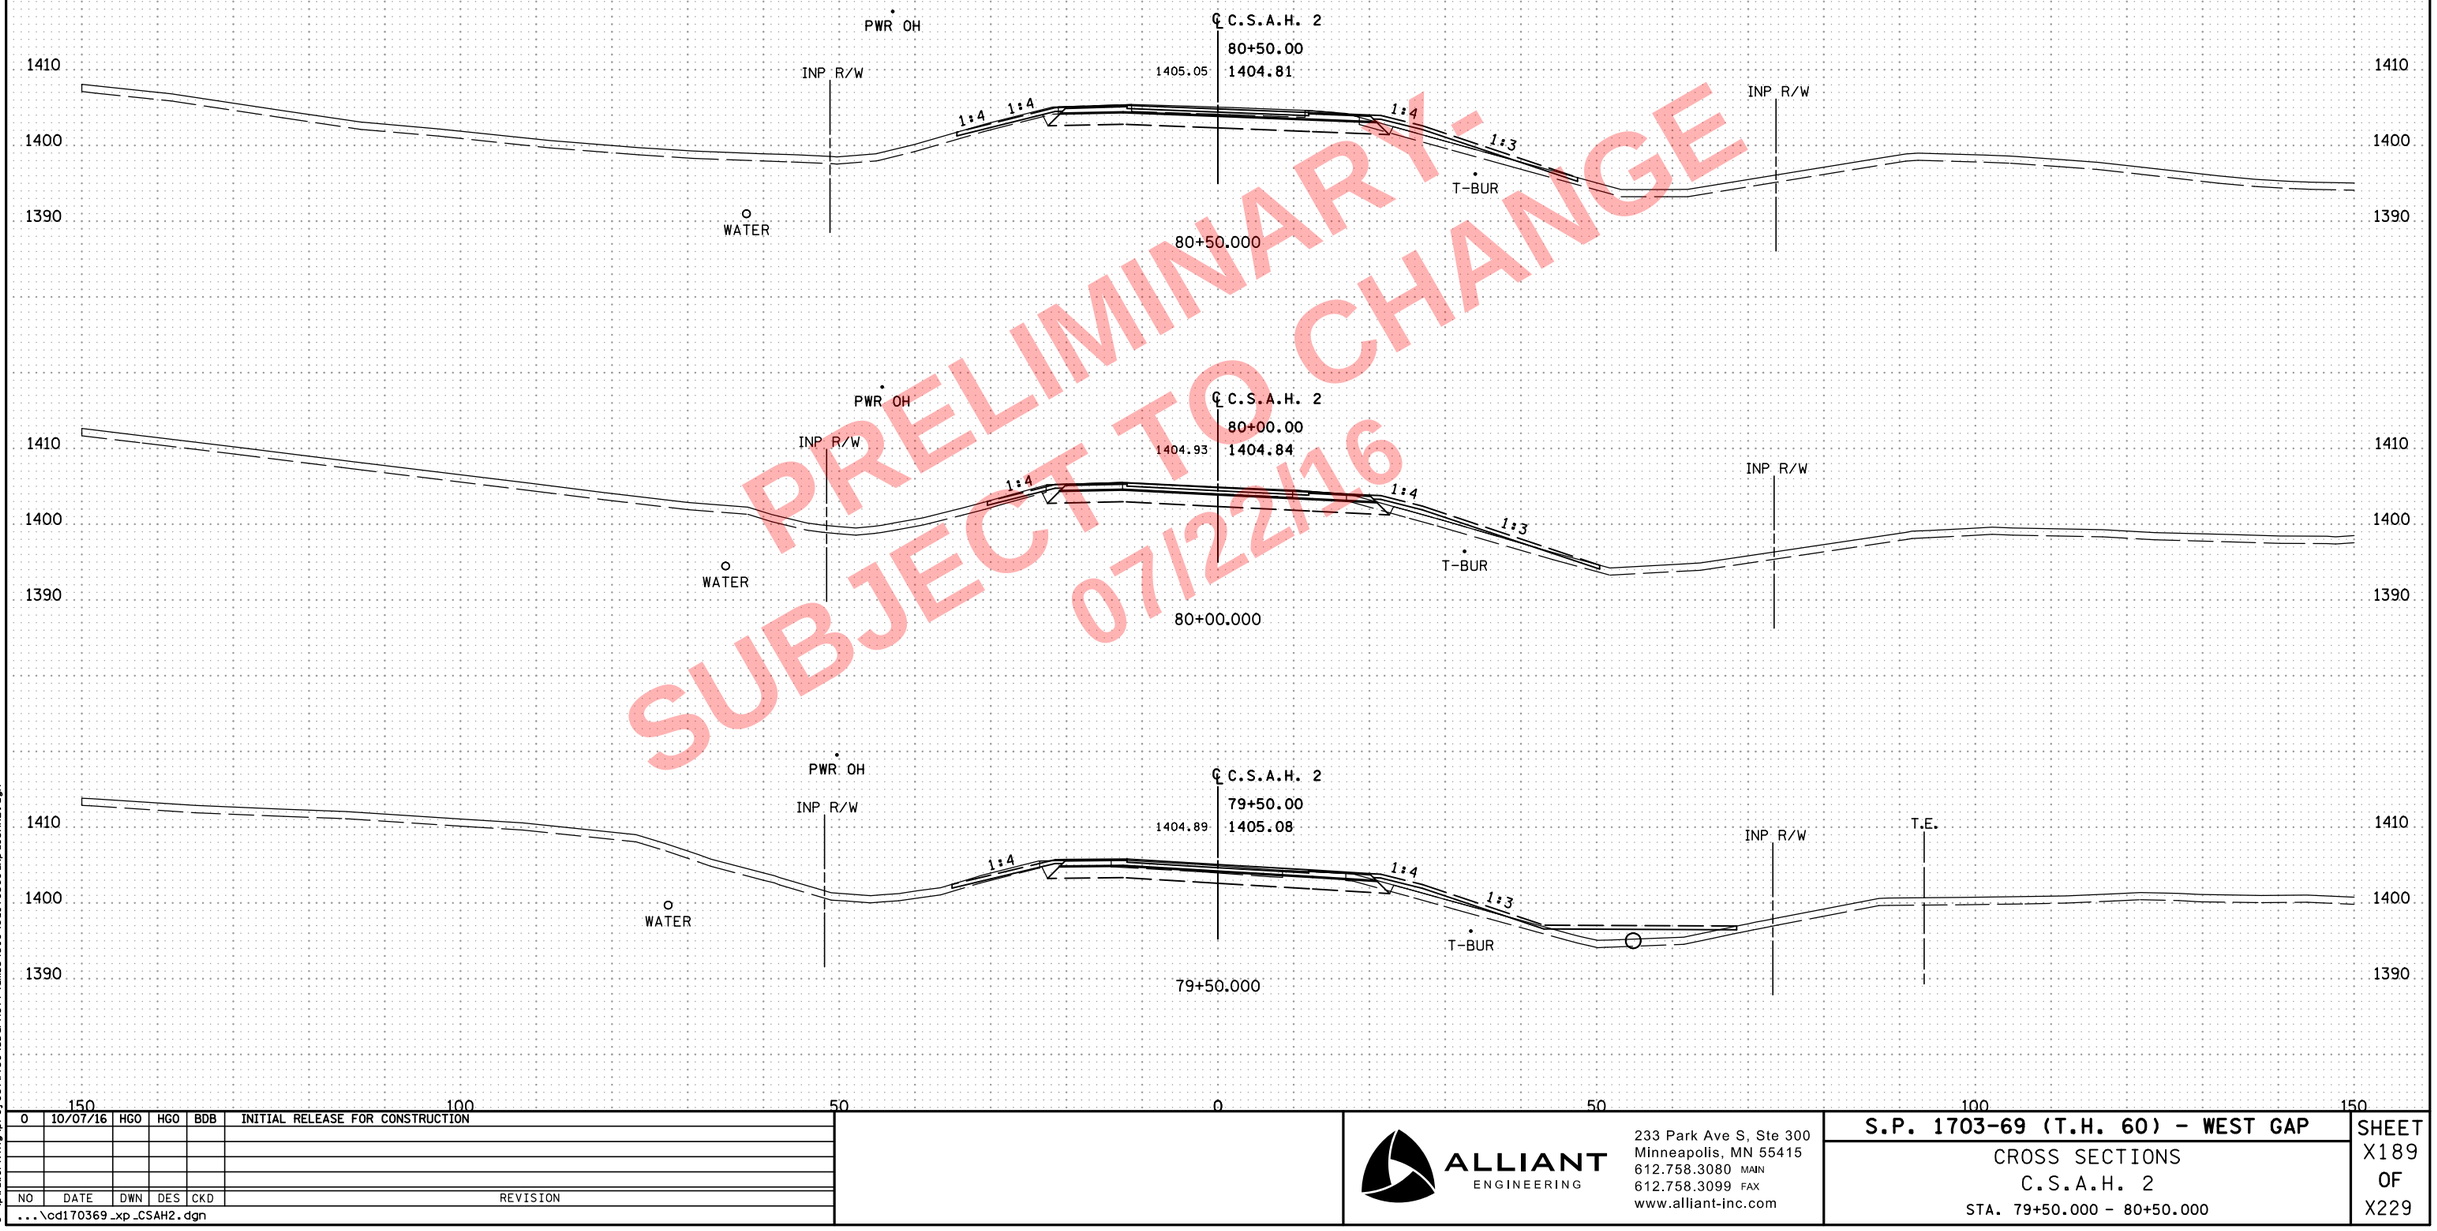

PRELIMINARY - SUBJECT TO CHANGE 07/22/16

NO	DATE	DWN	DES	CKD	REVISION
0	10/07/16	HGO	HGO	BDB	INITIAL RELEASE FOR CONSTRUCTION

...\cd170369_xp_CSAH2.dgn

8:10:41 AM
7/22/2016
c:\pw_working\projectwise\sbarnett\dms34519\cd170369_xp_CSAH2.dgn

ALLIANT ENGINEERING
233 Park Ave S, Ste 300
Minneapolis, MN 55415
612.758.3080 MAIN
612.758.3099 FAX
www.alliant-inc.com

S.P. 1703-69 (T.H. 60) - WEST GAP

CROSS SECTIONS
C.S.A.H. 2
STA. 79+50.000 - 80+50.000

SHEET
X189
OF
X229

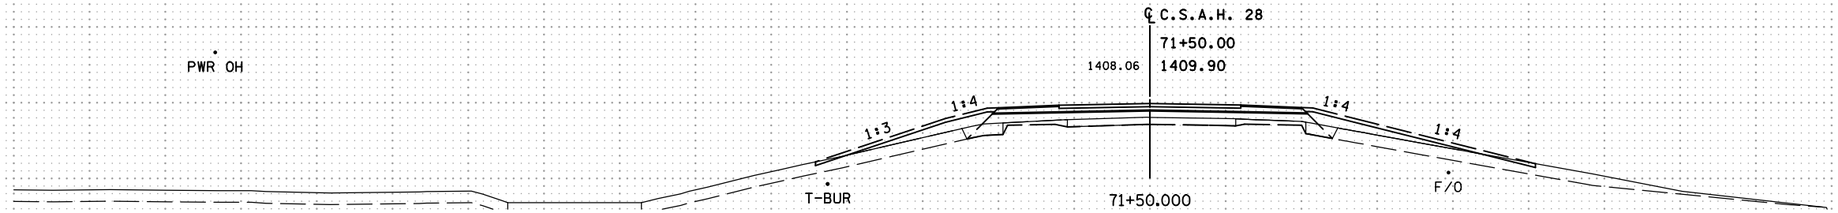

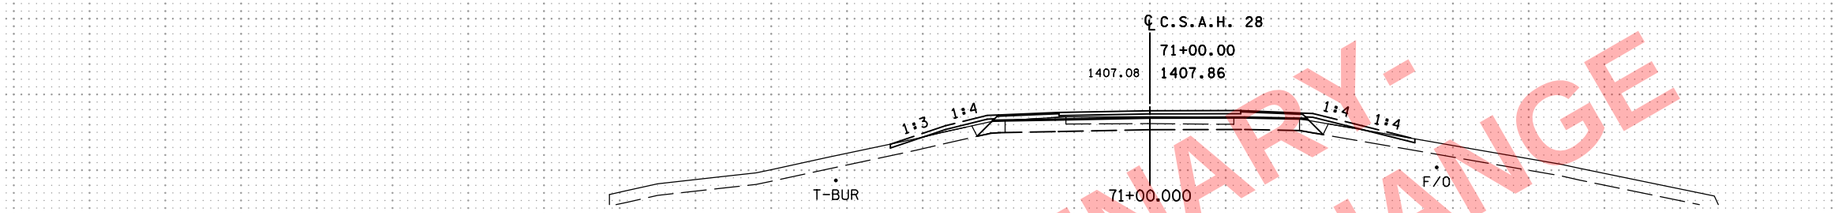

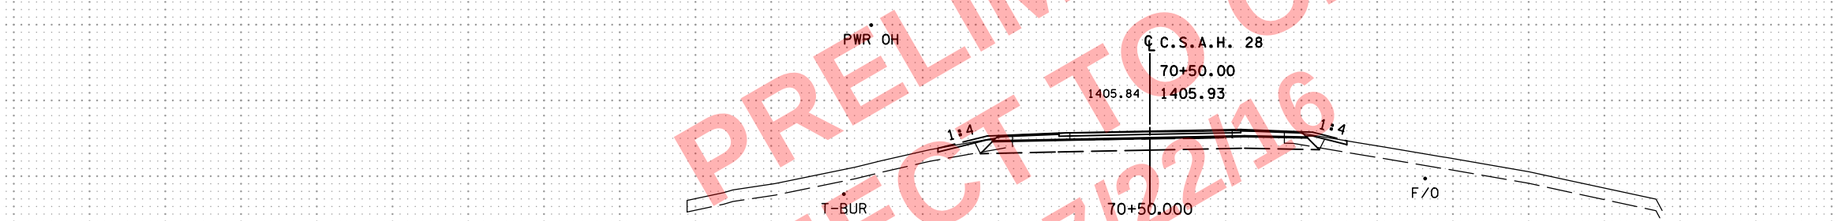

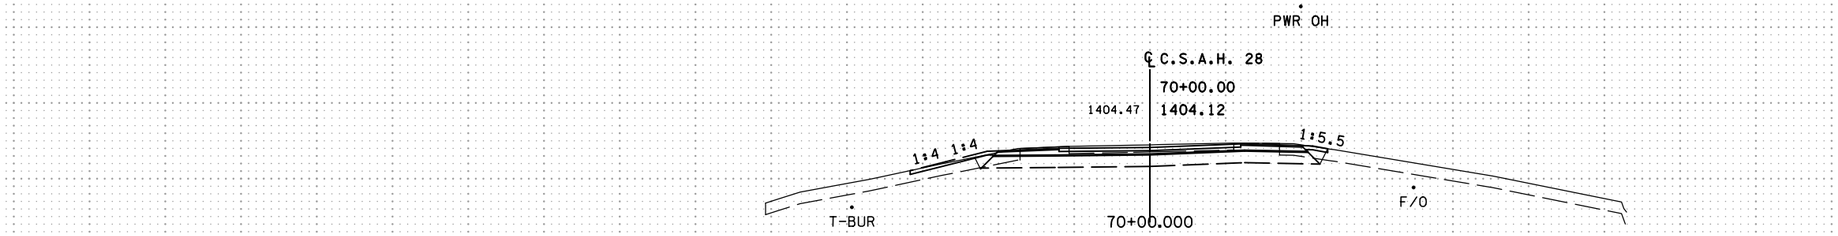

PRELIMINARY-
SUBJECT TO CHANGE
07/22/16

150 100 50 0 50 100 150

NO	DATE	DWN	DES	CKD	REVISION
0	10/07/16	HGO	HGO	BDB	INITIAL RELEASE FOR CONSTRUCTION

...\cd170369_xp_CSAH28.dgn

8:10:47 AM
7/22/2016
c:\pw_work\ng\projectwise\sbarnett\dms34519\cd170369_xp_CSAH28.dgn

ALLIANT ENGINEERING
233 Park Ave S, Ste 300
Minneapolis, MN 55415
612.758.3080 MAIN
612.758.3099 FAX
www.alliant-inc.com

S.P. 1703-69 (T.H. 60) - WEST GAP

CROSS SECTIONS
C.S.A.H. 28
STA. 70+00.000 - 71+50.000

SHEET X190 OF X229

PRELIMINARY-
SUBJECT TO CHANGE
07/22/16

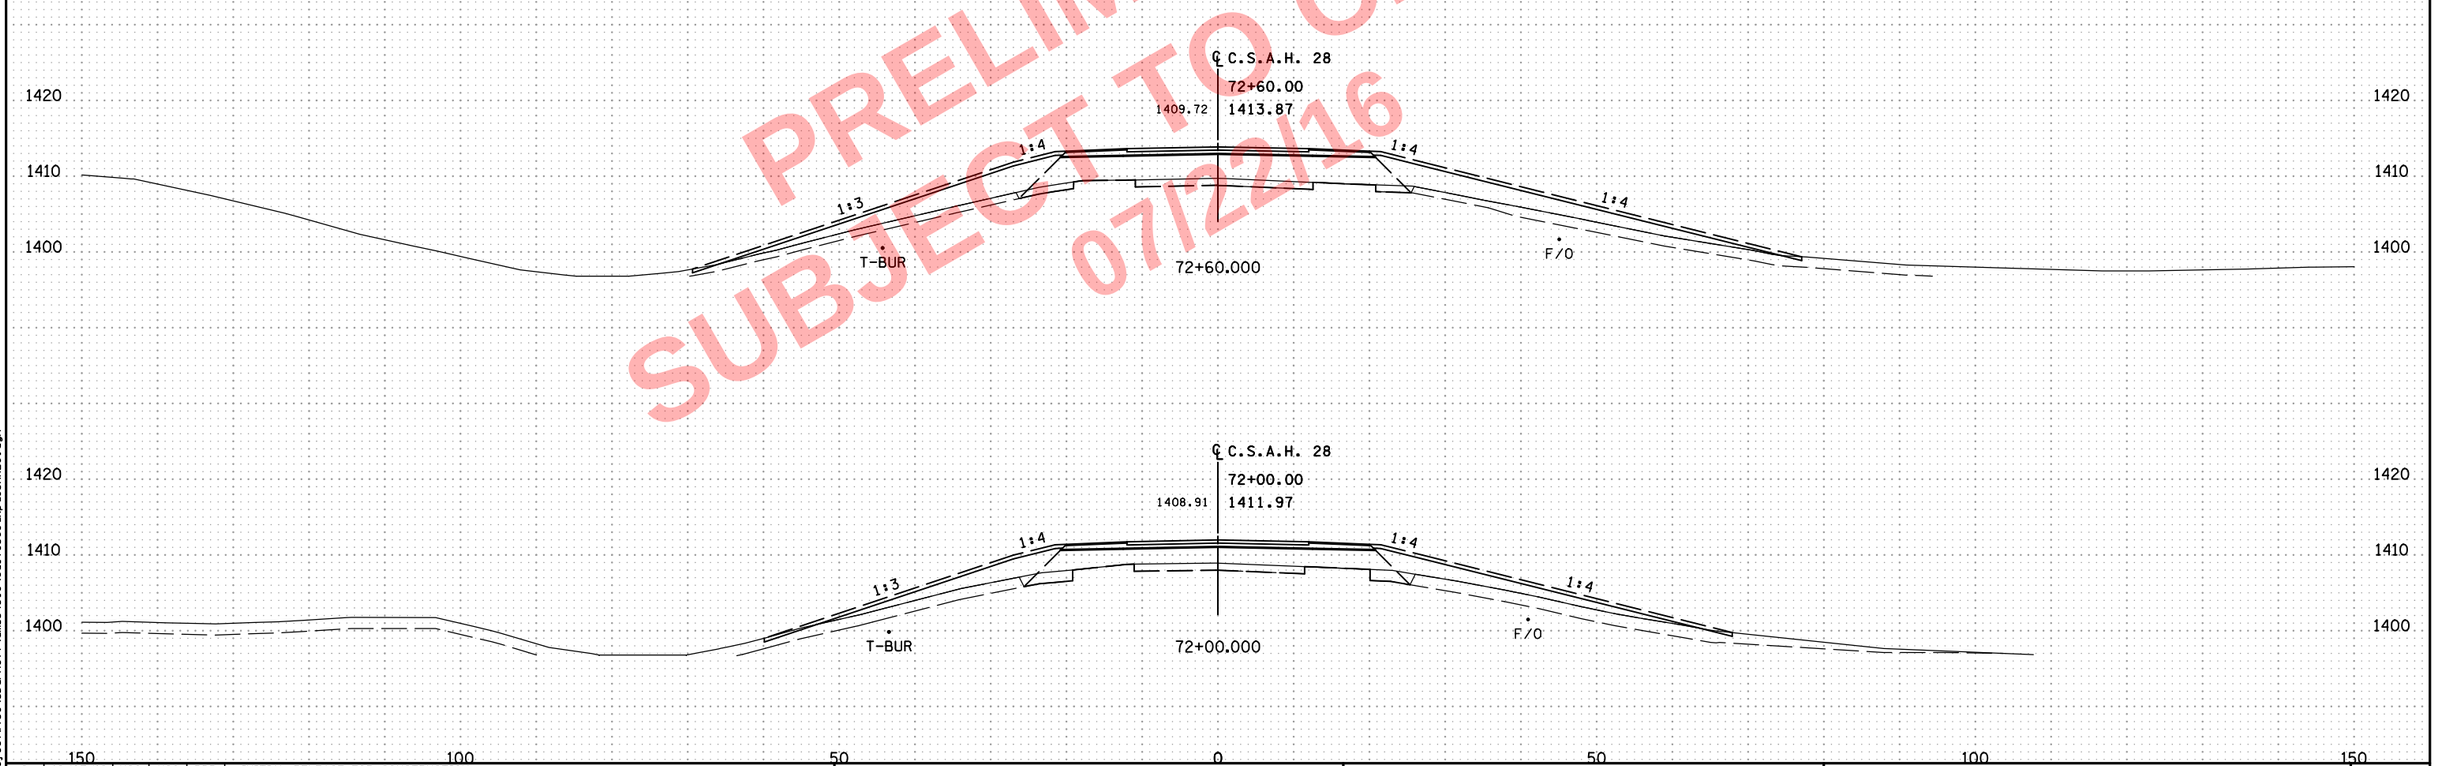

NO	DATE	DWN	DES	CKD	REVISION
0	10/07/16	HGO	HGO	BDB	INITIAL RELEASE FOR CONSTRUCTION

...\cd170369_xp_CSAH28.dgn

8:10:48 AM
7/22/2016
c:\pw_working\projectwise\sbarnett\dms34519\cd170369_xp_CSAH28.dgn

ALLIANT ENGINEERING
233 Park Ave S, Ste 300
Minneapolis, MN 55415
612.758.3080 MAIN
612.758.3099 FAX
www.alliant-inc.com

S.P. 1703-69 (T.H. 60) - WEST GAP

CROSS SECTIONS
C.S.A.H. 28
STA. 72+00.000 - 72+60.000

SHEET
X191
OF
X229

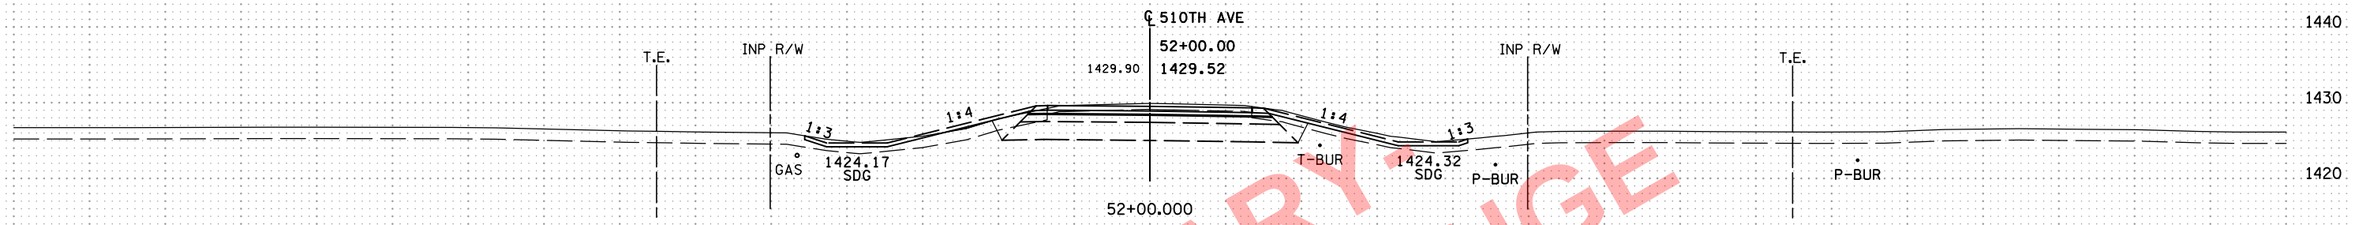

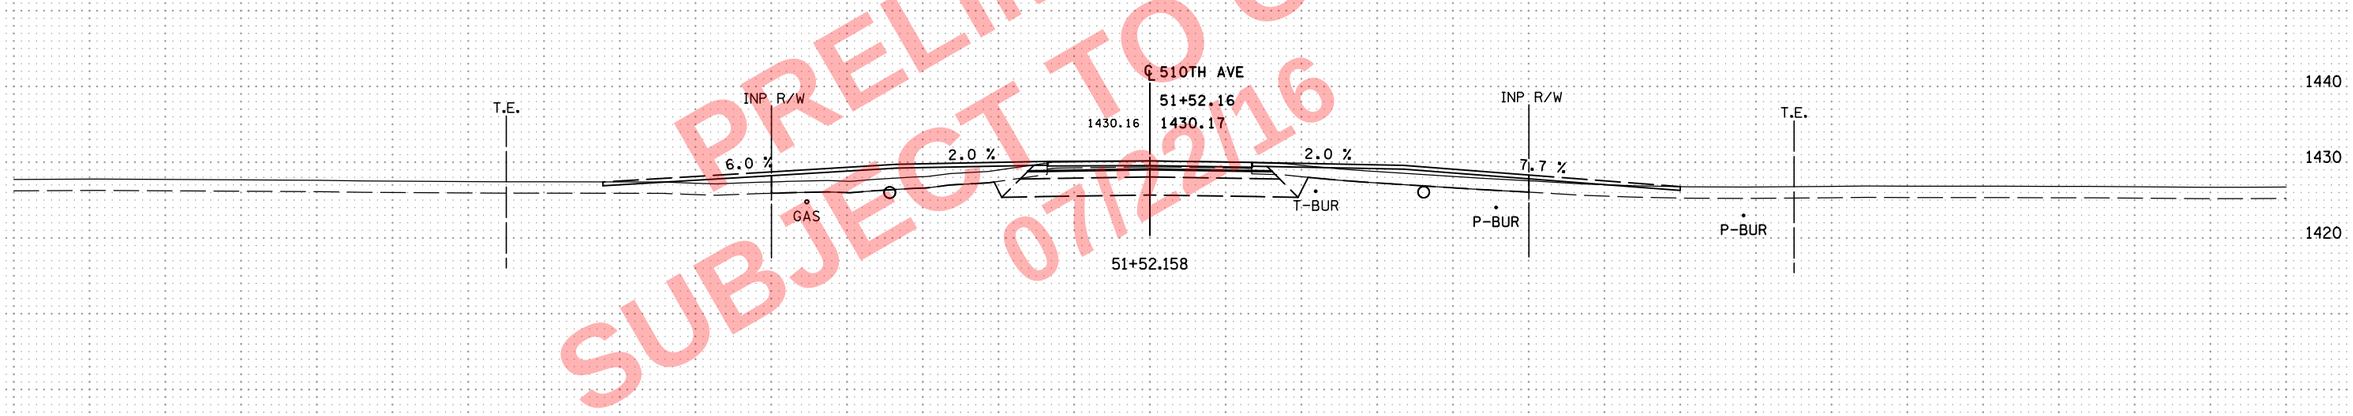

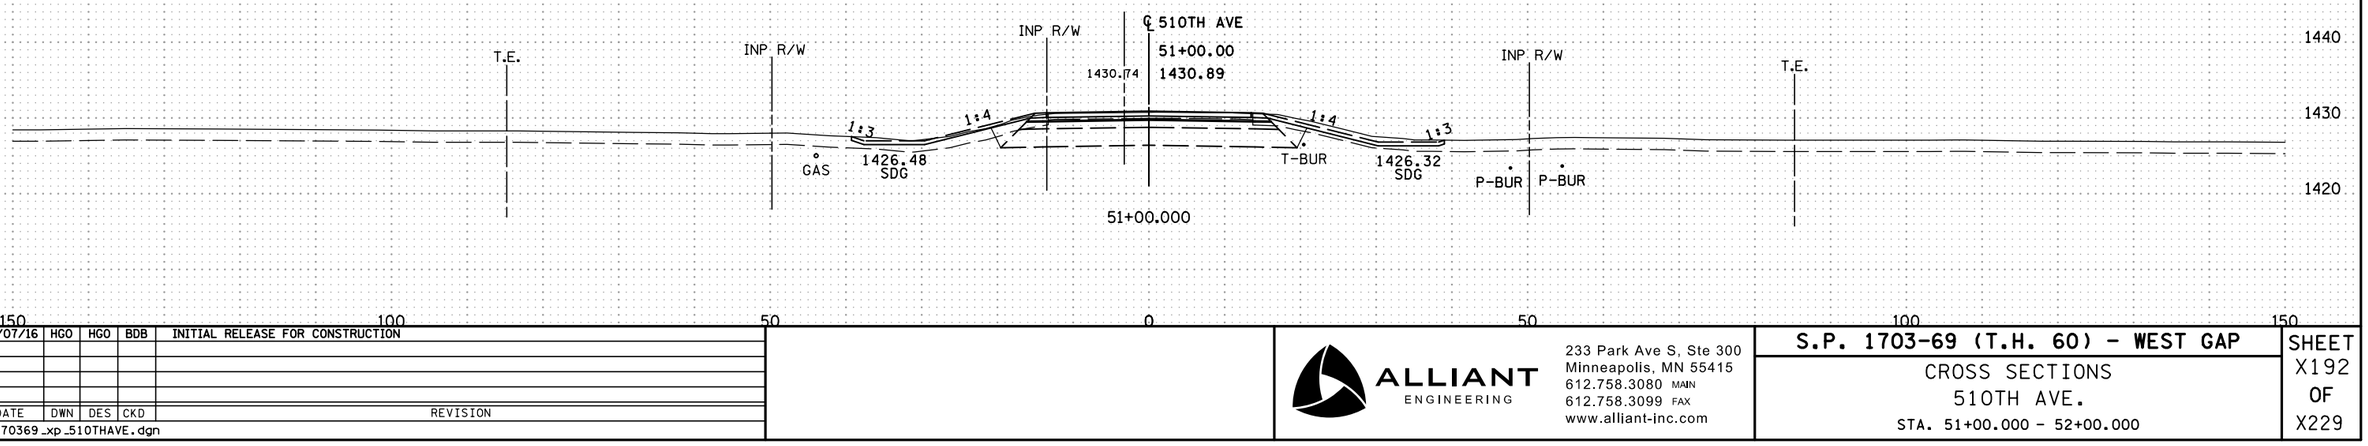

PRELIMINARY
SUBJECT TO CHANGE
07/22/16

NO	DATE	DWN	DES	CKD	REVISION
0	10/07/16	HGO	HGO	BDB	INITIAL RELEASE FOR CONSTRUCTION

...\cd170369_xp_510THAVE.dgn

8:10:55 AM
7/22/2016
c:\pw_working\projectwise\sbarnett\dms34519\cd170369_xp_510THAVE.dgn

ALLIANT ENGINEERING
233 Park Ave S, Ste 300
Minneapolis, MN 55415
612.758.3080 MAIN
612.758.3099 FAX
www.alliant-inc.com

S.P. 1703-69 (T.H. 60) - WEST GAP

CROSS SECTIONS
510TH AVE.
STA. 51+00.000 - 52+00.000

SHEET
X192
OF
X229

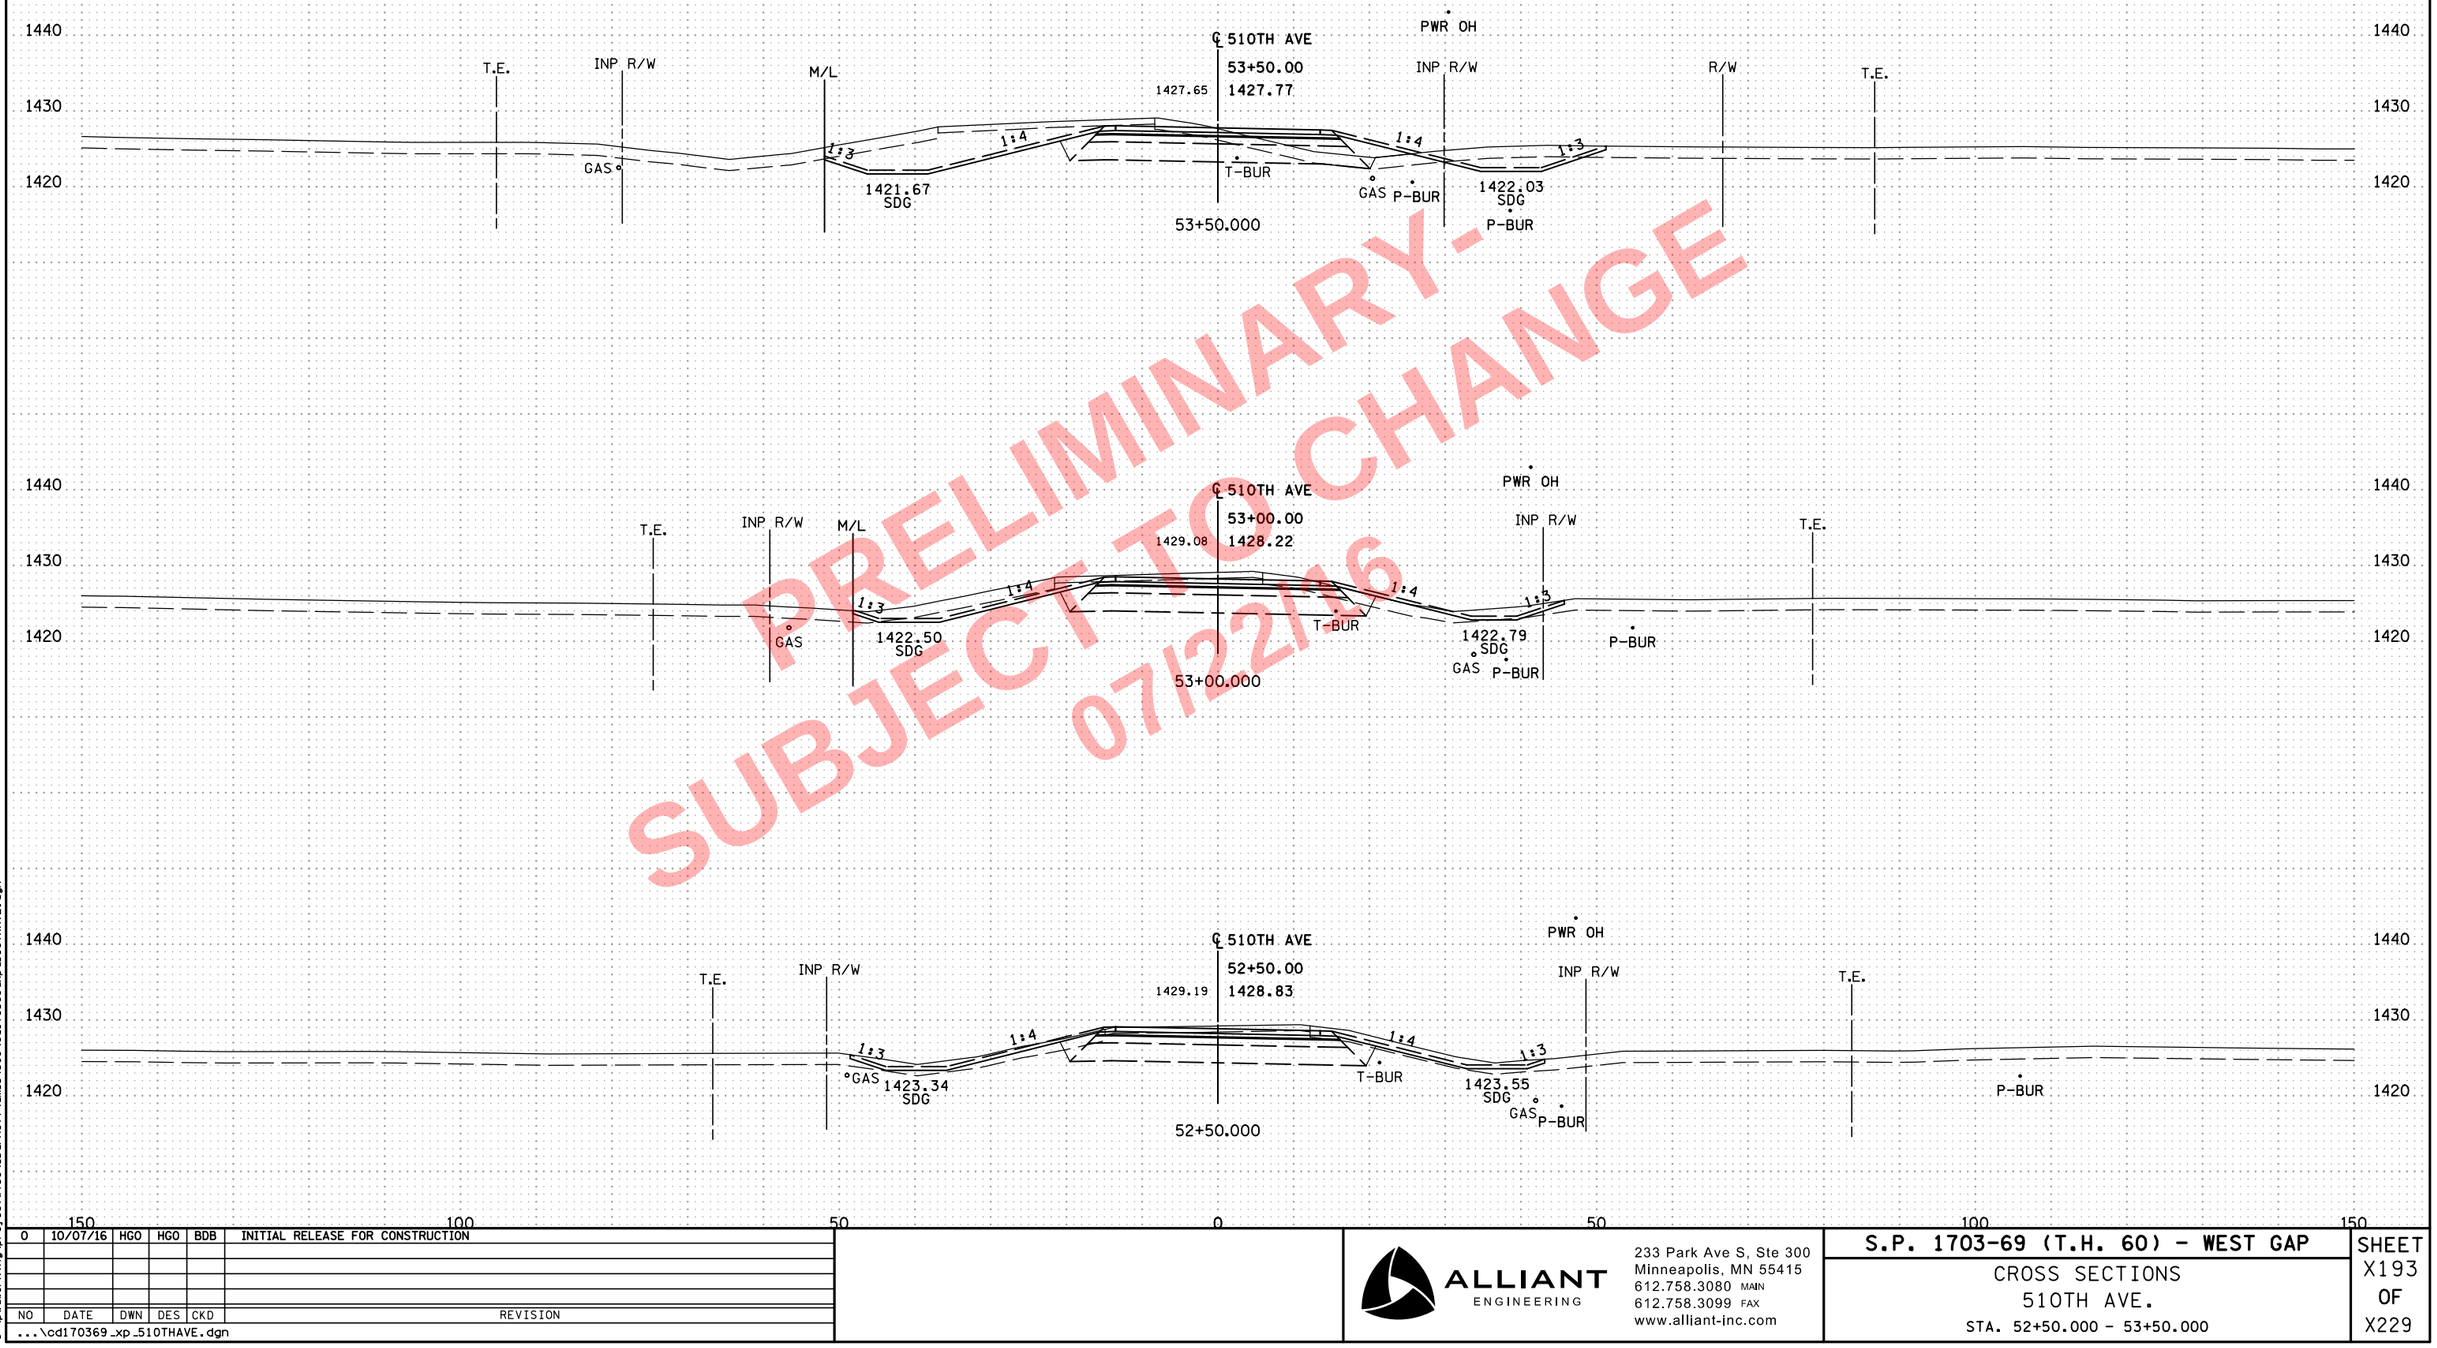

PRELIMINARY - SUBJECT TO CHANGE 07/22/16

NO	DATE	DWN	DES	CKD	REVISION
0	10/07/16	HGO	HGO	BDB	INITIAL RELEASE FOR CONSTRUCTION

...\cd170369_xp_510THAVE.dgn

8:10:56 AM
7/22/2016
c:\pw_working\projectwise\sbarnett\dms34519\cd170369_xp_510THAVE.dgn

ALLIANT ENGINEERING
233 Park Ave S, Ste 300
Minneapolis, MN 55415
612.758.3080 MAIN
612.758.3099 FAX
www.alliant-inc.com

S.P. 1703-69 (T.H. 60) - WEST GAP

CROSS SECTIONS
510TH AVE.
STA. 52+50.000 - 53+50.000

SHEET X193 OF X229

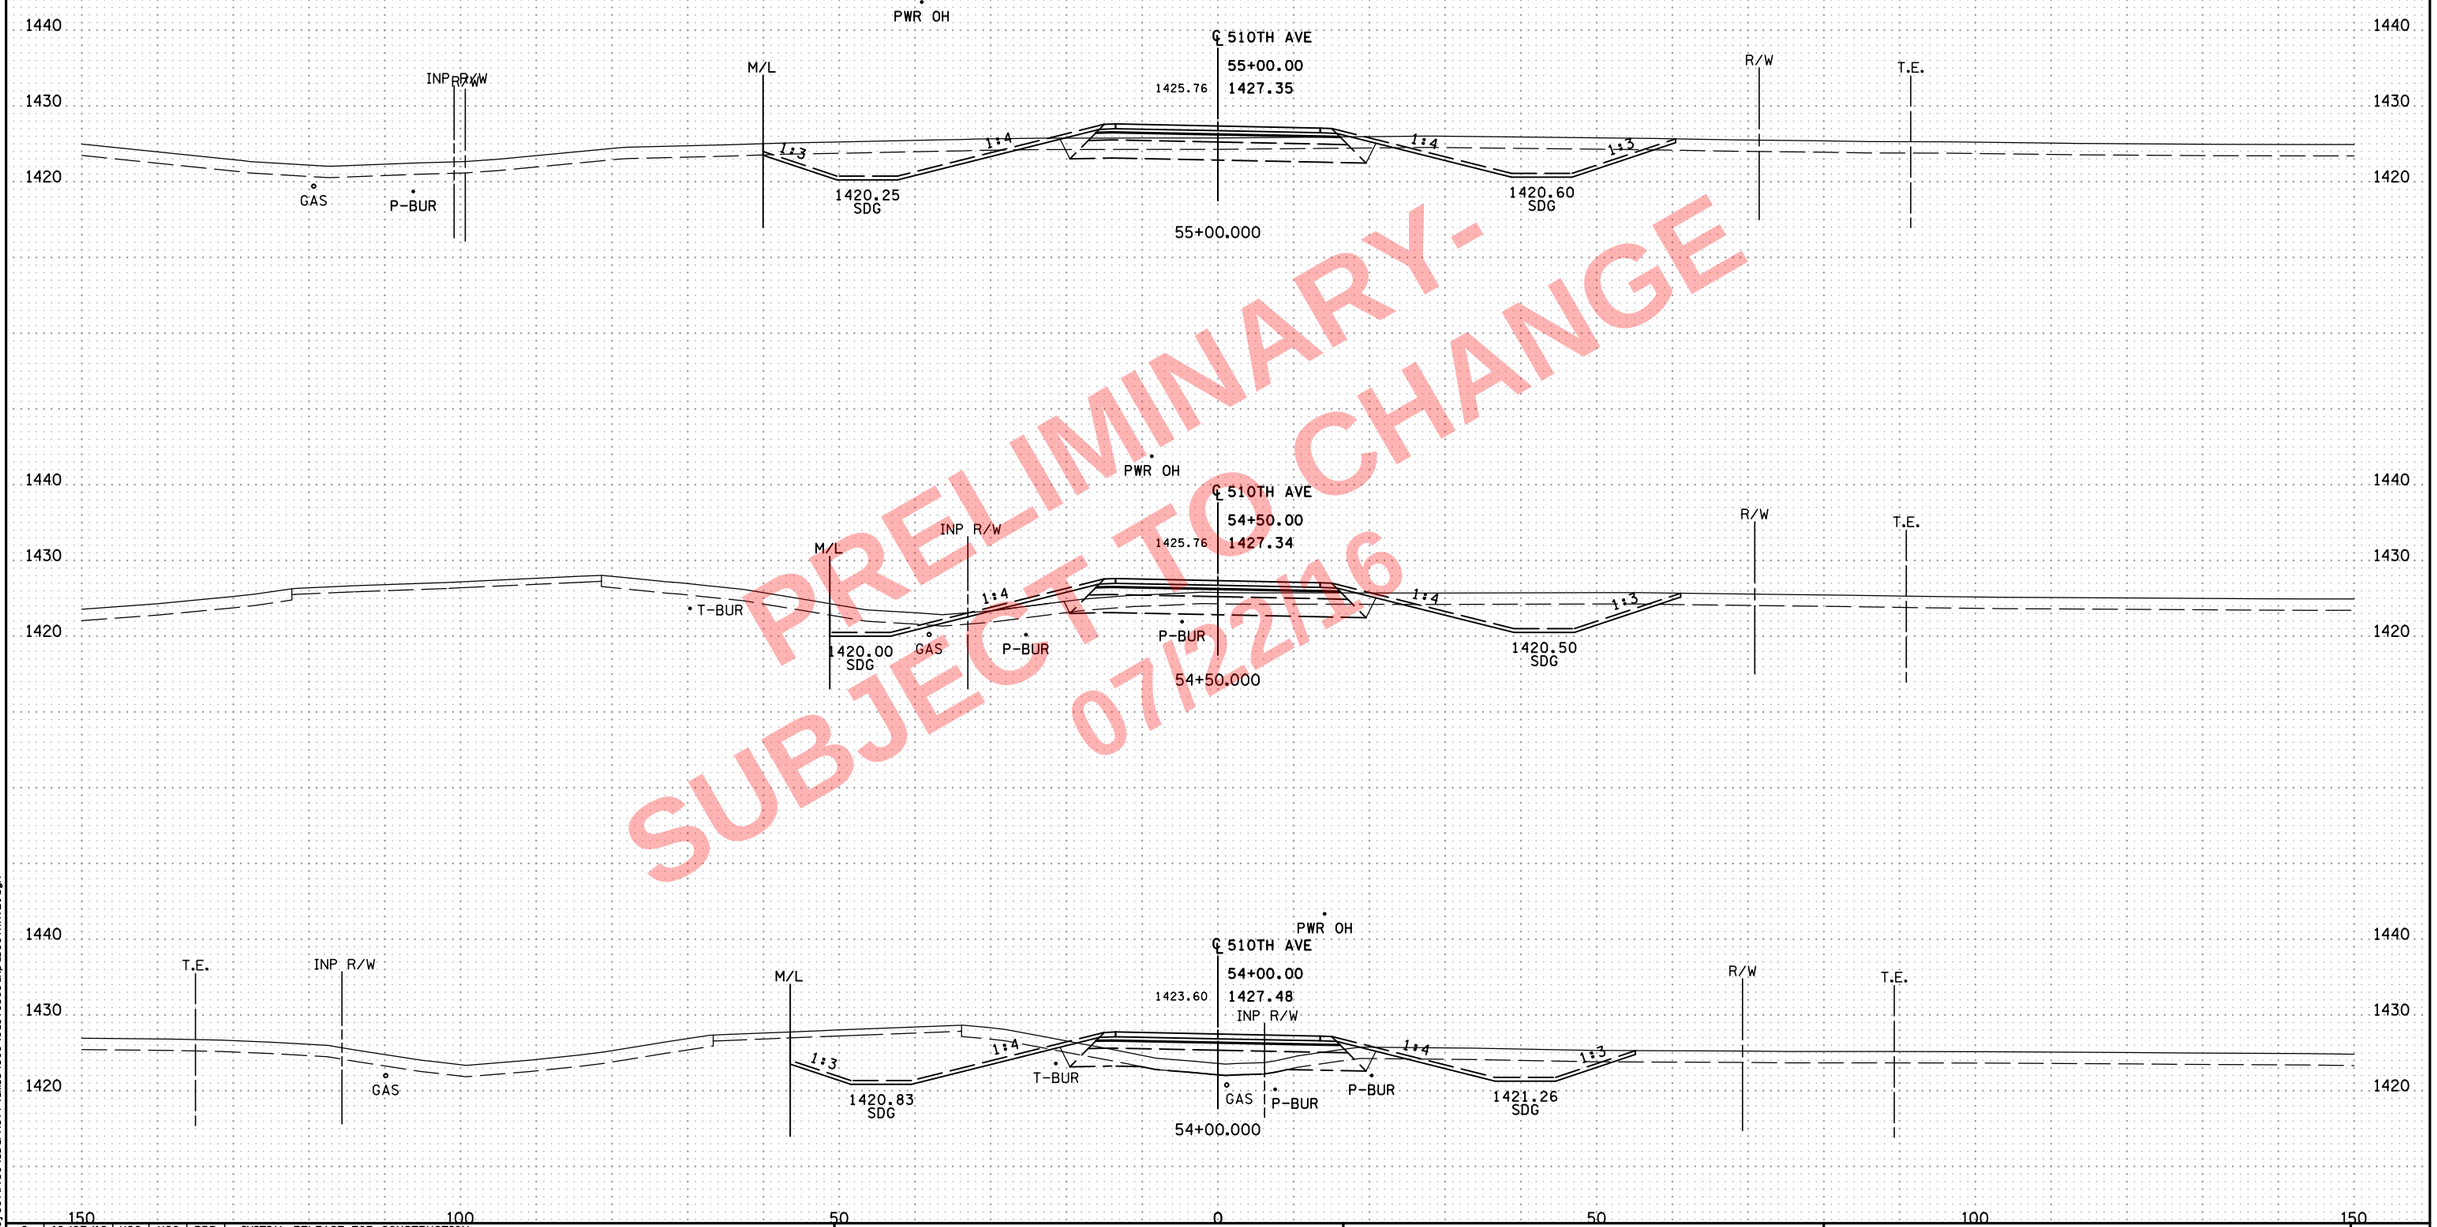

PRELIMINARY-
SUBJECT TO CHANGE
07/22/16

NO	DATE	DWN	DES	CKD	REVISION
0	10/07/16	HGO	HGO	BDB	INITIAL RELEASE FOR CONSTRUCTION

...\cd170369_xp_510THAVE.dgn

8:10:58 AM
7/22/2016
c:\pw_working\projectwise\sbarnett\dms34519\cd170369_xp_510THAVE.dgn

ALLIANT ENGINEERING
233 Park Ave S, Ste 300
Minneapolis, MN 55415
612.758.3080 MAIN
612.758.3099 FAX
www.alliant-inc.com

S.P. 1703-69 (T.H. 60) - WEST GAP

CROSS SECTIONS
510TH AVE.
STA. 54+00.000 - 55+00.000

SHEET
X194
OF
X229

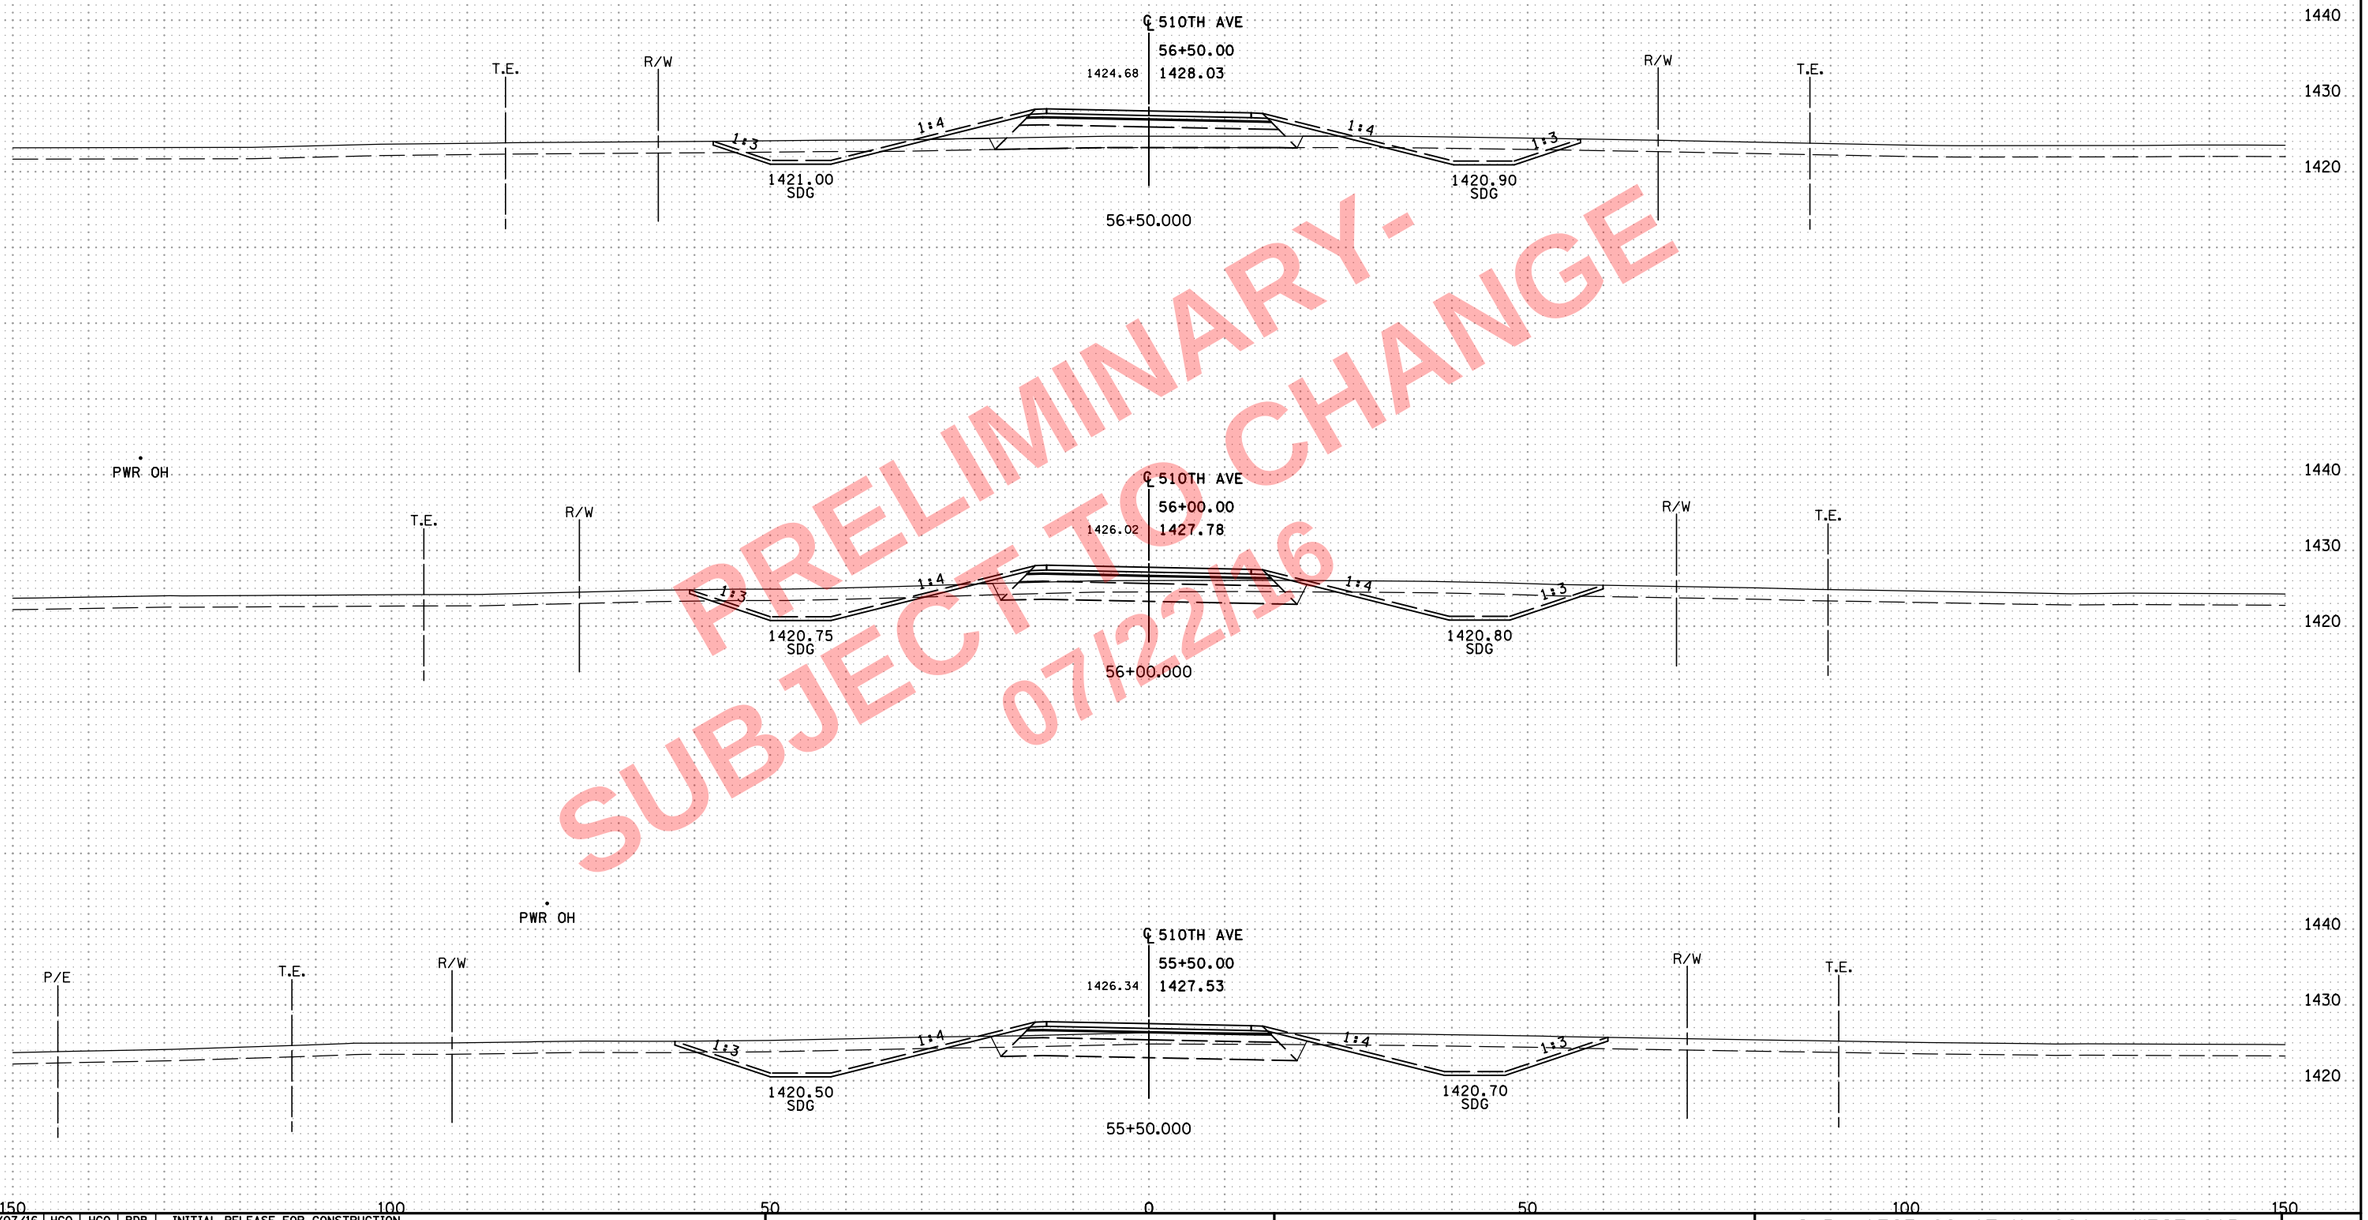

PRELIMINARY-
SUBJECT TO CHANGE
07/22/16

NO	DATE	DWN	DES	CKD	REVISION
0	10/07/16	HGO	HGO	BDB	INITIAL RELEASE FOR CONSTRUCTION

...\cd170369_xp_510THAVE.dgn

8:11:01 AM
7/22/2016
c:\pw_working\projectwise\sbarnett\dms34519\cd170369_xp_510THAVE.dgn

ALLIANT ENGINEERING
233 Park Ave S, Ste 300
Minneapolis, MN 55415
612.758.3080 MAIN
612.758.3099 FAX
www.alliant-inc.com

S.P. 1703-69 (T.H. 60) - WEST GAP

CROSS SECTIONS
510TH AVE.
STA. 55+50.000 - 56+50.000

SHEET
X195
OF
X229

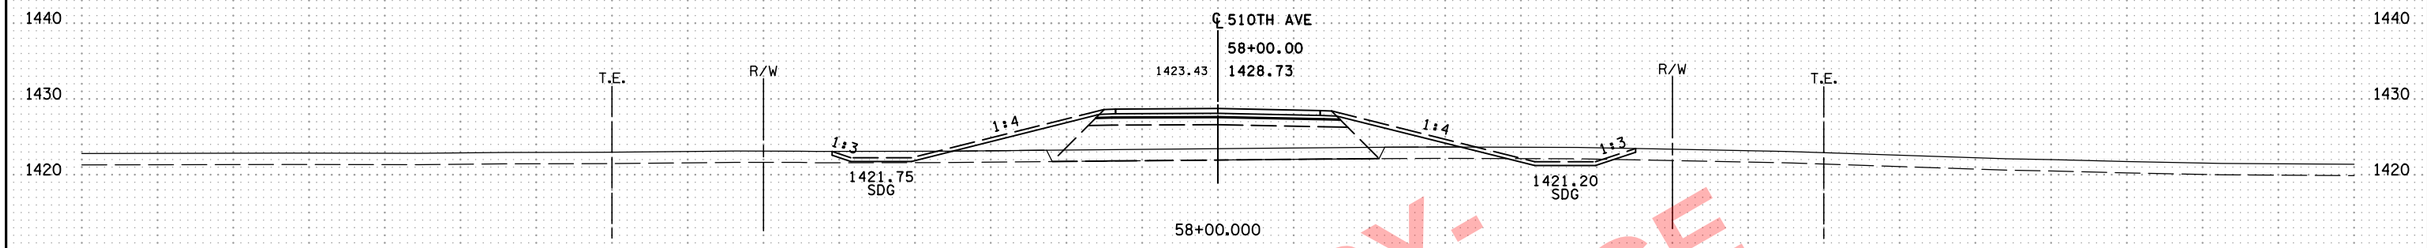

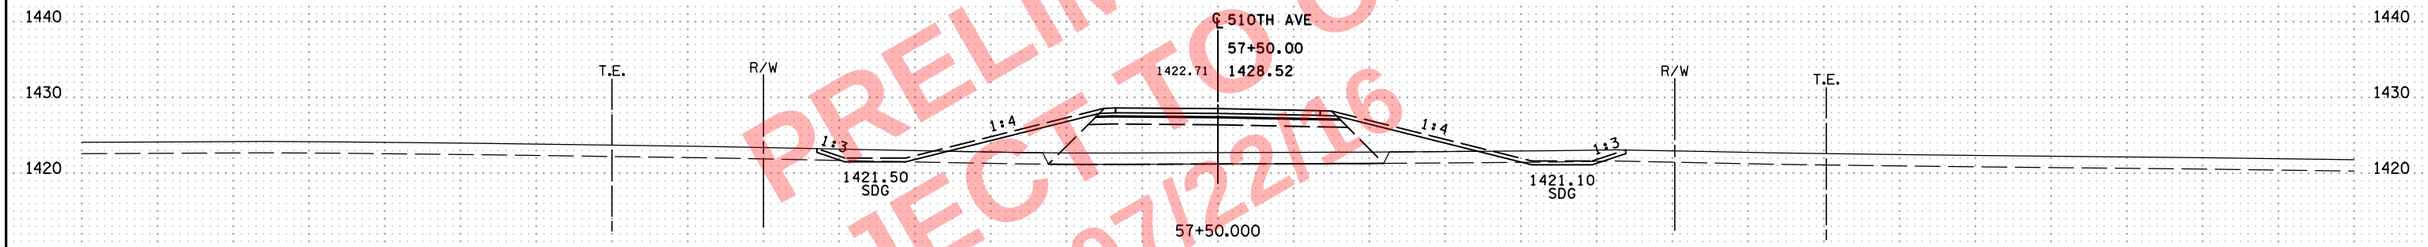

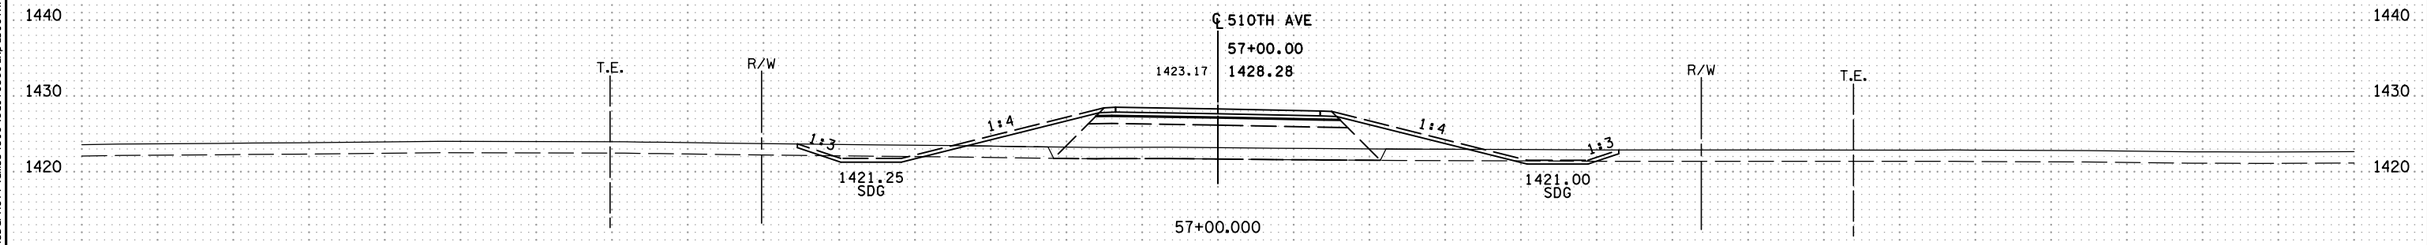

PRELIMINARY-
SUBJECT TO CHANGE
07/22/16

NO	DATE	DWN	DES	CKD	REVISION
0	10/07/16	HGO	HGO	BDB	INITIAL RELEASE FOR CONSTRUCTION

...\cd170369_xp_510THAVE.dgn

ALLIANT ENGINEERING
233 Park Ave S, Ste 300
Minneapolis, MN 55415
612.758.3080 MAIN
612.758.3099 FAX
www.alliant-inc.com

S.P. 1703-69 (T.H. 60) - WEST GAP

CROSS SECTIONS
510TH AVE.
STA. 57+00.000 - 58+00.000

SHEET X196 OF X229

8:11:03 AM
7/22/2016
c:\pw_working\projectwise\sbarnett\dms34519\cd170369_xp_510THAVE.dgn

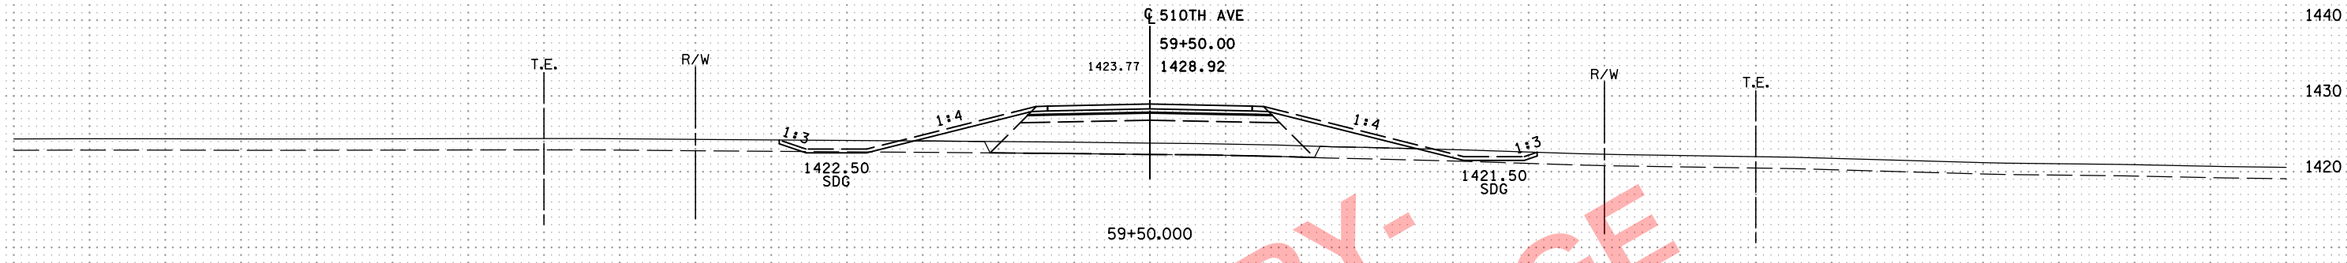

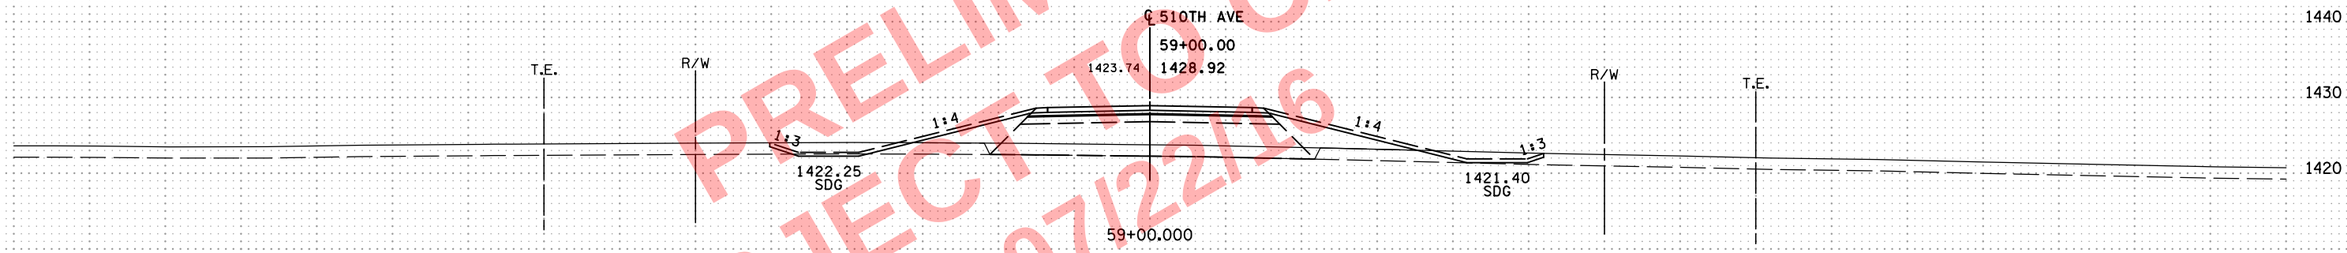

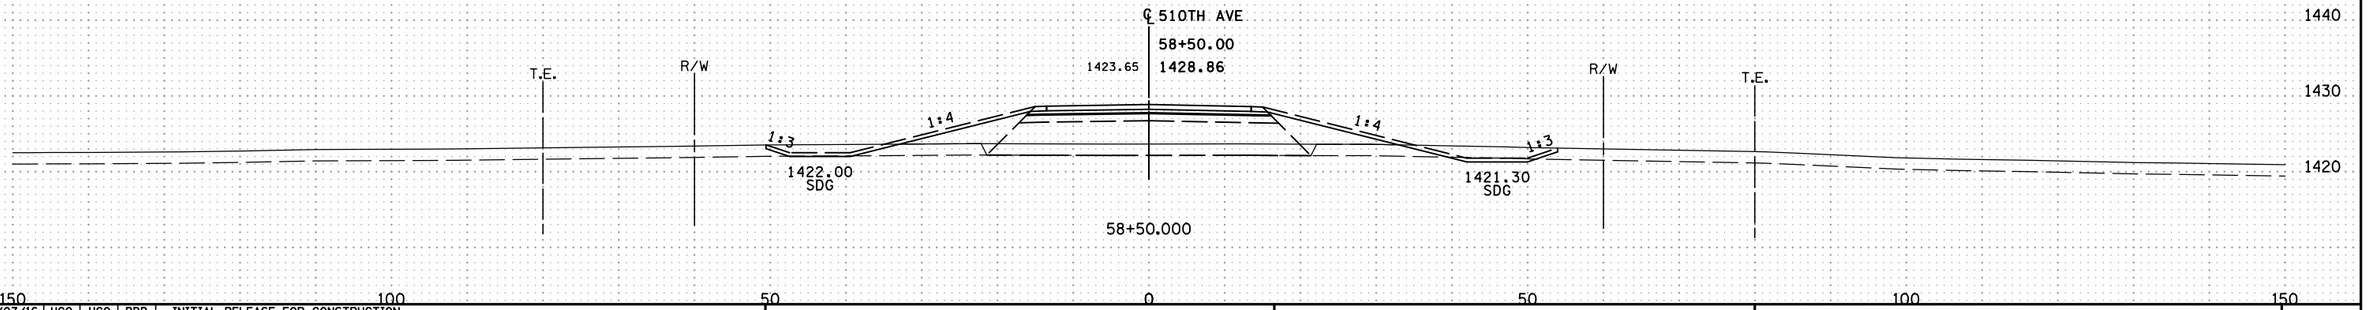

PRELIMINARY-
SUBJECT TO CHANGE
07/22/16

NO	DATE	DWN	DES	CKD	REVISION
0	10/07/16	HGO	HGO	BDB	INITIAL RELEASE FOR CONSTRUCTION

...\cd170369_xp_510THAVE.dgn

8:11:04 AM
7/22/2016
c:\pw_working\projectwise\sbarnett\dms34519\cd170369_xp_510THAVE.dgn

ALLIANT ENGINEERING
233 Park Ave S, Ste 300
Minneapolis, MN 55415
612.758.3080 MAIN
612.758.3099 FAX
www.alliant-inc.com

S.P. 1703-69 (T.H. 60) - WEST GAP

CROSS SECTIONS
510TH AVE.
STA. 58+50.000 - 59+50.000

SHEET X197 OF X229

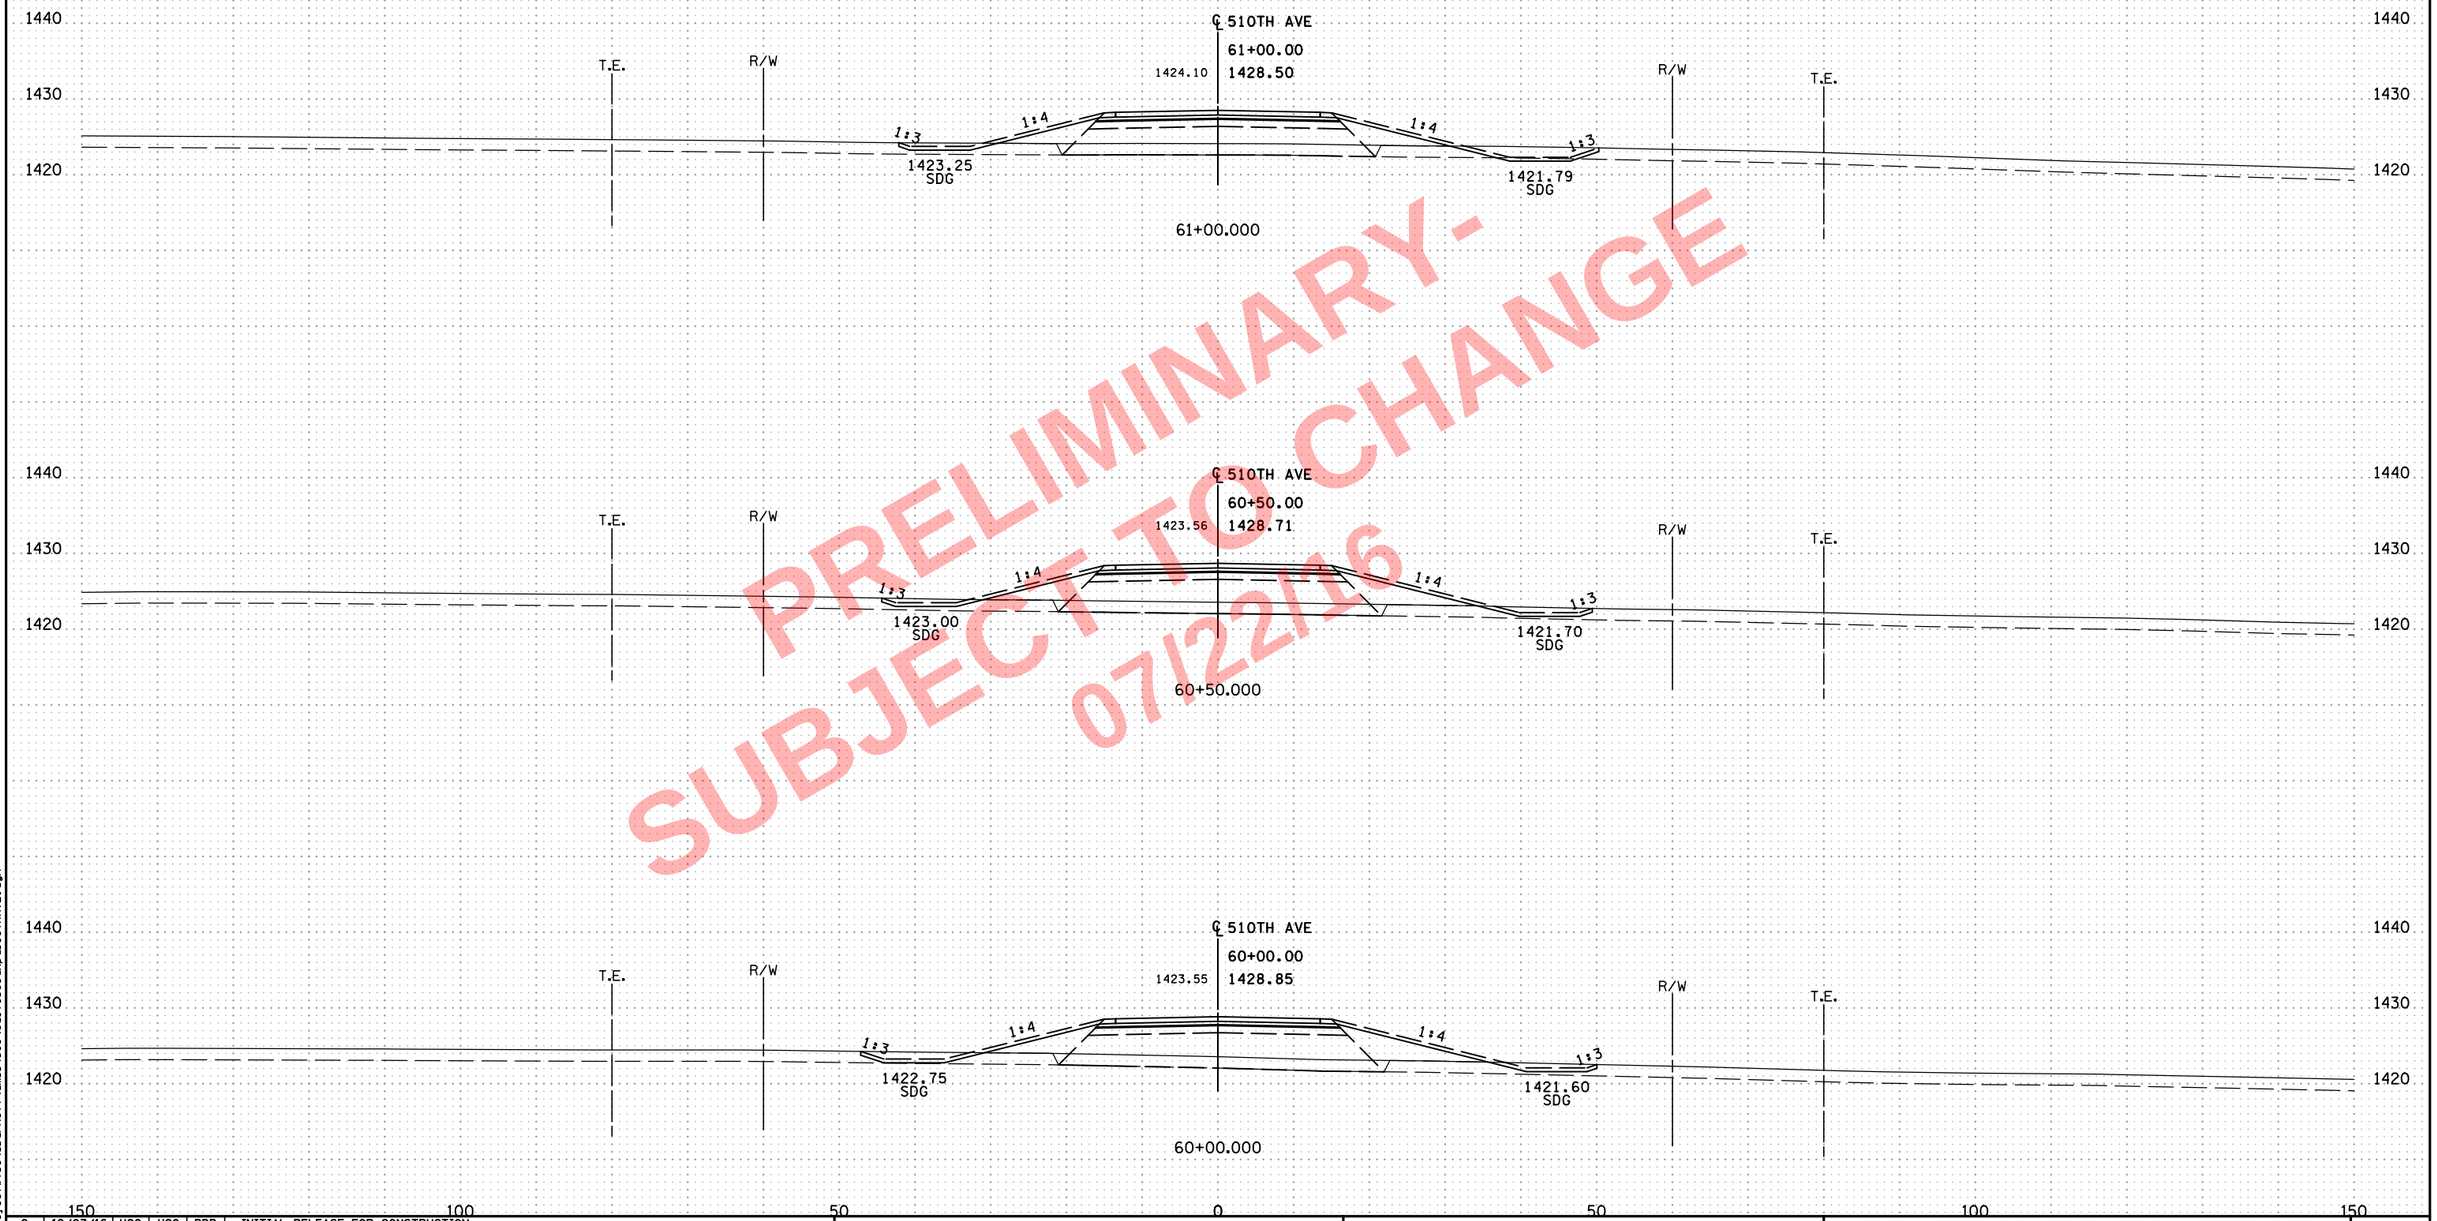

PRELIMINARY - SUBJECT TO CHANGE 07/22/16

NO	DATE	DWN	DES	CKD	REVISION
0	10/07/16	HGO	HGO	BDB	INITIAL RELEASE FOR CONSTRUCTION

...\cd170369_xp_510THAVE.dgn

8:11:05 AM
7/22/2016
c:\pw_work\ng\projectwise\sbarnett\dms34519\cd170369_xp_510THAVE.dgn

ALLIANT ENGINEERING
233 Park Ave S, Ste 300
Minneapolis, MN 55415
612.758.3080 MAIN
612.758.3099 FAX
www.alliant-inc.com

S.P. 1703-69 (T.H. 60) - WEST GAP

CROSS SECTIONS
510TH AVE.
STA. 60+00.000 - 61+00.000

SHEET X198 OF X229

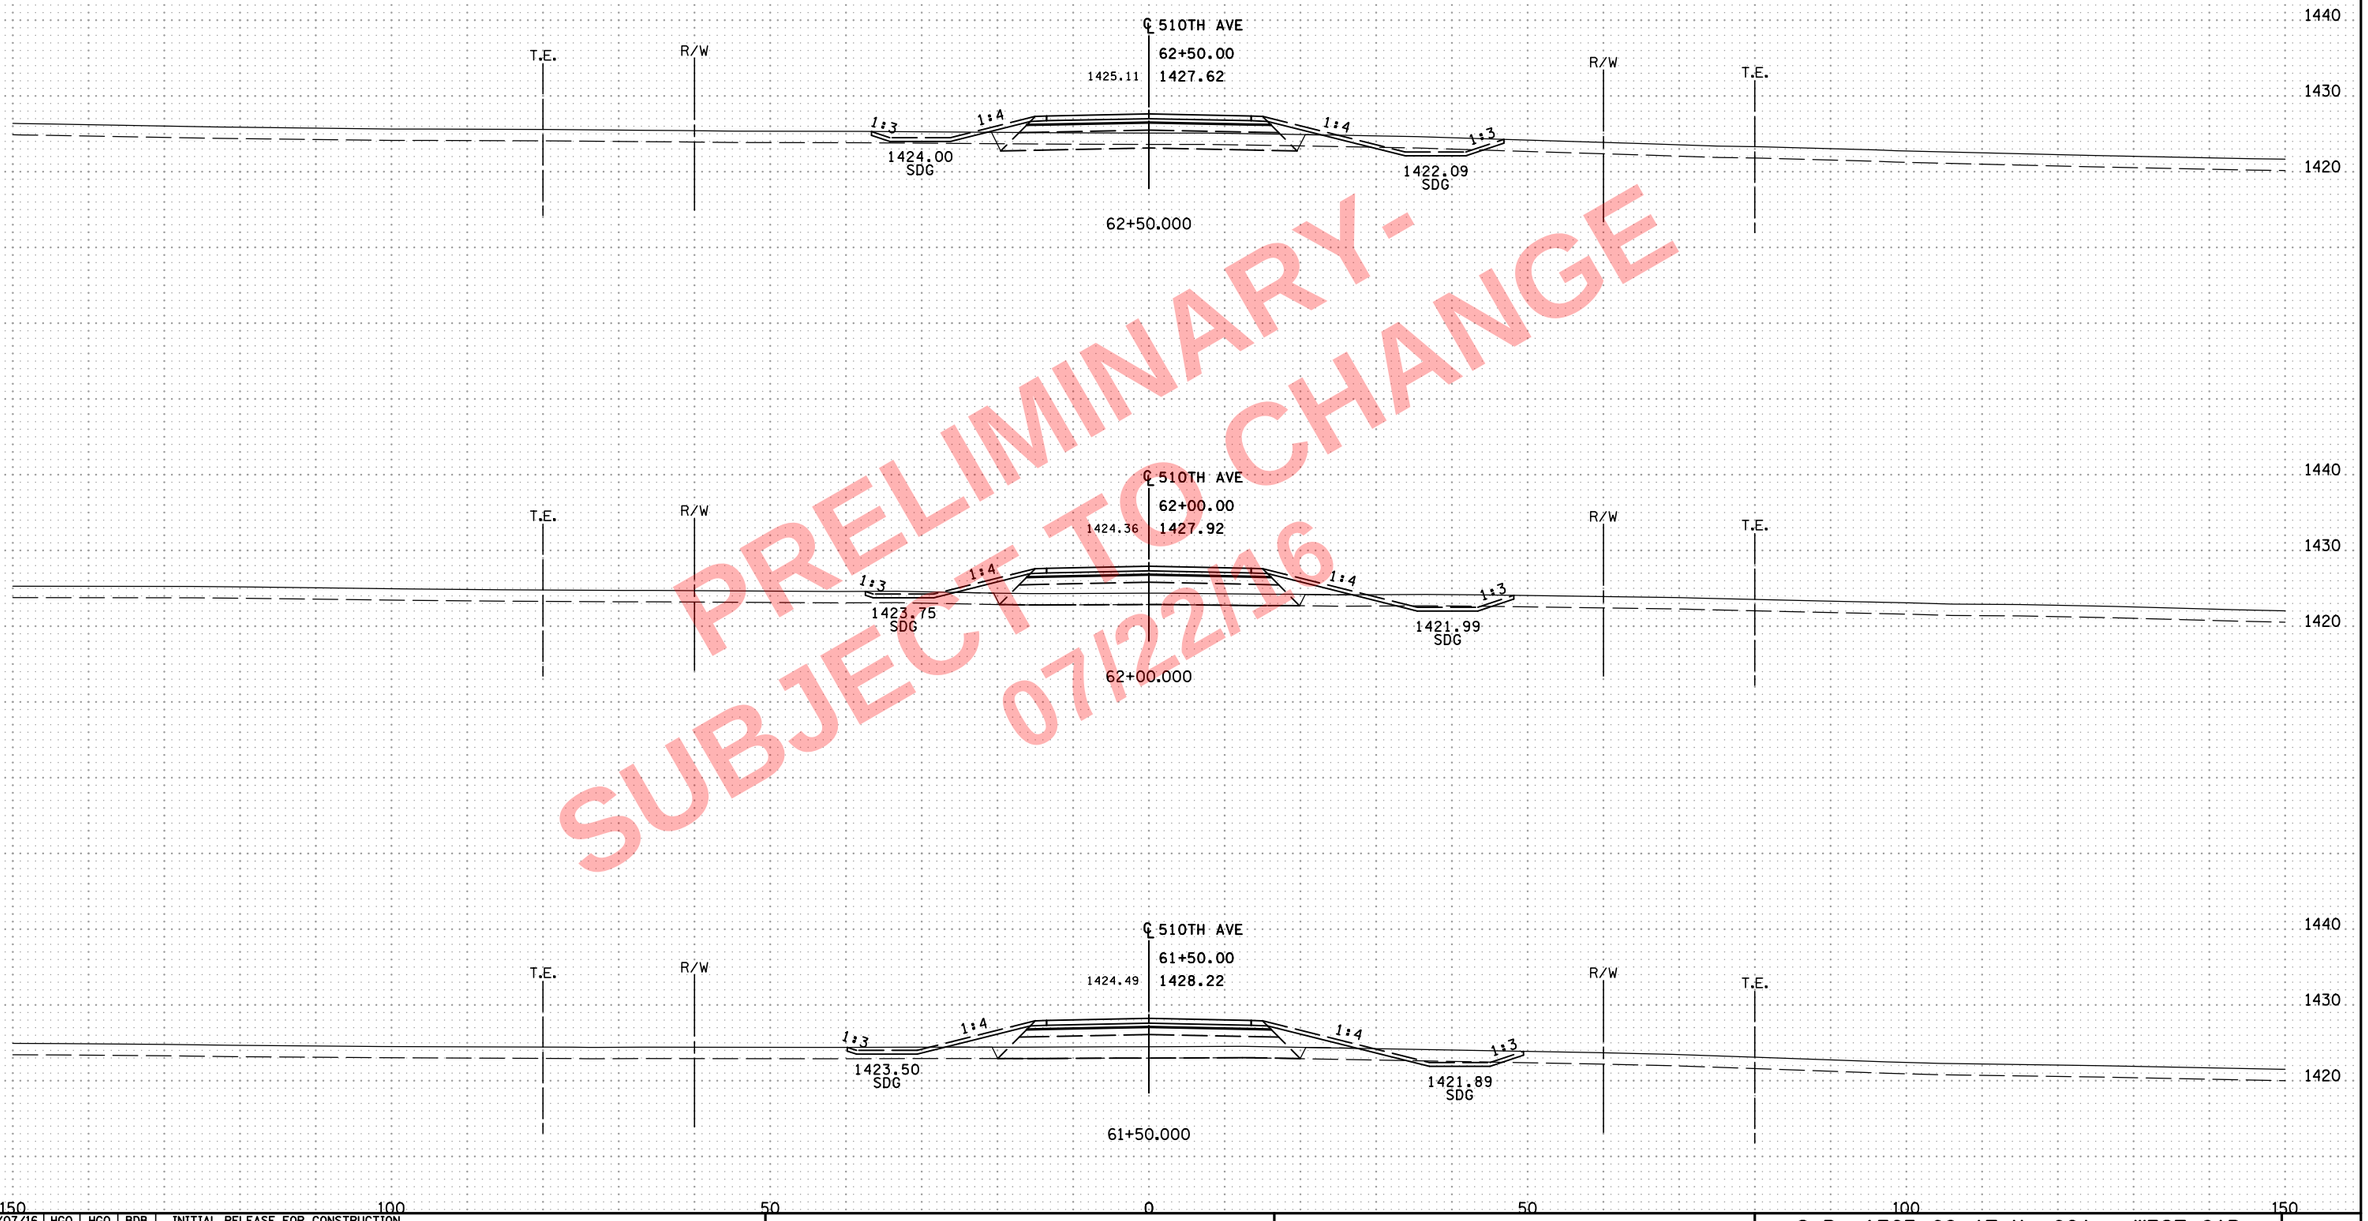

PRELIMINARY - SUBJECT TO CHANGE 07/22/16

NO	DATE	DWN	DES	CKD	REVISION
0	10/07/16	HGO	HGO	BDB	INITIAL RELEASE FOR CONSTRUCTION

...\cd170369_xp_510THAVE.dgn

ALLIANT ENGINEERING
233 Park Ave S, Ste 300
Minneapolis, MN 55415
612.758.3080 MAIN
612.758.3099 FAX
www.alliant-inc.com

S.P. 1703-69 (T.H. 60) - WEST GAP

CROSS SECTIONS
510TH AVE.
STA. 61+50.000 - 62+50.000

SHEET X199 OF X229

8:11:07 AM
7/22/2016
o:\pw_working\projects\swlse\sbarnett\dms34519\cd170369_xp_510THAVE.dgn

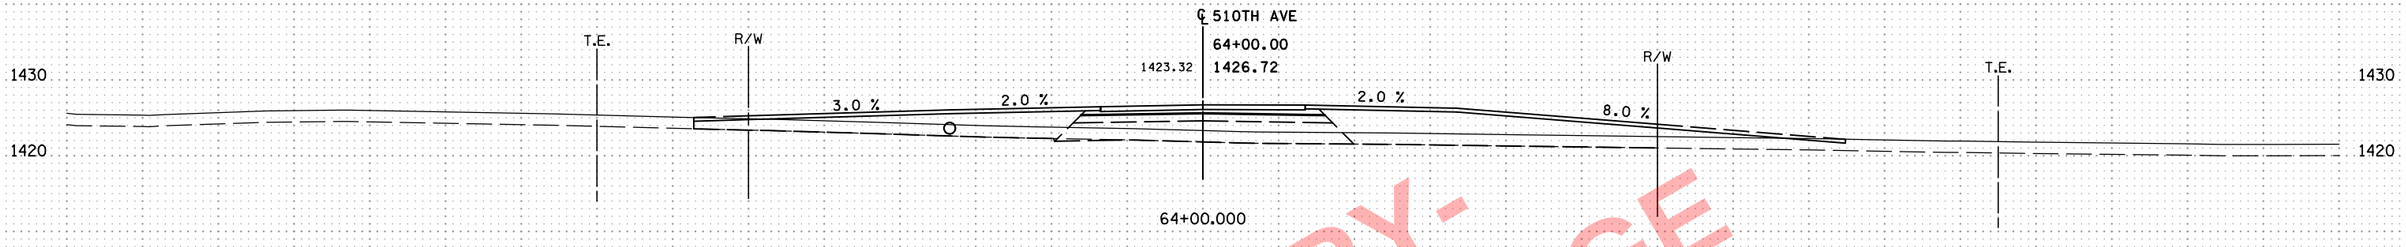

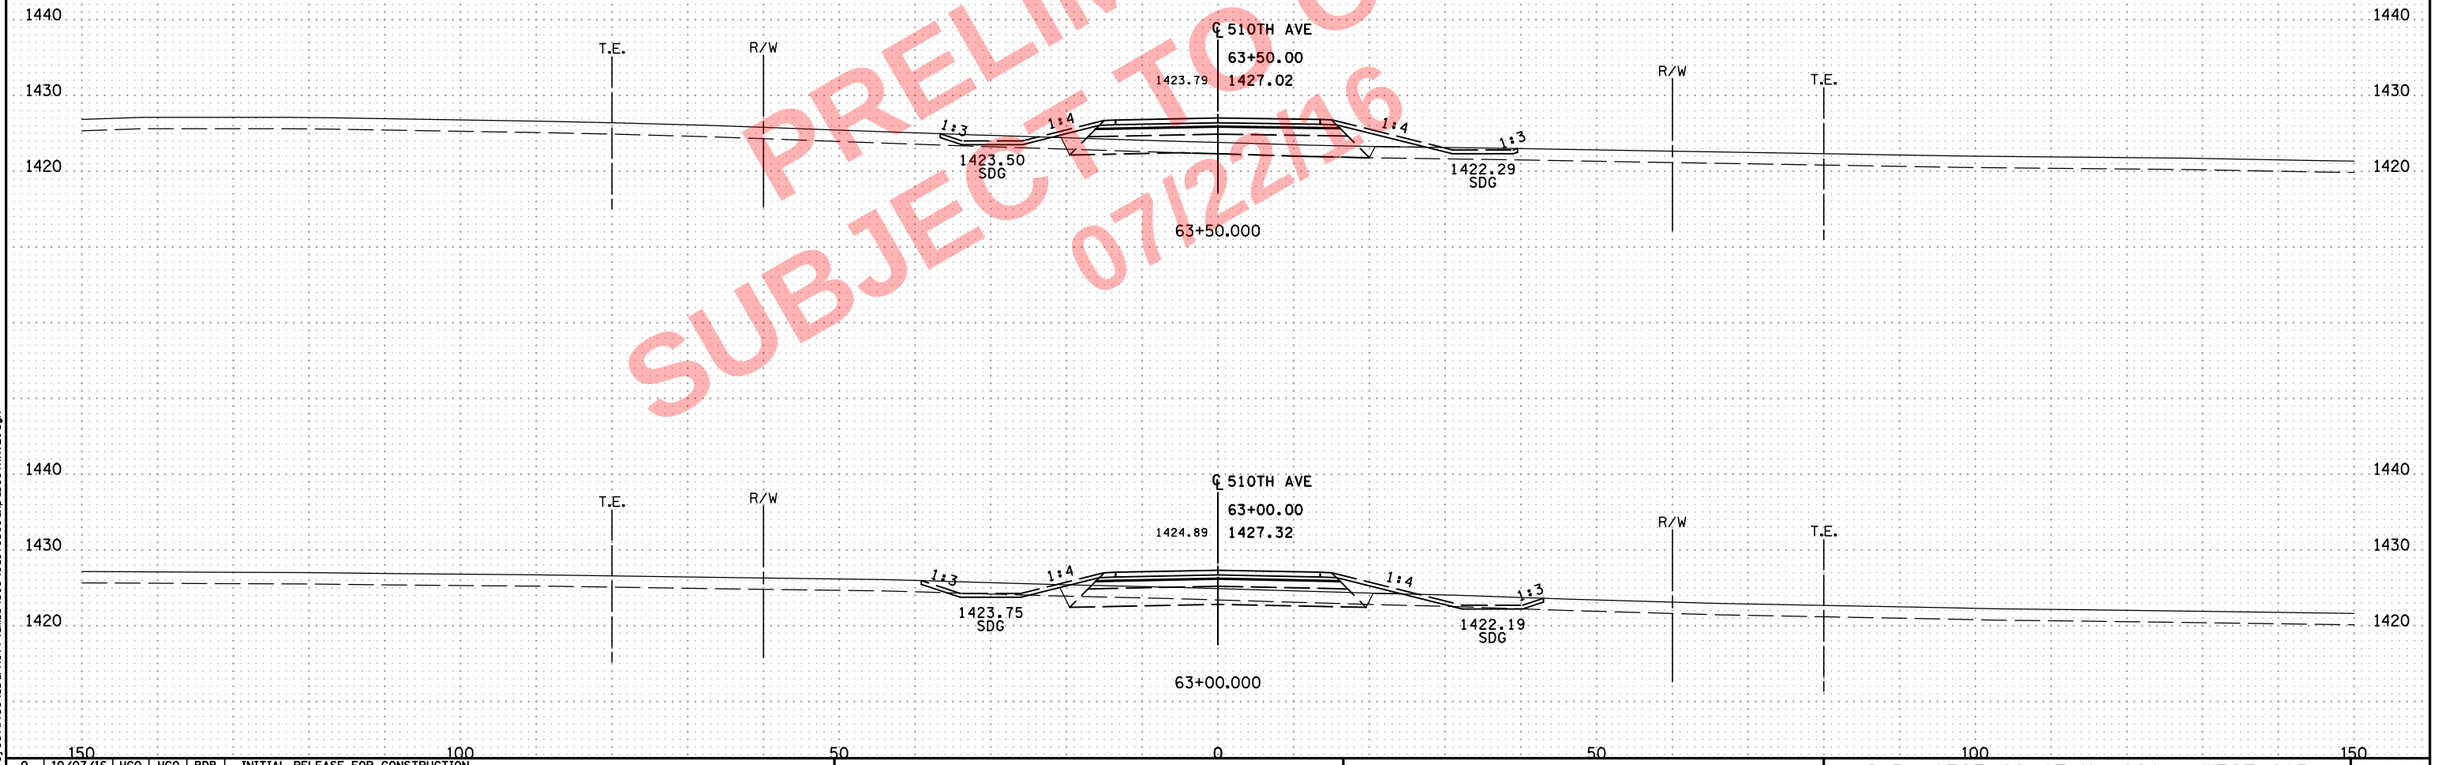

PRELIMINARY-
SUBJECT TO CHANGE
07/22/16

150 100 50 0 50 100 150

NO	DATE	DWN	DES	CKD	REVISION
0	10/07/16	HGO	HGO	BDB	INITIAL RELEASE FOR CONSTRUCTION

...\cd170369_xp_510THAVE.dgn

8:11:08 AM
7/22/2016
c:\pw_work\ng\projectwise\sbarnett\dms34519\cd170369_xp_510THAVE.dgn

ALLIANT ENGINEERING
233 Park Ave S, Ste 300
Minneapolis, MN 55415
612.758.3080 MAIN
612.758.3099 FAX
www.alliant-inc.com

S.P. 1703-69 (T.H. 60) - WEST GAP

CROSS SECTIONS
510TH AVE.
STA. 63+00.000 - 64+00.000

SHEET
X200
OF
X229

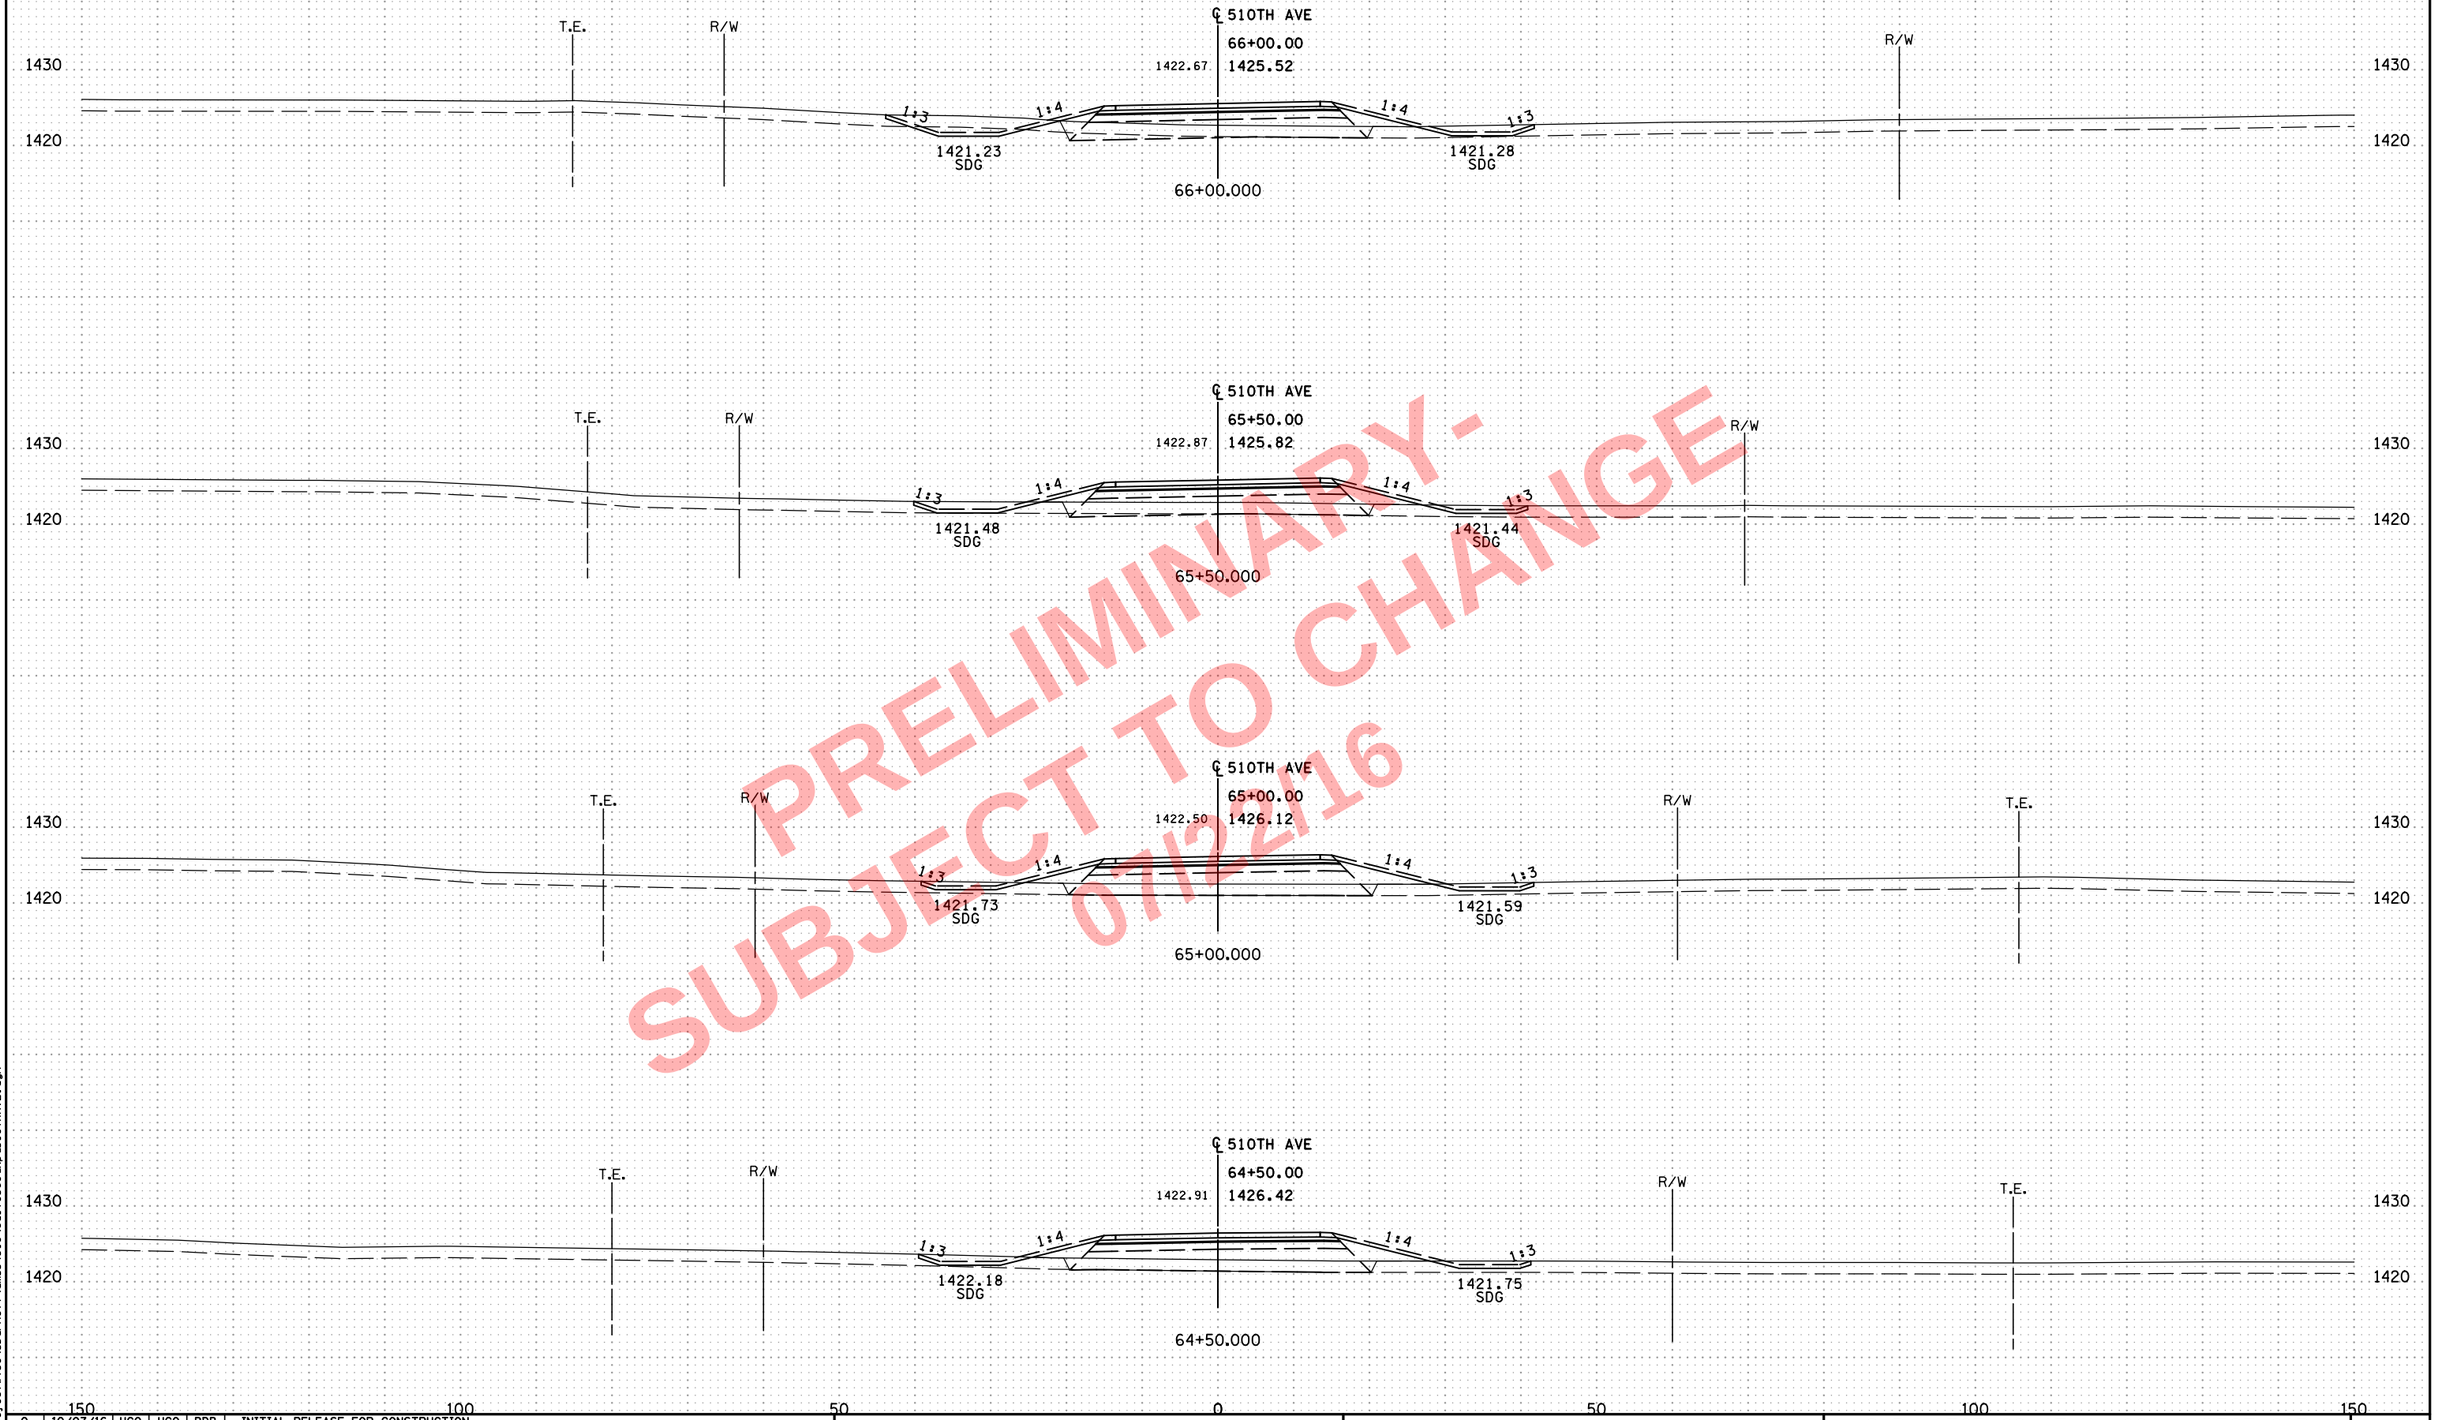

PRELIMINARY-
SUBJECT TO CHANGE
07/12/2016

NO	DATE	DWN	DES	CKD	REVISION
0	10/07/16	HGO	HGO	BDB	INITIAL RELEASE FOR CONSTRUCTION

...\cd170369_xp_510THAVE.dgn

8:11:09 AM
7/22/2016
c:\pw_working\projectwise\sbarnett\dms34519\cd170369_xp_510THAVE.dgn

ALLIANT ENGINEERING
233 Park Ave S, Ste 300
Minneapolis, MN 55415
612.758.3080 MAIN
612.758.3099 FAX
www.alliant-inc.com

S.P. 1703-69 (T.H. 60) - WEST GAP

CROSS SECTIONS
510TH AVE.
STA. 64+50.000 - 66+00.000

SHEET
X201
OF
X229

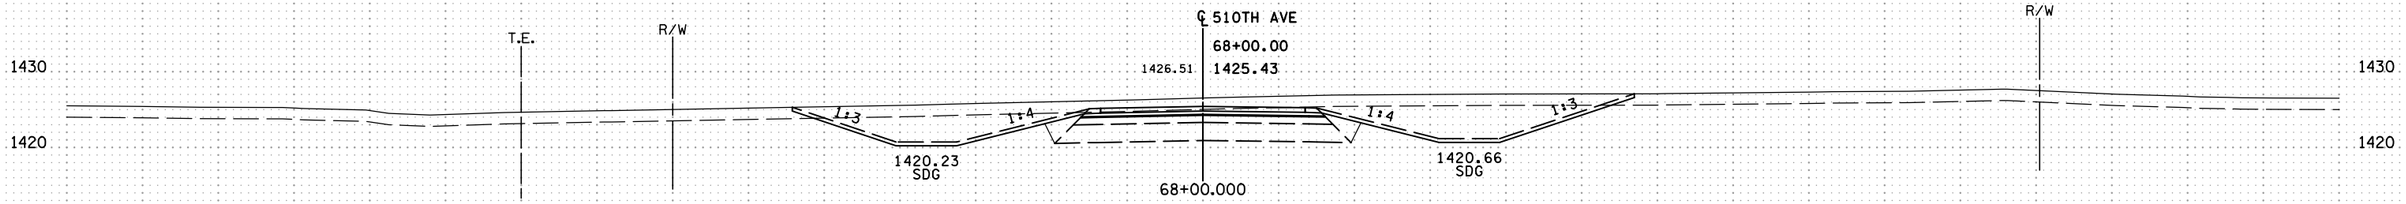

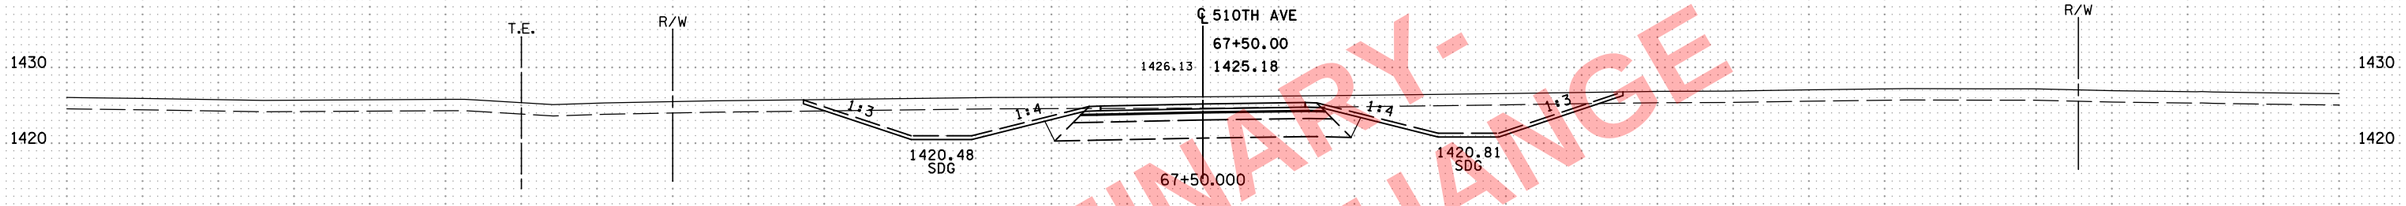

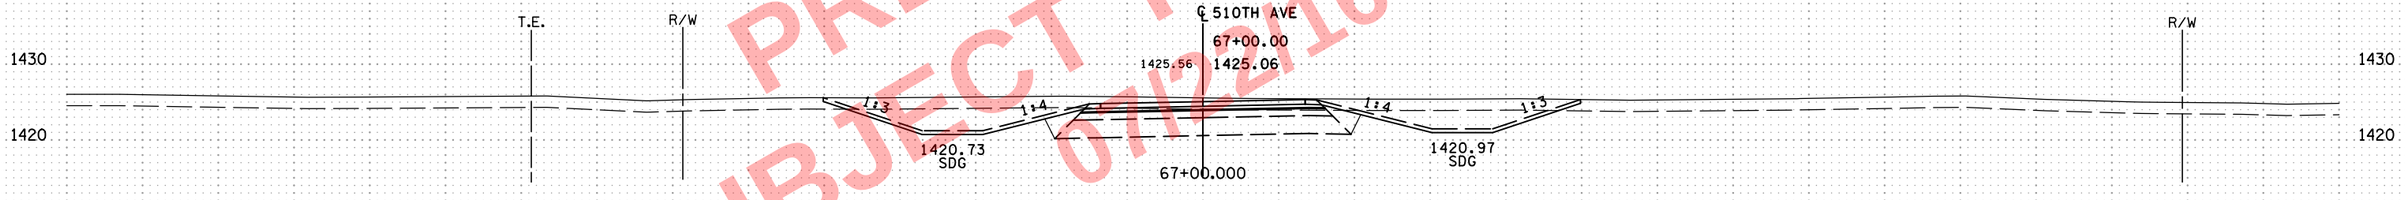

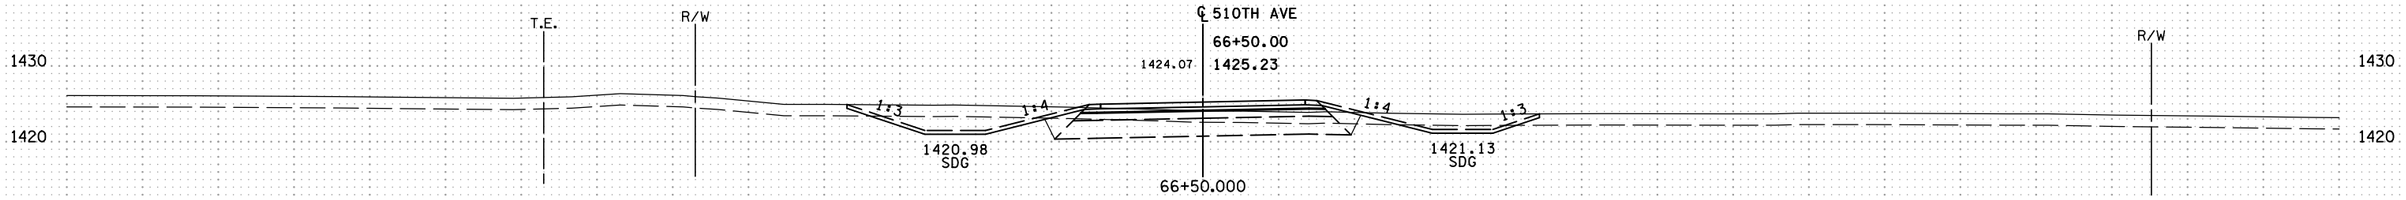

PRELIMINARY-
SUBJECT TO CHANGE
07/22/2016

150 100 50 0 50 100 150

NO	DATE	DWN	DES	CKD	REVISION
0	10/07/16	HGO	HGO	BDB	INITIAL RELEASE FOR CONSTRUCTION

...\cd170369_xp_510THAVE.dgn

8:11:10 AM
7/22/2016
c:\pw_working\projectwise\sbarnett\dms34519\cd170369_xp_510THAVE.dgn

ALLIANT ENGINEERING
233 Park Ave S, Ste 300
Minneapolis, MN 55415
612.758.3080 MAIN
612.758.3099 FAX
www.alliant-inc.com

S.P. 1703-69 (T.H. 60) - WEST GAP

CROSS SECTIONS
510TH AVE.
STA. 66+50.000 - 68+00.000

SHEET X202 OF X229

PRELIMINARY -
SUBJECT TO CHANGE
07/22/16

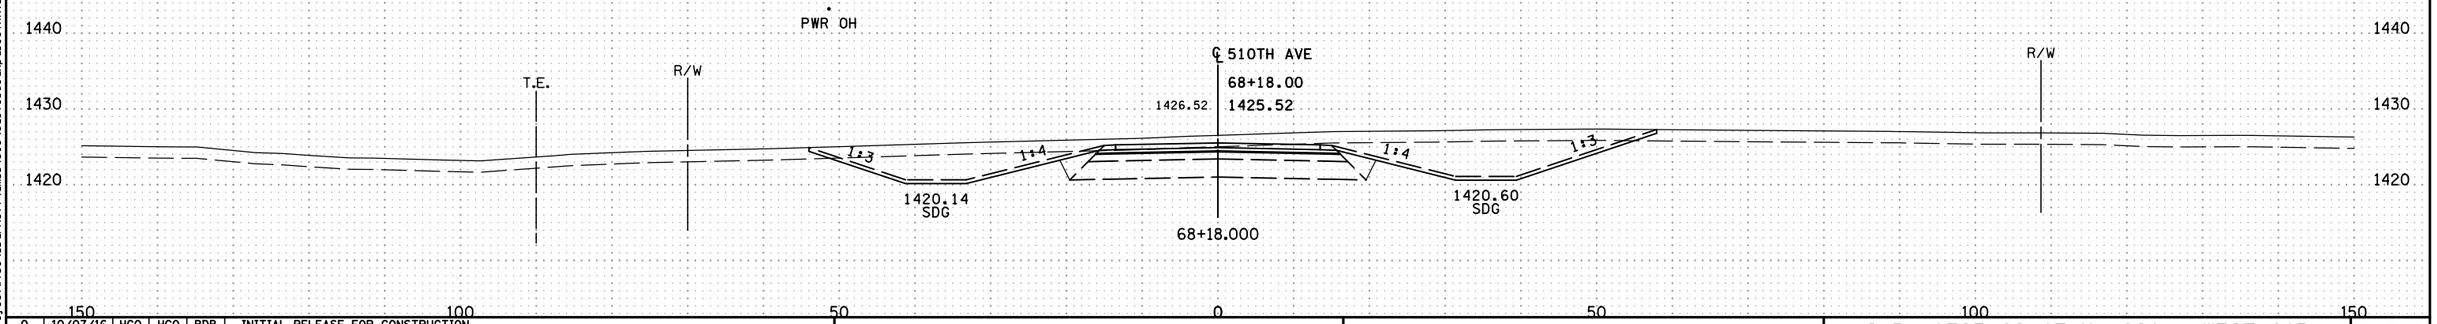

NO	DATE	DWN	DES	CKD	REVISION
0	10/07/16	HGO	HGO	BDB	INITIAL RELEASE FOR CONSTRUCTION

...\cd170369_xp_510THAVE.dgn

8:11:10 AM
7/22/2016
c:\pw_working\projectwise\sbarnett\dms34519\cd170369_xp_510THAVE.dgn

ALLIANT ENGINEERING
233 Park Ave S, Ste 300
Minneapolis, MN 55415
612.758.3080 MAIN
612.758.3099 FAX
www.alliant-inc.com

S.P. 1703-69 (T.H. 60) - WEST GAP

CROSS SECTIONS
510TH AVE.
STA. 68+18.000 - 68+18.000

SHEET X203 OF X229

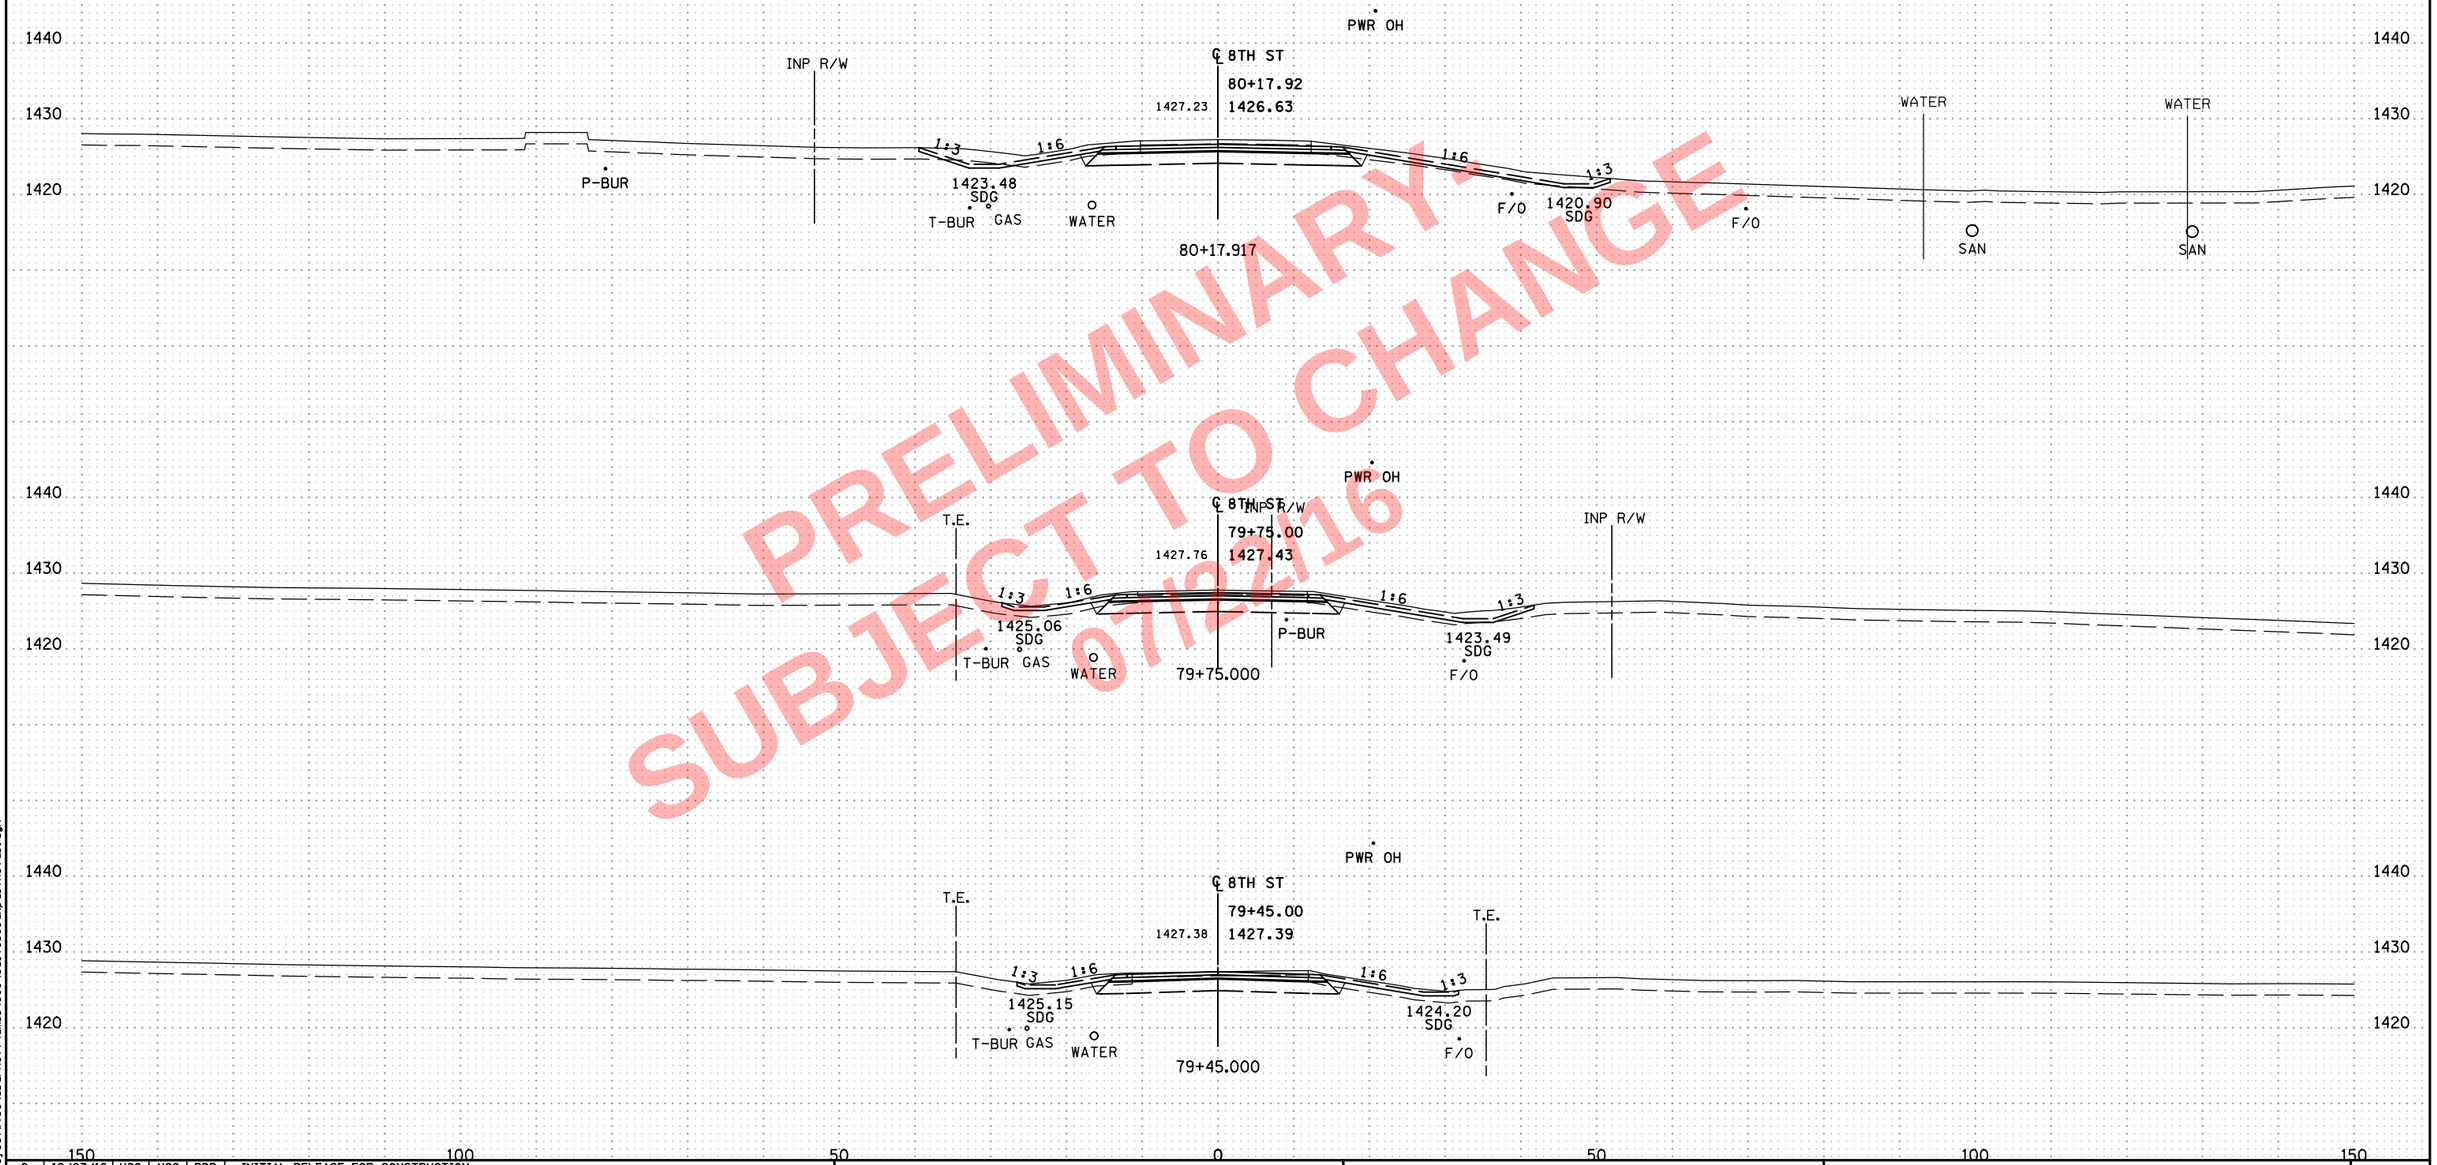

PRELIMINARY
SUBJECT TO CHANGE
07/22/16

NO	DATE	DWN	DES	CKD	REVISION
0	10/07/16	HGO	HGO	BDB	INITIAL RELEASE FOR CONSTRUCTION

...\cd170369_xp_8THST_S.dgn

ALLIANT ENGINEERING
233 Park Ave S, Ste 300
Minneapolis, MN 55415
612.758.3080 MAIN
612.758.3099 FAX
www.alliant-inc.com

S.P. 1703-69 (T.H. 60) - WEST GAP

CROSS SECTIONS
8TH ST. S.
STA. 79+45.000 - 80+17.917

SHEET X204 OF X229

8:11:16 AM
7/22/2016
c:\pw_working\projectwise\sbarnett\dms34519\cd170369_xp_8THST_S.dgn

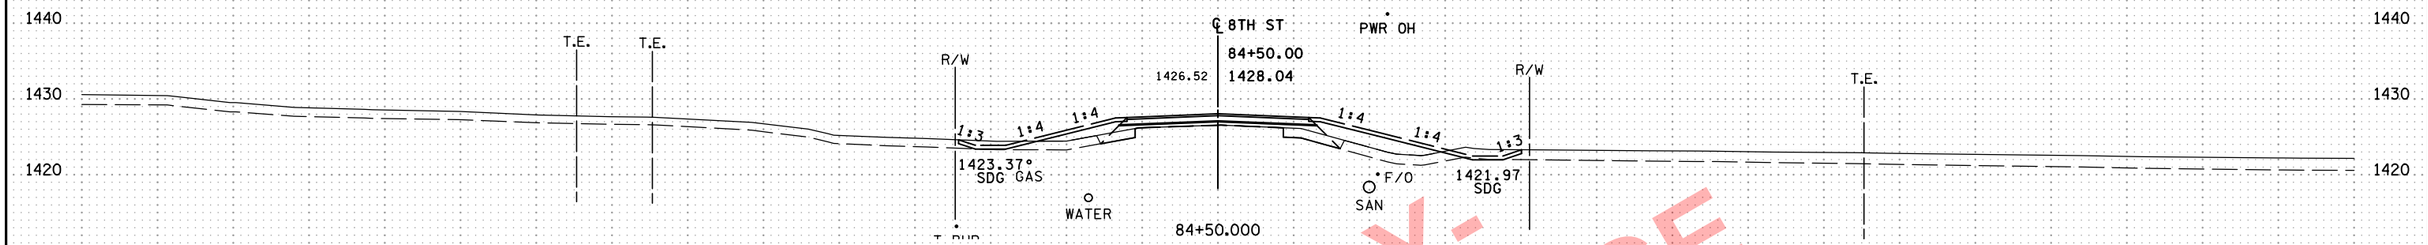

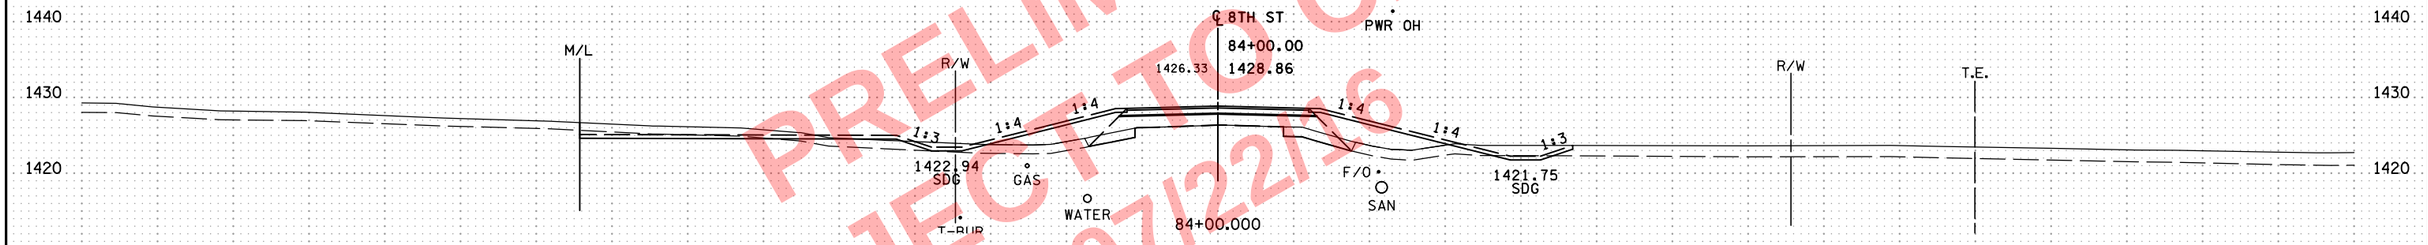

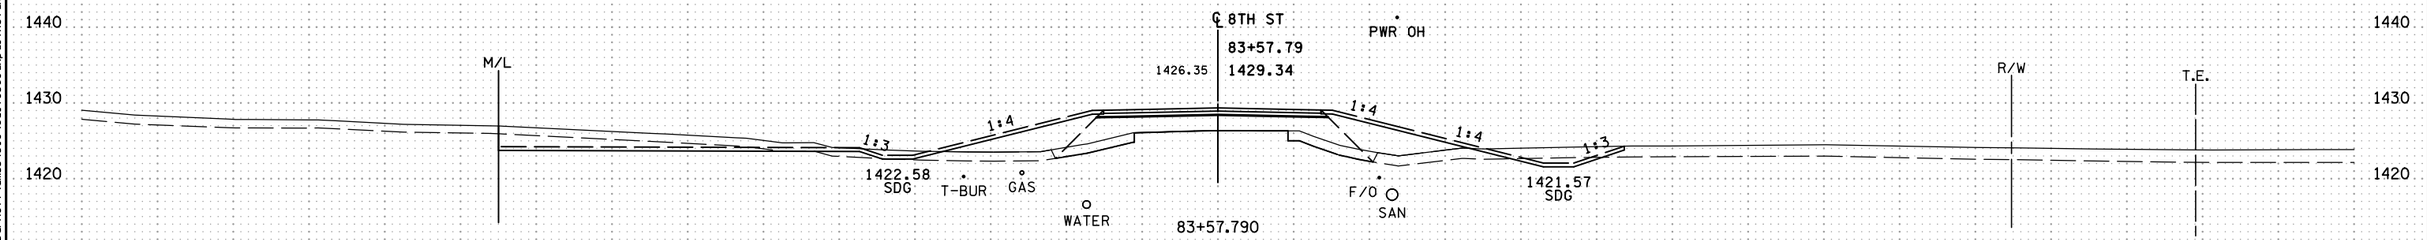

PRELIMINARY-
SUBJECT TO CHANGE
07/22/16

NO	DATE	DWN	DES	CKD	REVISION
0	10/07/16	HGO	HGO	BDB	INITIAL RELEASE FOR CONSTRUCTION

...\cd170369_xp_8THST_N.dgn

ALLIANT ENGINEERING
233 Park Ave S, Ste 300
Minneapolis, MN 55415
612.758.3080 MAIN
612.758.3099 FAX
www.alliant-inc.com

S.P. 1703-69 (T.H. 60) - WEST GAP

CROSS SECTIONS
8TH ST. N.
STA. 83+57.790 - 84+50.000

SHEET X205 OF X229

8:11:21 AM
7/22/2016
c:\pw_working\projectwise\sbarnett\dms34519\cd170369_xp_8THST_N.dgn

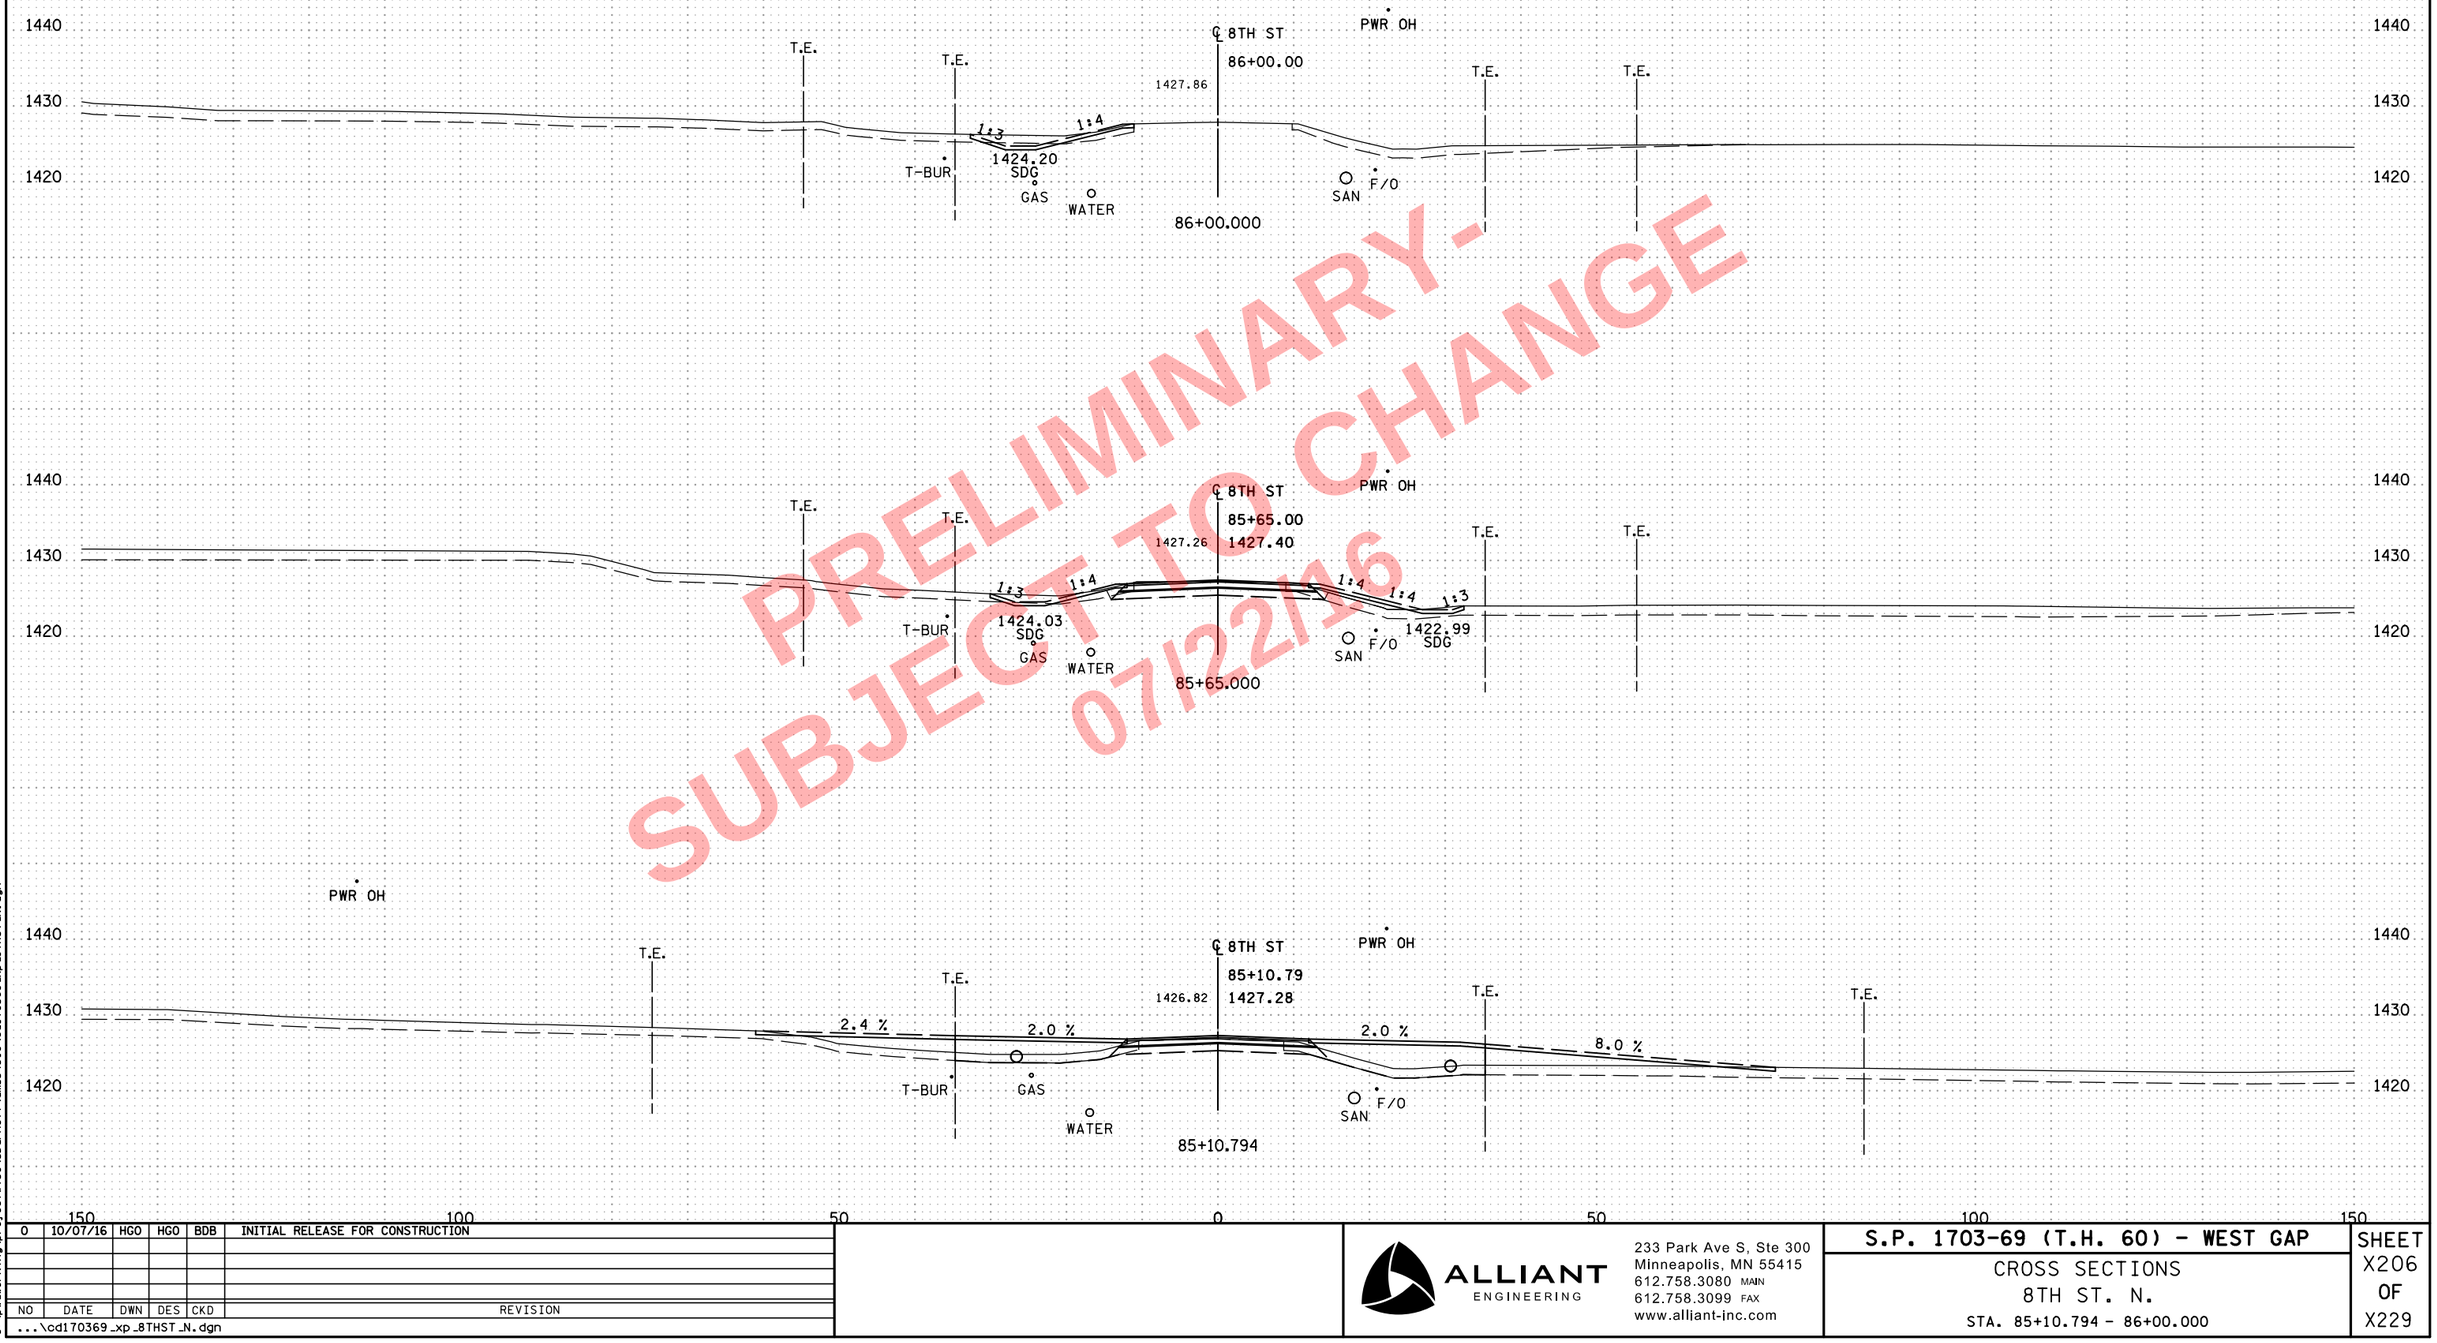

PRELIMINARY-
SUBJECT TO CHANGE
07/22/16

NO	DATE	DWN	DES	CKD	REVISION
0	10/07/16	HGO	HGO	BDB	INITIAL RELEASE FOR CONSTRUCTION

...\cd170369_xp_8THST_N.dgn

8:11:23 AM
7/22/2016
o:\pw_working\projectwise\sbarnett\dms34519\cd170369_xp_8THST_N.dgn

ALLIANT ENGINEERING
233 Park Ave S, Ste 300
Minneapolis, MN 55415
612.758.3080 MAIN
612.758.3099 FAX
www.alliant-inc.com

S.P. 1703-69 (T.H. 60) - WEST GAP

CROSS SECTIONS
8TH ST. N.
STA. 85+10.794 - 86+00.000

SHEET
X206
OF
X229

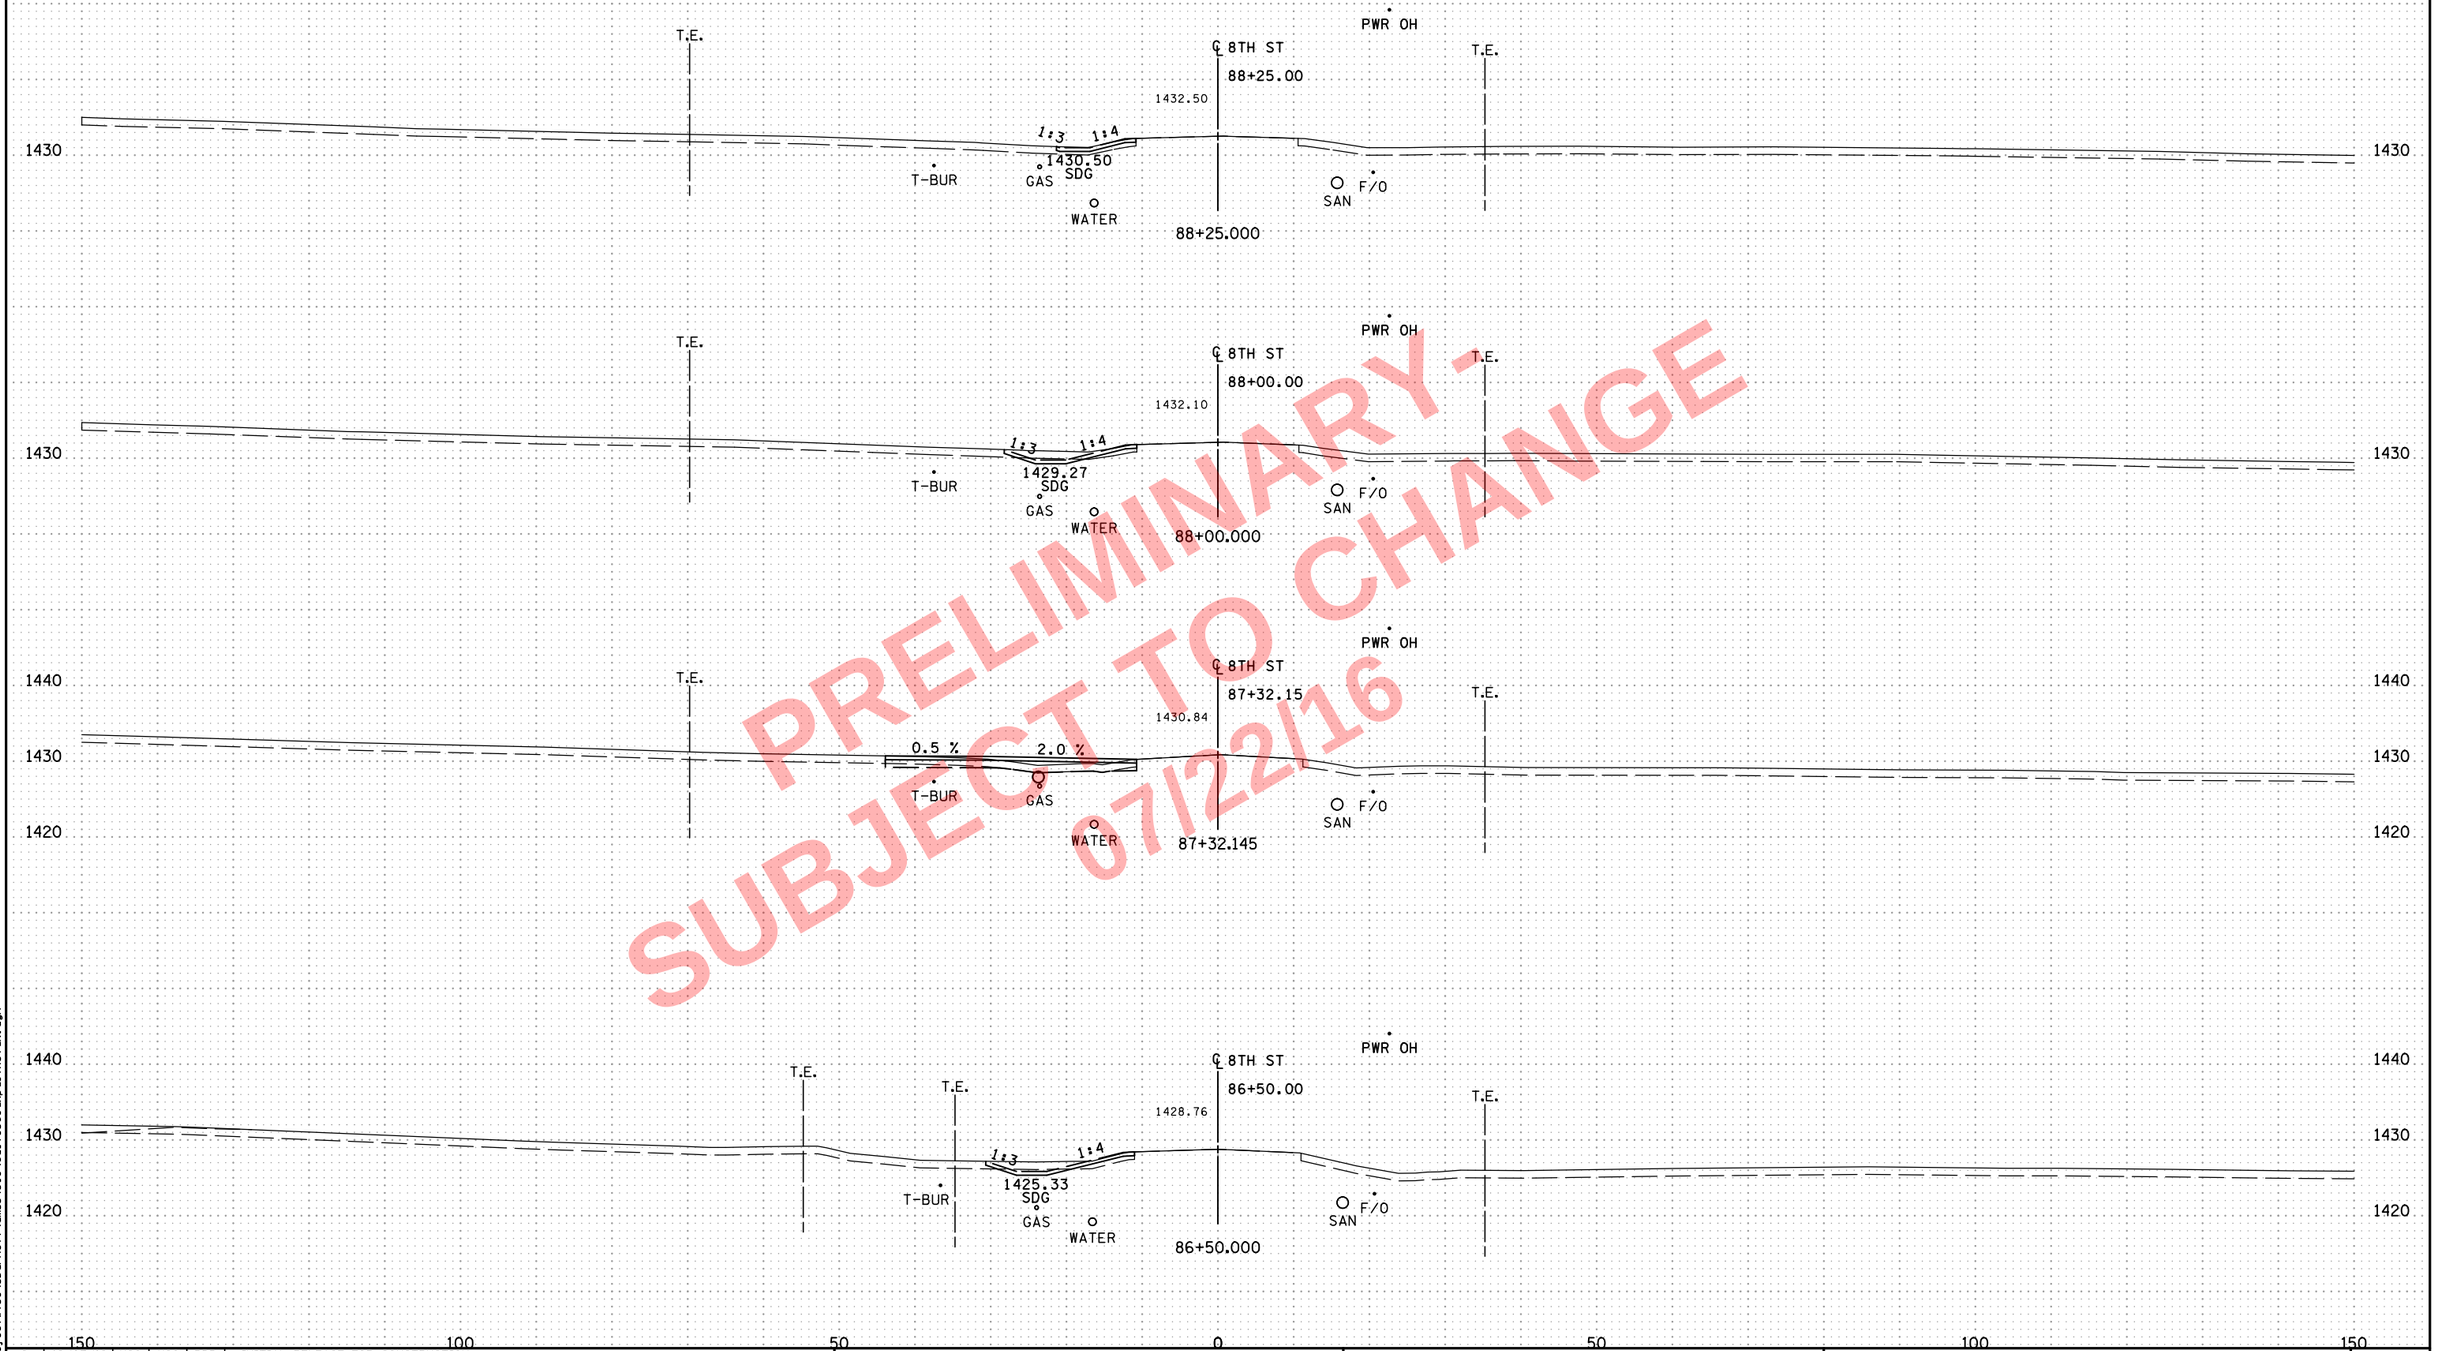

PRELIMINARY - SUBJECT TO CHANGE 7/22/16

NO	DATE	DWN	DES	CKD	REVISION
0	10/07/16	HGO	HGO	BDB	INITIAL RELEASE FOR CONSTRUCTION

...\cd170369_xp_8THST_N.dgn

8:11:23 AM
7/22/2016
c:\pw_working\projectwise\sbarnett\dms34519\cd170369_xp_8THST_N.dgn

ALLIANT ENGINEERING
233 Park Ave S, Ste 300
Minneapolis, MN 55415
612.758.3080 MAIN
612.758.3099 FAX
www.alliant-inc.com

S.P. 1703-69 (T.H. 60) - WEST GAP

CROSS SECTIONS
8TH ST. N.
STA. 86+50.000 - 88+25.000

SHEET X207 OF X229

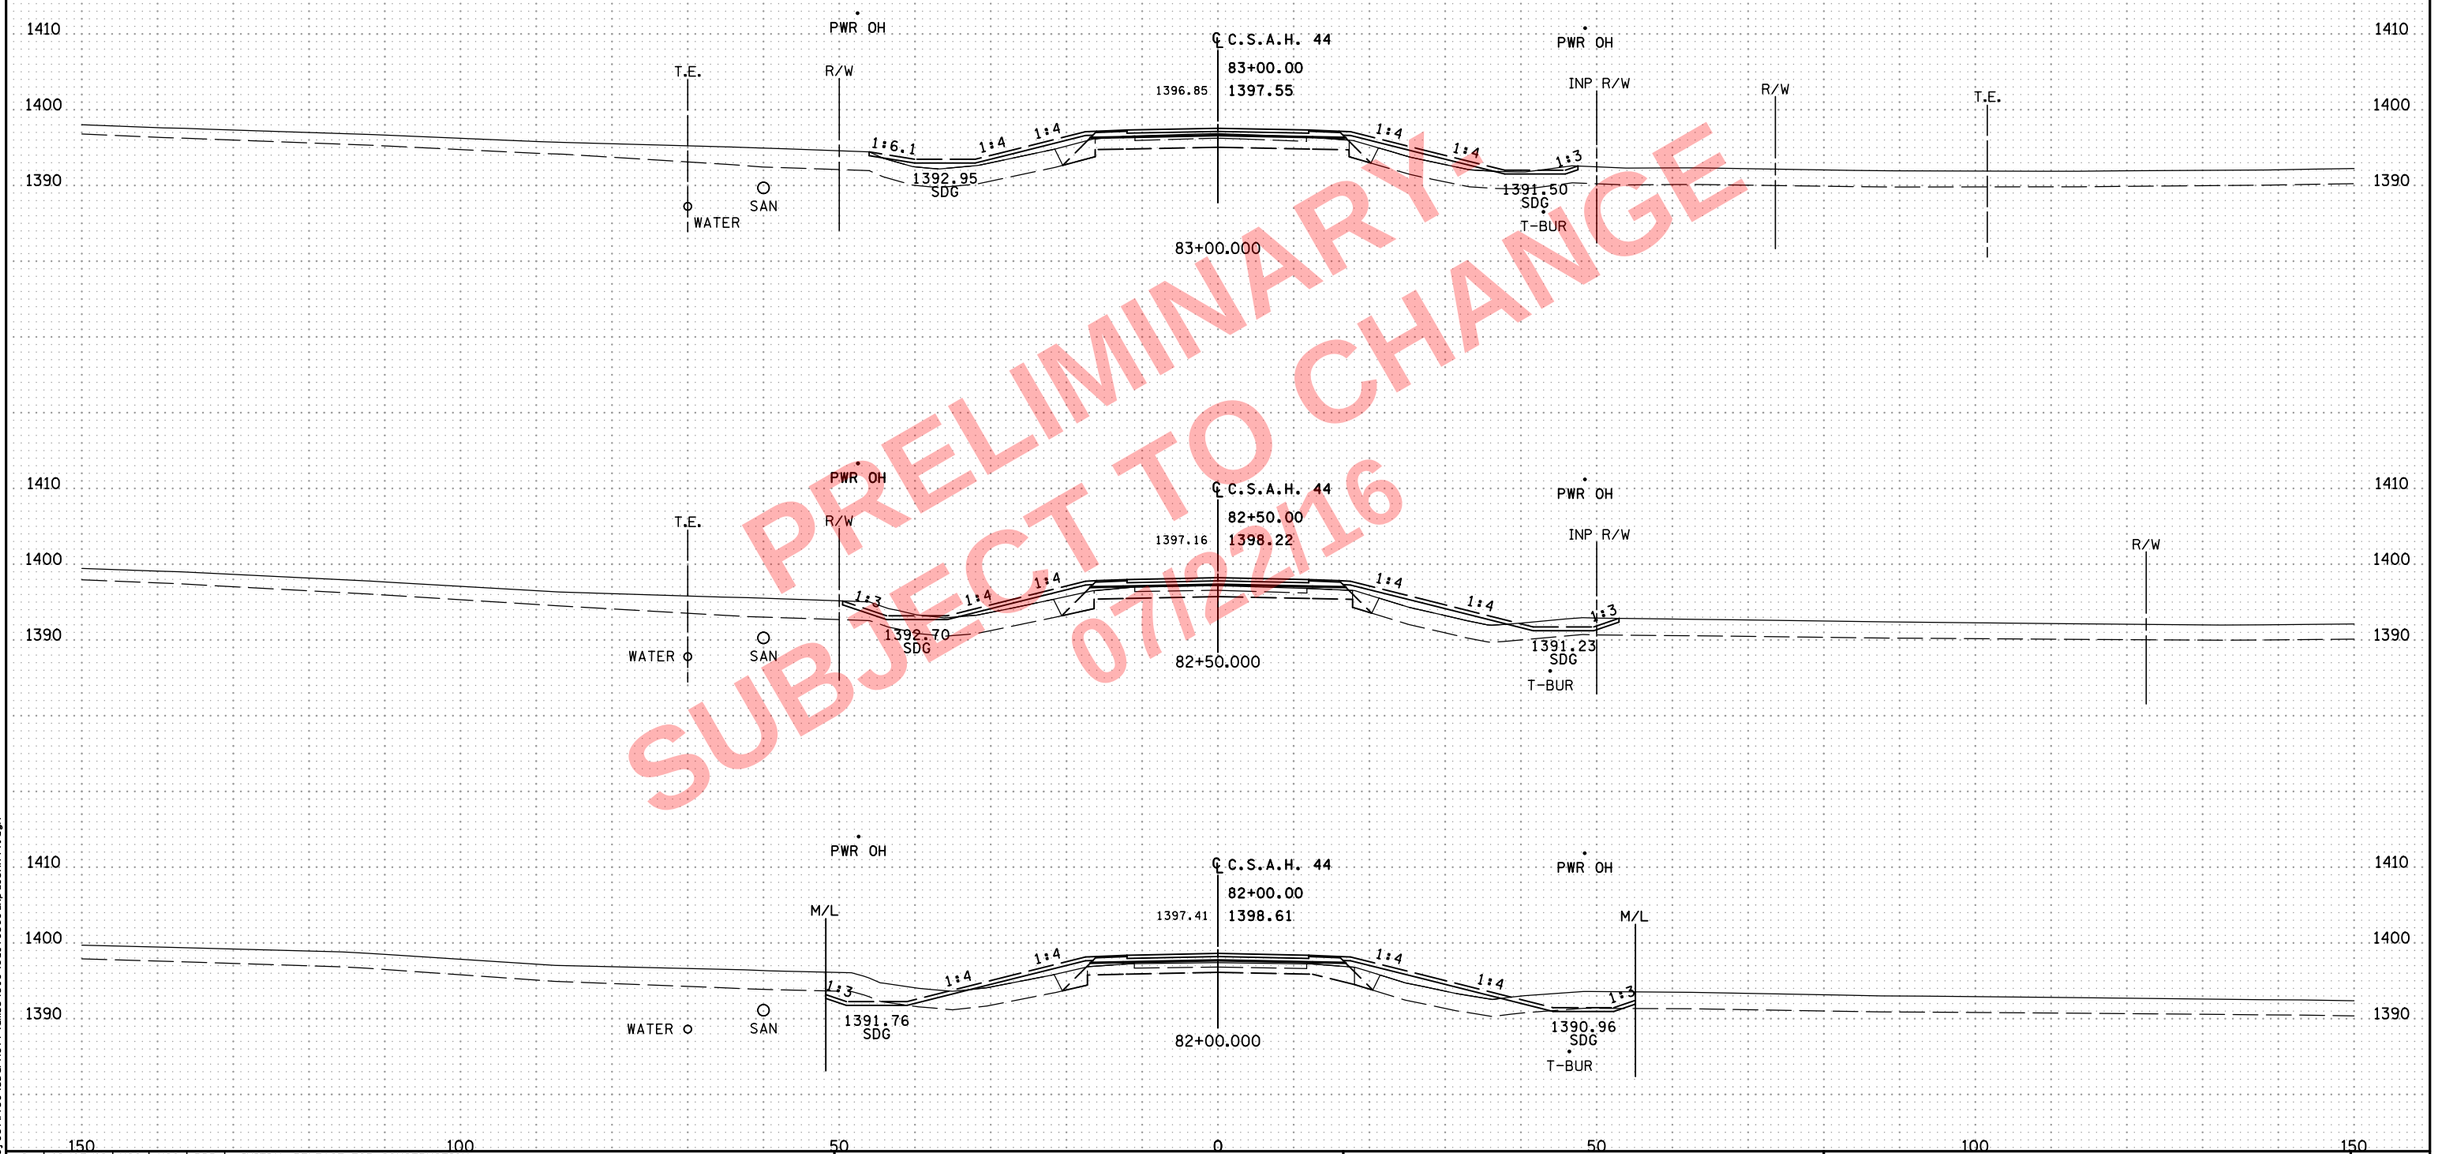

PRELIMINARY
SUBJECT TO CHANGE
07/22/16

NO	DATE	DWN	DES	CKD	REVISION
0	10/07/16	HGO	HGO	BDB	INITIAL RELEASE FOR CONSTRUCTION

...\cd170369_xp_CSAH44.dgn

ALLIANT ENGINEERING
233 Park Ave S, Ste 300
Minneapolis, MN 55415
612.758.3080 MAIN
612.758.3099 FAX
www.alliant-inc.com

S.P. 1703-69 (T.H. 60) - WEST GAP

CROSS SECTIONS
C.S.A.H. 44
STA. 82+00.000 - 83+00.000

SHEET X208 OF X229

8:11:29 AM
7/22/2016
c:\pw_working\projectwise\sbarnett\dms34519\cd170369_xp_CSAH44.dgn

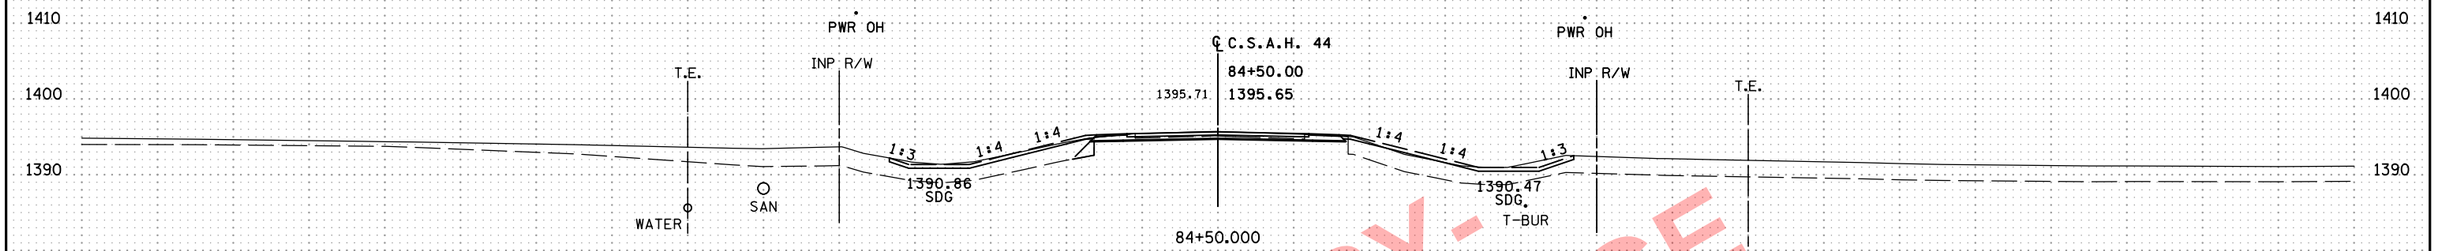

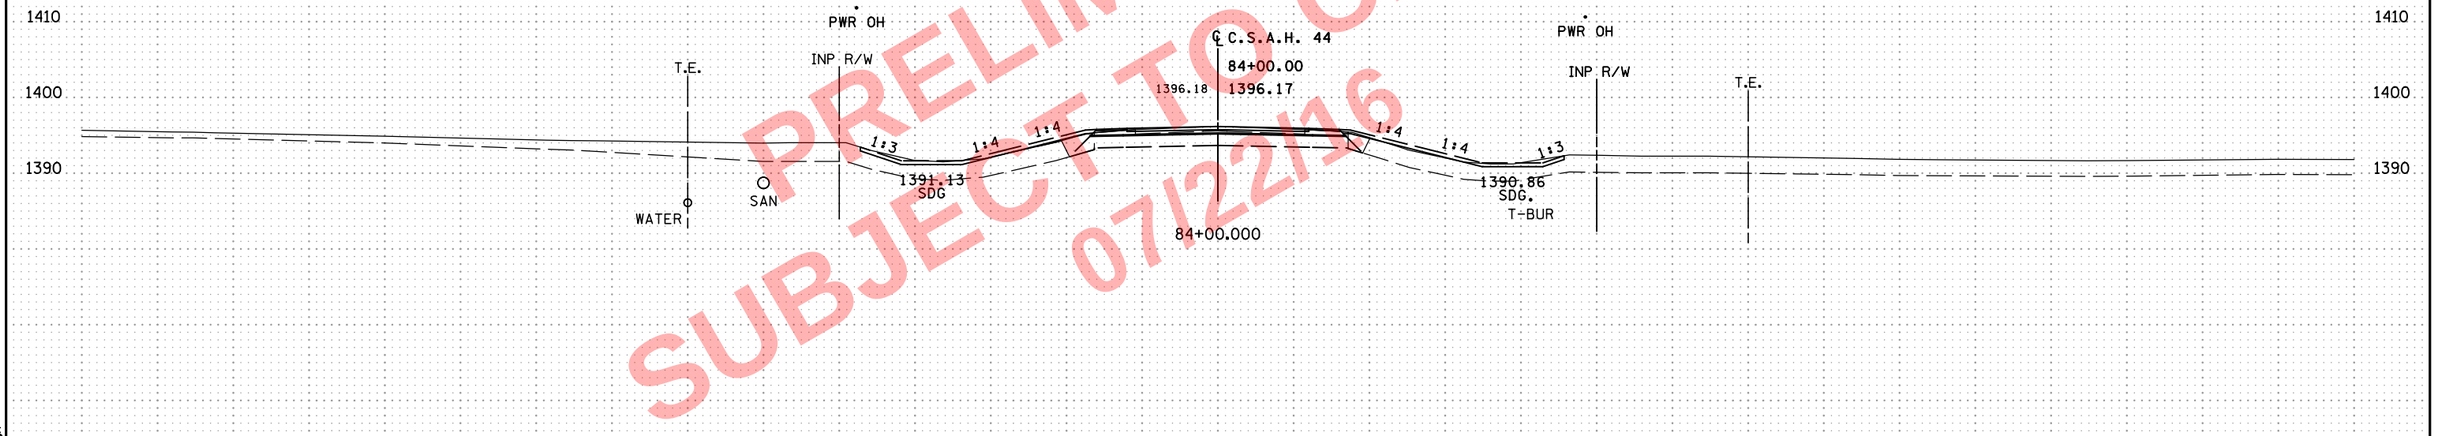

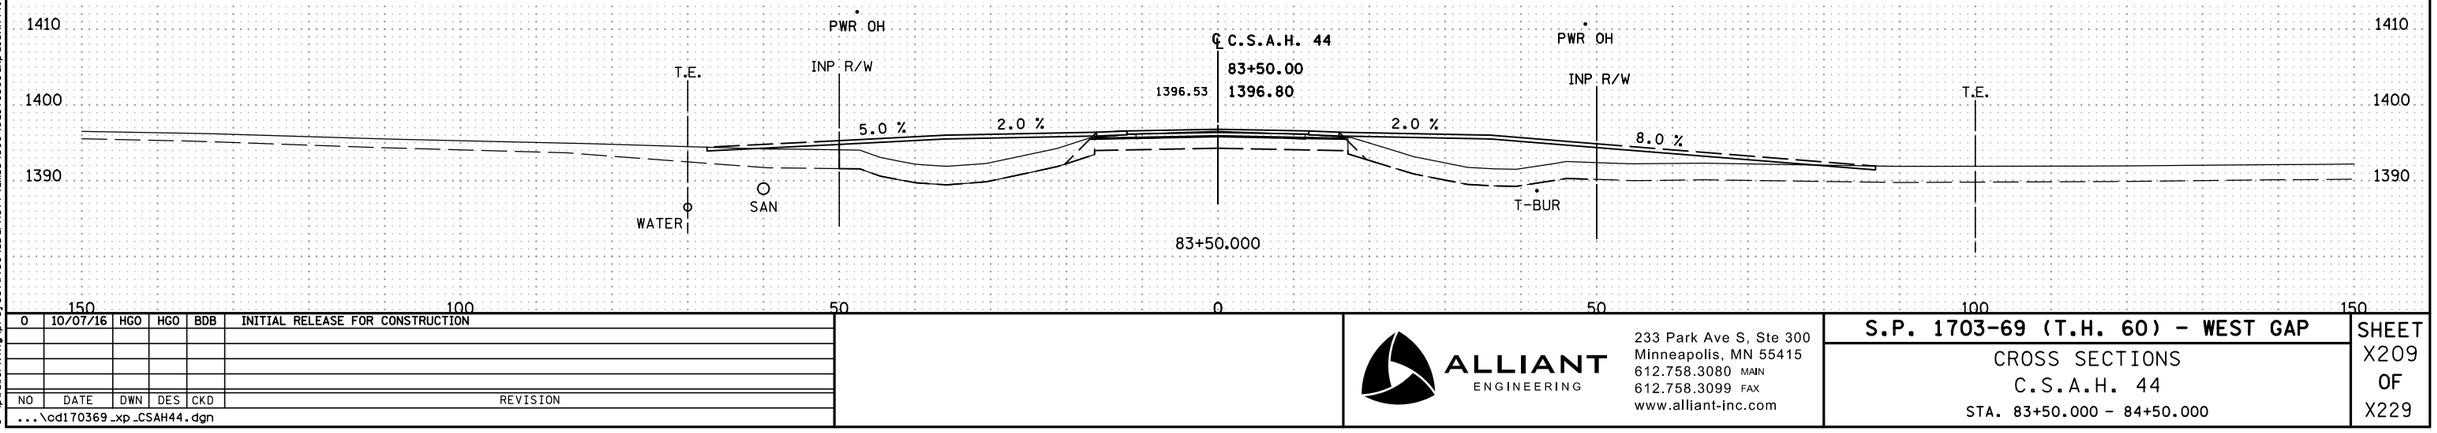

PRELIMINARY - SUBJECT TO CHANGE 07/22/16

NO	DATE	DWN	DES	CKD	REVISION
0	10/07/16	HGO	HGO	BDB	INITIAL RELEASE FOR CONSTRUCTION

...\cd170369_xp_CSAH44.dgn

8:11:30 AM
7/22/2016
c:\pw_working\projectwise\sbarnett\dms34519\cd170369_xp_CSAH44.dgn

ALLIANT ENGINEERING
233 Park Ave S, Ste 300
Minneapolis, MN 55415
612.758.3080 MAIN
612.758.3099 FAX
www.alliant-inc.com

S.P. 1703-69 (T.H. 60) - WEST GAP

CROSS SECTIONS
C.S.A.H. 44
STA. 83+50.000 - 84+50.000

SHEET
X209
OF
X229

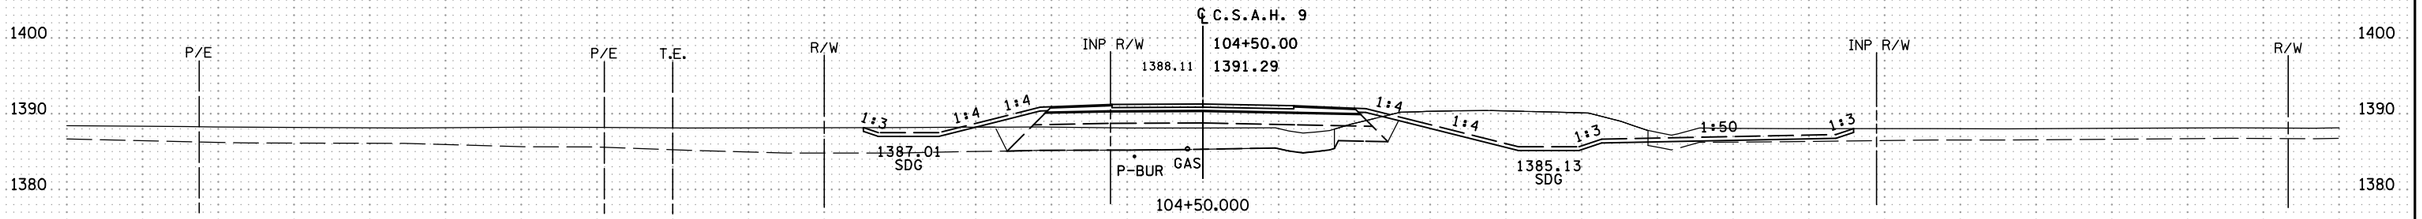

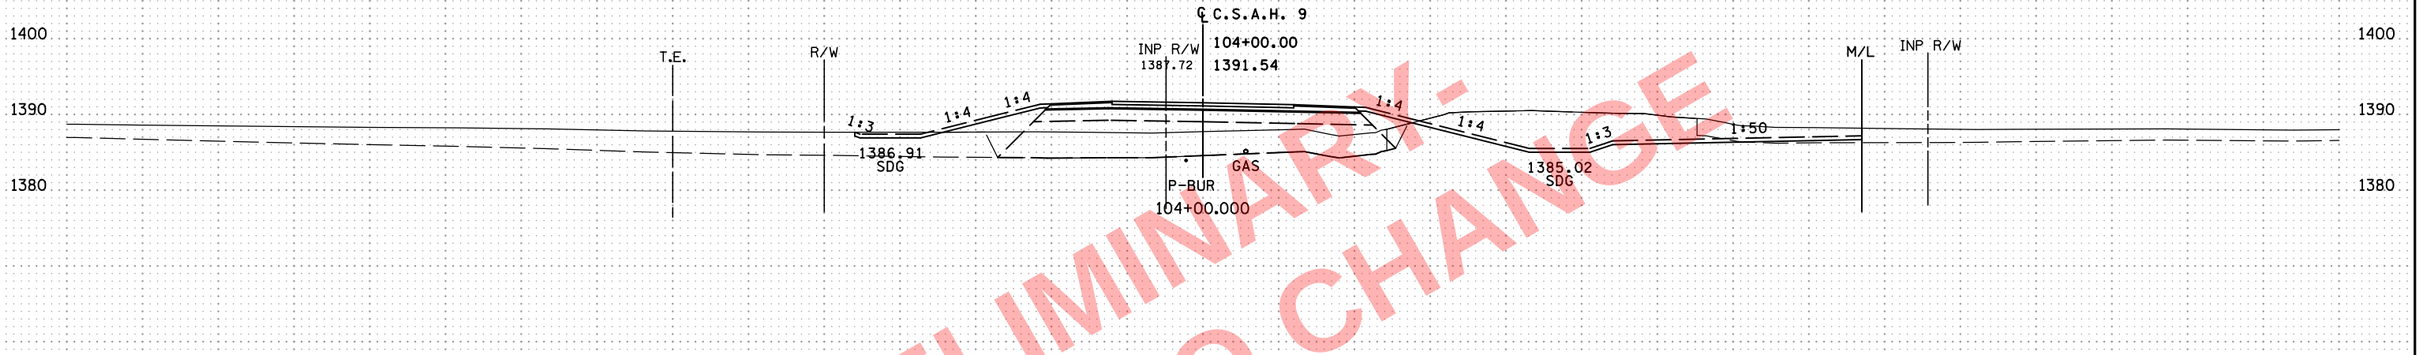

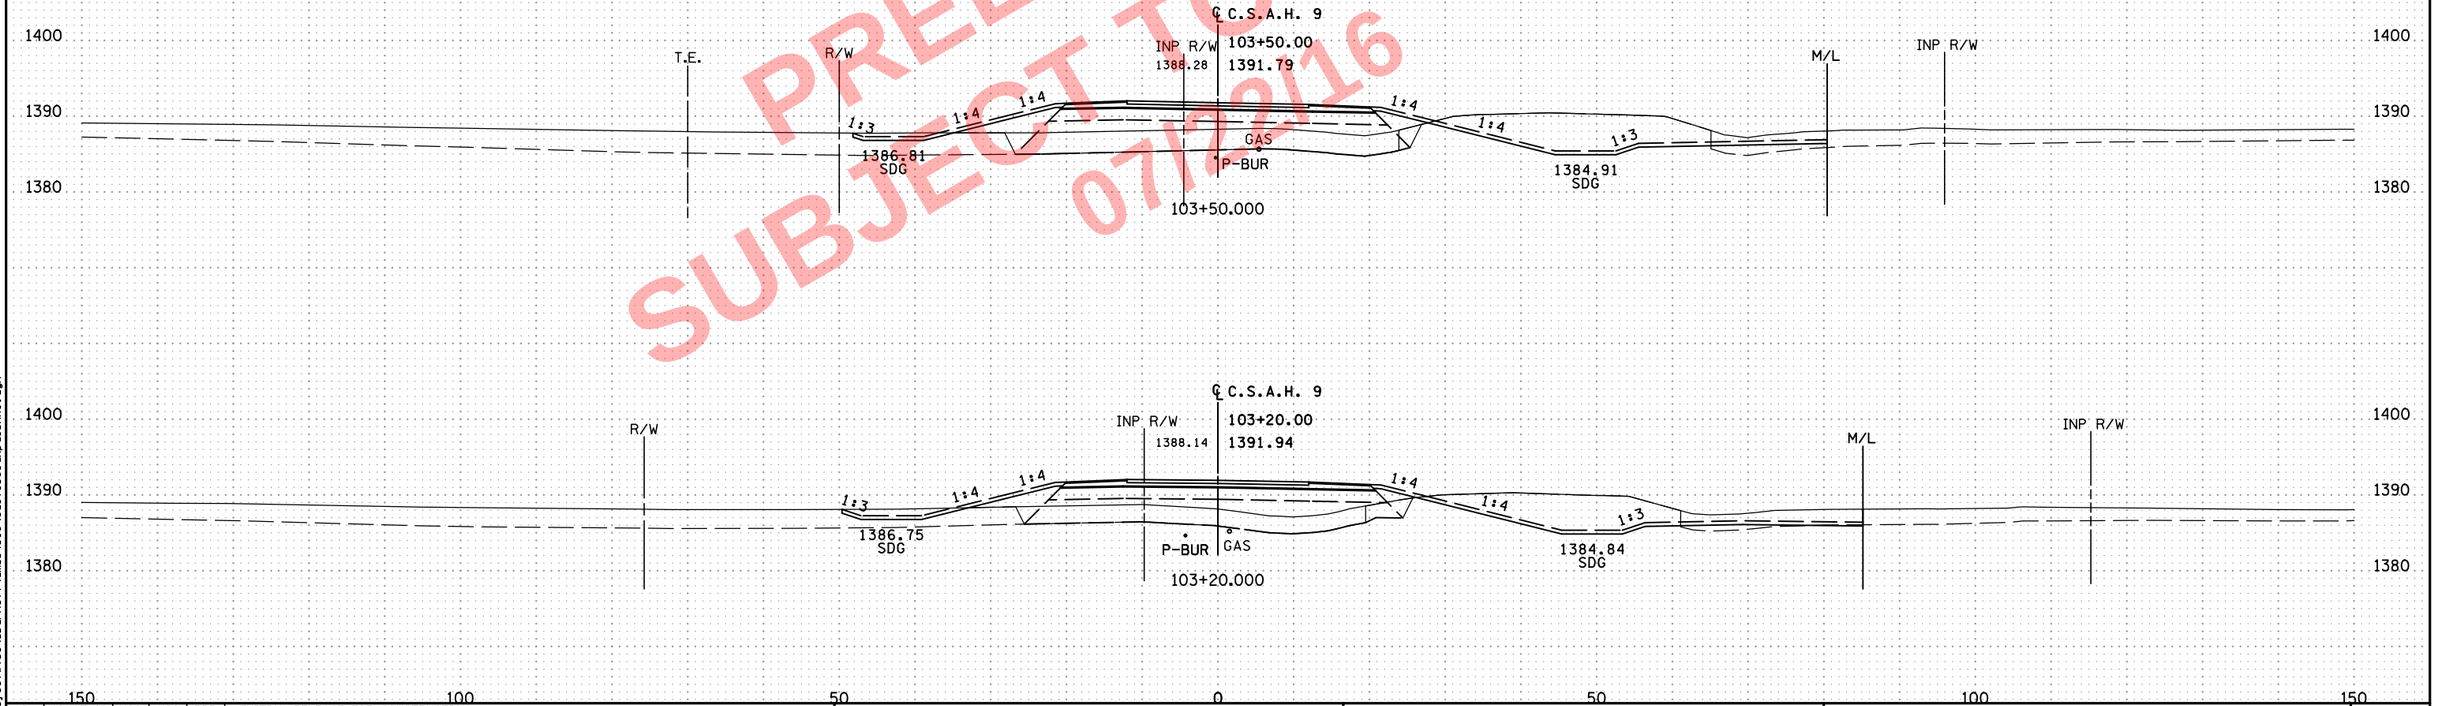

PRELIMINARY-
SUBJECT TO CHANGE
07/22/16

150 100 50 0 50 100 150

NO	DATE	DWN	DES	CKD	REVISION
0	10/07/16	HGO	HGO	BDB	INITIAL RELEASE FOR CONSTRUCTION

...\cd170369_xp_CSAH9.dgn

ALLIANT ENGINEERING
233 Park Ave S, Ste 300
Minneapolis, MN 55415
612.758.3080 MAIN
612.758.3099 FAX
www.alliant-inc.com

S.P. 1703-69 (T.H. 60) - WEST GAP

CROSS SECTIONS
C.S.A.H. 9
STA. 103+20.000 - 104+50.000

SHEET X210 OF X229

8:11:35 AM
7/22/2016
c:\pw_working\projectwise\sbarnett\dms34519\cd170369_xp_CSAH9.dgn

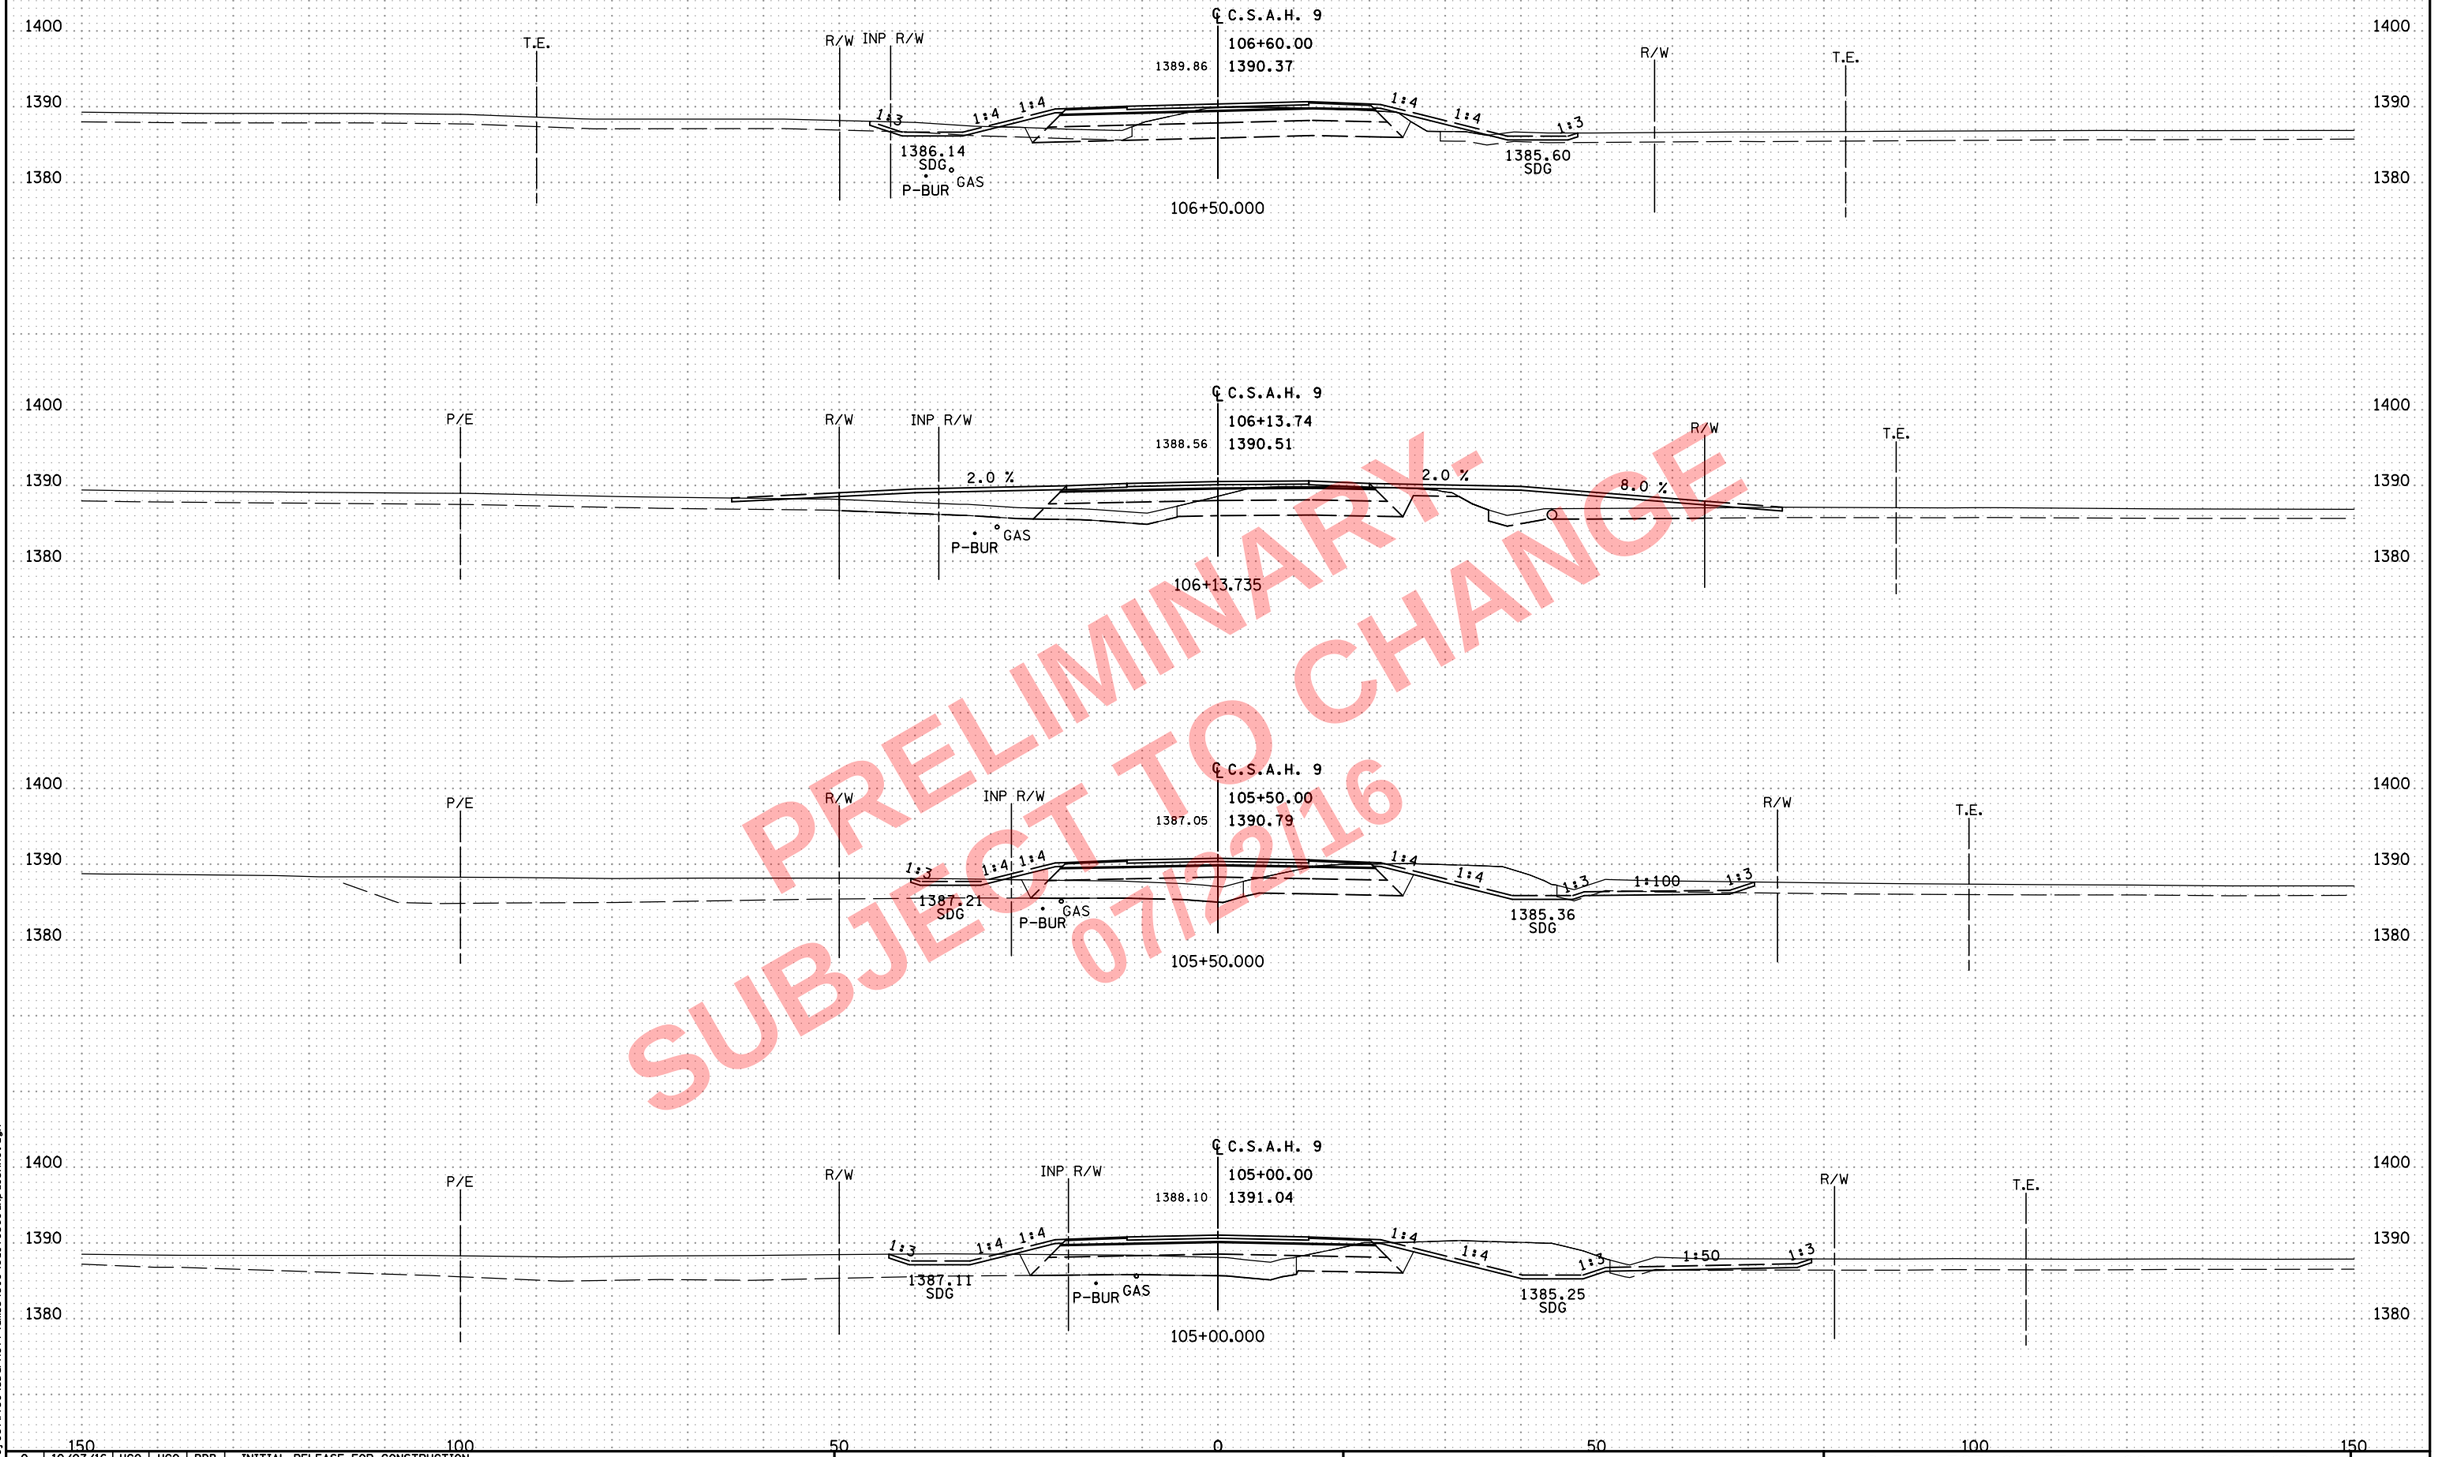

PRELIMINARY-
SUBJECT TO CHANGE
07/22/2016

NO	DATE	DWN	DES	CKD	REVISION
0	10/07/16	HGO	HGO	BDB	INITIAL RELEASE FOR CONSTRUCTION

...\cd170369_xp_CSAH9.dgn

ALLIANT ENGINEERING
233 Park Ave S, Ste 300
Minneapolis, MN 55415
612.758.3080 MAIN
612.758.3099 FAX
www.alliant-inc.com

S.P. 1703-69 (T.H. 60) - WEST GAP

CROSS SECTIONS
C.S.A.H. 9
STA. 105+00.000 - 106+50.000

SHEET X211 OF X229

8:11:36 AM
7/22/2016
c:\pw_working\projectwise\sbarnett\dms34519\cd170369_xp_CSAH9.dgn

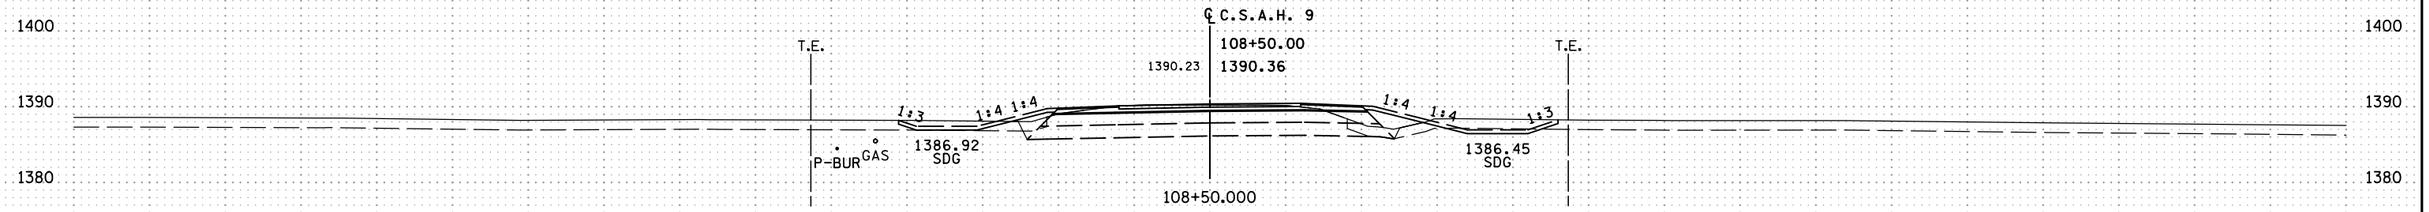

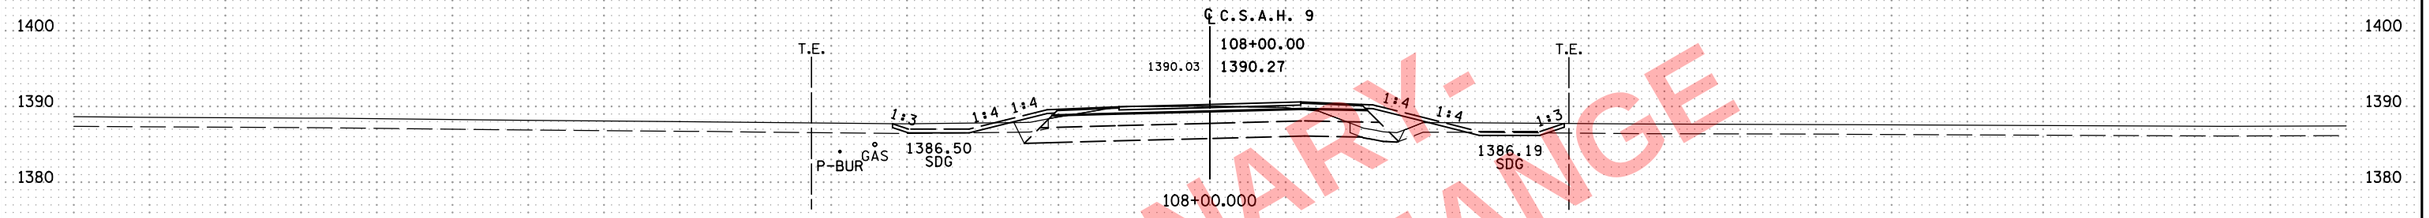

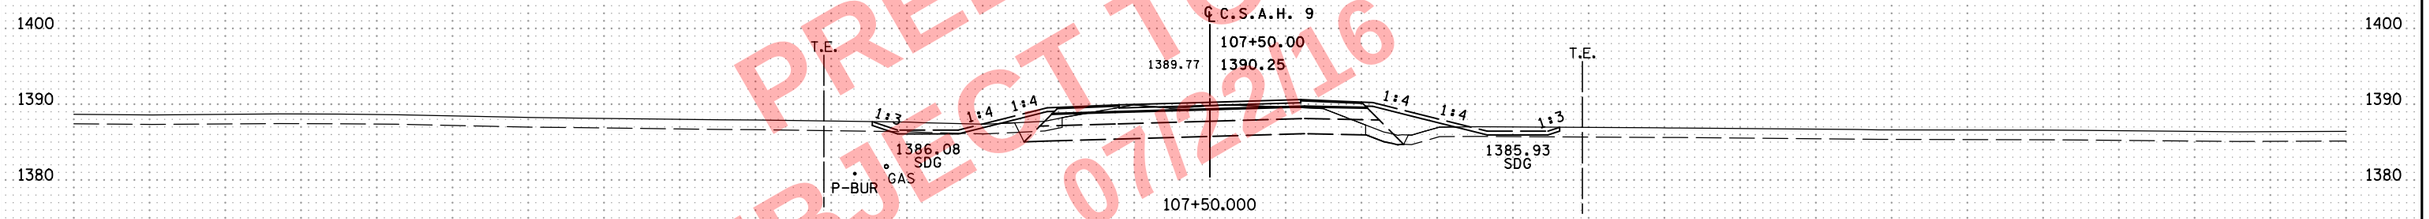

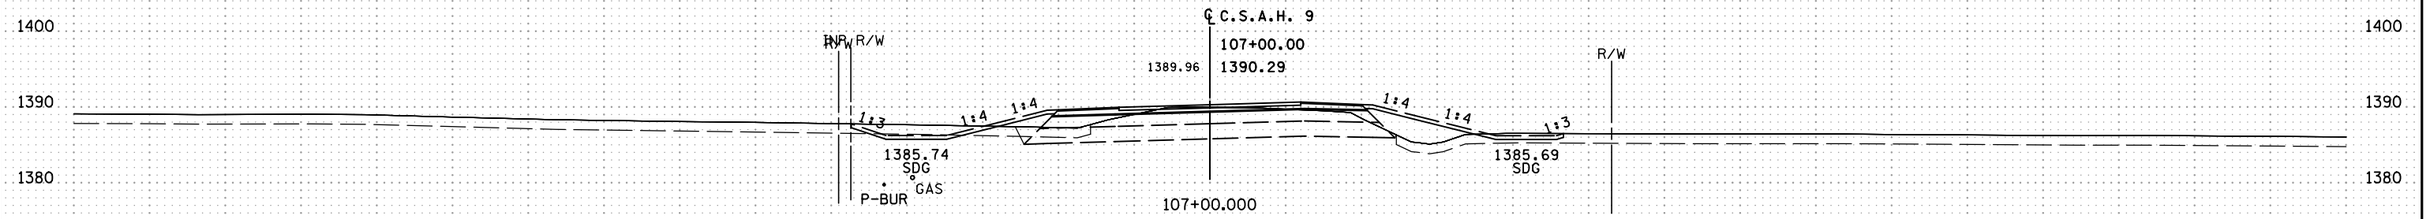

PRELIMINARY-
SUBJECT TO CHANGE
07/22/16

150 100 50 0 50 100 150

NO	DATE	DWN	DES	CKD	REVISION
0	10/07/16	HGO	HGO	BDB	INITIAL RELEASE FOR CONSTRUCTION

...\cd170369_xp_CSAH9.dgn

ALLIANT ENGINEERING
233 Park Ave S, Ste 300
Minneapolis, MN 55415
612.758.3080 MAIN
612.758.3099 FAX
www.alliant-inc.com

S.P. 1703-69 (T.H. 60) - WEST GAP

CROSS SECTIONS
C.S.A.H. 9
STA. 107+00.000 - 108+50.000

SHEET X212 OF X229

8:11:37 AM
7/22/2016
c:\pw_working\projectwise\sbarnett\dms34519\cd170369_xp_CSAH9.dgn

PRELIMINARY -
SUBJECT TO CHANGE
07/22/16

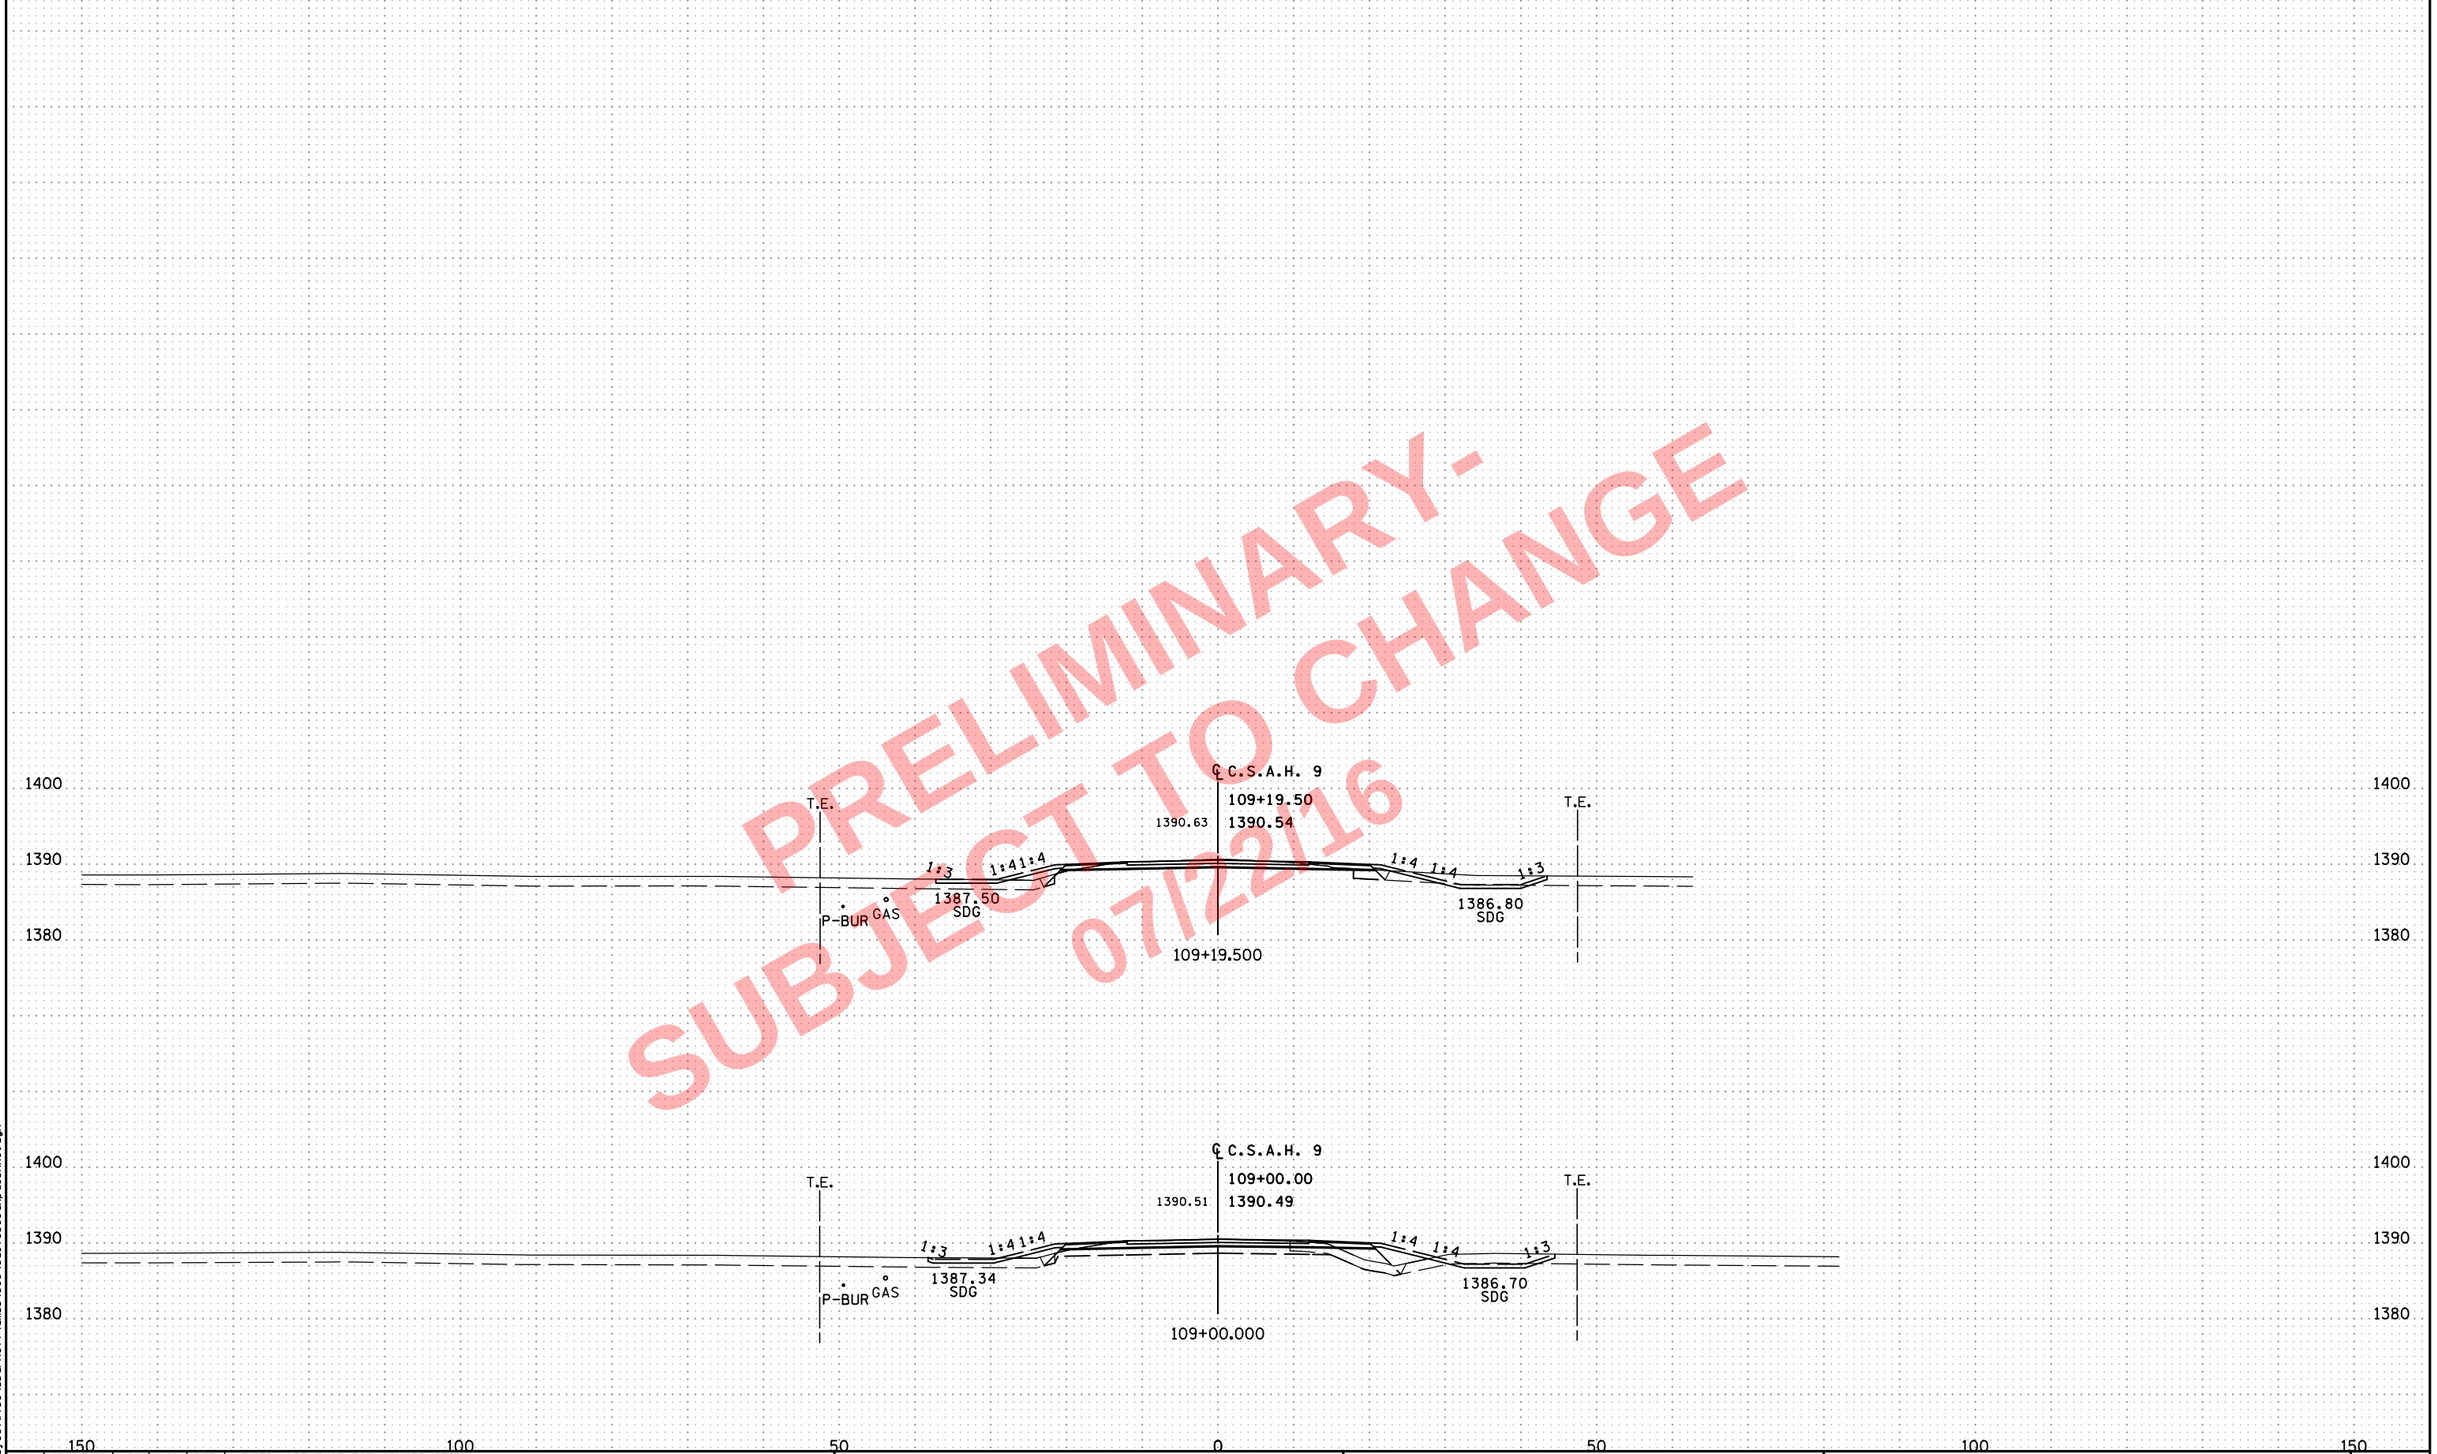

NO	DATE	DWN	DES	CKD	REVISION
0	10/07/16	HGO	HGO	BDB	INITIAL RELEASE FOR CONSTRUCTION

...\cd170369_xp_CSAH9.dgn

ALLIANT ENGINEERING
233 Park Ave S, Ste 300
Minneapolis, MN 55415
612.758.3080 MAIN
612.758.3099 FAX
www.alliant-inc.com

S.P. 1703-69 (T.H. 60) - WEST GAP

CROSS SECTIONS
C.S.A.H. 9
STA. 109+00.000 - 109+19.500

SHEET X213 OF X229

8:11:38 AM
7/22/2016
c:\pw_working\projectwise\sbarnett\dms34519\cd170369_xp_CSAH9.dgn

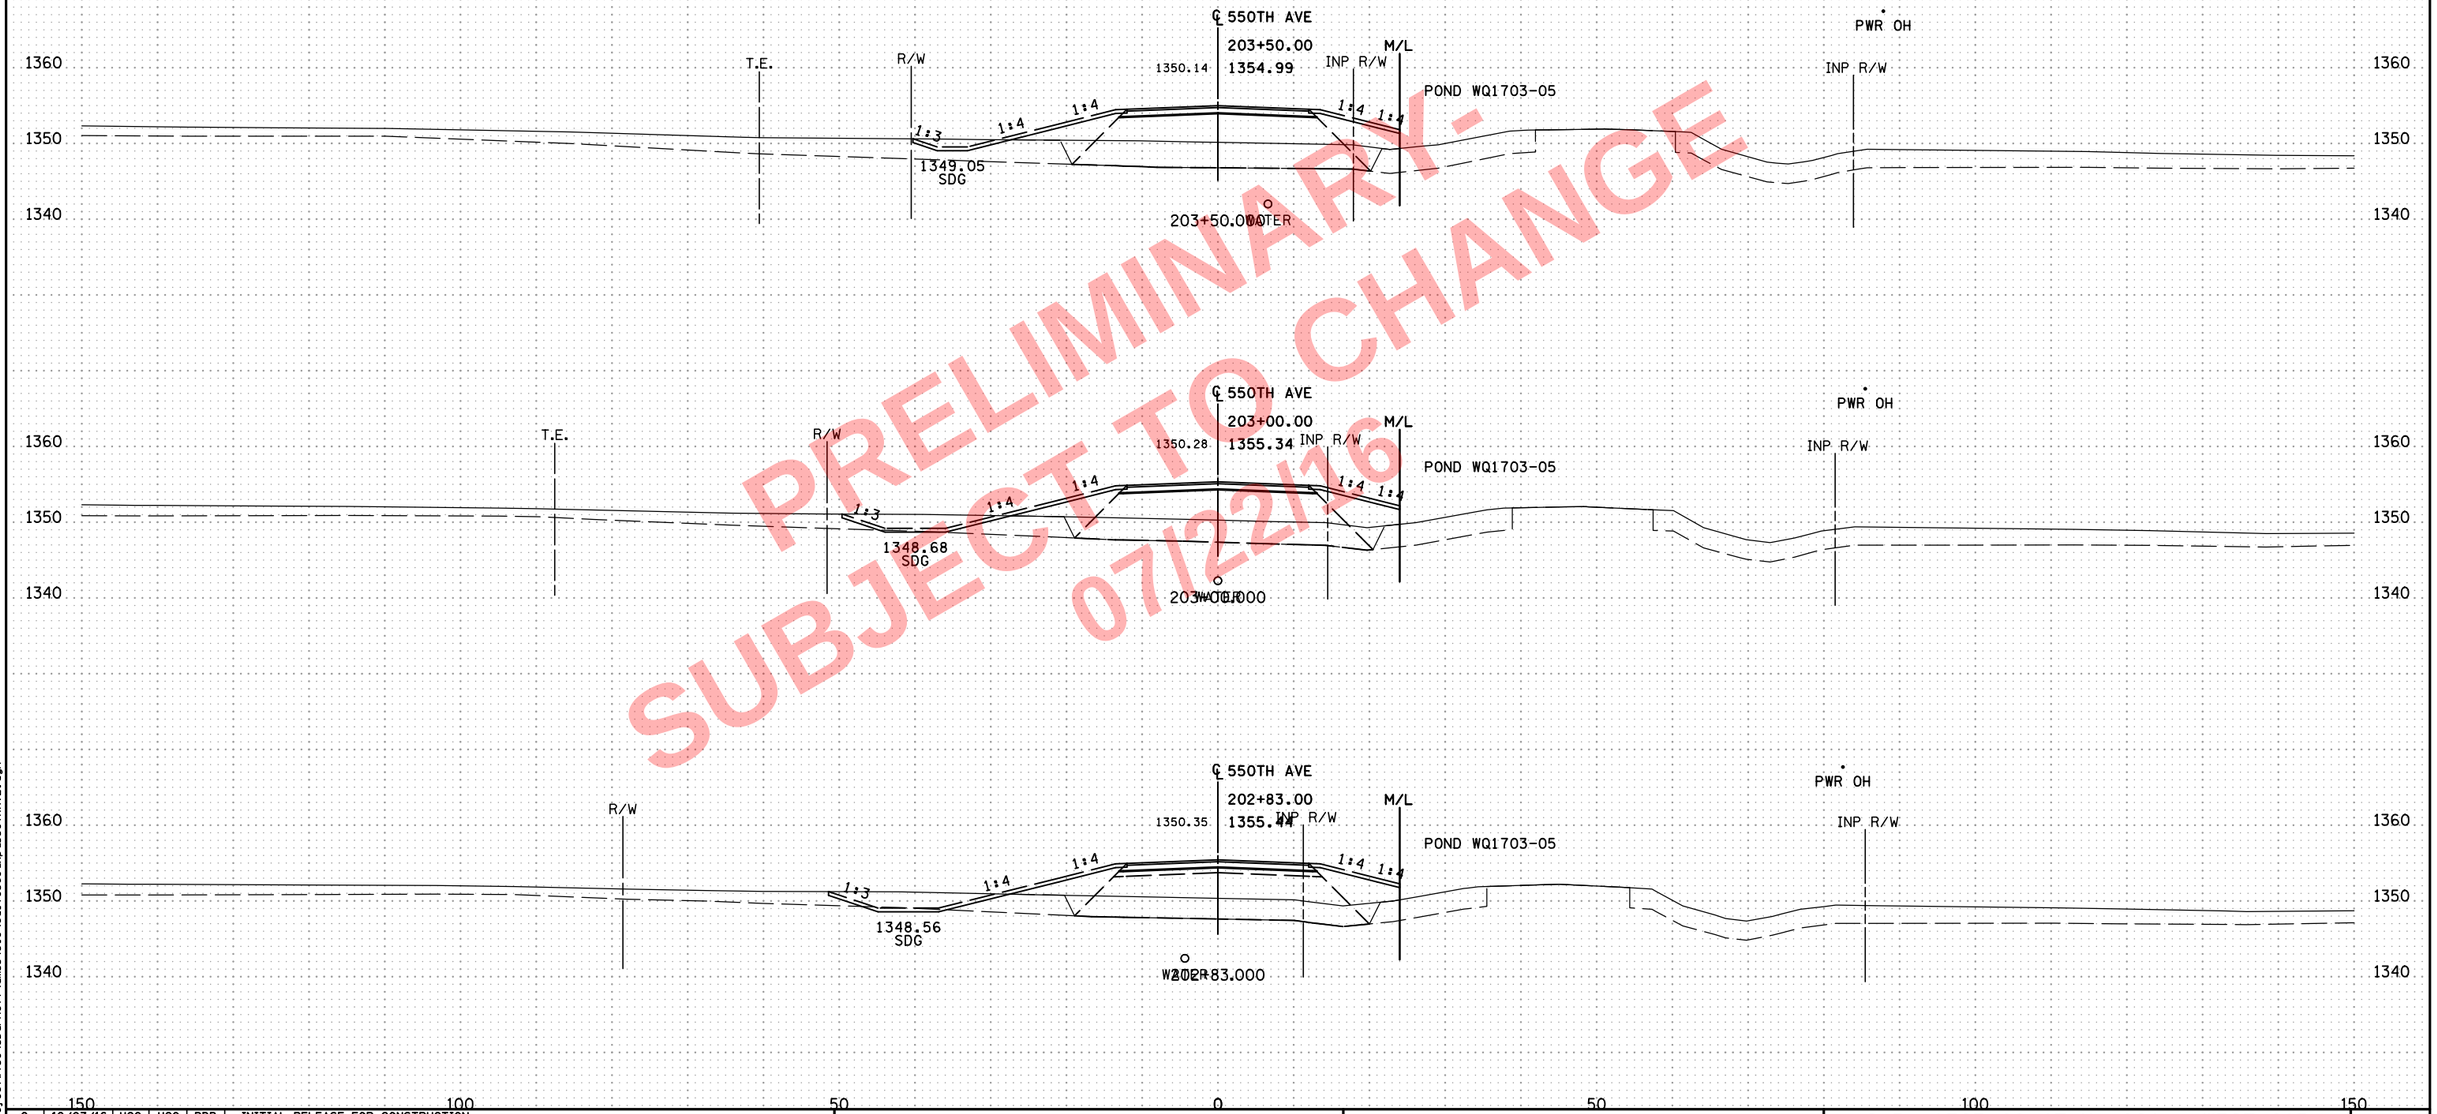

PRELIMINARY-
SUBJECT TO CHANGE
07/22/16

NO	DATE	DWN	DES	CKD	REVISION
0	10/07/16	HGO	HGO	BDB	INITIAL RELEASE FOR CONSTRUCTION

...\cd170369_xp_550THAVE.dgn

8:11:44 AM
7/22/2016
c:\pw_working\projectwise\sbarnett\dms34519\cd170369_xp_550THAVE.dgn

ALLIANT ENGINEERING
233 Park Ave S, Ste 300
Minneapolis, MN 55415
612.758.3080 MAIN
612.758.3099 FAX
www.alliant-inc.com

S.P. 1703-69 (T.H. 60) - WEST GAP

CROSS SECTIONS
550TH AVE.
STA. 202+83.000 - 203+50.000

SHEET X214 OF X229

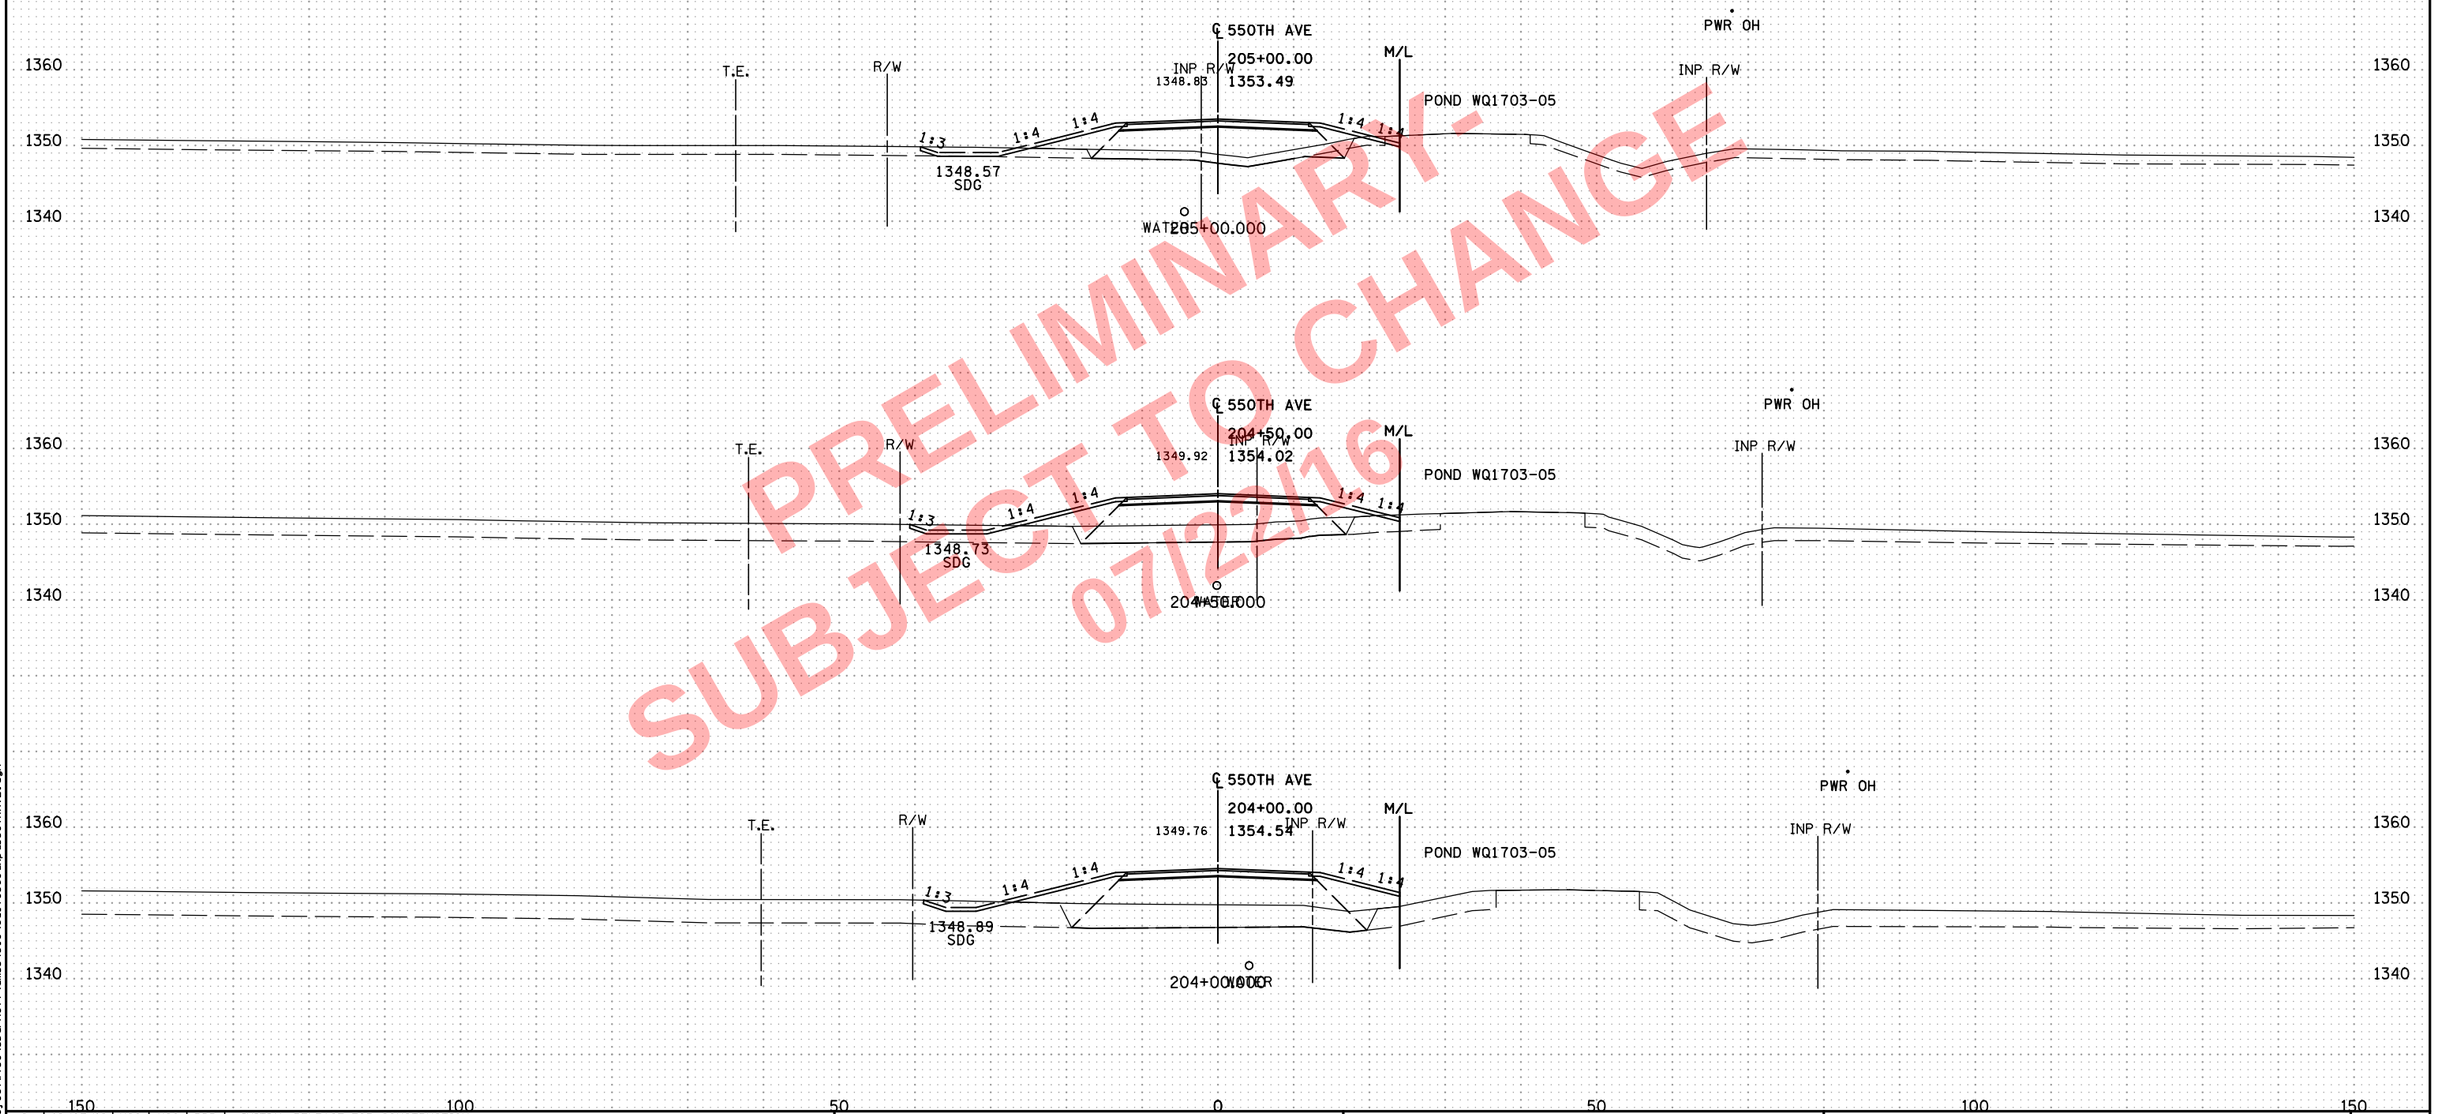

PRELIMINARY - SUBJECT TO CHANGE 07/22/16

NO	DATE	DWN	DES	CKD	REVISION
0	10/07/16	HGO	HGO	BDB	INITIAL RELEASE FOR CONSTRUCTION

...\cd170369_xp_550THAVE.dgn

8:11:45 AM
7/22/2016
c:\pw_working\projectwise\sbarnett\dms34519\cd170369_xp_550THAVE.dgn

ALLIANT ENGINEERING
233 Park Ave S, Ste 300
Minneapolis, MN 55415
612.758.3080 MAIN
612.758.3099 FAX
www.alliant-inc.com

S.P. 1703-69 (T.H. 60) - WEST GAP

CROSS SECTIONS
550TH AVE.
STA. 204+00.000 - 205+00.000

SHEET X215 OF X229

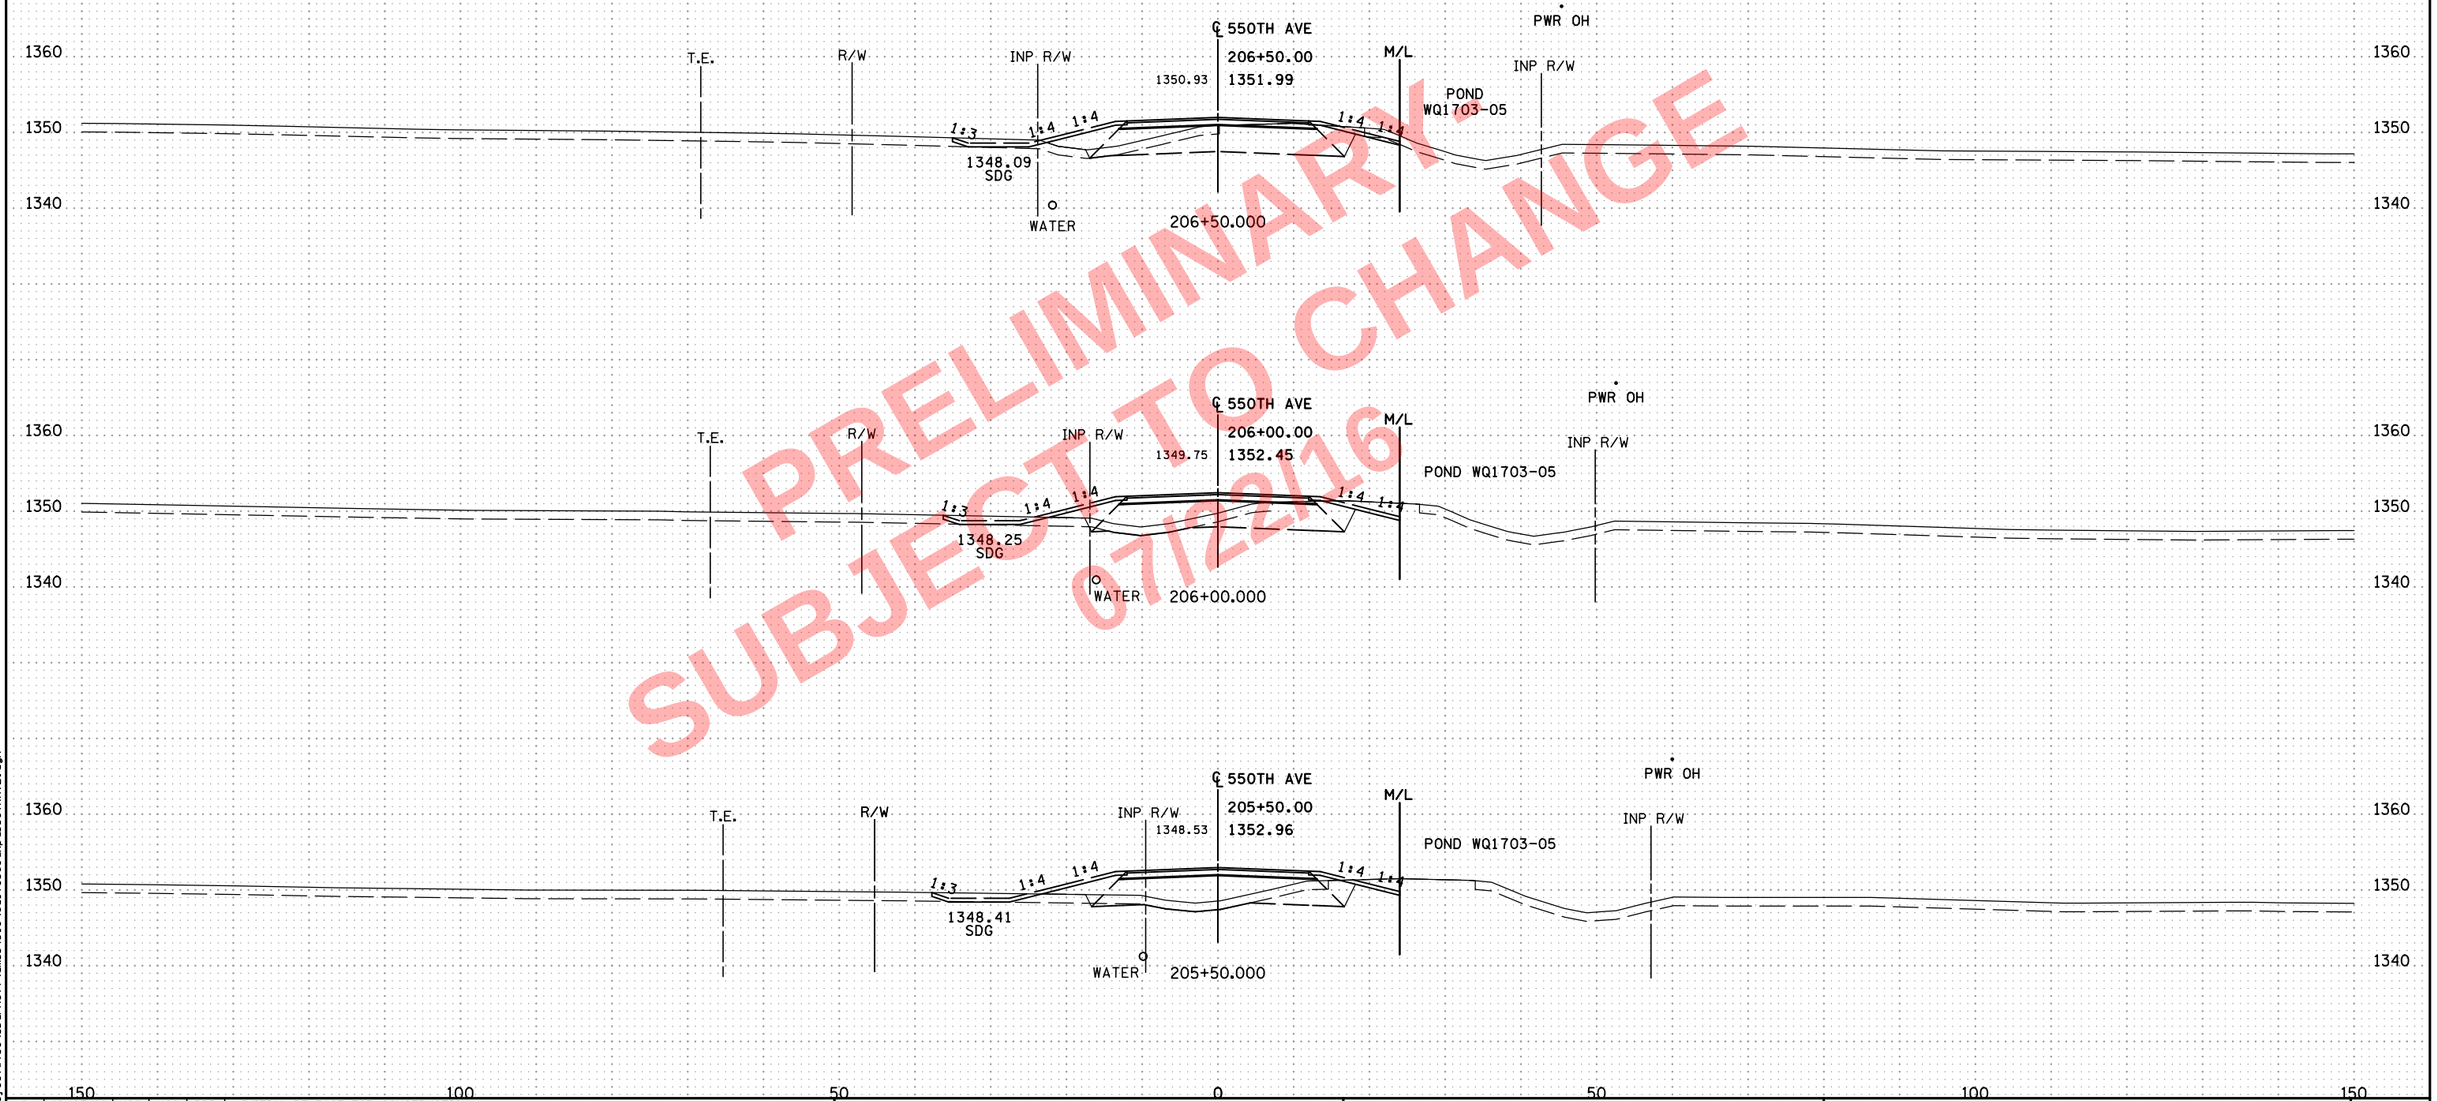

PRELIMINARY - SUBJECT TO CHANGE 07/22/16

NO	DATE	DWN	DES	CKD	REVISION
0	10/07/16	HGO	HGO	BDB	INITIAL RELEASE FOR CONSTRUCTION

...\cd170369_xp_550THAVE.dgn

8:11:46 AM
7/22/2016
c:\pw_working\projectwise\sbarnett\dms34519\cd170369_xp_550THAVE.dgn

ALLIANT ENGINEERING
233 Park Ave S, Ste 300
Minneapolis, MN 55415
612.758.3080 MAIN
612.758.3099 FAX
www.alliant-inc.com

S.P. 1703-69 (T.H. 60) - WEST GAP

CROSS SECTIONS
550TH AVE.
STA. 205+50.000 - 206+50.000

SHEET
X216
OF
X229

PRELIMINARY - SUBJECT TO CHANGE 07/22/16

NO	DATE	DWN	DES	CKD	REVISION
0	10/07/16	HGO	HGO	BDB	INITIAL RELEASE FOR CONSTRUCTION

...\cd170369_xp_550THAVE.dgn

8:11:47 AM
7/22/2016
c:\pw_working\projectwise\sbarnett\dms34519\cd170369_xp_550THAVE.dgn

ALLIANT ENGINEERING
233 Park Ave S, Ste 300
Minneapolis, MN 55415
612.758.3080 MAIN
612.758.3099 FAX
www.alliant-inc.com

S.P. 1703-69 (T.H. 60) - WEST GAP

CROSS SECTIONS
550TH AVE.
STA. 207+00.000 - 208+08.385

SHEET X217 OF X229

PRELIMINARY -
SUBJECT TO CHANGE
07/22/16

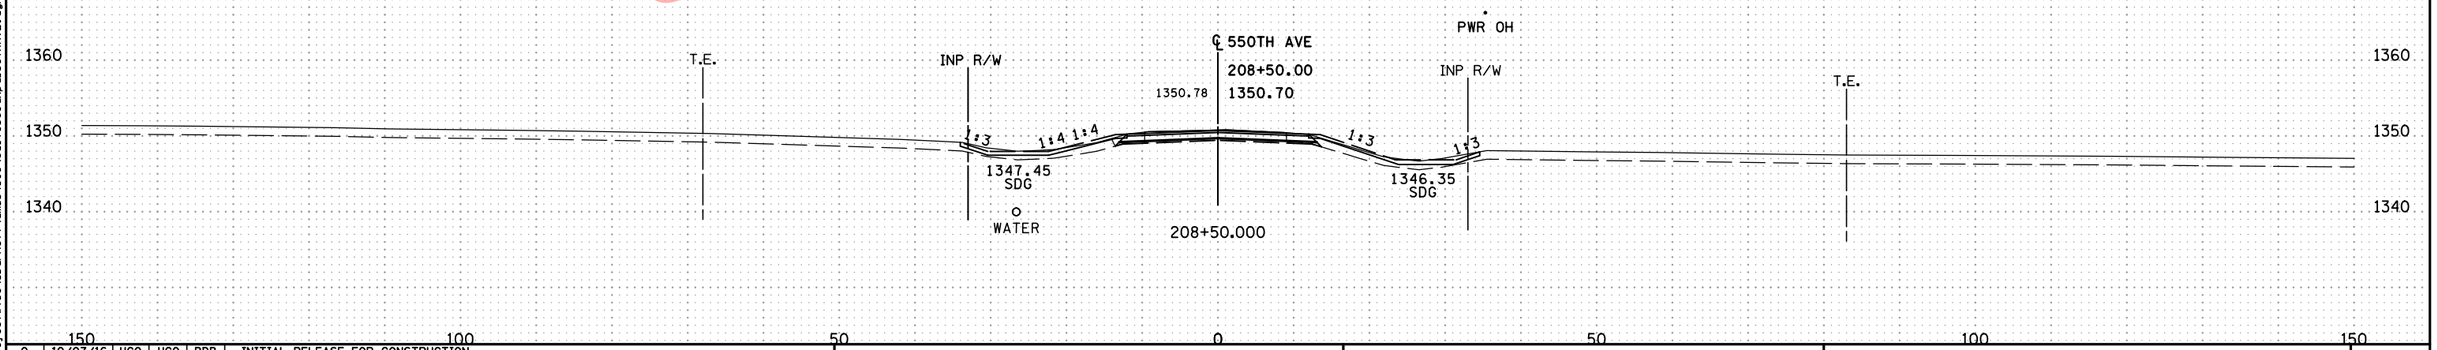

NO	DATE	DWN	DES	CKD	REVISION
0	10/07/16	HGO	HGO	BDB	INITIAL RELEASE FOR CONSTRUCTION

...\cd170369_xp_550THAVE.dgn

8:11:48 AM
7/22/2016
c:\pw_working\projectwise\sbarnett\dms34519\cd170369_xp_550THAVE.dgn

ALLIANT ENGINEERING
233 Park Ave S, Ste 300
Minneapolis, MN 55415
612.758.3080 MAIN
612.758.3099 FAX
www.alliant-inc.com

S.P. 1703-69 (T.H. 60) - WEST GAP

CROSS SECTIONS
550TH AVE.
STA. 208+50.000 - 208+50.000

SHEET X218 OF X229

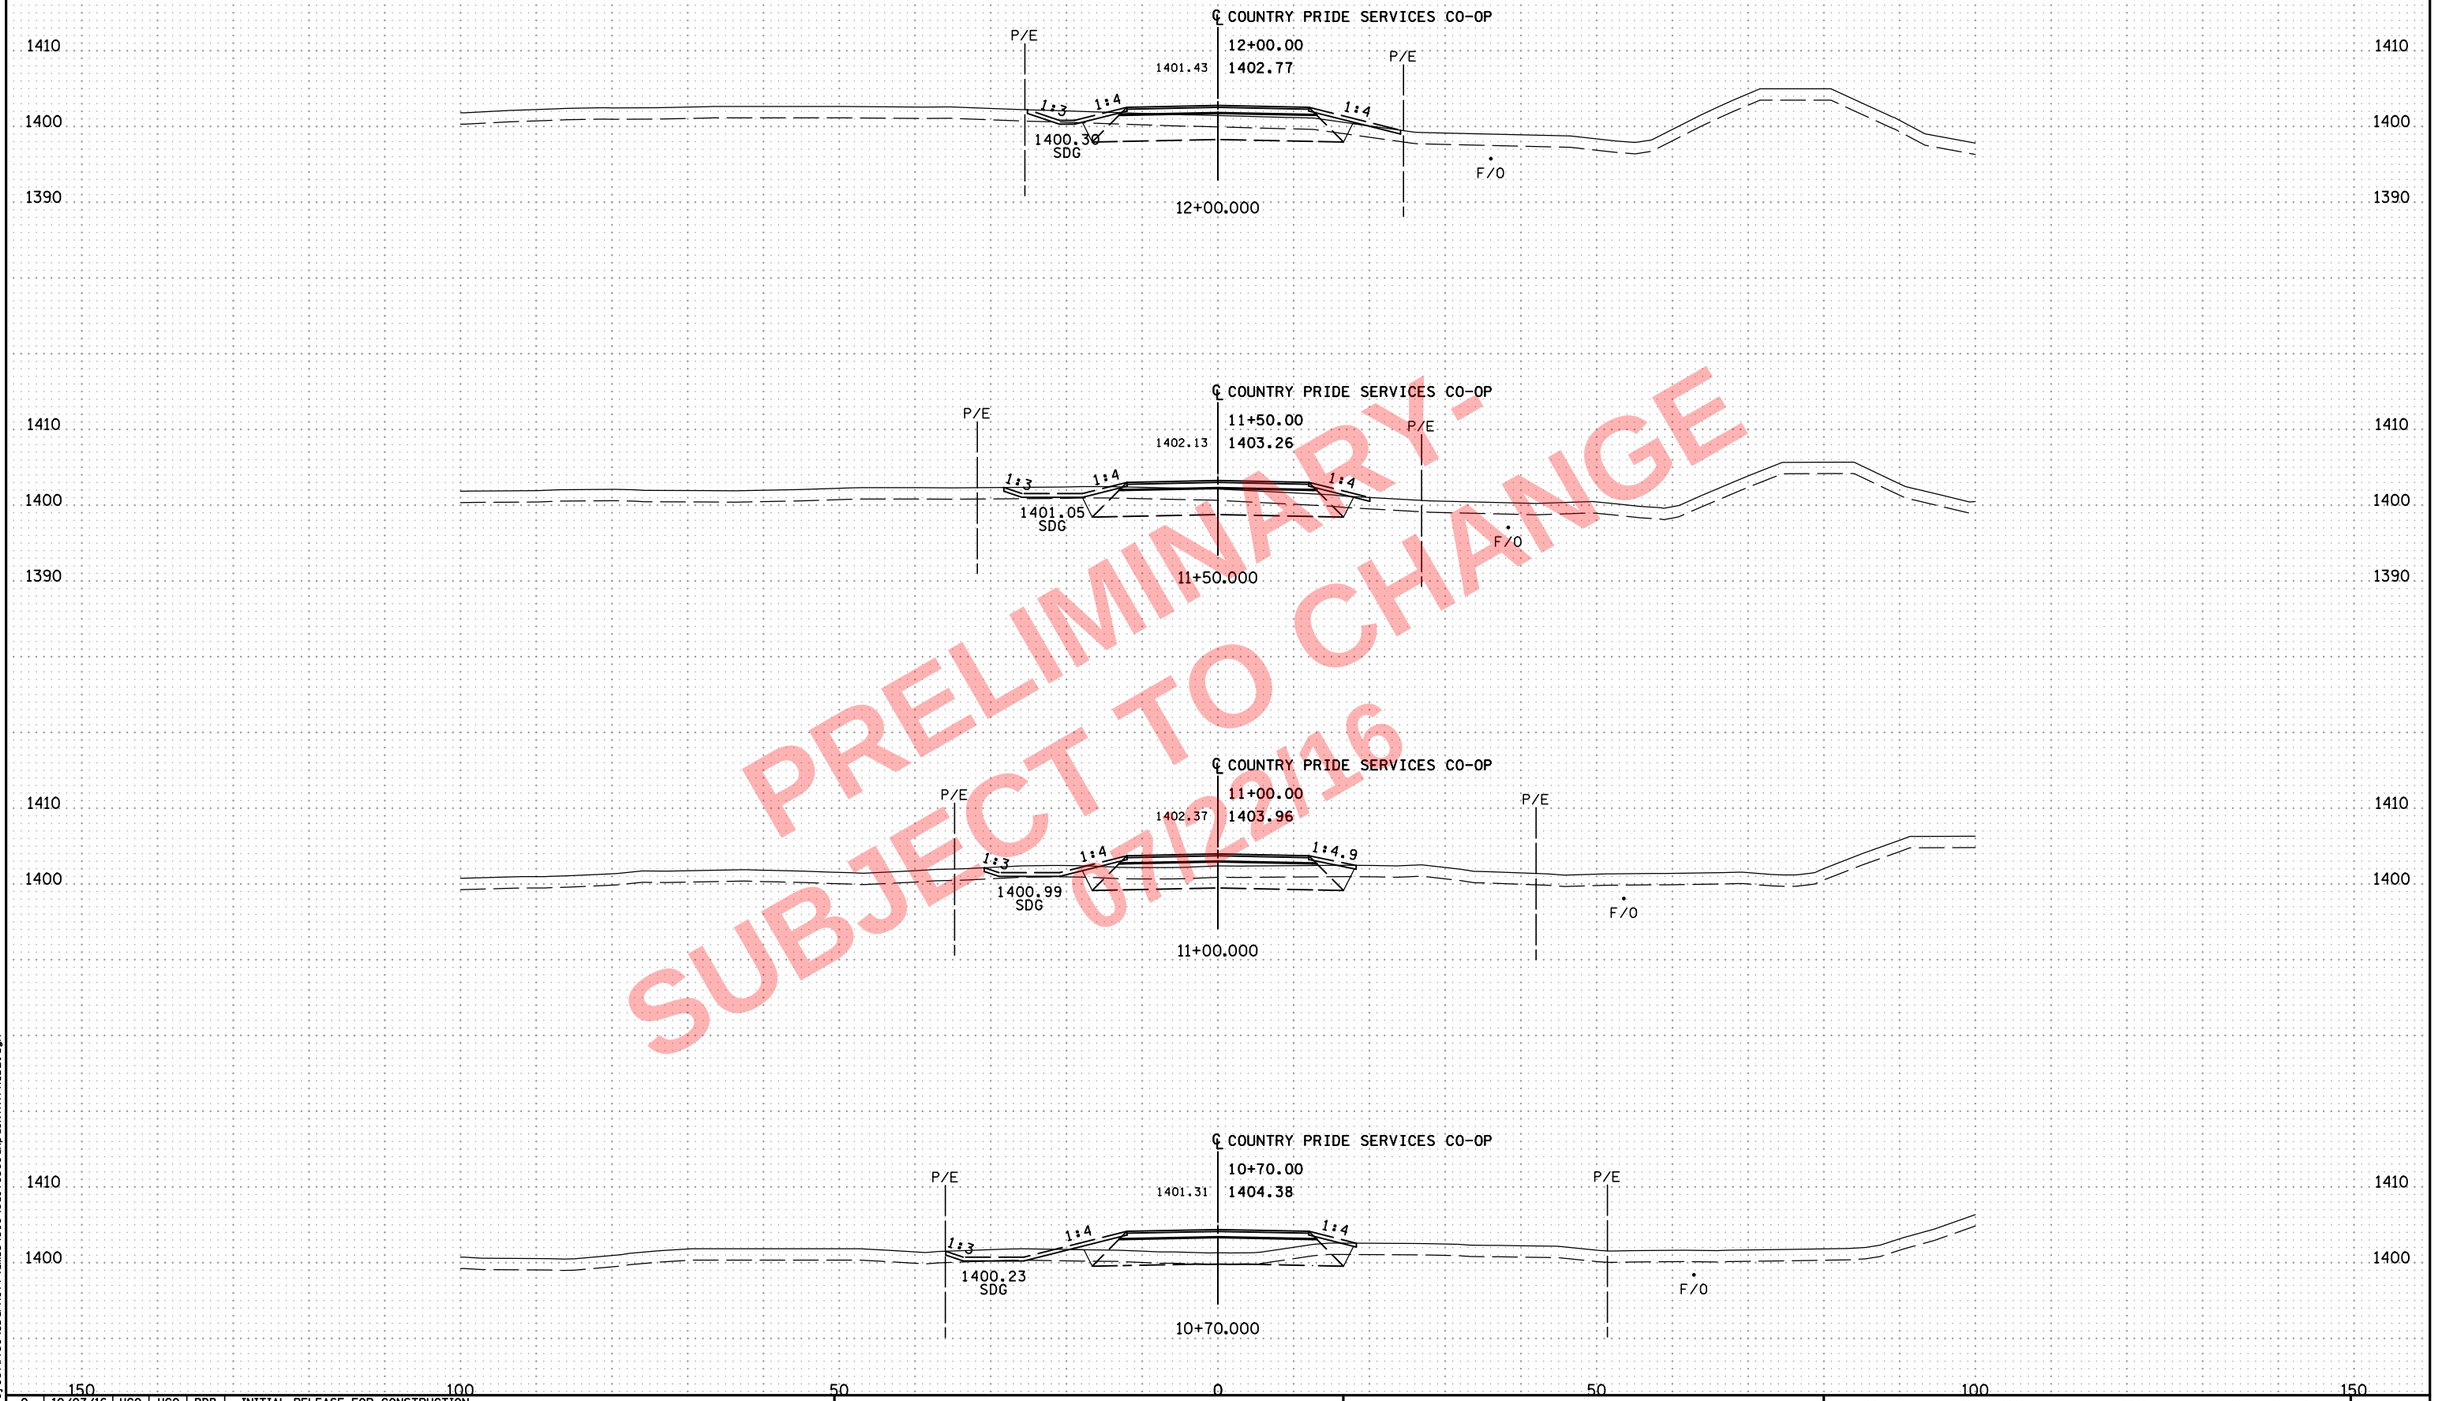

PRELIMINARY-
SUBJECT TO CHANGE
07/22/16

NO	DATE	DWN	DES	CKD	REVISION
0	10/07/16	HGO	HGO	BDB	INITIAL RELEASE FOR CONSTRUCTION

...\cd170369_xp_CNTRYPRIDE.dgn

ALLIANT ENGINEERING
233 Park Ave S, Ste 300
Minneapolis, MN 55415
612.758.3080 MAIN
612.758.3099 FAX
www.alliant-inc.com

S.P. 1703-69 (T.H. 60) - WEST GAP

CROSS SECTIONS
COUNTRY PRIDE SERVICES CO-OP DRIVEWAY
STA. 10+70.000 - 12+00.000

SHEET X219 OF X229

8:11:53 AM
7/22/2016
c:\pw_working\projectwise\sbarnett\dms34519\cd170369_xp_CNTRYPRIDE.dgn

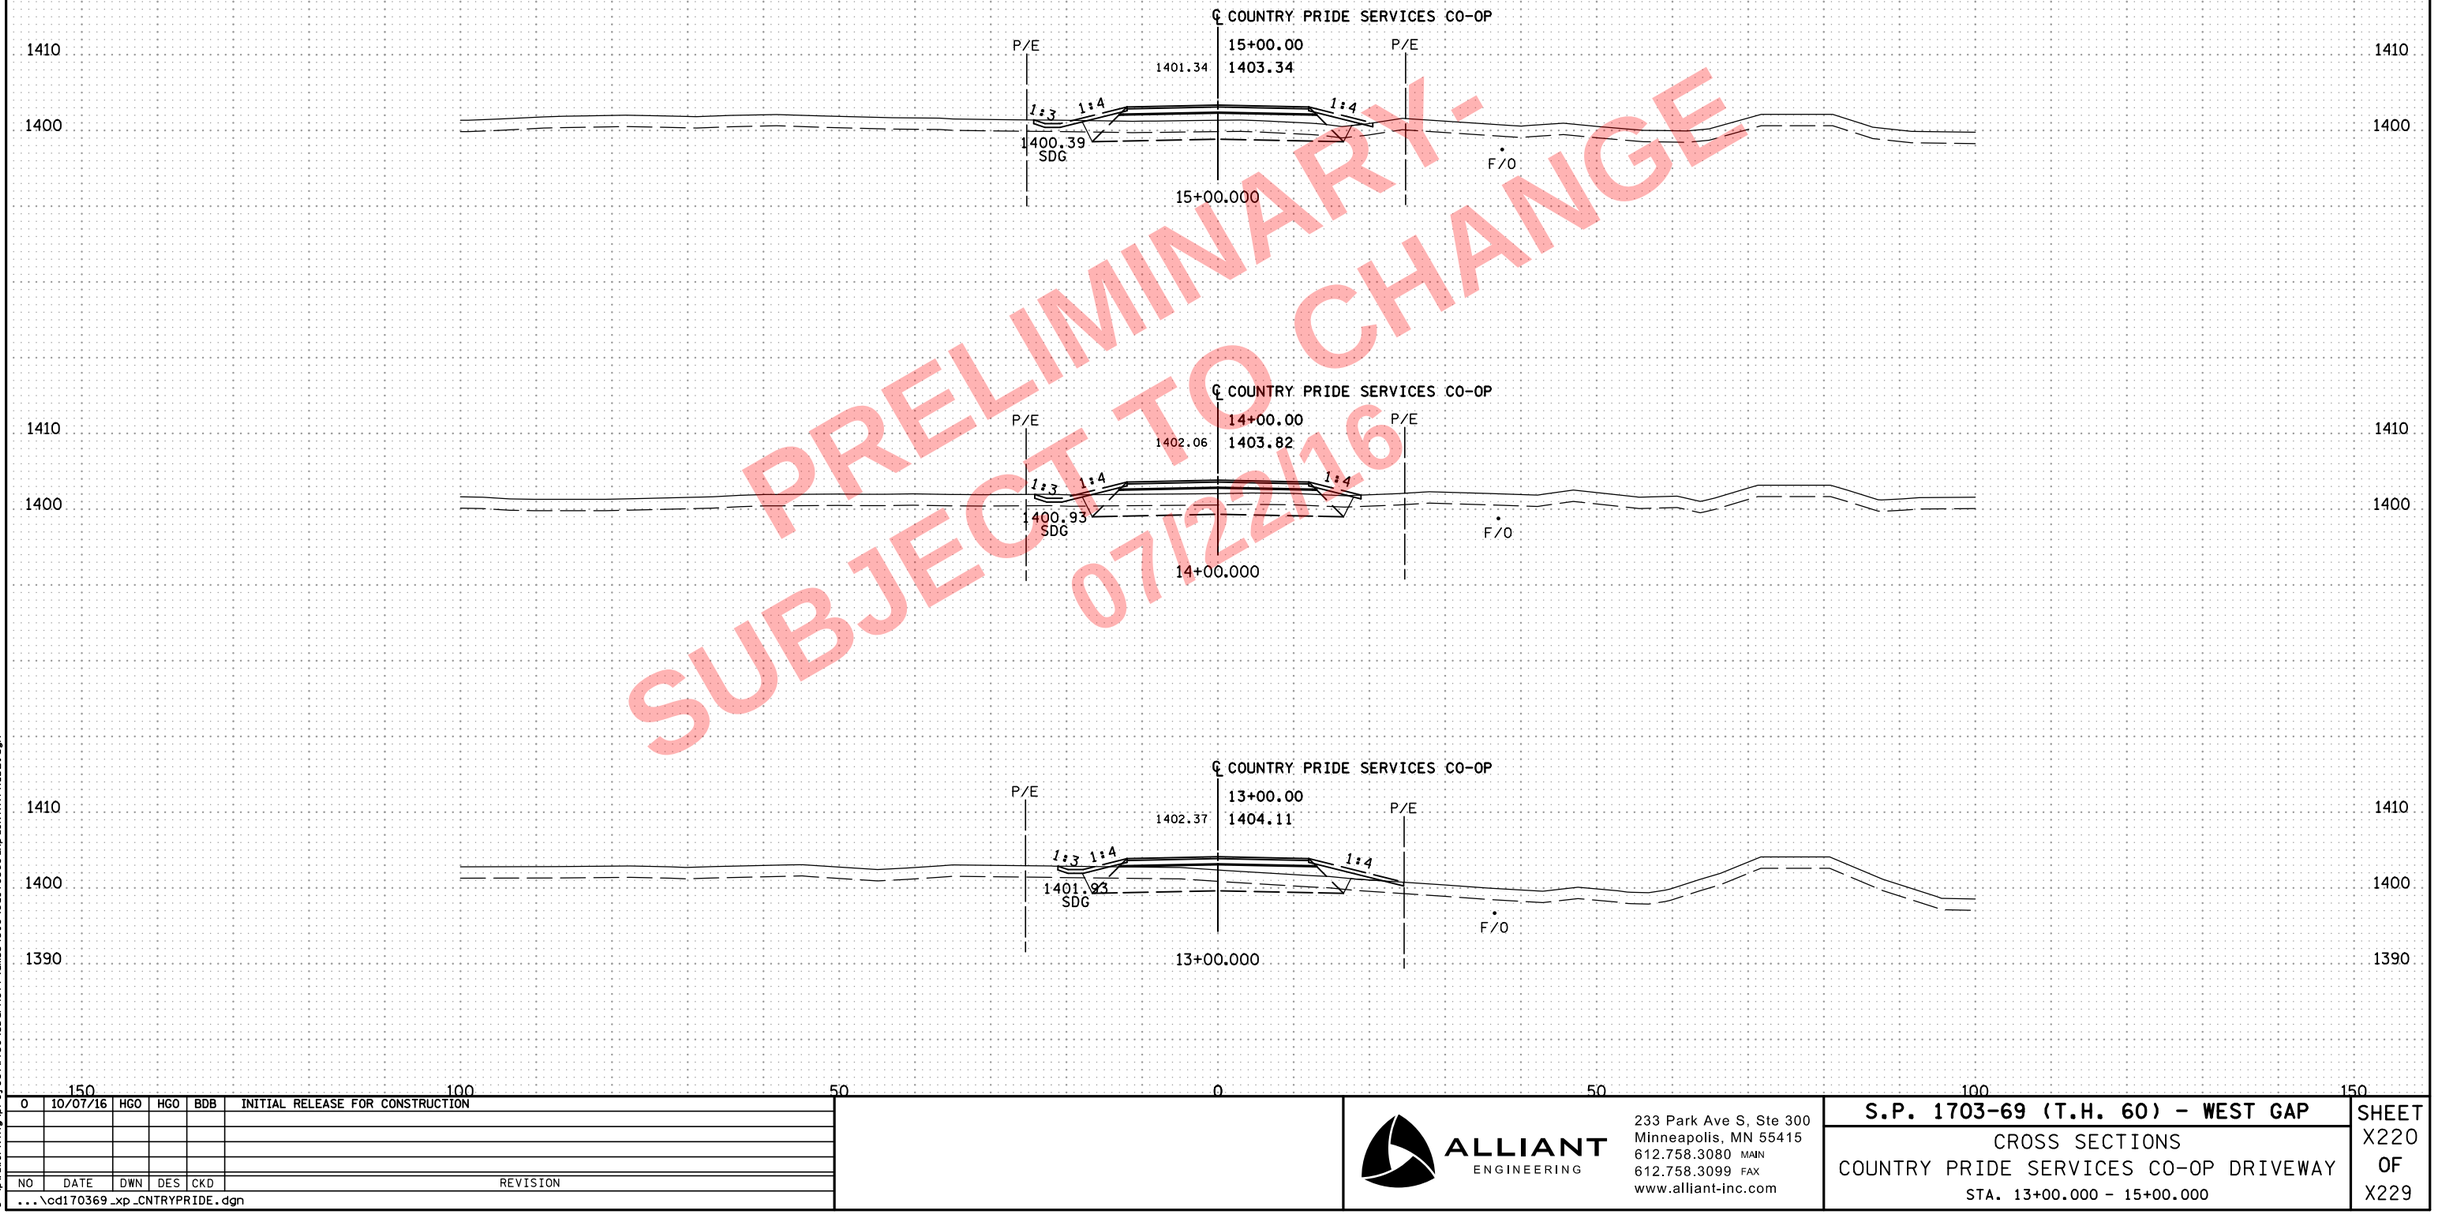

PRELIMINARY - SUBJECT TO CHANGE 07/22/16

NO	DATE	DWN	DES	CKD	REVISION
0	10/07/16	HGO	HGO	BDB	INITIAL RELEASE FOR CONSTRUCTION

...\cd170369_xp_CNTRYPRIDE.dgn

8:11:54 AM
7/22/2016
c:\pw_working\projectwise\sbarnett\dms34519\cd170369_xp_CNTRYPRIDE.dgn

ALLIANT ENGINEERING
233 Park Ave S, Ste 300
Minneapolis, MN 55415
612.758.3080 MAIN
612.758.3099 FAX
www.alliant-inc.com

S.P. 1703-69 (T.H. 60) - WEST GAP

CROSS SECTIONS
COUNTRY PRIDE SERVICES CO-OP DRIVEWAY
STA. 13+00.000 - 15+00.000

SHEET X220 OF X229

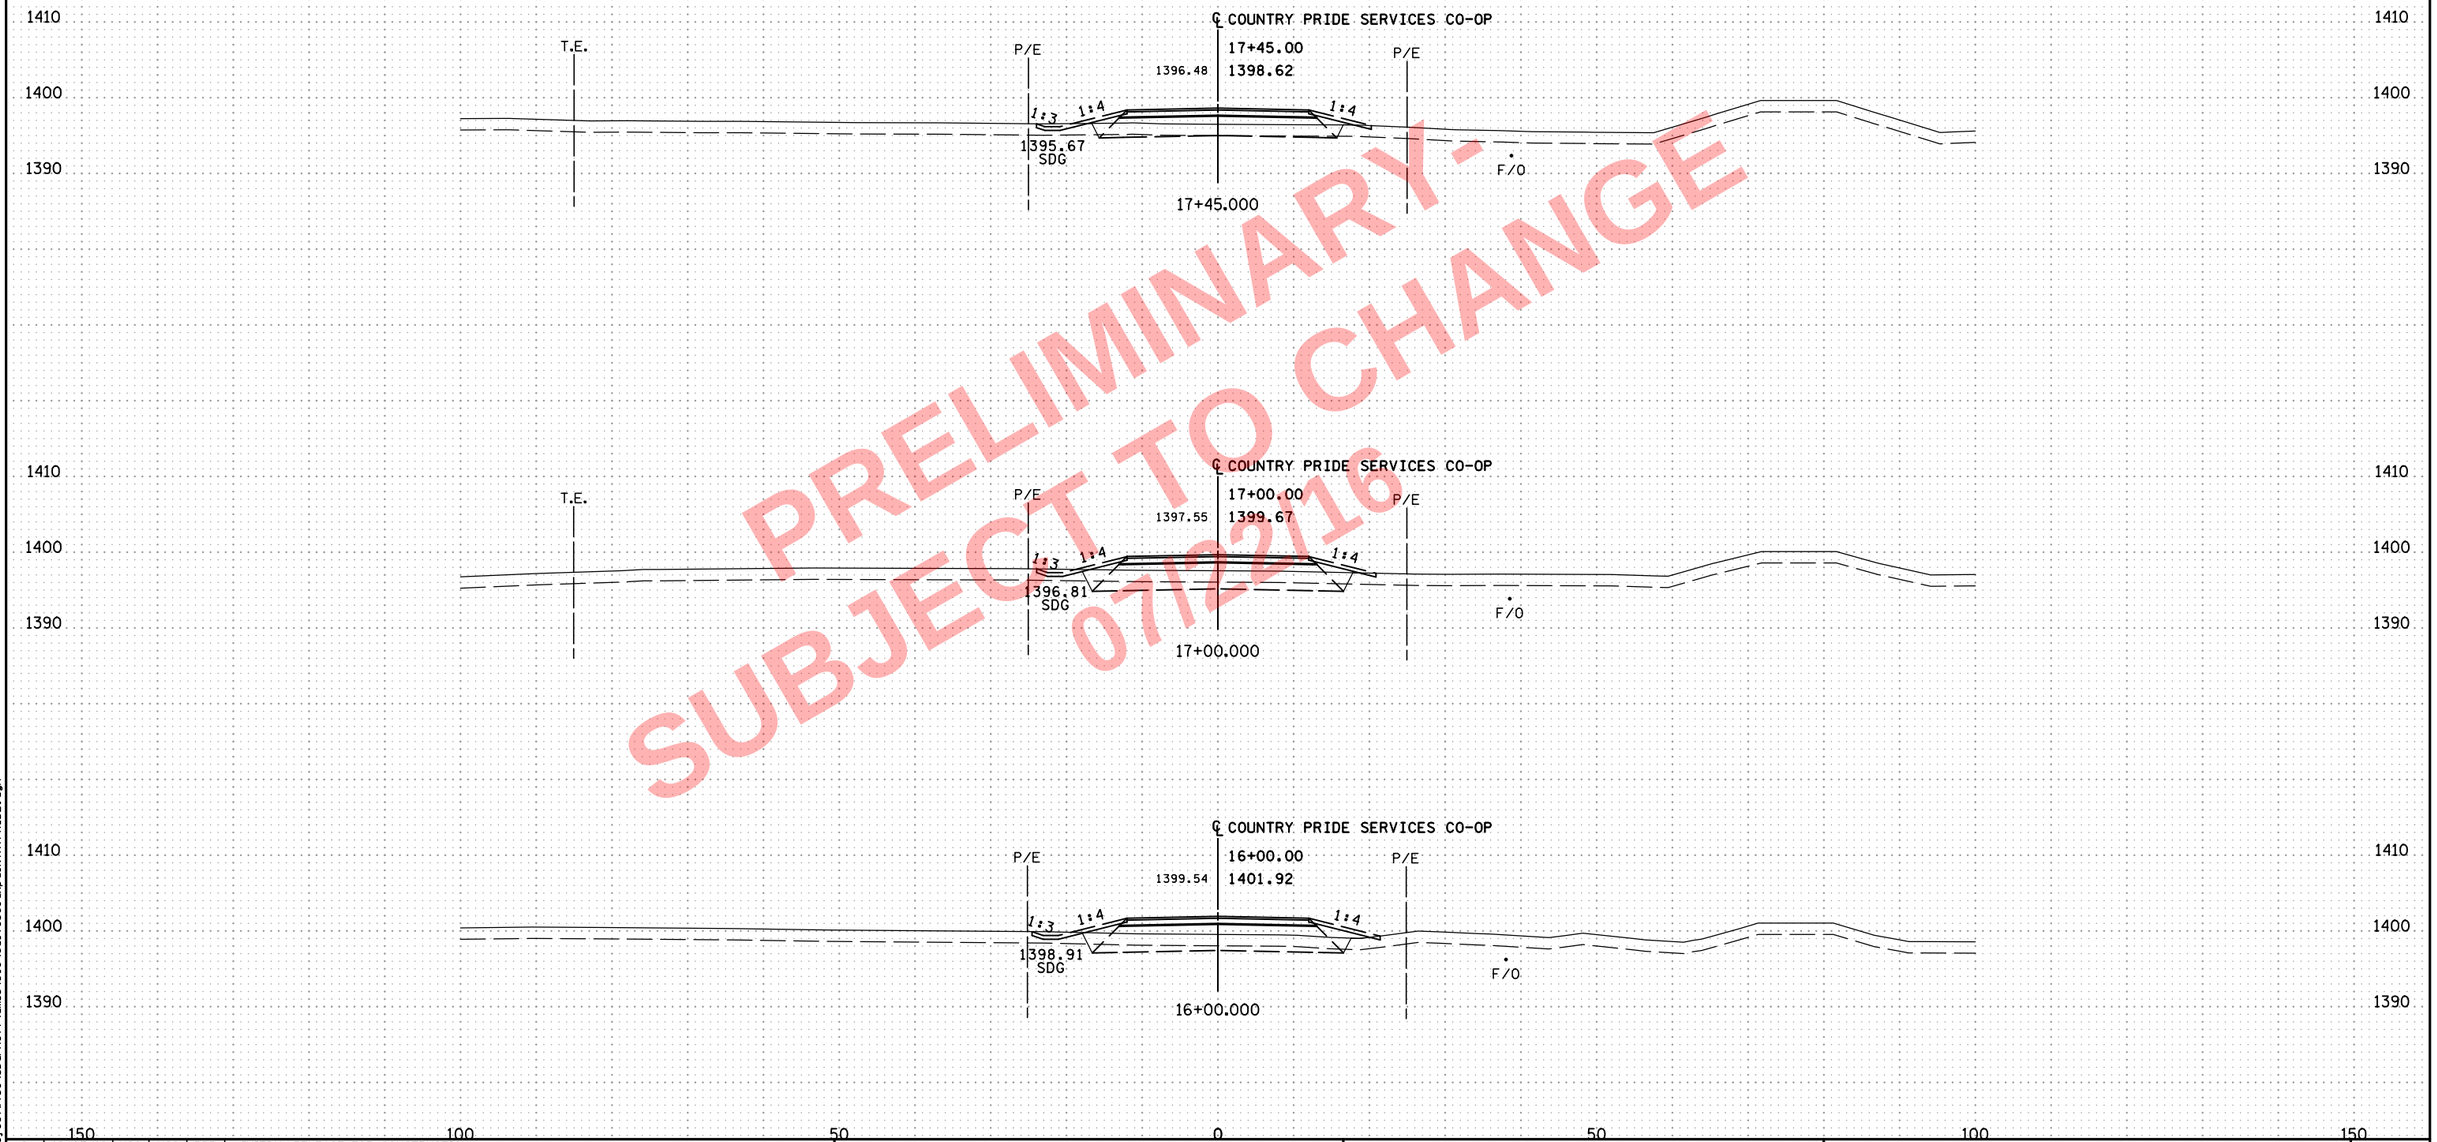

PRELIMINARY - SUBJECT TO CHANGE 07/2016

NO	DATE	DWN	DES	CKD	REVISION
0	10/07/16	HGO	HGO	BDB	INITIAL RELEASE FOR CONSTRUCTION

...\cd170369_xp_CNTRYPRIDE.dgn

8:11:55 AM
7/22/2016
c:\pw_working\projectwise\sbarnett\dms34519\cd170369_xp_CNTRYPRIDE.dgn

ALLIANT ENGINEERING
233 Park Ave S, Ste 300
Minneapolis, MN 55415
612.758.3080 MAIN
612.758.3099 FAX
www.alliant-inc.com

S.P. 1703-69 (T.H. 60) - WEST GAP

CROSS SECTIONS
COUNTRY PRIDE SERVICES CO-OP DRIVEWAY
STA. 16+00.000 - 17+45.000

SHEET X221 OF X229

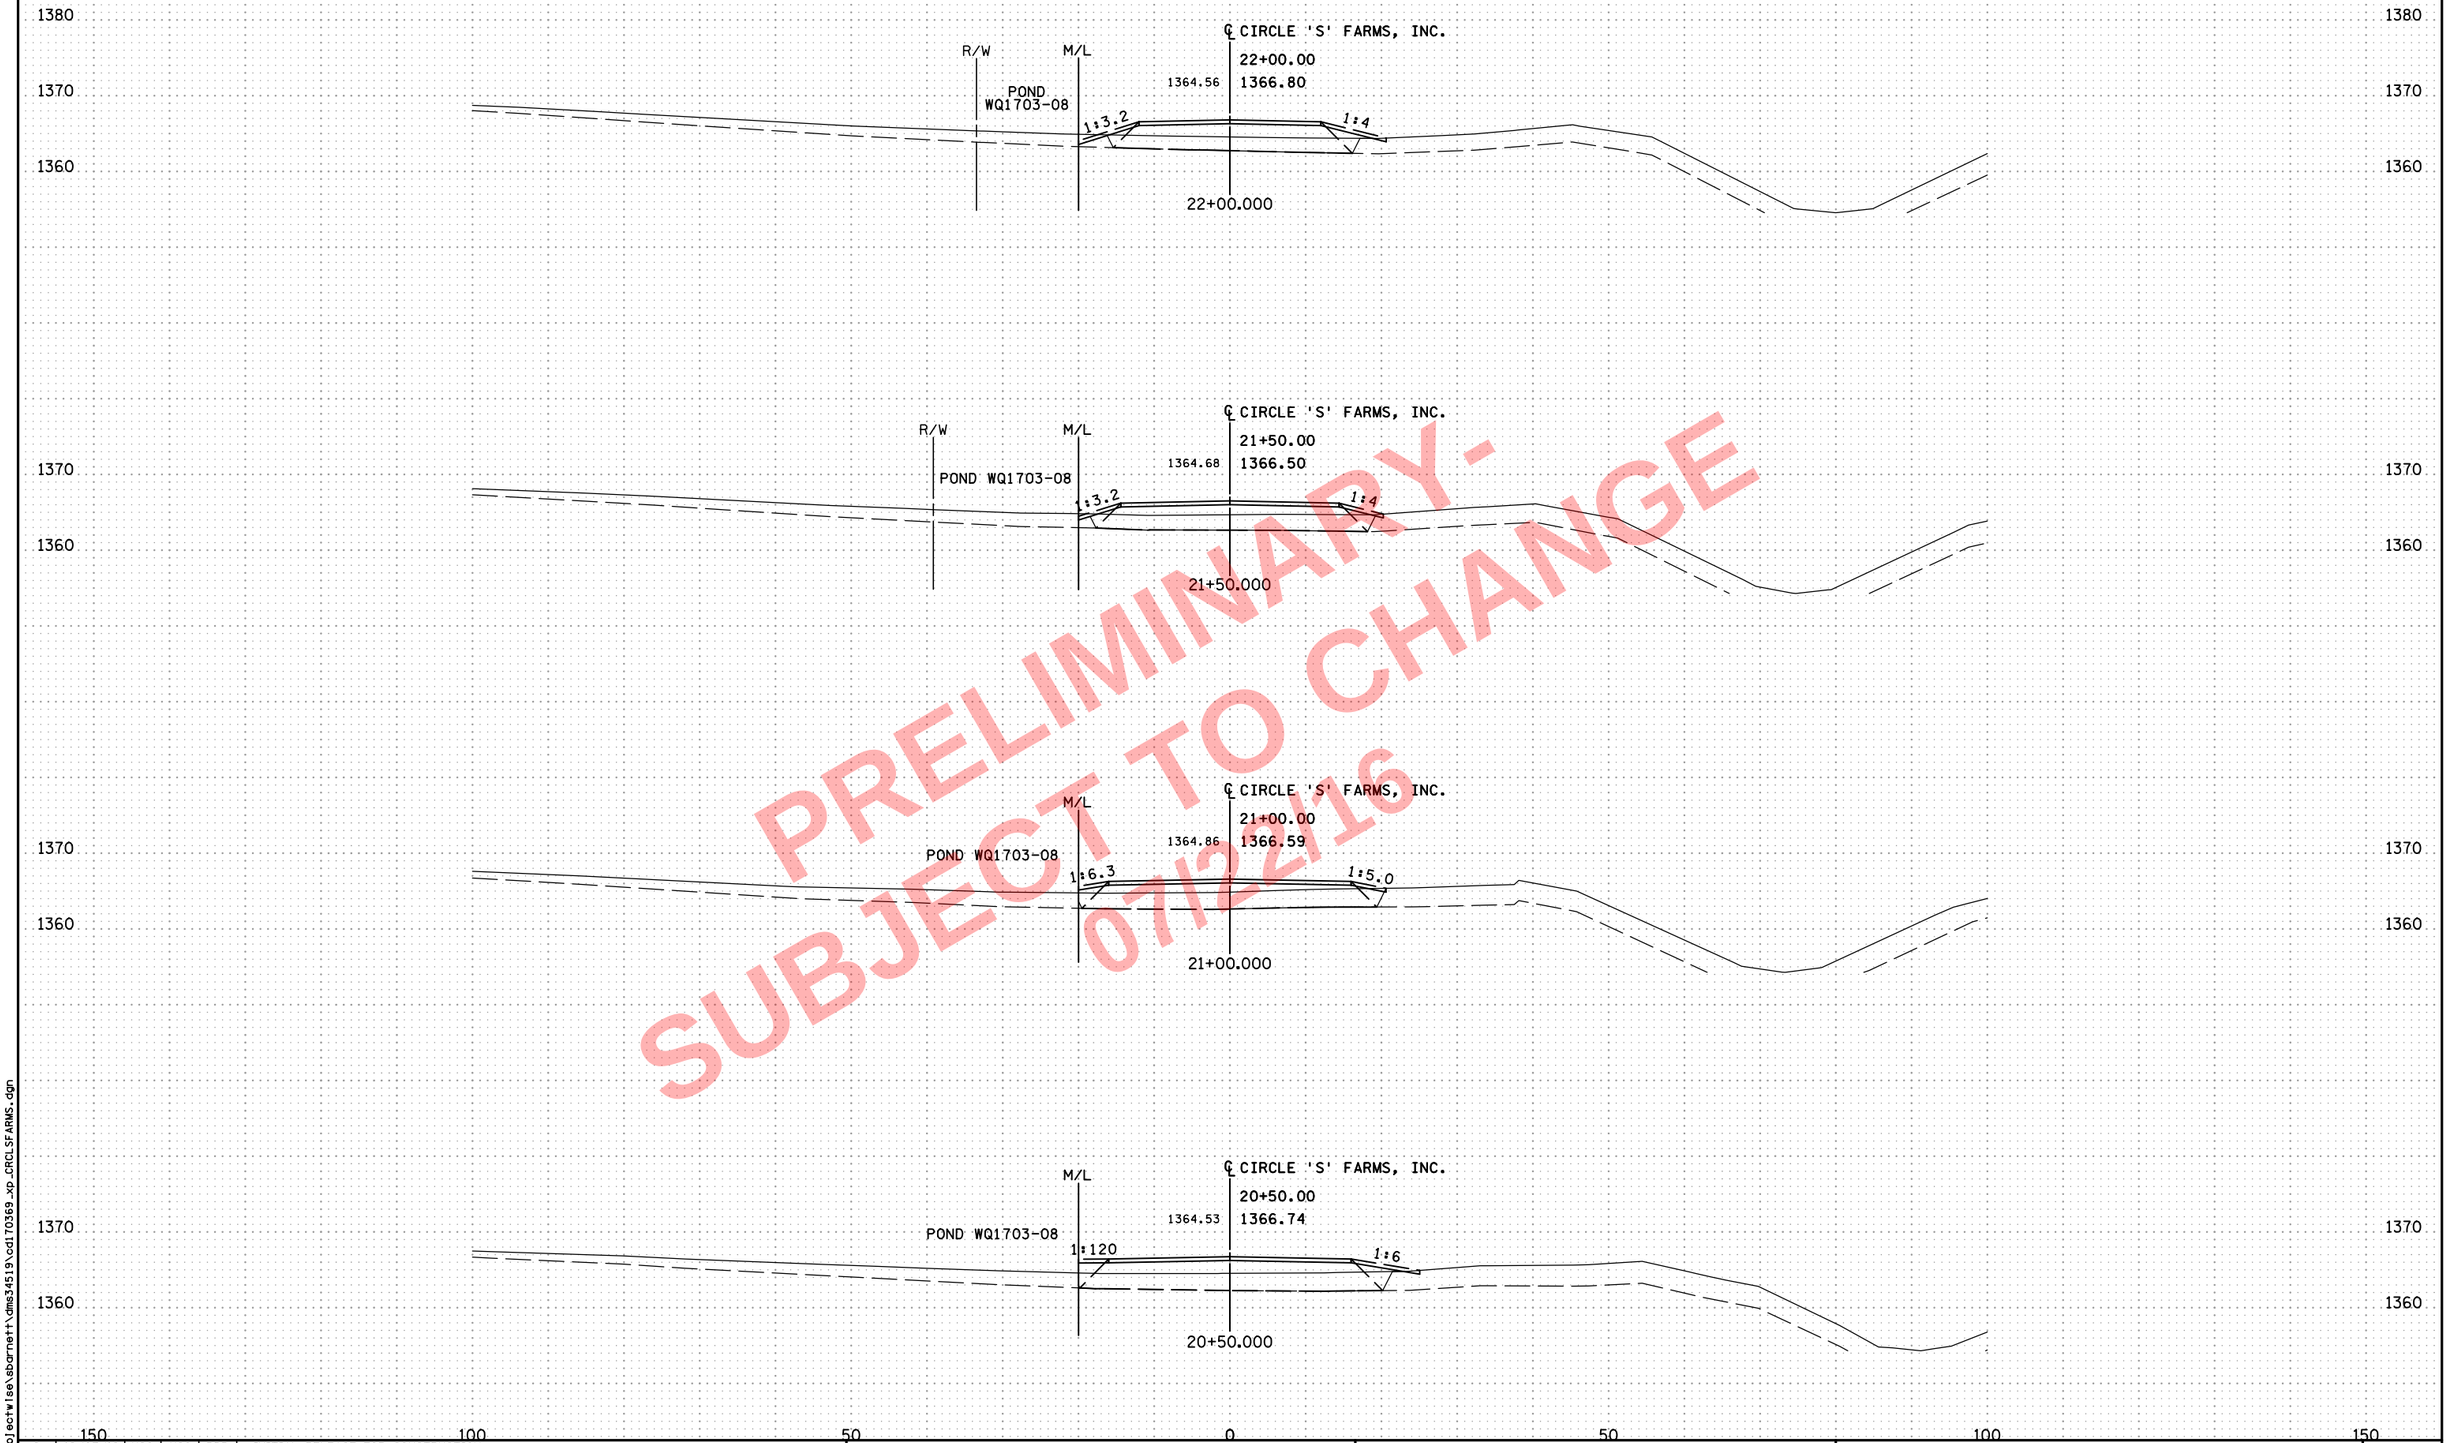

PRELIMINARY-
SUBJECT TO CHANGE
07/22/16

NO	DATE	DWN	DES	CKD	REVISION
0	10/07/16	HGO	HGO	BDB	INITIAL RELEASE FOR CONSTRUCTION

...\cd170369_xp_CRCLSFARMS.dgn

8:12:00 AM
7/22/2016
c:\pw_working\projectwise\sbarnett\dms34519\cd170369_xp_CRCLSFARMS.dgn

ALLIANT ENGINEERING
233 Park Ave S, Ste 300
Minneapolis, MN 55415
612.758.3080 MAIN
612.758.3099 FAX
www.alliant-inc.com

S.P. 1703-69 (T.H. 60) - WEST GAP

CROSS SECTIONS
CIRCLE 'S' FARMS DRIVEWAY
STA. 20+50.000 - 22+00.000

SHEET X222 OF X229

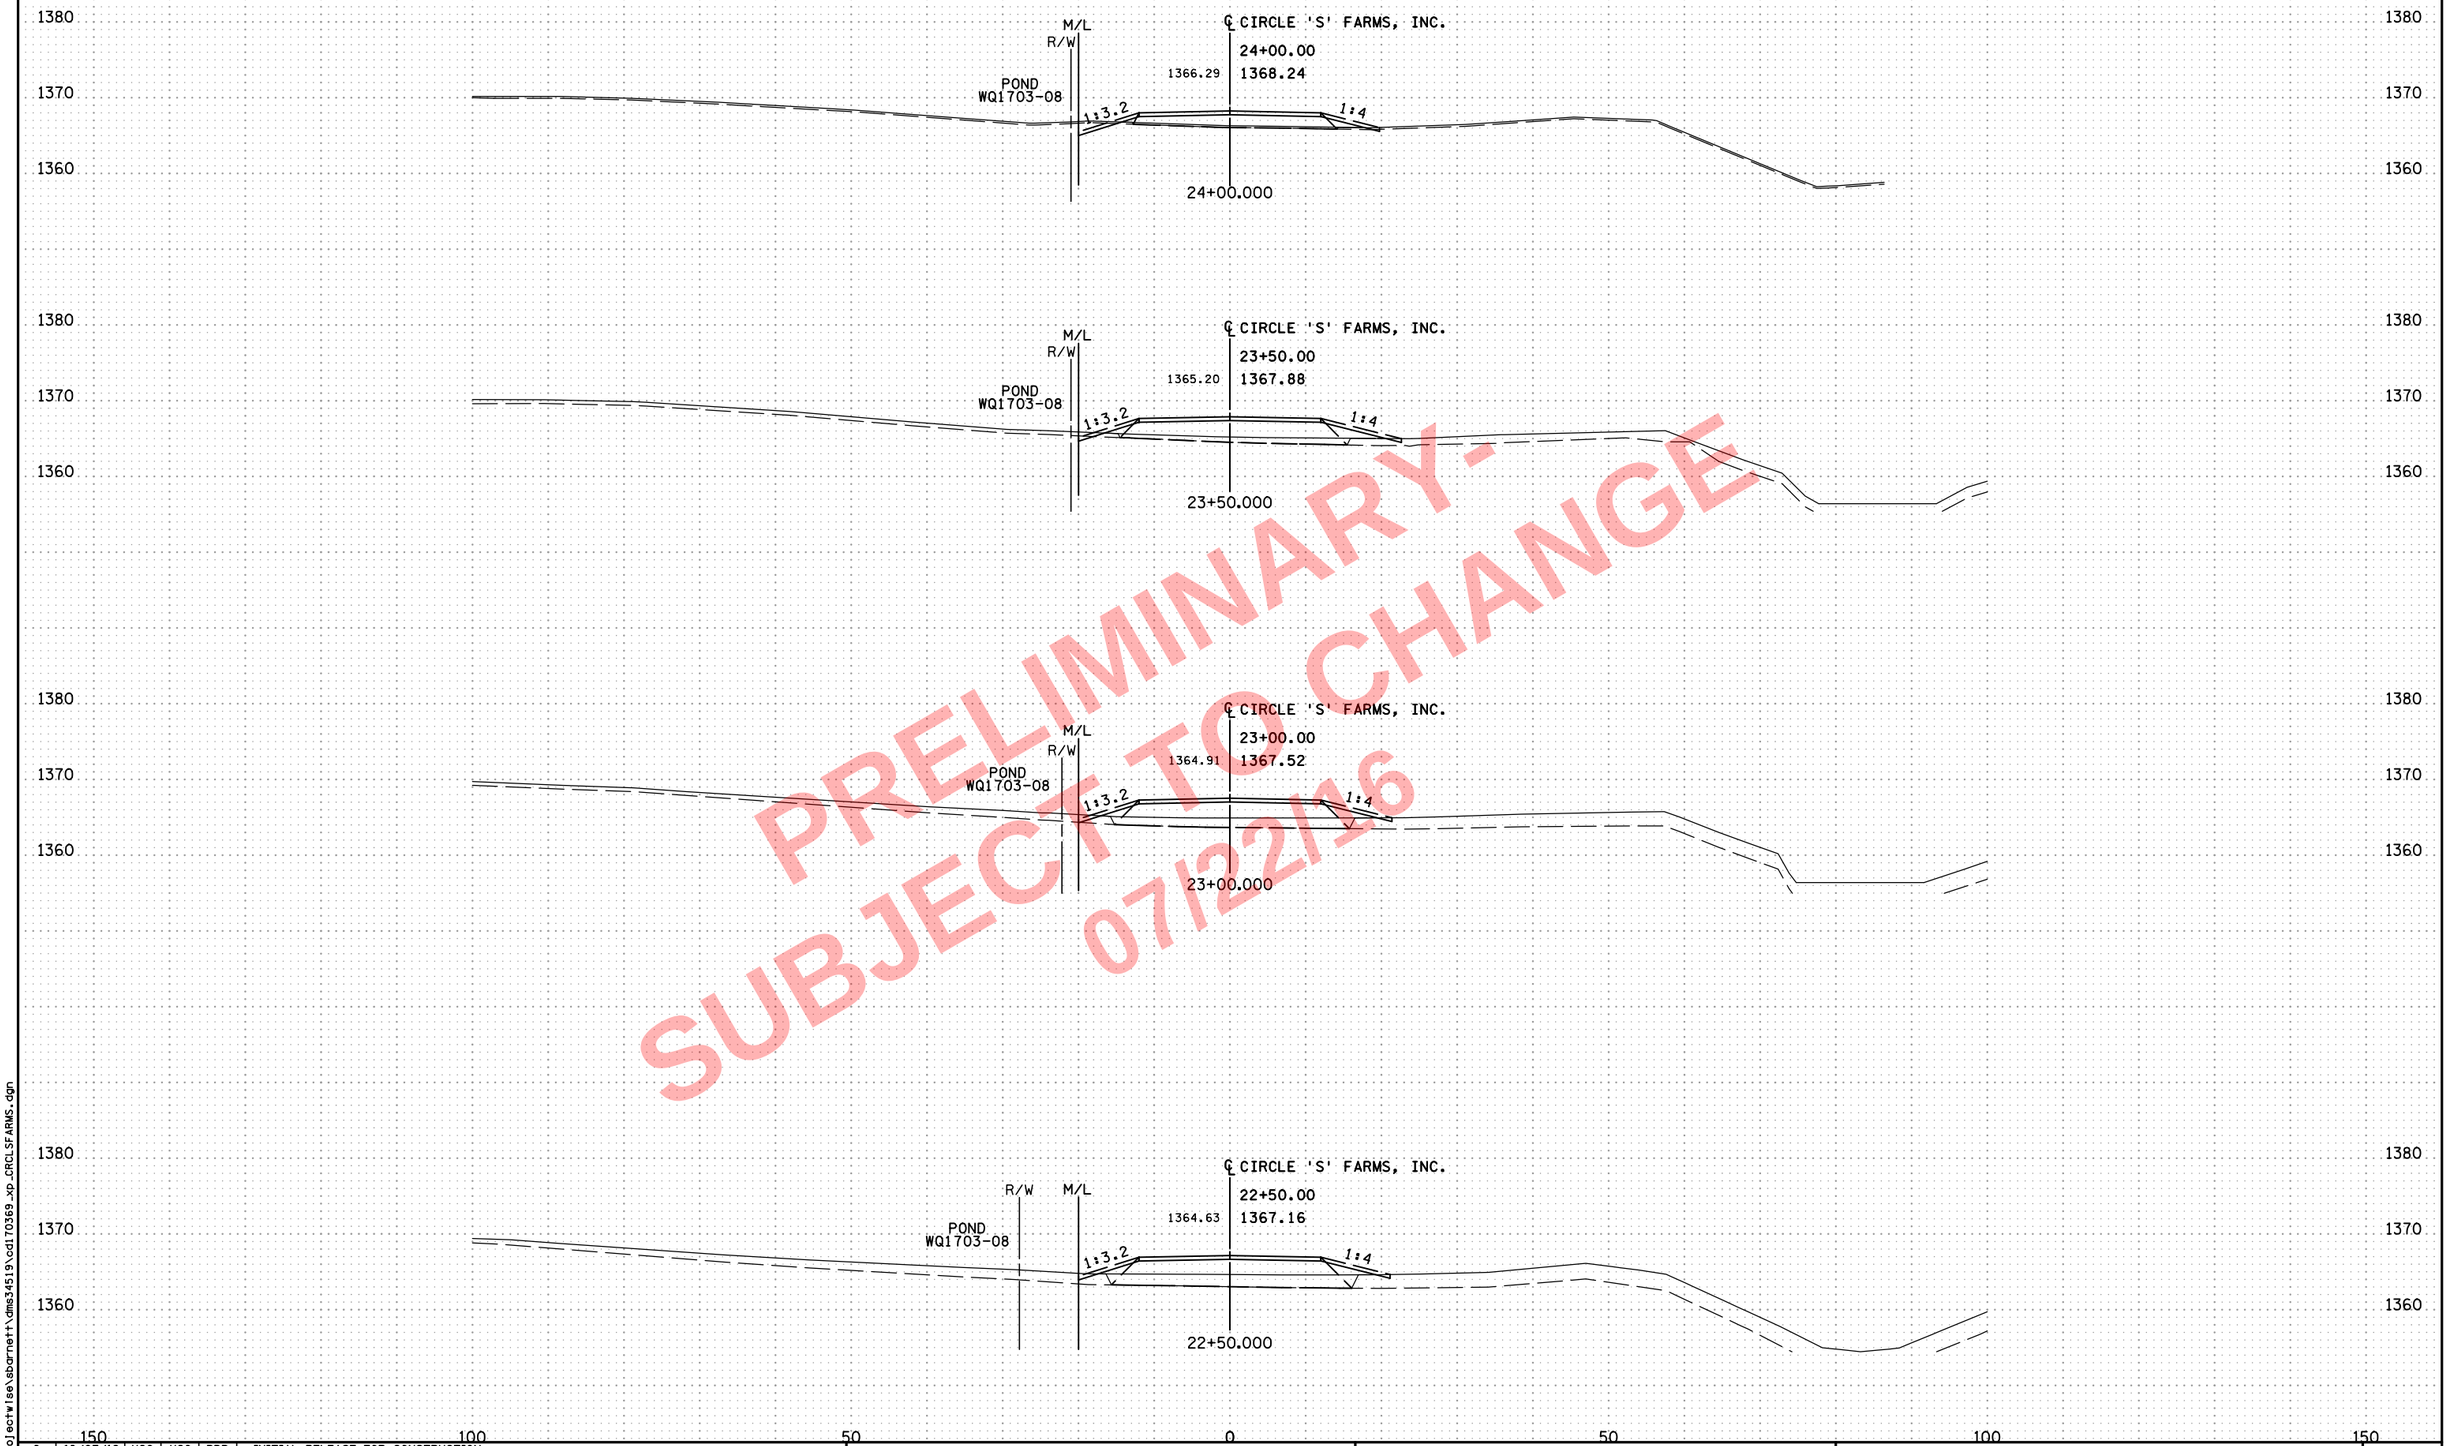

PRELIMINARY-
SUBJECT TO CHANGE
07/22/16

NO	DATE	DWN	DES	CKD	REVISION
0	10/07/16	HGO	HGO	BDB	INITIAL RELEASE FOR CONSTRUCTION

...\cd170369_xp_CRCLSFARMS.dgn

ALLIANT ENGINEERING
233 Park Ave S, Ste 300
Minneapolis, MN 55415
612.758.3080 MAIN
612.758.3099 FAX
www.alliant-inc.com

S.P. 1703-69 (T.H. 60) - WEST GAP

CROSS SECTIONS
CIRCLE 'S' FARMS DRIVEWAY
STA. 22+50.000 - 24+00.000

SHEET X223 OF X229

8:12:01 AM
7/22/2016
c:\pw_work\hgo\projectwise\sbarnett\dms34519\cd170369_xp_CRCLSFARMS.dgn

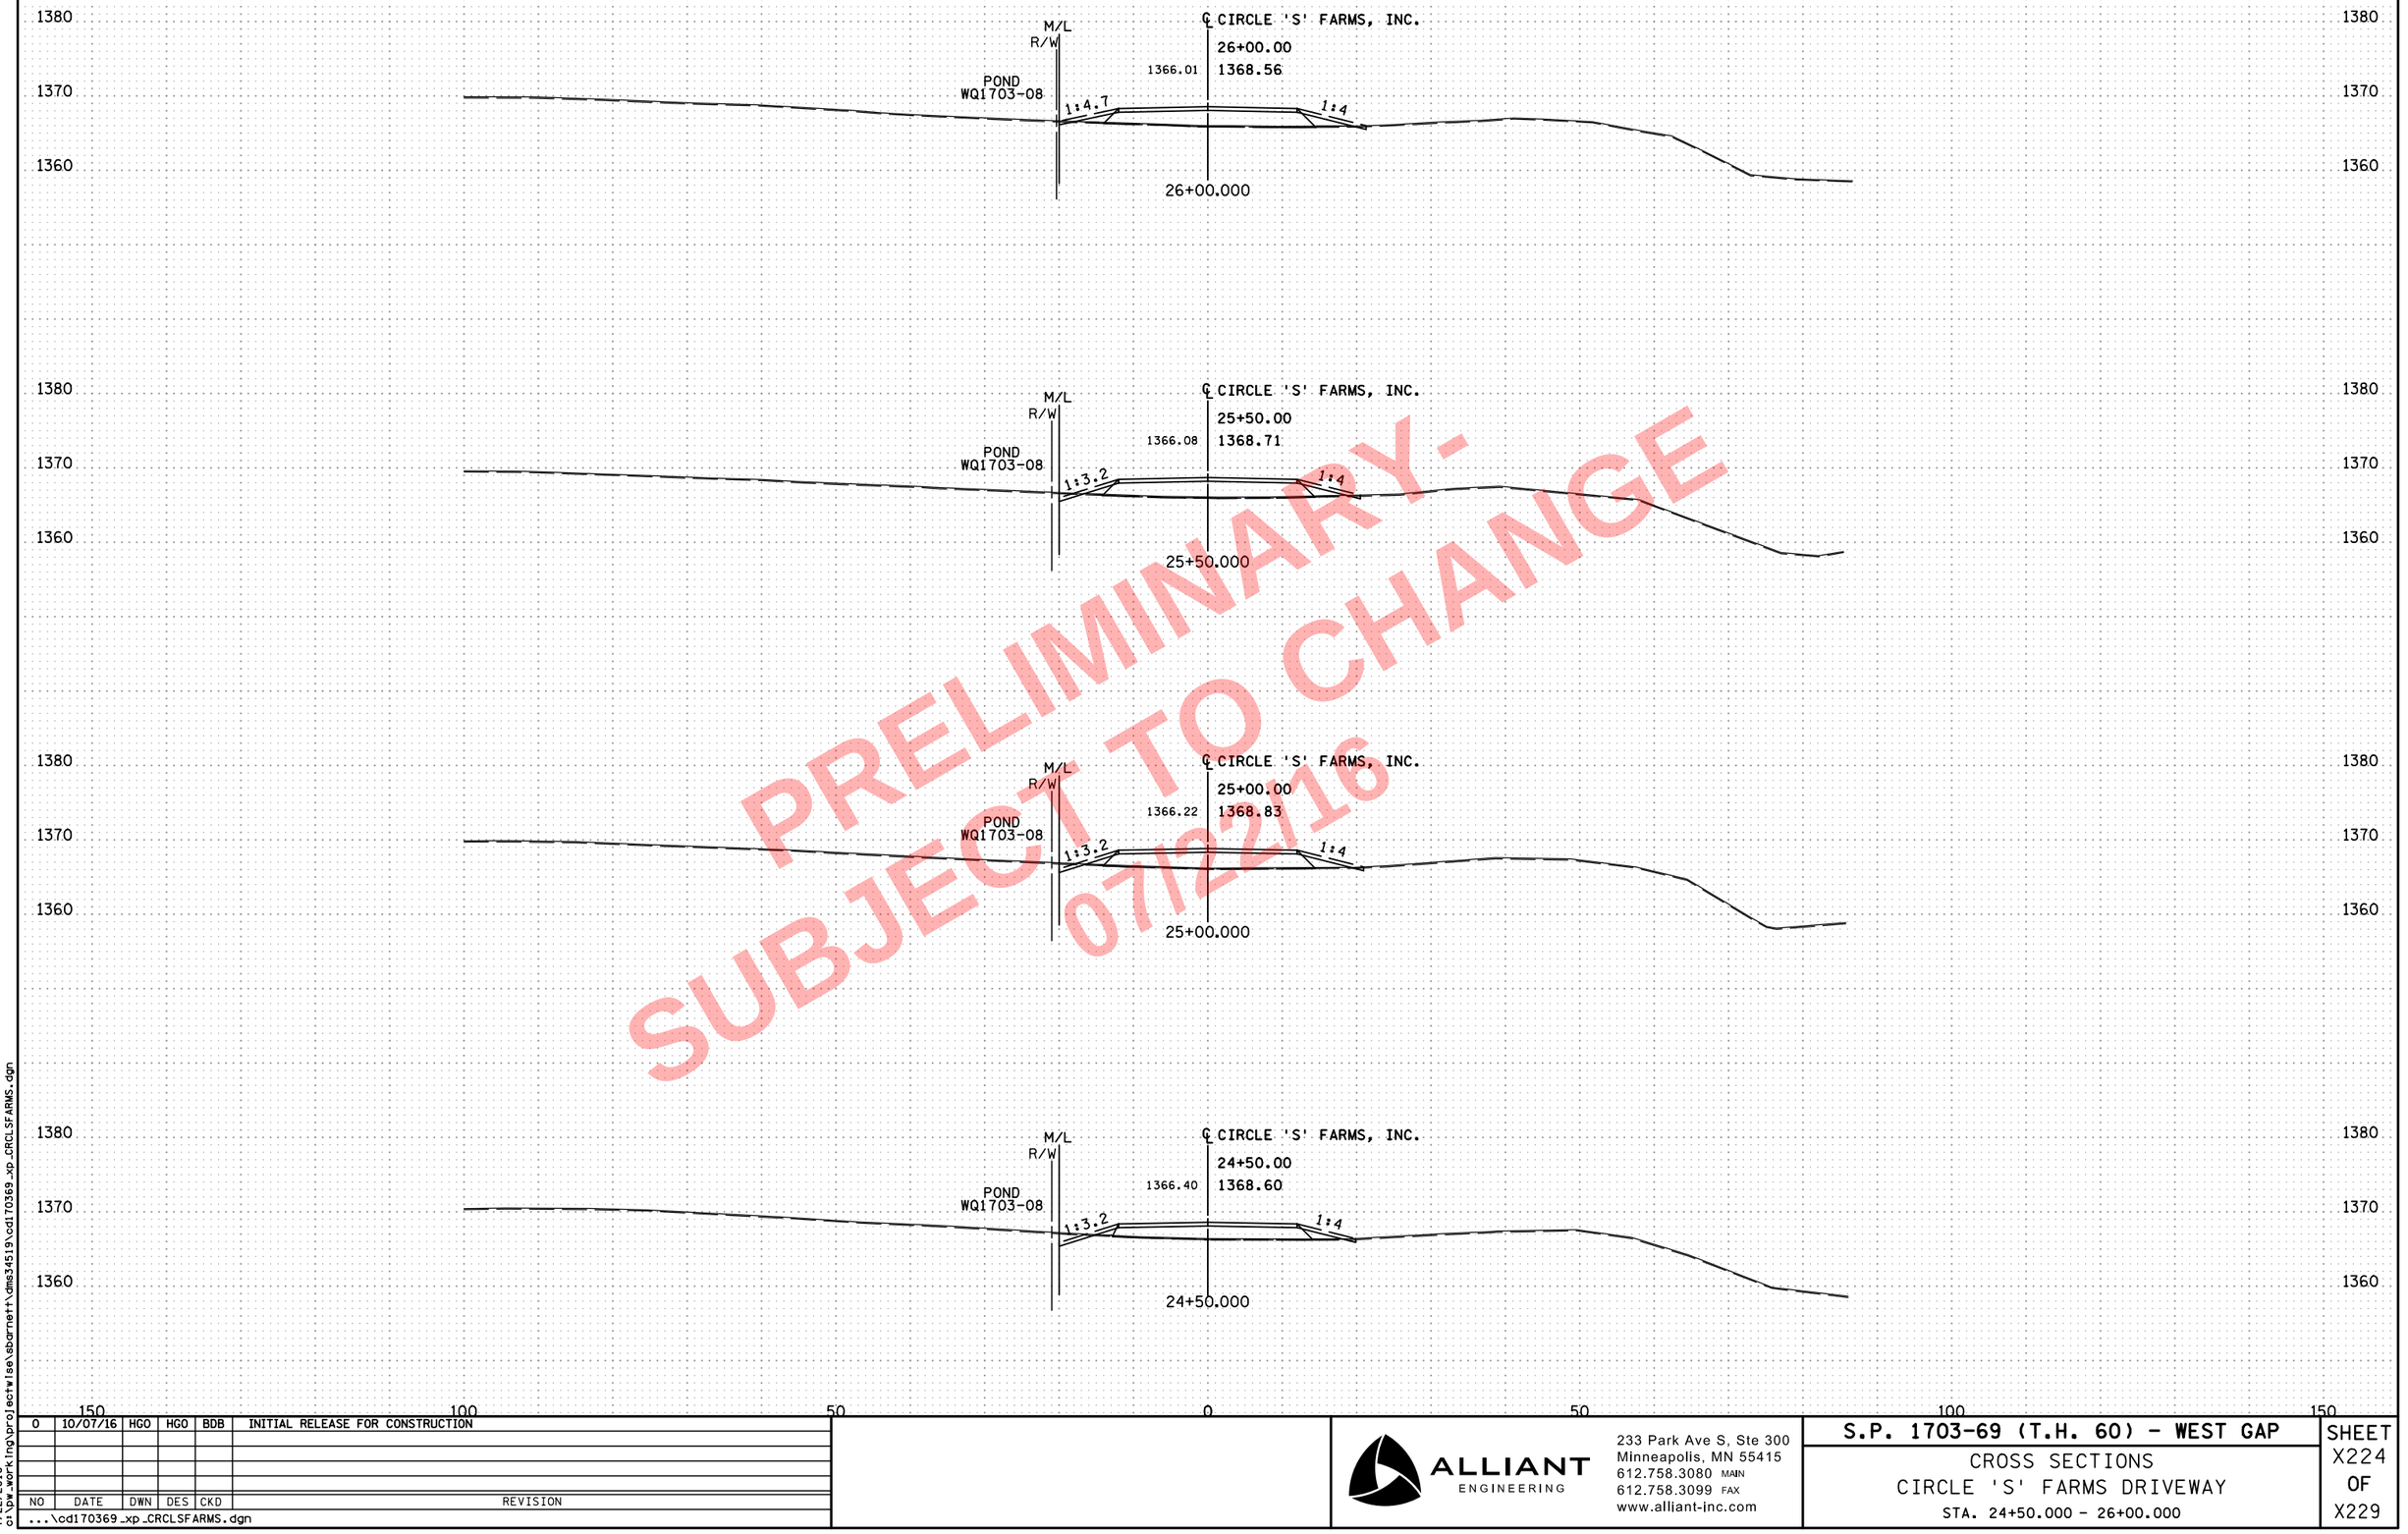

PRELIMINARY-
SUBJECT TO CHANGE
07/22/16

NO	DATE	DWN	DES	CKD	REVISION
0	10/07/16	HGO	HGO	BDB	INITIAL RELEASE FOR CONSTRUCTION

...\cd170369_xp_CRCLSFARMS.dgn

8:12:03 AM
7/22/2016
c:\pw_working\projectwise\sbarnett\dms34519\cd170369_xp_CRCLSFARMS.dgn

ALLIANT ENGINEERING
233 Park Ave S, Ste 300
Minneapolis, MN 55415
612.758.3080 MAIN
612.758.3099 FAX
www.alliant-inc.com

S.P. 1703-69 (T.H. 60) - WEST GAP

CROSS SECTIONS
CIRCLE 'S' FARMS DRIVEWAY
STA. 24+50.000 - 26+00.000

SHEET X224 OF X229

PRELIMINARY -
SUBJECT TO CHANGE
07/22/16

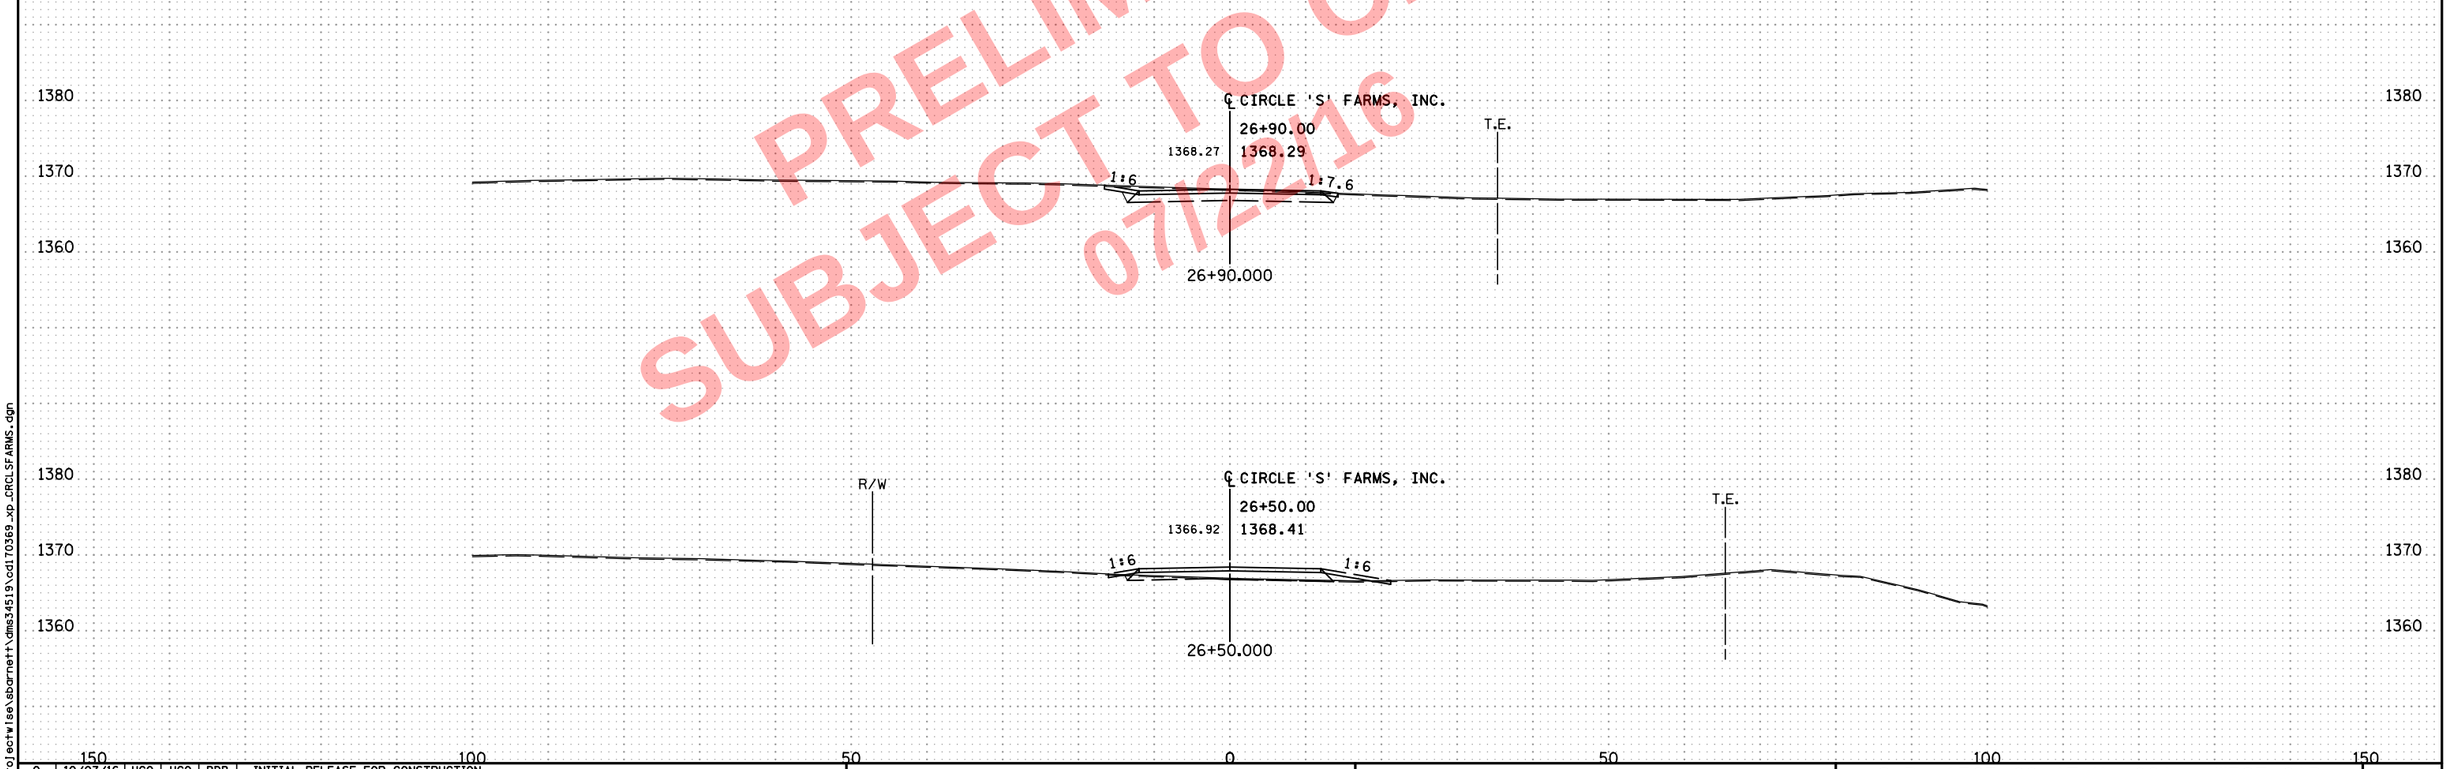

NO	DATE	DWN	DES	CKD	REVISION
0	10/07/16	HGO	HGO	BDB	INITIAL RELEASE FOR CONSTRUCTION

...\cd170369_xp_CRCLSFARMS.dgn

8:12:04 AM
7/22/2016
c:\pw_working\projectwise\sbarnett\dms34519\cd170369_xp_CRCLSFARMS.dgn

ALLIANT ENGINEERING
233 Park Ave S, Ste 300
Minneapolis, MN 55415
612.758.3080 MAIN
612.758.3099 FAX
www.alliant-inc.com

S.P. 1703-69 (T.H. 60) - WEST GAP

CROSS SECTIONS
CIRCLE 'S' FARMS DRIVEWAY
STA. 26+50.000 - 26+90.000

SHEET X225 OF X229

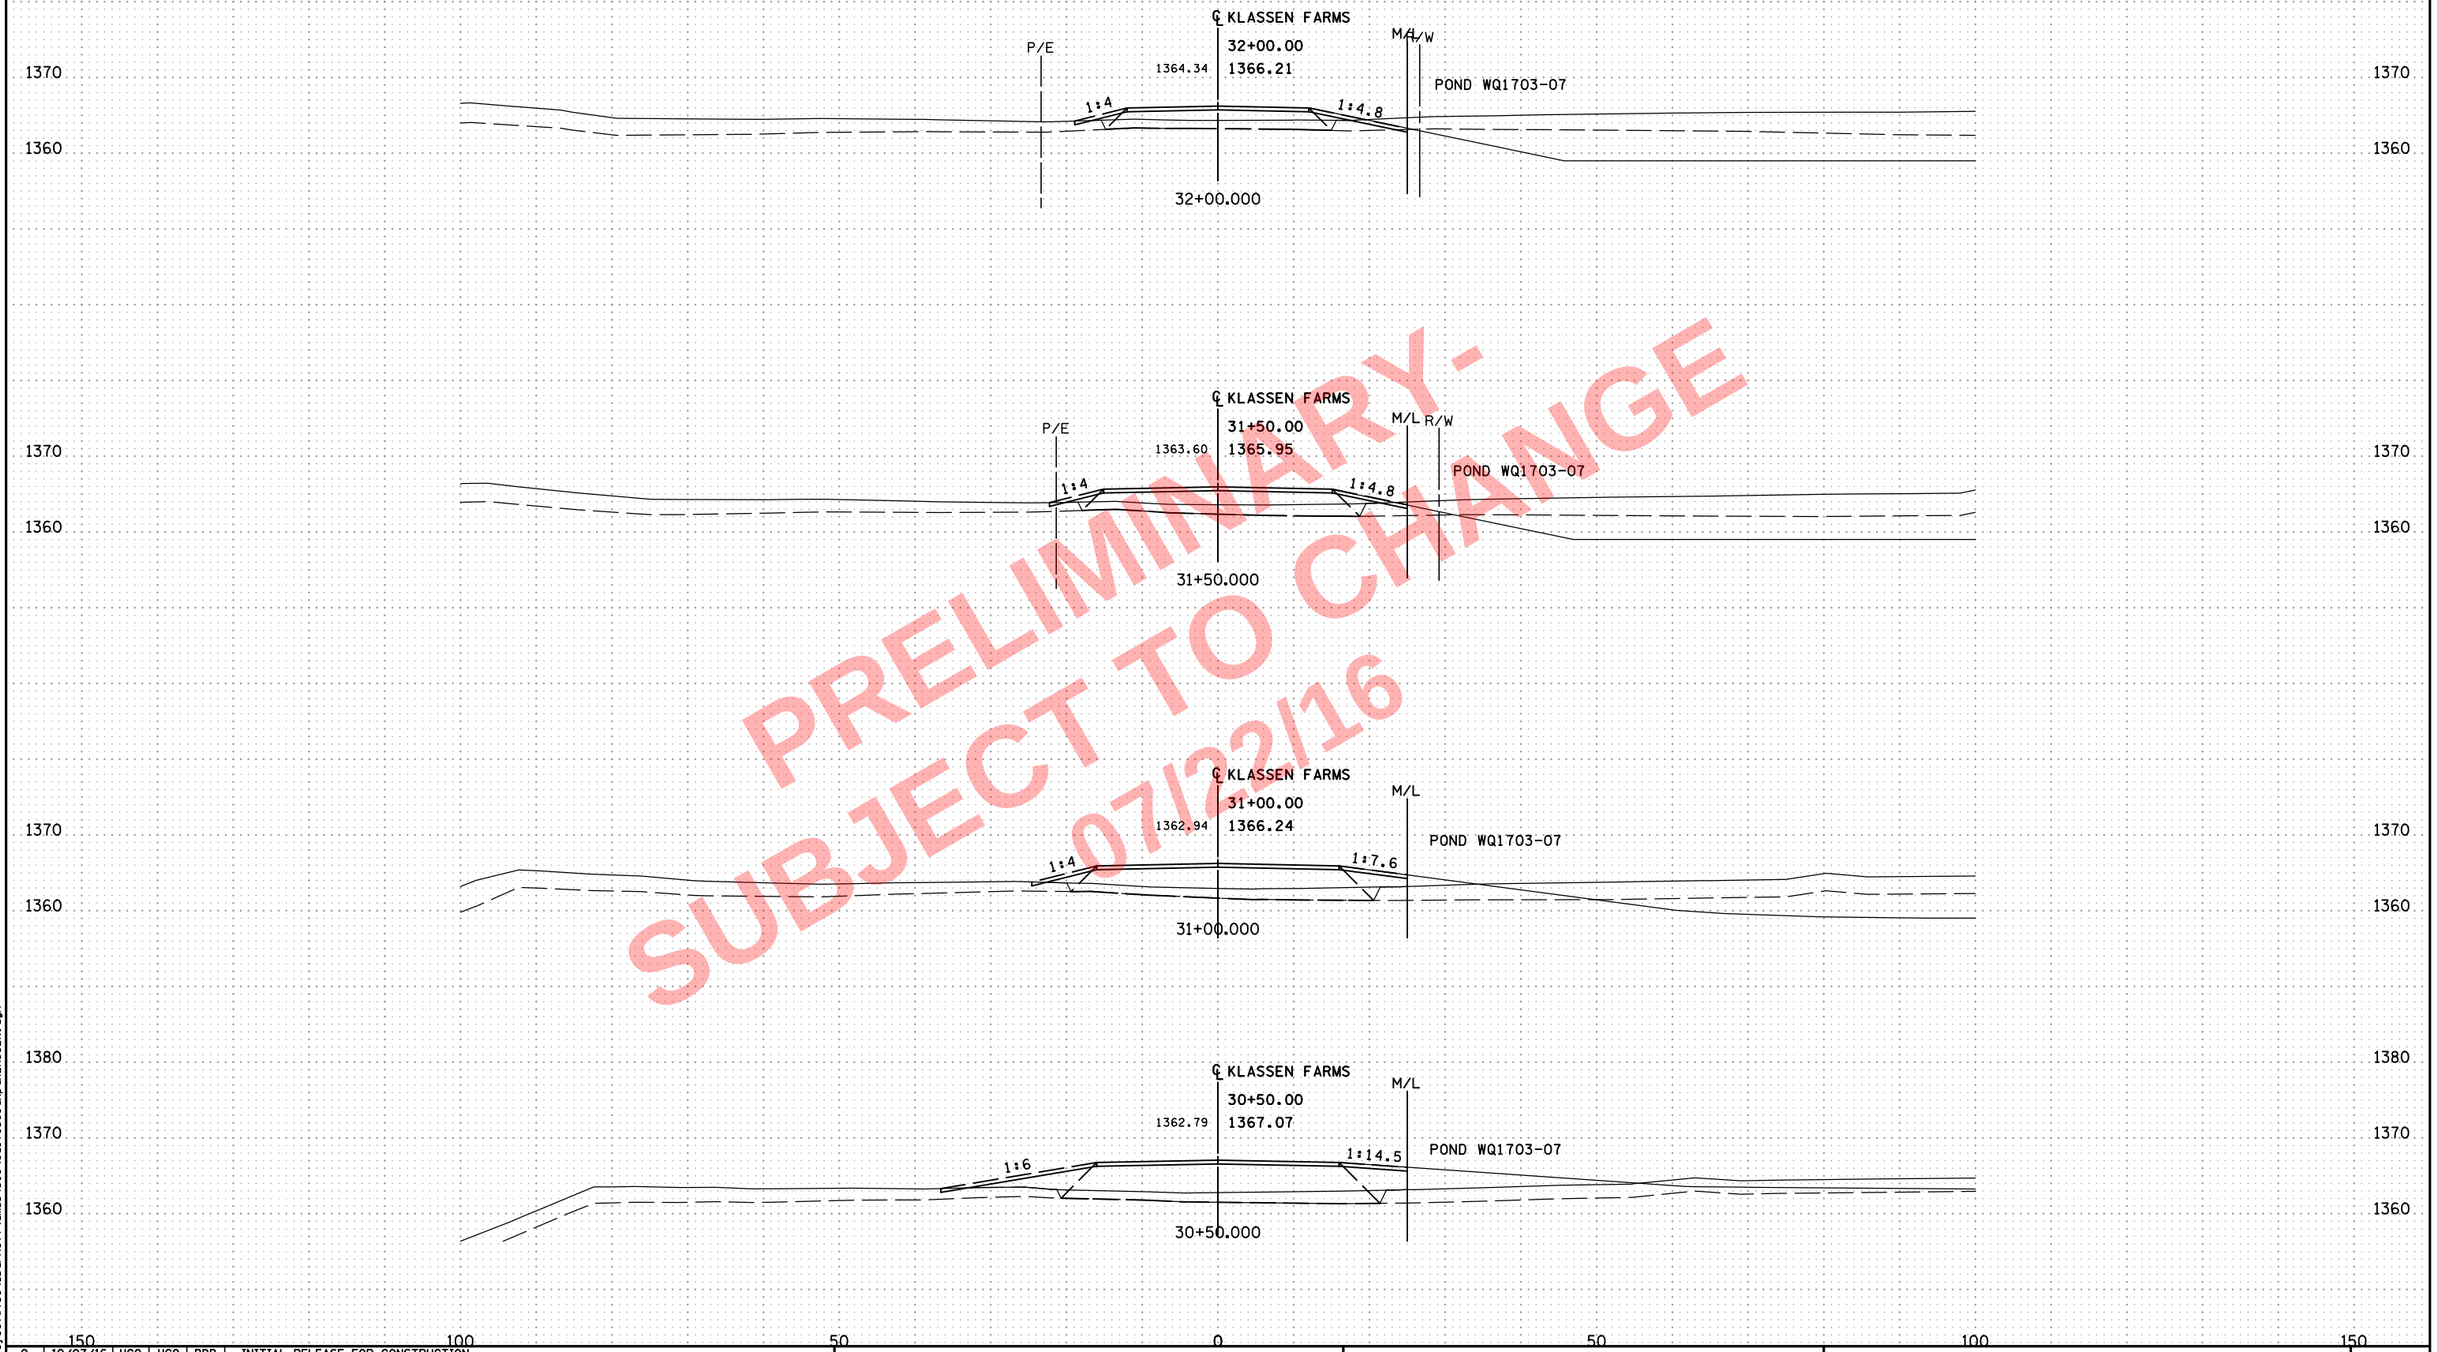

PRELIMINARY-
SUBJECT TO CHANGE
07/22/16

NO	DATE	DWN	DES	CKD	REVISION
0	10/07/16	HGO	HGO	BDB	INITIAL RELEASE FOR CONSTRUCTION

...\cd170369_xp_KLASSEN.dgn

8:12:09 AM
7/22/2016
c:\pw_working\projectwise\sbarnett\dms34519\cd170369_xp_KLASSEN.dgn

ALLIANT ENGINEERING
233 Park Ave S, Ste 300
Minneapolis, MN 55415
612.758.3080 MAIN
612.758.3099 FAX
www.alliant-inc.com

S.P. 1703-69 (T.H. 60) - WEST GAP

CROSS SECTIONS
KLASSEN FARMS DRIVEWAY
STA. 30+50.000 - 32+00.000

SHEET X226 OF X229

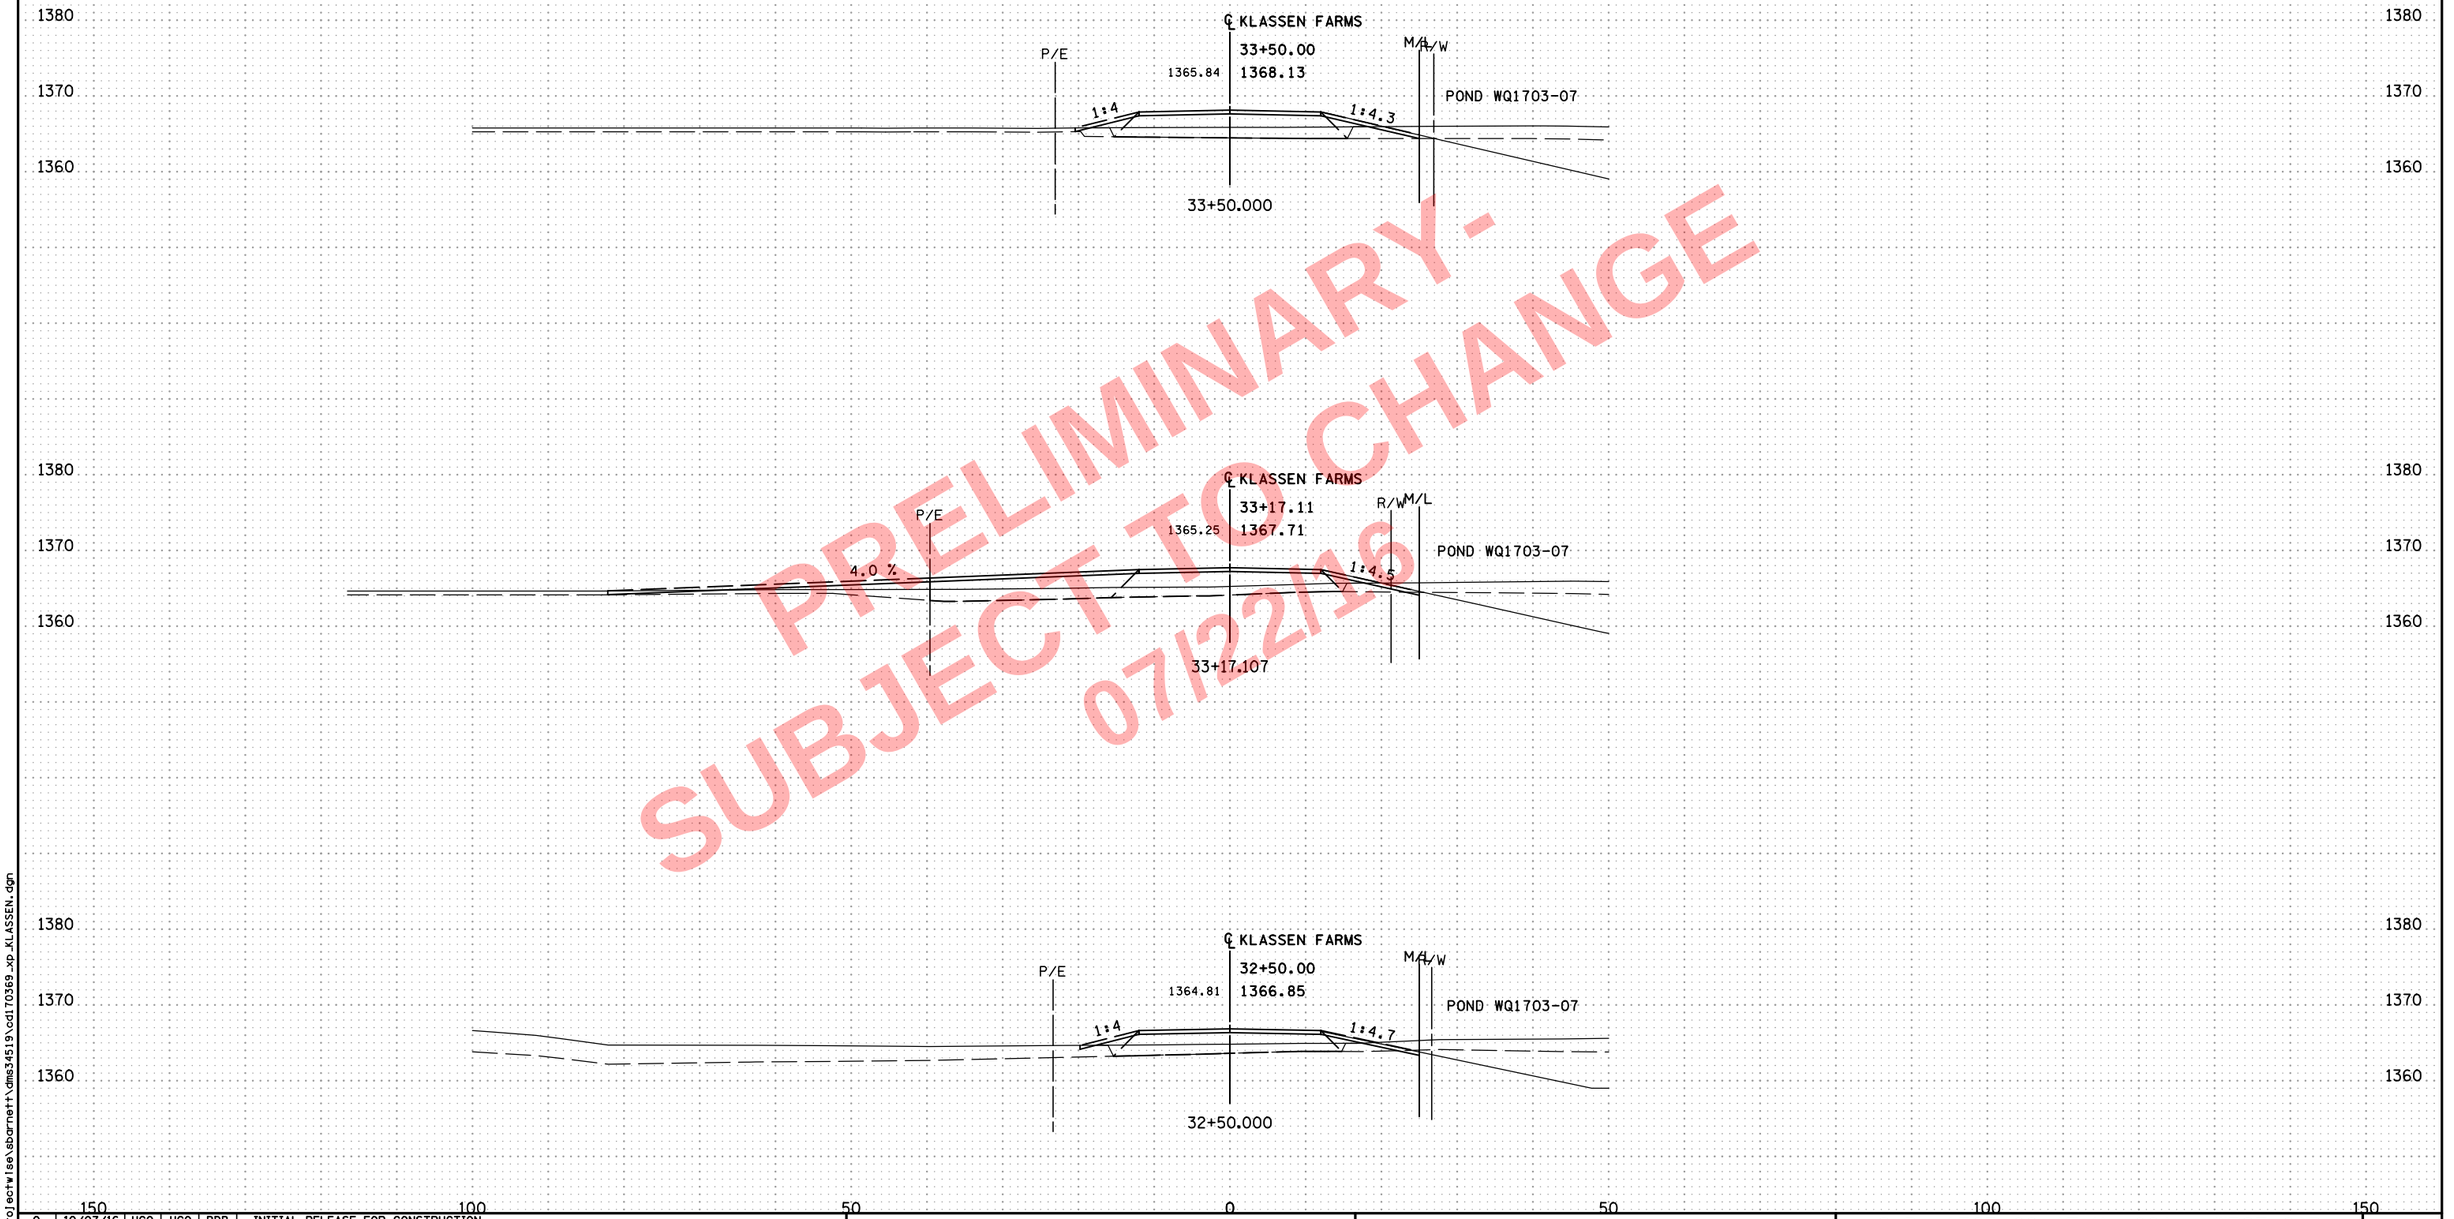

PRELIMINARY-
SUBJECT TO CHANGE
07/22/16

NO	DATE	DWN	DES	CKD	REVISION
0	10/07/16	HGO	HGO	BDB	INITIAL RELEASE FOR CONSTRUCTION

...\cd170369_xp_KLASSEN.dgn

8:12:10 AM
7/22/2016
o:\pw_working\projectwise\sbarnett\dms34519\cd170369_xp_KLASSEN.dgn

ALLIANT ENGINEERING
233 Park Ave S, Ste 300
Minneapolis, MN 55415
612.758.3080 MAIN
612.758.3099 FAX
www.alliant-inc.com

S.P. 1703-69 (T.H. 60) - WEST GAP

CROSS SECTIONS
KLASSEN FARMS DRIVEWAY
STA. 32+50.000 - 33+50.000

SHEET X227 OF X229

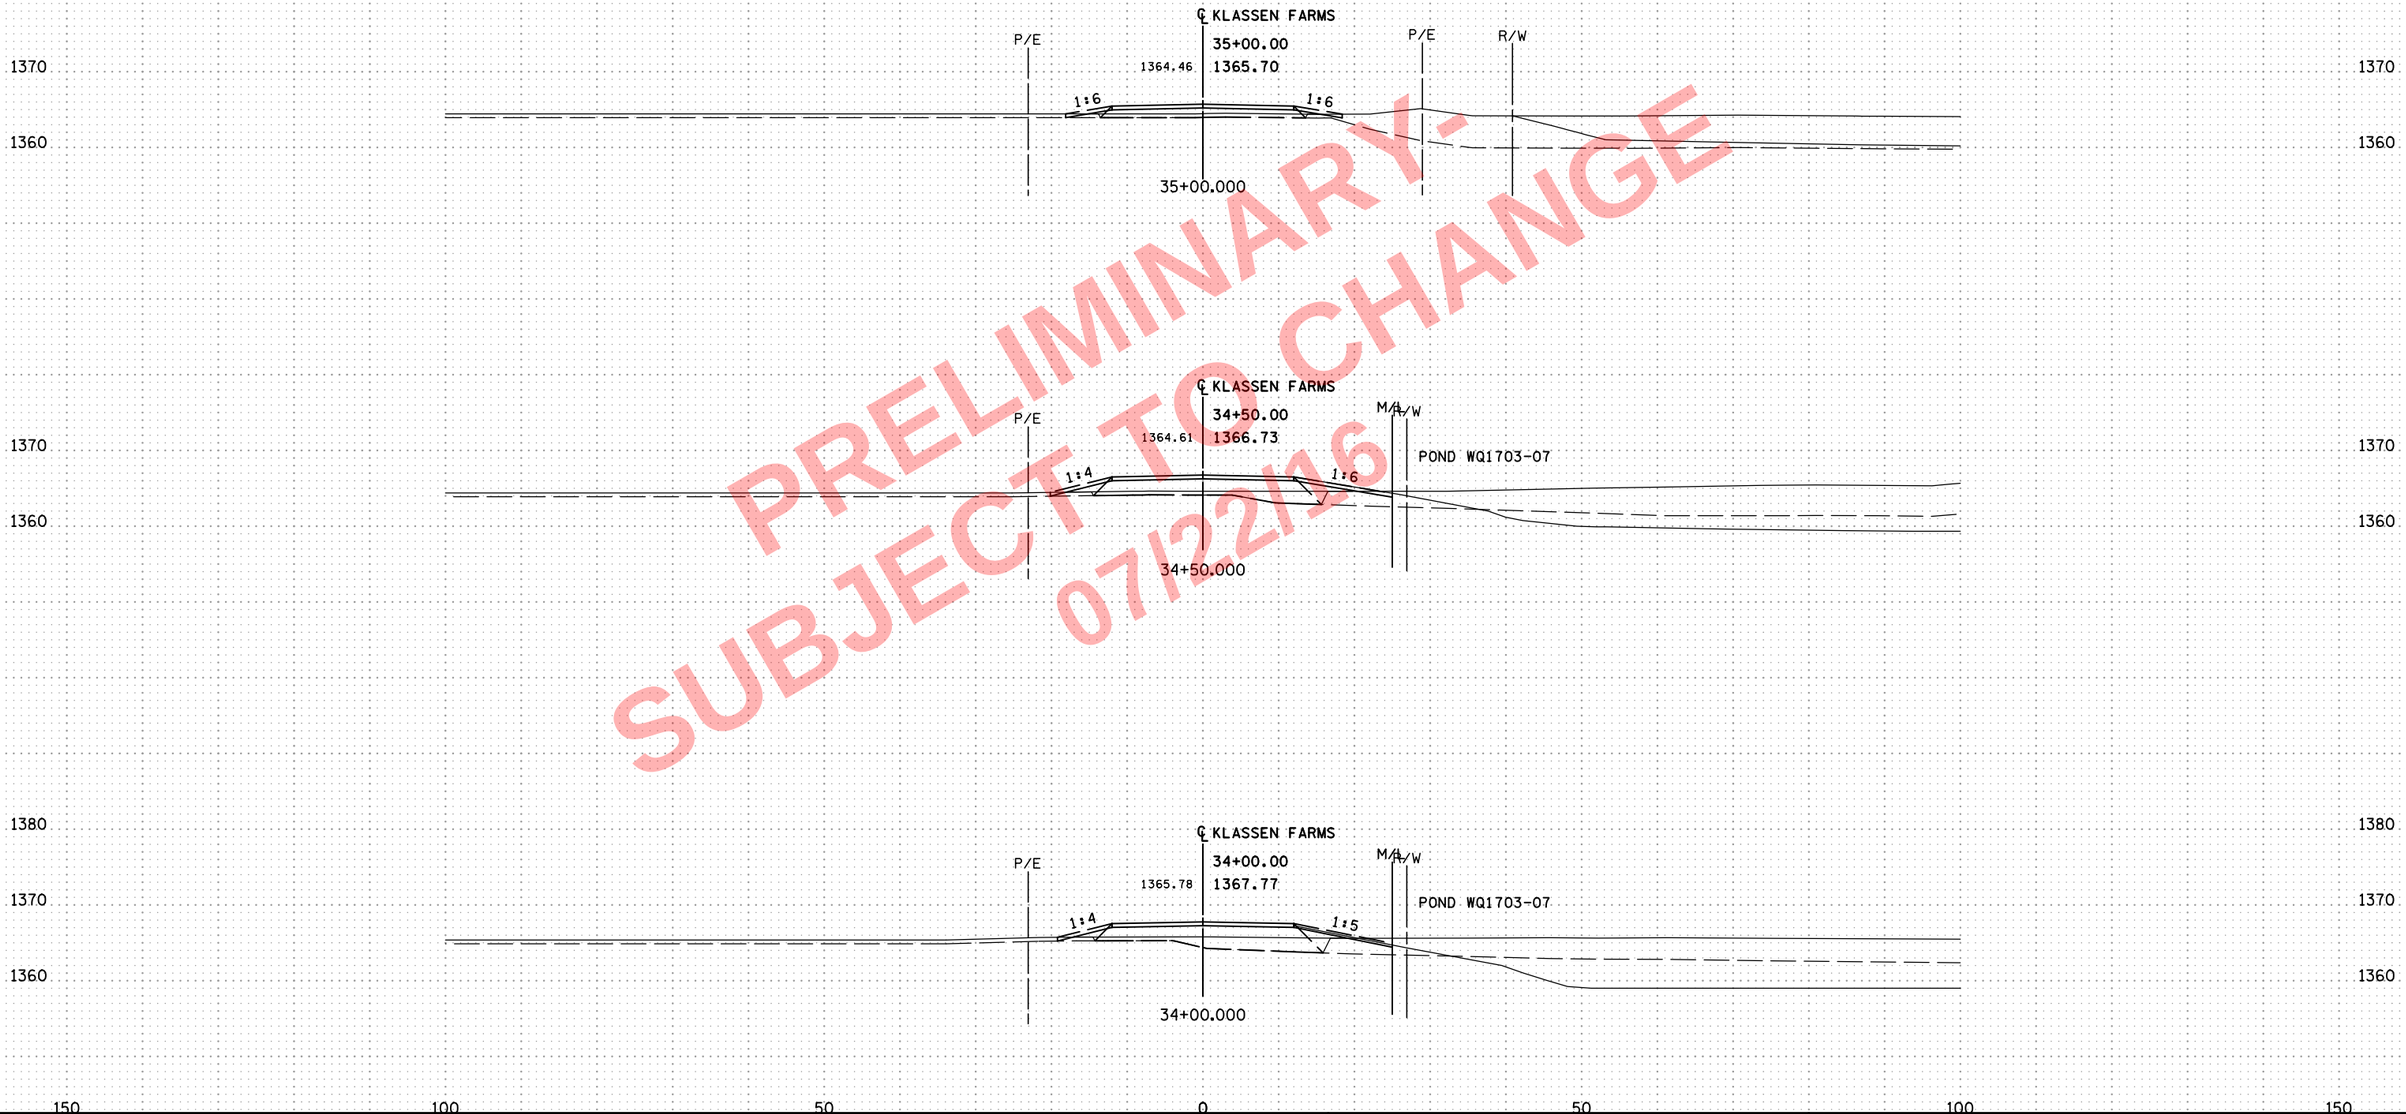

PRELIMINARY-
SUBJECT TO CHANGE
07/22/16

NO	DATE	DWN	DES	CKD	REVISION
0	10/07/16	HGO	HGO	BDB	INITIAL RELEASE FOR CONSTRUCTION

...\cd170369_xp_KLASSEN.dgn

8:12:11 AM
7/22/2016
o:\pw_working\projectwise\sbarnett\dms34519\cd170369_xp_KLASSEN.dgn

ALLIANT ENGINEERING
233 Park Ave S, Ste 300
Minneapolis, MN 55415
612.758.3080 MAIN
612.758.3099 FAX
www.alliant-inc.com

S.P. 1703-69 (T.H. 60) - WEST GAP

CROSS SECTIONS
KLASSEN FARMS DRIVEWAY
STA. 34+00.000 - 35+00.000

SHEET X228 OF X229

PRELIMINARY -
SUBJECT TO CHANGE
07/22/16

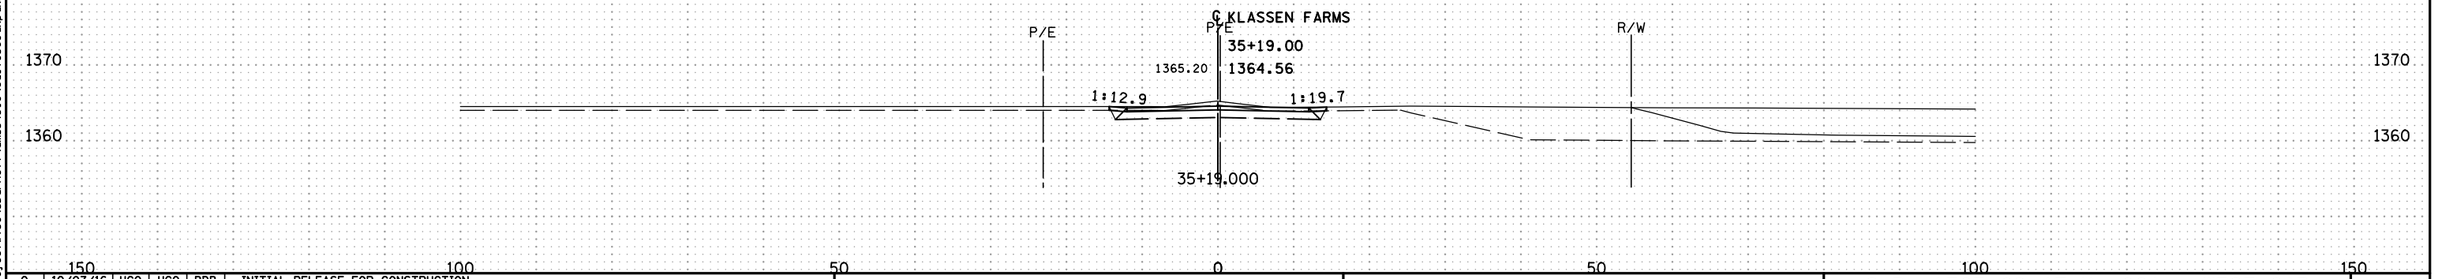

NO	DATE	DWN	DES	CKD	REVISION
0	10/07/16	HGO	HGO	BDB	INITIAL RELEASE FOR CONSTRUCTION

...\cd170369_xp_KLASSEN.dgn

ALLIANT ENGINEERING
233 Park Ave S, Ste 300
Minneapolis, MN 55415
612.758.3080 MAIN
612.758.3099 FAX
www.alliant-inc.com

S.P. 1703-69 (T.H. 60) - WEST GAP

CROSS SECTIONS
KLASSEN FARMS DRIVEWAY
STA. 35+19.000 - 35+19.000

SHEET X229 OF X229

8:12:12 AM
7/22/2016
c:\pw_working\projectwise\sbarnett\dms34519\cd170369_xp_KLASSEN.dgn