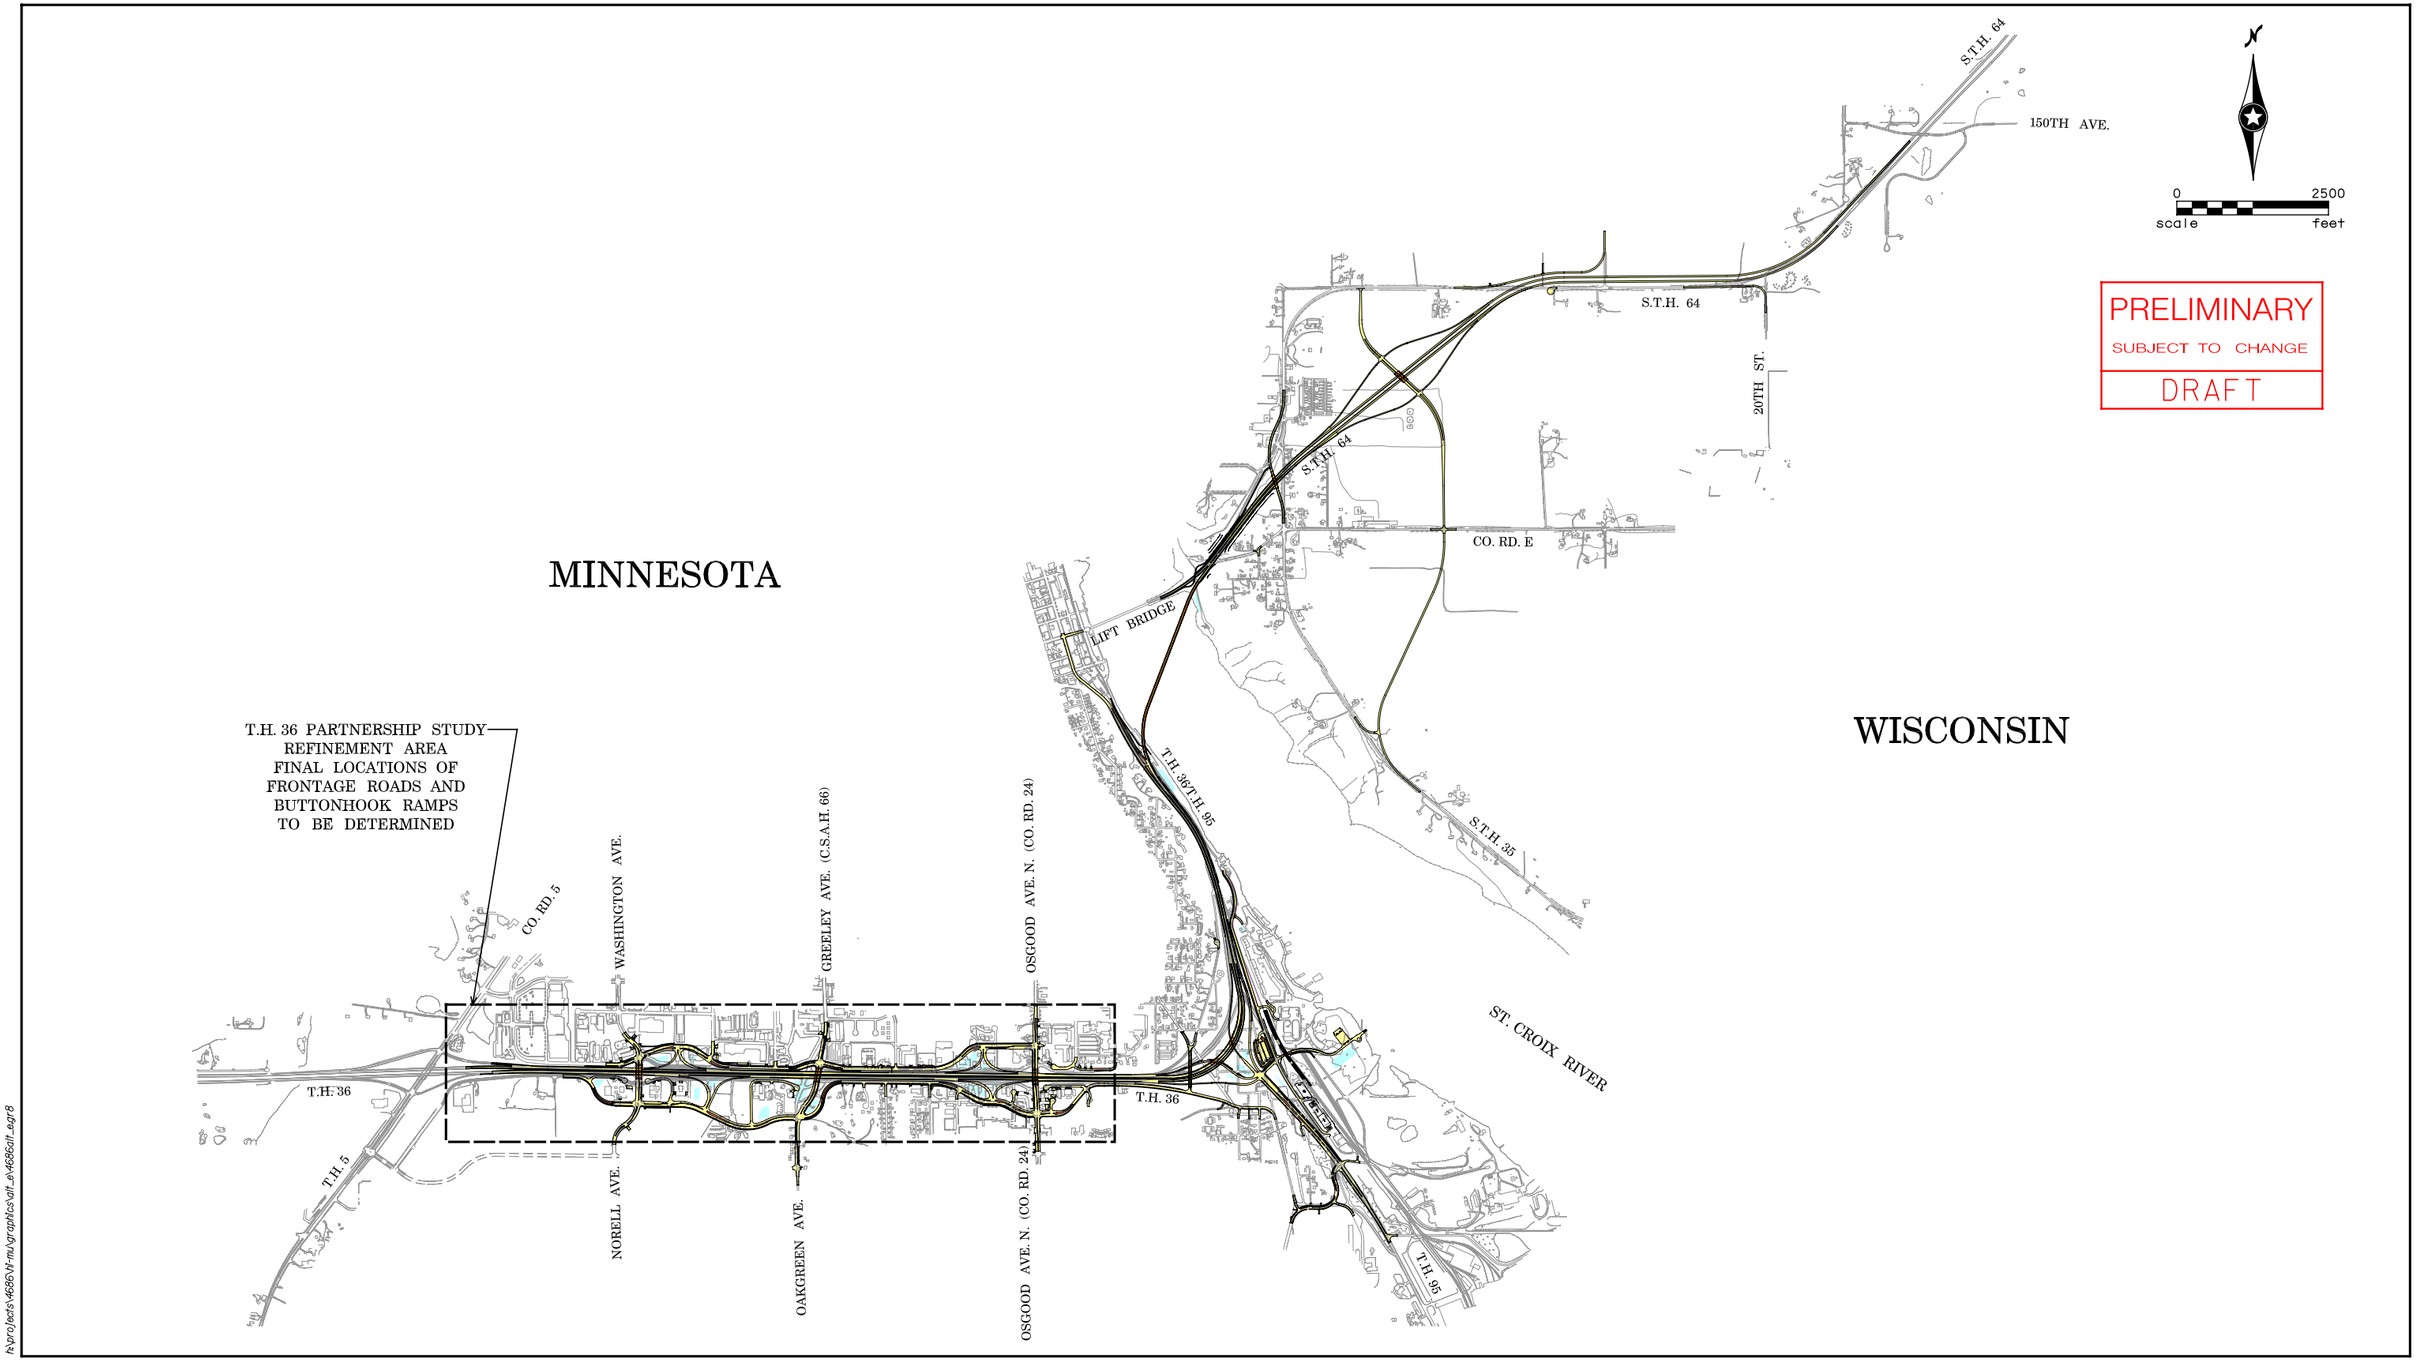

h:\projects\4686\tl-mu\graphics\alt_e\4686alt_eagr8

2003 Amended Draft Scoping Decision Document

St. Croix River Crossing

Figure 7

Alternative E

4686
11/04/2003