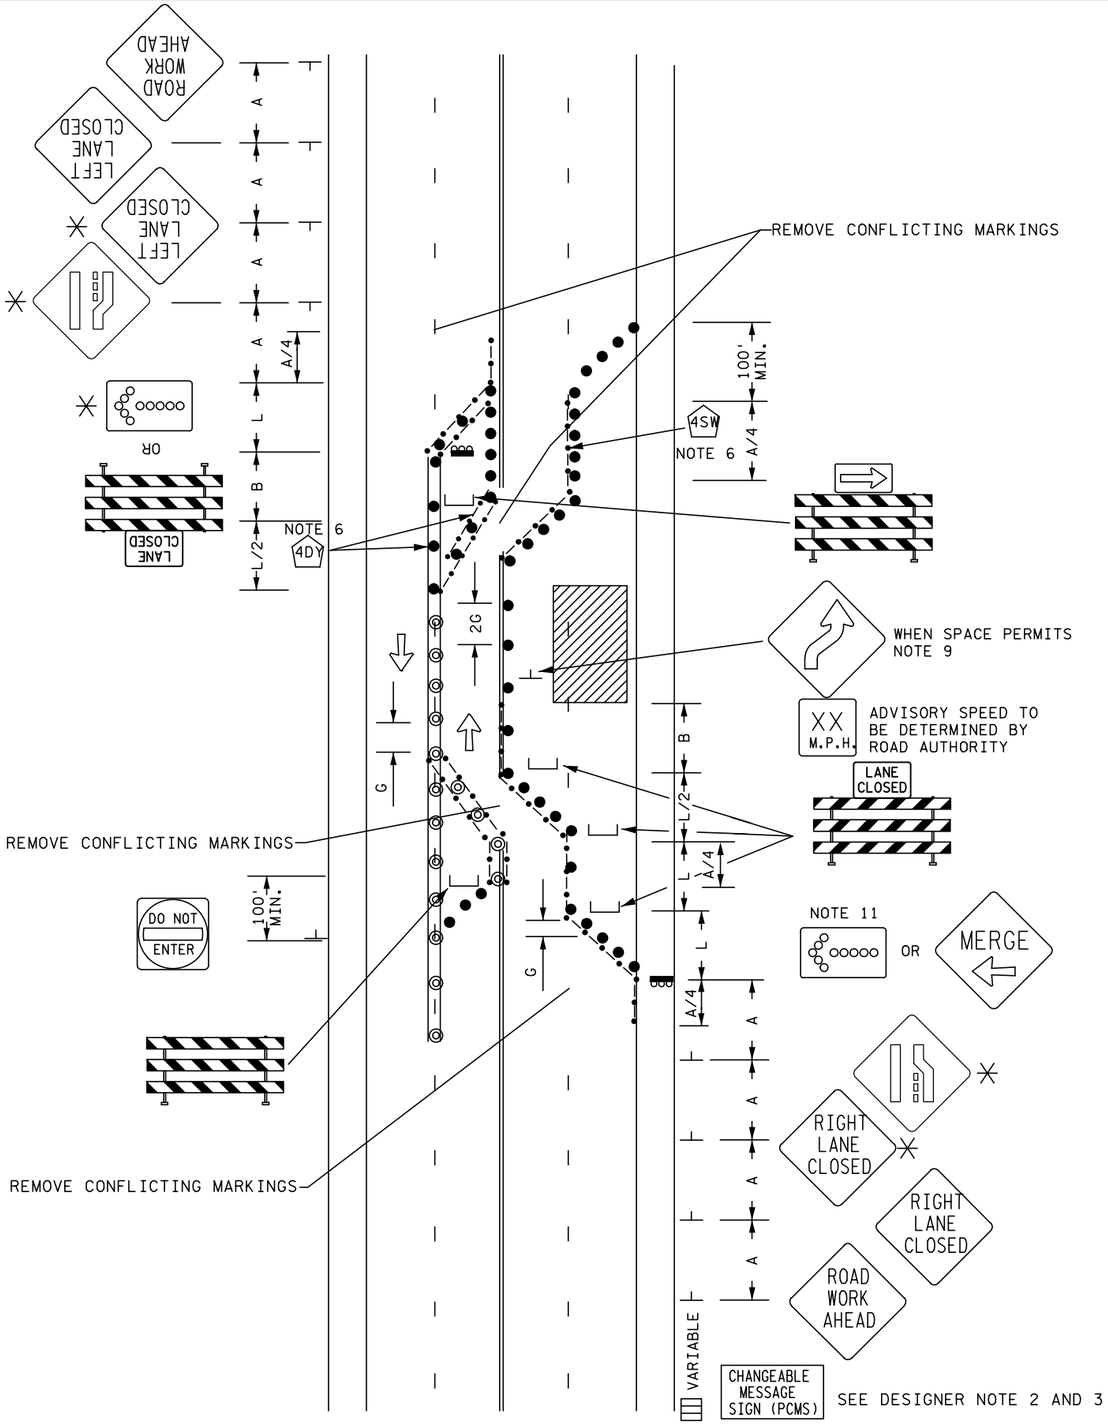

DOUBLE LANE CLOSURE
MULTI-LANE UNDIVIDED ROAD
LONG TERM

1/26/18 LAYOUT 40

POSTED SPEED LIMIT PRIOR TO WORK STARTING	SPACING OF CHANNELIZING DEVICES (G)	SPACING OF ADVANCE WARNING SIGNS (A)	DECISION SIGHT DISTANCE	TAPER LENGTH (L)	BUFFER SPACE (B)
(MPH)	FEET	FEET	FEET	FEET	FEET
0 - 30	25	100	550	200	200
35 - 40		325	700	325	305
45 - 50	50	600	900	600	425
55		750	1200	700	500
60 - 65		1000	1400	800	650
70 - 75		1200	1600	900	820

DESIGNER NOTES (REMOVE FROM LAYOUT BEFORE INSERTING IN PLAN):

1. INSERT SPACING CHART DISTANCES INTO LAYOUTS AND REMOVE CHAR WHENEVER PRACTICAL.
2. CONSIDER THE INSTALLATION OF A PCMS AND/OR G20-X2 OR SPECIAL SIGN IF CONGESTION IS EXPECTED, IF ADVANCE SIGNING TO DIVERT TRAFFIC IS NEEDED, OR OTHER CONDITIONS DETERMINED BY THE ENGINEER.
3. CONSIDER THE INSTALLATION OF A PCMS AND/OR G20-X1 SIGN (MODIFIED) OR G20-X2 SIGN FOR SEVEN DAY ADVANCE WARNING OF RESTRICTION.
4. FOR ANY EXCAVATION OR DROP-OFF IN EXCESS OF 12 IN., SEE THE MINNESOTA MANUAL ON UNIFORM TRAFFIC CONTROL DEVICES SECTION 6F.85 "TEMPORARY TRAFFIC BARRIERS".
5. FOR CLOSURES GREATER THAN 1000 FT., SEE LAYOUT 70 "LANE CLOSURE EXTENSION".
6. SELECT APPROPRIATE MATERIAL FOR TEMPORARY MARKINGS. SEE STRIPING KEY.
7. ✳ - REQUIRED FOR SPEEDS 45 MPH AND GREATER.
8. SPACING FOR SURFACE MOUNTED DELINEATORS ARE G/2 FOR 250 FT. IN ADVANCE OF BOTH GORES.
9. USE REVERSE TURN SIGN (W1-3) IF ADVISORY SPEED IS 30 MPH OR LESS.
10. REMOVE CONFLICTING MARKINGS. DETERMINE QUANTITY OF MARKINGS TO BE REMOVED OR COVERED FOR PAY ITEM QUANTITIES.
11. THE FLASHING ARROW BOARD SHALL BE USED WHEN THE POSTED SPEED LIMIT IS 45 MPH OR GREATER, AND SHALL BE PLACED FULLY ON THE SHOULDER. IF THERE IS NO SHOULDER, OR THE SHOULDER IS TO NARROW, PLACE THE FLASHING ARROW BOARD AT THE END OF THE TAPER IN LIEU OF THE TYPE III BARRICADE ASSEMBLY.

4SW — 4" SOLID WHITE REMOVEABLE PREFORMED PLASTIC MARKING

4DY — 4" DOUBLE YELLOW REMOVEABLE PREFORMED PLASTIC MARKING

● — DRUMS, TYPE I OR TYPE II BARRICADE OR VERTICAL PANEL.

◎ — SURFACE MOUNTED DELINEATOR

—•—•—•— SOLID LINE PAVEMENT MARKING WITH TEMPORARY RAISED PAVEMENT MARKERS AT 10' SPACING OR WET REFLECTIVE TAPE.