STAGE 1 - BRIDGE NO. 85851 & SITE DEMOLITION

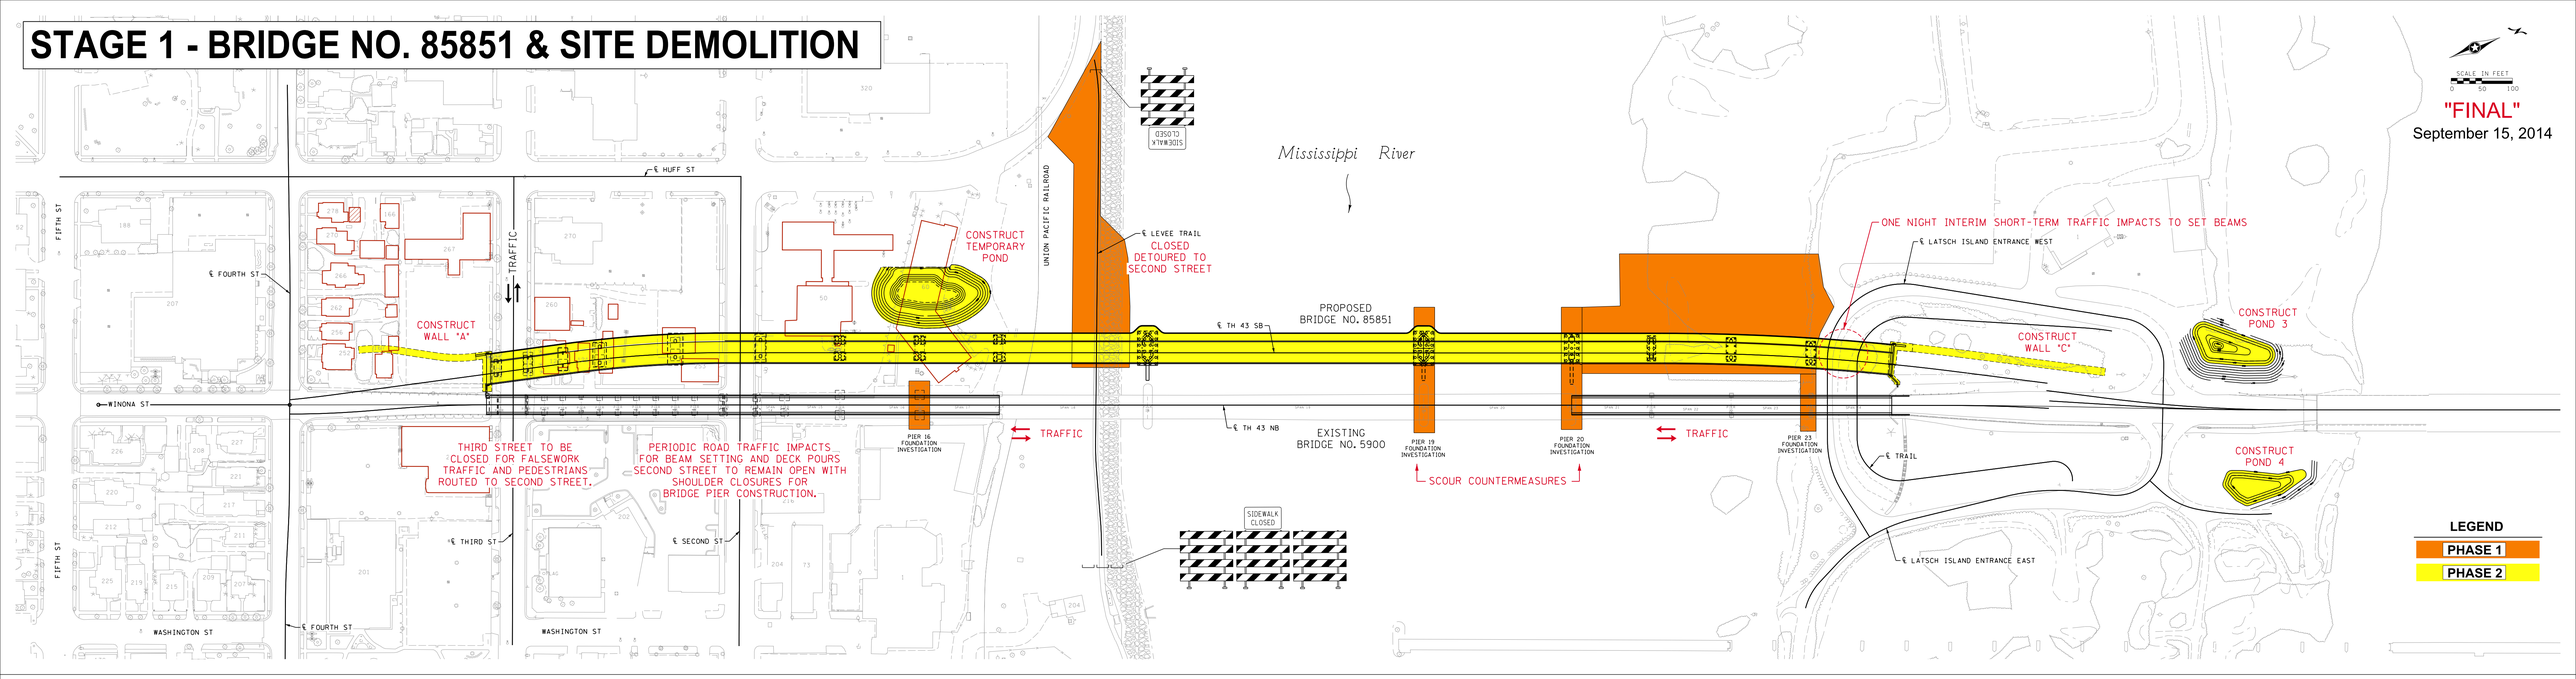

STAGE 2 - ROADWAY

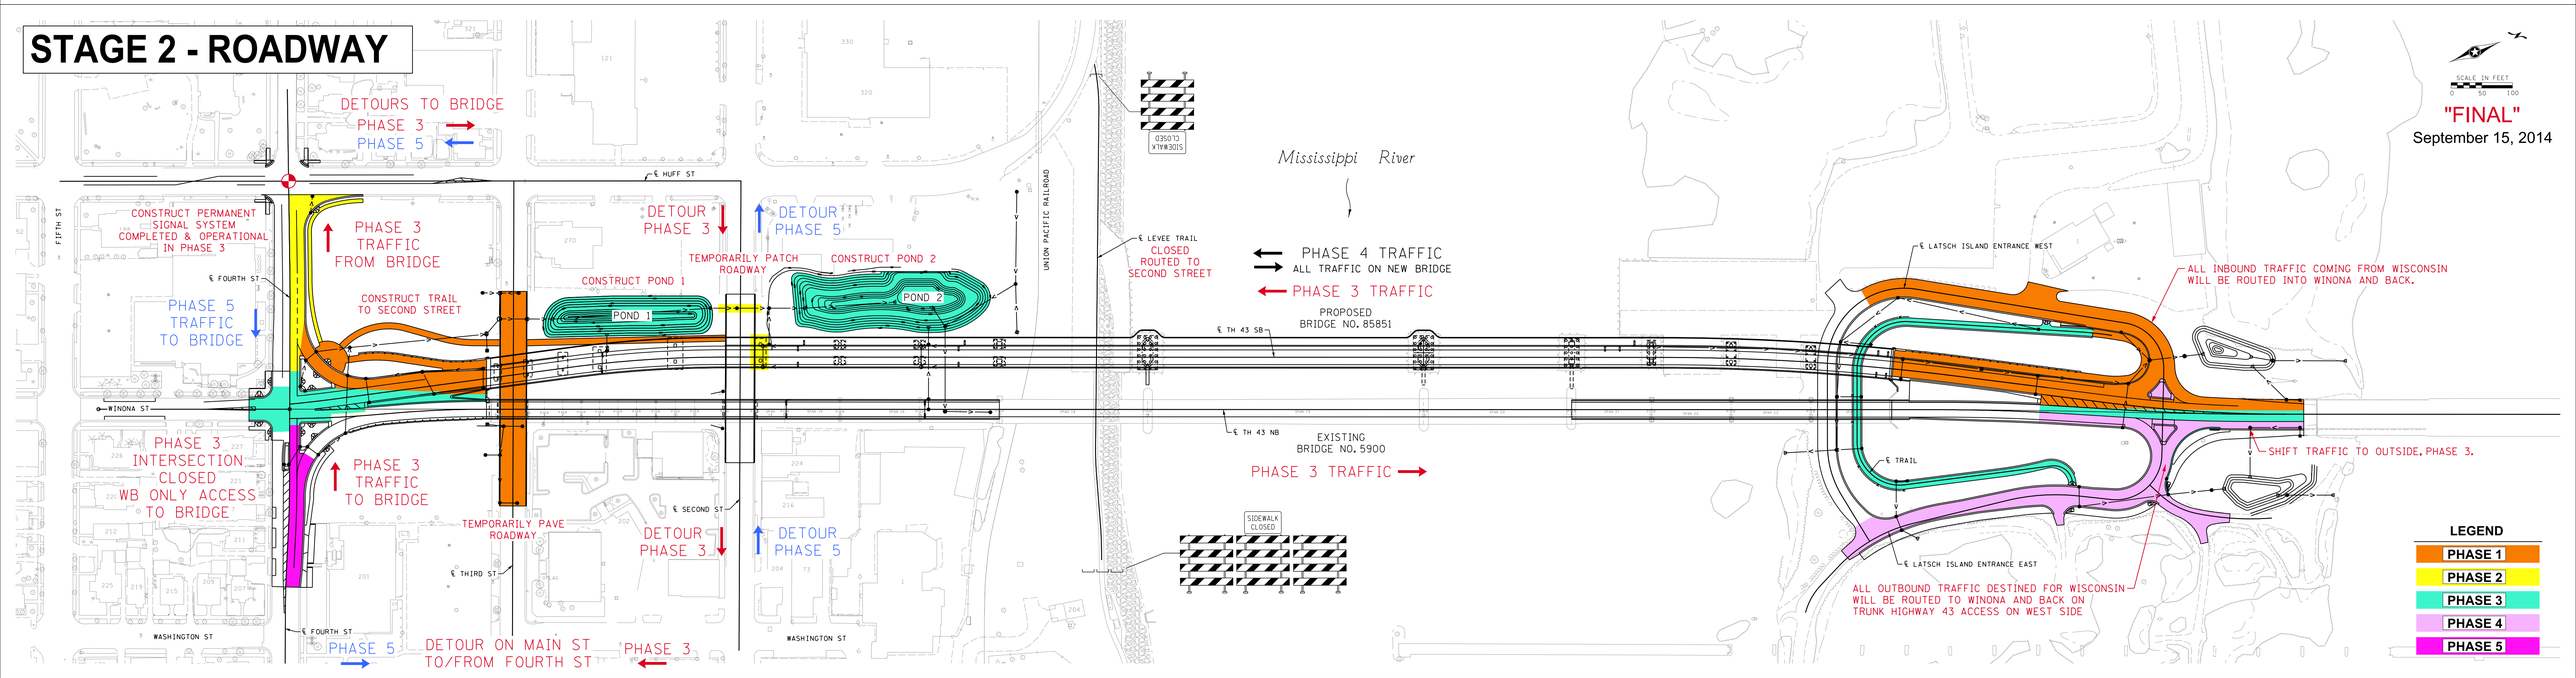

STAGE 3 - BRIDGE NO. 5900

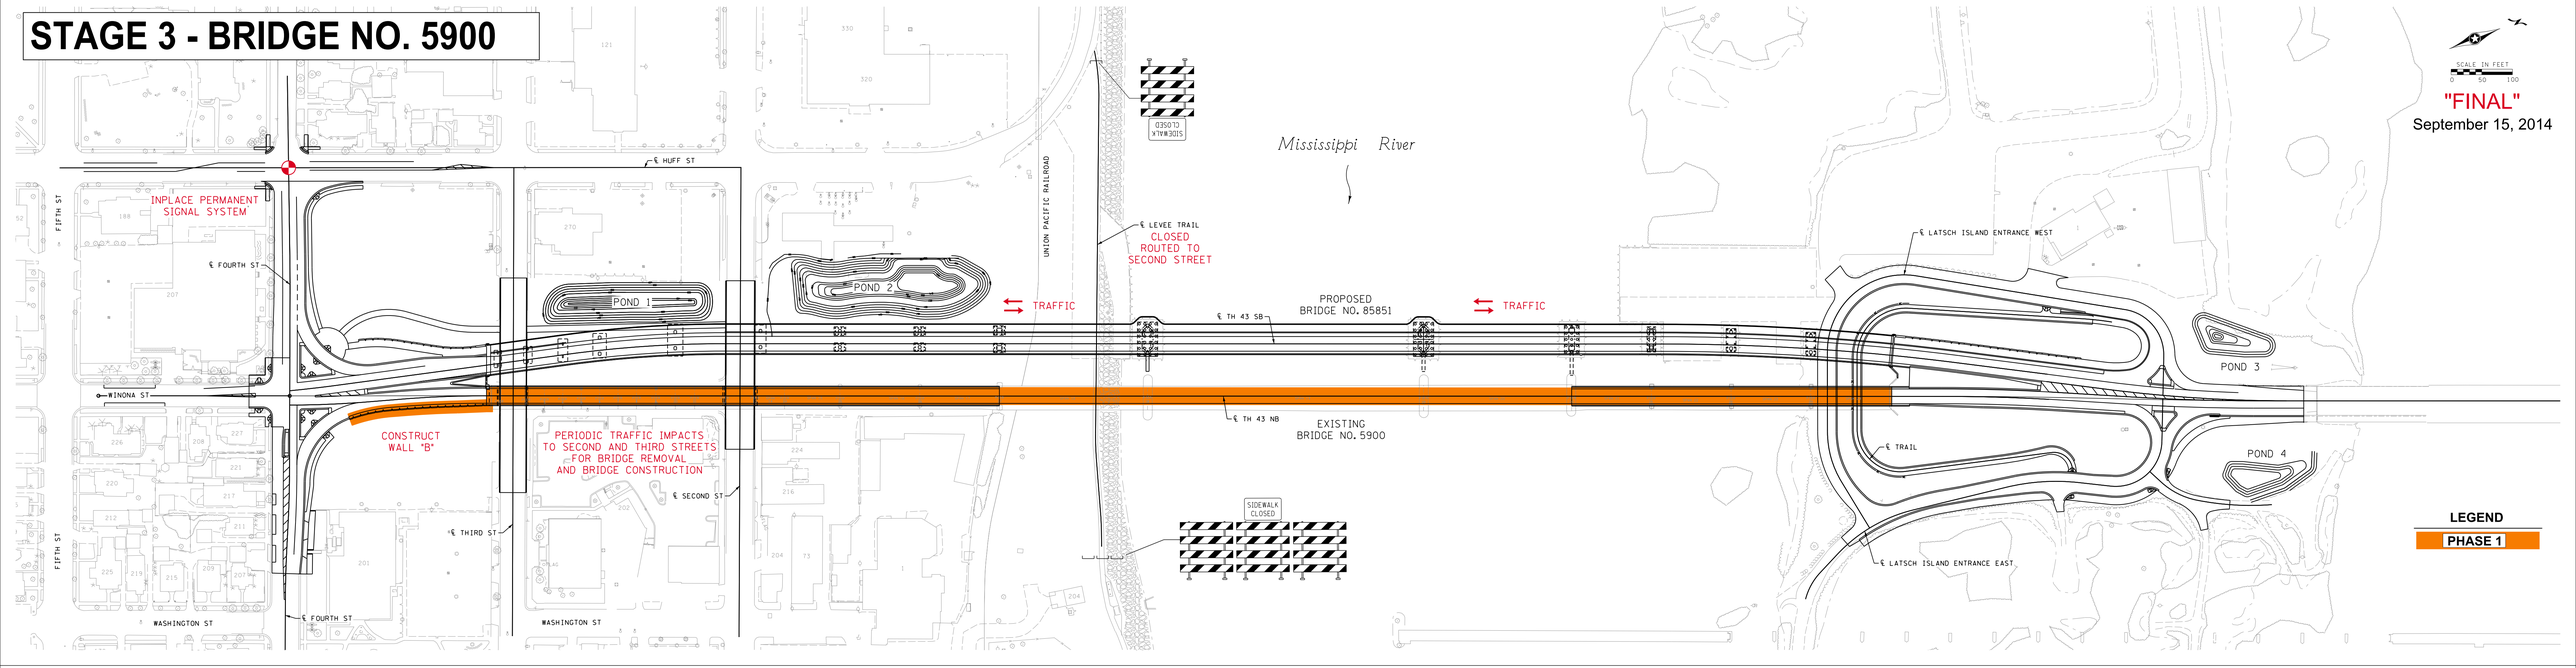
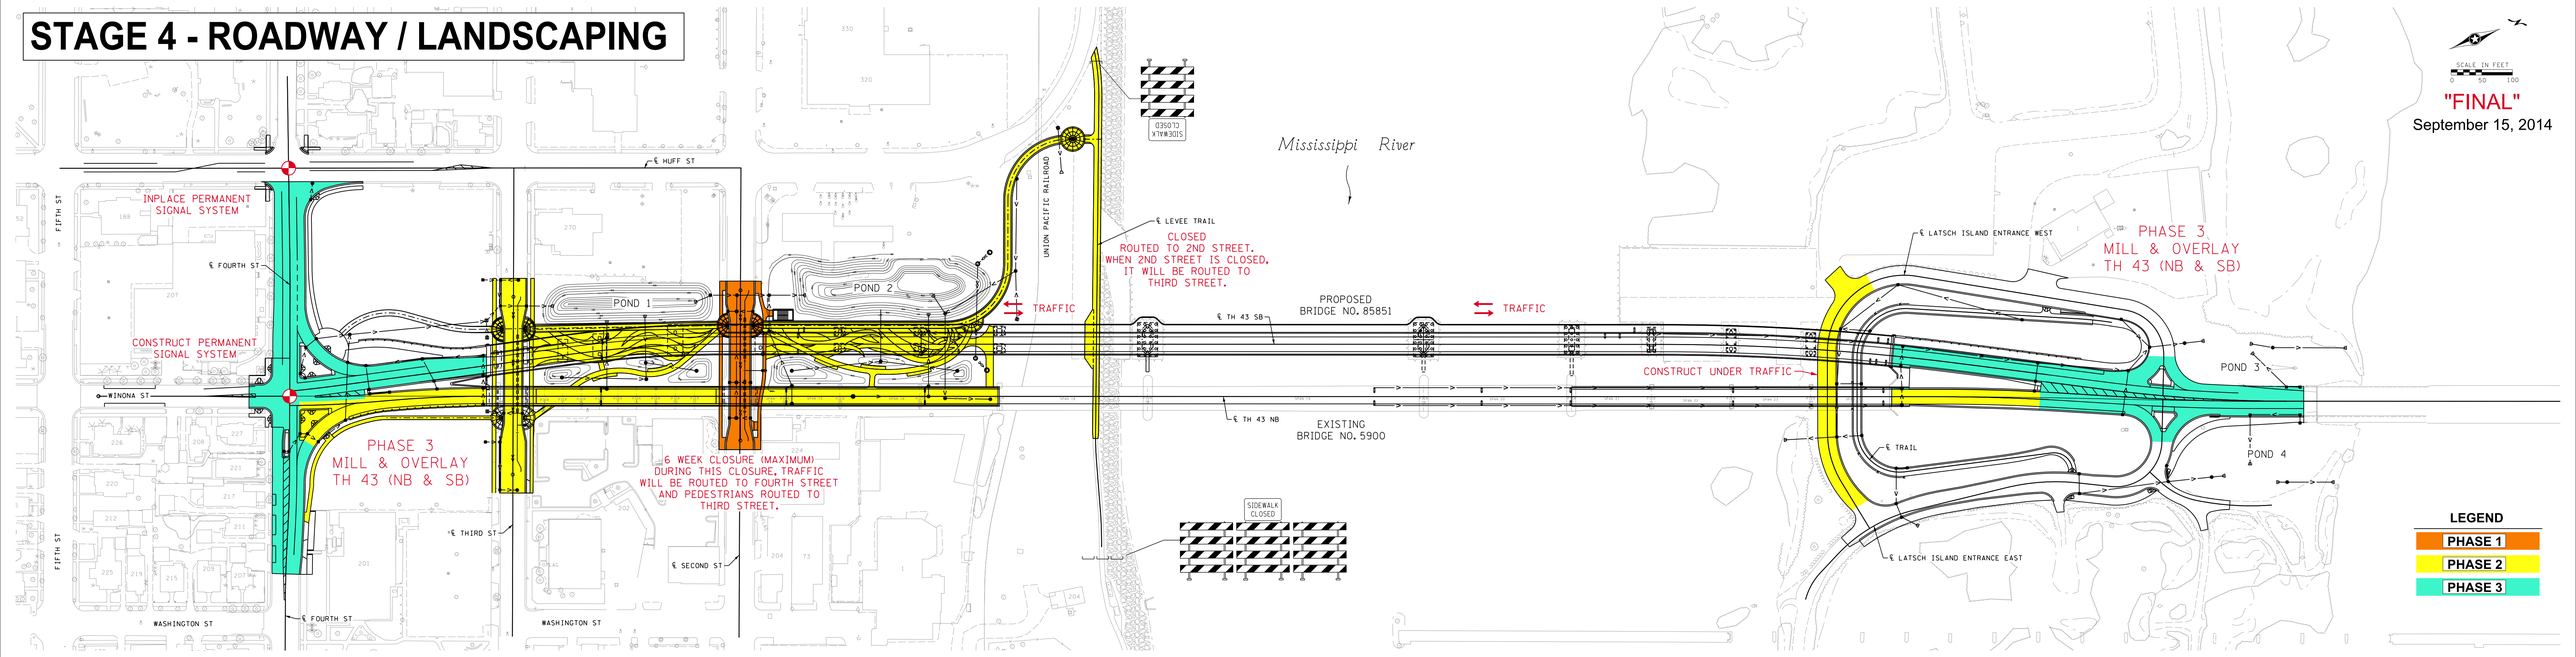
STAGE 4 - ROADWAY / LANDSCAPING