Hwy 15—Kimball
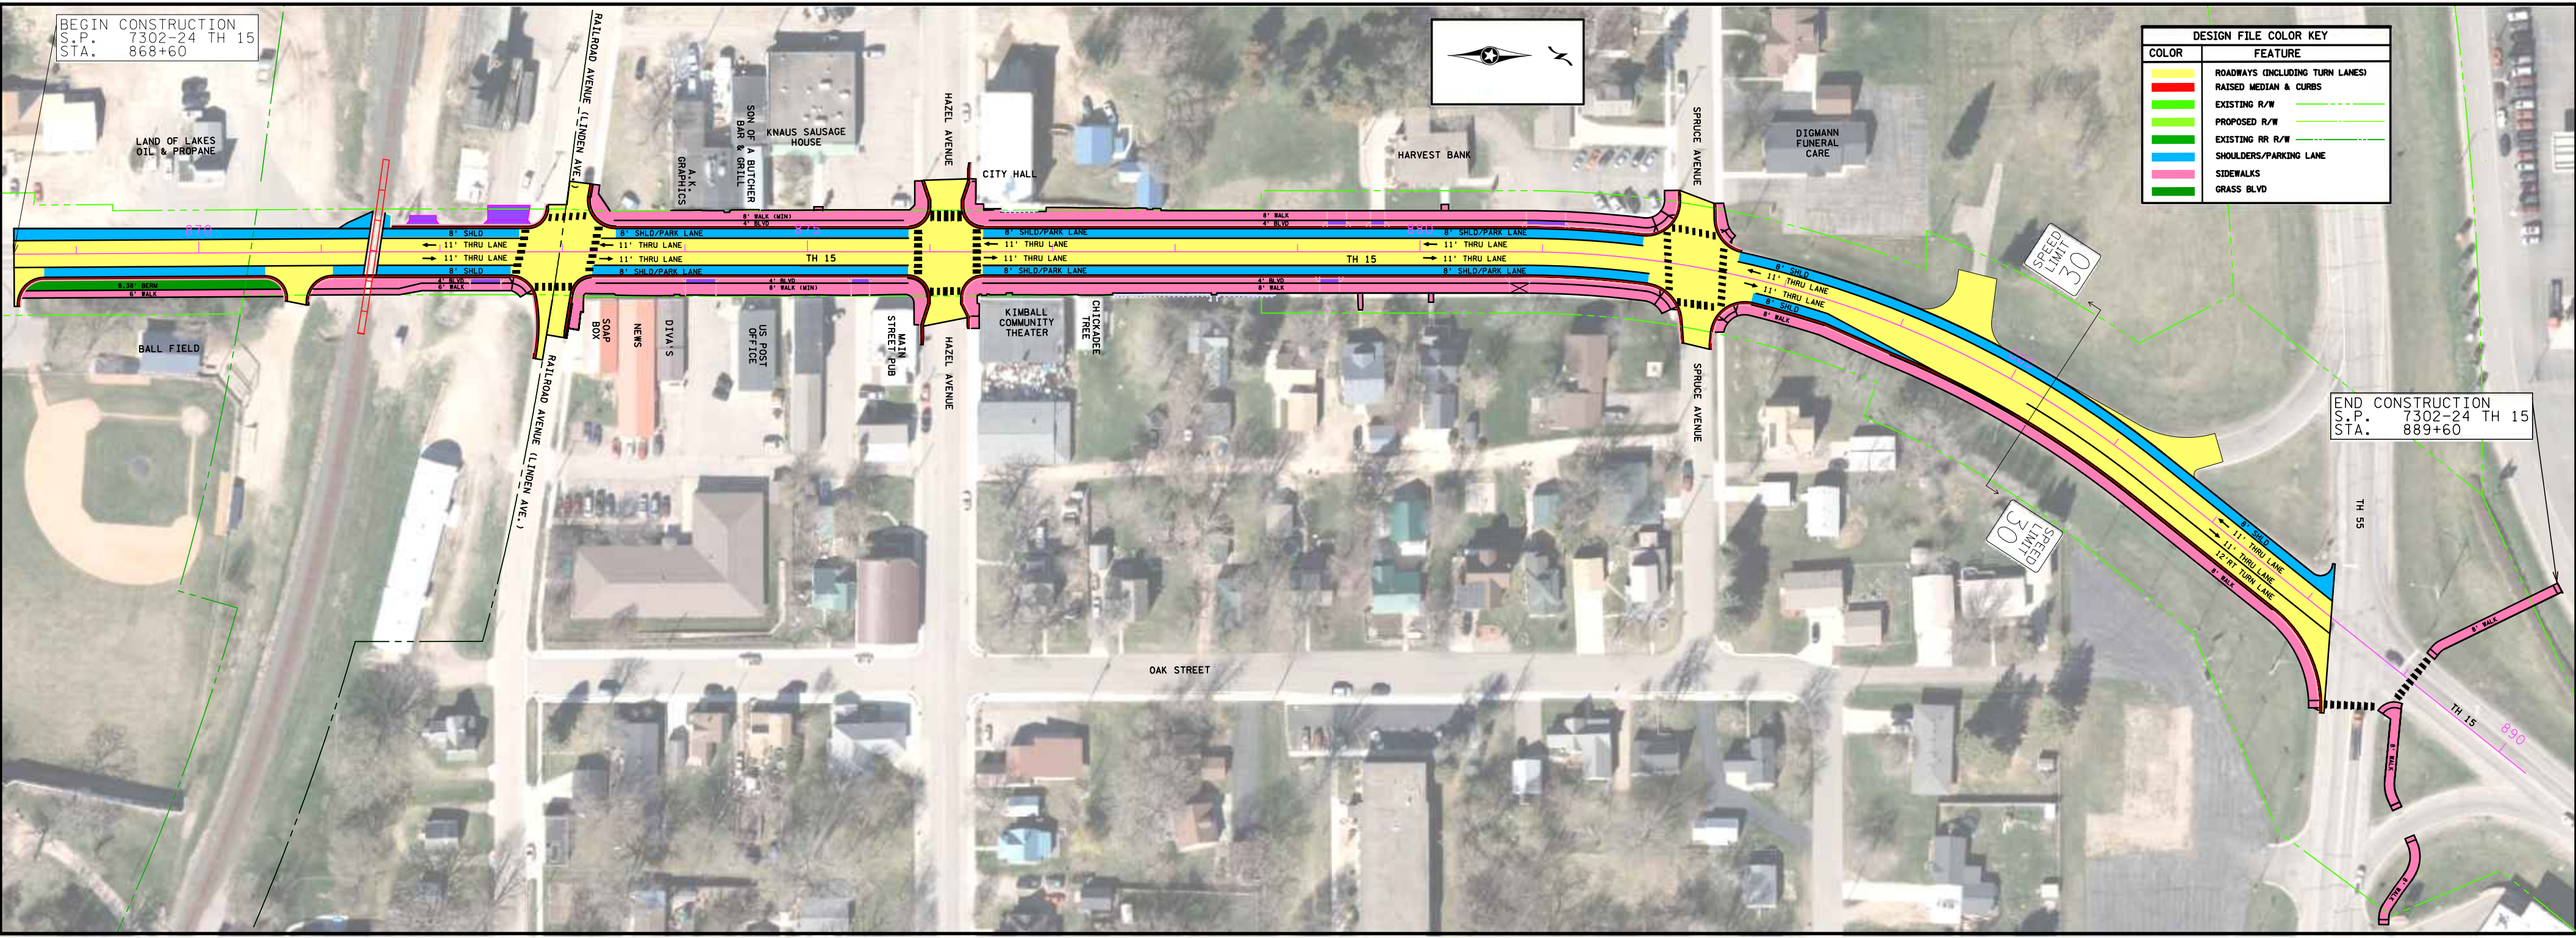
Preliminary design layout: MnDOT will reconstruct Hwy 15 from Willow Creek Park, south of the railroad tracks, to Hwy 55 in Kimball, Stearns County in 2021.