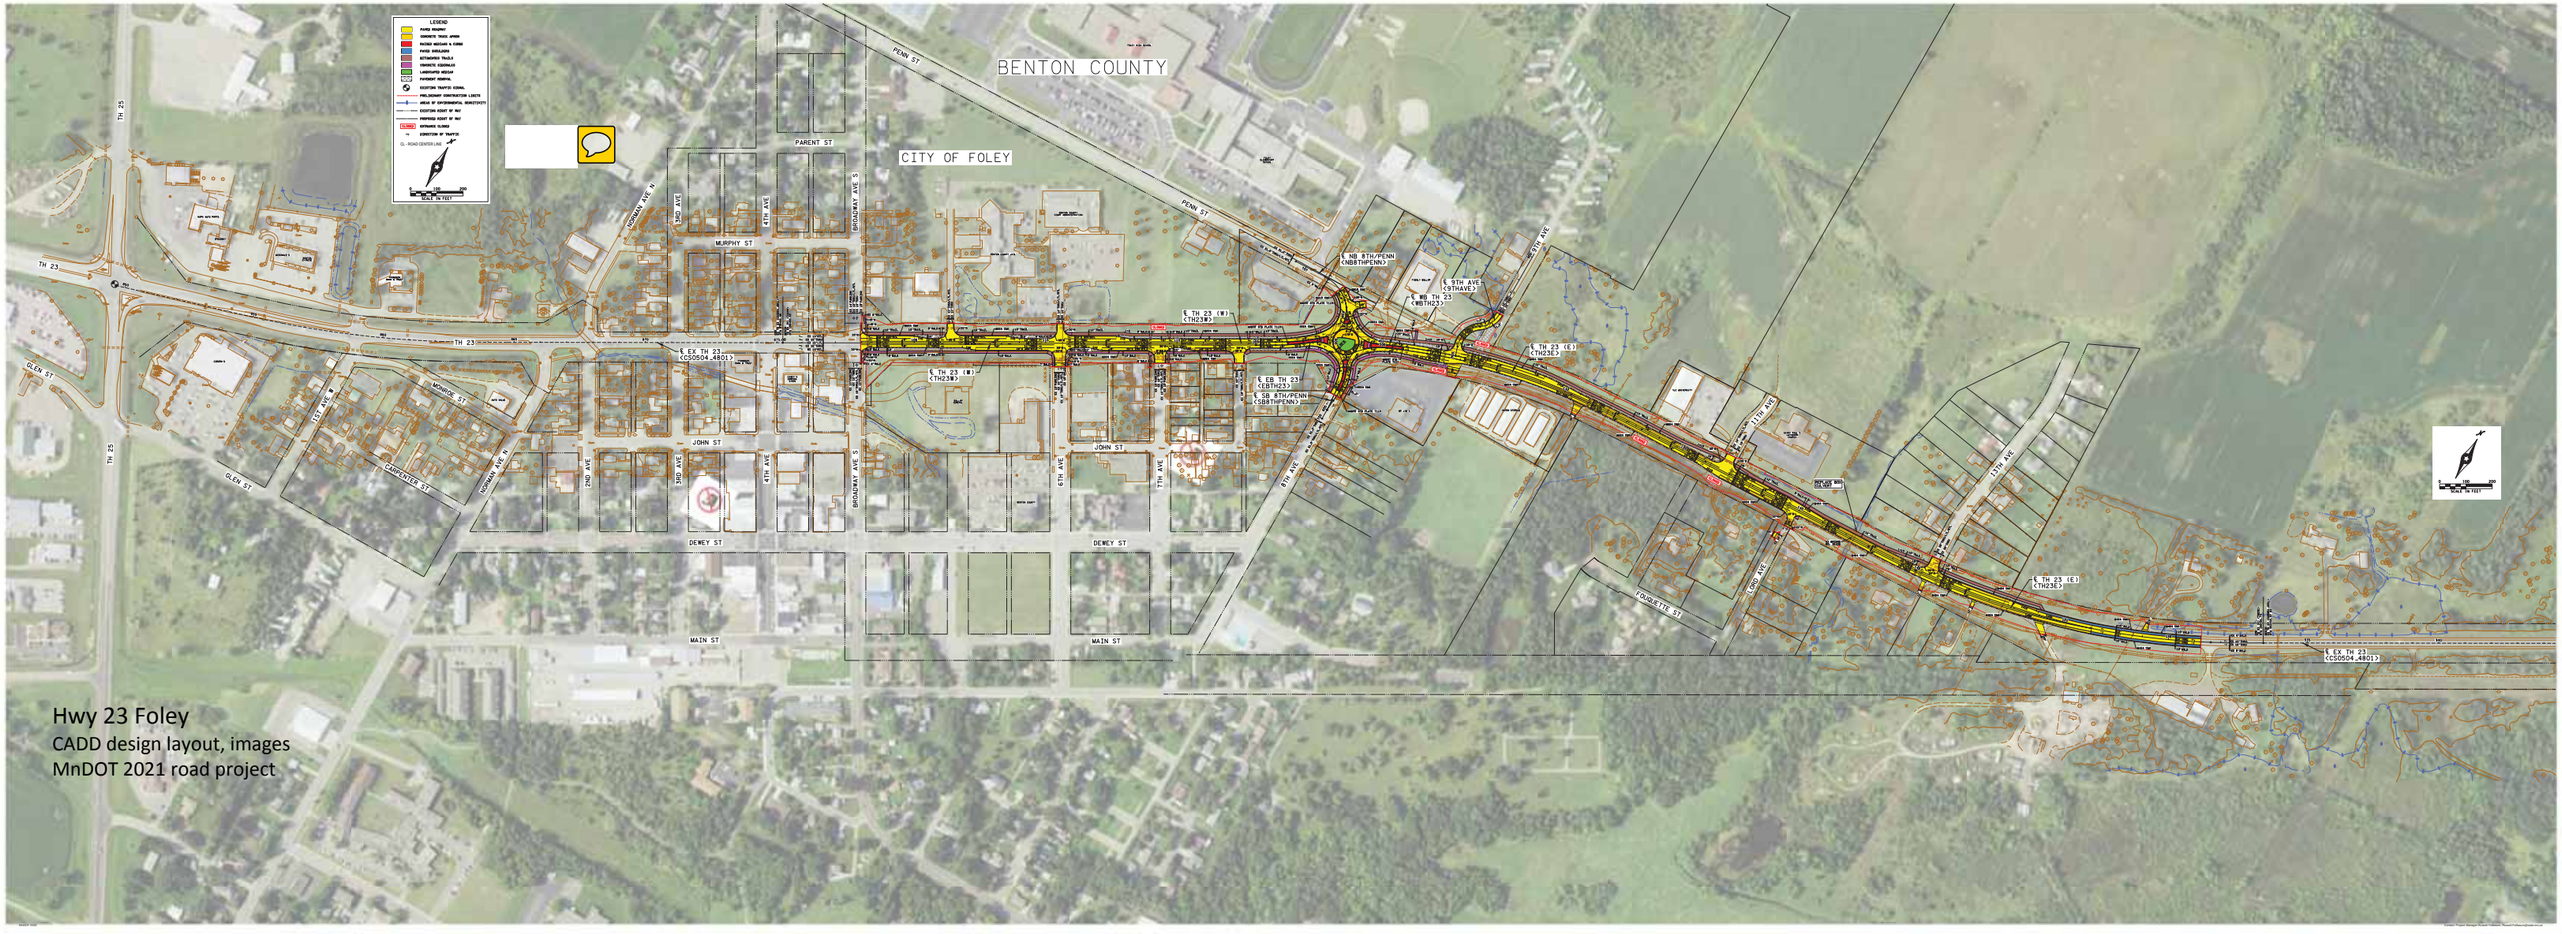

Hwy 23 Foley

CADD design layout, images

MnDOT 2021 road project