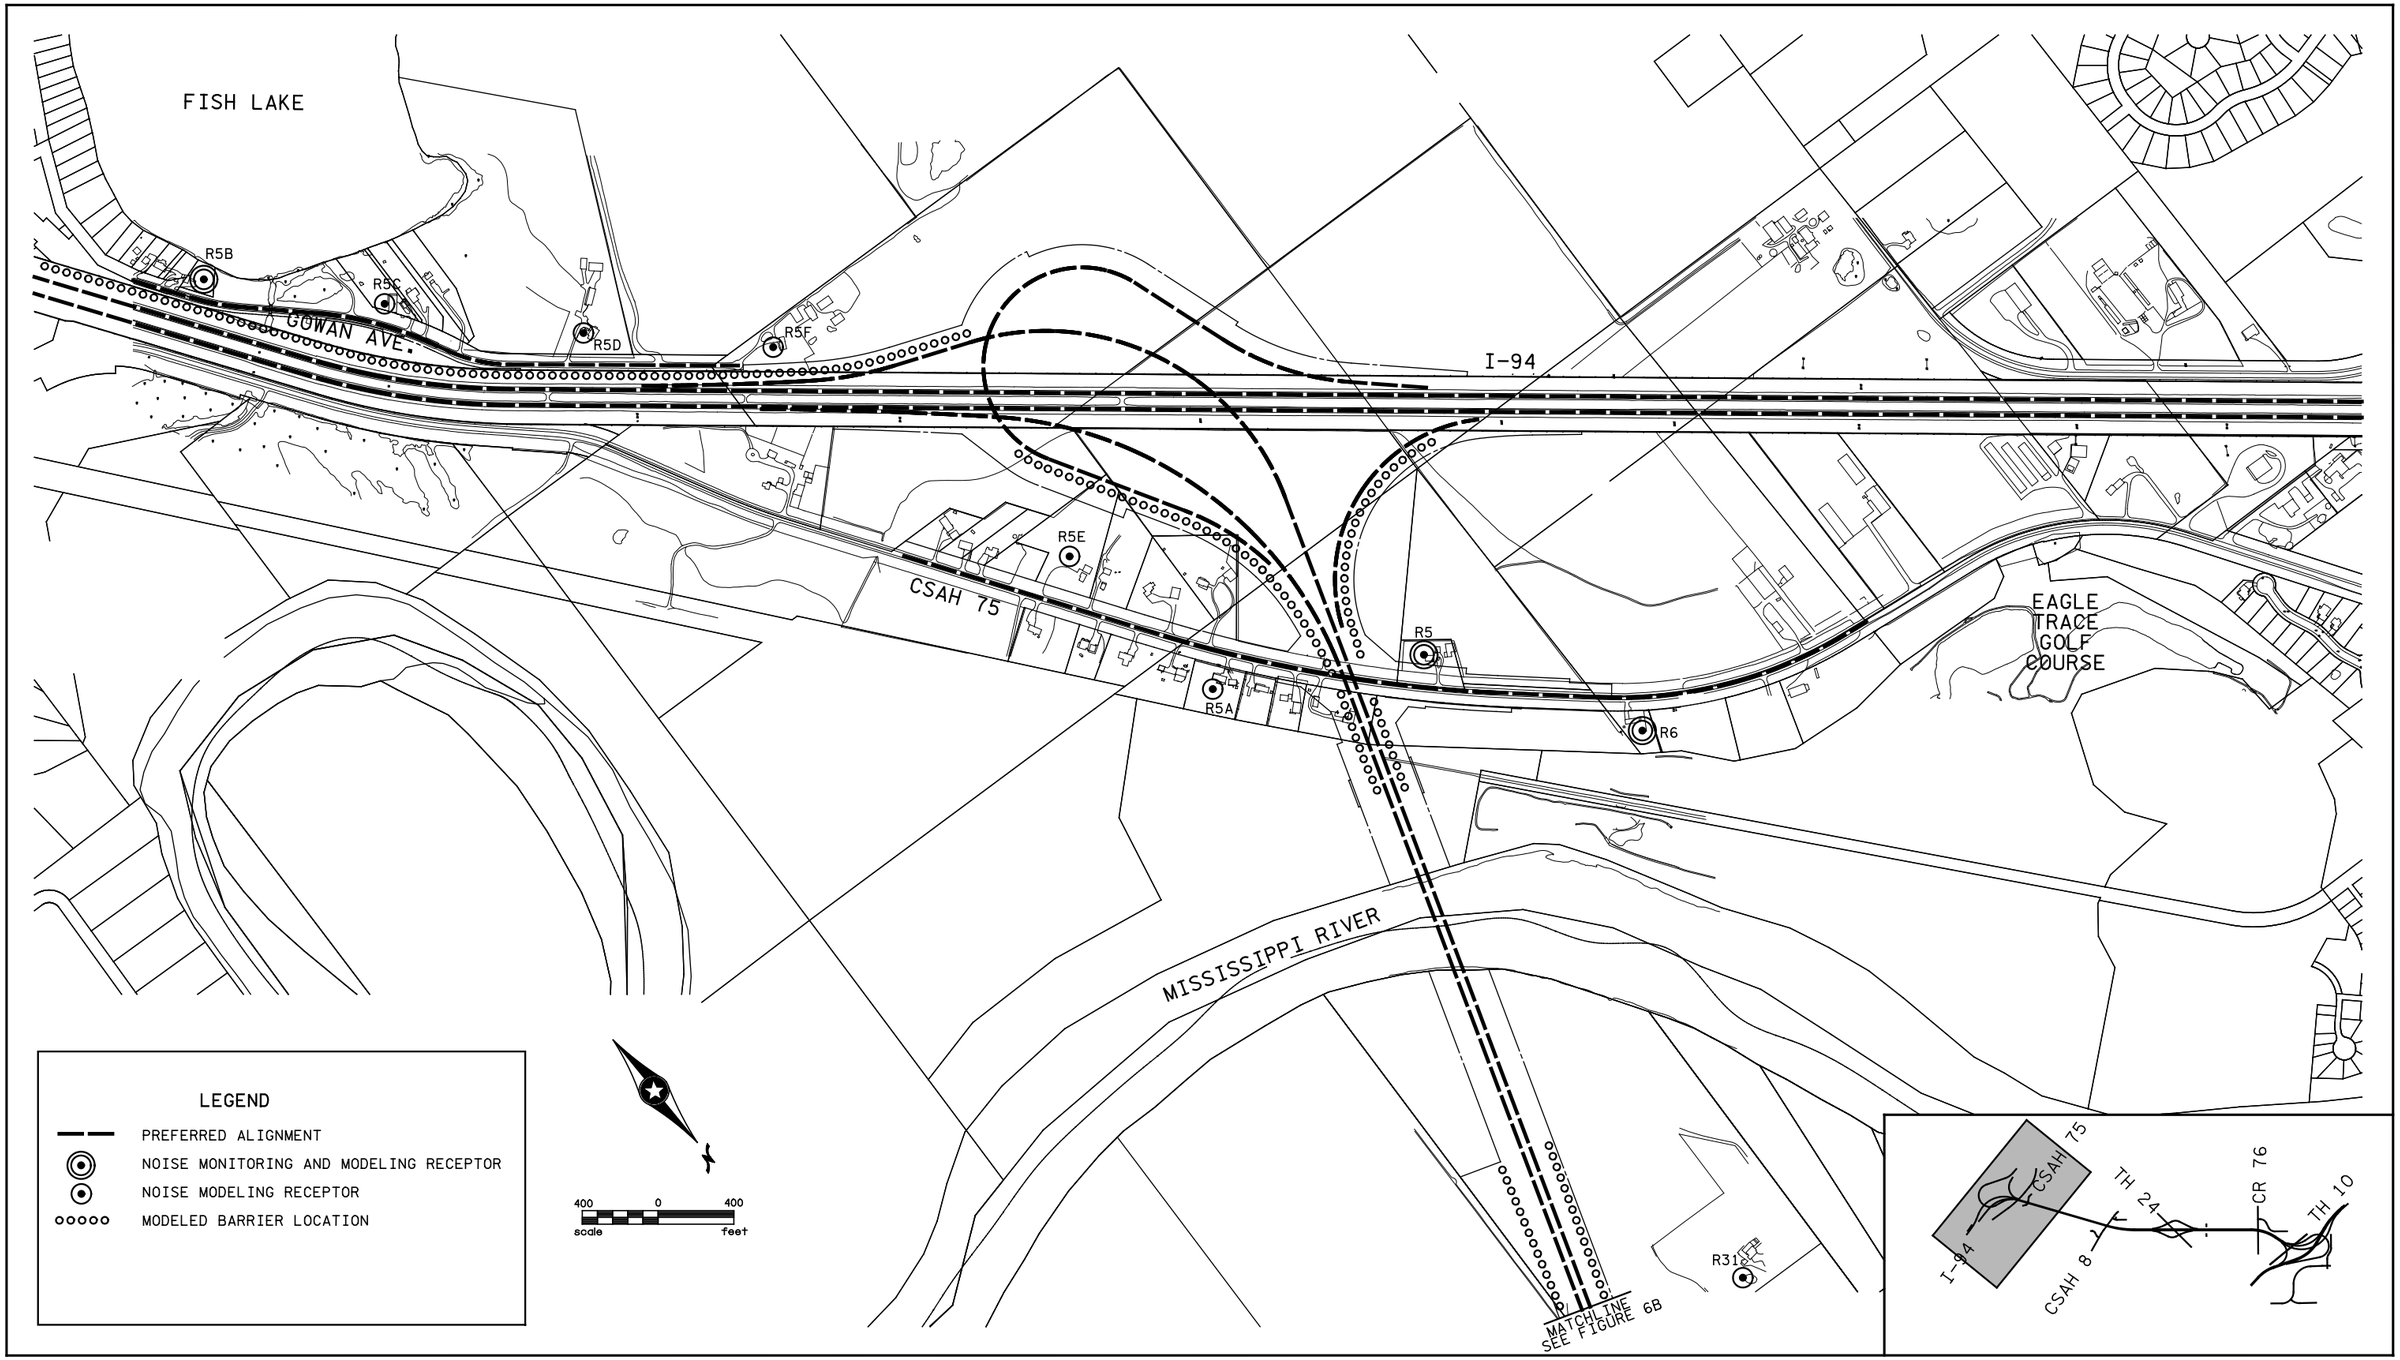

NOISE RECEPTOR AND MODELED NOISE BARRIER LOCATIONS- PREFERRED ALTERNATIVE-SOUTH END

Figure 6A

I–94/TH 10 INTERREGIONAL CONNECTION
Final Environmental Impact Statement
S.P. #8823–01
Minnesota Department of Transportation District 3