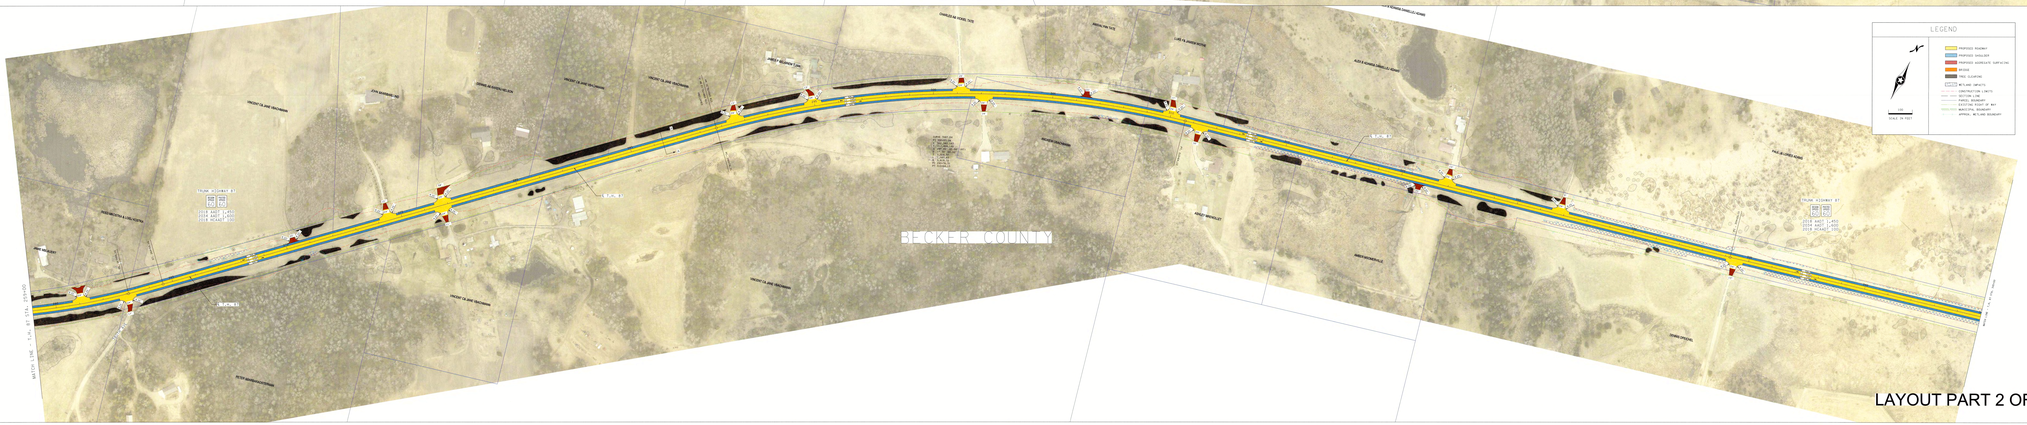

LAYOUT PART 2 OF 4