CITY OF STARBUCK
2020 TRUNK HIGHWAYS 28, 29 & 114
UTILITIES

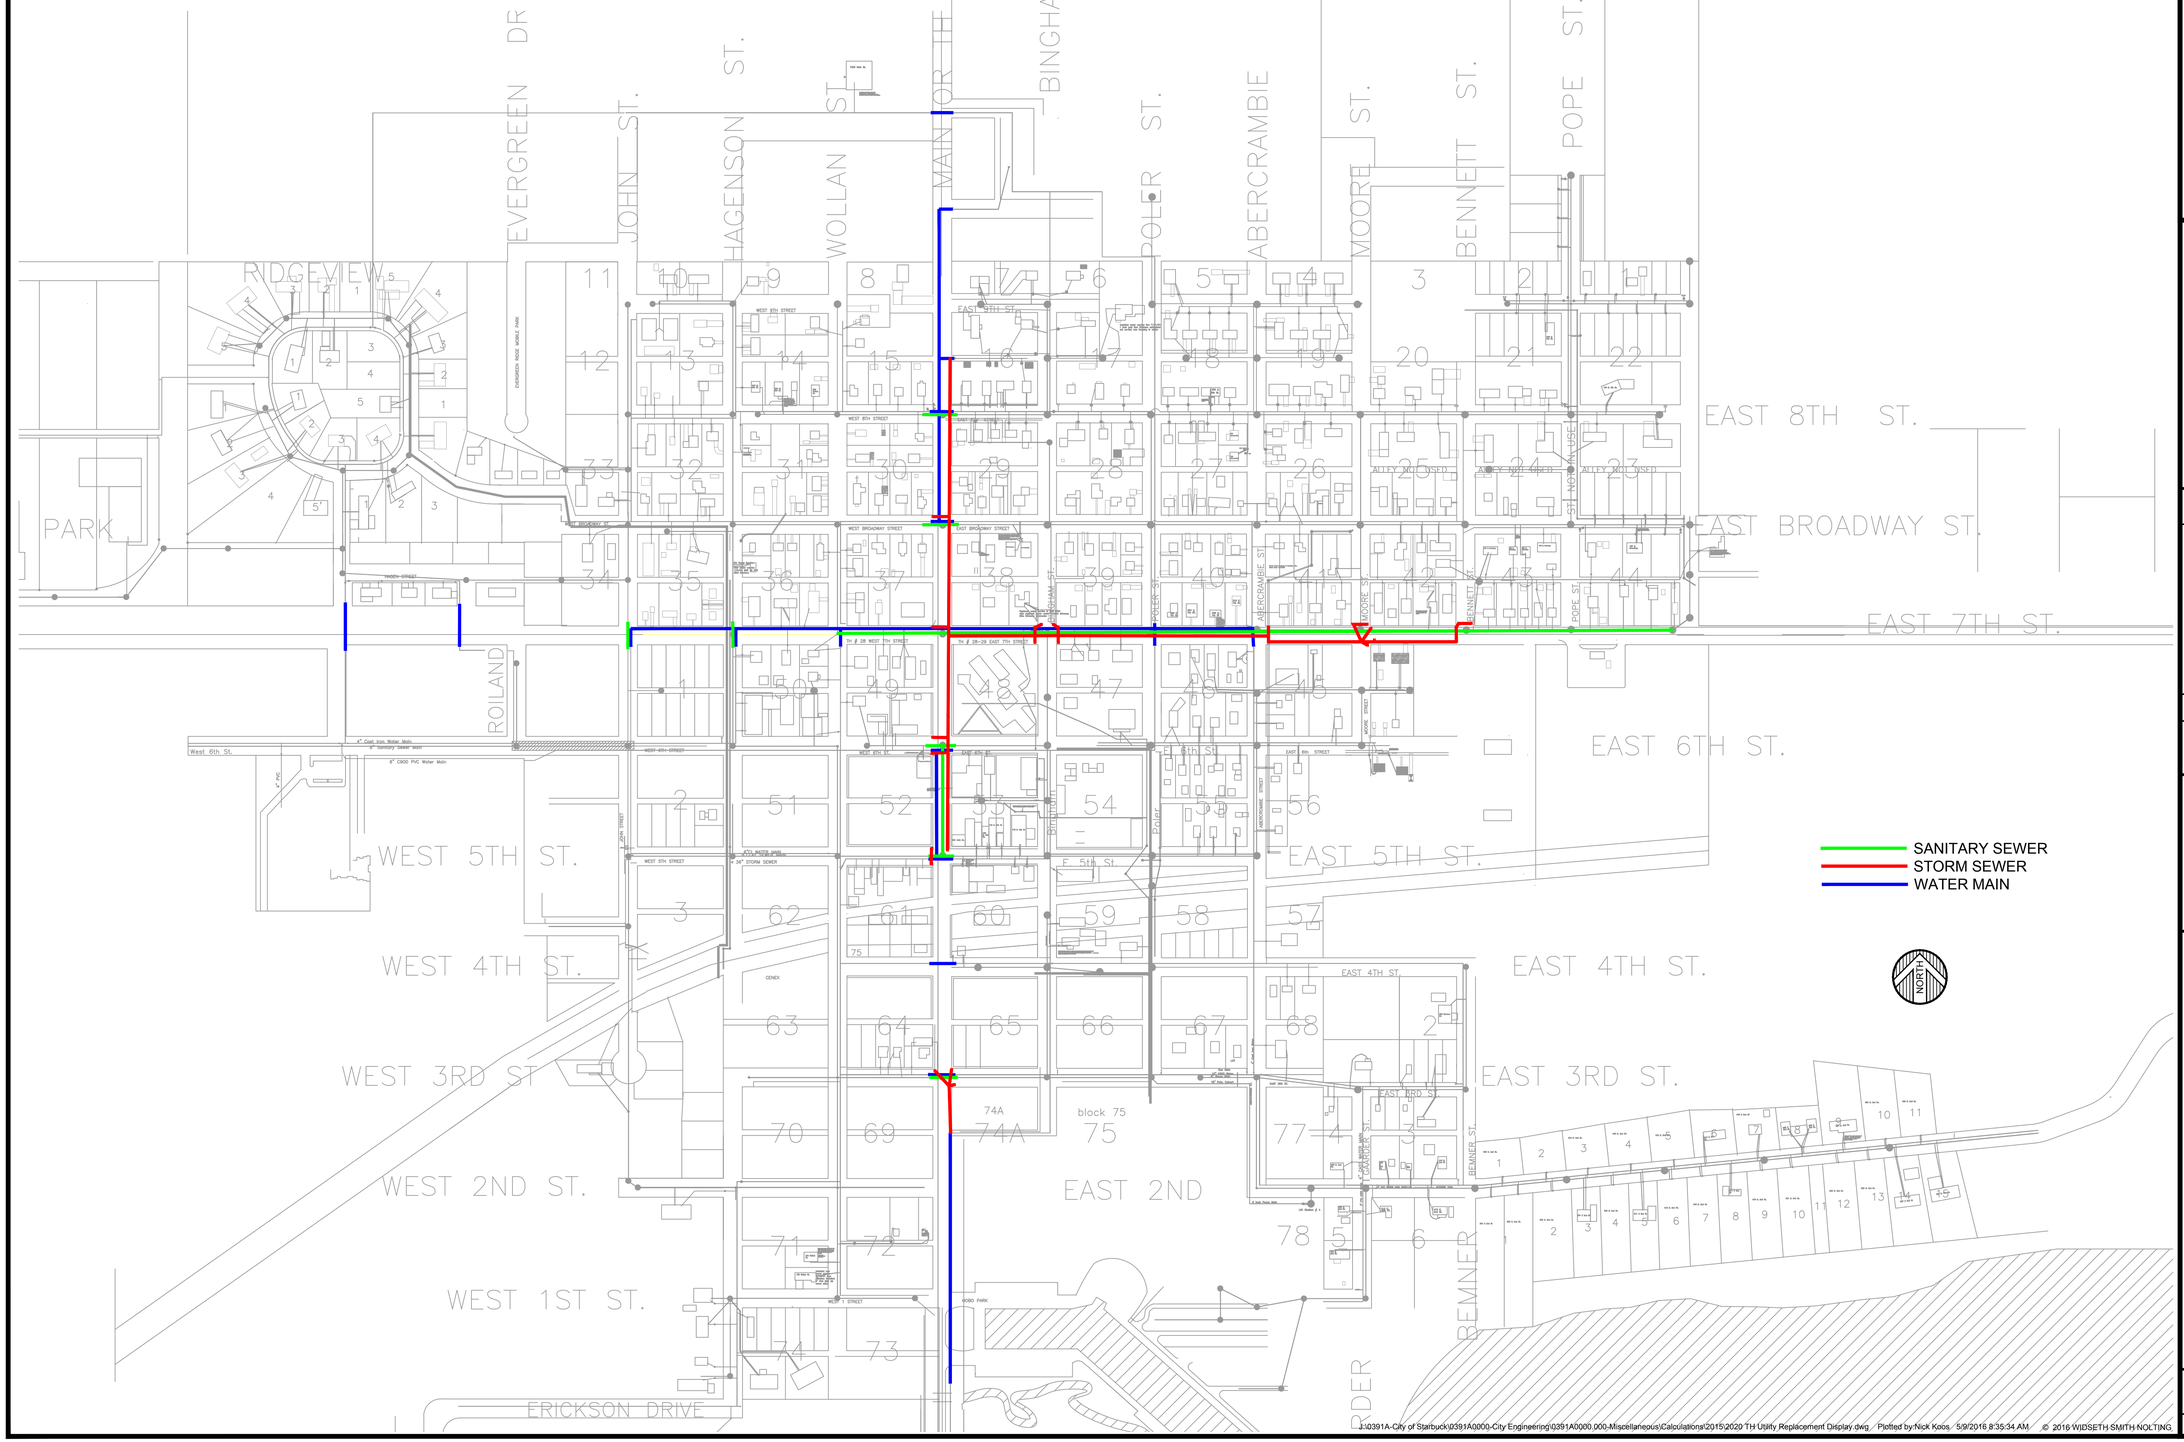

J:\0391A-City of Starbuck\0391A0000-City Engineering\0391A0000.000-Miscellaneous\Calculations\2015\2020 TH Utility Replacement Display.dwg, Plotted by:Nick Koos, 5/9/2016 8:35:34 AM © 2016 WIDSETH SMITH NOLTING

WIDSETH SMITH NOLTING
Engineering | Architecture | Surveying | Environmental

LIC. NO.
DATE:

DATE	REV#	REVISIONS DESCRIPTION	BY

DATE:
SCALE: AS SHOWN
DRAWN BY: NGK
CHECKED BY:
JOB NUMBER: 0391A0000/2016

TRUNK HIGHWAY 28, 29 & 114 UTILITIES
CITY OF STARBUCK
STARBUCK, MN

SHEET NO.

SHEET OF