SEH

DEPARTMENT OF TRANSPORTATION

INDEX MAP

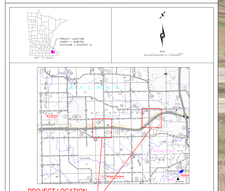

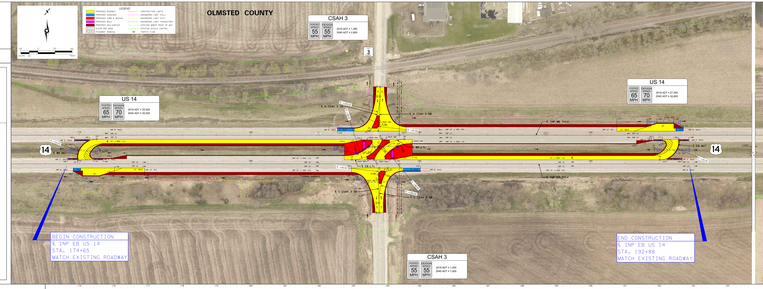

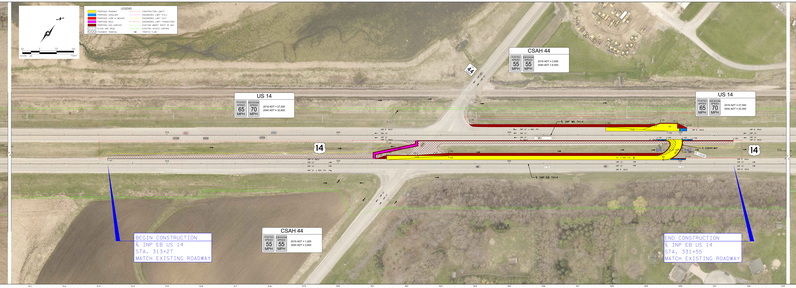

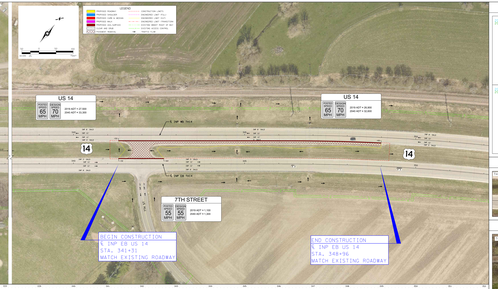

TRAFFIC COUNTS AM (PM) PEAK

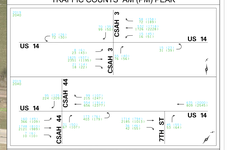

TURN MOVEMENTS - WB-62 & SU-40

TURN MOVEMENTS - WB-62, & PLOW TRUCK

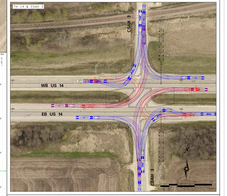

TURN MOVEMENTS - WB-62 & SU-40

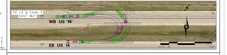

TURN MOVEMENTS - WB-62 & SU-40

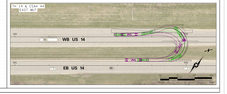

TYPICAL SECTIONS

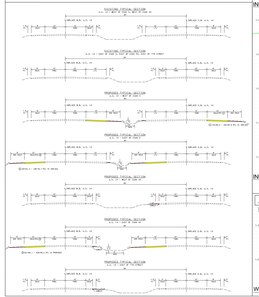

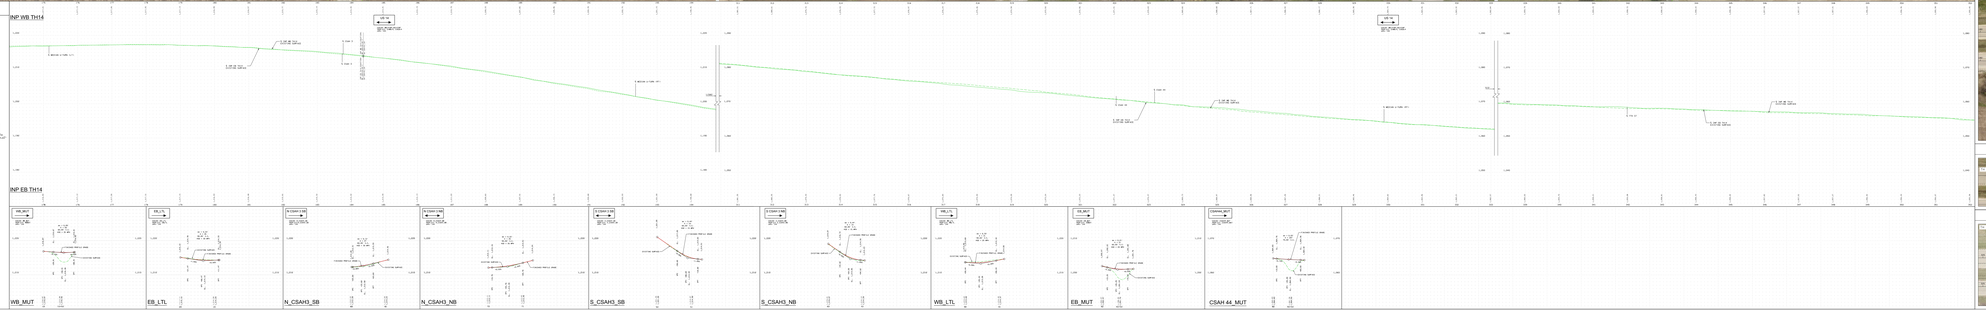

Level I LAYOUT APPROVAL

Project Manager PE: Jeff Bauer 507-285-2000

Engineer PE: Jeff Bauer 507-285-2000

Engineer PE: Jeff Bauer 507-285-2000

Engineer