LAYOUT No. 1b COPY No.
TH 52 FROM 0.4 MILE SOUTH OF CSAH 9 TO 0.4 MILE SOUTH OF CSAH 24
PART 2 of 3
GOODHUE COUNTY
FROM 0.4 MILE SOUTH OF CSAH 24
TO SOUTH JUNCTION OF TH 60
By: JGDA
Date: Wednesday, February 1 2023 - 2:20:47 PM

Revisions	Initial layout issue	Date
Revised per comments from Mn/DOT District 6 on 2/24/20		
Revised per comments from Mn/DOT District 6 on 2/24/20		

Prepared 20 ___ 1235

S.P. 2206-89 TA-52 A.I. ____ PPMS A.I.=14Fy.1450
S.P. ____ TA____ A.I. ____ PPMS A.I.=14Fy.____
S.P. ____ TA____ A.I. ____ PPMS A.I.=14Fy.____
Copy To: ____ For ____
G:\TKDA Active\Projects\2206-89\Design\Layout\2206-89 Layout Part 2 of 3.dwg

DEPARTMENT OF TRANSPORTATION
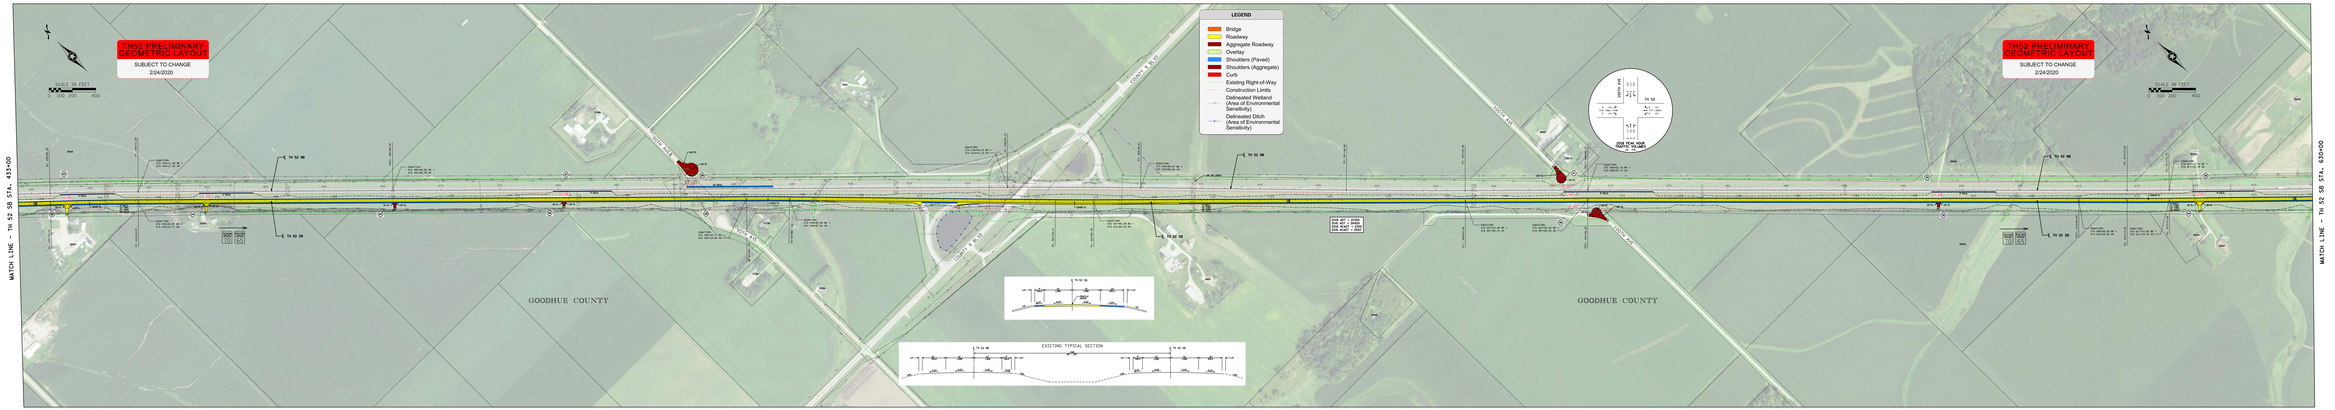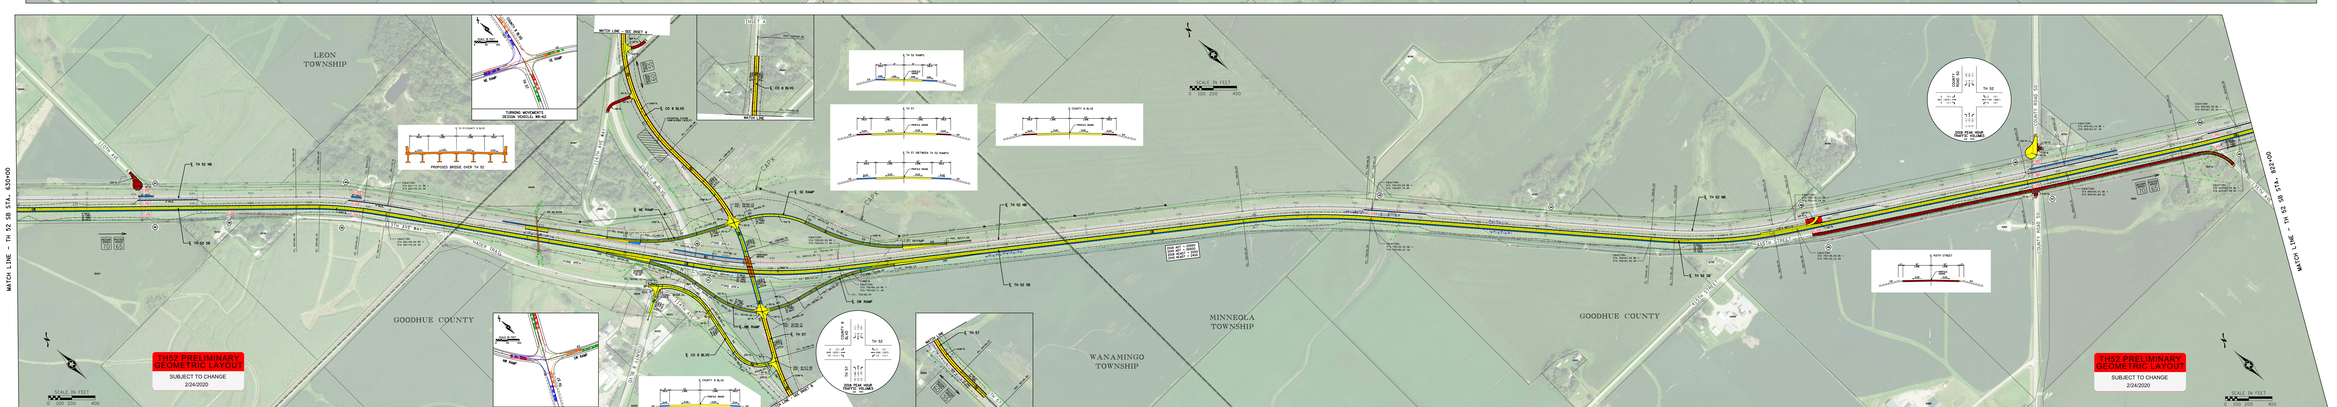
TKDA