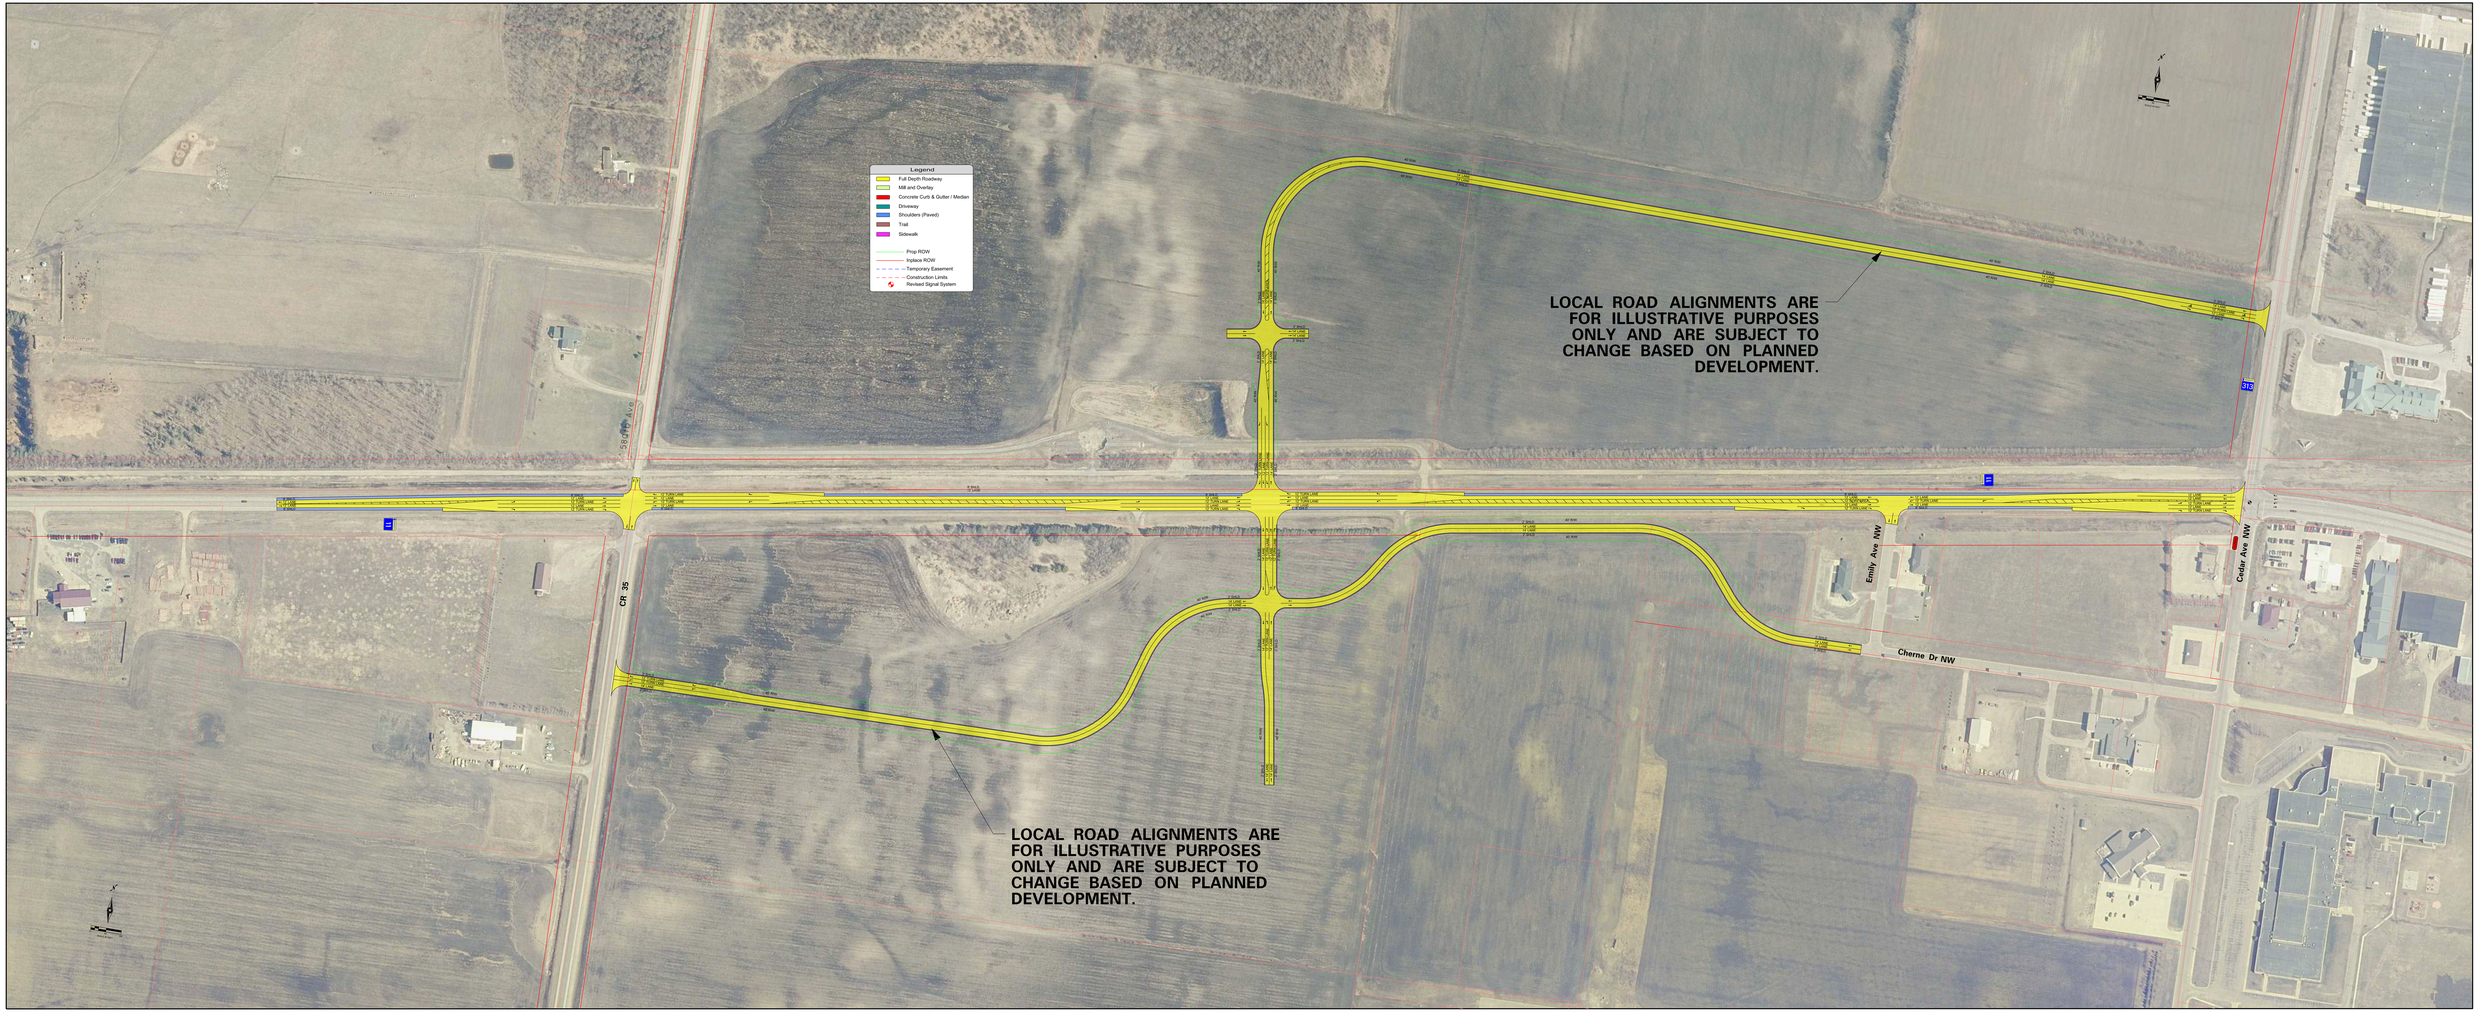
Legend
Full Depth Roadway
Mill and Overlay
Concrete Curb & Gutter / Median
Driveway
Shoulders (Paved)
Trail
Sidewalk
Prop ROW
Inplace ROW
Temporary Easement
Construction Limits
Revised Signal System
LOCAL ROAD ALIGNMENTS ARE FOR ILLUSTRATIVE PURPOSES ONLY AND ARE SUBJECT TO CHANGE BASED ON PLANNED DEVELOPMENT.
LOCAL ROAD ALIGNMENTS ARE FOR ILLUSTRATIVE PURPOSES ONLY AND ARE SUBJECT TO CHANGE BASED ON PLANNED DEVELOPMENT.
CR 35
Emily Ave NW
Cedar Ave NW
Cherne Dr NW
313