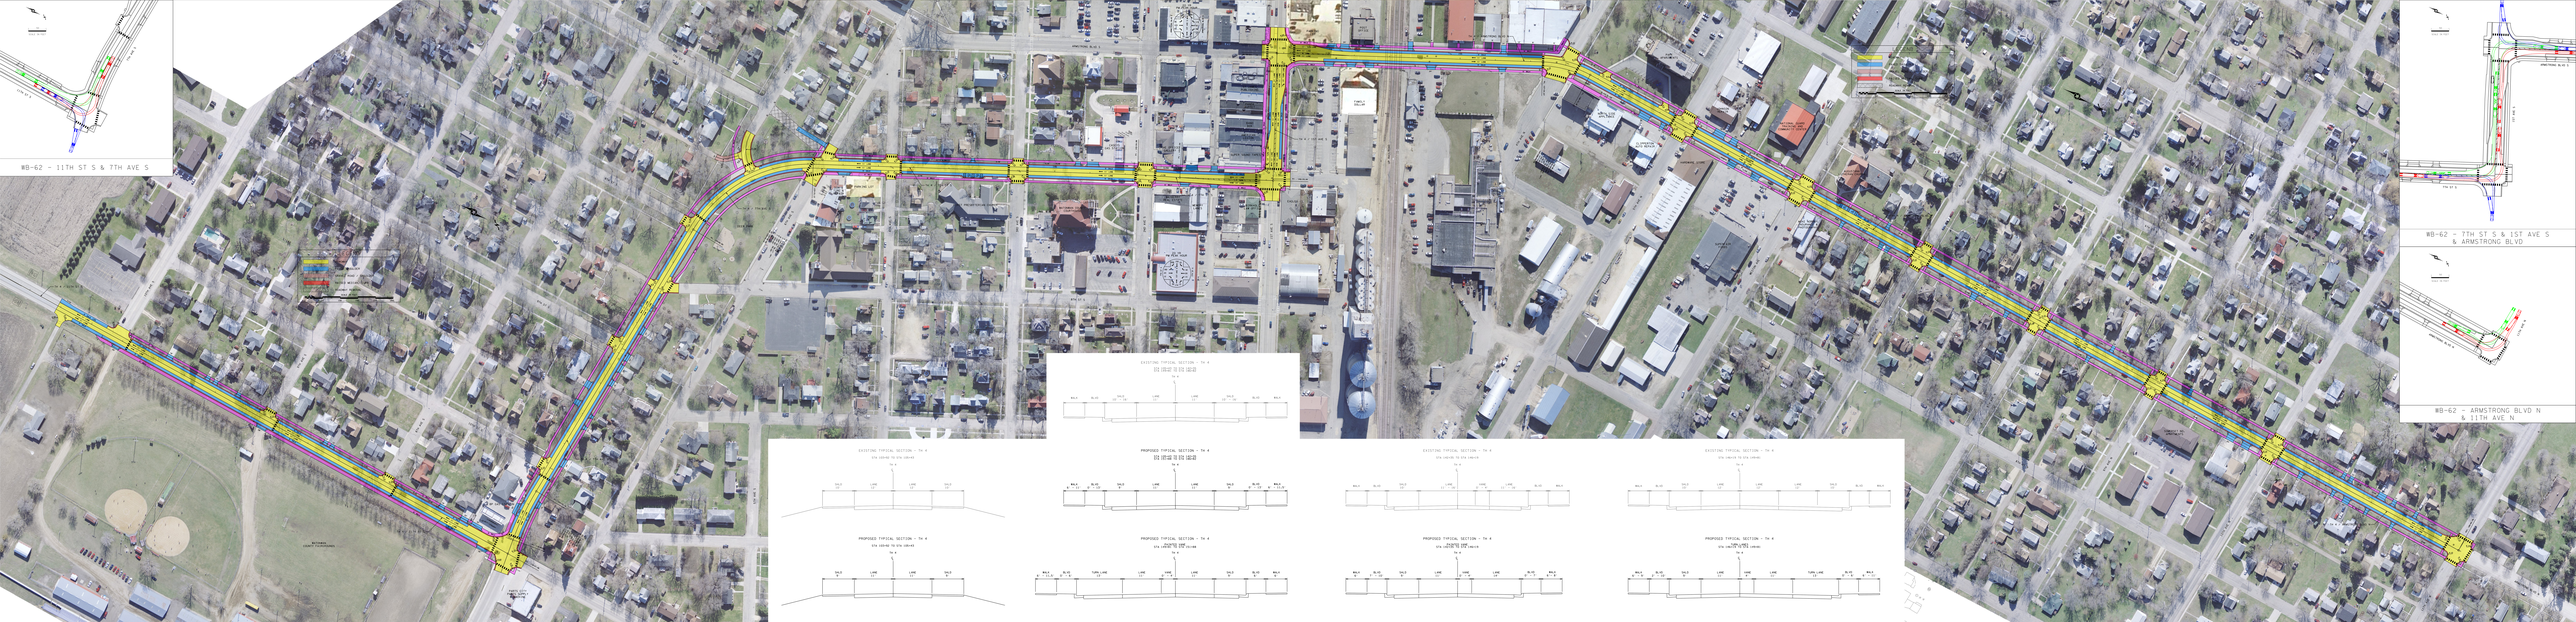
EXISTING TYPICAL SECTION – TH 4
STA 1004+00 TO STA 1014+00
PROPOSED TYPICAL SECTION – TH 4
STA 1004+00 TO STA 1014+00
EXISTING TYPICAL SECTION – TH 4
STA 1014+00 TO STA 1024+00
PROPOSED TYPICAL SECTION – TH 4
STA 1014+00 TO STA 1024+00
EXISTING TYPICAL SECTION – TH 4
STA 1024+00 TO STA 1034+00
PROPOSED TYPICAL SECTION – TH 4
STA 1024+00 TO STA 1034+00
EXISTING TYPICAL SECTION – TH 4
STA 1034+00 TO STA 1044+00
PROPOSED TYPICAL SECTION – TH 4
STA 1034+00 TO STA 1044+00
#B-62 – 11TH ST S & 7TH AVE S
#B-62 – 7TH ST S & 1ST AVE S & ARMSTRONG BLVD
#B-62 – ARMSTRONG BLVD N & 11TH AVE N