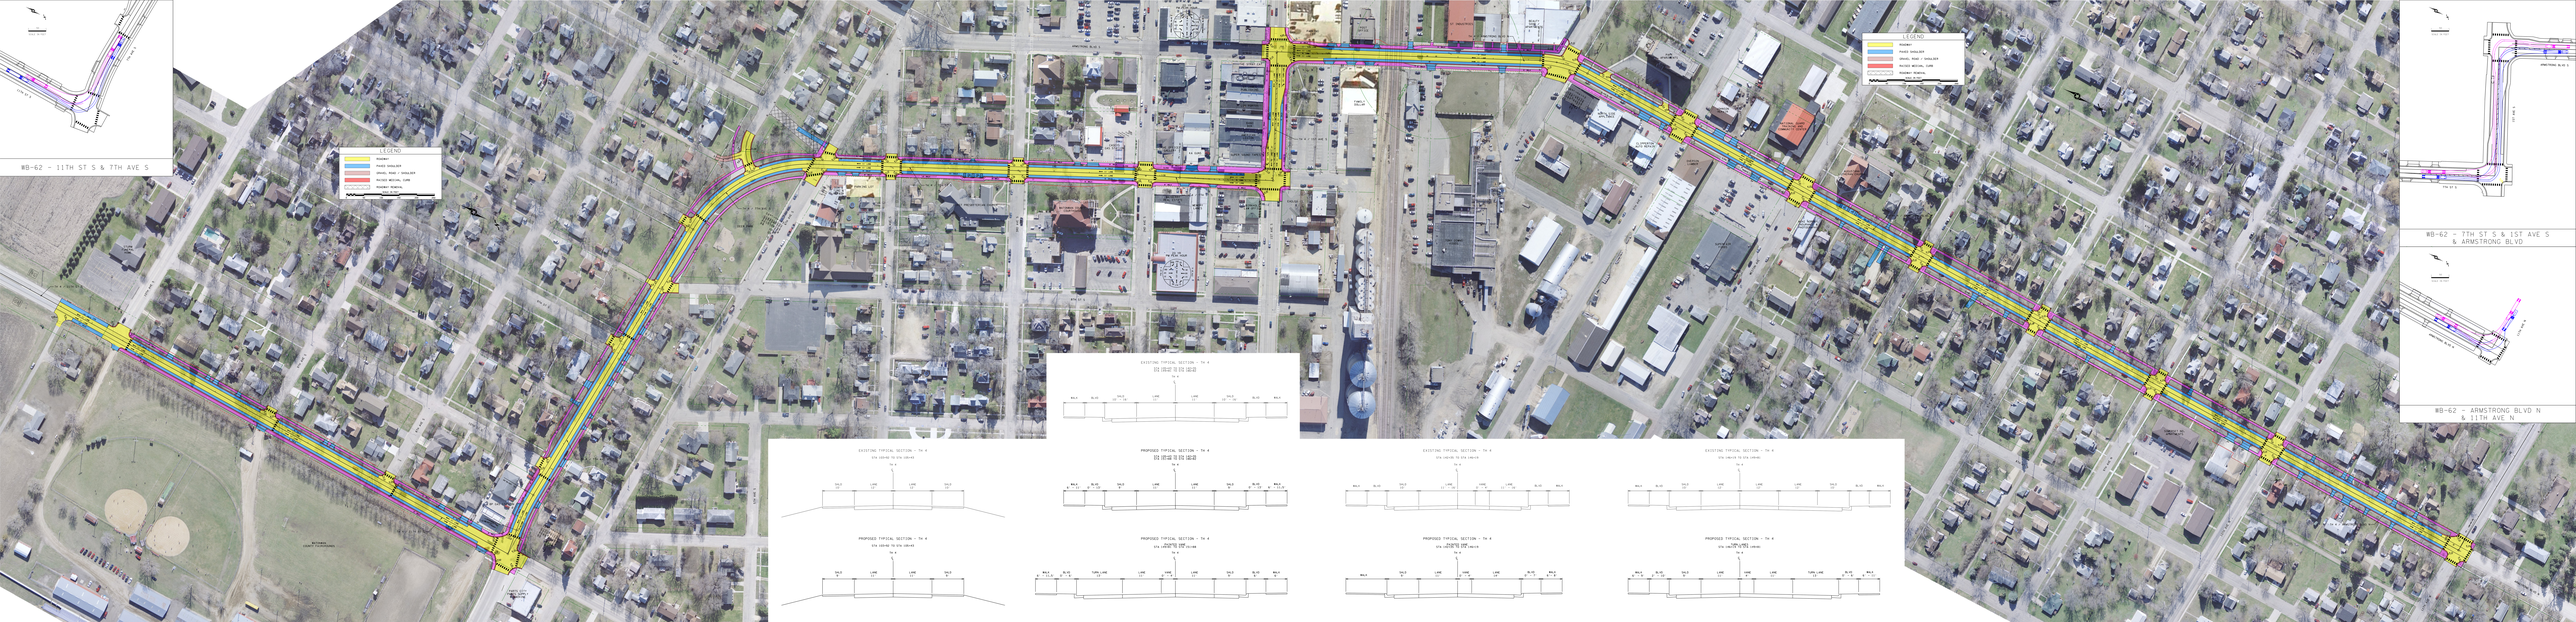
LEGEND
PAVEMENT
PAVED SHOULDER
UNPAVED ROAD / SHOULDER
PAVERS WITH/ CURB
PAVEMENT MARKING
WB-62 - 11TH ST S & 7TH AVE S
WB-62 - 7TH ST S & 1ST AVE S & ARMSTRONG BLVD
WB-62 - ARMSTRONG BLVD N & 11TH AVE N
EXISTING TYPICAL SECTION - TH 4
PROPOSED TYPICAL SECTION - TH 4