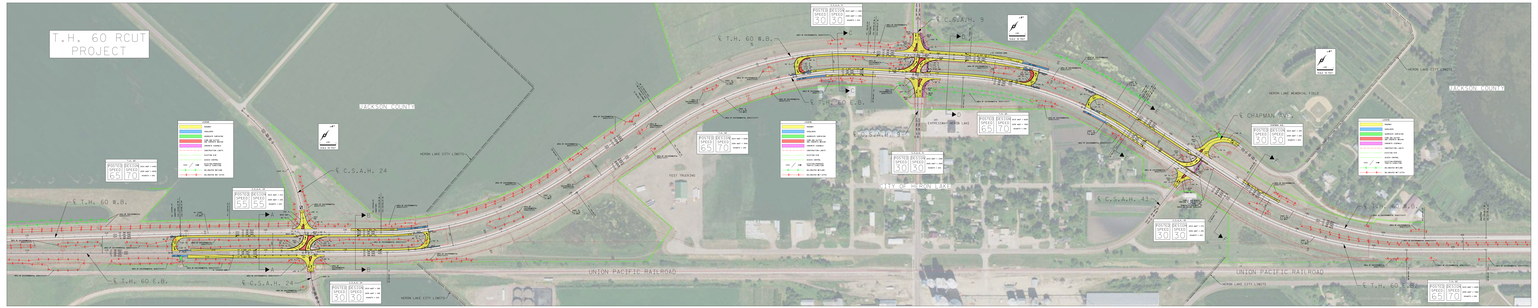
T.H. 60 RCUT PROJECT
JACKSON COUNTY
NOBLES COUNTY
E T.H. 60 W.B.
E T.H. 60 E.B.
E C.S.A.H. 24
E C.S.A.H. 9
E CHAPMAN AVE
E C.S.A.H. 43
UNION PACIFIC RAILROAD
HERON LAKE CITY LIMITS
HERON LAKE MEMORIAL FIELD
FEST TRACKING
LINE CHAMBER LAKE
PROPOSED RETAIN
PROPOSED RETAIN
PROPOSED RETAIN