S.P. 4006-35

T.H. 60 LAKE CONNECTION PROJECT
PRELIMINARY LAYOUT

MADISON LAKE, MN
C.S.A.H. 44 TO NIFTY HOME PRODUCTS

MINNESOTA DEPARTMENT OF TRANSPORTATION

BOLTON & MENK

01/15/2019

LAYOUT LEGEND

- PROPOSED ROADWAY
- BITUMINOUS SHOULDER
- AGGREGATE SHOULDER
- CLOSED ACCESS
- EXISTING RIGHT-OF-WAY
- CONSTRUCTION LIMITS

TH 60 ADT = 5,700 (2017)

EXISTING TYPICAL SECTION

PROPOSED TYPICAL SECTION

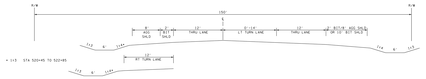

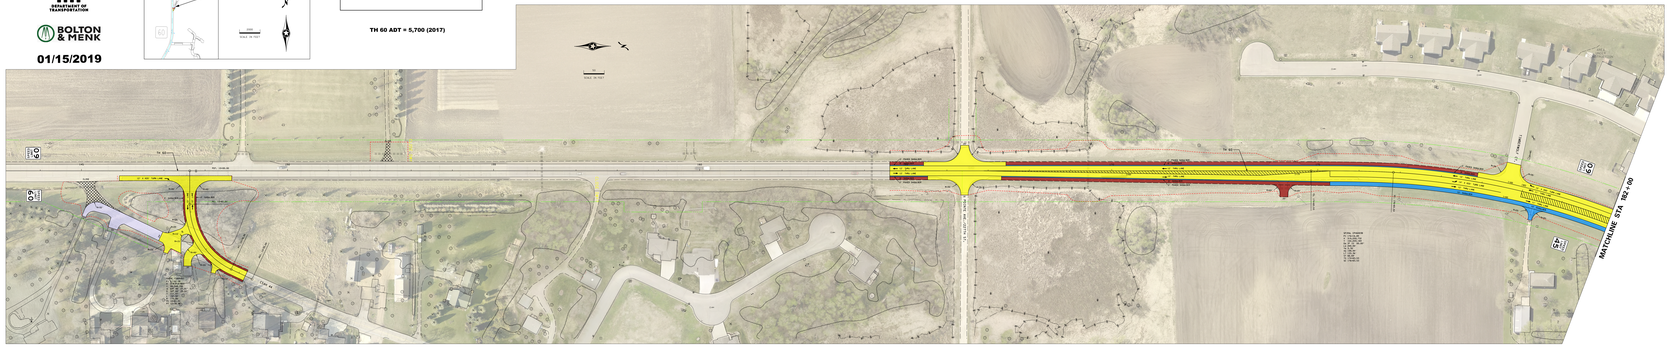

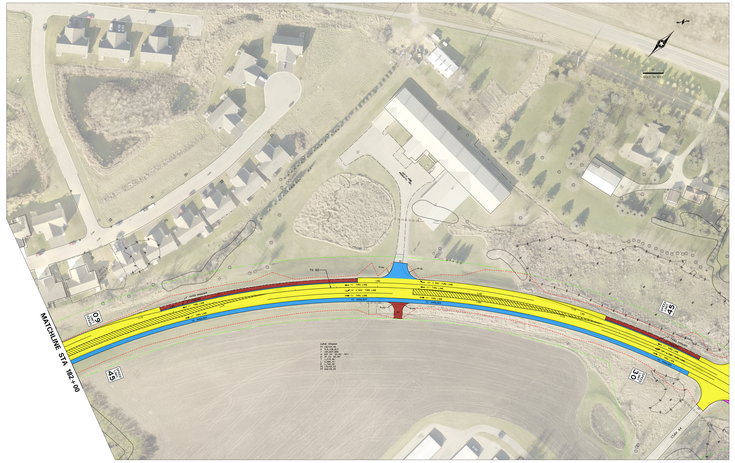

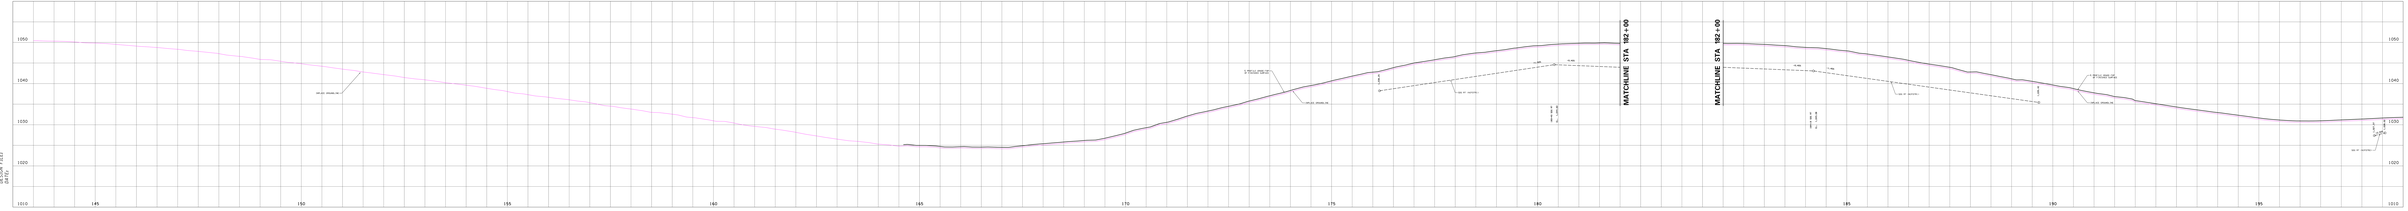

LAYOUT HISTORY



Level 2 LAYOUT APPROVAL

Program Level Layout Approval: [signature] 1/15/19

Prepared By: [signature] 1/15/19

Reviewed By: [signature] 1/15/19

Reviewed By: [signature] 1/15/19

Reviewed By: [signature] 1/15/19

Approved By: [signature] 1/15/19

LAYOUT APPROVAL THIS LAYOUT HAS BEEN REVIEWED AND IS APPROVED AS THE PRELIMINARY LAYOUT FOR THE PROJECT SHOWN HEREIN.

SIGNATURE: [signature] DATE: 1/15/19

LAYOUT NO.: 1 COPY NO.: 1
LAYOUT TITLE: MADISON LAKE
FROM: S.P. 4006-35 TO: S.P. 4006-35



Tracing Scale: 1" = 1000'

S.P. 4006-35 T.H. 60 R.L. PRNG ACTIVITY
S.P. T.H. R.L. PRNG ACTIVITY
S.P. T.H. R.L. PRNG ACTIVITY
S.P. T.H. R.L. PRNG ACTIVITY

Copy To:

DESIGN FIELD DATE: Fax: