PRELIMINARY
SUBJECT TO CHANGES
7/3/2006
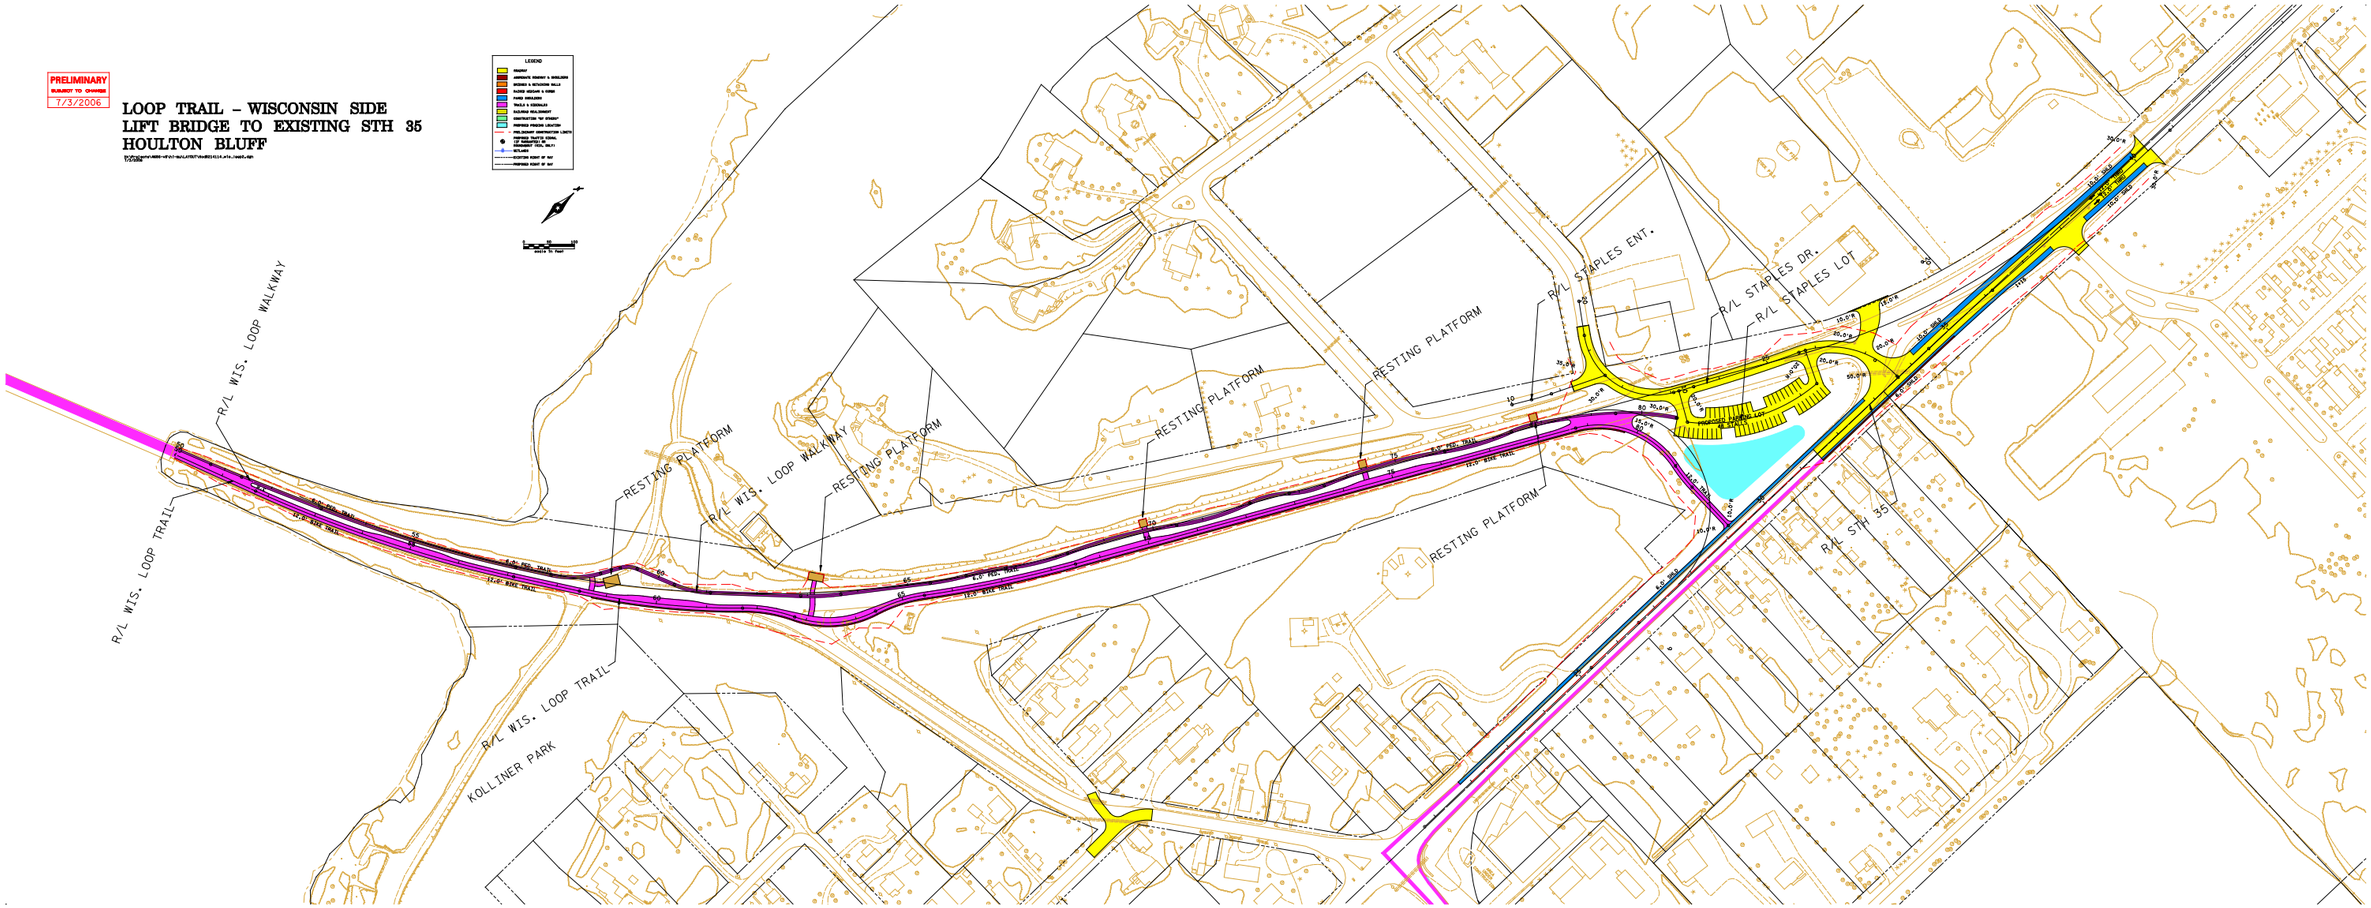
LOOP TRAIL – WISCONSIN SIDE
LIFT BRIDGE TO EXISTING STH 35
HOULTON BLUFF