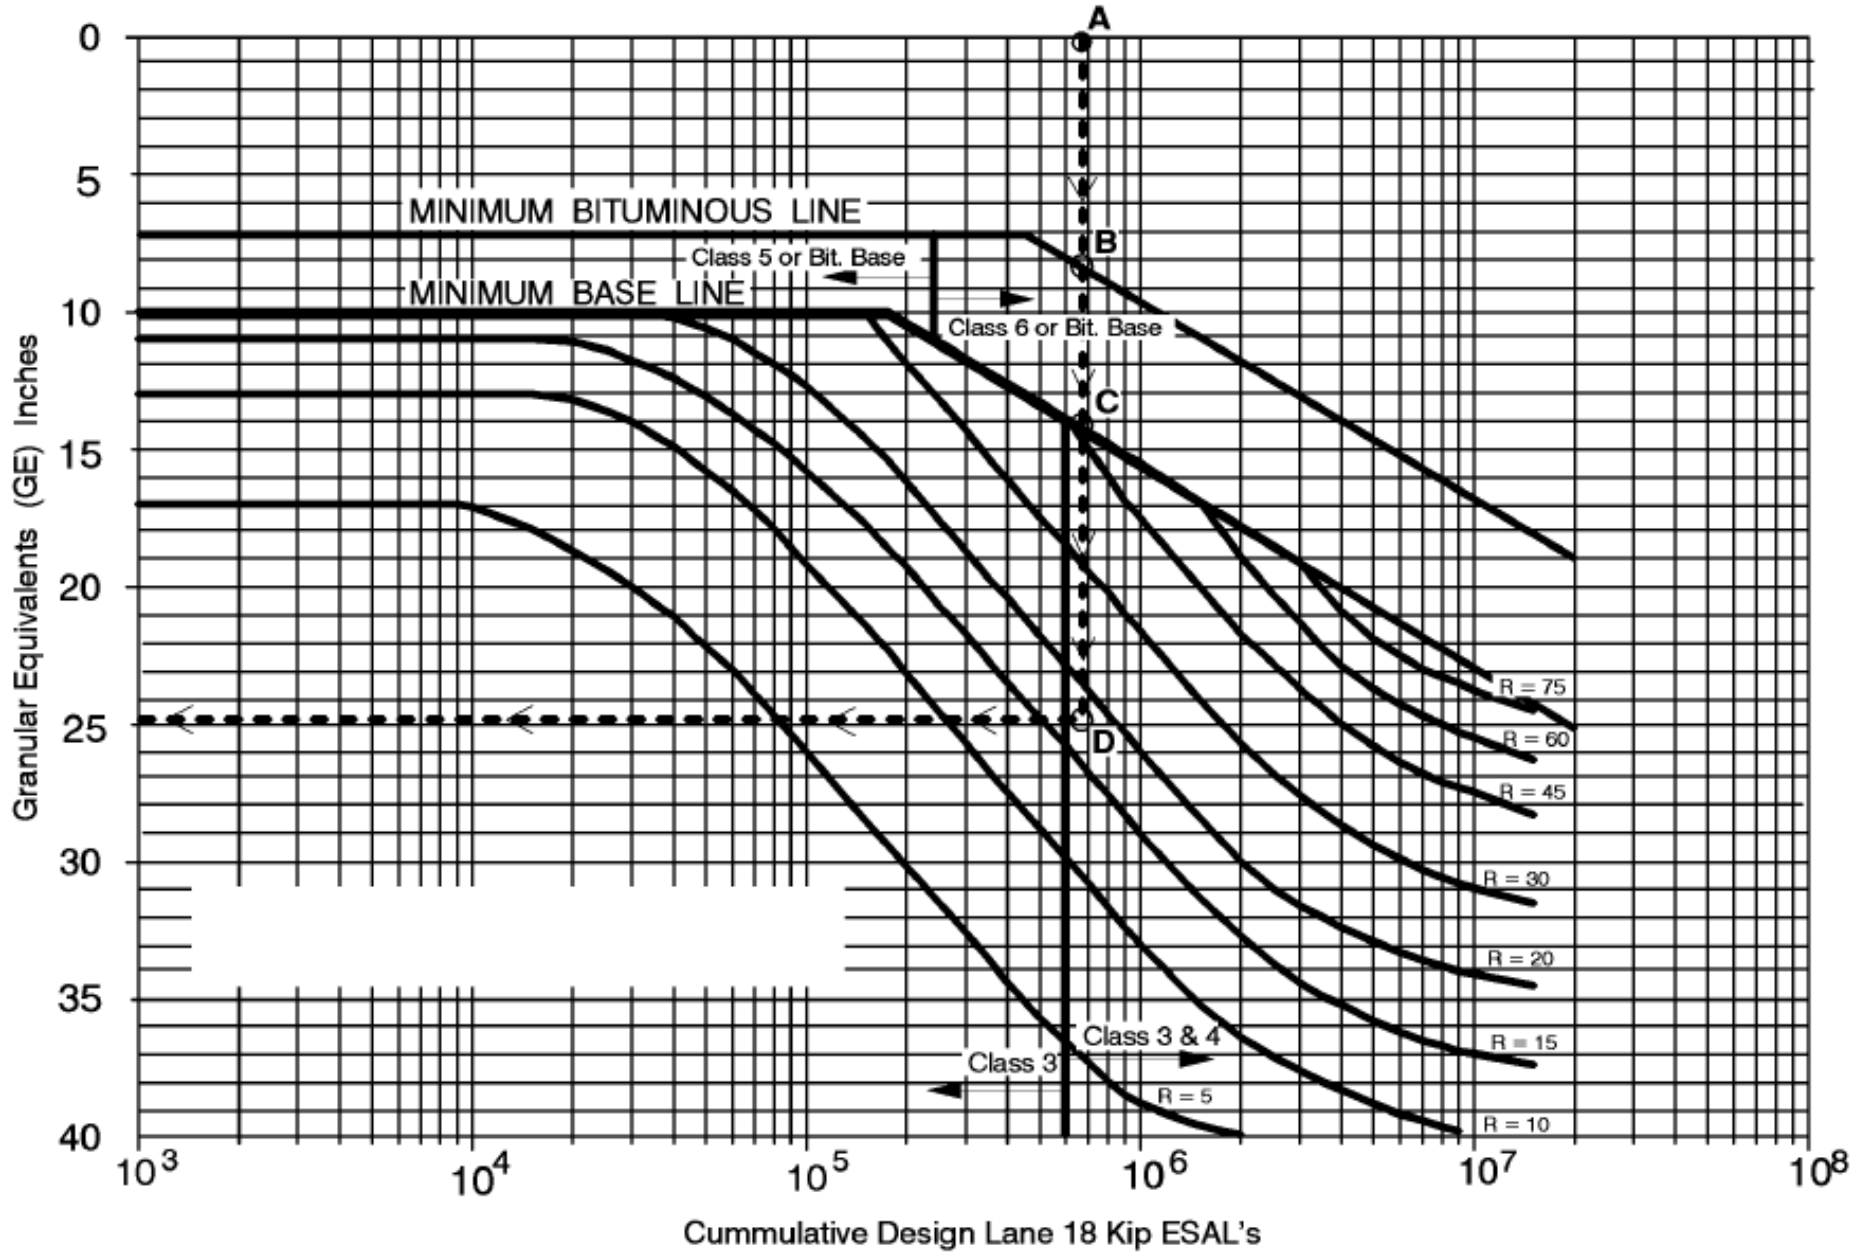

BITUMINOUS PAVEMENT DESIGN CHART (AGGREGATE BASE)