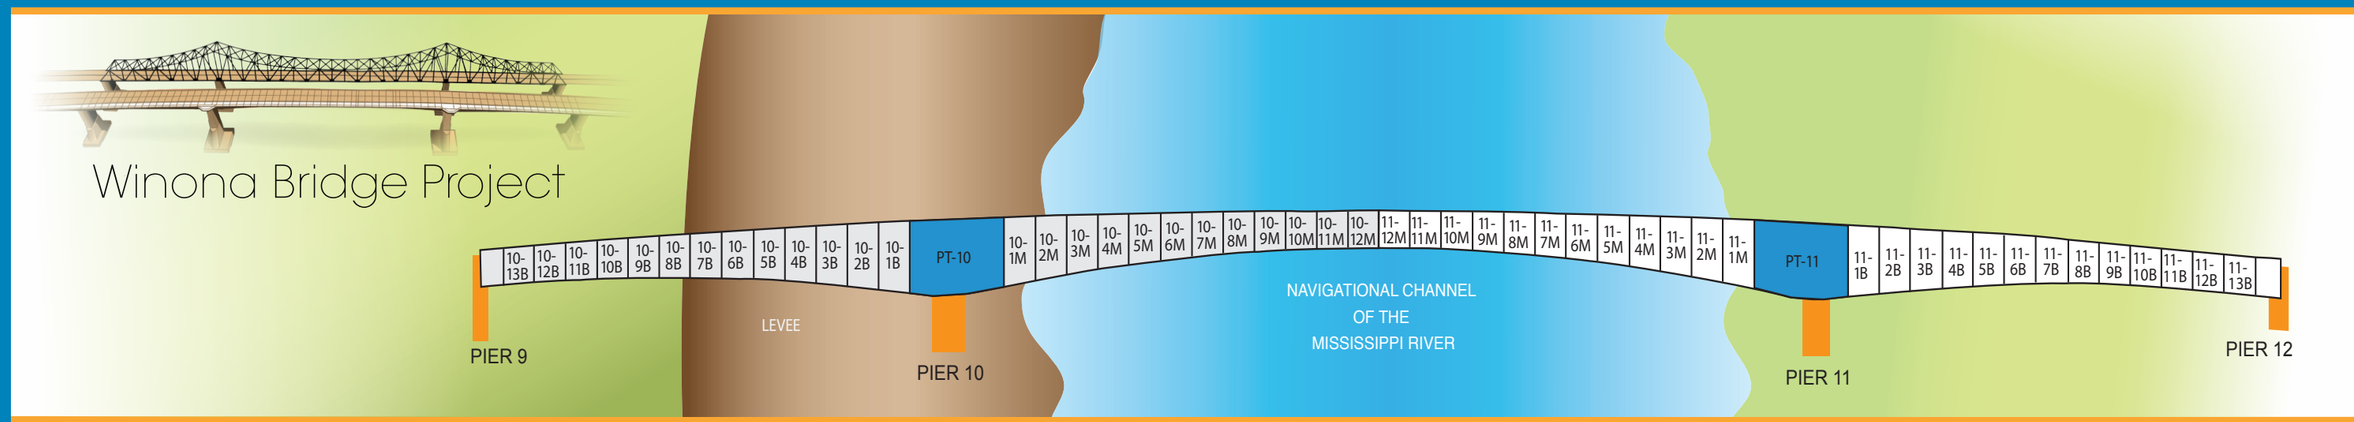

Bridge 85851 Concrete Segmental Cast-in-Place Construction Progress

PROGRESS

Poured Sections

Under Construction

Each concrete segmental pour extends extends the bridge superstructure by 16 ft.

Typical Bridge Elements

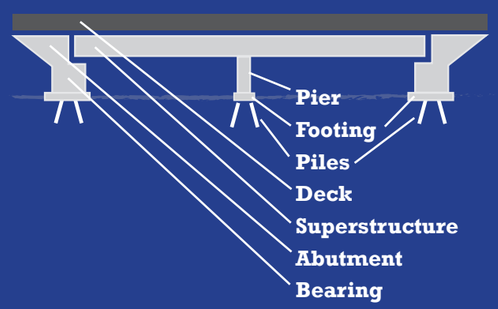

Pier Diagram

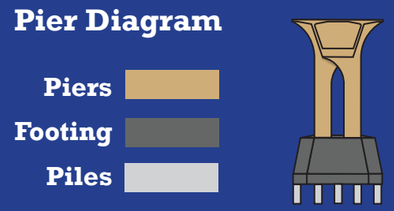

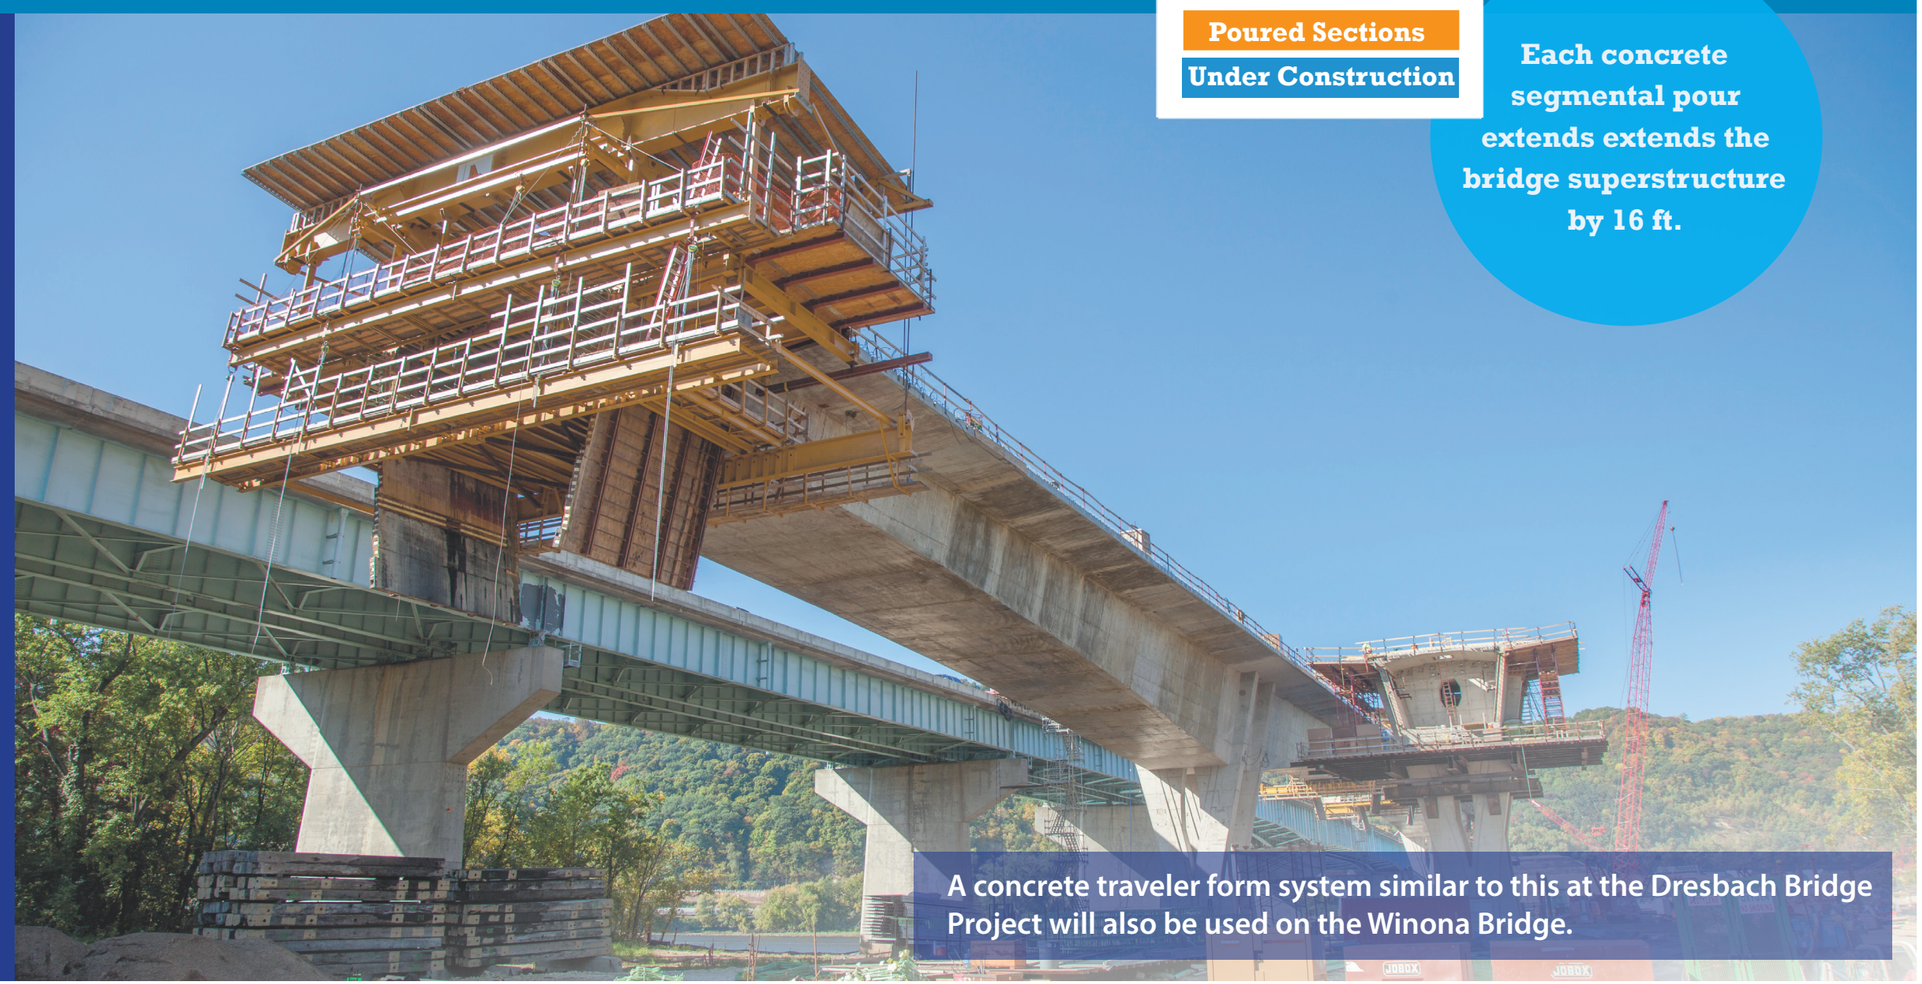

A concrete traveler form system similar to this at the Dresbach Bridge Project will also be used on the Winona Bridge.

MINNESOTA DEPARTMENT OF TRANSPORTATION

Ames Construction, Inc.