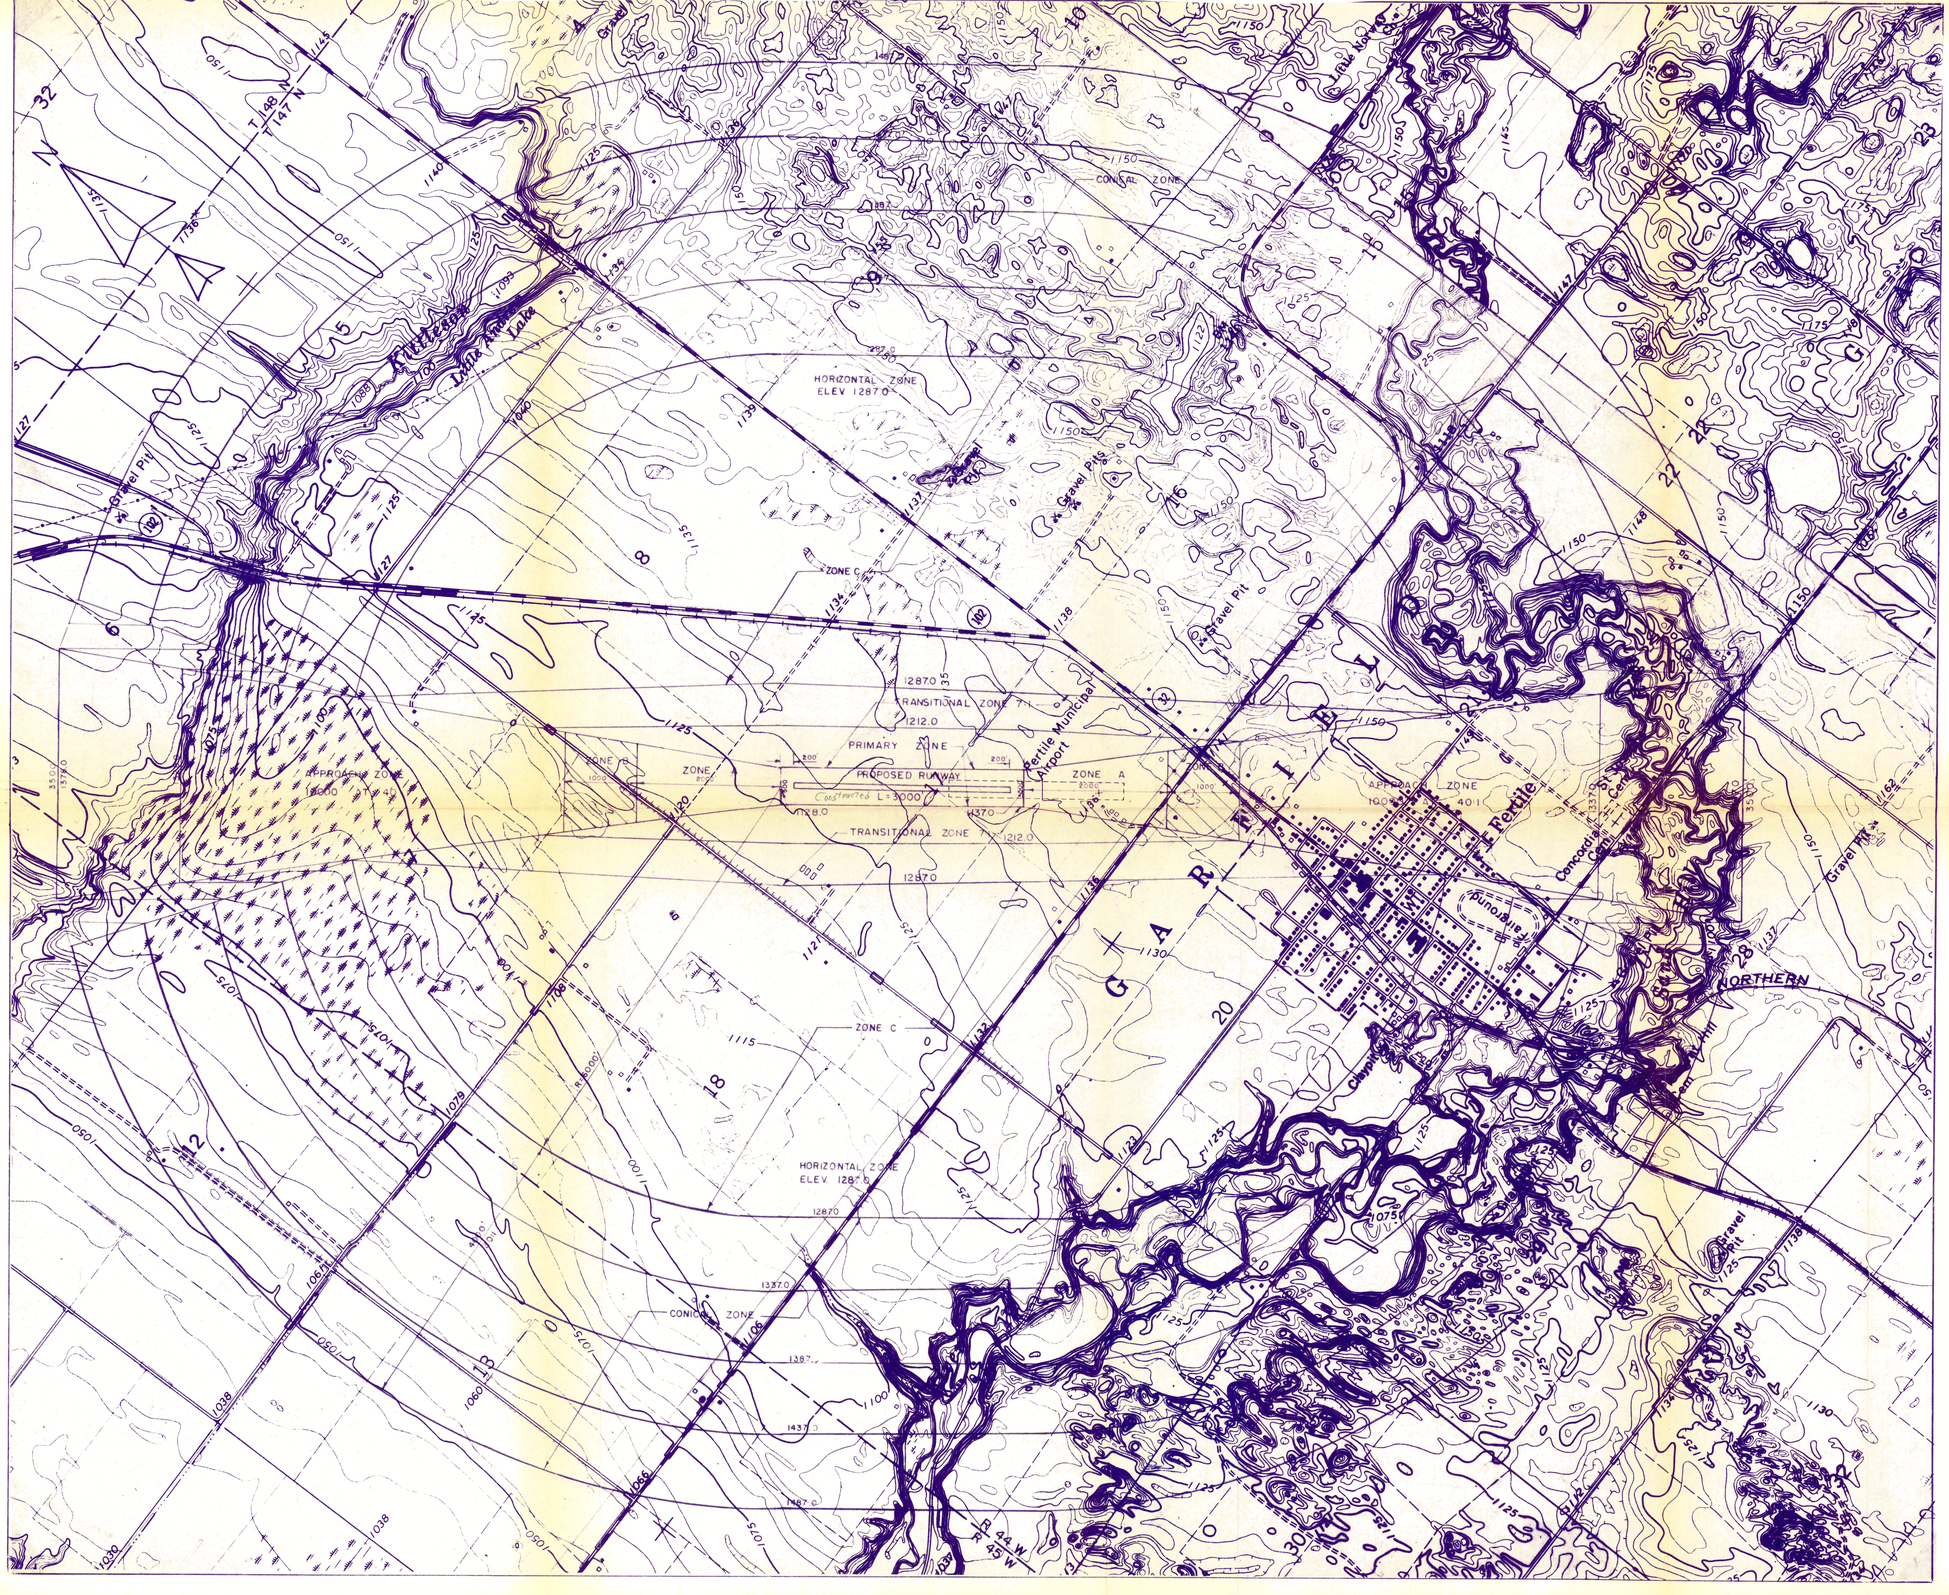

NOTES

1. AIRPORT ELEVATION 1136.00 SEA LEVEL DATUM.
2. THE AERIAL CONTOURS ILLUSTRATE THE HEIGHT LIMITATIONS WITHIN EACH IMAGINARY SURFACE.
3. A SLOPE SUCH AS 30:1, EXPRESSES THE HORIZONAL DISTANCE OF 30 FEET TO THE VERTICAL DISTANCE OF 1 FOOT.
4. EXISTING TOPOGRAPHIC CONTROURS AND SYMBOLS ARE TAKEN FROM U.S.-GEOLIGICAL SURVEY MAPS.

LEDGEND

AERIAL CONTOURS	1100
TOPOGRAPHIC CONTOURS	1100
ZONE A	
ZONE B	
ZONE C	ZONE C

FERTILE AIRPORT	REVISED	DATE 3 77
AIRPORT ZONING MAP		DRAWN BY DRW
FLOAN-SANDERS, INC. CONSULTING ENGINEER	SCALE 1" = 1000	SHEET 2