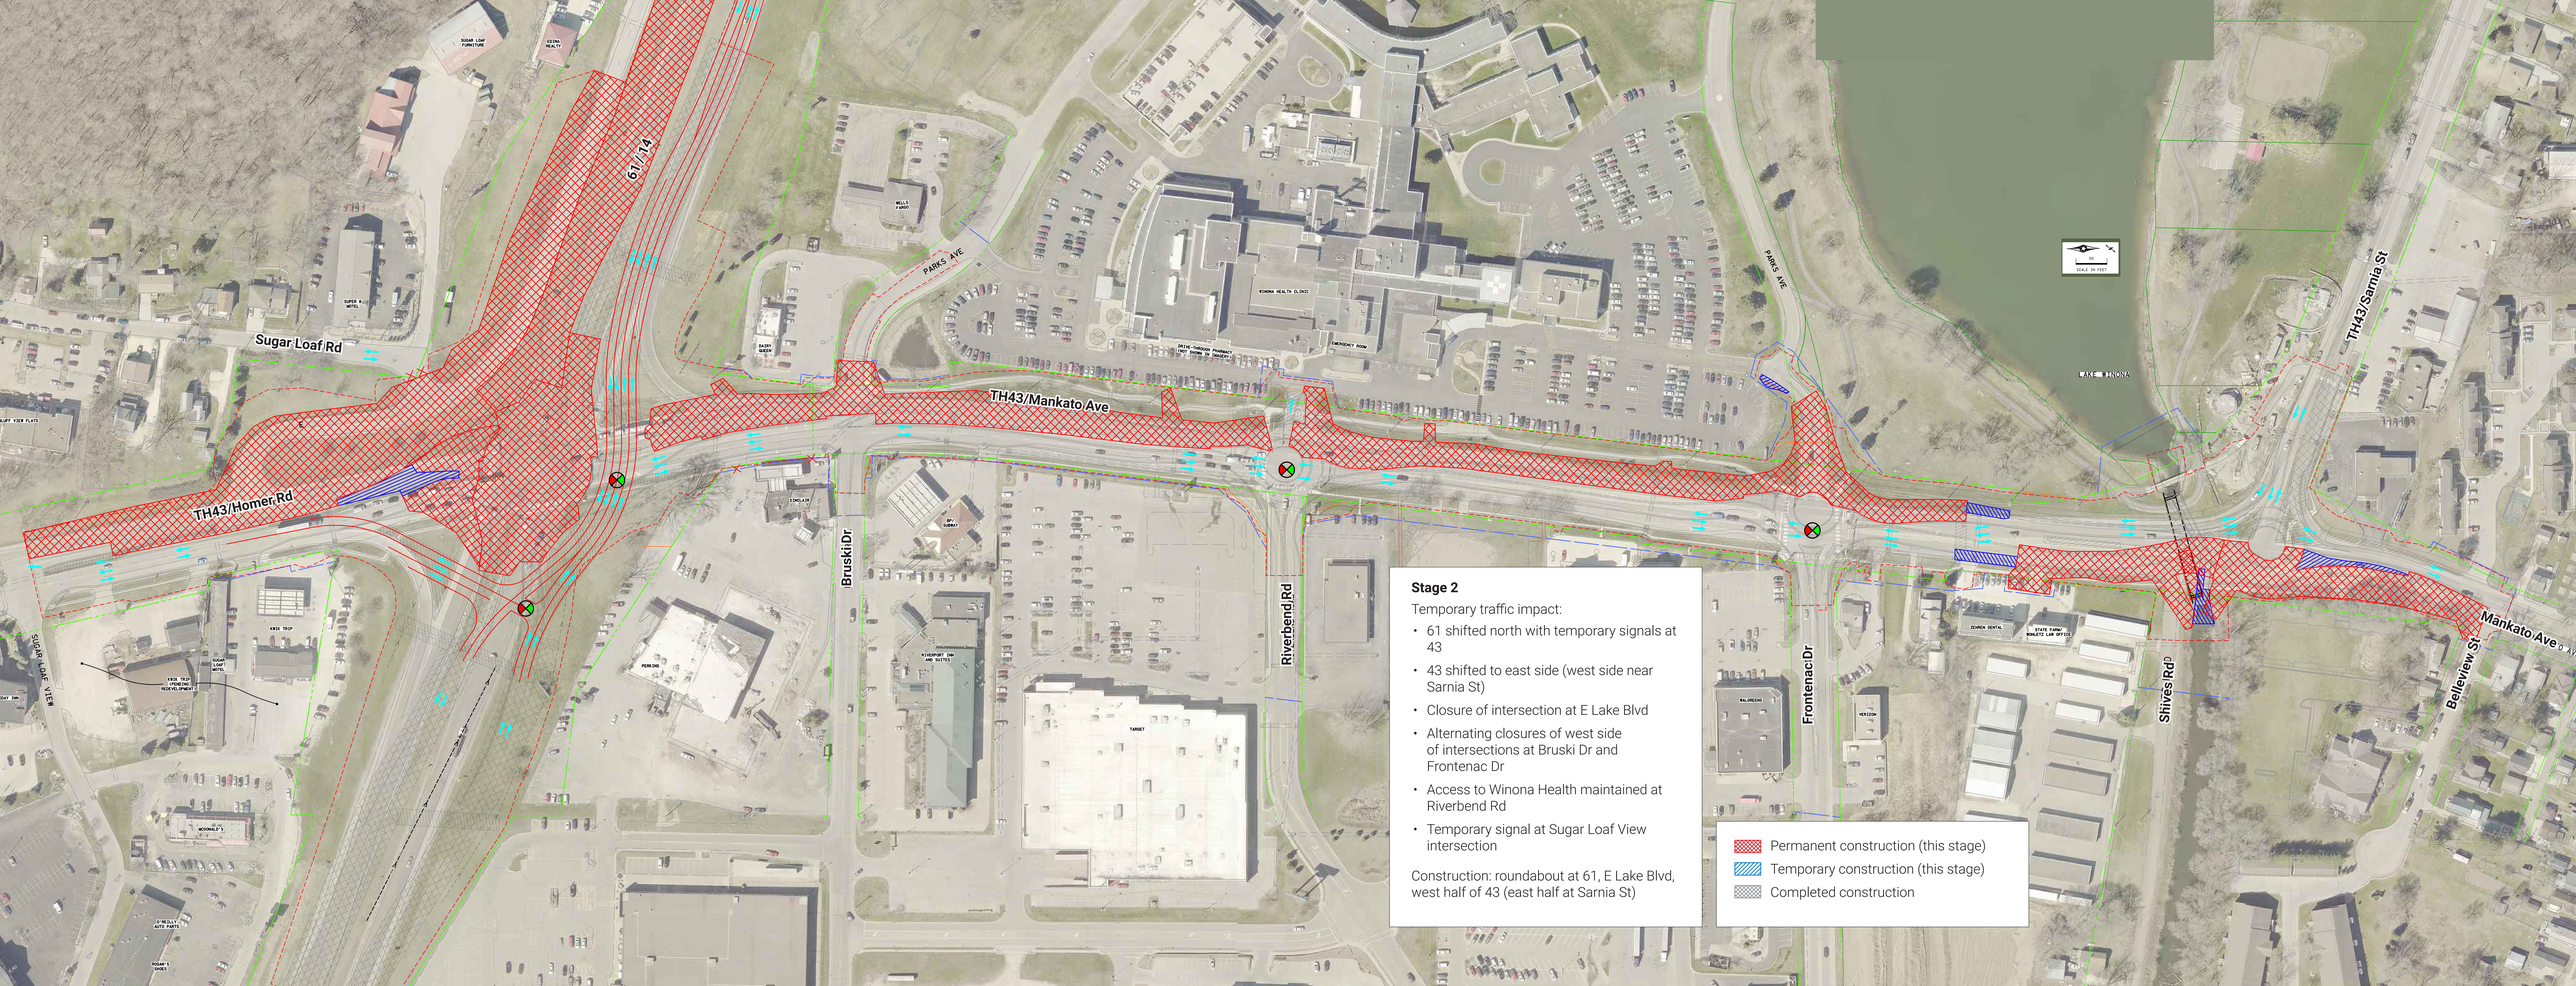
Sugar Loaf Rd
TH43/Homer Rd
61/14
TH43/Mankato Ave
Bruski Dr
Riverbend Rd
Frontenac Dr
Shives Rd
Belleview St
TH43/Sarnia St
Mankato Ave
PARKS AVE
SUGAR LOAF VIEW
LAKE WINONA
SCALE IN FEET
Stage 2
Temporary traffic impact:
- 61 shifted north with temporary signals at 43
- 43 shifted to east side (west side near Sarnia St)
- Closure of intersection at E Lake Blvd
- Alternating closures of west side of intersections at Bruski Dr and Frontenac Dr
- Access to Winona Health maintained at Riverbend Rd
- Temporary signal at Sugar Loaf View intersection
Construction: roundabout at 61, E Lake Blvd, west half of 43 (east half at Sarnia St)
Permanent construction (this stage)
Temporary construction (this stage)
Completed construction

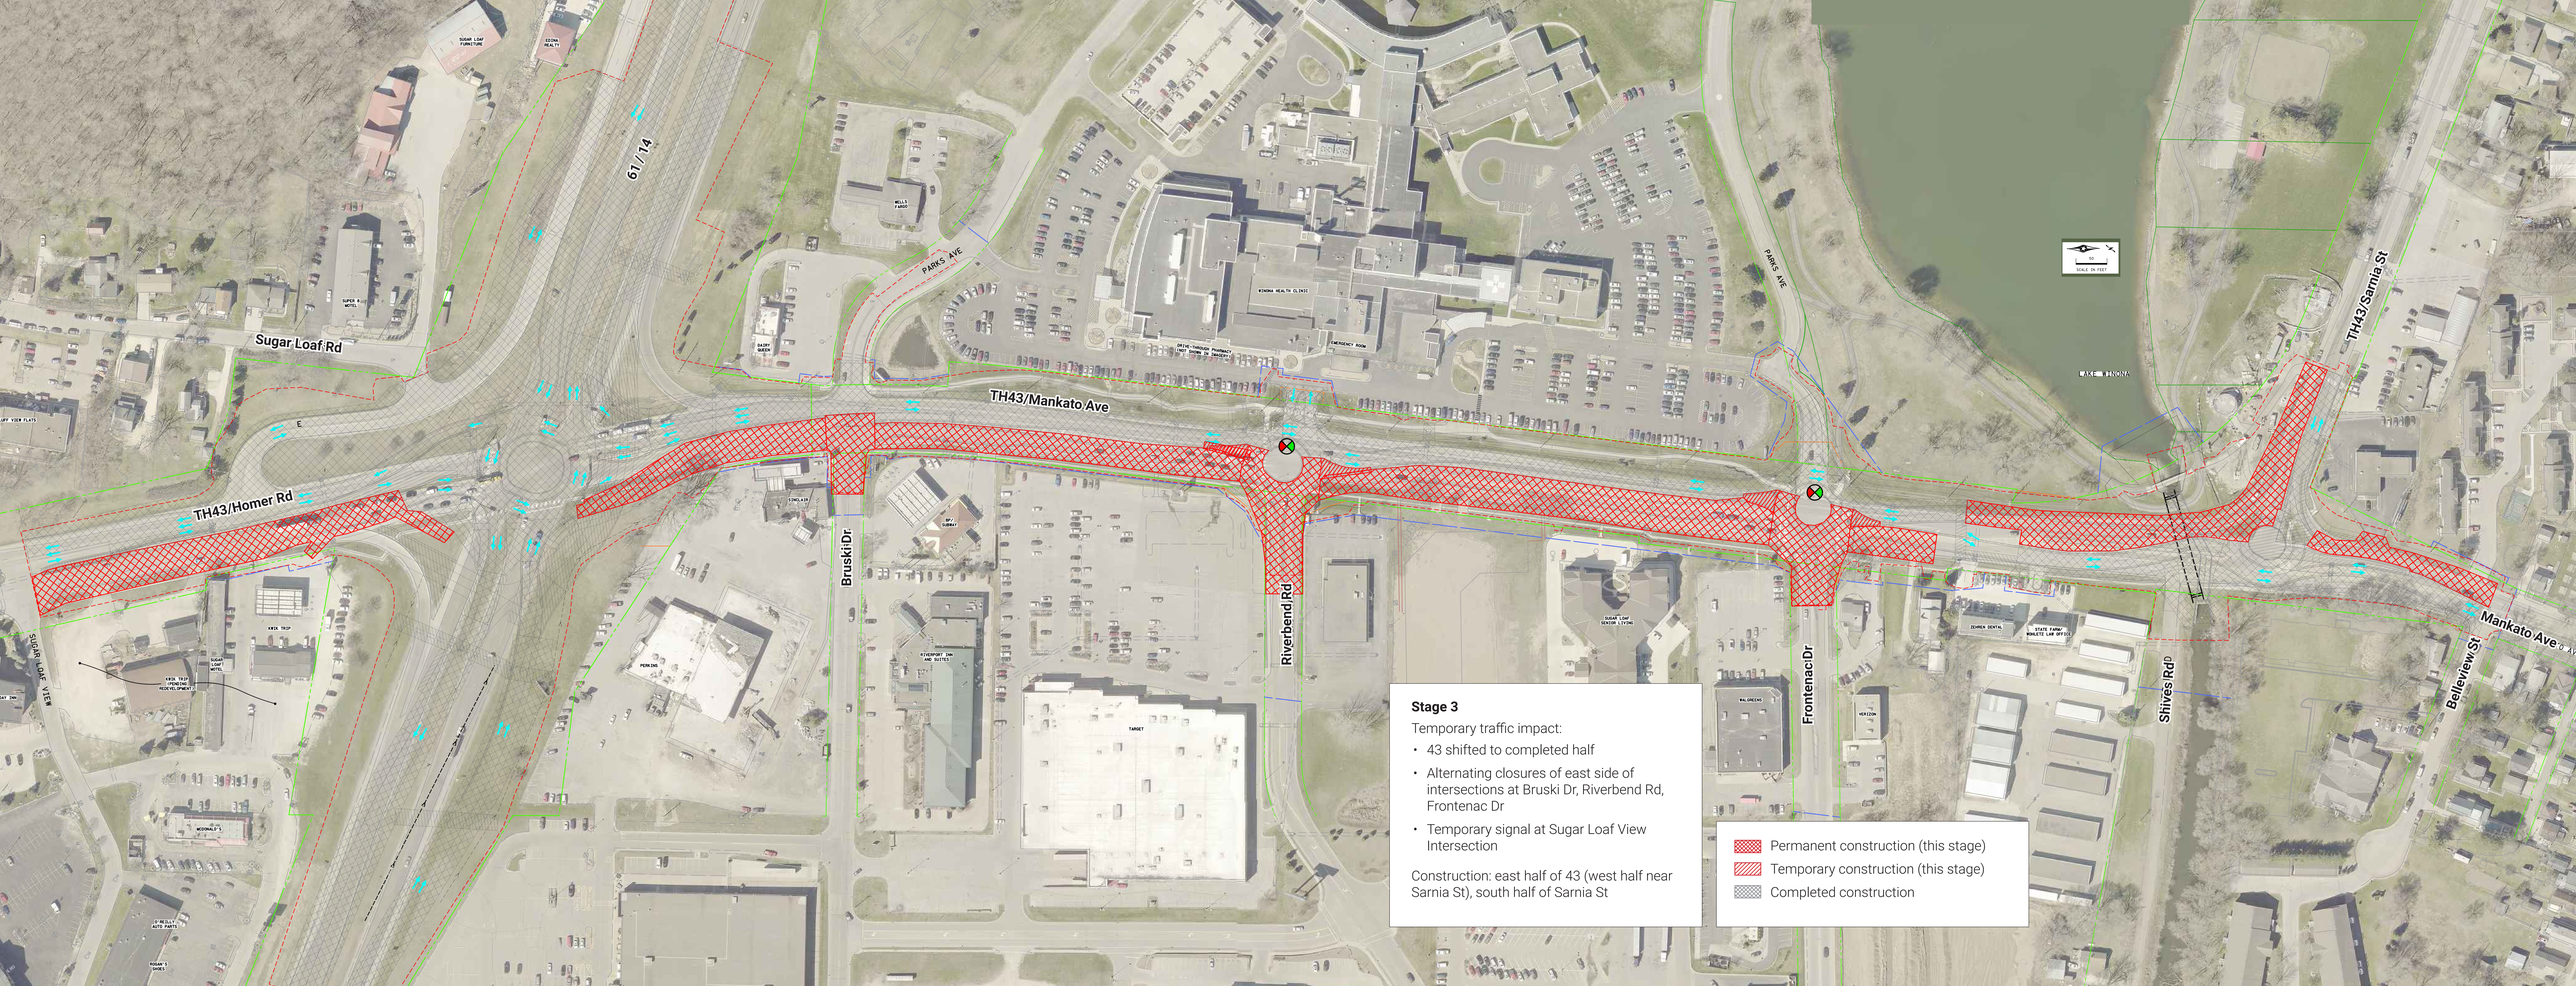
Sugar Loaf Rd
61/14
TH43/Homer Rd
TH43/Mankato Ave
Bruski Dr
Riverbend Rd
Frontenac Dr
Shives Rd
Belleview St
TH43/Sarnia St
Mankato Ave
PARKS AVE
SUGAR LOAF VIEW
TARGET
SCALE IN FEET
Stage 3
Temporary traffic impact:
• 43 shifted to completed half
• Alternating closures of east side of intersections at Bruski Dr, Riverbend Rd, Frontenac Dr
• Temporary signal at Sugar Loaf View Intersection
Construction: east half of 43 (west half near Sarnia St), south half of Sarnia St
Permanent construction (this stage)
Temporary construction (this stage)
Completed construction