T.H. 23 GAP NORTHSIDE EXPANSION LAYOUT: PART 3
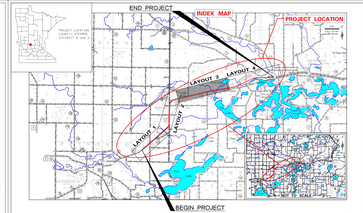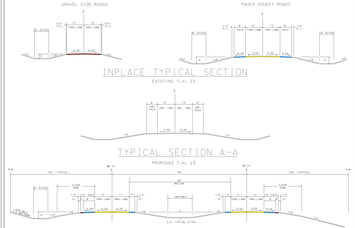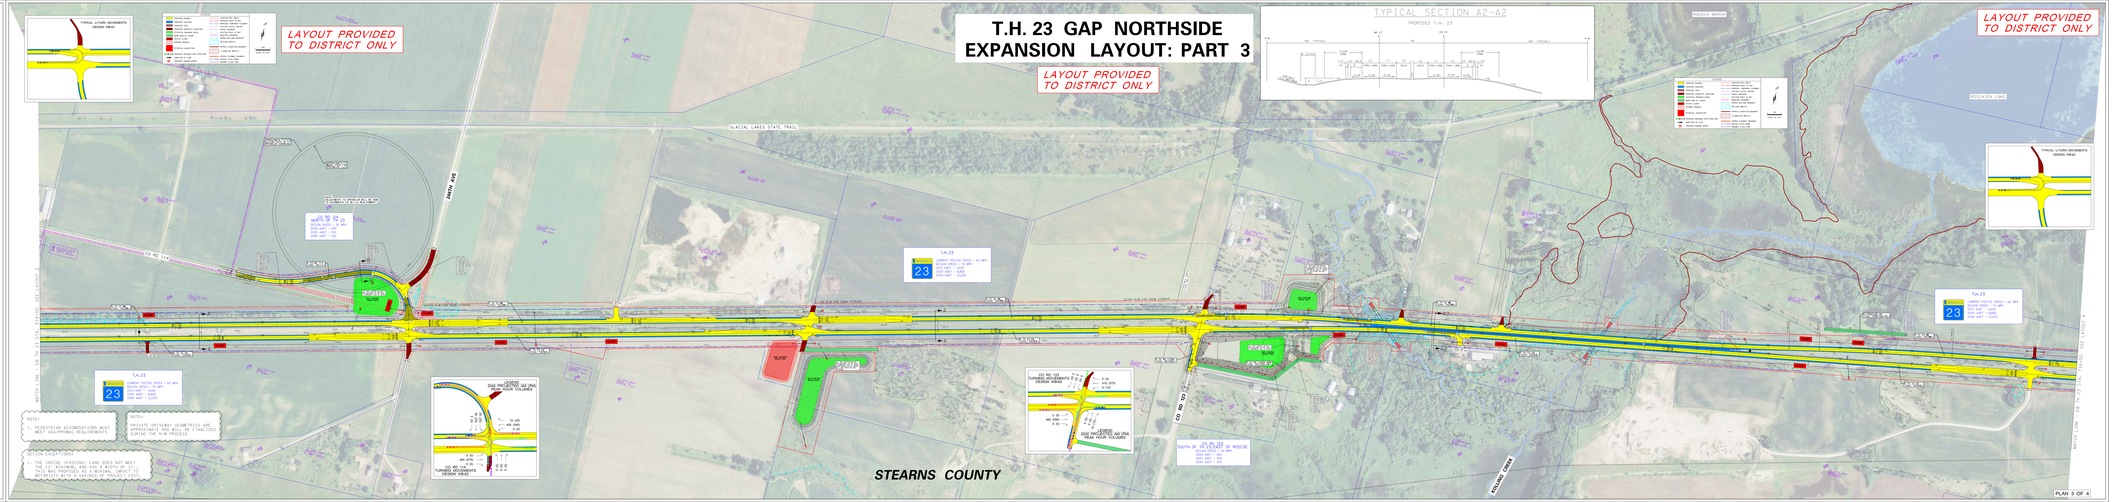
LAYOUT PROVIDED TO DISTRICT ONLY