T.H. 23 GAP NORTHSIDE EXPANSION LAYOUT: PART 4
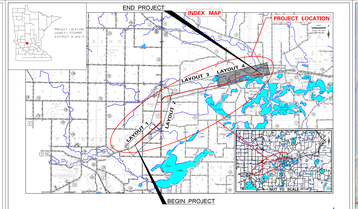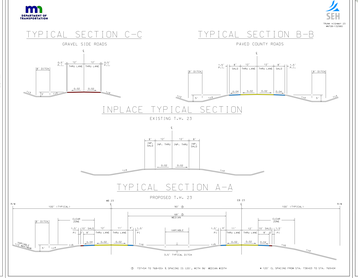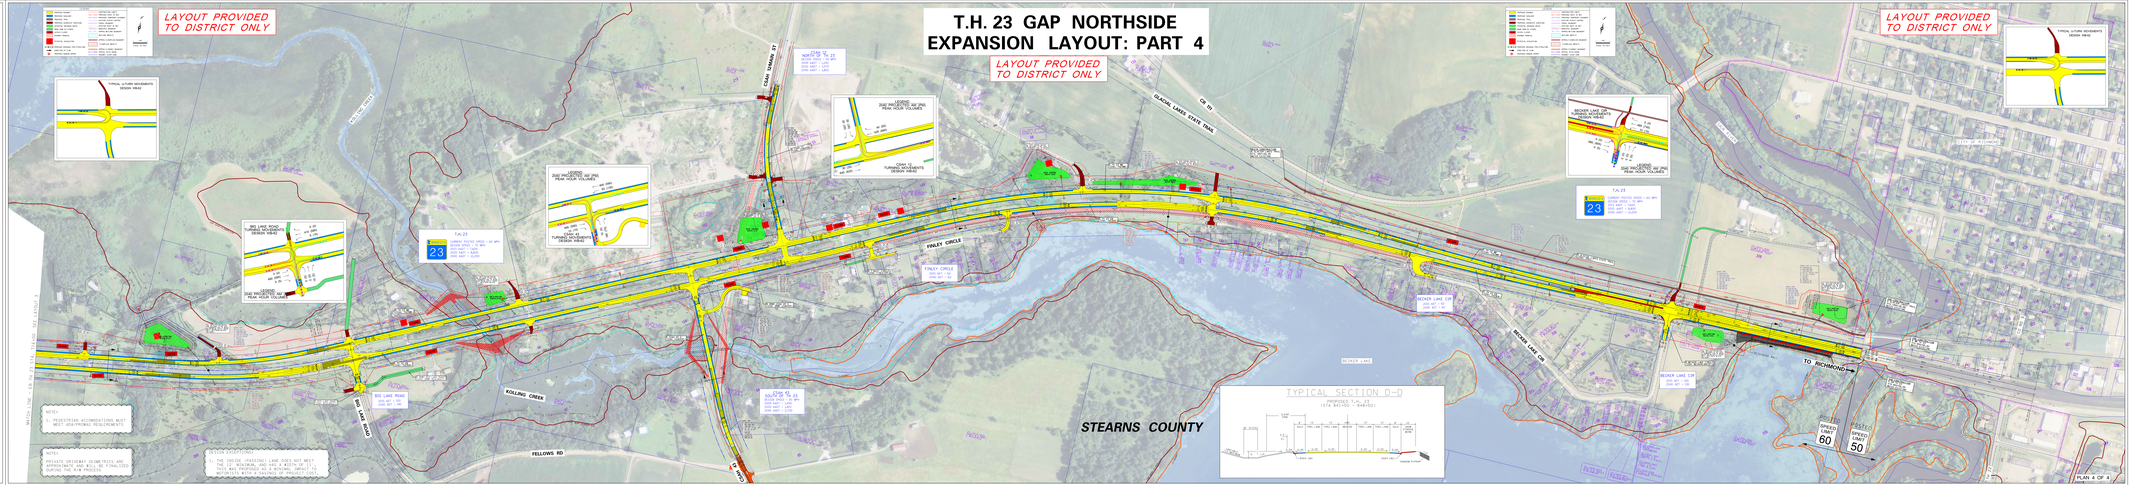
LAYOUT PROVIDED TO DISTRICT ONLY