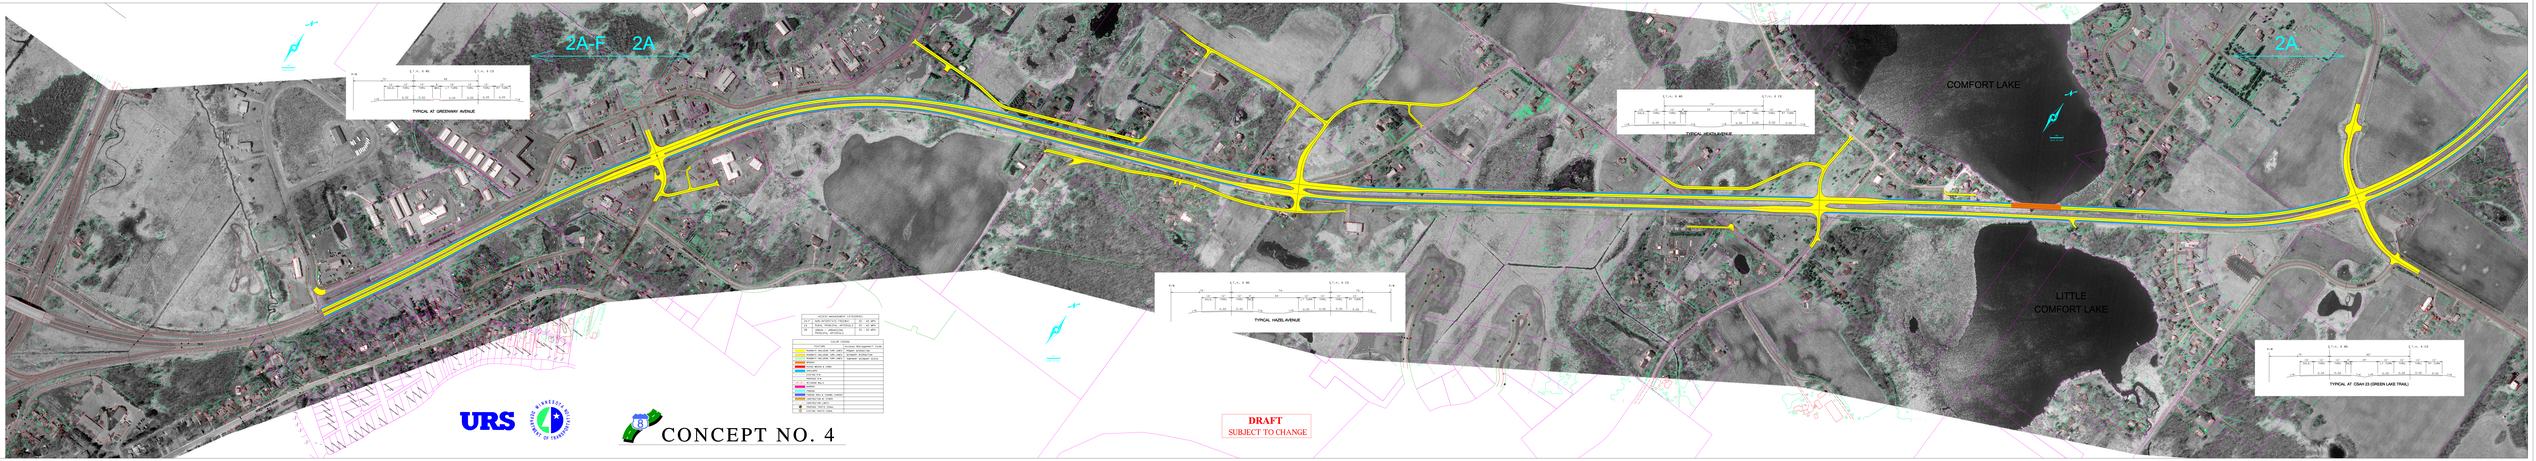
2A-F
2A
2A
COMFORT LAKE
LITTLE COMFORT LAKE
TYPICAL AT GREENWAY AVENUE
TYPICAL HEATH AVENUE
TYPICAL HAZEL AVENUE
TYPICAL AT CSAH 23 (GREEN LAKE TRAIL)
URS
CONCEPT NO. 4
DRAFT
SUBJECT TO CHANGE